LAFAYETTE SITE A
1920 TURNBULL AVENUE
BRONX, NEW YORK

Remedial Action Work Plan

NYSDEC BCP Number: C203178

DRAFT

Prepared for:
GDC Strada Castle Hill JV I LLC
7 Jackson Walkway
Providence, RI 02903

Prepared by:
Roux Environmental Engineering and Geology, D.P.C.
209 Shafter Street
Islandia, New York 11749
631.232.2600

JANUARY 2026

Certifications

I, Charles J. McGuckin, P.E., certify that I am currently a NYS registered professional engineer and that this Remedial Action Work Plan was prepared in accordance with all applicable statutes and regulations and in substantial conformance with the DER Technical Guidance for Site Investigation and Remediation (DER-10) and DER Green Remediation (DER-31).

Charles J. McGuckin, P.E.		
NYS Professional Engineer #072491	Date	Signature

DRAFT

It is a violation of Article 130 of New York State Education Law for any person to alter this document in any way without the express written verification of adoption by any New York State licensed engineer in accordance with Section 7209(2), Article 145, New York State Education Law.

Table of Contents

Certifications i

Table of Contents ii

Acronyms viii

Executive Summary 10
- Site Description/Physical Setting/Site History 10
- Summary of the Remedial Investigation 11
- Qualitative Human Health Exposure Assessment 12
- Fish and Wildlife Assessment (FWIA) 13
- Summary of the Remedy 13

1. Introduction 15
   - 1.1 Site Location and Description 15
   - 1.2 Contemplated Redevelopment Plan 16
   - 1.3 Description of Surrounding Property 16

2. DESCRIPTION OF REMEDIAL INVESTIGATION FINDINGS 18
   - 2.1 Summary of Remedial Investigations Performed 18
     - 2.1.1 Borings and Wells 18
     - 2.1.2 Samples Collected 19
     - 2.1.3 Chemical Analytical Work Performed 19
     - 2.1.4 Site Reconnaissance and Geophysical Work 22
     - 2.1.5 Best Management Practices 22
     - 2.1.6 Summary of Remedial Investigation Findings 23
   - 2.2 Site History 24
     - 2.2.1 Past Uses and Ownership 24
     - 2.2.2 Phase I and Phase II Reports 24
       - 2.2.2.1 Phase I Environmental Site Assessment Report, prepared by Roux Environmental Engineering and Geology, D.P.C. (Roux), dated March 28, 2024 25
       - 2.2.2.2 Phase II Environmental Site Assessment Summary Letter Report, prepared by Roux, dated March 28, 2024 25
       - 2.2.2.3 Supplemental BCP Eligibility Investigation, completed by Roux, July 2024 26
   - 2.3 Geologic and Hydrogeologic Conditions 26
   - 2.4 Contamination Conditions 27
     - 2.4.1 Conceptual Model of Site Contamination 27
     - 2.4.2 Description of Areas of Concern 27
     - 2.4.3 Identification of Standards, Criteria, and Guidance 27
     - 2.4.4 Previous Investigation Sample Results 28
       - 2.4.4.1 Summary of Soil/Fill Data 28
         - 2.4.4.1.1 Volatile Organic Compounds in Soil 29
         - 2.4.4.1.2 Semivolatile Organic Compounds in Soil 29
         - 2.4.4.1.3 Metals in Soil 29
         - 2.4.4.1.4 Polychlorinated Biphenyls in Soil 30
         - 2.4.4.1.5 Pesticides in Soil 30

DRAFT

2.4.4.1.6 PFAS in Soil 31
2.4.4.2 Summary of Groundwater Data 31
2.4.4.2.1 Volatile Organic Compounds in Groundwater 31
2.4.4.2.2 Semivolatile Organic Compounds in Groundwater 31
2.4.4.2.3 Metals in Groundwater 31
2.4.4.2.4 Polychlorinated Biphenyls in Groundwater 31
2.4.4.2.5 Pesticides in Groundwater 31
2.4.4.2.6 PFAS in Groundwater 31
2.4.4.3 Summary of Soil Vapor Results 32
2.5 Environmental and Public Health Assessments 33
2.5.1 Qualitative Human Health Exposure Assessment 33
2.5.1.1 Soil Exposure 33
2.5.1.2 Groundwater Exposure 34
2.5.1.3 Soil Vapor Exposure 34
2.5.1.4 Exposure Assessment Summary 34
2.6 Remedial Action Objectives 35
2.6.1 Soil 35
2.6.2 Groundwater 35
2.6.3 Soil Vapor 36

3. Description of Remedial Action Plan 37
3.1 Evaluation of Remedial Alternatives 39
3.1.1 Overall Protection of Human Health and the Environment 40
3.1.2 Standards, Criteria, and Guidance 41
3.1.3 Long-Term Effectiveness and Performance 41
3.1.4 Reduction in Toxicity, Mobility, or Volume of Contamination through Treatment 42
3.1.5 Short-Term Impacts and Effectiveness 42
3.1.6 Implementability 43
3.1.7 Cost Effectiveness 43
3.1.8 Community Acceptance 44
3.1.9 Land Use 44
3.1.10 Green and Sustainable Remediation 44
3.2 Selection of the Preferred Remedy 46
3.2.1 Zoning 47
3.2.2 Applicable Comprehensive Community Master Plans or Land Use Plans 47
3.2.3 Surrounding Property Use 47
3.2.4 Citizen Participation 47
3.2.5 Environmental Justice 47
3.2.6 Proximity to Natural Resources 47
3.2.7 Offsite Groundwater Impacts 47
3.2.8 Proximity to Floodplains 47
3.2.9 Current Institutional Controls 48
3.3 Summary of Selected Remedial Actions 48

4. Remedial Action Program 49
4.1 Governing Documents 49
4.1.1 Standards, Criteria, and Guidance (SCGs) 49

DRAFT

4.1.2 Green and Sustainable Remediation and Climate Resiliency 50
4.1.3 Site Specific Health & Safety Plan (HASP) 51
4.1.4 Quality Assurance Project Plan (QAPP) 51
4.1.5 Construction Quality Assurance Plan (CQAP) 51
4.1.6 Soil/Materials Management Plan (SoMP) 52
4.1.7 Stormwater Pollution Prevention Plan (SWPPP) 52
4.1.8 Contractors Site Operations Plan (SOP) 52
4.1.9 Citizen Participation Plan 52
4.2 General Remedial Construction Information 53
4.2.1 Project Organization 53
4.2.2 Remedial Engineer 53
4.2.3 Remedial Action Construction Schedule 53
4.2.4 Work Hours 53
4.2.5 Site Security 53
4.2.6 Traffic Control 54
4.2.7 Contingency Plan 54
4.2.8 Worker Training and Monitoring 54
4.2.9 Agency Approvals 54
4.2.10 NYSDEC BCP Signage 55
4.2.11 Pre-construction Meeting with NYSDEC 55
4.2.12 Emergency Contact Information 55
4.2.13 Remedial Action Costs 55
4.3 Site Preparation 55
4.3.1 Mobilization 55
4.3.2 Monitoring Well/Vapor Probe Decommissioning 55
4.3.3 Erosion and Sedimentation Controls 56
4.3.4 Stabilized Construction Entrance(s) 56
4.3.5 Utility Marker and Easements Layout 56
4.3.6 Sheeting and Shoring 56
4.3.7 Equipment and Material Staging 56
4.3.8 Decontamination Area 56
4.3.9 Site Fencing 57
4.3.10 Demobilization 57
4.4 Reporting 57
4.4.1 Daily Reports 57
4.4.2 Monthly Reports 58
4.4.3 Other Reporting 58
4.4.4 Complaint Management Plan 58
4.4.5 Deviations from the Remedial Action Work Plan 59

5. Remedial Action: Material Removal from Site 60
5.1 Soil Cleanup Objectives 60
5.2 Remedial Performance Evaluation (Post Excavation Endpoint Sampling 60
5.2.1 Endpoint Sampling Frequency 60
5.2.2 Methodology 60
5.2.3 Reporting of Results 60

DRAFT

5.2.4 QA/QC 61
5.2.5 DUSR and EDDs 61
5.2.6 Reporting of Endpoint Data in FER 61
5.3 Estimated Material Removal Quantities 61
5.4 Soil/Materials Management Plan 61
5.4.1 Soil Screening Methods 61
5.4.2 Stockpile Methods 62
5.4.3 Materials Excavation and Load Out 62
5.4.4 Materials Transport Offsite 63
5.4.5 Materials Disposal Offsite 64
5.4.6 Materials Reuse Onsite 65
5.4.7 Fluids Management 65
5.4.8 Demarcation (Contingency) 66
5.4.9 Backfill from Offsite Sources 66
5.4.10 Stormwater Pollution Prevention 67
5.4.11 Contingency Plan 67
5.4.11.1 Extreme Storm Preparedness and Response Contingency Plan 67
5.4.11.1.1 Storm Preparedness 67
5.4.11.1.2 Storm Response 68
5.4.11.1.3 Storm Response Reporting 68
5.4.12 Community Air Monitoring Plan 69
5.4.13 Odor, Dust and Nuisance Control Plan 69
5.4.13.1 Odor Control Plan 69
5.4.13.2 Dust Control Plan 69
5.4.13.3 Other Nuisances 70
6. Residual Contamination to Remain Onsite 71
7. Engineering Controls 72
8. Criteria for Completion of Remediation/Termination of Remedial Systems 73
9. Institutional Controls 74
9.1 Environmental Easement 74
9.2 Site Management Plan 75
10. Final Engineering Report 77
10.1 Certifications 78
11. Schedule 79

DRAFT

Tables

1. Summary of VOCs in Soil Samples
2. Summary of SVOCs in Soil Samples
3. Summary of Metals in Soil Samples
4. Summary of PCBs in Soil Samples
5. Summary of Pesticides and Herbicides in Soil Samples
6. Summary of PFAS in Soil Samples
7. Summary of VOCs in Groundwater Samples
8. Summary of SVOCs in Groundwater Samples
9. Summary of Metals in Groundwater Samples
10. Summary of PCBs in Groundwater Samples
11. Summary of Pesticides and Herbicides in Groundwater Samples
12. Summary of Per- and Polyfluoroalkyl Substances in Groundwater
13. Summary of VOCs in Soil Vapor
14. Groundwater Gauging Data
15. Remedial Alternative 1 Remedial Cost Estimate
16. Remedial Alternative 2 Remedial Cost Estimate
17. Remedial Alternative 3 Remedial Cost Estimate
18. Track 1 and Track 2/4 Soil Cleanup Objectives
19. List of Required Permits
20. List of Documentation Endpoint Samples

Figures

1. Site Location Map
2. Site Plan
3. Adjacent Landowners
4. Surrounding Land Use and Sensitive Receptors
5. Sample Location Plan
6. Soil Sample Exceedances
7. Groundwater Exceedances
8. Soil Vapor Detections
9. Cross-Sections A-A’ and B-B’
10. Groundwater Contour Map, October 30, 2025
11. Remedial Alternative 1: Track 1 Unrestricted Use Cleanup
12. Remedial Alternative 2: Track 2 Restricted Residential Use Cleanup
13. Remedial Alternative 3: Track 4 Restricted Residential Use Cleanup

DRAFT

14. Truck Routes
15. Alpha-Numeric Map

Appendices *(Provided on CD in Bound Copy)*

A. Redevelopment Plans
B. Historical Environmental Reports
C. Citizen Participation Plan
D. Health and Safety Plan (and Community Air Monitoring Plan)
E. Quality Assurance Project Plan/Field Sampling Plan
F. Resumes of Key Personnel
G. Request for Import/Reuse Fill Material Form
H. Green and Sustainable Remediation

DRAFT

Acronyms

mg/kg..... Milligrams per Kilogram
AMI ..... Area Median Income
ASP ..... Analytical Services Protocol
AWQSGVs ..... Ambient Water Quality Standards and Guidance Values
BCA ..... Brownfield Cleanup Agreement
BCP ..... Brownfield Cleanup Program
bls..... Below Land Surface
BOA..... Brownfield Opportunity Areas
CAMP ..... Community Air Monitoring Plan
C/D ..... Construction and Demolition
CEH..... Center for Environmental Health
CFR ..... Code of Federal Regulations
CO2e ..... carbon dioxide equivalents of global warming potential
COC ..... Certificate of Completion
CP ..... Commissioner Policy
CPP ..... Citizen Participation Plan
CQAP ..... Construction Quality Assurance Plan
CSM ..... Conceptual Site Model
CVOCs ..... Chlorinated Volatile Organic Compounds
CY ..... Cubic Yards
DEC..... Department of Environmental Conservation
DER-10..... NYSDEC DER-10 Technical Guidance for Site Investigation and Remediation
DMM..... Division of Materials Management
DO ..... Dissolved Oxygen
DUSR ..... Data Usability Summary Report
EA..... Exposure Assessment
EC ..... Engineering Control
ECL ..... Environmental Conservation Law
EDD..... Electronic Data Deliverable
EJ ..... Environmental Justice
ELAP ..... Environmental Laboratory Approval Program
ESA ..... Environmental Site Assessment
FER ..... Final Engineering Report
Ft ..... Feet/Foot
HASP..... Health and Safety Plan
HAZWOPER ..... Hazardous Waste Operations and Emergency Response
HVAC ..... Heating, Ventilation, and Air Conditioning
IC..... Institutional Control
ng/L ..... Nanograms per Liter
NYCDEP ..... New York City Department of Environmental Protection
NYCDOH..... New York City Department of Health
NYCDOT ..... New York City Department of Transportation
NYCRR..... New York Codes, Rules, and Regulations
NYSDEC ..... New York State Department of Environmental Conservation
NYSDOH..... New York State Department of Health

DRAFT

NYSDOT ..... New York State Department of Transportation
MG..... Million of gallons
MMBtu ..... Million of British Thermal Units
MWH ..... Megawatt Hours
OSHA ..... Occupational Safety and Health Administration
PAHs ..... Polycyclic Aromatic Hydrocarbons
PCBs ..... Polychlorinated Biphenyls
PCE ..... Tetrachloroethene (Perchloroethene)
PDF ..... Portable Document Format
PEJA ..... Potential Environmental Justice Area
PFAS ..... Per and Polyfluoroalkyl Substances
PFOA..... Perfluorooctanoic Acid
PFOS..... Perfluorooctane Sulfonate
PGWSCOs ..... Protection of Groundwater Soil Cleanup Objectives
PID ..... Photo Ionization Detector
PPE ..... Personal Protective Equipment
PVC ..... Polyvinyl Chloride
QAPP ..... Quality Assurance Project Plan
QA/QC..... Quality Assurance/Quality Control
RAOs..... Remedial Action Objectives
RAWP..... Remedial Action Work Plan
RI..... Remedial Investigation
RIR ..... Remedial Investigation Report
RRSCOs..... Restricted Residential Soil Cleanup Objectives
SCG..... Standards, Criteria, and Guidance
SCOs..... Soil Cleanup Objectives
SEQRA..... State Environmental Quality Review Act
SMP..... Site Management Plan
SOE..... Support of Excavation
SoMP..... Soil Management Plan
SOP..... Site Operations Plan
SSO..... Site Safety Officer
SVOC ..... Semivolatile Organic Compounds
SWPPP ..... Stormwater Pollution Prevention Plan
TAGM ..... Technical and Administrative Memorandum
TAL..... Target Analyte List
TCE ..... Trichloroethene
TCL..... Target Compound List
TCLP ..... Toxicity Characteristics Leaching Procedure
TOGS ..... Technical and Operational Guidance Series
USEPA ..... United States Environmental Protection Agency
USGS ..... United States Geological Survey
UUSCOs..... Unrestricted Use Soil Cleanup Objectives
VOC..... Volatile Organic Compounds

DRAFT

Executive Summary

Roux Environmental Engineering and Geology, D.P.C. (Roux), on behalf of GDC Strada Castle Hill JV I LLC, has prepared this Remedial Action Work Plan (RAWP) for the property identified as 1920 Turnbull Avenue in the Bronx, New York (Site). The Site location is shown in **Figure 1**. The Site is comprised of Block 3672, Lot 40 on the Bronx Tax Map. The Site tax lot is shown in **Figure 2**. The Site surrounding land use map is shown in **Figure 3**.

A Phase II Environmental Site Assessment (ESA) was performed by Roux in March 2024, and a Supplemental Brownfield Cleanup Program (BCP) Eligibility Investigation was completed by Roux in July 2024. The data from the Phase II ESA and Supplemental BCP Eligibility Investigation was used to establish eligibility for the Site into the New York State Department of Environmental Conservation (NYSDEC) BCP. In December 2024, GDC Strada Castle Hill JV I LLC filed an application to enter the Site into the BCP. The Site was accepted into the BCP as a Volunteer under BCP #C203178 under Site name Lafayette Site A, and a Brownfield Cleanup Agreement (BCA) was executed June 2025.

A Remedial Investigation (RI) was completed in October 2025, in accordance with the NYSDEC-approved Remedial Investigation Work Plan (RIWP), dated September 30, 2025. The objective of the RI was to determine the nature and extent of contamination at the Site, characterize environmental media at the Site, qualitatively assess the potential exposure of receptors to Site contaminants, and generate sufficient data necessary to support the development of a RAWP based on the planned future use of the Site as residential use.

Restricted Use – Restricted Residential, as defined in 6 New York Codes, Rules and Regulations (NYCRR) Part 375-6, Environmental Remediation Programs, is proposed for the Site. Currently, the Site is occupied by a parking lot. The Site is currently zoned as R6 for residential use, and R8 overlayed with C2-4 for commercial use. The planned redevelopment of the Site includes the construction of an approximately 22-story mixed-use affordable housing development with approximately 228 apartments with a cellar, as well as supportive social services office for residents. As part of the redevelopment, 60% of housing units will be supportive housing and the remaining 40% affordable for households earning up to 60% of Area Median Income (AMI).

Site Description/Physical Setting/Site History

The property is a 0.266 acre lot situated within the Soundview Neighborhood in Bronx County, New York. Historically, the Site was part of an area-wide wetland river system as shown in the 1897 topographic map that was filled-in during the mid-1950s to create the Soundview neighborhood of the Bronx. The progression of filling in this area of the Bronx is evidenced through the historical aerial photographs from 1951 through 1974 and is the source of onsite soil contamination identified by prior investigations. In 1974, the Site is depicted as being vacant and appeared to be utilized as a parking lot for the adjacent Park Lane Apartments building (Block 3672; Lot 1) and has remained a parking lot since. To the north, the Site is bordered by a commercial strip mall. To the south, the Site is bordered by the United States Postal Service, Millennium Arts Academy, The Bronx Guild High School, and BCP Lafayette Site B (C203179). To the east, the Site is bordered by the previously remediated BCP site Park Lane Senior (C203138) and Park Lane Apartments residential building. The Site is bordered to the west by White Plains Road, and then by a commercial strip mall and Soundview Academy for Culture and Scholarship.

DRAFT

Summary of the Remedial Investigation

The Site was investigated in accordance with the scope of work presented in the NYSDEC-approved RIWP dated September 2025. The investigation was conducted in October 2025. The draft Remedial Investigation Report (RIR) was submitted to NYSDEC on December 4, 2025, and is still under review.

Field activities completed during the RI included the following:

- The completion of a Site reconnaissance to confirm sampling locations;
- The completion of a geophysical survey to identify any underground anomalies and clear boring locations of potential subsurface obstructions;
- The advancement of eight soil borings, collection of 24 soil samples, and two duplicate soil samples for laboratory analysis;
- Installation of three permanent groundwater monitoring wells and collection of three groundwater samples and one duplicate groundwater sample for laboratory analysis;
- Installation of four soil vapor monitoring points and collection of four soil vapor samples, one duplicate soil vapor sample, and one ambient air sample for laboratory analysis;
- The collection of groundwater level measurements and the collection of additional land survey data as needed for developing a groundwater elevation contour map; and
- The performance of a qualitative exposure assessment (EA) to identify exposure and evaluate contaminant fate and transport.

The data generated indicated the following Site-wide conditions:

- Based on the field observations during the RI implementation, the Site is underlain by fill (consisting of sand, gravel, brick, wood, organics, ceramics, and glass) to depths ranging from 10 to 15 feet below land surface (ft bls). Fill materials overlie grey historical meadow mat deposits of clay and peat. During the 2025 Geotechnical Investigation, geotechnical soil borings reached a maximum depth of 27 to 55.5 ft bls and bedrock was encountered at depths ranging from 40 to 55.5 ft bls. The bedrock underlying the Site is the Hartland Formation consisting of schist and gneiss.
- According to water-level data collected as part of the RI from the permanent wells on October 30, 2025, the elevation of the water table surface at the Site ranges from 6.19 ft to 6.23 ft relative to the North American Vertical Datum 1988 (NAVD 88), which equates to a groundwater depth of 10.00 ft bls to 11.10 ft bls. Groundwater flow is generally to the south.
- The only volatile organic compound (VOC) detected in soil at a concentration exceeding unrestricted use soil cleanup objectives (UUSCOs) and protection of groundwater soil cleanup objectives (PGWSCOs) was acetone in three soil samples. No VOCs exceeded restricted residential soil cleanup objectives (RRSCOs) in soil samples collected from the Site. In groundwater, no VOCs were detected at concentrations exceeding the NYSDEC ambient water quality standards and guidance values (AWQSGVs). Acetone is a typical laboratory artifact, and the detections are not indicative of Site soil conditions.
- Semivolatile organic compounds (SVOCs), almost exclusively polycyclic aromatic hydrocarbons (PAHs), were detected at concentrations above the UUSCOs, RRSCOs, and PGWSCOs in the fill material present across the Site. Additionally, in one sample, M&P cresols, and phenol marginally exceeded the UUSCOs and PGWSCOs. No SVOCs were detected in groundwater samples at concentrations above the AWQSGVs. This data indicates that SVOCs in soil are related to the presence of widespread fill material and are not impacting groundwater.
- Metals were detected in soil at concentrations above the UUSCOs, RRSCOs, and PGWSCOs across the Site. Arsenic, barium, cadmium, chromium, copper, lead, mercury, nickel, silver, and zinc were detected at concentrations above the UUSCOs. Arsenic, barium, cadmium, copper, lead, and

DRAFT

mercury were detected at concentrations exceeding their applicable RRSCOs. Some metals were detected at several orders of magnitude higher than the RRSCOs, such as barium, copper, lead, and mercury. The presence of metals in soils is due to the presence of widespread fill material at the Site. Some metals were detected at concentrations above the PGWSCOs in soil but were not detected in total or dissolved groundwater samples above AWQSGVs, indicating that these metals in soil are not impacting groundwater at the Site.

- Polychlorinated biphenyls (PCBs) were not detected in soils or groundwater samples.
- Pesticides were detected at concentrations exceeding the UUSCOs, but none of these pesticides were at concentrations in exceedance of their applicable RRSCOs or PGWSCOs, and pesticides were not detected in groundwater. Therefore, pesticides in soil are not a source of groundwater contamination at the Site.
- Per and Polyfluoroalkyl substances (PFAS) compounds perfluorooctane sulfonate (PFOS) and perfluorooctanoic acid (PFOA) were not detected above NYSDEC guidance values (GVs) in soil samples. PFOS was not detected in groundwater above the AWQSGVs, however PFOA was in all groundwater samples. Based on concentrations detected during the RI, the presence of PFAS in groundwater is most likely due to background levels of these compounds ubiquitous to the New York City area.
- Petroleum-related and chlorinated VOCs were detected at relatively low concentrations in soil vapor samples collected from across the Site. The relatively low-level concentrations of petroleum-related and chlorinated VOCs in soil vapor, combined with the absence of these compounds in groundwater and soil, indicate it is unlikely that there is an onsite source of soil vapor impacts. Further, soil vapor intrusion is not a concern for the Site and since a portion of the cellar level will consist of a ventilated parking garage and the future building foundation will be within the water table, and the building will be fully waterproofed, active vapor mitigation measures are not necessary or proposed.

Qualitative Human Health Exposure Assessment

Environmental Media and Exposure Route	Human Exposure Assessment
Direct contact with subsurface soils (and incidental ingestion)	• Construction and remedial contractors can come into contact with soil if they complete ground intrusive work at the Site. • During remediation, remedial workers, trespassers, passersby, and utility workers could come into contact with contaminated soil contained in dust through inhalation, incidental ingestion, and dermal contact. Implementation of the Health and Safety Plan (HASP), Community Air Monitoring Plan (CAMP) and dust controls during the remedial action and any future ground intrusive activities will mitigate potential exposures for future occupants of the Site and surrounding neighborhood. • Future building occupants' exposure will be eliminated though addressing contaminated soil as described in the RIR and RAWP. Substantial remedial excavation will occur to remove onsite contamination. The proposed remedy will be described in the RAWP and includes addressing impacted soil through excavation to meet the RRSCOs to a maximum depth of 15 ft bls.
Ingestion of groundwater	• Groundwater is not and will not be used for drinking water, as any future buildings proposed on the Site will be connected to the public water supply.
Direct contact with groundwater (and incidental ingestion)	• Remedial workers, trespassers, and utility workers could come into contact with contaminated groundwater through dermal contact and incidental ingestion during ground intrusive work.

DRAFT

Environmental Media and Exposure Route	Human Exposure Assessment
	• Proper Personal protective Equipment (PPE) and personal hygiene measures, as defined in the HASP, will be required to prevent dermal contact and the potential for incidental ingestion impacted groundwater during construction. • Future exposure to Site groundwater will be eliminated by the presence redevelopment that covers the entire Site.
Inhalation of air (exposures related to soil vapor intrusion)	• Remedial workers, trespassers, and utility workers may be exposed to contaminated soil vapor during ground intrusive activities. • Exposures to workers and passersby during the remedial action and future ground intrusive activities will be reduced or eliminated through implementation of the HASP, CAMP, and odor/vapor controls during construction. • A soil vapor intrusion evaluation will be completed based on the previously collected soil vapor data collected onsite. The evaluation will be summarized in the Final Engineering Report (FER) and include a desktop review of all onsite analytical data relative to the future uses of the property. Soil vapor intrusion is not a concern for the Site and since a portion of the cellar level will consist of a ventilated garage, and the future building foundation will be within the water table, mitigation measures are not proposed.

Fish and Wildlife Assessment (FWIA)

The RI for this Site did not identify fish and wildlife resources, therefore, a fish and wildlife assessment was not necessary to include in this RAWP.

Summary of the Remedy

The elements of the selected Track 2 Restricted Residential Use cleanup are:

1. Installation of support of excavation (SOE) to reach the maximum proposed remedial excavation depth of 15 ft bls, and prevent damage to adjacent offsite structures.
2. Excavation and offsite disposal of approximately 6,500 in-place cubic yards (CY) of soil exceeding RRSCOs. The remedial excavation depth for the entirety of the Site will be to 15 ft bls. Offsite disposal of all material removed from the Site will be in accordance with all Federal, State, and local rules and regulations for handling, transport, and disposal.

- Dewatering, in compliance with city, state, and federal laws and regulations. Extracted groundwater will either be containerized for offsite licensed or permitted disposal or will be discharged to the municipal sewer system under a permit from New York City Department of Environmental Protection (NYCDEP) and NYSDEC, if applicable. Water will be treated onsite to meet pretreatment requirements prior to discharge.

3. Collection and analysis of excavation bottom documentation endpoint samples at a frequency of one per 900 square feet to properly document the remaining onsite soil quality (**Figure 12**).
4. Clean fill meeting the requirements of 6 NYCRR Part 375-6.7(d) (i.e. the lower of PGWSCOs or RRSCOs) will be brought in to replace the excavated soil and establish the designed grades at the Site, if required. Import of materials to be used for backfill and cover will be in compliance with chemical limits and other specifications included in **Table 18,** Table 5.4(e)10 from DER-10**,** and all Federal, State, and local rules and regulations for handling and transport of material. A soil vapor

DRAFT

intrusion evaluation will be completed based on the previously collected soil vapor data collected onsite. The evaluation will be summarized in the FER and include a desktop review of all onsite analytical data relative to the future uses of the property. Soil vapor intrusion is not a concern for the Site and since a portion of the cellar level will consist of a ventilated parking lot and the future building foundation will be within the water table, active vapor mitigation measures are not proposed. Imposition of an institutional control in the form of an Environmental Easement to ensure proper Site use and to prevent future exposure to any residual contamination remaining in these areas.

- requires the remedial party or Site owner to complete and submit to the NYSDEC a periodic certification of institutional and engineering controls (ECs) in accordance with Part 375-1.8 (h)(3);
- allows the continued use and development of the controlled property for restricted residential (or less restrictive uses) as defined by Part 375-1.8(g), although land use is subject to local zoning laws;
- restricts the use of groundwater as a source of potable or processed water, without necessary water quality treatment as determined by the New York State Department of Health (NYSDOH) or Article 141 of the New York City Department of Health (NYCDOH) code (groundwater restriction applies to the entire Site); and
- requires compliance with the Department approved site management plan (SMP).

5. Preparation of an SMP that includes the following:
   - An Institutional Control Plan that identifies all use restrictions for the Site and details the steps and media-specific requirements necessary to ensure the following institutional controls (ICs) remain in place and effective:
     - ICs: The Environmental Easement discussed above.

Remedial activities will be performed at the Site in accordance with this NYSDEC-approved RAWP and the Department-issued Decision Document. All deviations from the RAWP and/or Decision Document will be promptly reported to NYSDEC for approval and fully explained in the FER.

DRAFT

1. Introduction

GDC Strada Castle Hill JV I LLC entered into a Brownfield Cleanup Agreement (BCA) with the New York State Department of Environmental Conservation (NYSDEC) in June 2025, to investigate and remediate a 0.266-acre property located at 1920 Turnbull Avenue in Bronx, New York (Site), as shown on **Figures 1 and 2**. GDC Strada Castle Hill JV I LLC is a Volunteer in the Brownfield Cleanup Program. Restricted Residential is proposed for the property. When completed, the Site will contain an approximately 22-story affordable housing building. Refer to the Brownfield Cleanup Program (BCP) application for additional details.

This Remedial Action Work Plan (RAWP) summarizes the nature and extent of contamination as determined from data gathered during the Remedial Investigation (RI), performed in October 2025. It provides an evaluation of a Track 1 cleanup and other applicable Remedial Action alternatives, their associated costs, and the recommended and preferred remedy. The remedy described in this document is consistent with the procedures defined in DER-10, DER-31, and complies with all applicable standards, criteria and guidance. The remedy described in this document also complies with all applicable Federal, State and local laws, regulations and requirements. The NYSDEC and New York State Department of Health (NYSDOH) have not yet determined if the Site poses a significant threat to human health and the environment. The RI for this Site did not identify fish and wildlife resources. A formal Remedial Design document will not be prepared.

1.1 Site Location and Description

The Site is located in the County of The Bronx, New York, New York and is identified as Block 3672, Lot 40 on the Bronx Tax Map. A United States Geological Survey (USGS) topographical quadrangle map (**Figure1**) shows the Site location. The Site is situated on an approximately 0.266-acre area bounded by Turnbull Avenue to the north, residential properties and Pugsley Avenue to the east, Lafayette Avenue to the south, and White Plains Road to the west (see **Figure 2**).

Additional information regarding the Site is provided in the tables below:

Property Location	
Site Name:	Lafayette Site A
Property Address:	1920 Turnbull Avenue
Property Town, County, State:	Bronx, New York
Property Tax Identification:	Block 3672, Lot 40
Property Topographic Quadrangle:	USGS-Bronx, New York
Nearest Intersection:	Turnbull Avenue to the north, residential properties and Pugsley Avenue to the east, Lafayette Avenue to the south, and White Plains Road to the west.
Area Description:	The Site is in a mixed-use densely populated area in the Soundview neighborhood of The Bronx, New York. The surrounding area consists of commercial and residential uses.

DRAFT

Property Information	
Property Acreage:	0.266-acres
Property Shape:	Square
Property Use:	The Site was most recently utilized as a parking lot for the adjacent offsite multifamily residential building.
Improvements:	The majority of the Site is paved with asphalt and concrete, with limited areas of landscaping.

1.2 Contemplated Redevelopment Plan

The Remedial Action to be performed under the RAWP is intended to make the Site protective of human health and the environment consistent with the contemplated end use. The proposed redevelopment plan and end use is described here to provide the basis for this assessment. However, the Remedial Action contemplated under this RAWP may be implemented independent of the proposed redevelopment plan.

The anticipated redevelopment for the Site includes the construction of a new building covering the majority of the footprint of the Site. The development will include the construction of an approximately 22-story mixed-use affordable housing development with approximately 228 apartments with one level of below-grade parking, mechanical space, and storage space for the entirety of the building footprint; 60% of units will be supportive housing and the remaining 40% affordable for households earning up to 60% of Area Median Income (AMI). The redevelopment plans are included in **Appendix A**.

1.3 Description of Surrounding Property

The Site is bounded by the following properties, as summarized in the table below. Adjacent property owners are shown in Figure 3 and land use and sensitive receptors around a 0.25 mile radius is shown in Figure 4.

Three NYSDEC BCP sites are located in close proximity to the Site. Lafayette Site B BCP Site #203179 is located directly adjacent to the south of Site and Park Lane Senior BCP Site #C203138 directly adjacent to the east of Site. Adjoining properties and BCP Sites #203179 and #203138 share the same history and contaminants of concern as that of the Site related to historical dumping and landfill activities associated with the Soundview Neighborhood of the Bronx, according to the March 28, 2024, Phase I Environmental Site Assessment (ESA). Stevenson Commons B3 BCP Site #203189 is located approximately 0.16 miles southwest of and downgradient of the Site so contamination migration from Stevenson Commons BCP site is unlikely to affect the Site. No other adjoining facilities or upgradient sites of environmental concerns were identified in Roux's March 28, 2024, Phase I ESA of the Site.

No upgradient sites of environmental concern were identified in the review of the Environmental Database Resources (EDR) Radius Map. The majority of the surrounding and upgradient listings consisted of minor NY SPILLS and leaking tank cases, which have been closed to the satisfaction of the NYSDEC with no further action required. These listings are not likely to affect the Site.

DRAFT

Adjacent Property Direction	Property Use
North	Commercial strip mall (restaurants, bank, clothing stores, Bronx Community Board #9, hair salon).
South	United States Postal Service, Millenium Art Academy, The Bronx Guild High School, Lafayette Site B (C203179).
East	Park Lane Senior BCP Site (C203138) and Park Lane Apartments Residential Building.
West	Commercial strip mall (grocery store, discount store, clothing stores) and Soundview Academy for Culture and Scholarship. Multifamily residential apartment buildings to the southwest.

DRAFT

2. DESCRIPTION OF REMEDIAL INVESTIGATION FINDINGS

2.1 Summary of Remedial Investigations Performed

The Site was investigated in accordance with the scope of work presented in the NYSDEC-approved Remedial Investigation Work Plan (RIWP) dated September 2025. The investigation was conducted in October 2025. The draft Remedial Investigation Report (RIR) was submitted to NYSDEC on December 4, 2025, and is still under review.

Field activities completed during the RI included the following:

- The completion of a Site reconnaissance to confirm sampling locations;
- The completion of a geophysical survey to identify any underground anomalies and clear boring locations of potential subsurface obstructions;
- The advancement of eight soil borings, collection of 24 soil samples, and two duplicate soil samples for laboratory analysis;
- Installation of three permanent groundwater monitoring wells and collection of three groundwater samples and one duplicate groundwater sample for laboratory analysis;
- Installation of four soil vapor monitoring points and collection of four soil vapor samples, one duplicate soil vapor sample, and one ambient air sample for laboratory analysis;
- The collection of groundwater level measurements and the collection of additional land survey data as needed for developing a groundwater elevation contour map; and
- The performance of a qualitative exposure assessment (EA) to identify exposure and evaluate contaminant fate and transport.

2.1.1 Borings and Wells

A total of eight soil borings, three permanent monitoring wells, and four soil vapor points were completed and sampled as part of the RI, as shown on **Figure 5**.

All borings were advanced to a minimum of 17 feet below land surface (ft bls) to align with the 2-ft interval below the anticipated redevelopment and remedial excavation depth. Prior to advancement with a drill rig, each boring location was cleared to a depth of 5 ft bls using hand tools (e.g., post-hole digger, shovel, hand-auger, etc.) to verify the absence of utilities. Following completion of utility clearance and the geophysical survey, the soil borings were advanced using a Geoprobe™ direct push drill rig. During advancement of borings, the soil was inspected for evidence of contamination (visual and olfactory) and field screened continuously for organic vapors using a photoionization detector (PID) with a 10.6 eV lamp. Soil lithology was recorded according to the Unified Soil Classification System (USCS).

The monitoring wells were installed using a Geoprobe™ and constructed with 10 ft of 2-inch diameter, 0.02-inch slot polyvinyl chloride (PVC) screen to bridge the water table. The monitoring wells were developed following installation to establish good hydraulic connection between the well column and the surrounding formation aquifer. Groundwater in each well was measured using an electronic oilwater interface probe. Field parameters (e.g., pH, dissolved oxygen (DO), oxidation-reduction potential, turbidity, etc.) were collected using a water quality meter during monitoring well purging, prior to sampling.

DRAFT

Soil vapor samples were collected from temporary soil vapor points installed utilizing the Geoprobe direct push drill rig to reach the target sample depth of 2 ft above the observed water table. New Teflon®-lined polyethylene tubing was attached to a 6-inch stainless steel sample screen, at each soil vapor sampling location. The soil vapor points were backfilled with #2 Morie sand to approximately 1-ft above the screen. The remainder of the borehole was backfilled with soil cuttings to grade. A helium tracer gas test was performed on each soil vapor point to ensure the integrity of the vapor point seal prior to sampling in accordance with the procedures outlined in the NYSDOH SVI Guidance.

2.1.2 Samples Collected

A total of 24 soil samples were collected from eight soil borings, three groundwater samples were collected, one from each of the three permanent monitoring wells, and four soil vapor samples were collected, one from each of the four soil vapor points.

2.1.3 Chemical Analytical Work Performed

A total of 24 soil samples were collected from the depth intervals and analyzed for the parameters listed below.

Soil Boring ID	Target Soil Sample Depth (ft bls)	Rationale	Parameters
ASB-1	0-2	Surface soil samples were collected from 0 – 2 ft bls to properly evaluate exposure pathways.	NYSDEC Part 375 volatile organic compounds (VOCs), semivolatile organic compounds (SVOCs), pesticides, polychlorinated biphenyls (PCBs), NYSDEC Part 375 metals, hexavalent/trivalent chromium, and total cyanide.
	8-10	Fill in a spatial data gap and evaluate the vertical extent of impacts to soil associated with contaminated historic fill.	NYSDEC Part 375 VOCs, SVOCs, pesticides, PCBs, NYSDEC Part 375 metals, hexavalent/trivalent chromium, total cyanide and Emerging Contaminants[1] (ECs)
	15-17	Fill in a spatial data gap and evaluate the vertical extent of impacts to soil associated with contaminated historic fill.	NYSDEC Part 375 VOCs, SVOCs, pesticides, PCBs, NYSDEC Part 375 metals, hexavalent/trivalent chromium, and total cyanide.
ASB-2	0-2	Surface soil samples were collected from 0 – 2 ft bls to properly evaluate exposure pathways.	NYSDEC Part 375 VOCs, SVOCs, pesticides, PCBs, NYSDEC Part 375 metals, hexavalent/trivalent chromium, and total cyanide.
	8-10	Fill in a spatial data gap and evaluate the vertical extent of impacts to soil associated with contaminated historic fill.	NYSDEC Part 375 VOCs, SVOCs, pesticides, PCBs, NYSDEC Part 375 metals, hexavalent/trivalent chromium, total cyanide and ECs[1]

DRAFT

Soil Boring ID	Target Soil Sample Depth (ft bls)	Rationale	Parameters
	15-17	Fill in a spatial data gap and evaluate the vertical extent of impacts to soil associated with contaminated historic fill.	NYSDEC Part 375 VOCs, SVOCs, pesticides, PCBs, NYSDEC Part 375 metals, hexavalent/trivalent chromium, and total cyanide.
ASB-3	0-2	Surface soil samples were collected from 0 – 2 ft bls to properly evaluate exposure pathways.	NYSDEC Part 375 VOCs, SVOCs, pesticides, PCBs, NYSDEC Part 375 metals, hexavalent/trivalent chromium, and total cyanide.
	9-11	Fill in a spatial data gap and evaluate the vertical extent of impacts to soil associated with contaminated historic fill.	NYSDEC Part 375 VOCs, SVOCs, pesticides, PCBs, NYSDEC Part 375 metals, hexavalent/trivalent chromium, total cyanide and ECs[1]
	15-17	Fill in a spatial data gap and evaluate the vertical extent of impacts to soil associated with contaminated historic fill.	NYSDEC Part 375 VOCs, SVOCs, pesticides, PCBs, NYSDEC Part 375 metals, hexavalent/trivalent chromium, and total cyanide.
ASB-4	0-2	Surface soil samples were collected from 0 – 2 ft bls to properly evaluate exposure pathways.	NYSDEC Part 375 VOCs, SVOCs, pesticides, PCBs, NYSDEC Part 375 metals, hexavalent/trivalent chromium, and total cyanide.
	7-9	Fill in a spatial data gap and evaluate the vertical extent of impacts to soil associated with contaminated historic fill.	NYSDEC Part 375 VOCs, SVOCs, pesticides, PCBs, NYSDEC Part 375 metals, hexavalent/trivalent chromium, total cyanide and ECs[1]
	15-17	Fill in a spatial data gap and evaluate the vertical extent of impacts to soil associated with contaminated historic fill.	NYSDEC Part 375 VOCs, SVOCs, pesticides, PCBs, NYSDEC Part 375 metals, hexavalent/trivalent chromium, and total cyanide.
ASB-5	0-2	Surface soil samples were collected from 0 – 2 ft bls to properly evaluate exposure pathways.	NYSDEC Part 375 VOCs, SVOCs, pesticides, PCBs, NYSDEC Part 375 metals, hexavalent/trivalent chromium, and total cyanide.
	8-10	Fill in a spatial data gap and evaluate the vertical extent of impacts to soil associated with contaminated historic fill.	NYSDEC Part 375 VOCs, SVOCs, pesticides, PCBs, NYSDEC Part 375 metals, hexavalent/trivalent chromium, total cyanide and ECs[1]
	15-17	Fill in a spatial data gap and evaluate the vertical extent of impacts to soil associated with contaminated historic fill.	NYSDEC Part 375 VOCs, SVOCs, pesticides, PCBs, NYSDEC Part 375 metals,

DRAFT

Soil Boring ID	Target Soil Sample Depth (ft bls)	Rationale	Parameters
			hexavalent/trivalent chromium, and total cyanide.
ASB-6	0-2	Surface soil samples were collected from 0 – 2 ft bls to properly evaluate exposure pathways.	NYSDEC Part 375 VOCs, SVOCs, pesticides, PCBs, NYSDEC Part 375 metals, hexavalent/trivalent chromium, and total cyanide
	8-10	Fill in a spatial data gap and evaluate the vertical extent of impacts to soil associated with contaminated historic fill.	NYSDEC Part 375 VOCs, SVOCs, pesticides, PCBs, NYSDEC Part 375 metals, hexavalent/trivalent chromium, total cyanide and ECs[1]
	15-17	Fill in a spatial data gap and evaluate the vertical extent of impacts to soil associated with contaminated historic fill.	NYSDEC Part 375 VOCs, SVOCs, pesticides, PCBs, NYSDEC Part 375 metals, hexavalent/trivalent chromium, and total cyanide.
ASB-7	0-2	Surface soil samples were collected from 0 – 2 ft bls to properly evaluate exposure pathways.	NYSDEC Part 375 VOCs, SVOCs, pesticides, PCBs, NYSDEC Part 375 metals, hexavalent/trivalent chromium, and total cyanide
	8-10	Fill in a spatial data gap and evaluate the vertical extent of impacts to soil associated with contaminated historic fill.	NYSDEC Part 375 VOCs, SVOCs, pesticides, PCBs, NYSDEC Part 375 metals, hexavalent/trivalent chromium, total cyanide and ECs[1]
	15-17	Fill in a spatial data gap and evaluate the vertical extent of impacts to soil associated with contaminated historic fill.	NYSDEC Part 375 VOCs, SVOCs, pesticides, PCBs, NYSDEC Part 375 metals, hexavalent/trivalent chromium, and total cyanide.
ASB-8	0-2	Surface soil samples were collected from 0 – 2 ft bls to properly evaluate exposure pathways.	NYSDEC Part 375 VOCs, SVOCs, pesticides, PCBs, NYSDEC Part 375 metals, hexavalent/trivalent chromium, and total cyanide
	8-10	Fill in a spatial data gap and evaluate the vertical extent of impacts to soil associated with contaminated historic fill.	NYSDEC Part 375 VOCs, SVOCs, pesticides, PCBs, NYSDEC Part 375 metals, hexavalent/trivalent chromium, total cyanide and ECs[1]
	15-17	Fill in a spatial data gap and evaluate the vertical extent of impacts to soil associated with contaminated historic fill.	NYSDEC Part 375 VOCs, SVOCs, pesticides, PCBs, NYSDEC Part 375 metals, hexavalent/trivalent chromium, and total cyanide.

DRAFT

Three groundwater samples were collected for laboratory analysis for the following list of parameters. Groundwater samples were field filtered for metals and both total and dissolved results were reported.

- NYSDEC Part 375 VOCs via United States Environmental Protection Agency (USEPA) method 8260D;
- NYSDEC Part 375 SVOCs via USEPA method 8270E;
- NYSDEC Part 375 pesticides via USEPA method 8081B;
- NYSDEC Part 375 PCBs via USEPA method 8082A;
- NYSDEC Part 375 total and dissolved metals (including hexavalent chromium, trivalent chromium, and total cyanide) via USEPA method 6020B, 7470A, and 9012B; and
- ECs* via USEPA method 1633.

* As required by NYSDEC, groundwater samples will also be analyzed for the ECs 1,4-Dioxane and per and polyfluoroalkyl substances (PFAS), which include the 41 compounds listed in the NYSDEC April 2023 Guidance.

The four soil vapor samples were collected using pre-cleaned (batch-certified) 6-liter summa canisters with regulators calibrated to collect samples over an eight-hour period. The soil vapor samples were collected for laboratory analysis of VOCs using USEPA Method TO-15. One blind duplicate soil vapor sample and one ambient air sample were collected for Quality Assurance/Quality Control (QA/QC) purposes.

All soil, groundwater, and soil vapor samples were analyzed by Eurofins and were reported using Category B data deliverables. A data usability summary report (DUSR) was prepared by Data Validation Services, an independent party. A summary of data usability was included in the RIR.

2.1.4 Site Reconnaissance and Geophysical Work

Roux performed a preliminary Site reconnaissance. An inspection of the existing Site conditions was conducted to determine final locations of soil borings and monitoring wells based on actual field conditions. A geophysical survey, consisting of ground penetrating radar (GPR) and electromagnetic (EM) scanning was conducted over the entire Site to identify any potential subsurface utilities, conduits, or obstructions. The geophysical survey did not indicate the presence of subsurface utilities or anomalies indicative of underground storage tanks (USTs). The geophysical report was included in the RIR.

2.1.5 Best Management Practices

The NYSDEC DER-31 Green and Sustainable Remediation Initiative requires that green remediation concepts and techniques be considered during all stages of the remedial program, including investigation, with the goal of improving the sustainability of the cleanup and summarizing the net environmental benefit of any implemented green technology. The following measures were implemented during the RI:

- Select service providers, product suppliers and analytical laboratories from the local area and consolidate the service and delivery schedules;
- Minimize the need for disposable single-use items such as plastic bags;
- Reduce travel through increased teleconferencing;
- Utilize technologies for collecting real-time data which are non-invasive or minimally invasive (i.e., PIDs for screening, SUMMA cannisters for soil vapor sampling, etc.);
- Re-use materials whenever possible;
- Minimize equipment and truck idling to reduce discharges of pollutants and greenhouse gases (GHGs) to the atmosphere;

DRAFT

- Limit use of generators, drilling equipment, and vehicles to reduce emissions to the atmosphere;
- Minimize IDW generated by reusing soil/fill that does not exhibit visual, olfactory, or PID evidence of contamination to backfill boreholes after sampling;
- Minimize truck travel for disposal of IDW by selecting local disposal facilities for IDW;
- Request that the environmental drillers use clean diesel equipment to reduce emissions to the atmosphere; and
- Utilize public transportation to access the site during implementation of the RI, to the extent practicable.

2.1.6 Summary of Remedial Investigation Findings

The data generated during the RI indicated the following about Site-wide conditions:

- Based on the field observations during the RI implementation, the Site is underlain by fill (consisting of sand, gravel, brick, wood, organics, ceramics, and glass) to depths ranging from 10 to 15 ft bls. Fill materials overlie grey historical meadow mat deposits of clay and peat. During the 2025 Geotechnical Investigation, geotechnical soil borings reached a maximum depth of 27 to 55.5 ft bls and bedrock was encountered at depths ranging from 40 to 55.5 ft bls. The bedrock underlying the Site is the Hartland Formation consisting of schist and gneiss.
- According to water-level data collected as part of the RI from the permanent wells on October 30, 2025, the elevation of the water table surface at the Site ranges from 6.19 ft to 6.23 ft relative to the NAVD 88, which equates to a groundwater depth of 10.00 ft bls to 11.10 ft bls. Groundwater flow is generally to the south.
- The only VOC detected in soil at a concentration exceeding unrestricted use soil cleanup objectives (UUSCOs) and protection of groundwater soil cleanup objectives (PGWSCOs) was acetone in three soil samples. No VOCs exceeded restricted residential soil cleanup objectives (RRSCOs) in soil samples collected from the Site. In groundwater, no VOCs were detected at concentrations exceeding the NYSDEC Ambient Water Quality Standards and Guidance Values (AWQSGVs). Acetone is a typical laboratory artifact, and the detections are not indicative of Site soil conditions.
- SVOCs, almost exclusively Polycyclic Aromatic Hydrocarbons (PAHs), were detected at concentrations above the UUSCOs, RRSCOs, and PGWSCOs in the fill material present across the Site. Additionally, in one sample, M&P cresols, and phenol marginally exceeded the UUSCOs and PGWSCOs. No SVOCs were detected in groundwater samples at concentrations above the AWQSGVs. This data indicates that SVOCs in soil are related to the presence of widespread fill material and are not impacting groundwater.
- Metals were detected in soil at concentrations above the UUSCOs, RRSCOs, and PGWSCOs across the Site. Arsenic, barium, cadmium, chromium, copper, lead, mercury, nickel, silver, and zinc were detected at concentrations above the UUSCOs. Arsenic, barium, cadmium, copper, lead, and mercury were detected at concentrations exceeding their applicable RRSCOs. Some metals were detected at several orders of magnitude higher than the RRSCOs, such as barium, copper, lead, and mercury. Metals contamination is related to the presence of widespread fill material at the Site. Some metals were detected at concentrations above the PGWSCOs in soil, but were not detected in total or dissolved groundwater samples above AWQSGVs, indicating that metals in soil are not a source of groundwater contamination at the Site.
- PCBs were not detected in soils or groundwater samples.
- Pesticides were detected at concentrations exceeding the UUSCOs, but none were present in exceedance of their applicable RRSCOs or PGWSCOs, and pesticides were not detected in groundwater. Therefore, pesticides in soil are not a source of groundwater contamination at the Site.
- PFAS compounds were not detected above NYSDEC GVs in soil samples perfluorooctane sulfonate (PFOS) and perfluorooctanoic acid (PFOA). PFOS was not detected in groundwater above the

DRAFT

AWQSGVs, however PFOA was in all groundwater samples. Based on concentrations detected during the RI, the presence of PFAS in groundwater is most likely due to background levels of these compounds ubiquitous to the New York City area.

- Petroleum-related and chlorinated VOCs were detected in soil vapor samples at relatively low levels across the Site. The relatively low-level concentrations of petroleum-related and chlorinated VOCs, combined with the absence of these compounds in groundwater and soil, indicate it is unlikely there is an onsite source of soil vapor impacts. Soil vapor intrusion is not a concern for the Site and since a portion of the cellar level will consist of a ventilated parking garage, the future building foundation will be within the water table, and the building will be fully waterproofed, active vapor mitigation measures are not necessary or proposed.

2.2 Site History

The following sections provide pertinent background information, including the documented history of the Site, and the results of previous environmental investigation work conducted at the Site.

2.2.1 Past Uses and Ownership

All Sanborn Maps available for this Site were reviewed prior to preparation of the RAWP. Based on a review of historical aerial photographs and historical topographic maps, the Site was part of an area-wide wetland river system as shown in the 1897 topographic map that was filled in during the mid-1950s to create the Soundview neighborhood of the Bronx. The progression of filling in this area of the Bronx is evidenced through the historical aerial photographs from 1951 through 1974 and is the source of onsite soil contamination identified by prior investigations. In 1974, the Site is depicted as being vacant and appears to be utilized as a parking lot for the adjacent Park Lane Apartments building and has remained a parking lot since. Most recently, the northern portion of the Site was utilized for construction staging and storage of material associated with the adjacent Park Lane Senior – NYSDEC #C203138 redevelopment project.

2.2.2 Phase I and Phase II Reports

A summary of the following environmental investigations previously conducted at the Site are included below. The Phase I ESA and Phase II ESA were completed for the entirety of former Lot 20. The summaries provided below are specific to Site A, current Lot 40. A formal report was not prepared for the 2024 Supplemental Investigation. This investigation was completed for the purpose of generating data to establish eligibility data as part of BCP Application preparation. A summary of the analytical data from this investigation is included below. The previously completed Phase I ESA and Phase II ESA are included in **Appendix B**.

- **ASTM Phase I ESA Report**, prepared by Roux, dated March 28, 2024;
- **Phase II ESA Summary Letter Report**, prepared by Roux, dated March 28, 2024; and
- **Supplemental BCP Eligibility Investigation**, completed by Roux in July 2024.

The proposed Site redevelopment plan is considered a restricted residential use, therefore the soil data from the previous investigations have been compared to NYSDEC RRSCOs, UUSCOs, and PGWSCOs in order to develop an appropriate EA and RI scope.

The following subsections present a summary of the previous investigations completed at the Site.

DRAFT

2.2.2.1 Phase I Environmental Site Assessment Report, prepared by Roux Environmental Engineering and Geology, D.P.C. (Roux), dated March 28, 2024

The following Recognized Environmental Condition (REC) was identified in the Phase I ESA:

- The Presence of Historical Fill Material Impacted with SVOCs and Metals: The Site was historically a part of a single lot associated with the Park Lane Apartment complex, which was subdivided into three separate lots. The Site was historically part of an area-wide wetland river system that was filled in during the mid-1950s to create the Soundview neighborhood of the Bronx. It is suspected the Site is underlain with historical fill materials that are non-native in nature due to the historical dumping and landfilling activities. Additionally, the suspected historical fill material is presumed to be impacted with metals and SVOCs that were confirmed to be present on the eastern adjoining brownfields site. The adjoining brownfields site (Park Lane Senior – NYSDEC #C203138) and the Site were historically both parking lots with no other confirmed industrial or manufacturing uses, which suggests that the contamination present in the area is associated with the historical filling. Roux conducted a Phase II ESA at the Site in October 2023 that included a soil sampling program that confirmed presence of SVOCs and metals at concentrations exceeding both their respective UUSCOs and RRSCOs.

2.2.2.2 Phase II Environmental Site Assessment Summary Letter Report, prepared by Roux, dated March 28, 2024

Soil, groundwater, and soil vapor analytical results are summarized in **Tables 1** through **13**. Soil and soil vapor analytical results are summarized on **Figures 6** and **8**. Groundwater results from the previous investigations are not provided on **Figure 7** since there were no groundwater exceedances detected at the Site during the Phase II ESA.

Soil

A total of four soil samples were collected as part of the Roux 2024 Phase II ESA at the Site and were analyzed for VOCs, SVOCs, metals, pesticides, and PCBs. Fill material was observed at each location to 15 ft bls. Several SVOCs and metals exceeded the UUSCOs, PGWSCOs, and RRSCOs in soil at the Site.

- SVOCs, specifically PAHs, exceeded UUSCOs, PGWSCOs, and/or RRSCOs in three soil samples. Exceedances included benzo(a)anthracene (maximum concentration of 8.2 milligram per kilogram (mg/kg) at SB-02 from 6-8 ft bls), benzo(a)pyrene (maximum concentration of 8.2 mg/kg at SB-02 from 6-8 ft bls), benzo(b)fluoranthene (maximum concentration of 6.8 mg/kg at SB-02 from 6-8 ft bls), benzo(k)fluoranthene (maximum concentration of 3.8 mg/kg at SB-02 from 6-8 ft bls), chrysene (maximum concentration of 8.0 mg/kg at SB-02 from 6-8 ft bls), dibenz(a,h)anthracene (maximum concentration of 0.89 mg/kg at SB-02 from 6-8 ft bls), and indeno(1,2,3c,d)pyrene (maximum concentration of 3.9 mg/kg at SB-02 from 6-8 ft bls).
- Metals concentrations exceeded UUSCOs, PGWSCOs, and/or RRSCOs in all four samples. Exceedances included barium (Concentration of 489 mg/kg at only SB-02 from 6-8 ft bls), copper (Concentration of 142 mg/kg at only SB-02 from 6-8 ft bls), lead (maximum concentration of 340 mg/kg at SB-01 from 0-2 ft bls), mercury (maximum concentration of 0.29 mg/kg at SB-01 from 10-12 ft bls), and zinc (maximum concentration of 399 mg/kg at SB-02 from 0-2 ft bls).
- One soil sample exceeded UUSCOs for the pesticide P,P'-DDT (concentration of 0.0042 mg/kg at SB-02 from 0-2 ft bls).

Groundwater

One groundwater sample was analyzed for VOCs, SVOCs, PCBs, metals, and pesticides. There were no exceedances of the NYSDEC Ambient Water Quality Standards and Guidance Values (AWQSGVs).

DRAFT

Soil Vapor

One soil vapor point was installed and sampled during the Phase II ESA. The soil vapor point was installed at 7 ft bls, approximately 4 ft above the observed groundwater level. Petroleum-related VOCs, including benzene (concentration of 4.4 µg/m^3), toluene (concentration of 11 µg/m^3), ethylbenzene (concentration of 4.3 µg/m^3), and xylenes (concentration of 15 µg/m^3), and chlorinated VOCs (CVOCs) including carbon tetrachloride (concentration of 0.26 µg/m^3), methylene chloride (concentration of 1.1 µg/m^3), tetrachloroethylene (concentration of 3.8 µg/m^3), and vinyl chloride (concentration of 0.36 µg/m^3) were detected in the soil vapor sample at low levels.

2.2.2.3 Supplemental BCP Eligibility Investigation, completed by Roux, July 2024

The Supplemental BCP Eligibility Investigation was performed for the Site in July 2024 to collect additional soil data in an area that was previously inaccessible due to construction staging and storage of material associated with the adjacent Park Lane redevelopment project. Soil, groundwater, and soil vapor analytical results are summarized in **Tables 1** through **13.** Soil and soil vapor analytical results are summarized on **Figures 6** and **8**. Groundwater results from the previous investigations are not provided on Figure 7 since no groundwater samples were collected as part of the Supplemental BCP Eligibility Investigation.

Soil

A total of six soil samples were collected and analyzed for SVOCs and metals. Soil analytical data exceeding UUSCOs, PGWSCOs, and RRSCOs are summarized below.

- SVOCs, specifically PAHs, exceeded UUSCOs, PGWSCOs, and RRSCOs in two soil samples from 0-2 ft bls. Exceedances included benzo(a)anthracene (concentration of 1.1 mg/kg at only SB-08 from 0-2 ft bls), benzo(a)pyrene (maximum concentration of 1.4 mg/kg at SB-07 from 0-2 ft bls), benzo(b)fluoranthene (maximum concentration of 1.8 mg/kg at SB-07 from 0-2 ft bls), chrysene (concentration of 1.1 mg/kg at only SB-08 from 0-2 ft bls), and indeno(1,2,3-c,d)pyrene (concentration of 1.3 mg/kg at SB-07 from 0-2 ft bls).
- Metals exceeded UUSCOs, PGWSCOs, and RRSCOs in all six soil samples. Exceedances included barium (maximum concentration of 4,060 mg/kg at SB-09 from 0-2 ft bls), copper (maximum concentration of 149 mg/kg at SB-08 from 0-2 ft bls), lead (maximum concentration of 888 mg/kg at SB-07 from 0-2 ft bls), mercury (maximum concentration of 0.83 mg/kg at SB-09 from 0-2 ft bls), and zinc (maximum concentration of 1,650 mg/kg at SB-09 from 0-2 ft bls).

2.3 Geologic and Hydrogeologic Conditions

Based on the field observations during the previously completed investigations and RI implementation, the Site is underlain by fill (consisting of sand, gravel, brick, wood, organics, ceramics, and glass) to maximum depths ranging from 10 to 15 ft bls. Fill materials overlie grey historical meadow mat deposits of clay and peat. During a geotechnical investigation performed at the Site by Mueser Rutledge Consulting Engineers (MRCE), dated February 12, 2025 (2025 Geotechnical Investigation), geotechnical soil borings reached a maximum depth of 27 to 55.5 ft bls and bedrock was encountered at depths ranging from 40 to 55.5 ft bls. The bedrock underlying the Site is the Hartland Formation consisting of schist and gneiss. A geologic cross-section is shown in **Figure 9**.

The land surface elevation is generally flat across the Site, at approximately 17 feet (ft) North American Vertical Datum of 1988 (NAVD 88). According to water-level data collected as part of the RI from the permanent wells on November 30, 2025, the elevation of the water table surface at the Site ranges from 6.19 ft to 6.23 ft relative to the NAVD 88, which equates to a groundwater depth of 10.00 feet below land surface

DRAFT

(ft bls) to 11.10 ft bls. Groundwater gauging data collected as part of the RI is summarized in **Table 14**. Groundwater flow is generally to the south, as shown on the groundwater flow map in **Figure 10**.

2.4 Contamination Conditions

2.4.1 Conceptual Model of Site Contamination

The following section explains the occurrence of contaminants and their fate and transport at the Site in the context of the local Site stratigraphy and hydrogeology.

Based on the soil, groundwater, and soil vapor results, soil is impacted at the Site, but groundwater and soil vapor are not significantly impacted. The spatial distribution of contaminants of potential concern in various media is shown in **Figures 6 through 8**.

Based on the Site-wide detections and exceedances of UUSCOs, RRSCOs, and PGWSCOs, soil at the Site is impacted with SVOCs (exclusively PAHs) and metals, due to imported fill material materials across the Site. The fill material present across the Site is due to the Site's historical dumping and landfilling activities starting in the 1950s. In general, concentrations of PAHs and metals decrease in samples collected from within the historical meadow mat deposits.

Groundwater is not significantly impacted. The only groundwater exceedance of the NYSDEC AWQSGVs detected at the Site was PFOS in all three groundwater samples collected. PFAS were not observed in soil above the NYSDEC GVs, and there is no documented use of PFAS at the Site or known historical Site use that would indicate the past use of these compounds. Therefore, the presence of PFAS is due to background levels of these compounds in New York City.

Soil vapor is not significantly impacted. The relatively low-level concentrations of petroleum-related and chlorinated VOCs, combined with the absence of these compounds in groundwater and soil, indicate it is unlikely there is an onsite source of soil vapor impacts. A soil vapor intrusion evaluation will be completed based on the previously collected soil vapor data collected onsite. The evaluation will be summarized in the Final Engineering Report (FER) and include a desktop review of all onsite analytical data relative to the future uses of the property. Soil vapor intrusion is not a concern for the Site and since a portion of the cellar level will consist of a ventilated parking garage and the future building foundation will be within the water table, active vapor mitigation measures are not necessary or proposed.

2.4.2 Description of Areas of Concern

Based on the findings of the RI, one Site-wide Area of Concern has been identified: presence of historically imported fill material from an unknown source. Adjoining properties and BCP Sites #203179 and #203138 share the same history and contaminants of concern as that of the Site related to historical dumping and landfill activities associated with the Soundview Neighborhood of the Bronx.

2.4.3 Identification of Standards, Criteria, and Guidance

The following standards, criteria, and guidance will be consulted and adhered to throughout the Remedial Action as applicable:

- 6 New York State Codes, Rules, and Regulations (NYCRR) Part 364 - NYS Waste Transporter Permits
- 6 NYCRR Part 360 - NYS Solid Waste Management Requirements

DRAFT

- 6 NYCRR Part 371 - Identification and Listing of Hazardous Wastes
- 6 NYCRR Part 372 - Hazardous Waste Manifest System and Related Standards for Generators, Transporters and Facilities
- 6 NYCRR Part 375 - Environmental Remediation Programs
- 6 NYCRR Part 376 - Land Disposal Restrictions
- 29 Code of Federal Regulations (CFR) Part 1910.120 - Hazardous Waste Operations and Emergency Response
- Commissioner Policy (CP)-43 - Commissioner Policy on Groundwater Monitoring Well Decommissioning (December 2009)
- CP-49 – Climate Change and Department of Environmental Conservation (DEC) Action (2022)
- CP-51 - Soil Cleanup Guidance (2010)
- DER-2 - Making Changes to Selected Remedies (April 2008)
- DER-10 – Technical Guidance for Site Investigation and Remediation (2010)
- DER-13 – Strategy for Evaluating Soil Vapor Intrusion at Remedial Sites in New York (2006)
- DER-23 – Citizen Participation Handbook for Remedial Programs (2010)
- DER-31 – Green Remediation (2010)
- DER-32 – Brownfield Cleanup Program Applications and Agreements (2017)
- DER-33 – Guide to Drafting and Recording Institutional Controls (2010)
- Technical and Administrative memorandum (TAGM) 3028 - "Contained In" Criteria for Environmental Media: Soil Action Levels (August 1997)
- Technical and Operational Guidance Series (TOGS) 1.1.1 - Ambient Water Quality Standards & Guidance Values and Groundwater Effluent Limitations (1998, Addenda 2000, 2004 and 2023)
- New York State Standards and Specifications for Erosion and Sediment Control (2016)
- New York State Department of Health (NYSDOH) Generic Community Air Monitoring Plan
- NYSDOH Guidance for Evaluating Soil Vapor Intrusion in the State of New York (2006)
- New York State Climate Act (2019)
- NYSDEC Sampling, Analysis, and Assessment of Per- and Polyfluoroalkyl Substances (2023)

2.4.4 Previous Investigation Sample Results

The following section summarizes soil, groundwater, and soil vapor data that was generated by Roux as part of the Roux 2024 Phase II ESA, Supplemental BCP Eligibility Investigation, and RI. Data tables showing the sample data generated during these events are provided in **Tables 1 through 13**.

2.4.4.1 Summary of Soil/Fill Data

A total of 34 soil samples have been collected and submitted for laboratory analysis from the Site. Site-wide analytical soil data was compared to the following NYSDEC Subpart 375-6 SCOs as noted in the RIWP in order to evaluate Site-wide soil quality and to determine contamination in soil, if present:

- NYSDEC UUSCOs;
- NYSDEC RRSCOs; and
- NYSDEC PGWSCOs.

DRAFT

A summary of soil quality results is provided in the below sections.

2.4.4.1.1 Volatile Organic Compounds in Soil

A summary of the VOC exceedances in the soil samples analyzed is provided below:

VOC Exceedances of SCOs in Soil

Analyte	UUSCO (mg/kg)	Exceedances above UUSCOs	RRSCOs (mg/kg)	Exceedances above RRSCOs	PGWSCOs (mg/kg)	Exceedances above PGWSCOs	Range in Concentration Above SCOs (mg/kg)	Soil Sample with Maximum Detection
Acetone	0.05	3	100	-	0.05	3	0.059 – 0.12	ASB-5 (15-17)

- No exceedances detected

Acetone is a typical laboratory artifact and the detections are not indicative of Site soil conditions.

2.4.4.1.2 Semivolatile Organic Compounds in Soil

A summary of the SVOC exceedances in the soil samples analyzed is provided below:

SVOC Exceedances of SCOs in Soil

Analyte	UUSCO (mg/kg)	Exceedances above UUSCOs	RRSCOs (mg/kg)	Exceedances above RRSCOs	PGWSCOs (mg/kg)	Exceedances above PGWSCOs	Range in Concentration Above SCOs (mg/kg)	Soil Sample with Maximum Detection (ft bls)
Benzo(A)Anthracene	1	12	1	12	1	12	1.1 – 8.2	SB-2 (6-8)
Benzo(A)Pyrene	1	13	1	13	22	-	1.1 – 8.2	SB-2 (6-8)
Benzo(B)Fluoranthene	1	14	1	14	1.7	10	1.3 – 6.8	SB-2 (6-8)
Benzo(K)Fluoranthene	0.8	5	3.9	-	1.7	2	0.82 – 3.8	SB-2 (6-8)
Chrysene	1	12	3.9	3	1	12	1.2 – 8	SB-2 (6-8)
Cresols, M & P	0.33	1	100	-	0.33	1	0.58	ASB-2 (15-17)
Dibenz(A,H)Anthracene	0.33	5	0.33	5	1000	-	0.5 – 0.89	SB-2 (6-8)
Indeno(1,2,3-C,D)Pyrene	0.5	15	0.5	15	8.2	-	0.54 – 3.9	SB-2 (6-8)
Phenol	0.33	1	100	-	0.33	1	0.58	ASB-2 (15-17)

-No exceedances detected
Sample counts above include exceedances in the duplicates

The SVOCs, exclusively PAHs, detected in soil are indicative of imported contaminated fill material.

2.4.4.1.3 Metals in Soil

A summary of the metals exceedances in the soil samples analyzed is provided below:

DRAFT

Metal Exceedances of SCOs in Soil

Analyte	UUSCO (mg/kg)	Exceedances above UUSCOs	RRSCOs (mg/kg)	Exceedances above RRSCOs	PGWSCOs (mg/kg)	Exceedances above PGWSCOs	Range in Concentration Above SCOs (mg/kg)	Soil Sample with Maximum Detection (ft bls)
Arsenic	13	6	16	3	16	3	13.1 – 17.1	ASB-1 (8-10)
Barium	350	14	400	14	820	6	407 – 4060	SB-9 (0-2)
Cadmium	2.5	3	4.3	1	7.5	-	2.9 – 4.9	ASB-6 (8-10)
Chromium III	30	5	180	-	-	-	30.4 – 71.6	ASB-3 (9-11)
Chromium, Hexavalent	1	2	110	-	19	-	1.2 – 1.6	ASB-8 (8-10)
Chromium, Total	30	5	180	-	-	-	30.4 – 71.6	ASB-3 (9-11)
Copper	50	17	270	5	1720	1	52 – 8350	ASB-7 (8-10)
Lead	63	33	400	10	450	10	64.9 – 7690	ASB-6 (8-10)
Mercury	0.18	22	0.81	6	0.73	7	0.19 – 18.2	ASB-7 (8-10)
Nickel	30	5	310	-	130	-	32.5 – 78.8	ASB-6 (15-17)
Silver	2	1	180	-	8.3	-	3.4	ASB-3 (9-11)
Zinc	109	32	10000	-	2480	2	114 – 6430	ASB-6 (8-10)

-No exceedances detected/no SCO available
Sample counts above include exceedances in the duplicates

The metals detected in soil are indicative of imported contaminated fill material.

2.4.4.1.4 Polychlorinated Biphenyls in Soil

There were no PCBs exceedances in the soil samples.

2.4.4.1.5 Pesticides in Soil

A summary of the pesticides exceedances in the soil samples analyzed is provided below:

Pesticide Exceedances of SCOs in Soil

Analyte	UUSCO (mg/kg)	Exceedances above UUSCOs	RRSCOs (mg/kg)	Exceedances above RRSCOs	PGWSCOs (mg/kg)	Exceedances above PGWSCOs	Range in Concentration Above SCOs (mg/kg)	Soil Sample with Maximum Detection (ft bls)
P,P'-DDD	0.0033	1	13	-	14	-	0.12	ASB-7 (15-17)
P,P'-DDE	0.0033	5	8.9	-	17	-	0.0067 J – 0.2	ASB-7 (15-17)
P,P'-DDT	0.0033	7	7.9	-	136	-	0.0036 JP – 0.19	ASB-7 (15-17)

-No exceedances detected
J – Estimated value
P – Concentration difference between the primary and confirmation column >40%; the lower result is reported

The pesticides detected in soil may be a result of historical pesticide application within the imported contaminated fill material.

DRAFT

2.4.4.1.6 PFAS in Soil

There were no PFAS exceedances in the soil samples.

2.4.4.2 Summary of Groundwater Data

A total of four groundwater samples have been collected and submitted for laboratory analysis from the Site. The Site-wide analytical groundwater data was compared to AWQSGVs for Class GA groundwater as noted in the RIWP in order to evaluate groundwater quality and to determine the contamination in groundwater, if present. However, it should be noted that the groundwater beneath the Site is not currently used as a drinking water source and will not be used in the future because drinking groundwater in New York City is prohibited by local law.

A summary of groundwater quality results is provided in the below sections.

2.4.4.2.1 Volatile Organic Compounds in Groundwater

VOCs were not detected in any groundwater samples.

2.4.4.2.2 Semivolatile Organic Compounds in Groundwater

SVOCs were not detected in any groundwater samples.

2.4.4.2.3 Metals in Groundwater

There were no metals exceedances in the groundwater samples.

2.4.4.2.4 Polychlorinated Biphenyls in Groundwater

PCBs were not detected in any groundwater samples.

2.4.4.2.5 Pesticides in Groundwater

Pesticides were not detected in any groundwater samples.

2.4.4.2.6 PFAS in Groundwater

A summary of the exceedances of the GVs for PFOS and PFOA are provided in the below table:

PFAS Detections in Groundwater (in nanograms per liter [ng/L]

Analyte	Proposed GVs (ng/L)	Detections Above GVs	Detection Range (ng/L)*	Groundwater Sample with Maximum Detection
Perfluorooctanesulfonic Acid (PFOS)	2.7	4	3.23 – 5.12	AMW-2

Sample counts above include exceedances in the duplicates.

PFAS was not observed in soil above the NYSDEC GVs, and there is no documented use of PFAS at the Site or known historical Site use that would indicate the past use of these compounds. Therefore, the presence of PFAS is due to background levels of these compounds in New York City.

DRAFT

2.4.4.3 Summary of Soil Vapor Results

A summary of all soil vapor detection from the samples collected during the RI are provided in the table below.

Analyte	Detections	Range in Concentrations (µg/m^3)	Sample with Maximum Detection
1,1,1-Trichloroethane (TCA)	4	0.47 J – 2.2	ASV-4
1,1,2-Trichloro-1,2,2-Trifluoroethane	7	0.44 J – 0.77 J	ASV-2
1,2,4-Trimethylbenzene	5	1 – 12	ASV-2
1,3,5-Trimethylbenzene (Mesitylene)	4	0.48 J – 5.1	ASV-2
1,3-Butadiene	2	0.28 J – 0.31 J	SV-1
1,3-Dichlorobenzene	7	0.93 J – 14	SV-1
2,2,4-Trimethylpentane	8	0.49 J – 3.9	ASV-1
2-Hexanone	5	0.98 J – 1.8 J	SV-1
4-Ethyltoluene	6	0.5 J – 12	ASV-2
Acetone	8	92 D – 510 D	SV-1
Benzene	8	0.8 – 11	ASV-3
Butane	8	3.2 – 27	SV-1
Carbon Disulfide	8	0.79 J – 32	SV-1
Carbon Tetrachloride	3	0.17 J – 0.49	AAA
Chlorobenzene	3	0.35 J – 0.73 J	SV-1
Chlorodifluoromethane	1	0.69 J	SV-1 DUP
Chloroform	7	1.3 – 170 D	ASV-4
Chloromethane	2	2 – 2.1	SV-1
Cis-1,2-Dichloroethylene	1	0.12 J	ASV-3
Cyclohexane	8	0.48 J – 14	ASV-3
Cymene	2	1 J – 1.7 J	SV-1
Dichlorodifluoromethane	8	2.5 – 3.5	ASV-1
Ethylbenzene	8	1.1 – 7.8	ASV-2
Isopropanol	8	5.1 J – 75	SV-1
Isopropylbenzene (Cumene)	2	0.43 J – 0.46 J	SV-1
m,p-Xylene	8	3.1 – 39	ASV-2
Methyl Ethyl Ketone (2-Butanone)	8	8.6 – 130	SV-1
Methyl Isobutyl Ketone (4-Methyl-2-Pentanone)	8	1.1 J – 14	SV-1 & SV-1 DUP
N-Heptane	7	2.6 – 25	ASV-1
N-Hexane	8	0.45 J - 18	ASV-1
N-Propylbenzene	3	0.38 J – 2.3	ASV-2
O-Xylene (1,2-Dimethylbenzene)	8	0.89 – 15	ASV-2
Styrene	2	0.56 J – 0.63 J	SV-1 DUP

DRAFT

Analyte	Detections	Range in Concentrations (µg/m^3)	Sample with Maximum Detection
Tert-Butyl Alcohol	7	5.4 J – 36	SV-1
Tetrachloroethylene (PCE)	7	1.1 J – 27	ASV-4
Toluene	8	1.7 – 32	ASV-2
Trichloroethylene (TCE)	2	8.1 – 8.3	ASV-4
Trichlorofluoromethane	8	0.81 J – 1.8	ASV-2 & ASV-3
Vinyl Chloride	1	0.36 J	SV-1

J – Estimated value
D – Concentration of analyte was quantified from diluted analysis; flag only applies to field samples that have detectable concentrations of the analyte
DUP – Duplicate sample
Sample counts above include exceedances in the duplicates

The relatively low-level concentrations of petroleum-related and chlorinated VOCs, combined with the absence of these compounds in groundwater and soil, indicate it is unlikely there is an onsite source of soil vapor impacts. A soil vapor intrusion evaluation will be completed based on the previously collected soil vapor data collected onsite. The evaluation will be summarized in the FER and include a desktop review of all onsite analytical data relative to the future uses of the property. Soil vapor intrusion is not a concern for the Site and since a portion of the cellar level will consist of a ventilated parking garage and the future building foundation will be within the water table, active vapor mitigation measures are not necessary or proposed.

2.5 Environmental and Public Health Assessments

2.5.1 Qualitative Human Health Exposure Assessment

As described in Appendix 3B of DER-10, *"The overall purpose of the Qualitative Human Health Exposure Assessment (or the exposure assessment) is to evaluate and document how people might be exposed to site related contaminants, and to identify and characterize the potentially exposed population(s) now and under the reasonably anticipated future use of the site."* The following section details the Qualitative Human Health Exposure Assessment based on data collected during the RI.

2.5.1.1 Soil Exposure

As described above in Section 2.5.4.1, soil samples collected during the RI indicated the presence of SVOCs and metals at concentrations above the UUSCOs. An individual could be exposed to these contaminants through direct contact with Site soil during ground intrusive work at the Site. Direct contact without the use of proper PPE and personal hygiene measures could lead to dermal contact and incidental ingestion of these compounds. Since the Site is currently fully paved and will be fully fenced during construction activities, and access is controlled, potential contact with Site soil is restricted to remedial and construction contract workers at the Site performing ground intrusive activities in addition to trespassers and passersby (through potential particulate matter in the air). The general public will not be exposed to direct contact with Site soil. A Community Air Monitoring Program (CAMP) and dust control measures (as needed) will be implemented during intrusive activities to minimize the potential for offsite exposures from soil/dust/vapor leaving the Site.

Substantial remedial excavation will occur to remove onsite contaminated soil. The proposed remedy described in the RAWP includes addressing impacted soil through excavation to 15 ft bls to meet the RRSCOs. Achievement of the Track 2 RRSCOs will be the goal and institutional controls (ICs) (Site Management Plan [SMP] and environmental easement) will be put in place to the extent required to minimize

DRAFT

the potential for exposure by direct contact with remaining contamination by both the public and any future construction workers performing ground intrusive activities at the Site.

2.5.1.2 Groundwater Exposure

As described above in Section 2.5.4.2, groundwater samples collected during the RI did not exhibit concentrations above the AWQSGVs. Groundwater is not used for drinking or other potable purposes (the area is connected to the public water supply), and there is no direct contact with or ingestion of groundwater by the general public. Furthermore, no public water supply wells are located in the area surrounding the Site.

Individuals who perform groundwater sampling, or remedial activities may come into contact with contaminated groundwater. Proper PPE and personal hygiene measures will be required to prevent dermal contact and the potential for incidental ingestion of these compounds. Depth to groundwater onsite is 10.00 ft bls to 11.10 ft bls and it is anticipated to be encountered during redevelopment.

The proposed onsite buildings will be serviced by public water supply. Based on this, there is no potential for public exposure by direct contact with contaminated groundwater.

2.5.1.3 Soil Vapor Exposure

As described above in Section 2.5.4.3, the low-level concentrations of petroleum-related and chlorinated VOCs, combined with the absence of these compounds in groundwater and soil, indicate it is unlikely that there is an onsite source of soil vapor impacts. Soil vapor intrusion is not a concern for the Site and since a portion of the cellar level will consist of a ventilated parking garage and the future building foundation will be within the water table and the building will be fully waterproofed, active vapor mitigation measures are not necessary or proposed. A soil vapor intrusion evaluation will be completed based on the previously collected soil vapor data collected onsite. The evaluation will be summarized in the FER and include a desktop review of all onsite analytical data relative to the future uses of the property.

Individuals who perform ground intrusive work and passersby during the remedial action may be exposed to contaminated soil vapor. A CAMP and odor/vapor control measures (as needed) will be implemented during intrusive activities to minimize the potential for offsite exposures from vapors leaving the Site during the remedial action.

2.5.1.4 Exposure Assessment Summary

The following table summarizes the exposure assessment.

Environmental Media and Exposure Route	Human Exposure Assessment
Direct contact with subsurface soils (and incidental ingestion)	• Construction and remedial contractors can come into contact with soil if they complete ground intrusive work at the Site. • During remediation, remedial workers, trespassers, passersby, and utility workers could come into contact with contaminated soil contained in dust through inhalation, incidental ingestion, and dermal contact. Implementation of the Health and Safety Plan (HASP), CAMP and dust controls during the remedial action and any future ground intrusive activities will mitigate potential exposures for future occupants of the Site and surrounding neighborhood. • Future building occupant's exposure will be eliminated though addressing contaminated soil as described in the RIR and RAWP. Substantial remedial excavation will occur to remove onsite contamination. The proposed

DRAFT

Environmental Media and Exposure Route	Human Exposure Assessment
	remedy will be described in the RAWP and includes addressing impacted soil through excavation to meet the RRSCOs to a maximum depth of 15 feet below land surface (ft bls).
Ingestion of groundwater	• Groundwater is not and will not be used for drinking water, as any future buildings proposed on the Site will be connected to the public water supply.
Direct contact with groundwater (and incidental ingestion)	• Remedial workers, trespassers, and utility workers could come into contact with contaminated groundwater through dermal contact and incidental ingestion during ground intrusive work. • Proper PPE and personal hygiene measures, as defined in the HASP, will be required to prevent dermal contact and the potential for incidental ingestion impacted groundwater during construction. • Future exposure to Site groundwater will be eliminated by the presence redevelopment that covers the entire Site.
Inhalation of air (exposures related to soil vapor intrusion)	• Remedial workers, trespassers, and utility workers may be exposed to contaminated soil vapor during ground intrusive activities. • Exposures to workers and passersby during the remedial action and future ground intrusive activities will be reduced or eliminated through implementation of the HASP, CAMP, and odor/vapor controls during construction. • A soil vapor intrusion evaluation will be completed based on the previously collected soil vapor data collected onsite. The evaluation will be summarized in the FER and include a desktop review of all onsite analytical data relative to the future uses of the property. Soil vapor intrusion is not a concern for the Site and since a portion of the cellar level will consist of a ventilated parking garage and the future building foundation will be within the water table, active vapor mitigation measures are not necessary or proposed.

2.6 Remedial Action Objectives

Based on the results of the RI, the following Remedial Action Objectives (RAOs) have been identified for this Site.

2.6.1 Soil

RAOs for Public Health Protection

- Prevent ingestion/direct contact with contaminated soil.
- Prevent inhalation of, or exposure to, contaminants volatilizing from contaminated soil.

RAOs for Environmental Protection

- Prevent migration of contaminants that would result in groundwater or surface water contamination.

2.6.2 Groundwater

RAOs for Public Health Protection

- Prevent ingestion of groundwater containing contaminant levels exceeding drinking water standards.
- Prevent contact with, or inhalation of, volatiles emanating from contaminated groundwater.

DRAFT

RAOs for Environmental Protection

- Remove the source of ground or surface water contamination.

2.6.3 Soil Vapor

- Mitigate impacts to public health resulting from existing, or the potential for, soil vapor intrusion into buildings at the Site.

DRAFT

3. Description of Remedial Action Plan

The following is a detailed description of the alternatives analysis and remedy selection process to address impacted media on the Site.

This section of the RAWP was prepared in accordance with Subpart 375 – 3.8(f), Subpart 375 – 1.8(f), and Section 4.3 of NYSDEC DER10 Technical Guidance for Site Investigation and Remediation (DER10). Three remedial alternatives were evaluated, as follows:

- One alternative (Remedial Alternative 1) that will achieve an Unrestricted Use cleanup relative to all onsite soil (Track 1), as shown on **Figure 11**, without the use of ICs or engineering controls (ECs);
- One alternative (Remedial Alternative 2) that will achieve a Track 2 Restricted Residential Use cleanup for the Site, as shown on **Figure 12**, with the use of ICs only; and
- One alternative (Remedial Alternative 3) that will achieve a Track 4 Restricted Residential Use cleanup, as shown on **Figure 13**, coupled with the use of ICs and ECs.

A detailed description of the alternatives is provided below.

*Remedial Alternative 1: Track 1 Unrestricted Use Cleanup (**Figure 11**):*

1. Preparation and implementation of a Pre-Design Investigation (PDI) work plan, in order to collect soil samples to determine remediation excavation depths throughout the Site.
2. Installation of support of excavation (SOE) to reach the proposed remedial excavation depths to meet Track 1 and prevent damage to adjacent offsite structures.
3. Excavation and offsite disposal of approximately 8,600 in-place cubic yards (CY) of soil (i.e., all soil exceeding UUSCOs) over the entire Site. Since the Site has not been fully delineated vertically to UUSCOs, the remedial excavation volume is based on a 20 ft bls excavation depth for the entire Site footprint. The remedial excavation depth is subject to change based on field conditions, results of the PDI, and post-excavation endpoint sampling).

- Dewatering, in compliance with city, state, and federal laws and regulations. Extracted groundwater will either be containerized for offsite licensed or permitted disposal or will be discharged to the municipal sewer system under a permit from New York City Department of Environmental Protection (NYCDEP) and NYSDEC, if applicable. Water will be treated onsite to meet pretreatment requirements prior to discharge.

4. Collection and analysis of excavation bottom endpoint samples at a frequency of one per 900 square feet to evaluate the performance of the remedy with respect to attainment of Track 1 SCOs and to properly document the remaining onsite soil quality. Confirmation samples will be collected following completion of onsite excavation for remedial and redevelopment purposes in order to ensure UUSCOs have been met and to properly document the remaining onsite soil quality.
5. Clean fill meeting the UUSCOs will be brought in to replace the excavated soil and establish the designed grades at the Site, if required.
    - A soil vapor intrusion evaluation will be completed based on the previously collected soil vapor data collected onsite. The evaluation will be summarized in the FER and include a desktop review of all onsite analytical data relative to the future uses of the property. Soil vapor intrusion is not a concern for the Site and since a portion of the cellar level will consist of a ventilated parking garage and the future building foundation will be within the water table, active vapor mitigation measures are not proposed.

*Remedial Alternative 2: Track 2 Restricted Residential Use Cleanup (**Figure 12**):*

1. Installation of SOE to reach the proposed remedial excavation depths.

DRAFT

2. Excavation and offsite disposal of a total of approximately 6,500 in-place CY of soil down to 15 ft bls.
3. Dewatering, in compliance with city, state, and federal laws and regulations. Extracted groundwater will either be containerized for offsite licensed or permitted disposal or will be discharged to the municipal sewer system under a permit from NYCDEP and NYSDEC, if applicable. Water will be treated onsite to meet pretreatment requirements prior to discharge.
4. Collection and analysis of post-excavation documentation bottom endpoint samples at a frequency of one per 900 square feet to document the remaining onsite soil quality.
5. Clean fill meeting the lower of PGWSCOs or RRSCOs will be imported to replace the excavated soil and establish the designed grades at the Site, if required.
6. A soil vapor intrusion evaluation will be completed based on the previously collected soil vapor data collected onsite. The evaluation will be summarized in the FER and include a desktop review of all onsite analytical data relative to the future uses of the property. Soil vapor intrusion is not a concern for the Site and since a portion of the cellar level will consist of a ventilated parking garage and the future building foundation will be within the water table, active vapor mitigation measures are not proposed. Imposition of an institutional control in the form of an Environmental Easement to ensure proper Site use and to prevent future exposure to any residual contamination remaining in these areas.
    - requires the remedial party or Site owner to complete and submit to the NYSDEC a periodic certification of institutional and ECs in accordance with Part 375-1.8 (h)(3);
    - allows the continued use and development of the controlled property for restricted residential (or less restrictive uses) as defined by Part 375-1.8(g), although land use is subject to local zoning laws;
    - restricts the use of groundwater as a source of potable or process water, without necessary water quality treatment as determined by the NYSDOH or Article 141 of the New York City Department of Health (NYCDOH) code (groundwater restriction applies to the entire Site); and
    - requires compliance with the Department approved SMP.
7. Preparation of an SMP that includes the following:
    - an Institutional Control Plan that identifies all use restrictions for the Site and details the steps and media-specific requirements necessary to ensure the following ICs remain in place and effective:
        - ICs: The Environmental Easement discussed above.

Remedial Alternative 3 - Track 4 Restricted Residential Use Cleanup:

1. Excavation and offsite disposal of a total of approximately 900 in-place CY of soil down to 2 ft bls.
2. Collection and analysis of post-excavation documentation bottom endpoint samples at a frequency of one per 900 square feet to document the remaining onsite soil quality.
3. Installation of an engineering control in the form of a Site-wide cover system to allow for restricted residential use of the Site. The Site cover system will include a hardscape cover comprised of asphalt covered parking areas, concrete pavers, concrete covered sidewalks/walkways, minimum of a 6-inch concrete building slab and foundation walls, and landscaped areas with a minimum of two feet of cover. A physical demarcation layer, consisting of the underside of asphalt covered parking areas, concrete slab, the underside of the concrete slab associated with the concrete paver walkways, and a geotextile layer or equivalent in landscaped areas will be used to provide a visual reference above residual contamination. Backfill and compaction of soil meeting the lower of PGWSCOs or RRSCOs, as necessary.
4. A soil vapor intrusion evaluation will be completed based on the previously collected soil vapor data collected onsite. The evaluation will be summarized in the FER and include a desktop review of all onsite analytical data relative to the future uses of the property. Soil vapor intrusion is not a concern for the Site and since a portion of the cellar level will consist of a ventilated parking garage and the future building foundation will be within the water table, active vapor mitigation measures are not

DRAFT

proposed. Imposition of an institutional control in the form of an Environmental Easement to ensure proper Site use and to prevent future exposure to any residual contamination remaining in these areas.

- requires the remedial party or Site owner to complete and submit to the NYSDEC a periodic certification of institutional and ECs in accordance with Part 375-1.8 (h)(3);
- allows the continued use and development of the controlled property for restricted residential (or less restrictive uses) as defined by Part 375-1.8(g), although land use is subject to local zoning laws;
- restricts the use of groundwater as a source of potable or process water, without necessary water quality treatment as determined by the NYSDOH or Article 141 of the NYCDOH code (groundwater restriction applies to the entire Site); and
- requires compliance with the Department approved SMP.

5. Preparation of a SMP, which includes the following:
   - an Institutional and Engineering Control Plan that identifies all use restrictions and ECs for the Site and details the steps and media-specific requirements necessary to ensure the following ICs and/or ECs remain in place and effective:
     - ICs: The Environmental Easement discussed above; and
     - ECs: The Site-wide Cover System described above.
   - a Monitoring Plan to assess the performance and effectiveness of the remedy, including, if required, monitoring for vapor intrusion for any buildings constructed on the Site.

3.1 Evaluation of Remedial Alternatives

The goal of the remedy selection process under the BCP is to select a remedy that is protective of human health and the environment taking into consideration the current, intended, and reasonably anticipated future use of the property. Each remedial alternative is evaluated based on the factors listed below:

- Protection of human health and the environment;
- Compliance with standards, criteria, and guidelines (SCGs);
- Short-term effectiveness and impacts;
- Long-term effectiveness and permanence;
- Reduction of toxicity, mobility, or volume of contaminated material;
- Implementability;
- Cost effectiveness;
- Community Acceptance;
- Land use; and
- Green and Sustainable Remediation (including climate resiliency).

SCGs applicable to the Site remediation are described briefly below:

- 6 NYCRR Part 375-6 Soil Cleanup Objectives (SCOs) – The UUSCOs, RRSCOs, and PGWSCOs listed in the guidance were used to evaluate soils, delineate areas with impacts, and specify cleanup objectives;

DRAFT

- New York State Groundwater Quality Standards – 6 NYCRR Part 703 – 6 NYCRR Subpart 703; the standards listed in the guidance were used to evaluate groundwater quality, delineate areas with impacts, and specify cleanup objectives;
- NYSDEC Ambient Water Quality Standards and Guidance Values – TOGS 1.1.1 – the standards listed in the guidance were used to evaluate groundwater quality, delineate areas with impacts, and specify cleanup objectives (TOGS 1.1.1 incorporates the same standards as listed in 6 NYCRR Part 703 for the constituents of concern at the Site);
- NYSDEC DER-10 Technical Guidance for Site Investigation and Remediation – May 2010 (or later version if available) – the proposed remedial alternatives were developed in accordance with the abovementioned document;
- NYSDEC DER-31 Green Remediation – August 2010 – The proposed remedial alternatives were developed in accordance with the abovementioned document;
- NYSDOH Generic Community Air Monitoring Plan - will be required for all ground intrusive activities, and the abovementioned document was used to prepare the CAMP;
- NYS Waste Transporter Permits – 6 NYCRR Part 364 – As the remedial alternatives include excavation and disposal of soil, the abovementioned guidance document applies;
- NYS Solid Waste Management Requirements – 6 NYCRR Part 360 and Part 364 – As the remedial alternatives include excavation and disposal of soil, the abovementioned guidance document applies;
- NYSDEC guidance regarding PFAS dated April 2023; and
- NYSDOH Guidance October 2006 and Revised 2017 and 2024, was used to develop the soil vapor sampling program.

3.1.1 Overall Protection of Human Health and the Environment

This criterion is an evaluation of the ability of each alternative or the remedy to protect public health and the environment.

Remedial Alternative 1, Track 1 will be protective of human health and the environment by removing soil at the Site that exceeds the UUSCOs and backfilling the area with material meeting the UUSCOs (as necessary), thus eliminating the potential for human and environmental exposure to contaminated soil/fill once construction is complete. Groundwater is not significantly impacted, and as such, groundwater does not require remediation. Although soil vapor is not significantly impacted, a soil vapor intrusion evaluation will be completed as part of the remedy.

Remedial Alternative 2, Track 2 will be protective of human health and the environment by excavating and removing soil above the RRSCOs to a maximum depth of 15 ft bls. ICs including a SMP and Environmental Easement, will ensure long-term management of use restrictions. Groundwater is not significantly impacted and does not require remediation. Although soil vapor is not significantly impacted, a soil vapor intrusion evaluation will be completed as part of the remedy.

Remedial Alternative 3, Track 4 will be protective of human health and the environment by employing ICs and ECs including a Site-wide cover system (comprised of hardscape cover including building slabs/foundations, a compacted subbase layer, concrete sidewalks/walkways, asphalt, or 2-feet of soil meeting the lower of PGWSCOs or RRSCOs) to prevent exposure to remaining contaminated media following excavation as part of the redevelopment. Although soil vapor is not significantly impacted, a soil vapor intrusion evaluation will be completed as part of the remedy.

DRAFT

For all alternatives, during Site remediation (e.g., excavation of soil, etc.) and other construction activities, workers may be exposed to impacted soil and soil vapor. Potential worker exposure during remediation activities will be mitigated through the implementation of the HASP, which includes the CAMP, and required worker training. Potential environmental exposures will be mitigated by ECs implemented during remedial construction (i.e., dust suppression, odor control and traffic control). The SMP will include ICs (Remedial Alternative 2, Track 2) and ECs (Remedial Alternative 3, Track 4) to be implemented during future ground intrusive work to protect the workers and public from remaining contamination onsite.

3.1.2 Standards, Criteria, and Guidance

The remedy must conform to officially promulgated standards and criteria that are directly applicable or that are relevant and appropriate. The selection of a remedy must also take into consideration guidance as appropriate.

Remedial Alternative 1 will achieve compliance with the UUSCOs for all onsite areas. The handling and management of contaminated materials will be in compliance with the applicable SCGs. The excavation will be backfilled as necessary, with material meeting the Track 1 UUSCOs presented in the Part 375 Regulations.

Remedial Alternative 2 will achieve compliance with the RRSCOs for all onsite areas to a maximum depth of 15 ft bls. The handling and management of contaminated materials will be in compliance with the applicable SCGs. The excavation will be backfilled as necessary, with material meeting the lower of PGWSCOs and RRSCOs presented in the Part 375 Regulations.

Remedial Alternative 3 will achieve compliance with the Track 4 remedy because no exposed impacted soil will be present after remedial construction through the use of a Site-wide cover system (comprised of hardscape cover including building slabs/foundations, concrete pavers, or 2 feet of soil meeting the lower of PGWSCOs and RRSCOs). The Site composite cover system will prevent direct contact with remaining onsite soil. The handling and management of contaminated materials will be in compliance with the applicable SCGs. The excavation will be backfilled as necessary, with material meeting the lower of PGWSCOs and RRSCOs presented in the Part 375 Regulations.

3.1.3 Long-Term Effectiveness and Performance

This criterion is an evaluation of the long-term effectiveness and permanence of an alternative or remedy after implementation.

Remedial Alternative 1 would achieve long term effectiveness by providing a permanent cleanup of onsite contamination through removal of all soil exceeding the UUSCOs. Although temporary dewatering will be required to facilitate deep excavation, no groundwater remediation or long term groundwater monitoring is proposed. Upon completion of the Track 1 remedy, no ECs or ICs will be required, other than a prohibition on groundwater use, and the remedy would meet RAOs without the need for long term stewardship. As all contaminated soil would be removed, the remedy would provide a permanent and reliable long term solution.

Remedial Alternative 2 would achieve long term effectiveness by removing all impacted soil exceeding RRSCOs to a maximum depth of 15 ft bls. Although temporary dewatering will be required to facilitate deep excavation, no groundwater remediation or long term groundwater monitoring is proposed. ICs including a SMP and Environmental Easement will ensure long-term management of use restrictions. The SMP will ensure

DRAFT

long-term effectiveness of all ICs by requiring periodic inspection and certification that these controls and restrictions continue to be in place and are functioning as intended.

Remedial Alternative 3 would achieve long term effectiveness by removing all impacted soil above RRSCOs within the top 2 ft bls with the use of ICs and ECs. A Site-wide Cover System will be installed as an EC to prevent exposure to residential soil. ICs including a SMP and Environmental Easement will ensure long-term management of use restrictions for the Site. The SMP will ensure long term protectiveness will be maintained through ECs and ICs, including an Environmental Easement and Site Management Plan that will require periodic inspection, certification, and maintenance of the Site-wide Cover System and restrictions on groundwater use.

3.1.4 Reduction in Toxicity, Mobility, or Volume of Contamination through Treatment

This criterion is an evaluation of the ability of an alternative or remedy to reduce the toxicity, mobility, and volume of Site contamination. Preference should be given to remedies that permanently or significantly reduce the toxicity, mobility, or volume of the contamination at the Site. The following is the hierarchy of source removal and control measures, ranked from most preferable to least preferable:

- Removal and/or treatment;
- Containment;
- Elimination of exposure; and
- Treatment of source at the point of exposure.

Remedial alternatives that use treatment or removal to eliminate contaminants at a Site, reduce the total mass of toxic contaminants, cause irreversible reduction in contaminants mobility, or reduce the total volume of contaminated media are preferable.

Remedial Alternative 1 permanently eliminates the toxicity, mobility, and volume of contaminants within the Site by removing all soil with concentrations that exceeded the UUSCOs.

Remedial Alternative 2 will permanently eliminate toxicity, mobility, and volume of contaminants above RRSCOs to a maximum depth of 15 ft bls. ICs, including a SMP and Environmental Easement, will provide a long-term Site management for the Site.

Remedial Alternative 3 will mostly eliminate toxicity, mobility, and volume of contaminants above RRSCOs with the top 2 ft bls. ICs, including a SMP and Environmental Easement, will provide a long-term Site management for the Site. Residual contaminated soil would be contained beneath a Site-wide Cover System consisting of building slabs, pavement, or two feet of clean soil in landscaped areas, which would isolate contamination and eliminate exposure pathways. Although affected soil would remain in place in Track 4 areas, long term containment, visual demarcation, and ICs would effectively reduce mobility and limit exposure to contaminants.

3.1.5 Short-Term Impacts and Effectiveness

This criterion is an evaluation of the potential short-term adverse environmental impacts and human exposures during the construction and/or implementation of an alternative or remedy.

DRAFT

Remedial Alternatives 1 and 2 pose minimal health and environmental risks during implementation. The remedy implementation time is similar and relatively short and the potential adverse impacts to the community and workers (e.g., increased traffic or exposure to contaminants during soil excavation and transportation) can be mitigated with ECs (e.g., dust, odor and traffic controls). Other potential risks include material handling, electrical shock, general trip hazards, and noise. These potential impacts are addressed in the Site-specific HASP and CAMP and the Soil/Materials Management Plan (SoMP), which detail monitoring during the remedial construction and describe ECs to be implemented as necessary (e.g., dust suppression and traffic control).

Remedial Alternatives 3 poses minimal health and environmental risks during implementation. The remedy implementation time is shorter than remedial alternatives 1 and 2 and the potential adverse impacts to the community and workers (e.g., increased traffic or exposure to contaminants during soil excavation and transportation) can be mitigated with ECs (i.e., dust, odor and traffic controls). Other potential risks include material handling, electrical shock, general trip hazards, and noise. These potential impacts are addressed in the Site-specific HASP and CAMP and the SoMP, which detail monitoring during the remedial construction and describe ECs to be implemented as necessary (e.g., dust suppression and traffic control).

3.1.6 Implementability

This criterion is an evaluation of the technical and administrative feasibility of implementing an alternative or remedy.

The techniques, materials and equipment to implement all three remedial alternatives are readily available and have been proven effective in remediating the contaminants associated with the Site. Standard materials, services, and well-established technologies will be implemented. There are no specific difficulties associated with any of the activities proposed, which utilize standard construction methods.

3.1.7 Cost Effectiveness

This criterion is an evaluation of the overall cost effectiveness of an alternative or remedy. The costs provided below are rough estimates used for comparison purposes only based on the consultant's experience. They do not reflect actual costs or the complete array of hard and soft costs that may be necessary to implement the various remedial alternatives. Actual costs may vary, and the applicant makes no representation and is not bound in any respect by the rough cost estimate(s) provided.

The total cost for **Remedial Alternative 1** is estimated to be approximately $7,727,125 (no monitoring and reporting is required). The cost estimate details for Remedial Alternative 1 are provided in **Table 15**.

The total cost for Remedial **Alternative 2** is estimated to be approximately $6,667,250 with approximately $20,000/year for annual inspections and reporting in accordance with the SMP. The cost estimate details for Remedial Alternative 2 are provided in **Table 16**.

The total cost for Remedial **Alternative 3** is estimated to be approximately $2,542,625 with approximately $20,000/year for annual inspections and reporting in accordance with the SMP. The cost estimate details for Remedial Alternative 3 are provided in **Table 17**.

The costs associated with Remedial Alternative 1 are higher than Remedial Alternatives 2 and 3 due to the additional excavation, backfill materials, and offsite disposal that will be required to achieve Track 1

DRAFT

Unrestricted Use SCOs throughout the Site. However, there would be no long term costs. Remedial Alternatives 2 and 3 includes long term costs associated with implementation of the SMP, which will likely have to continue in perpetuity for the controlled areas of the Site.

3.1.8 Community Acceptance

This criterion is evaluated after the public review of the remedy selection process as part of the final NYSDEC selection/approval of a remedy for a site.

1. Any public comment relative to these criteria will be considered by NYSDEC after the close of the public comment period.
2. Documentation of the public comments received is to be consistent with the citizen participation plan identified for a remedial program in accordance with applicable DEC policy.

Although a full evaluation of this criterion cannot be made until after the public comment period is complete, it is expected that all alternatives will be equally as acceptable to the community because the Site will be remediated sufficiently for the planned safe residential use.

3.1.9 Land Use

This criterion is an evaluation of the current, intended, and reasonably anticipated future use of the Site and its surroundings, as it relates to an alternative or remedy, when unrestricted levels would not be achieved.

This evaluation has considered reasonably anticipated future uses of the Site and considers:

- Current use and historical and/or recent development patterns;
- Applicable zoning laws and maps;
- NYS Department of State's Brownfield Opportunity Areas (BOA) pursuant to section 970-r of the general municipal law;
- Applicable land use plans;
- Proximity to real property currently used for residential use, and to commercial, industrial, agricultural, and/or recreational areas;
- Environmental justice impacts, federal or state land use designations;
- Population growth patterns and projections;
- Accessibility to existing infrastructure;
- Proximity of the site to important cultural resources and natural resources, potential vulnerability of groundwater to contamination that might emanate from the site;
- Proximity to flood plains;
- Geography and geology; and
- Current ICs applicable to the Site.

All Remedial Alternatives are compatible with land use and zoning.

3.1.10 Green and Sustainable Remediation

Green and sustainable remediation practices are evaluated for the implementation of an alternative or remedy. Each remedial alternative includes the excavation and offsite disposal of onsite soil exceeding the appropriate SCO and the collection of confirmation and/or documentation endpoint samples. The magnitude

DRAFT

of water consumption, greenhouse gas emissions, renewable and non-renewable energy use, waste generation, and material use would be similar, differing slightly in the amount of greenhouse gas emissions and waste generation. The Track 1 Unrestricted Use cleanup, which includes excavation and disposal of approximately 8,600 CY of soil, will produce the most greenhouse gas emissions and waste compared to Track 2 Restricted Residential Use cleanup, and Track 4 Restricted Residential Use cleanup. The Track 2 Restricted Residential Use cleanup produces significantly less greenhouse gas emissions and waste than the Track 1, while the Track 4 Restricted Residential Use Cleanup results in the least greenhouse gas emissions and waste generated. Track 2 and Track 4 Restricted Residential Use cleanups produce less greenhouse gas emissions and waste than Track 1 Unrestricted Use cleanup due to the reduced anticipated soil disposal volumes and duration to achieve the cleanup objective. The Track 4 Restricted Residential Use cleanup requires no dewatering costs. None of the remedial alternatives include groundwater treatment or a vapor mitigation system that would require long-term energy use, maintenance, or monitoring. **Appendix H** includes tables and chart generated using Spreadsheets for Environmental Footprint Analyses SEFA for all three alternatives.

Core Elements	Metric	Unit of Measure	Track 1	Track 2	Track 4
Materials & Waste	Refined materials used on-site	Tons	0.0	0.0	0.0
	% of refined materials from recycled or reused material	%	NA	NA	NA
	Unrefined materials used on-site	Tons	3,796.550	1,104.600	1,073.130
	% of unrefined materials from recycled or reused material	%	1.1%	2.9%	0.0%
	On-site hazardous waste disposed of off-site	Tons	0.0	0.0	0.0
	On-site non-hazardous waste disposed of off-site	Tons	12,689.0	8,043.0	0.0
	Recycled or reused waste	Tons	0.0	0.0	0.0
	% of total potential waste recycled or reused	%	0.0%	0.0%	NA
Water (used on-site)	Public water use	Millions of gallons (MG)	0.0	0.0	0.0
	Groundwater use	MG	0.3	0.1	0.0
	Surface water use	MG	0.0	0.0	0.0
	Reclaimed water use	MG	0.0	0.0	0.0
	Storm water use	MG	0.0	0.0	0.0
	User-defined water resource #1	MG	0.0	0.0	0.0
	User-defined water resource #2	MG	0.0	0.0	0.0
	Wastewater generated	MG	0.0	0.0	0.0
Energy	Total energy used (on-site and off-site)	Millions of British thermal units (MMBtu)	9,047.3	6,555.7	1,807.7
	Energy voluntarily derived from renewable resources	NA	NA	NA	NA

DRAFT

Core Elements	Metric	Unit of Measure	Track 1	Track 2	Track 4
	On-site renewable energy generation or use + on-site biodiesel use + biodiesel and other renewable resource use for transportation	MMBtu	0.0	0.0	0.0
	Voluntary purchase of renewable electricity	Megawatt hours (MWh)	0.0	0.0	0.0
	Voluntary purchase of RECs	MWh	0.0	0.0	0.0
	On-site grid electricity use	MWh	0.000	0.000	0.000
Air	On-site NOx, SOx, and PM emissions	Pounds	3,173.9	2,919.3	1,114.2
	On-site HAP emissions	Pounds	1.1	0.9	0.4
	Total NOx, SOx, and PM emissions	Pounds	14,563.7	10,023.6	1,576.2
	Total NOx emissions	Pounds	7,520.1	5,430.6	1,317.5
	Total SOx emissions	Pounds	1,511.9	1,003.9	131.4
	Total PM emissions	Pounds	5,531.7	3,589.0	127.3
	Total HAP emissions	Pounds	85.3	62.3	20.6
	Total greenhouse gas emissions	Tons CO2e*	737.1	537.3	141.8

* Total greenhouse gases emissions (in carbon dioxide equivalents of global warming potential [CO2e]) include consideration of CO2, CH4, and N2O (nitrous oxide) emissions.

3.2 Selection of the Preferred Remedy

The Preferred Remedy for the Site, Remedial Alternative 2 Track 2 Restricted Residential Use cleanup, was selected for implementation since it meets each of the evaluation criteria. In summary, the Preferred Remedy for the Site:

- Is protective of public health and the environment;
- Removes all soil with concentrations exceeding the RRSCOs to a maximum depth of 15 ft bls across the entire Site;
- Provides a high level of long-term effectiveness and permanence through removal all soil exceeding RRSCOs to a maximum depth of 15 ft bls across the entire Site;
- Reduces the toxicity, mobility, or volume of impacted material through removal of all soil exceeding RRSCOs across the entire Site;
- Is readily implemented;
- Should be acceptable to the community; and
- Is compatible with land use.

The proposed remedial action for the Site (Remedial Action), presented in the following section, is consistent with the Preferred Remedy and the Track 2 Restricted Residential Use scenario described in the Part 375 Regulations.

DRAFT

3.2.1 Zoning

The current Site and surrounding area zoning is R6 for residential use, and R8 overlayed with C2-4 for commercial use. The construction of an approximately 22-story mixed-use affordable housing development is consistent with the current property zoning.

3.2.2 Applicable Comprehensive Community Master Plans or Land Use Plans

The proposed redevelopment includes affordable housing as well as supportive social services for individuals who are homeless or at risk of homelessness. As part of the redevelopment, 60% of housing units will be supportive housing and the remaining 40% affordable for households earning up to 60% of AMI. Additionally, the Site is located within a Disadvantaged Community area as defined by the Climate Leadership and Community Protection Act (CLCPA). Disadvantaged communities are identified to ensure that these areas are prioritized to benefit from green energy sources to reduce pollution and promote climate change considerations and promote public participation. Additionally, the redevelopment is being reviewed by the NYC Department of Housing Preservation and Development for environmental compliance under the Green Fast Track for Housing program.

3.2.3 Surrounding Property Use

The area surrounding the Site is an urban area comprised primarily of commercial and multi-family residential properties (**Figure 4**). The Site is adjoined by the following: commercial strip mall to the north, institutional properties (schools, post office) and BCP site Lafayette Site B (C203179) to the south, BCP site Park Lane Senior BCP Site (C203138) and Park Lane Apartments Residential Building to the east, and commercial strip mall, schools, and residential apartment buildings to the west.

3.2.4 Citizen Participation

Citizen participation has been and will continue to be pursued throughout the remedial process in accordance with the Citizen Participation Plan (CPP) for the Site (**Appendix C**).

3.2.5 Environmental Justice

According to the NYSDEC database for environmental justice concerns, the Site is included as part of the Potential Environmental Justice Areas (PEJAs). As such fact sheets will be translated to Spanish to ensure that residents are informed of remedial activities at the Site.

3.2.6 Proximity to Natural Resources

There are no federal or state land use designations related to the Site.

3.2.7 Offsite Groundwater Impacts

The Site is located adjacent to two NYC BCP sites: Lafayette Site B (C203179) and Park Lane Senior BCP Site (C203138). According to the publicly available environmental reports, the groundwater at neither neighboring BCP site has been significantly impacted and therefore offsite groundwater impacts are not a concern for the Site.

3.2.8 Proximity to Floodplains

The Site does not appear in the 100-year or 500-year flood zones according to online Federal Emergency Management Act (FEMA) maps.

DRAFT

3.2.9 Current Institutional Controls

There are currently no ICs on the property.

3.3 Summary of Selected Remedial Actions

The elements of the selected Track 2 Restricted Residential Use cleanup are:

1. Installation of SOE to reach the maximum proposed remedial excavation depth of 15 ft bls, and prevent damage to adjacent offsite structures.
2. Excavation and offsite disposal of approximately 6,500 in-place CY of soil exceeding RRSCOs. The remedial excavation depth for the entirety of the Site will be to 15 ft bls. Offsite disposal of all material removed from the Site will be in accordance with all Federal, State, and local rules and regulations for handling, transport, and disposal.
3. Dewatering, in compliance with city, state, and federal laws and regulations. Extracted groundwater will either be containerized for offsite licensed or permitted disposal or will be discharged to the municipal sewer system under a permit from NYCDEP and NYSDEC, if applicable. Water will be treated onsite to meet pretreatment requirements prior to discharge.
4. Collection and analysis of excavation bottom documentation endpoint samples at a frequency of one per 900 square feet to properly document the remaining onsite soil quality (**Figure 12**).
5. Clean fill meeting the requirements of 6 NYCRR Part 375-6.7(d) (i.e. the lower of PGWSCOs or RRSCOs) will be brought in to replace the excavated soil and establish the designed grades at the Site, if required. Import of materials to be used for backfill and cover will be in compliance with chemical limits and other specifications included in **Table 18,** Table 5.4(e)10 from DER-10**,** and all Federal, State, and local rules and regulations for handling and transport of material.
6. A soil vapor intrusion evaluation will be completed based on the previously collected soil vapor data collected onsite. The evaluation will be summarized in the FER and include a desktop review of all onsite analytical data relative to the future uses of the property. Soil vapor intrusion is not a concern for the Site and since a portion of the cellar level will consist of a ventilated parking garage and the future building foundation will be within the water table, active vapor mitigation measures are not proposed. Imposition of an institutional control in the form of an Environmental Easement to ensure proper Site use and to prevent future exposure to any residual contamination remaining in these areas.
    - requires the remedial party or Site owner to complete and submit to the NYSDEC a periodic certification of institutional and ECs in accordance with Part 375-1.8 (h)(3);
    - allows the continued use and development of the controlled property for restricted residential (or less restrictive uses) as defined by Part 375-1.8(g), although land use is subject to local zoning laws;
    - restricts the use of groundwater as a source of potable or process water, without necessary water quality treatment as determined by the NYSDOH or Article 141 of the NYCDOH code (groundwater restriction applies to the entire Site); and
    - requires compliance with the Department approved SMP.
7. Preparation of an SMP that includes the following:
    - an Institutional Control Plan that identifies all use restrictions for the Site and details the steps and media-specific requirements necessary to ensure the following ICs remain in place and effective:
        - ICs: The Environmental Easement discussed above.

Remedial activities will be performed at the Site in accordance with this NYSDEC-approved RAWP and the Department-issued Decision Document. All deviations from the RAWP and/or Decision Document will be promptly reported to NYSDEC for approval and fully explained in the FER.

DRAFT

4. Remedial Action Program

4.1 Governing Documents

4.1.1 Standards, Criteria, and Guidance (SCGs)

The following standards, criteria, and guidance will be consulted and adhered to throughout the Remedial Action as applicable:

- 6 NYCRR Part 364 - NYS Waste Transporter Permits
- 6 NYCRR Part 360 - NYS Solid Waste Management Requirements
- 6 NYCRR Part 371 - Identification and Listing of Hazardous Wastes
- 6 NYCRR Part 372 - Hazardous Waste Manifest System and Related Standards for Generators, Transporters and Facilities
- 6 NYCRR Part 375 - Environmental Remediation Programs
- 6 NYCRR Part 376 - Land Disposal Restrictions
- 29 CFR Part 1910.120 - Hazardous Waste Operations and Emergency Response
- CP-43 - Commissioner Policy on Groundwater Monitoring Well Decommissioning (December 2009)
- CP-49 – Climate Change and DEC Action (2022)
- CP-51- Soil Cleanup Guidance (2010)
- DER-2 - Making Changes to Selected Remedies (April 2008)
- DER-10 – Technical Guidance for Site Investigation and Remediation (2010)
- DER-13 – Strategy for Evaluating Soil Vapor Intrusion at Remedial Sites in New York (2006)
- DER-23 – Citizen Participation Handbook for Remedial Programs (2010)
- DER-31 – Green Remediation (2010)
- DER-32 – Brownfield Cleanup Program Applications and Agreements (2017)
- DER-33 – Guide to Drafting and Recording Institutional Controls (2010)
- TAGM 3028 - "Contained In" Criteria for Environmental Media: Soil Action Levels (August 1997)
- TOGS 1.1.1 - Ambient Water Quality Standards & Guidance Values and Groundwater Effluent Limitations (1998, Addenda 2000, 2004 and 2023)
- New York State Standards and Specifications for Erosion and Sediment Control (2016)
- New York State Department of Health (NYSDOH) Generic Community Air Monitoring Plan
- NYSDOH Guidance for Evaluating Soil Vapor Intrusion in the State of New York (2006)
- New York State Climate Act (2019)
- NYSDEC Sampling, Analysis, and Assessment of Per- and Polyfluoroalkyl Substances (2023)

DRAFT

4.1.2 Green and Sustainable Remediation and Climate Resiliency

Green remediation principles and techniques will be implemented to the extent feasible in the design, implementation, and site management of the remedy as per DER-31. The major Green and Sustainable Remediation (GSR) components are as follows:

- Considering the environmental impacts of treatment technologies and remedy stewardship over the long term;
- Reducing direct and indirect greenhouse gases, and other emissions;
- Increasing energy efficiency and minimizing use of non-renewable energy;
- Conserving and efficiently managing resources and materials;
- Reducing waste, increasing recycling, and increasing reuse of materials that would otherwise be considered a waste;
- Maximizing habitat value and creating habitat when possible, including maximizing the planting of trees, shrubs, and other carbon dioxide sinks in redevelopment;
- Fostering green and healthy communities and working landscapes that balance ecological, economic, and social goals;
- Integrating the remedy with the end use where possible and encouraging green and sustainable re-development; and
- Additionally, to incorporate GSR principles and techniques to the extent feasible in the future development at this site, any future onsite buildings shall be constructed, at a minimum, to meet the 2020 Energy Conservation Construction Code of New York (or most recent edition) to improve energy efficiency as an element of construction.

To evaluate the remedy with respect to GSR principles as part of the remedial design program, Water consumption, greenhouse gas emissions, renewable and non-renewable energy use, waste reduction and material use estimation, and goals for the project related to these GSR metrics, as well as goals for minimizing community impacts, protecting habitats and natural and cultural resources, and promoting environmental justice, will be incorporated into the remedial design program, as appropriate.

The proposed redevelopment to be completed alongside the remediation will include a newly constructed building that will not utilize fossil fuel-powered boiler(s) for the Heating, Ventilation, and Air Conditioning (HVAC) systems. The newly constructed building will utilize electricity for both heat and hot water and will result in no Site emissions. The proposed redevelopment and remediation of the Site will not have an adverse impact on any existing natural resources. The Site is located within the Westchester Creek-East River Watershed and within an urbanized area of Soundview. Since the Site is currently vacant, there will not be significant adverse impacts to the Westchester Creek-East River Watershed. The proposed redevelopment is not expected to generate more than 50 tons of solid waste per week and therefore will not have a significant adverse impact to the NYC solid waste management systems. As discussed in Section 3.2.5, the Site is located within a PEJA that works to address environmental issues and concerns that affect primarily low income and minority communities through grant opportunities, enforcement of environmental laws and regulations, consultation, guidance, and enhance public participation. The proposed redevelopment and remediation will comply with the requirements established for PEJAs by providing much needed affordable housing.

To further incorporate green remediation principles and techniques to the extent feasible in the future development at this Site, any future onsite buildings will include, at a minimum, a 20-mil vapor

DRAFT

barrier/waterproofing membrane on the foundation to improve energy efficiency as an element of construction.

Additionally, the American Society for Testing and Materials (ASTM) Standard Guide for Greener Cleanups will be taken into consideration during remediation implementation to minimize total energy use, air pollutants and greenhouse gas emissions, water use and impacts to water resources, recycling of materials and waste, and promote the protection of land and ecosystems.

In the FER, a Base Management Practices (BMPs) assessment and an environmental footprint analysis will be completed using an accepted environmental footprint analysis calculator such as SEFA (Spreadsheets for Environmental Footprint Analysis, USEPA), SiteWise(TM) (available in the Sustainable Remediation Forum [SURF] library), or a similar NYSDEC accepted tool. Further, progress with respect to GSR metrics will be tracked during implementation of the remedial action and reported in the FER, including a comparison to the goals established during the remedial design program.

4.1.3 Site Specific Health & Safety Plan (HASP)

The Site-specific HASP, including CAMP, is included in **Appendix D**. All remedial work performed under this plan will be in full compliance with governmental requirements, including Site and worker safety requirements mandated by the Federal Occupational Safety and Health Administration (OSHA).

GDC Strada Castle Hill JV I LLC and associated parties preparing the remedial documents submitted to the State and those performing the construction work, are completely responsible for the preparation of an appropriate HASP and for the appropriate performance of work according to that plan and applicable laws.

The HASP and requirements defined in this RAWP pertain to all remedial and invasive work performed at the Site until the issuance of a Certificate of Completion.

The Roux Site Safety Officer (SSO) will be determined prior to implementation of the remedial action. A resume will be provided to NYSDEC prior to the start of remedial construction.

4.1.4 Quality Assurance Project Plan (QAPP)

The QAPP/FSP (**Appendix E**) includes all procedures to be followed for sampling and analysis. The QAPP/FSP includes all requirements outlined in DER-10 Section 2.4.

4.1.5 Construction Quality Assurance Plan (CQAP)

QA/QC procedures for all construction activities associated with implementation of the remedial action construction are established in the Construction Quality Assurance Plan (CQAP), which is included in this section of the RAWP. The CQAP describes the Site-specific construction QA/QC measures that will be performed during remediation that will be implemented at the Site during implementation of the RAWP. The CQAP includes a program for construction observation and testing to verify performance of the remedial construction in accordance with the RAWP.

In general, the work to be addressed by this CQAP consists of the excavation and proper management/disposal of impacted soils.

DRAFT

4.1.6 Soil/Materials Management Plan (SoMP)

Section 5.4 of the RAWP provides the SoMP to be implemented during the Remedial Action.

4.1.7 Stormwater Pollution Prevention Plan (SWPPP)

A SWPPP is required for the remedial action since the area of disturbance will be more than 20,000 square feet. A SWPPP has been prepared and was approved by the NYCDEP on December 15, 2025. A copy of the SWPPP will be submitted to NYSDEC prior to the start of remediation.

4.1.8 Contractors Site Operations Plan (SOP)

The Remedial Engineer will review all plans and submittals for this remedial project (including those listed above and contractor and sub-contractor document submittals) and will confirm that they are in compliance with this RAWP. The Remedial Engineer is responsible to ensure that all later document submittals for this remedial project, including contractor and sub-contractor document submittals, are in compliance with this RAWP. All remedial documents will be submitted to NYSDEC and NYSDOH in a timely manner and prior to the start of work.

4.1.9 Citizen Participation Plan

No changes will be made to approved Fact Sheets authorized for release by NYSDEC without written consent of the NYSDEC. No other information, such as brochures and flyers, will be included with the Fact Sheet mailing. Fact sheets will be provided in English and Spanish. Fact sheets will be sent electronically by the NYSDEC project manager.

A certification of mailing will be sent by GDC Strada Castle Hill JV I LLC to the NYSDEC project manager following the distribution of all Fact Sheets and notices that includes: (1) certification that the Fact Sheets were mailed, (2) the date they were mailed; (3) a copy of the Fact Sheet; (4) a list of recipients (contact list); and (5) a statement that the repository was inspected on (specific date) and that it contained all of applicable project documents.

The approved Citizen Participation Plan for this project is attached in **Appendix C**.

Document repositories have been established at the following locations and contain all applicable project documents:

The Soundview Branch of the New York Public Library

660 Soundview Ave
Bronx, NY 10473
(718) 589-0880

Bronx Community Board 9
1967 Turnbull Avenue, Suite 201
Bronx, NY 10473
bx09@cb.nyc.gov
(718) 823-3034

DRAFT

4.2 General Remedial Construction Information

4.2.1 Project Organization

The Remedial Contractors have not been selected to date. Once established, a listing of key personnel involved in the Remedial Action will be provided to the NYSDEC. A copy of professional profiles for the Project Principal/Remedial Engineer and Project Manager for Roux are presented in **Appendix F**.

4.2.2 Remedial Engineer

The Remedial Engineer for this project will be Charles McGuckin, P. E. The Remedial Engineer is a registered professional engineer licensed by the State of New York. The Remedial Engineer will have primary direct responsibility for implementation of the remedial program for the project. The Remedial Engineer will certify in the FER that the remedial activities were observed by qualified environmental professionals under her supervision and that the remediation requirements set forth in the RAWP and any other relevant provisions of Environmental Conservation Law (ECL) 27-1419 have been achieved in full conformance with that Plan. Other Remedial Engineer certification requirements are listed later in this RAWP.

The Remedial Engineer will coordinate the work of other contractors and subcontractors involved in all aspects of remedial construction, including soil excavation, stockpiling, characterization, removal and disposal, air monitoring, emergency spill response services, import of back fill material, and management of waste transport and disposal. The Remedial Engineer will be responsible for all appropriate communication with NYSDEC and NYSDOH.

The Remedial Engineer will review all pre-remedial plans submitted by contractors for compliance with this RAWP and will certify compliance in the FER.

The Remedial Engineer will provide the certifications listed in Section 10.1 in the FER.

4.2.3 Remedial Action Construction Schedule

A schedule for the major elements of the remedial construction and portions of the redevelopment construction is presented in Section 11.

4.2.4 Work Hours

The hours for operation of remedial construction will conform to the New York City Department of Buildings construction code requirements or according to specific variances issued by that agency. NYSDEC will be notified by GDC Strada Castle Hill JV I LLC of any variances issued by the Department of Buildings. NYSDEC reserves the right to deny alternate remedial construction hours.

4.2.5 Site Security

Security for the work, equipment, materials, supplies, facilities, personnel, and incidentals will be provided throughout the performance of the work at the Site. The Site will be fully fenced with construction fencing conforming to New York City Department of Buildings requirements. This fencing will be maintained throughout the remedial construction work. Temporary fencing and barricades will be used to delineate and secure areas of ongoing remediation activities. Site security personnel will be employed as needed.

DRAFT

4.2.6 Traffic Control

All construction work will occur between 7 A.M. and 6 P.M. from Monday to Friday. The contractors may work longer hours and/or weekends, as permitted by the proper authorities. If work beyond these hours or on weekends is required, the proper authorities will be notified. Disturbances to the local community will be minimized to the extent practical.

For any trucking required, the proposed truck routes for ingress and egress to the Site are shown in **Figure 14**.

All trucks loaded with Site materials will exit the vicinity of the Site using only these approved truck routes. These are the most appropriate routes and take into account: (a) limiting transport through residential areas and past sensitive sites; (b) use of city mapped truck routes; (c) prohibiting offsite queuing of trucks entering the facility, to the extent practicable; (d) limiting total distance to major highways; (e) promoting safety in access to highways; and (f) overall safety in transport.

Trucks will be prohibited from stopping and idling in the neighborhood outside the project Site.

The contractors operating on the Site will be responsible for providing all necessary personnel and materials (i.e., traffic lanes, safety cones, etc.) to control traffic entering and exiting the Site and for coordinating traffic control measures with the New York City Police Department, as necessary. Contractors operating on the Site shall be responsible for all applicable New York city Department of Transportation (NYCDOT) traffic control and notification requirements and incorporating those elements into this Traffic Control Plan.

4.2.7 Contingency Plan

The Contingency Plan is described in Section 5.4.11.

4.2.8 Worker Training and Monitoring

All excavation work will be performed in accordance with the Site-specific HASP and CAMP. Removal of impacted soil will be performed by qualified contractors and trained personnel (Minimum 24HR OSHA Hazardous Waste Operations and Emergency Response [HAZWOPER]). In the event that removal of UST is required, work will be performed by a qualified contractor and trained personnel (Minimum 40HR OSHA HAZWOPER) in accordance with DER-10, NYSDEC PBS regulations and NYC Fire Department regulations.

4.2.9 Agency Approvals

GDC Strada Castle Hill JV I LLC will address all State Environmental Quality Review Act (SEQRA) requirements for this Site, as appropriate for the future redevelopment. All permits or government approvals required for remedial construction have been, or will be, obtained prior to the start of remedial construction.

The potential future end use for the Site is in conformance with the zoning for the property as determined by New York City Department of Planning.

A complete list of all local, regional and national governmental permits, certificates, or other approvals or authorizations required to perform the remedial work is attached in **Table 19**. This list includes a citation of the law, statute or code to be complied with, the originating agency, and a contact name and phone number in that agency. This list will be updated in the FER.

DRAFT

4.2.10 NYSDEC BCP Signage

A BCP project sign is not required for this Site.

4.2.11 Pre-construction Meeting with NYSDEC

A project kick-off meeting will be conducted with GDC Strada Castle Hill JV I LLC, Roux, NYSDEC, the General Contractor, and the selected Remedial Contractor prior to the commencement of any intrusive remedial activities proposed in this RAWP.

4.2.12 Emergency Contact Information

The Site-specific HASP (**Appendix D**) will define the specific project contacts for use by NYSDEC and NYSDOH in the case of a day or night emergency. Since the contractors have not yet been selected, the emergency contact list will be prepared prior to the start of work and the HASP will be updated.

4.2.13 Remedial Action Costs

The total cost for Remedial Alternative 1 is estimated to be $7,727,125 (no monitoring and reporting is required). The total cost for Remedial Alternative 2 is estimated to be $6,667,250, and the total cost for Remedial Alternative 3 is $2,542,625. An itemized and detailed summary of estimated costs for all remedial activity is attached as **Tables 15 through 17**. The costs provided below are rough estimates used for comparison purposes only based on the consultant's experience. They do not reflect actual costs or the complete array of hard and soft costs that may be necessary to implement the various remedial alternatives. Actual costs may vary, and the applicant makes no representation and is not bound in any respect by the rough cost estimate(s) provided.

4.3 Site Preparation

4.3.1 Mobilization

Mobilization

The soil contractors shall supply any labor and materials required for the removal and disposal of contaminated soil. Mobilization and Site preparation activities include:

1. Mobilization of equipment to the work area.
2. Installation/maintenance of the perimeter construction fencing, temporary fencing and traffic barricades to delineate the work zone and act as a work Site security measure. Security personnel will be onsite as needed.
3. Implementation of erosion and sediment control measures in accordance with the New York Guidelines for Urban Erosion and Sediment Control and the SWPPP.
4. Set-up of decontamination facilities.

4.3.2 Monitoring Well/Vapor Probe Decommissioning

Existing groundwater monitoring wells will either be protected during remediation and development for use in post-remedial monitoring or will be properly decommissioned in accordance with NYSDEC Commissioners Policy CP-43. The only exception to this is if the full length of the well is to be excavated during remediation.

Similarly, existing soil vapor probes will be properly decommissioned unless they are to be fully removed during remediation or used for post-remedial monitoring.

DRAFT

4.3.3 Erosion and Sedimentation Controls

Soil erosion and sediment control measures for management of stormwater will be installed in accordance with the New York Guidelines for Urban Erosion and Sediment Control. Hay bales and/or silt fence will be placed by the remedial contractor at locations surrounding excavation areas, within the perimeter fencing, to control storm water runoff and surface water from entering or exiting the excavation. These control measures will be installed prior to initiating the soil excavation.

Implementation of erosion and sediment controls will be in conformance with requirements presented in the New York State Guidelines for Urban Erosion and Sediment Control and the SWPPP. Construction water will be managed in accordance with the SoMP described in Section 5.4.7.

4.3.4 Stabilized Construction Entrance(s)

The stabilized entrance will be installed to provide continuity between the truck wash and the stone-based egress path so that trucks do not get re-contaminated prior to departure from the Site.

4.3.5 Utility Marker and Easements Layout

GDC Strada Castle Hill JV I LLC and its contractors are solely responsible for the identification of utilities that might be affected by work under the RAWP and implementation of all required, appropriate, or necessary health and safety measures during performance of work under this RAWP. GDC Strada Castle Hill JV I LLC and its contractors are solely responsible for safe execution of all invasive and other work performed under this RAWP. GDC Strada Castle Hill JV I LLC and its contractors must obtain any local, State or Federal permits or approvals pertinent to such work that may be required to perform work under this RAWP. Approval of this RAWP by NYSDEC does not constitute satisfaction of these requirements.

The presence of utilities and easements on the Site has been investigated by the Remedial Engineer. It has been determined that no risk or impediment to the planned work under this RAWP is posed by utilities or easements on the Site.

4.3.6 Sheeting and Shoring

Appropriate management of structural stability of onsite or offsite structures during onsite activities include excavation is the sole responsibility of GDC Strada Castle Hill JV I LLC and its contractors. GDC Strada Castle Hill JV I LLC and its contractors are solely responsible for safe execution of all invasive and other work performed under this RAWP. GDC Strada Castle Hill JV I LLC and its contractors must obtain any local, State or Federal permits or approvals that may be required to perform work under this RAWP.

4.3.7 Equipment and Material Staging

An equipment and materials staging area will be established in a designated area onsite.

4.3.8 Decontamination Area

A temporary decontamination pad/truck wash will be constructed to decontaminate trucks and other vehicles/equipment leaving the Site. The decontamination pad will be sized to accommodate the largest construction vehicle used and located prior to the stabilized construction egress. The decontamination pad may be integrated with the stabilized construction entrance. Dry decontamination will be employed to the extent practical, within a designated area of the Site. All liquid decontamination material will be collected and properly disposed of offsite or treated using an onsite treatment system prior to discharge to the New York

DRAFT

City sewer system. The truck decontamination area/construction entrance will be adequately sloped toward the interior of the Site to prevent offsite tracking of soils.

4.3.9 Site Fencing

The Site will remain fenced and enclosed from public access at all times.

4.3.10 Demobilization

The Demobilization plan should address:

- Restoration of areas that may have been disturbed to accommodate support areas (e.g., staging areas, decontamination areas, storage areas, temporary water management area[s], and access area);
- Removal of temporary access areas (whether onsite or offsite) and restoration of disturbed access areas to pre-remediation conditions;
- Removal of sediment and erosion control measures and disposal of materials in accordance with acceptable rules and regulations;
- Equipment decontamination;
- General refuse disposal.

4.4 Reporting

All daily and monthly Reports will be included in the FER.

4.4.1 Daily Reports

Daily reports will be submitted to NYSDEC and NYSDOH Project Managers by the end of the next day following the reporting period and will include:

- An update of progress made during the reporting day;
- Locations of work and quantities of material imported and exported from the Site;
- References to alpha-numeric map for Site activities;
- A summary of any and all complaints with relevant details (names, phone numbers);
- A summary of CAMP results, including excursions;
- An explanation of notable Site conditions;
- A look ahead portion that describes immediate future work; and
- Photos of site activity.

Daily reports are not intended to be the mode of communication for notification to the NYSDEC of emergencies (accident, spill), requests for changes to the RAWP or other sensitive or time critical information. However, such conditions must also be included in the daily reports. Emergency conditions and changes to the RAWP will be addressed directly to NYSDEC Project Manager via personal communication.

These reports will include a summary of air sampling results, odor and dust problems and corrective actions, and all complaints received from the public.

DRAFT

The alpha-numeric map for use in identifying locations described in reports submitted to NYSDEC is attached on **Figure 15**.

The NYSDEC assigned project number will appear on all reports.

4.4.2 Monthly Reports

Monthly reports will be submitted to NYSDEC and NYSDOH Project Managers by the 10th of the month following the end of the month of the reporting period and will include:

- Activities relative to the Site during the previous reporting period and those anticipated for the next reporting period, including a quantitative presentation of work performed (i.e., tons of material exported and imported, etc.);
- Description of approved activity modifications, including changes of work scope and/or schedule;
- Sampling results received following internal data review and validation, as applicable; and
- An update of the remedial schedule including the percentage of project completion, unresolved delays encountered or anticipated that may affect the future schedule, and efforts made to mitigate such delays.

4.4.3 Other Reporting

Photographs will be taken of all remedial activities and submitted to NYSDEC in digital (JPEG) format. Photos will illustrate all remedial program elements and will be of acceptable quality. Representative photos of the Site prior to any Remedial Actions will be provided. Representative photos will be provided of each contaminant source, source area and Site structures before, during and after remediation. Photos will be included in the daily reports as needed, and a comprehensive collection of photos will be included in the FER.

The Climate Screening process and results will be documented in the form of a completed checklist and brief letter report. If the Climate Screening results indicate that a Climate Vulnerability Assessment (CVA) is necessary, a complete CVA Report will be developed. The CVA Report will be included as an Appendix or Attachment in the FER and/or submitted as a standalone report.

Job-Site record keeping for all remedial work will be appropriately documented. These records will be maintained onsite at all times during the project and be available for inspection by NYSDEC and NYSDOH staff.

4.4.4 Complaint Management Plan

If an odor or dust complaint is received, the following procedure will be implemented:

1. Work in the affected area will be halted, and the source of odors/dust will be identified.
2. NYSDEC, NYSDOH, and GDC Strada Castle Hill JV I LLC will be notified of the complaint.
3. Nuisance odors, if any, will be abated through covering/containerizing excavated materials, backfilling open excavations in a timely manner; and/or using a foam unit or other appropriate measures.
4. As described in NYSDEC DER-10, Appendix 1B – Fugitive Dust Control and discussed in Section 10.6.13 of this RAWP, nuisance dust, if any, will be abated through applying water on haul roads; wetting equipment and excavation faces; spraying water on buckets during excavation and dumping; hauling materials in properly tarped or watertight containers; restricting vehicle speeds to 10 mph;

DRAFT

covering excavated areas and material after excavation activity ceases; and reducing the excavation size and/or number of excavations.

5. Work will resume in the affected area when the nuisance odors/dust have been abated, as determined by the Roux onsite personnel.

4.4.5 Deviations from the Remedial Action Work Plan

Deviations from the RAWP will be reported to NYSDEC for approval and fully explained in the FER.

DRAFT

5. Remedial Action: Material Removal from Site

5.1 Soil Cleanup Objectives

The SCOs for this Site are listed in **Table 18**. The SCOs for this Site are the RRSCOs only, given the lack of groundwater impacts. However, all soil proposed for onsite reuse and import from offsite sources will be compared to the lower of RRSCOs and PGWSCOs. Soil and materials management onsite and offsite will be conducted in accordance with the SoMP as described below.

Tables 1 through 6 present all soil samples that exceed the SCOs proposed for this Remedial Action. **Figure 6** shows all soil samples that exceed the SCOs proposed for this Remedial Action.

5.2 Remedial Performance Evaluation (Post Excavation Endpoint Sampling

Endpoint sampling and reporting will be conducted in accordance with DER-10 and the QAPP and is discussed in the sections below.

A confirmation sample means a sample taken during the course of a remedial action to determine whether cleanup requirements have been achieved or whether further remediation is required. A documentation sample means a sample taken after remedial action is complete to document the level of contamination remaining. Since remedial excavation will be extended to 15 ft bls in order to achieve the Track 2 Restricted Residential Use Cleanup, only documentation samples will be collected as part of the Remedial Action.

5.2.1 Endpoint Sampling Frequency

A summary of the proposed Track 2 Restricted Residential Use cleanup bottom document endpoint designations, sample depths, and analytical parameters is summarized in **Table 20**.

Bottom Sampling

Bottom documentation sampling will be conducted at a frequency of one sample per approximately 900 square feet of excavation area (13 samples total). The frequency of bottom sampling proposed for this alternative is consistent with the guidance provided in NYSDEC DER-10 5.4. Confirmation samples will be collected following completion of onsite excavation for remedial and redevelopment purposes in order to properly document the remaining onsite soil quality. Documentation samples will be analyzed for the full Part 375 suite of parameters (VOCs, SVOCs, metals, pesticides, PCBs, and ECs). Locations of endpoint samples are shown on **Figure 12**.

5.2.2 Methodology

Endpoint samples will be collected in accordance with DER-10 Section 5.4(b). Each sample will be inspected for visual evidence of contamination (i.e., staining, presence of petroleum or odors) and field screened for VOCs using a PID. Soil samples to be submitted for analysis will be placed in a laboratory sample jar, placed in an iced cooler and transported to the laboratory.

5.2.3 Reporting of Results

The laboratory will report analytical results for endpoint samples in analytical service protocol (ASP) Category B deliverable packages. An Electronic Data Deliverable (EDD) in the required NYSDEC format will also be provided by the laboratory.

DRAFT

All endpoint sample data generated for the Remedial Action will be logged in a database and organized to facilitate data review and evaluation. The electronic dataset will include the data flags provided in accordance with USEPA Laboratory Data Validation Functional Guidelines for Evaluating Organic Analysis and Inorganic Analyses, as well as additional comments of the data review for ASP analyses. The data flags include such items as: 1) concentration below required detection limit; 2) estimated concentration due to poor recovery below required detection limit; 3) estimated concentration due to poor spike recovery; and 4) concentration of chemical also found in laboratory blank.

5.2.4 QA/QC

QA/QC samples serve as checks on both the sampling and measurement systems and assist in determining the overall data quality with regard to representation, accuracy, and precision. The QAPP/FSP, included as **Appendix E** to this RAWP, describes QA/QC procedures and sampling for the project.

5.2.5 DUSR and EDDs

A DUSR will be prepared to evaluate the endpoint samples by a party independent from the laboratory performing the analysis in accordance with Appendix 2B of DER-10. The QAPP/FSP, included as **Appendix E** to this RAWP, describes the DUSR to be prepared for the project.

5.2.6 Reporting of Endpoint Data in FER

Chemical laboratories used for all endpoint sample results will be NYSDOH Environmental Laboratory Approval Program (ELAP) certified. The FER will provide a tabular and map summary of all endpoint sample results and exceedances of SCOs.

5.3 Estimated Material Removal Quantities

The proposed remedial action includes remedial excavation to a maximum depth of 15 ft bls and offsite disposal of a total of approximately 6,500 in-place CY of soil across the Site to achieve a Track 2 Restricted Residential Use cleanup.

As part of the RI field implementation, Roux completed waste characterization sampling for all soil proposed for excavation and offsite disposal. Based on the waste characterization analytical results, the soil to be disposed of offsite was characterized to be non-hazardous.

5.4 Soil/Materials Management Plan

The following sections provide the SoMP to be implemented during the Remedial Action.

5.4.1 Soil Screening Methods

Visual, olfactory, and PID soil screening and assessment will be performed by a qualified environmental professional or experienced field geologist under the direction of the Remedial Engineer during all remedial and development excavations into known or potentially contaminated material. Soil screening will be performed regardless of when the invasive work is done and will include all excavation and invasive work performed during the remedy, prior to issuance of the Certificate of Completion (COC).

DRAFT

All primary contaminant sources (including but not limited to tanks and hotspots) identified during Site Characterization, RI, and Remedial Action will be surveyed by a surveyor licensed to practice in the State of New York. This information will be provided on maps in the FER.

Resumes will be provided for all personnel responsible for field screening (i.e., those representing the Remedial Engineer) of invasive work for unknown contaminant sources during remediation and development work.

5.4.2 Stockpile Methods

Although direct loading of trucks will be performed to the extent practical, stockpiles, if any, will be inspected at a minimum once each week and after every storm event. At a minimum, a storm event should be considered a rainfall of three inches or greater in 12 hours. Judgement should be used to evaluate water infiltration, nearby waterbodies where runoff is likely, and ECs that may be affected.

Stockpiles, if any, will always be kept covered with appropriately anchored tarps when not actively used. Stockpiles will be routinely inspected, and damaged tarp covers will be promptly replaced.

Soil stockpiles, if any, will be continuously encircled with silt fences or hay bales. Hay bales will be used as needed near catch basins and other discharge points.

Water will be available onsite at suitable supply and pressure for use in dust control.

5.4.3 Materials Excavation and Load Out

The Remedial Engineer or a qualified environmental professional under his/her supervision will oversee all invasive work and the excavation and load-out of all excavated material.

The presence of utilities and easements on the Site has been investigated by the Remedial Engineer. It has been determined that no risk or impediment to the planned work under this RAWP is posed by utilities or easements on the Site.

Loaded vehicles leaving the Site will be appropriately lined, tarped, securely covered, manifested, and placarded in accordance with appropriate Federal, State, local, and NYSDOT requirements (and all other applicable transportation requirements).

Vehicles leaving the Site will not be overloaded. The Remedial Engineer's representative will make reasonable efforts to ensure that vehicles are not loaded beyond their NYSDOT weight rating and that all material is secured beneath the truck bed cover.

A truck wash will be operated onsite. The Remedial Engineer will be responsible for ensuring that all outbound trucks will be washed at the truck wash before leaving the Site until the remedial construction is complete.

Locations where vehicles enter or exit the Site shall be inspected daily for evidence of offsite sediment tracking.

The Remedial Engineer will be responsible for ensuring that all egress points for truck and equipment transport from the Site will be clean of dirt and other materials derived from the Site during Site remediation

DRAFT

and development. Cleaning of the adjacent streets will be performed as needed to maintain a clean condition with respect to Site derived materials.

GDC Strada Castle Hill JV I LLC and associated parties preparing the remedial documents submitted to the State, and parties performing this work, are completely responsible for the safe performance of all invasive work, the structural integrity of excavations, and for structures that may be affected by excavations (such as building foundations and bridge footings).

The Remedial Engineer will ensure that Site development activities will not interfere with, or otherwise impair or compromise, remedial activities proposed in this RAWP.

Development-related grading cuts and fills will not be performed without NYSDEC approval and will not interfere with, or otherwise impair or compromise, the performance of remediation required by this plan.

Mechanical processing of historical fill and contaminated soil onsite is prohibited.

All primary contaminant sources (including but not limited to tanks and hotspots) identified during Site Characterization, RI, and Remedial Action will be surveyed by a surveyor licensed to practice in the State of New York. The survey information will be shown on maps to be reported in the FER.

5.4.4 Materials Transport Offsite

All transport of materials will be performed by licensed haulers in accordance with appropriate local, State, and Federal regulations, including 6 NYCRR Part 364. Haulers will be appropriately licensed and trucks properly placarded.

All trucks loaded with Site materials will exit the vicinity of the Site using only these approved truck routes.

Proposed in-bound and out-bound truck routes to the Site are shown in Figure14. This is the most appropriate route and takes into account: (a) limiting transport through residential areas and past sensitive sites; (b) use of city mapped truck routes; (c) prohibiting offsite queueing of trucks entering the facility; (d) limiting total distance to major highways; (e) promoting safety in access to highways; and (f) overall safety in transport.

Trucks will be prohibited from stopping and idling in the neighborhood outside the project Site.

Egress points for truck and equipment transport from the Site will be kept clean of dirt and other materials during Site remediation and development.

Queuing of trucks will be performed onsite in order to minimize offsite disturbance. Offsite queuing will be prohibited.

Material transported by trucks exiting the Site will be secured with tight-fitting covers. Loose-fitting canvas or mesh truck covers will be prohibited. If loads contain wet material capable of producing free liquid, truck liners will be used.

All trucks will be washed prior to leaving the Site. Truck wash waters will be collected and disposed of offsite in an appropriate manner.

DRAFT

5.4.5 Materials Disposal Offsite

The disposal locations will be determined prior to implementation of the remedial action and will be reported to the NYSDEC Project Manager.

The total remedial quantity of material expected to be disposed offsite is approximately 6,500 in-place CY of soil exceeding RRSCOs down to 15 ft bls across the Site.

All soil/fill/solid waste exceeding UUSCOs that is excavated and removed from the Site will be treated as contaminated and regulated material and will be disposed in accordance with all local, State (including 6 NYCRR Part 360) and Federal regulations. If disposal of soil/fill from this Site is proposed for unregulated disposal (i.e., clean soil removed for development purposes), a formal request with an associated plan will be made to NYSDEC's Project Manager. Unregulated offsite management of materials from this Site is prohibited without formal NYSDEC approval.

Material that does not meet Track 1 UUSCOs is prohibited from being taken to a New York State recycling facility (6 NYCRR Part 36015 Registration Facility).

Non-hazardous historic fill and contaminated soils taken offsite will be handled, at minimum, as a Municipal Solid Waste per 6 NYCRR Part 360.2. The Remedial Engineer is responsible for assuring material is properly characterized and determining the appropriate disposal methods based on the characterization results.

Historical fill and contaminated soils from the Site are prohibited from being disposed at Part 360.15 Registration Facilities (also known as Soil Recycling Facilities).

Soils that are contaminated but non-hazardous and are being removed from the Site are considered by the NYSDEC Division of Materials Management (DMM) to be Construction and Demolition (C/D) materials with contamination not typical of virgin soils. These soils may be sent to a permitted Part 360 landfill. They may be sent to a permitted C/D processing facility without permit modifications only upon prior notification of NYSDEC DMM. This material is prohibited from being sent or redirected to a Part 360-15 Registration Facility. In this case, as dictated by DMM, special procedures will include, at a minimum, a letter to the C/D facility that provides a detailed explanation that the material is derived from a DER remediation Site, that the soil material is contaminated and that it must not be redirected to onsite or offsite Soil Recycling Facilities. The letter will provide the project identity and the name and phone number of the Remedial Engineer. The letter will include as an attachment a summary of all chemical data for the material being transported.

The FER will include an accounting of the destination of all material removed from the Site during this Remedial Action, including excavated soil, contaminated soil, historic fill, solid waste, and hazardous waste, non-regulated material, and fluids. Documentation associated with disposal of all material must also include records and approvals for receipt of the material. This information will also be presented in a tabular form in the FER.

Bill of Lading system or equivalent will be used for offsite movement of non-hazardous wastes and contaminated soils. This information will be reported in the FER.

Hazardous wastes derived from onsite will be stored, transported, and disposed of in full compliance with applicable local, State, and Federal regulations.

DRAFT

Appropriately licensed haulers will be used for material removed from this Site and will be in full compliance with all applicable local, State and Federal regulations.

Waste characterization sampling will be performed exclusively for the purposes of offsite soil disposal in a manner suitable to receiving facilities and in conformance with applicable federal, state and local laws rules and regulations and facility-specific permits. Sampling and analytical methods, sampling frequency, analytical results and QA/QC associated with waste characterization activities will be reported in the FER. All data available for soil/material to be disposed at a given facility must be submitted to the disposal facility with suitable explanation prior to shipment and receipt. Waste characterization data will be used solely for complying with requirements for offsite disposal. Waste Characterization sampling cannot be utilized for:

- Delineating the extent of contamination required for remediation at a Site.
- Replacing or substituting data collected as part of Site Characterization and/or Remedial Investigation.
- Replacing or substituting confirmation or documentation sampling as described in NYSDEC DER-10, Section 5.4.
- To modify remedial decisions as formalized in a NYSDEC approved Decision Document or Record of Decision.

5.4.6 Materials Reuse Onsite

Although not planned, onsite soil may be reused for backfill. In the event this occurs, chemical criteria for onsite reuse of material has been approved by NYSDEC. These criteria are listed in Table 18. The Remedial Engineer will ensure that procedures defined for materials reuse in this RAWP are followed and that unacceptable material will not remain onsite.

A "Request to Import/Reuse Fill Material" form will be filed with the NYSDEC project manager for review and approval prior to material reuse on the site. A copy of the form is presented in **Appendix G**.

Concrete crushing or processing onsite is prohibited, unless NYSDEC has specifically approved onsite processing and reuse of acceptable demolition material.

Organic matter (wood, roots, stumps, etc.) or other solid waste derived from clearing and grubbing of the Site is prohibited for reuse onsite.

Contaminated onsite material, including contaminated fill material and contaminated soil, removed for grading or other purposes will not be reused within a cover soil layer (if required), within landscaping berms, or as backfill for subsurface utility lines.

5.4.7 Fluids Management

Construction wastewater will be generated from dewatering to reach proposed remedial excavation depths, personnel/equipment decontamination, and run-off/run-on in bermed soil stockpile and excavation areas. Extracted groundwater will either be containerized for offsite licensed or permitted disposal or will be discharged to the municipal sewer system under a permit from NYCDEP and NYSDEC, if applicable. Water will be treated onsite to meet pretreatment requirements prior to discharge.

All liquids to be removed from the Site will be handled, transported, and disposed in accordance with applicable laws and regulations. If any USTs are encountered, all liquids observed in the USTs will be

DRAFT

removed prior to closure. All liquids removed from the USTs will be sampled in a manner required by the receiving facility and in compliance with applicable laws and regulations. Liquid waste manifests will be reported to NYSDEC in the FER.

Any accumulated stormwater and/or groundwater encountered during the remediation will be managed and discharged under the appropriate New York City permit and will follow all local, state, and federal regulations.

Dewatered fluids will not be recharged back to the land surface or subsurface of the Site. Dewatering fluids will be managed offsite.

5.4.8 Demarcation (Contingency)

ECs are not currently required for the Track 2 Restricted Residential Use cleanup, however, should the Site default to a Track 4 Restricted Residential Use cleanup or a Track 2/Track 4 Restricted Residential Use cleanup, a land survey will be completed by a New York State licensed surveyor to define the top elevation of residual contaminated soils in the Track 4 Remedial area. A physical demarcation layer, consisting of the underside of the impervious surface systems (concrete or asphalt) associated with the walkways and traffic areas, and a geotextile layer, or equivalent, in landscaped areas will provide a visual reference. This demarcation layer will constitute the top of the 'Residuals Management Zone,' the zone that requires adherence to special conditions for disturbance of contaminated residual soils defined in the SMP. The survey will measure the grade covered by the demarcation layer before the placement of cover soils, pavement and sub-soils, structures, or other materials. This survey and the demarcation layer placed on this grade surface will constitute the physical and written record of the upper surface of the 'Residuals Management Zone' in the SMP. A map showing the survey results will be included in the FER and the SMP, if applicable.

5.4.9 Backfill from Offsite Sources

All materials proposed for import onto the Site will be approved by the Remedial Engineer and will be in compliance with provisions in this RAWP prior to receipt at the Site. Clean fill meeting the requirements of 6 NYCRR Part 375-6.7(d) and DER-10, section 5.4(e) will be brought in to replace the excavated soil and establish the designed grades at the Site. Any backfill requiring sampling will be analyzed for the full suite of Part 375 parameters and ECs.

Solid waste, material from industrial sites, spill sites, other environmental remediation sites or other potentially contaminated sites will not be imported to the Site. Material from other environmental remediation sites will not be imported to the Site without prior approval of NYSDEC.

The FER will include the following certification by the Remedial Engineer: *"I certify that all import of soils from offsite, including source evaluation, approval and sampling, has been performed in a manner that is consistent with the methodology defined in the Remedial Action Work Plan."*

All imported soil will meet NYSDEC approved backfill or cover soil quality objectives for this Site. These NYSDEC approved backfill or cover soil quality objectives for Track 2 Restricted Residential Use cleanup are the lower of the RRSCOs or PGWSCOs and are listed in **Table 18**. Non-compliant soil will not be imported onto the Site without prior approval by NYSDEC. Nothing in the approved RAWP or its approval by NYSDEC should be construed as an approval for this purpose.

DRAFT

Soils that meet ”general fill” requirements under 6 NYCRR Part 360, but do not meet backfill or cover soil objectives for this Site, will not be imported onto the Site without prior approval by NYSDEC. Nothing in this RAWP should be construed as an approval for this purpose.

A “Request to Import/Reuse Fill Material” form will be filed with the NYSDEC project manager for review and approval prior to import to the site. A copy of the form is presented in **Appendix G**.

5.4.10 Stormwater Pollution Prevention

A SWPPP is required for the remedial action since the area of disturbance will be more than 20,000 square feet. A draft SWPPP has been prepared and is currently under review by the NYCDEP. Once approved, a copy of the SWPPP will be submitted to NYSDEC prior to the start of remediation.

5.4.11 Contingency Plan

In the event that underground tanks or other previously unidentified contaminant sources are found during onsite remedial excavation, sampling will be performed on product, sediment and surrounding soils, etc. Chemical analytical work will be for full suite of parameters (VOCs, SVOCs, metals, pesticides, PCBs, and ECs), or a more limited list as approved by NYSDEC. Analyses will not be otherwise limited without NYSDEC approval. Discovery of underground storage tanks will be handled in accordance with NYSDEC DER-10, Section 5.5.

Identification of unknown or unexpected contaminated media identified by screening during invasive Site work will be promptly communicated by phone to NYSDEC’s Project Manager. These findings will also be included in daily and monthly reports and in the FER.

5.4.11.1 Extreme Storm Preparedness and Response Contingency Plan

Damage from flooding or storm surge can include dislocation of soil and stockpiled materials, dislocation of site structures and construction materials and equipment, and dislocation of SOE structures. Damage from wind during an extreme storm event can create unsafe or unstable structures, damage safety structures and cause downed power lines creating dangerous site conditions and loss of power. In the event of emergency conditions caused by an extreme storm event, GDC Strada Castle Hill JV I LLC will undertake the following steps for site preparedness prior to the event and response after the event.

5.4.11.1.1 Storm Preparedness

Preparations in advance of an extreme storm event will include the following: containerized hazardous materials and fuels will be removed from the property; loose materials will be secured to prevent dislocation and blowing by wind or water; heavy equipment such as excavators and generators will be removed from excavated areas, trenches and depressions on the property to high ground or removed from the property; an inventory of the property with photographs will be performed to establish conditions for the site and equipment prior to the event; stockpile covers for soil and fill will be secured by adding weights such as sandbags for added security and worn or ripped stockpile covers will be replaced with competent covers; stockpiled hazardous wastes will be removed from the property; stormwater management systems will be inspected and fortified, including, as necessary: clean and reposition silt fences, hay bales; clean storm sewer filters and traps; and secure and protect pumps and hosing.

DRAFT

5.4.11.1.2 Storm Response

At the conclusion of an extreme storm event, as soon as it is safe to access the property, a complete inspection of the property will be performed. A site inspection report will be submitted to NYSDEC at the completion of site inspection and after the site security is assessed. Site conditions will be compared to the inventory of site conditions and material performed prior to the storm event and significant differences will be noted. Damage from storm conditions that result in acute public safety threats, such as downed power lines or imminent collapse of buildings, structures or equipment will be reported to public safety authorities via appropriate means such as calling 911.

Petroleum spills will be reported to NYSDEC within 2 hours of identification and consistent with State regulations. Public safety structures, such as construction security fences will be repaired promptly to eliminate public safety threats. Debris will be collected and removed.

Dewatering will be performed in compliance with existing laws and regulations and consistent with emergency notifications, if any, from proper authorities. Eroded areas of soil including unsafe slopes will be stabilized and fortified. Dislocated materials will be collected and appropriately managed. SOE structure will be inspected and fortified as necessary. Impacted stockpiles will be contained and damaged stockpile covers will be replaced. Stormwater control systems and structures will be inspected and maintained as necessary.

If soil or fill materials are discharged off site to adjacent properties, property owners and NYSDEC will be notified, and corrective measure plan designed to remove and clean dislocated material will be submitted to NYSDEC and implemented following approval by NYSDEC and granting of site access by the property owner. Impacted offsite areas may require characterization based on site conditions, at the discretion of NYSDEC.

If onsite petroleum spills are identified, a qualified environmental professional will determine the nature and extent of the spill and report to NYSDEC's spill hotline at (800) 457-7362 within statutory defined timelines. If the source of the spill is ongoing and can be identified, it should be stopped if this can be done safely. Potential hazards will be addressed immediately, consistent with guidance issued by NYSDEC.

5.4.11.1.3 Storm Response Reporting

A site inspection report will be submitted to NYSDEC at the completion of site inspection. An inspection report will be used for this purpose. Site conditions will be compared to the inventory of site conditions and material performed prior to the storm event and significant differences will be noted. The site inspection report will be sent to the NYSDEC project manager and will include the site name, address, tax block and lot, site primary and alternate contact name and phone number.

Damage and soil release assessment will include: whether the project had stockpiles; whether stockpiles were damaged; photographs of damage and notice of plan for repair; report of whether soil from the site was dislocated and whether any of the soil left the site; estimates of the volume of soil that left the site, nature of impact, and photographs; description of erosion damage; description of equipment damage; description of damage to the remedial program or the construction program, such as damage to the SOE; presence of onsite or offsite exposure pathways caused by the storm; presence of petroleum or other spills and status of spill reporting to NYSDEC; description of corrective actions; schedule for corrective actions.

This report should be completed and submitted to NYSDEC project manager with photographs within 24 hours of the time of safe entry to the property after the storm event.

DRAFT

5.4.12 Community Air Monitoring Plan

CAMP will be conducted during any intrusive activities until the Track 2 Restricted Residential Use cleanup remedial excavation is complete to a maximum depth of 15 ft bls. The CAMP is included as Appendix F within the HASP in **Appendix D**. A map showing the location of mobile sampling stations will be provided in each daily CAMP report.

Exceedances observed in the CAMP will be reported to NYSDEC and NYSDOH Project Managers and included in the daily report.

5.4.13 Odor, Dust and Nuisance Control Plan

The FER will include the following certification by the Remedial Engineer: *"I certify that all invasive work during the remediation and all invasive development work were conducted in accordance with dust and odor suppression methodology defined in the Remedial Action Work Plan."*

5.4.13.1 Odor Control Plan

This odor control plan is capable of controlling emissions of nuisance odors offsite. Specific odor control methods to be used on a routine basis will include limiting open excavation areas and covering excavated soil (i.e., with polyethylene sheeting or in covered roll off containers). If nuisance odors are identified, work will be halted, and the source of odors will be identified and corrected. Work will not resume until all nuisance odors have been abated. NYSDEC and NYSDOH will be notified of all odor events and of all other complaints about the project. Implementation of all odor controls, including the halt of work, will be the responsibility of the GDC Strada Castle Hill JV I LLC's Remedial Engineer, who is responsible for certifying the FER.

All necessary means will be employed to prevent on- and offsite nuisances. At a minimum, procedures will include: (a) limiting the area of open excavations; (b) shrouding open excavations with tarps and other covers; and (c) using foams to cover exposed odorous soils. If odors develop and cannot be otherwise controlled, additional means to eliminate odor nuisances will include: (d) use of chemical odorants in spray or misting systems; and (e) use of staff to monitor odors in surrounding neighborhoods.

Where odor nuisances have developed during remedial work and cannot be corrected, or where the release of nuisance odors cannot otherwise be avoided due to onsite conditions or close proximity to sensitive receptors, odor control will be achieved by sheltering excavation and handling areas under tented containment structures equipped with appropriate air venting/filtering systems.

5.4.13.2 Dust Control Plan

A dust suppression plan that addresses dust management during invasive onsite work, will include, at a minimum, the items listed below and will comply with NYSDEC DER-10 Appendix 1B – Fugitive Dust Control:

- Dust suppression will be achieved through applying water on haul roads; wetting equipment and excavation faces; spraying water on buckets during excavation and dumping; hauling materials in properly tarped or watertight containers; restricting vehicle speeds to 10 mph; covering excavated areas and material after excavation activity ceases; and reducing the excavation size and/or number of excavations.
- Clearing and grubbing will be done in stages to limit the area of exposed, unvegetated soils vulnerable to dust production.
- Gravel will be used on roadways to limit dust generation.

DRAFT

5.4.13.3 Other Nuisances

A plan for rodent control will be developed and utilized by the contractor prior to and during Site clearing and Site grubbing, and during all remedial work.

A plan will be developed and utilized by the contractor for all remedial work and will conform, at a minimum, to NYCDEP noise control standards.

DRAFT

6. Residual Contamination to Remain Onsite

The goal of the remedial action for this Site is a Track 2 Restricted Residential Use cleanup and therefore ICs are required to protect human health and the environment. Should the Site default to a Track 4 Restricted Residential Use cleanup or a combined Track 2/Track 4 Restricted Residential Use cleanup, ECs would be required where a Track 2 Restricted Residential Use cleanup has not been achieved to protect human health and the environment. Long-term management of EC/ICs and of residual contamination would be executed under a Site-specific SMP that will be developed and included in the FER.

DRAFT

7. Engineering Controls

Should the Site default to a Track 4 Restricted Residential Use cleanup or Track 2/Track 4 Restricted Residential Use cleanup, an EC in the form of a Site composite cover system would be completed as part of this RAWP. The composite Site cover system will consist of a concrete building slab and foundation walls, concrete paver covered walkways underlain with a concrete slab, and/or landscaped areas (which will include a minimum of 2 feet of soil meeting the lower of the NYSDEC PGWSCOs and RRSCOs over existing Site soil) in the Track 4 Remedial Area. A physical demarcation layer, consisting of the underside of concrete slab, the underside of the concrete slab associated with the concrete paver walkways and a geotextile layer or equivalent in landscaped areas will be used to provide a visual reference above residual contamination. Clean stone or soil used for the cover system will be in compliance with procedures defined for material import in the SoMP and will meet NYSDEC-approved cover soil quality objectives for this Site.

DRAFT

8. Criteria for Completion of Remediation/Termination of Remedial Systems

The selected remedy is a Track 2 Restricted Residential Use cleanup and therefore, no ECs are proposed. The remediation will be considered complete once excavation and offsite disposal of soil exceeding RRSCOs to a maximum depth of 15 ft bls and the collection of post-excavation documentation soil samples is complete. A soil vapor intrusion evaluation will be completed based on the soil vapor data previously collected onsite. The evaluation will be summarized in the FER and include a desktop review of all onsite analytical data relative to the future uses of the property

Should the Site default to a Track 4 Restricted Residential Use cleanup or Track 2/Track 4 Restricted Residential Use cleanup, the remediation will be considered complete in the Track 4 portion of the Site once the Site Cover System is installed.

DRAFT

9. Institutional Controls

Should the Site default to a Track 4 Restricted Residential Use cleanup or Track 2/Track 4 Restricted Residential Use cleanup, the Site will have soils exceeding RRSCOs remaining in place. ECs have been incorporated into the Remedial Action to render the Site remedy protective of public health and the environment. Two elements have been designed to ensure continual and proper management of soils that exceed RRSCOs in perpetuity: an Environmental Easement and a SMP.

A Site-specific Environmental Easement will be recorded with Kings County to provide an enforceable means of ensuring the continual and proper management of soils that exceed RRSCOs and protection of public health and the environment. It will require the grantor of the Environmental Easement and the grantor's successors and assigns to adhere to all ECs/ICs placed on this Site by this NYSDEC-approved remedy. ICs provide restrictions onsite usage and mandate operation, maintenance, and reporting measures for all ECs and ICs. The SMP describes appropriate methods and procedures to ensure compliance with all ECs and ICs that are required by the Environmental Easement. Once the SMP has been approved by the NYSDEC, compliance with the SMP is required by the grantor of the Environmental Easement and grantor's successors and assigns.

9.1 Environmental Easement

An Environmental Easement, as defined in Article 71 Title 36 of the Environmental Conservation Law, is required when soils exceeding RRSCOs is left onsite after the Remedial Action is complete. As part of this Remedial Action, an Environmental Easement approved by NYSDEC will be filed and recorded with the Kings County Clerk. The Environmental Easement will be submitted as part of the FER.

The Environmental Easement renders the Site a Controlled Property. The Environmental Easement:

1. requires the remedial party or Site owner to complete and submit to the NYSDEC a periodic certification of ICs and ECs in accordance with Part 375-1.8 (h)(3).
2. allows the use and development of the controlled property for restricted residential, commercial, or industrial use as defined by Part 375-1.8(g), although land use is subject to local zoning laws; and
3. requires compliance with the Department approved SMP.

The Environmental Easement must be recorded with the Kings County Clerk before the Certificate of Completion can be issued by NYSDEC. A series of ICs are required under this remedy to implement, maintain and monitor the ECs. These ICs are requirements or restrictions placed on the Site, that are listed in and required by the Environmental Easement. ICs can, generally, be subdivided between controls that support ECs, and those that place general restrictions onsite usage or other requirements. ICs in both of these groups are closely integrated with the SMP, which provides all of the methods and procedures to be followed to comply with this remedy.

The ICs that support ECs are:

- Compliance with the Environmental Easement by the Grantee and the Grantee's successors and adherence of all elements of the SMP is required;
- All ECs must be operated and maintained as specified in this SMP;
- All ECs on the Controlled Property must be inspected and certified at a frequency and in a manner defined in the SMP;

DRAFT

- Data and information pertinent to Site Management for the Controlled Property must be reported at the frequency and in a manner defined in the SMP; and
- ECs may not be discontinued without an amendment or extinguishment of the Environmental Easement.

Adherence to these ICs for the Site is mandated by the Environmental Easement and will be implemented under the SMP (discussed in the next section). The Controlled Property (Site) will also have a series of ICs in the form of Site restrictions and requirements. The Site restrictions that apply to the Controlled Property are:

- Vegetable gardens and farming on the Controlled Property are prohibited, with the exception of raised planters;
- Use of groundwater underlying the Controlled Property is prohibited without treatment rendering it safe for intended purpose;
- All future activities on the Controlled Property that will disturb soil that exceed RRSCOs are prohibited unless they are conducted in accordance with the soil management provisions in the SMP;
- The Controlled Property may be used for industrial use only, provided the long-term ECs and ICs included in the SMP are employed; and
- The Controlled Property may not be used for a higher level of use without an amendment or extinguishment of this Environmental Easement and unless allowed by local zoning.

Grantor agrees to submit to NYSDEC a written statement that certifies, under penalty of perjury, that: (1) controls employed at the Controlled Property are unchanged from the previous certification or that any changes to the controls were approved by the NYSDEC; and (2) nothing has occurred that impairs the ability of the controls to protect public health and environment or that constitute a violation or failure to comply with the SMP. NYSDEC retains the right to access such Controlled Property at any time in order to evaluate the continued maintenance of any and all controls. This certification shall be submitted annually, or an alternate period of time that NYSDEC may allow. This annual statement must be certified by an expert that the NYSDEC finds acceptable.

9.2 Site Management Plan

Site Management is the last phase of remediation and begins with the approval of the FER and issuance of the Certificate of Completion for the Remedial Action. The SMP is submitted as part of the FER but will be written in a manner that allows its removal and use as a complete and independent document. Site Management continues in perpetuity or until released in writing by NYSDEC. The property owner is responsible to ensure that all Site Management responsibilities defined in the Environmental Easement and the SMP are performed.

The SMP is intended to provide a detailed description of the procedures required to manage residual contamination left in place at the Site following completion of the Remedial Action in accordance with the BCA with the NYSDEC. This may include the following, if necessary: (1) development, implementation, and management of all ECs and ICs; (2) development and implementation of monitoring systems and a Monitoring Plan; (3) development of a plan to operate and maintain any treatment, collection, containment, or recovery systems (including, where appropriate, preparation of an Operation and Maintenance Manual); (4) submittal of Site Management Reports, performance of inspections and certification of results, and demonstration of proper communication of Site information to NYSDEC; and (5) defining criteria for termination of treatment system operation.

DRAFT

A SMP is required, which includes the following:

- an Institutional Control Plan that identifies all use restrictions for the site and details the steps necessary to ensure environmental easement remains in place and is effective.

Should the Site default to a Track 4 Restricted Residential Use cleanup or Track 2/Track 4 Restricted Residential Use cleanup, the SMP will include the following:

a. ECs: Site composite cover system

This plan includes, but may not be limited to:

- an Excavation Plan which details the provisions for management of future excavations in areas of remaining contamination;
- descriptions of the provisions of the environmental easement including any land use, and groundwater or surface water use restrictions;
- provisions for the management and inspection of the identified ECs;
- maintaining site access controls and Department notification; and
- the steps necessary for the periodic reviews and certification of the institutional and/or ECs.

A Monitoring Plan to assess the performance and effectiveness of the remedy. The plan includes, but may not be limited to:

- monitoring of the composite cover system to assess the performance and effectiveness of the remedy; and
- a schedule of monitoring and frequency of submittals to the NYSDEC.

Site management activities, reporting, and IC certification will be scheduled on a certification period basis and summarized in a Periodic Review Report (PRR). The certification period will be annually. The SMP will be based on the certifying period relative to the date of issuance of the COC. The first submission will be due 16 months after the issuance of the COC, and annually (or at another frequency as approved by NYSDEC) thereafter.

No exclusions for handling of residual contaminated soils will be provided in SMP. All handling of residual contaminated material will be subject to provisions contained in the SMP.

DRAFT

10. Final Engineering Report

A FER will be submitted to NYSDEC following implementation of the Remedial Action defined in this RAWP. The FER provides documentation that the remedial work required under this RAWP has been completed and has been performed in compliance with this plan. The FER will provide a comprehensive account of the locations and characteristics of all material removed from the Site including the surveyed map(s) of all sources. The FER will include as-built drawings for all constructed elements, certifications, manifests, and bills of lading. The FER will provide a description of the changes in the Remedial Action from the elements provided in the RAWP. The FER will provide a tabular summary of all performance evaluation sampling results and all material characterization results and other sampling and chemical analysis performed as part of the Remedial Action. The FER will provide test results demonstrating that all mitigation and remedial systems are functioning properly. The FER will be prepared in conformance with DER-10, Section 5.8.

Where determined to be necessary by NYSDEC, a Financial Assurance Plan will be required to ensure the sufficiency of revenue to perform long-term operations, maintenance and monitoring tasks defined in the SMP and Environmental Easement. This determination will be made by NYSDEC in the context of the FER review.

The FER will include written and photographic documentation of all remedial work performed under this remedy.

The FER will provide a thorough summary of all residual contamination left on the Site after the remedy is complete. Residual contamination includes all contamination that exceeds the Track 1 Unrestricted Use SCO in 6 NYCRR Part 375-6. A table that shows exceedances from Track 1 Unrestricted SCOs for all soil/fill remaining at the Site after the Remedial Action and a map that shows the location and summarizes exceedances from Track 1 Unrestricted SCOs for all soil/fill remaining at the Site after the Remedial Action will be included in the FER.

The FER will provide a thorough summary of all residual contamination that exceeds the SCOs defined for the Site in the RAWP and must provide an explanation for why the material was not removed as part of the Remedial Action. A table that shows residual contamination in excess of Site SCOs and a map that shows residual contamination in excess of Site SCOs will be included in the FER.

The FER will include an accounting of the destination of all material removed from the Site, including excavated contaminated soil, historic fill, solid waste, hazardous waste, non-regulated material, and fluids. Documentation associated with disposal of all material must also include records and approvals for receipt of the material. It will provide an accounting of the origin and chemical quality of all material imported onto the Site.

The FER must include a discussion of the green remediation practices/technologies employed throughout the remedial program. A final footprint analysis using a DER accepted model, and any tracking methods used through the construction including restoration activities. Before approval of a FER and issuance of a COC, all project reports must be submitted in digital form on electronic media (PDF).

DRAFT

10.1 Certifications

The following certification will appear in front of the Executive Summary of the FER. The FER will be prepared, stamped and the following certification signed by an individual licensed or otherwise authorized in accordance with article 145 of the education law to practice the profession of engineering. The certification will include the following statements:

I, Charles J. McGuckin, am currently a registered professional engineer licensed by the State of New York. I had primary direct responsibility for implementation of the remedial program activities, and I certify that the RAWP was implemented and that all construction activities were completed in substantial conformance with the Department-approved RAWP.

I certify that all use restrictions, ICs, ECs, and/or any operation and maintenance requirements applicable to the Site are contained in an environmental easement created and recorded pursuant ECL 71-3605 and that all affected local governments, as defined in ECL 71-3603, have been notified that such easement has been recorded.

I certify that a SMP has been submitted for the continual and proper operation, maintenance, and monitoring of all ECs employed at the Site, including the proper maintenance of all remaining monitoring wells, and that such plan has been approved by Department.

If financial assurance is required:

I certify that any financial assurance mechanisms required by the Department pursuant to Environmental Conservation Law have been executed.

I certify that all data generated in support of this report have been submitted in accordance with the Department's EDD and have been accepted by the Department.


I certify that all information and statements in this certification are true. I understand that a false statement made herein is punishable as Class “A” misdemeanor, pursuant to Section 210.45 of the Penal Law. I, [name], of [business address], am certifying as Owner’s Designated Site Representative (and if the site consists of multiple properties): [and I have been authorized and designated by all site owners to sign this certification] for the site.

It is a violation of Article 145 of New York State Education Law for any person to alter this document in any way without the express written verification of adoption by any New York State licensed engineer in accordance with Section 7209(2), Article 145, New York State Education Law.

DRAFT

11. Schedule

A schedule for the proposed Remedial Action is presented below.

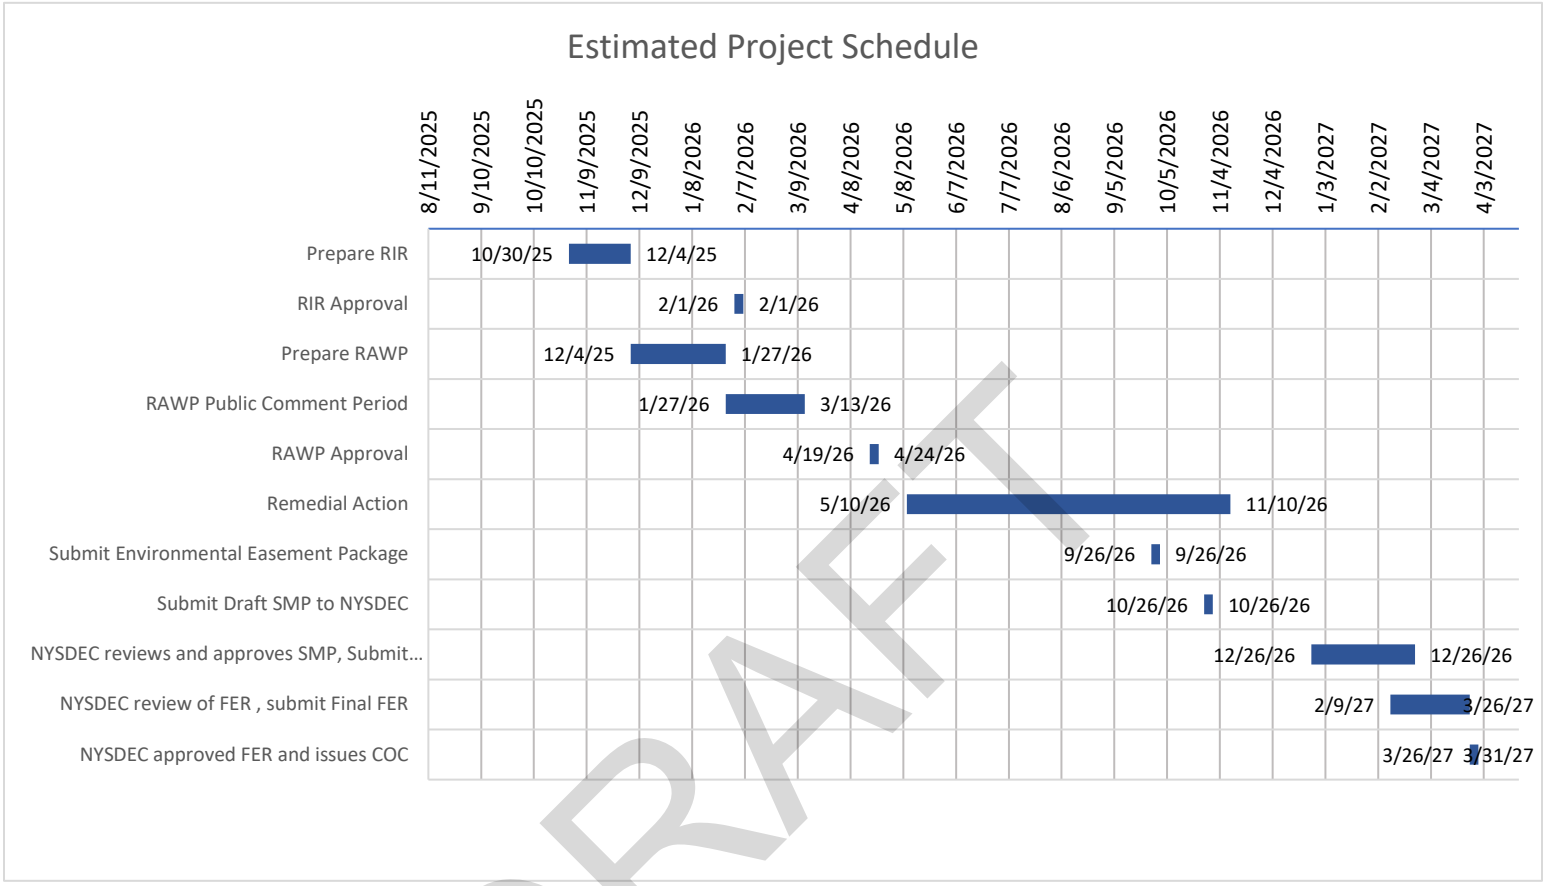

DRAFT

TABLES

1. Summary of VOCs in Soil Samples
2. Summary of SVOCs in Soil Samples
3. Summary of Metals in Soil Samples
4. Summary of PCBs in Soil Samples
5. Summary of Pesticides and Herbicides in Soil Samples
6. Summary of PFAS in Soil Samples
7. Summary of VOCs in Groundwater Samples
8. Summary of SVOCs in Groundwater Samples
9. Summary of Metals in Groundwater Samples
10. Summary of PCBs in Groundwater Samples
11. Summary of Pesticides and Herbicides in Groundwater Samples
12. Summary of Per- and Polyfluoroalkyl Substances in Groundwater
13. Summary of VOCs in Soil Vapor
14. Groundwater Gauging Data
15. Remedial Alternative 1 Remedial Cost Estimate
16. Remedial Alternative 2 Remedial Cost Estimate
17. Remedial Alternative 3 Remedial Cost Estimate
18. Track 1 and Track 2/4 Soil Cleanup Objectives
19. List of Required Permits
20. List of Documentation Endpoint Samples

DRAFT

Notes Utilized Throughout Tables	
Soil Tables	
J -	Estimated value
U -	The analyte was analyzed for, but was not detected above the level of the associated reported quantitation limit
P -	Concentration difference between the primary and confirmation column >40%. The lower result is reported
T -	Indicates that a quality control parameter has exceeded laboratory limits
ft bls -	Feet below land surface
FD -	Duplicate sample
mg/kg -	Milligrams per kilogram
µg/kg -	Micrograms per kilogram
NYSDEC -	New York State Department of Environmental Conservation
SCO -	Soil Cleanup Objectives
--	No SCO available
Bold data indicates that parameter was detected above the NYSDEC Part 375 Unrestricted Use SCO	
Shaded data indicates that parameter was detected above the NYSDEC Part 375 Restricted Residential SCO	
Red data indicates that parameter was detected above the NYSDEC Part 375 Protection of Groundwater SCO	
Groundwater Tables	
J -	Estimated Value
U -	The analyte was analyzed for, but was not detected above the level of the associated reported quantitation limit
B -	The analyte was found in an associated blank as well as in the sample
FD -	Duplicate
NA -	Compound was not analyzed for by laboratory
µg/L -	Micrograms per liter
ng/L -	Nanogram per liter
NYSDEC -	New York State Department of Environmental Conservation
AWQSGVs -	Ambient Water-Quality Standards and Guidance Values
--	No NYSDEC AWQSGV available
Bold data indicates that parameter was detected above the NYSDEC AWQSGVs	
Soil Vapor/Ambient Air	
J -	Estimated value
U -	The analyte was analyzed for, but was not detected above the level of the associated reported quantitation limit
D -	Concentration of analyte was quantified from diluted analysis. Flag only applies to field samples that have detectable concentrations of the analyte
FD -	Duplicate sample
ug/m3 -	Micrograms per cubic meter
Bold data indicates that parameter was detected	

DRAFT

Table 1. Summary of Volatile Organic Compounds in Soil, 1920 Turnbull Avenue Site A, Bronx, New York

DRAFT

			Sample Designation:		SB-1	SB-1	SB-2	SB-2	ASB-1	ASB-1
			Sample Date:		10/03/2023	10/03/2023	10/03/2023	10/04/2023	10/08/2025	10/08/2025
			Sample Depth (ft bls):		0 - 2	10 - 12	0 - 2	6 - 8	0 - 2	8 - 10
			Normal Sample or Field Duplicate:		N	N	N	N	N	N
Parameter	NYSDEC Part 375 Unrestricted Use SCO	NYSDEC Part 375 Restricted Residential SCO	NYSDEC Protection of Groundwater SCO	Units						
1,1,1-Trichloroethane (TCA)	0.68	100	0.68	MG/KG	0.0013 U	0.0012 U	0.0012 U	0.0014 U	0.0011 U	0.0019 U
1,1-Dichloroethane	0.27	26	0.27	MG/KG	0.0013 U	0.0012 U	0.0012 U	0.0014 U	0.0011 U	0.0019 U
1,1-Dichloroethene	0.33	100	0.33	MG/KG	0.0013 U	0.0012 U	0.0012 U	0.0015	0.0011 U	0.0019 U
1,2,4-Trimethylbenzene	3.6	52	3.6	MG/KG	0.0013 U	0.0012 U	0.0012 U	0.0014 U	0.0011 U	0.0019 U
1,2-Dichlorobenzene	1.1	100	1.1	MG/KG	0.0013 U	0.0012 U	0.0012 U	0.0014 U	0.0011 U	0.0019 U
1,2-Dichloroethane	0.02	3.1	0.02	MG/KG	0.0013 U	0.0012 U	0.0012 U	0.0014 U	0.0011 U	0.0019 U
1,3,5-Trimethylbenzene (Mesitylene)	8.4	52	8.4	MG/KG	0.0013 U	0.0012 U	0.0012 U	0.0014 U	0.0011 U	0.0019 U
1,3-Dichlorobenzene	2.4	49	2.4	MG/KG	0.0013 U	0.0012 U	0.0012 U	0.0014 U	0.0011 U	0.0019 U
1,4-Dichlorobenzene	1.8	13	1.8	MG/KG	0.0013 U	0.0012 U	0.0012 U	0.0014 U	0.0011 U	0.0019 U
Acetone	**0.05**	100	0.05	MG/KG	0.008 U	0.0073 U	0.0072 U	0.0084 U	0.0092	0.032
Benzene	0.06	4.8	0.06	MG/KG	0.0013 U	0.0012 U	0.0012 U	0.0014 U	0.0011 U	0.0019 U
Carbon Tetrachloride	0.76	2.4	0.76	MG/KG	0.0013 U	0.0012 U	0.0012 U	0.0014 U	0.0011 U	0.0019 U
Chlorobenzene	1.1	100	1.1	MG/KG	0.0013 U	0.0012 U	0.0012 U	0.0014 U	0.0011 U	0.0019 U
Chloroform	0.37	49	0.37	MG/KG	0.0013 U	0.0012 U	0.0012 U	0.0014 U	0.0011 U	0.0019 U
Cis-1,2-Dichloroethylene	0.25	100	0.25	MG/KG	0.0013 U	0.0012 U	0.0012 U	0.0014 U	0.0011 U	0.0019 U
Ethylbenzene	1	41	1	MG/KG	0.0013 U	0.0012 U	0.0012 U	0.0014 U	0.0011 U	0.0019 U
Methyl Ethyl Ketone (2-Butanone)	0.12	100	0.12	MG/KG	0.0067 U	0.0061 U	0.006 U	0.007 U	0.0057 U	0.0095 U
Methylene Chloride	0.05	100	0.05	MG/KG	0.0027 U	0.0024 U	0.0024 U	0.0028 U	0.0023 U	0.0038 U
N-Butylbenzene	12	100	12	MG/KG	0.0013 U	0.0012 U	0.0012 U	0.0014 U	0.0011 U	0.0019 U
N-Propylbenzene	3.9	100	3.9	MG/KG	0.0013 U	0.0012 U	0.0012 U	0.0014 U	0.0011 U	0.0019 U
Sec-Butylbenzene	11	100	11	MG/KG	0.0013 U	0.0012 U	0.0012 U	0.0014 U	0.0011 U	0.0019 U
T-Butylbenzene	5.9	100	5.9	MG/KG	0.0013 U	0.0012 U	0.0012 U	0.0014 U	0.0011 U	0.0019 U
Tert-Butyl Methyl Ether	0.93	100	0.93	MG/KG	0.0013 U	0.0012 U	0.0012 U	0.0014 U	0.0011 U	0.0019 U
Tetrachloroethylene (PCE)	1.3	19	1.3	MG/KG	0.0013 U	0.0012 U	0.0012 U	0.0014 U	0.0011 U	0.0019 U
Toluene	0.7	100	0.7	MG/KG	0.0013 U	0.0012 U	0.0012 U	0.0014 U	0.0011 U	0.0019 U
Trans-1,2-Dichloroethene	0.19	100	0.19	MG/KG	0.0013 U	0.0012 U	0.0012 U	0.0014 U	0.0011 U	0.0019 U
Trichloroethylene (TCE)	0.47	21	0.47	MG/KG	0.0013 U	0.0012 U	0.0012 U	0.0014 U	0.0011 U	0.0019 U
Vinyl Chloride	0.02	0.9	0.02	MG/KG	0.0013 U	0.0012 U	0.0012 U	0.0014 U	0.0011 U	0.0019 U
Xylenes	0.26	100	1.6	MG/KG	0.0027 U	0.0024 U	0.0024 U	0.0028 U	0.0023 U	0.0038 U

DRAFT

Table 1. Summary of Volatile Organic Compounds in Soil, 1920 Turnbull Avenue Site A, Bronx, New York

DRAFT

Parameter	NYSDEC Part 375 Unrestricted Use SCO	NYSDEC Part 375 Restricted Residential SCO	NYSDEC Protection of Groundwater SCO	Units	Sample Designation: ASB-1	ASB-2	ASB-2	ASB-2	ASB-3	ASB-3
					Sample Date: 10/08/2025	10/09/2025	10/10/2025	10/10/2025	10/08/2025	10/08/2025
					Sample Depth (ft bls): 15 - 17	0 - 2	8 - 10	15 - 17	0 - 2	9 - 11
					Normal Sample or Field Duplicate: N	N	N	N	N	N
1,1,1-Trichloroethane (TCA)	0.68	100	0.68	MG/KG	0.0015 U	0.0011 U	0.0014 U	0.0015 U	0.0011 U	0.0018 U
1,1-Dichloroethane	0.27	26	0.27	MG/KG	0.0015 U	0.0011 UT	0.0014 U	0.0015 U	0.0011 U	0.0018 U
1,1-Dichloroethene	0.33	100	0.33	MG/KG	0.0015 U	0.0011 U	0.0014 U	0.0015 U	0.0011 U	0.0018 U
1,2,4-Trimethylbenzene	3.6	52	3.6	MG/KG	0.0015 U	0.0011 U	0.0014 U	0.0015 U	0.0011 U	0.0018 U
1,2-Dichlorobenzene	1.1	100	1.1	MG/KG	0.0015 U	0.0011 U	0.0014 U	0.0015 U	0.0011 U	0.0018 U
1,2-Dichloroethane	0.02	3.1	0.02	MG/KG	0.0015 U	0.0011 UT	0.0014 U	0.0015 U	0.0011 U	0.0018 U
1,3,5-Trimethylbenzene (Mesitylene)	8.4	52	8.4	MG/KG	0.0015 U	0.0011 U	0.0014 U	0.0015 U	0.0011 U	0.0018 U
1,3-Dichlorobenzene	2.4	49	2.4	MG/KG	0.0015 U	0.0011 U	0.0014 U	0.0015 U	0.0011 U	0.0018 U
1,4-Dichlorobenzene	1.8	13	1.8	MG/KG	0.0015 U	0.0011 U	0.0014 U	0.0015 U	0.0011 U	0.0018 U
Acetone	**0.05**	100	0.05	MG/KG	**0.059**	0.0089	0.013	0.03	0.0081	0.011 U
Benzene	0.06	4.8	0.06	MG/KG	0.0015 U	0.0011 U	0.0014 U	0.0015 U	0.0011 U	0.0018 U
Carbon Tetrachloride	0.76	2.4	0.76	MG/KG	0.0015 U	0.0011 U	0.0014 U	0.0015 U	0.0011 U	0.0018 U
Chlorobenzene	1.1	100	1.1	MG/KG	0.0015 U	0.0011 U	0.0014 U	0.0015 U	0.0011 U	0.0018 U
Chloroform	0.37	49	0.37	MG/KG	0.0015 U	0.0011 U	0.0014 U	0.0015 U	0.0011 U	0.0018 U
Cis-1,2-Dichloroethylene	0.25	100	0.25	MG/KG	0.0015 U	0.0011 U	0.0014 U	0.0015 U	0.0011 U	0.0018 U
Ethylbenzene	1	41	1	MG/KG	0.0015 U	0.0011 U	0.0014 U	0.0015 U	0.0011 U	0.0018 U
Methyl Ethyl Ketone (2-Butanone)	0.12	100	0.12	MG/KG	0.0075	0.0057 U	0.0068 U	0.0056 J	0.0053 U	0.009 U
Methylene Chloride	0.05	100	0.05	MG/KG	0.003 U	0.0023 UT	0.0027 U	0.0031 U	0.0012 J	0.0036 U
N-Butylbenzene	12	100	12	MG/KG	0.0015 U	0.0011 UT	0.0014 U	0.0015 U	0.0011 U	0.0018 U
N-Propylbenzene	3.9	100	3.9	MG/KG	0.0015 U	0.0011 U	0.0014 U	0.0015 U	0.0011 U	0.0018 U
Sec-Butylbenzene	11	100	11	MG/KG	0.0015 U	0.0011 UT	0.0014 U	0.0015 U	0.0011 U	0.0018 U
T-Butylbenzene	5.9	100	5.9	MG/KG	0.0015 U	0.0011 U	0.0014 U	0.0015 U	0.0011 U	0.0018 U
Tert-Butyl Methyl Ether	0.93	100	0.93	MG/KG	0.0015 U	0.0011 U	0.0014 U	0.0015 U	0.0011 U	0.0018 U
Tetrachloroethylene (PCE)	1.3	19	1.3	MG/KG	0.0015 U	0.0011 U	0.0014 U	0.0015 U	0.0011 U	0.0018 U
Toluene	0.7	100	0.7	MG/KG	0.0015 U	0.0011 U	0.0014 U	0.0015 U	0.0011 U	0.0018 U
Trans-1,2-Dichloroethene	0.19	100	0.19	MG/KG	0.0015 U	0.0011 U	0.0014 U	0.0015 U	0.0011 U	0.0018 U
Trichloroethylene (TCE)	0.47	21	0.47	MG/KG	0.0015 U	0.0011 UT	0.0014 U	0.0015 U	0.0011 U	0.0018 U
Vinyl Chloride	0.02	0.9	0.02	MG/KG	0.0015 U	0.0011 UT	0.0014 U	0.0015 U	0.0011 U	0.0018 U
Xylenes	0.26	100	1.6	MG/KG	0.003 U	0.0023 U	0.0027 U	0.0031 U	0.0021 U	0.0036 U

DRAFT

Table 1. Summary of Volatile Organic Compounds in Soil, 1920 Turnbull Avenue Site A, Bronx, New York

DRAFT

				Sample Designation:	ASB-3	ASB-4	ASB-4	ASB-4	ASB-5	ASB-5
				Sample Date:	10/08/2025	10/08/2025	10/08/2025	10/08/2025	10/08/2025	10/08/2025
				Sample Depth (ft bls):	15 - 17	0 - 2	7 - 9	15 - 17	0 - 2	0 - 2
				Normal Sample or Field Duplicate:	N	N	N	N	N	FD
Parameter	NYSDEC Part 375 Unrestricted Use SCO	NYSDEC Part 375 Restricted Residential SCO	NYSDEC Protection of Groundwater SCO	Units						
1,1,1-Trichloroethane (TCA)	0.68	100	0.68	MG/KG	0.0017 U	0.0011 U	0.0025 U	0.0017 U	0.001 U	0.0011 U
1,1-Dichloroethane	0.27	26	0.27	MG/KG	0.0017 U	0.0011 U	0.0025 U	0.0017 U	0.001 U	0.0011 U
1,1-Dichloroethene	0.33	100	0.33	MG/KG	0.0017 U	0.0011 U	0.0025 U	0.0017 U	0.001 U	0.0011 U
1,2,4-Trimethylbenzene	3.6	52	3.6	MG/KG	0.0017 U	0.0011 U	0.0025 U	0.0017 U	0.001 U	0.0011 U
1,2-Dichlorobenzene	1.1	100	1.1	MG/KG	0.0017 U	0.0011 U	0.0025 U	0.0017 U	0.001 U	0.0011 U
1,2-Dichloroethane	0.02	3.1	0.02	MG/KG	0.0017 U	0.0011 U	0.0025 U	0.0017 U	0.001 U	0.0011 U
1,3,5-Trimethylbenzene (Mesitylene)	8.4	52	8.4	MG/KG	0.0017 U	0.0011 U	0.0025 U	0.0017 U	0.001 U	0.0011 U
1,3-Dichlorobenzene	2.4	49	2.4	MG/KG	0.0017 U	0.0011 U	0.0025 U	0.0017 U	0.001 U	0.0011 U
1,4-Dichlorobenzene	1.8	13	1.8	MG/KG	0.0017 U	0.0011 U	0.0025 U	0.0017 U	0.001 U	0.0011 U
Acetone	**0.05**	100	0.05	MG/KG	0.037	0.015	0.023	0.046	0.014	0.013
Benzene	0.06	4.8	0.06	MG/KG	0.0017 U	0.0011 U	0.0025 U	0.0017 U	0.001 U	0.0011 U
Carbon Tetrachloride	0.76	2.4	0.76	MG/KG	0.0017 U	0.0011 U	0.0025 U	0.0017 U	0.001 U	0.0011 U
Chlorobenzene	1.1	100	1.1	MG/KG	0.0017 U	0.0011 U	0.0025 U	0.0017 U	0.001 U	0.0011 U
Chloroform	0.37	49	0.37	MG/KG	0.0017 U	0.0011 U	0.0025 U	0.0017 U	0.001 U	0.0011 U
Cis-1,2-Dichloroethylene	0.25	100	0.25	MG/KG	0.0017 U	0.0011 U	0.0025 U	0.0017 U	0.001 U	0.0011 U
Ethylbenzene	1	41	1	MG/KG	0.0017 U	0.0011 U	0.0025 U	0.0017 U	0.001 U	0.0011 U
Methyl Ethyl Ketone (2-Butanone)	0.12	100	0.12	MG/KG	0.005 J	0.0056 U	0.012 U	0.0047 J	0.0051 U	0.0055 U
Methylene Chloride	0.05	100	0.05	MG/KG	0.0034 U	0.0022	0.005 U	0.0035 U	0.0021 U	0.0022 U
N-Butylbenzene	12	100	12	MG/KG	0.0017 U	0.0011 U	0.0025 U	0.0017 U	0.001 U	0.0011 U
N-Propylbenzene	3.9	100	3.9	MG/KG	0.0017 U	0.0011 U	0.0025 U	0.0017 U	0.001 U	0.0011 U
Sec-Butylbenzene	11	100	11	MG/KG	0.0017 U	0.0011 U	0.0025 U	0.0017 U	0.001 U	0.0011 U
T-Butylbenzene	5.9	100	5.9	MG/KG	0.0017 U	0.0011 U	0.0025 U	0.0017 U	0.001 U	0.0011 U
Tert-Butyl Methyl Ether	0.93	100	0.93	MG/KG	0.0017 U	0.0011 U	0.0025 U	0.0017 U	0.001 U	0.0011 U
Tetrachloroethylene (PCE)	1.3	19	1.3	MG/KG	0.0017 U	0.0011 U	0.0025 U	0.0017 U	0.001 U	0.0011 U
Toluene	0.7	100	0.7	MG/KG	0.0017 U	0.0011 U	0.0025 U	0.0017 U	0.001 U	0.0011 U
Trans-1,2-Dichloroethene	0.19	100	0.19	MG/KG	0.0017 U	0.0011 U	0.0025 U	0.0017 U	0.001 U	0.0011 U
Trichloroethylene (TCE)	0.47	21	0.47	MG/KG	0.0017 U	0.0011 U	0.0025 U	0.0017 U	0.001 U	0.0011 U
Vinyl Chloride	0.02	0.9	0.02	MG/KG	0.0017 U	0.0011 U	0.0025 U	0.0017 U	0.001 U	0.0011 U
Xylenes	0.26	100	1.6	MG/KG	0.0034 U	0.0022 U	0.005 U	0.0035 U	0.0021 U	0.0022 U

DRAFT

Table 1. Summary of Volatile Organic Compounds in Soil, 1920 Turnbull Avenue Site A, Bronx, New York

DRAFT

Parameter	NYSDEC Part 375 Unrestricted Use SCO	NYSDEC Part 375 Restricted Residential SCO	NYSDEC Protection of Groundwater SCO	Units	Sample Designation:	ASB-5	ASB-6	ASB-6	ASB-6	ASB-7
					Sample Date:	10/08/2025	10/08/2025	10/09/2025	10/10/2025	10/10/2025	10/09/2025
					Sample Depth (ft bls):	8 - 10	15 - 17	0 - 2	8 - 10	15 - 17	0 - 2
					Normal Sample or Field Duplicate:	N	N	N	N	N	N
1,1,1-Trichloroethane (TCA)	0.68	100	0.68	MG/KG		0.0015 U	0.0025 U	0.001 U	0.0014 U	0.0019 U	0.0011 U
1,1-Dichloroethane	0.27	26	0.27	MG/KG		0.0015 U	0.0025 U	0.001 UT	0.0014 U	0.0019 U	0.0011 UT
1,1-Dichloroethene	0.33	100	0.33	MG/KG		0.0015 U	0.0025 U	0.001 U	0.0014 U	0.0019 U	0.0011 U
1,2,4-Trimethylbenzene	3.6	52	3.6	MG/KG		0.0015 U	0.0025 U	0.001 U	0.0014 U	0.0019 U	0.0011 U
1,2-Dichlorobenzene	1.1	100	1.1	MG/KG		0.0015 U	0.0025 U	0.001 U	0.0014 U	0.0019 U	0.0011 U
1,2-Dichloroethane	0.02	3.1	0.02	MG/KG		0.0015 U	0.0025 U	0.001 UT	0.0014 U	0.0019 U	0.0011 UT
1,3,5-Trimethylbenzene (Mesitylene)	8.4	52	8.4	MG/KG		0.0015 U	0.0025 U	0.001 U	0.0014 U	0.0019 U	0.0011 U
1,3-Dichlorobenzene	2.4	49	2.4	MG/KG		0.0015 U	0.0025 U	0.001 U	0.0014 U	0.0019 U	0.0011 U
1,4-Dichlorobenzene	1.8	13	1.8	MG/KG		0.0015 U	0.0025 U	0.001 U	0.0014 U	0.0019 U	0.0011 U
Acetone	**0.05**	100	0.05	MG/KG		**0.08**	**0.12**	0.013	0.011	0.026	0.014
Benzene	0.06	4.8	0.06	MG/KG		0.0015 U	0.0025 U	0.001 U	0.0014 U	0.0019 U	0.0011 U
Carbon Tetrachloride	0.76	2.4	0.76	MG/KG		0.0015 U	0.0025 U	0.001 U	0.0014 U	0.0019 U	0.0011 U
Chlorobenzene	1.1	100	1.1	MG/KG		0.0015 U	0.0025 U	0.001 U	0.0014 U	0.0019 U	0.0011 U
Chloroform	0.37	49	0.37	MG/KG		0.0015 U	0.0025 U	0.001 U	0.0014 U	0.0019 U	0.0011 U
Cis-1,2-Dichloroethylene	0.25	100	0.25	MG/KG		0.0015 U	0.0025 U	0.001 U	0.0014 U	0.0019 U	0.0011 U
Ethylbenzene	1	41	1	MG/KG		0.0015 U	0.0025 U	0.001 U	0.0014 U	0.0019 U	0.0011 U
Methyl Ethyl Ketone (2-Butanone)	0.12	100	0.12	MG/KG		0.012	0.02	0.005 U	0.007 U	0.0097 U	0.0053 U
Methylene Chloride	0.05	100	0.05	MG/KG		0.0031 U	0.005 U	0.002 UT	0.0028 U	0.0039 U	0.0021 UT
N-Butylbenzene	12	100	12	MG/KG		0.0015 U	0.0025 U	0.001 UT	0.0014 U	0.0019 U	0.0011 UT
N-Propylbenzene	3.9	100	3.9	MG/KG		0.0015 U	0.0025 U	0.001 U	0.0014 U	0.0019 U	0.0011 U
Sec-Butylbenzene	11	100	11	MG/KG		0.0015 U	0.0025 U	0.001 UT	0.0014 U	0.0019 U	0.0011 UT
T-Butylbenzene	5.9	100	5.9	MG/KG		0.0015 U	0.0025 U	0.001 U	0.0014 U	0.0019 U	0.0011 U
Tert-Butyl Methyl Ether	0.93	100	0.93	MG/KG		0.0015 U	0.0025 U	0.001 U	0.0014 U	0.0019 U	0.0011 U
Tetrachloroethylene (PCE)	1.3	19	1.3	MG/KG		0.0015 U	0.0025 U	0.001 U	0.0014 U	0.0019 U	0.0011 U
Toluene	0.7	100	0.7	MG/KG		0.0015 U	0.0025 U	0.001 U	0.0014 U	0.0019 U	0.0011 U
Trans-1,2-Dichloroethene	0.19	100	0.19	MG/KG		0.0015 U	0.0025 U	0.001 U	0.0014 U	0.0019 U	0.0011 U
Trichloroethylene (TCE)	0.47	21	0.47	MG/KG		0.0015 U	0.0025 U	0.001 UT	0.0014 U	0.0019 U	0.0011 UT
Vinyl Chloride	0.02	0.9	0.02	MG/KG		0.0015 U	0.0025 U	0.001 UT	0.0014 U	0.0019 U	0.0011 UT
Xylenes	0.26	100	1.6	MG/KG		0.0031 U	0.005 U	0.002 U	0.0028 U	0.0039 U	0.0021 U

DRAFT

Table 1. Summary of Volatile Organic Compounds in Soil, 1920 Turnbull Avenue Site A, Bronx, New York

DRAFT

				Sample Designation:	ASB-7	ASB-7	ASB-8	ASB-8	ASB-8	ASB-8
				Sample Date:	10/10/2025	10/10/2025	10/09/2025	10/10/2025	10/10/2025	10/10/2025
				Sample Depth (ft bls):	8 - 10	15 - 17	0 - 2	8 - 10	15 - 17	15 - 17
				Normal Sample or Field Duplicate:	N	N	N	N	N	FD
Parameter	NYSDEC Part 375 Unrestricted Use SCO	NYSDEC Part 375 Restricted Residential SCO	NYSDEC Protection of Groundwater SCO	Units						
1,1,1-Trichloroethane (TCA)	0.68	100	0.68	MG/KG	0.0019 U	0.0013 U	0.0012 U	0.0014 U	0.0011 U	0.0015 U
1,1-Dichloroethane	0.27	26	0.27	MG/KG	0.0019 U	0.0013 U	0.0012 UT	0.0014 U	0.0011 U	0.0015 U
1,1-Dichloroethene	0.33	100	0.33	MG/KG	0.0019 U	0.0013 U	0.0012 U	0.0014 U	0.0011 U	0.0015 U
1,2,4-Trimethylbenzene	3.6	52	3.6	MG/KG	0.0019 U	0.0013 U	0.0012 U	0.0014 U	0.0011 U	0.0015 U
1,2-Dichlorobenzene	1.1	100	1.1	MG/KG	0.0019 U	0.0013 U	0.0012 U	0.0014 U	0.0011 U	0.0015 U
1,2-Dichloroethane	0.02	3.1	0.02	MG/KG	0.0019 U	0.0013 U	0.0012 UT	0.0014 U	0.0011 U	0.0015 U
1,3,5-Trimethylbenzene (Mesitylene)	8.4	52	8.4	MG/KG	0.0019 U	0.0013 U	0.0012 U	0.0014 U	0.0011 U	0.0015 U
1,3-Dichlorobenzene	2.4	49	2.4	MG/KG	0.0019 U	0.0013 U	0.0012 U	0.0014 U	0.0011 U	0.0015 U
1,4-Dichlorobenzene	1.8	13	1.8	MG/KG	0.0019 U	0.0013 U	0.0012 U	0.0014 U	0.0011 U	0.0015 U
Acetone	**0.05**	100	0.05	MG/KG	0.015	0.017	0.0071 U	0.0083 U	0.023	0.025
Benzene	0.06	4.8	0.06	MG/KG	0.0019 U	0.0013 U	0.0012 U	0.0014 U	0.0011 U	0.0015 U
Carbon Tetrachloride	0.76	2.4	0.76	MG/KG	0.0019 U	0.0013 U	0.0012 U	0.0014 U	0.0011 U	0.0015 U
Chlorobenzene	1.1	100	1.1	MG/KG	0.0019 U	0.0013 U	0.0012 U	0.0014 U	0.0011 U	0.0015 U
Chloroform	0.37	49	0.37	MG/KG	0.0019 U	0.0013 U	0.0012 U	0.0014 U	0.0011 U	0.0015 U
Cis-1,2-Dichloroethylene	0.25	100	0.25	MG/KG	0.0019 U	0.0013 U	0.0012 U	0.0014 U	0.0011 U	0.0015 U
Ethylbenzene	1	41	1	MG/KG	0.0019 U	0.0013 U	0.0012 U	0.0014 U	0.0011 U	0.0015 U
Methyl Ethyl Ketone (2-Butanone)	0.12	100	0.12	MG/KG	0.0093 U	0.0064 U	0.0059 U	0.0069 U	0.0035 J	0.006 J
Methylene Chloride	0.05	100	0.05	MG/KG	0.0021 J	0.0026 U	0.0024 UT	0.0028 U	0.0022 U	0.0031 U
N-Butylbenzene	12	100	12	MG/KG	0.0019 U	0.0013 U	0.0012 UT	0.0014 U	0.0011 U	0.0015 U
N-Propylbenzene	3.9	100	3.9	MG/KG	0.0019 U	0.0013 U	0.0012 U	0.0014 U	0.0011 U	0.0015 U
Sec-Butylbenzene	11	100	11	MG/KG	0.0019 U	0.0013 U	0.0012 UT	0.0014 U	0.0011 U	0.0015 U
T-Butylbenzene	5.9	100	5.9	MG/KG	0.0019 U	0.0013 U	0.0012 U	0.0014 U	0.0011 U	0.0015 U
Tert-Butyl Methyl Ether	0.93	100	0.93	MG/KG	0.0019 U	0.0013 U	0.0012 U	0.0014 U	0.0011 U	0.0015 U
Tetrachloroethylene (PCE)	1.3	19	1.3	MG/KG	0.00085 J	0.0013 U	0.0012 U	0.0014 U	0.0011 U	0.0015 U
Toluene	0.7	100	0.7	MG/KG	0.00051 J	0.0013 U	0.0012 U	0.0014 U	0.0011 U	0.0015 U
Trans-1,2-Dichloroethene	0.19	100	0.19	MG/KG	0.0019 U	0.0013 U	0.0012 U	0.0014 U	0.0011 U	0.0015 U
Trichloroethylene (TCE)	0.47	21	0.47	MG/KG	0.0019 U	0.0013 U	0.0012 UT	0.0014 U	0.0011 U	0.0015 U
Vinyl Chloride	0.02	0.9	0.02	MG/KG	0.0019 U	0.0013 U	0.0012 UT	0.0014 U	0.0011 U	0.0015 U
Xylenes	0.26	100	1.6	MG/KG	0.0037 U	0.0026 U	0.0024 U	0.0028 U	0.00022 J	0.0031 U

DRAFT

Table 2. Summary of Semivolatile Organic Compounds in Soil, 1920 Turnbull Avenue Site A, Bronx, New York

DRAFT

			Sample Designation:		SB-1	SB-1	SB-2	SB-2	SB-7	SB-7
			Sample Date:		10/03/2023	10/03/2023	10/03/2023	10/04/2023	07/03/2024	07/03/2024
			Sample Depth (ft bls):		0 - 2	10 - 12	0 - 2	6 - 8	0 - 2	9 - 11
			Normal Sample or Field Duplicate:		N	N	N	N	N	N
Parameter	NYSDEC Part 375 Unrestricted Use SCO	NYSDEC Part 375 Restricted Residential SCO	NYSDEC Protection of Groundwater SCO	Units						
1,4-Dioxane (P-Dioxane)	0.1	13	0.1	MG/KG	0.033 U	0.034 U	0.033 U	0.034 U	0.19 U	0.036 U
2-Methylphenol (O-Cresol)	0.33	100	0.33	MG/KG	0.33 U	0.34 U	0.33 U	0.34 U	1.9 U	0.36 U
Acenaphthene	20	100	98	MG/KG	0.024 J	0.54	0.33 U	1.3	1.9 U	0.016 J
Acenaphthylene	100	100	107	MG/KG	0.15 J	0.048 J	0.031 J	0.16 J	0.72 J	0.1 J
Anthracene	100	100	1000	MG/KG	0.17 J	1.3	0.053 J	4.6	0.19 J	0.097 J
Benzo(A)Anthracene	**1**	1	1	MG/KG	0.77	**2.8**	0.32	**8.2**	0.59	0.41
Benzo(A)Pyrene	**1**	1	22	MG/KG	0.79	**2.7**	0.3	**8.2**	**1.4**	0.41
Benzo(B)Fluoranthene	**1**	1	1.7	MG/KG	0.93	**3.2**	0.38	**6.8**	**1.8**	0.56
Benzo(G,H,I)Perylene	100	100	1000	MG/KG	0.55	1.6	0.16 J	2.9	1.4 J	0.27 J
Benzo(K)Fluoranthene	**0.8**	3.9	1.7	MG/KG	0.33	**1.2**	0.14	**3.8**	0.57	0.22
Chrysene	**1**	3.9	1	MG/KG	0.83	**2.6**	0.31 J	**8**	0.81 J	0.44
Cresols, M & P	**0.33**	100	0.33	MG/KG	0.33 U	0.34 U	0.33 U	0.34 U	1.9 U	0.36 U
Dibenz(A,H)Anthracene	**0.33**	0.33	1000	MG/KG	0.14	**0.41**	0.055	**0.89**	0.25	0.067
Dibenzofuran	7	59	210	MG/KG	0.019 J	0.25 J	0.33 U	0.74	1.9 U	0.014 J
Fluoranthene	100	100	1000	MG/KG	1.3	5.9	0.46	14	1.3 J	0.74
Fluorene	30	100	386	MG/KG	0.028 J	0.49	0.33 U	1.5	0.06 J	0.017 J
Hexachlorobenzene	0.33	1.2	3.2	MG/KG	0.033 U	0.034 U	0.033 U	0.034 U	0.19 U	0.036 U
Indeno(1,2,3-C,D)Pyrene	**0.5**	0.5	8.2	MG/KG	**0.6**	**1.9**	0.19	**3.9**	**1.3**	0.27
Naphthalene	12	100	12	MG/KG	0.014 J	0.16 J	0.33 U	0.32 J	0.1 J	0.016 J
Pentachlorophenol	0.8	6.7	0.8	MG/KG	0.27 U	0.27 U	0.27 U	0.28 U	1.6 U	0.29 U
Phenanthrene	100	100	1000	MG/KG	0.79	4.5	0.18 J	9.5	0.66 J	0.39
Phenol	**0.33**	100	0.33	MG/KG	0.33 U	0.34 U	0.33 U	0.34 U	1.9 U	0.36 U
Pyrene	100	100	1000	MG/KG	1.4	5.5	0.43	12	1.1 J	0.71

DRAFT

Table 2. Summary of Semivolatile Organic Compounds in Soil, 1920 Turnbull Avenue Site A, Bronx, New York

DRAFT

			Sample Designation:		SB-8	SB-8	SB-9	SB-9	ASB-1	ASB-1
			Sample Date:		07/03/2024	07/03/2024	07/03/2024	07/03/2024	10/08/2025	10/08/2025
			Sample Depth (ft bls):		0 - 2	9 - 11	0 - 2	9 - 11	0 - 2	8 - 10
			Normal Sample or Field Duplicate:		N	N	N	N	N	N
Parameter	NYSDEC Part 375 Unrestricted Use SCO	NYSDEC Part 375 Restricted Residential SCO	NYSDEC Protection of Groundwater SCO	Units						
1,4-Dioxane (P-Dioxane)	0.1	13	0.1	MG/KG	0.039 U	0.037 U	0.042 U	0.037 U	0.036 U	0.04 U
2-Methylphenol (O-Cresol)	0.33	100	0.33	MG/KG	0.39 U	0.37 U	0.42 U	0.37 U	0.36 U	0.4 U
Acenaphthene	20	100	98	MG/KG	0.21 J	0.37 U	0.018 J	0.37 U	0.36 U	0.015 J
Acenaphthylene	100	100	107	MG/KG	0.023 J	0.033 J	0.42 U	0.37 U	0.36 U	0.4 U
Anthracene	100	100	1000	MG/KG	0.47	0.038 J	0.053 J	0.37 U	0.012 J	0.045 J
Benzo(A)Anthracene	**1**	1	1	MG/KG	**1.1**	0.3	0.17	0.04	0.1	0.13
Benzo(A)Pyrene	**1**	1	22	MG/KG	**1.1**	0.32	0.16	0.032 J	0.1	0.11
Benzo(B)Fluoranthene	**1**	1	1.7	MG/KG	**1.2**	0.43	0.2	0.047	0.14	0.14
Benzo(G,H,I)Perylene	100	100	1000	MG/KG	0.73	0.23 J	0.1 J	0.025 J	0.039 J	0.078 J
Benzo(K)Fluoranthene	**0.8**	3.9	1.7	MG/KG	0.43	0.16	0.085	0.019 J	0.042	0.062
Chrysene	**1**	3.9	1	MG/KG	**1.1**	0.32 J	0.16 J	0.034 J	0.1 J	0.12 J
Cresols, M & P	**0.33**	100	0.33	MG/KG	0.39 U	0.37 U	0.42 U	0.37 U	0.36 U	0.4 U
Dibenz(A,H)Anthracene	**0.33**	0.33	1000	MG/KG	0.15	0.071	0.027 J	0.037 U	0.036 U	0.019 J
Dibenzofuran	7	59	210	MG/KG	0.16 J	0.37 U	0.42 U	0.37 U	0.36 U	0.4 U
Fluoranthene	100	100	1000	MG/KG	2.1	0.42	0.32 J	0.044 J	0.15 J	0.26 J
Fluorene	30	100	386	MG/KG	0.24 J	0.37 U	0.017 J	0.37 U	0.36 U	0.016 J
Hexachlorobenzene	0.33	1.2	3.2	MG/KG	0.039 U	0.037 U	0.042 U	0.037 U	0.036 U	0.04 U
Indeno(1,2,3-C,D)Pyrene	**0.5**	0.5	8.2	MG/KG	**0.63**	0.24	0.094	0.023 J	0.047	0.084
Naphthalene	12	100	12	MG/KG	0.19 J	0.009 J	0.016 J	0.016 J	0.36 U	0.4 U
Pentachlorophenol	0.8	6.7	0.8	MG/KG	0.31 U	0.3 U	0.34 U	0.29 U	0.29 U	0.32 U
Phenanthrene	100	100	1000	MG/KG	1.8	0.16 J	0.18 J	0.03 J	0.038 J	0.16 J
Phenol	**0.33**	100	0.33	MG/KG	0.39 U	0.37 U	0.42 U	0.37 U	0.36 U	0.4 U
Pyrene	100	100	1000	MG/KG	2.3	0.41	0.26 J	0.046 J	0.14 J	0.23 J

DRAFT

Table 2. Summary of Semivolatile Organic Compounds in Soil, 1920 Turnbull Avenue Site A, Bronx, New York

DRAFT

			Sample Designation:		ASB-1	ASB-2	ASB-2	ASB-2	ASB-3	ASB-3
			Sample Date:		10/08/2025	10/09/2025	10/10/2025	10/10/2025	10/08/2025	10/08/2025
			Sample Depth (ft bls):		15 - 17	0 - 2	8 - 10	15 - 17	0 - 2	9 - 11
			Normal Sample or Field Duplicate:		N	N	N	N	N	N
Parameter	NYSDEC Part 375 Unrestricted Use SCO	NYSDEC Part 375 Restricted Residential SCO	NYSDEC Protection of Groundwater SCO	Units						
1,4-Dioxane (P-Dioxane)	0.1	13	0.1	MG/KG	0.05 U	0.036 U	0.034 U	0.039 U	0.034 U	0.041 U
2-Methylphenol (O-Cresol)	0.33	100	0.33	MG/KG	0.5 U	0.36 U	0.34 U	0.096 J	0.019 J	0.41 U
Acenaphthene	20	100	98	MG/KG	0.5 U	0.059 J	0.019 J	0.023 J	1.7	0.4 J
Acenaphthylene	100	100	107	MG/KG	0.5 U	0.12 J	0.043 J	0.2 J	0.2 J	0.014 J
Anthracene	100	100	1000	MG/KG	0.5 U	0.23 J	0.14 J	0.14 J	3	0.95
Benzo(A)Anthracene	**1**	1	1	MG/KG	0.05 U	0.97	0.51	0.39	**4.5**	**1.8**
Benzo(A)Pyrene	**1**	1	22	MG/KG	0.022 J	0.97	0.46	0.3	**3.8**	**1.6**
Benzo(B)Fluoranthene	**1**	1	1.7	MG/KG	0.027 J	**1.3**	0.64	0.46	**4.7**	**2.2**
Benzo(G,H,I)Perylene	100	100	1000	MG/KG	0.5 U	0.48	0.28 J	0.17 J	2.1	0.57
Benzo(K)Fluoranthene	**0.8**	3.9	1.7	MG/KG	0.014 J	0.45	0.22	0.17	**1.6**	**0.82**
Chrysene	**1**	3.9	1	MG/KG	0.026 J	1	0.48	0.44	**4**	**1.7**
Cresols, M & P	**0.33**	100	0.33	MG/KG	0.5 U	0.36 U	0.34 U	**0.58**	0.043 J	0.41 U
Dibenz(A,H)Anthracene	**0.33**	0.33	1000	MG/KG	0.05 U	0.14	0.075	0.042	**0.55**	0.18
Dibenzofuran	7	59	210	MG/KG	0.5 U	0.034 J	0.025 J	0.039 J	1.1	0.18 J
Fluoranthene	100	100	1000	MG/KG	0.047 J	1.9	0.85	0.93	10	3.8
Fluorene	30	100	386	MG/KG	0.5 U	0.055 J	0.024 J	0.058 J	1.3	0.41
Hexachlorobenzene	0.33	1.2	3.2	MG/KG	0.05 U	0.036 U	0.034 U	0.039 U	0.034 U	0.041 U
Indeno(1,2,3-C,D)Pyrene	**0.5**	0.5	8.2	MG/KG	0.05 U	**0.54**	0.27	0.18	**2.5**	**0.69**
Naphthalene	12	100	12	MG/KG	0.5 U	0.055 J	0.03 J	0.76	1.1	0.15 J
Pentachlorophenol	0.8	6.7	0.8	MG/KG	0.41 U	0.29 U	0.27 U	0.32 U	0.28 U	0.33 U
Phenanthrene	100	100	1000	MG/KG	0.5 U	1	0.46	0.35 J	12	2.8
Phenol	**0.33**	100	0.33	MG/KG	0.5 U	0.36 U	0.34 U	**0.59**	0.021 J	0.41 U
Pyrene	100	100	1000	MG/KG	0.046 J	1.7	0.77	0.83	8.6	3

DRAFT

Table 2. Summary of Semivolatile Organic Compounds in Soil, 1920 Turnbull Avenue Site A, Bronx, New York

DRAFT

			Sample Designation:		ASB-3	ASB-4	ASB-4	ASB-4	ASB-5	ASB-5
			Sample Date:		10/08/2025	10/08/2025	10/08/2025	10/08/2025	10/08/2025	10/08/2025
			Sample Depth (ft bls):		15 - 17	0 - 2	7 - 9	15 - 17	0 - 2	0 - 2
			Normal Sample or Field Duplicate:		N	N	N	N	N	FD
Parameter	NYSDEC Part 375 Unrestricted Use SCO	NYSDEC Part 375 Restricted Residential SCO	NYSDEC Protection of Groundwater SCO	Units						
1,4-Dioxane (P-Dioxane)	0.1	13	0.1	MG/KG	0.049 U	0.035 U	0.037 U	0.047 U	0.035 U	0.035 U
2-Methylphenol (O-Cresol)	0.33	100	0.33	MG/KG	0.49 U	0.35 U	0.37 U	0.47 U	0.35 U	0.35 U
Acenaphthene	20	100	98	MG/KG	0.49 U	0.35 U	0.37 U	0.47 U	0.029 J	0.35 U
Acenaphthylene	100	100	107	MG/KG	0.49 U	0.012 J	0.37 U	0.47 U	0.037 J	0.35 U
Anthracene	100	100	1000	MG/KG	0.49 U	0.025 J	0.021 J	0.47 U	0.075 J	0.013 J
Benzo(A)Anthracene	**1**	1	1	MG/KG	0.049 U	0.16	0.051	0.095	0.36	0.056
Benzo(A)Pyrene	**1**	1	22	MG/KG	0.049 U	0.16	0.039	0.08	0.34	0.049
Benzo(B)Fluoranthene	**1**	1	1.7	MG/KG	0.049 U	0.2	0.047	0.11	0.43	0.064
Benzo(G,H,I)Perylene	100	100	1000	MG/KG	0.49 U	0.09 J	0.023 J	0.049 J	0.22 J	0.036 J
Benzo(K)Fluoranthene	**0.8**	3.9	1.7	MG/KG	0.049 U	0.075	0.016 J	0.045 J	0.15	0.023 J
Chrysene	**1**	3.9	1	MG/KG	0.49 U	0.16 J	0.039 J	0.093 J	0.38	0.06 J
Cresols, M & P	**0.33**	100	0.33	MG/KG	0.49 U	0.35 U	0.37 U	0.47 U	0.35 U	0.35 U
Dibenz(A,H)Anthracene	**0.33**	0.33	1000	MG/KG	0.049 U	0.022 J	0.037 U	0.047 U	0.058	0.035 U
Dibenzofuran	7	59	210	MG/KG	0.49 U	0.35 U	0.37 U	0.47 U	0.35 U	0.35 U
Fluoranthene	100	100	1000	MG/KG	0.49 U	0.27 J	0.083 J	0.16 J	0.69	0.1 J
Fluorene	30	100	386	MG/KG	0.49 U	0.35 U	0.37 U	0.47 U	0.018 J	0.35 U
Hexachlorobenzene	0.33	1.2	3.2	MG/KG	0.049 U	0.035 U	0.037 U	0.047 U	0.035 U	0.035 U
Indeno(1,2,3-C,D)Pyrene	**0.5**	0.5	8.2	MG/KG	0.049 U	0.099	0.024 J	0.059	0.24	0.036
Naphthalene	12	100	12	MG/KG	0.49 U	0.35 U	0.37 U	0.015 J	0.0061 J	0.35 U
Pentachlorophenol	0.8	6.7	0.8	MG/KG	0.39 U	0.29 U	0.3 U	0.38 U	0.28 U	0.28 U
Phenanthrene	100	100	1000	MG/KG	0.49 U	0.097 J	0.077 J	0.058 J	0.36	0.059 J
Phenol	**0.33**	100	0.33	MG/KG	0.49 U	0.35 U	0.37 U	0.47 U	0.35 U	0.35 U
Pyrene	100	100	1000	MG/KG	0.49 U	0.25 J	0.076 J	0.13 J	0.62	0.092 J

DRAFT

Table 2. Summary of Semivolatile Organic Compounds in Soil, 1920 Turnbull Avenue Site A, Bronx, New York

DRAFT

			Sample Designation:		ASB-5	ASB-5	ASB-6	ASB-6	ASB-6	ASB-7
			Sample Date:		10/08/2025	10/08/2025	10/09/2025	10/10/2025	10/10/2025	10/09/2025
			Sample Depth (ft bls):		8 - 10	15 - 17	0 - 2	8 - 10	15 - 17	0 - 2
			Normal Sample or Field Duplicate:		N	N	N	N	N	N
Parameter	NYSDEC Part 375 Unrestricted Use SCO	NYSDEC Part 375 Restricted Residential SCO	NYSDEC Protection of Groundwater SCO	Units						
1,4-Dioxane (P-Dioxane)	0.1	13	0.1	MG/KG	0.046 U	0.063 U	0.036 U	0.034 U	0.05 U	0.035 U
2-Methylphenol (O-Cresol)	0.33	100	0.33	MG/KG	0.46 U	0.63 U	0.36 U	0.34 U	0.5 U	0.35 U
Acenaphthene	20	100	98	MG/KG	0.34 J	0.63 U	0.061 J	0.13 J	0.52	0.057 J
Acenaphthylene	100	100	107	MG/KG	0.017 J	0.63 U	0.056 J	0.049 J	0.032 J	0.068 J
Anthracene	100	100	1000	MG/KG	0.88	0.63 U	0.23 J	0.43	1.1	0.13 J
Benzo(A)Anthracene	**1**	1	1	MG/KG	**1.7**	0.063 U	**1.5**	**1.1**	**1.4**	0.57
Benzo(A)Pyrene	**1**	1	22	MG/KG	**1.4**	0.063 U	**1.4**	**1.1**	**1.3**	0.56
Benzo(B)Fluoranthene	**1**	1	1.7	MG/KG	**2**	0.063 U	**2**	**1.5**	**1.6**	0.82
Benzo(G,H,I)Perylene	100	100	1000	MG/KG	0.5	0.63 U	0.56	0.59	0.61	0.23 J
Benzo(K)Fluoranthene	**0.8**	3.9	1.7	MG/KG	0.72	0.063 U	0.71	0.54	0.58	0.29
Chrysene	**1**	3.9	1	MG/KG	**1.6**	0.63 U	**1.5**	**1.2**	**1.4**	0.65
Cresols, M & P	**0.33**	100	0.33	MG/KG	0.46 U	0.63 U	0.36 U	0.34 U	0.5 U	0.35 U
Dibenz(A,H)Anthracene	**0.33**	0.33	1000	MG/KG	0.18	0.063 U	0.17	0.15	0.18	0.073
Dibenzofuran	7	59	210	MG/KG	0.18 J	0.63 U	0.02 J	0.068 J	0.34 J	0.023 J
Fluoranthene	100	100	1000	MG/KG	3.7	0.63 U	2.6	2.4	3.2	1.2
Fluorene	30	100	386	MG/KG	0.43 J	0.63 U	0.04 J	0.13 J	0.6	0.045 J
Hexachlorobenzene	0.33	1.2	3.2	MG/KG	0.046 U	0.063 U	0.036 U	0.034 U	0.05 U	0.035 U
Indeno(1,2,3-C,D)Pyrene	**0.5**	0.5	8.2	MG/KG	**0.65**	0.063 U	**0.68**	**0.64**	**0.68**	0.27
Naphthalene	12	100	12	MG/KG	0.1 J	0.63 U	0.027 J	0.12 J	0.35 J	0.018 J
Pentachlorophenol	0.8	6.7	0.8	MG/KG	0.37 U	0.51 U	0.29 U	0.27 U	0.4 U	0.29 U
Phenanthrene	100	100	1000	MG/KG	2.9	0.63 U	0.93	1.6	3.6	0.71
Phenol	**0.33**	100	0.33	MG/KG	0.46 U	0.63 U	0.36 U	0.34 U	0.5 U	0.35 U
Pyrene	100	100	1000	MG/KG	2.7	0.63 U	2.3	2.1	2.8	1

DRAFT

Table 2. Summary of Semivolatile Organic Compounds in Soil, 1920 Turnbull Avenue Site A, Bronx, New York

DRAFT

			Sample Designation:		ASB-7	ASB-7	ASB-8	ASB-8	ASB-8	ASB-8
			Sample Date:		10/10/2025	10/10/2025	10/09/2025	10/10/2025	10/10/2025	10/10/2025
			Sample Depth (ft bls):		8 - 10	15 - 17	0 - 2	8 - 10	15 - 17	15 - 17
			Normal Sample or Field Duplicate:		N	N	N	N	N	FD
Parameter	NYSDEC Part 375 Unrestricted Use SCO	NYSDEC Part 375 Restricted Residential SCO	NYSDEC Protection of Groundwater SCO	Units						
1,4-Dioxane (P-Dioxane)	0.1	13	0.1	MG/KG	0.035 U	0.034 U	0.038 U	0.034 U	0.037 U	0.039 U
2-Methylphenol (O-Cresol)	0.33	100	0.33	MG/KG	0.35 U	0.014 J	0.38 U	0.015 J	0.37 U	0.39 U
Acenaphthene	20	100	98	MG/KG	0.084 J	0.015 J	0.24 J	0.83	0.37 U	0.39 U
Acenaphthylene	100	100	107	MG/KG	0.085 J	0.13 J	0.17 J	0.15 J	0.37 U	0.39 U
Anthracene	100	100	1000	MG/KG	0.32 J	0.033 J	0.91	2.3	0.013 J	0.016 J
Benzo(A)Anthracene	**1**	1	1	MG/KG	**1.2**	0.052	**3.5**	**4.8**	0.05	0.054
Benzo(A)Pyrene	**1**	1	22	MG/KG	**1.2**	0.06	**3.2**	**4.3**	0.048	0.05
Benzo(B)Fluoranthene	**1**	1	1.7	MG/KG	**1.8**	0.086	**4.3**	**5.7**	0.065	0.067
Benzo(G,H,I)Perylene	100	100	1000	MG/KG	0.78	0.048 J	1.7	2.2	0.029 J	0.031 J
Benzo(K)Fluoranthene	**0.8**	3.9	1.7	MG/KG	0.67	0.028 J	**1.4**	**2**	0.025 J	0.025 J
Chrysene	**1**	3.9	1	MG/KG	**1.4**	0.08 J	**3.5**	**4.7**	0.051 J	0.059 J
Cresols, M & P	**0.33**	100	0.33	MG/KG	0.034 J	0.045 J	0.38 U	0.049 J	0.041 J	0.06 J
Dibenz(A,H)Anthracene	**0.33**	0.33	1000	MG/KG	0.21	0.034 U	**0.5**	**0.65**	0.037 U	0.039 U
Dibenzofuran	7	59	210	MG/KG	0.1 J	0.013 J	0.17 J	0.73	0.37 U	0.39 U
Fluoranthene	100	100	1000	MG/KG	2	0.14 J	6.4	10	0.081 J	0.1 J
Fluorene	30	100	386	MG/KG	0.13 J	0.017 J	0.25 J	1	0.37 U	0.39 U
Hexachlorobenzene	0.33	1.2	3.2	MG/KG	0.035 U	0.034 U	0.038 U	0.034 U	0.037 U	0.039 U
Indeno(1,2,3-C,D)Pyrene	**0.5**	0.5	8.2	MG/KG	**0.85**	0.04	**1.9**	**2.6**	0.032 J	0.031 J
Naphthalene	12	100	12	MG/KG	0.4	0.37	0.2 J	0.8	0.039 J	0.072 J
Pentachlorophenol	0.8	6.7	0.8	MG/KG	0.28 U	0.28 U	0.31 U	0.28 U	0.3 U	0.32 U
Phenanthrene	100	100	1000	MG/KG	1.3	0.11 J	3.8	8	0.062 J	0.065 J
Phenol	**0.33**	100	0.33	MG/KG	0.35 U	0.34 U	0.38 U	0.34 U	0.37 U	0.39 U
Pyrene	100	100	1000	MG/KG	1.8	0.15 J	5.5	8.3	0.084 J	0.093 J

DRAFT

Table 3. Summary of Metals in Soil, 1920 Turnbull Avenue Site A, Bronx, New York

DRAFT

			Sample Designation:		SB-1	SB-1	SB-2	SB-2	SB-7	SB-7	SB-8
			Sample Date:		10/03/2023	10/03/2023	10/03/2023	10/04/2023	07/03/2024	07/03/2024	07/03/2024
			Sample Depth (ft bls):		0 - 2	10 - 12	0 - 2	6 - 8	0 - 2	9 - 11	0 - 2
			Normal Sample or Field Duplicate:		N	N	N	N	N	N	N
Parameter	NYSDEC Part 375 Unrestricted Use SCO	NYSDEC Part 375 Restricted Residential SCO	NYSDEC Protection of Groundwater SCO	Units							
Arsenic	**13**	16	16	MG/KG	3.5	5	3.6	6.2	8.4	5	10.4
Barium	**350**	400	820	MG/KG	214	172	95.6	**489**	**1920**	270	**472**
Beryllium	7.2	72	47	MG/KG	0.49	0.3 J	0.3 J	0.33 J	0.34 J	0.77	0.38 J
Cadmium	**2.5**	4.3	7.5	MG/KG	0.32 J	0.35 J	0.19 J	0.85	0.76 J	0.46 J	0.5 J
Chromium III	**30**	180	--	MG/KG	26.3	12.6	10.7	15.9	NA	NA	NA
Chromium, Hexavalent	**1**	110	19	MG/KG	2 U	2 U	2 U	2.1 U	NA	NA	NA
Chromium, Total	**30**	180	--	MG/KG	26.3	12.6	10.7	15.9	18.7	15.8	26.8
Copper	**50**	270	1720	MG/KG	24.8	43.3	32.5	**142**	49	40.5	**149**
Cyanide	27	27	40	MG/KG	0.22 U	0.19 J	0.21 U	0.25 U	NA	NA	NA
Lead	**63**	400	450	MG/KG	**340**	**209**	**97.1**	**295**	**888**	**235**	**347**
Manganese	1600	2000	2000	MG/KG	354	134	217	87.7	312	284	115
Mercury	**0.18**	0.81	0.73	MG/KG	**0.21**	**0.29**	0.13	**0.24**	**0.75**	**0.19**	**0.2**
Nickel	**30**	310	130	MG/KG	21.1	14.3	10.6	16.1	21.4	16.1	21.9
Selenium	3.9	180	4	MG/KG	0.21 J	0.46 J	0.19 J	0.77 J	0.59 J	0.3 J	1.1 J
Silver	**2**	180	8.3	MG/KG	0.082 J	0.34	0.1 J	0.45	0.16 J	0.1 J	0.36 J
Zinc	**109**	10000	2480	MG/KG	**190**	**165**	87	**399**	**916**	**259**	**488**

DRAFT

Table 3. Summary of Metals in Soil, 1920 Turnbull Avenue Site A, Bronx, New York

DRAFT

Parameter	NYSDEC Part 375 Unrestricted Use SCO	NYSDEC Part 375 Restricted Residential SCO	NYSDEC Protection of Groundwater SCO	Units	Sample Designation:	SB-8	SB-9	SB-9	ASB-1	ASB-1	ASB-1	ASB-2
					Sample Date:	07/03/2024	07/03/2024	07/03/2024	10/08/2025	10/08/2025	10/08/2025	10/09/2025
					Sample Depth (ft bls):	9 - 11	0 - 2	9 - 11	0 - 2	8 - 10	15 - 17	0 - 2
					Normal Sample or Field Duplicate:	N	N	N	N	N	N	N
Arsenic	**13**	16	16	MG/KG		3.4	4.4	3.7	5.9	**17.1**	**16.6**	3.7
Barium	**350**	400	820	MG/KG		139	**4060**	172	**457**	214	**2150**	251
Beryllium	7.2	72	47	MG/KG		0.35 J	0.45 J	0.94	0.4 J	0.69	0.35 J	0.6
Cadmium	**2.5**	4.3	7.5	MG/KG		0.23 J	0.97 J	0.27 J	0.78 J	0.73 J	1 J	0.37 J
Chromium III	**30**	180	--	MG/KG		NA	NA	NA	24.3	12.9	**37.5**	16.4
Chromium, Hexavalent	**1**	110	19	MG/KG		NA	NA	NA	1.1 U	1.2 U	1.5 U	1.1 U
Chromium, Total	**30**	180	--	MG/KG		15.2	17.3	20.6	24.3	12.9	**37.5**	16.4
Copper	**50**	270	1720	MG/KG		22.3	**78.9**	42.8	**52**	**57.7**	**136**	39.1
Cyanide	27	27	40	MG/KG		NA	NA	NA	0.26 U	0.47	0.56	0.22 U
Lead	**63**	400	450	MG/KG		**153**	**140**	**64.9**	**240**	**217**	**140**	**324**
Manganese	1600	2000	2000	MG/KG		169	70.2	233	232	205	529	299
Mercury	**0.18**	0.81	0.73	MG/KG		0.16	**0.83**	0.085	**0.26**	**0.32**	0.1	**0.33**
Nickel	**30**	310	130	MG/KG		15.7	12.5	20.2	21	15.9	**42.3**	15.1
Selenium	3.9	180	4	MG/KG		0.19 J	0.63 J	0.22 J	0.37 J	0.82 J	2	0.22 J
Silver	**2**	180	8.3	MG/KG		0.099 J	0.12 J	0.1 J	0.25 J	0.37 J	0.16 J	0.12 J
Zinc	**109**	10000	2480	MG/KG		**129**	**1650**	96	**361**	**335**	**2230**	**222**

DRAFT

Table 3. Summary of Metals in Soil, 1920 Turnbull Avenue Site A, Bronx, New York

DRAFT

			Sample Designation:		ASB-2	ASB-2	ASB-3	ASB-3	ASB-3	ASB-4	ASB-4
			Sample Date:		10/10/2025	10/10/2025	10/08/2025	10/08/2025	10/08/2025	10/08/2025	10/08/2025
			Sample Depth (ft bls):		8 - 10	15 - 17	0 - 2	9 - 11	15 - 17	0 - 2	7 - 9
			Normal Sample or Field Duplicate:		N	N	N	N	N	N	N
Parameter	NYSDEC Part 375 Unrestricted Use SCO	NYSDEC Part 375 Restricted Residential SCO	NYSDEC Protection of Groundwater SCO	Units							
Arsenic	**13**	16	16	MG/KG	8.9	11.8	5.1	**13.1**	12	4	**15.1**
Barium	**350**	400	820	MG/KG	**366**	196	247	**1610**	**371**	222	**407**
Beryllium	7.2	72	47	MG/KG	0.32	0.16 J	0.38 J	0.33 J	0.48 J	0.33 J	0.32 J
Cadmium	**2.5**	4.3	7.5	MG/KG	1.7	0.35 J	0.95 J	1.8	0.97 J	0.43 J	0.38 J
Chromium III	**30**	180	--	MG/KG	25.2	21.4	18.2	**71.6**	19	13.6	22
Chromium, Hexavalent	**1**	110	19	MG/KG	**1.2**	1.2 U	0.74 J	1.3 U	1.5 U	1.1 U	1.1 U
Chromium, Total	**30**	180	--	MG/KG	26.3	21.4	19	**71.6**	19	13.6	22
Copper	**50**	270	1720	MG/KG	**159**	**103**	**52.7**	**619**	**376**	25.5	**57.8**
Cyanide	27	27	40	MG/KG	0.4	0.66	0.23 U	3.7	0.53	0.24 U	0.23 J
Lead	**63**	400	450	MG/KG	**1060**	**95.2**	**278**	**1880**	**477**	**151**	**270**
Manganese	1600	2000	2000	MG/KG	346	94.1	659	317	144	201	275
Mercury	**0.18**	0.81	0.73	MG/KG	**8.7**	**1.5**	**0.42**	**0.45**	0.17	**0.23**	0.064
Nickel	**30**	310	130	MG/KG	20	**37.7**	18.9	28.5	14.8	14.4	15.9
Selenium	3.9	180	4	MG/KG	0.21 J	2.1	0.28 J	2.1	1.2 J	0.24 J	0.84 J
Silver	**2**	180	8.3	MG/KG	0.17 J	0.7	0.19 J	**3.4**	1.3	0.12 J	0.37 J
Zinc	**109**	10000	2480	MG/KG	**1120**	**665**	**485**	**1280**	**383**	**180**	**207**

DRAFT

Table 3. Summary of Metals in Soil, 1920 Turnbull Avenue Site A, Bronx, New York

DRAFT

			Sample Designation:		ASB-4	ASB-5	ASB-5	ASB-5	ASB-5	ASB-6	ASB-6
			Sample Date:		10/08/2025	10/08/2025	10/08/2025	10/08/2025	10/08/2025	10/09/2025	10/10/2025
			Sample Depth (ft bls):		15 - 17	0 - 2	0 - 2	8 - 10	15 - 17	0 - 2	8 - 10
			Normal Sample or Field Duplicate:		N	N	FD	N	N	N	N
Parameter	NYSDEC Part 375 Unrestricted Use SCO	NYSDEC Part 375 Restricted Residential SCO	NYSDEC Protection of Groundwater SCO	Units							
Arsenic	**13**	16	16	MG/KG	9	4.4	3.6	5.8	**13.9**	2.9	8.1
Barium	**350**	400	820	MG/KG	147	299	198	175	59	218	**3550**
Beryllium	7.2	72	47	MG/KG	0.59	0.41	0.3 J	0.41 J	0.75	0.29 J	0.34
Cadmium	**2.5**	4.3	7.5	MG/KG	0.73 J	0.47 J	0.31 J	0.29 J	0.48 J	0.24 J	**4.9**
Chromium III	**30**	180	--	MG/KG	27.1	16.4	12.1	12.4	**36.4**	12.6	22.3
Chromium, Hexavalent	**1**	110	19	MG/KG	1.4 U	1 U	1.1 U	1.4 U	1.9 U	1.1 U	1.1 U
Chromium, Total	**30**	180	--	MG/KG	27.1	16.4	12.1	12.4	**36.4**	12.6	22.3
Copper	**50**	270	1720	MG/KG	41.8	24.2	21.1	**670**	28.9	20.5	**355**
Cyanide	27	27	40	MG/KG	0.24 J	0.22 U	0.24 U	0.31 J	0.42 U	0.22 U	0.47
Lead	**63**	400	450	MG/KG	59.4	**344**	**254**	**168**	58.4	**200**	**7690**
Manganese	1600	2000	2000	MG/KG	226	241	185	92.5	233	226	204
Mercury	**0.18**	0.81	0.73	MG/KG	**0.46**	**0.56**	**0.25**	0.083	0.065	0.18	**0.48**
Nickel	**30**	310	130	MG/KG	17.8	12.8	11	15.3	29.3	10.1	19.4
Selenium	3.9	180	4	MG/KG	0.53 J	0.22 J	0.16 J	0.6 J	0.52 J	0.15 J	0.68 J
Silver	**2**	180	8.3	MG/KG	0.52 U	0.14 J	0.12 J	0.18 J	0.69 U	0.13 J	1.1
Zinc	**109**	10000	2480	MG/KG	**380**	**242**	**166**	**135**	**148**	**159**	**6430**

DRAFT

Table 3. Summary of Metals in Soil, 1920 Turnbull Avenue Site A, Bronx, New York

DRAFT

			Sample Designation:		ASB-6	ASB-7	ASB-7	ASB-7	ASB-8	ASB-8	ASB-8
			Sample Date:		10/10/2025	10/09/2025	10/10/2025	10/10/2025	10/09/2025	10/10/2025	10/10/2025
			Sample Depth (ft bls):		15 - 17	0 - 2	8 - 10	15 - 17	0 - 2	8 - 10	15 - 17
			Normal Sample or Field Duplicate:		N	N	N	N	N	N	N
Parameter	NYSDEC Part 375 Unrestricted Use SCO	NYSDEC Part 375 Restricted Residential SCO	NYSDEC Protection of Groundwater SCO	Units							
Arsenic	**13**	16	16	MG/KG	5.4	4.2	**16.3**	**16**	12.5	11.2	2.5
Barium	**350**	400	820	MG/KG	58.1	**649**	**980**	**467**	**686**	**416**	90.6
Beryllium	7.2	72	47	MG/KG	0.16 J	0.26 J	0.44	0.15 J	0.52	0.41	0.17 J
Cadmium	**2.5**	4.3	7.5	MG/KG	0.62 J	0.25 J	**4**	0.69 J	**2.9**	1.1	0.14 J
Chromium III	**30**	180	--	MG/KG	16.8	10	**47**	15.5	**30.4**	**36.6**	3.9
Chromium, Hexavalent	**1**	110	19	MG/KG	1.5 U	1.1 U	1.1 U	1 U	1.2 U	**1.6**	1.1 U
Chromium, Total	**30**	180	--	MG/KG	16.8	10	**47**	15.5	**30.4**	**38.2**	3.9
Copper	**50**	270	1720	MG/KG	40	12.3	**8350**	**203**	**174**	**262**	22.7
Cyanide	27	27	40	MG/KG	0.32 U	0.31	0.14 J	0.24 U	0.97	0.74	0.18 J
Lead	**63**	400	450	MG/KG	38	**1210**	**695**	**848**	**976**	**813**	**79.1**
Manganese	1600	2000	2000	MG/KG	116	201	502	156	317	400	36.5
Mercury	**0.18**	0.81	0.73	MG/KG	0.1	0.16	**18.2**	0.18	**1.7**	**7.2**	0.084
Nickel	**30**	310	130	MG/KG	**78.8**	6.1	**46.9**	29.8	**32.5**	26.4	9.2
Selenium	3.9	180	4	MG/KG	0.31 J	0.16 J	1.1	1.9	0.79 J	0.52 J	0.59 J
Silver	**2**	180	8.3	MG/KG	0.46 U	0.34 U	1.9	0.46	0.52	0.49	0.084 J
Zinc	**109**	10000	2480	MG/KG	101	**432**	**5360**	**472**	**949**	**535**	**114**

DRAFT

Table 3. Summary of Metals in Soil, 1920 Turnbull Avenue Site A, Bronx, New York

				Sample Designation:	ASB-8
				Sample Date:	10/10/2025
				Sample Depth (ft bls):	15 - 17
				Normal Sample or Field Duplicate:	FD
Parameter	NYSDEC Part 375 Unrestricted Use SCO	NYSDEC Part 375 Restricted Residential SCO	NYSDEC Protection of Groundwater SCO	Units	
Arsenic	**13**	16	16	MG/KG	6.1
Barium	**350**	400	820	MG/KG	65.9
Beryllium	7.2	72	47	MG/KG	0.17 J
Cadmium	**2.5**	4.3	7.5	MG/KG	0.11 J
Chromium III	**30**	180	--	MG/KG	14.9
Chromium, Hexavalent	**1**	110	19	MG/KG	1.2 U
Chromium, Total	**30**	180	--	MG/KG	14.9
Copper	**50**	270	1720	MG/KG	36.4
Cyanide	27	27	40	MG/KG	0.25 U
Lead	**63**	400	450	MG/KG	**210**
Manganese	1600	2000	2000	MG/KG	149
Mercury	**0.18**	0.81	0.73	MG/KG	0.15
Nickel	**30**	310	130	MG/KG	11.1
Selenium	3.9	180	4	MG/KG	0.54 J
Silver	**2**	180	8.3	MG/KG	0.14 J
Zinc	**109**	10000	2480	MG/KG	108

DRAFT

Table 4. Summary of Polychlorinated Biphenyls in Soil, 1920 Turnbull Avenue Site A, Bronx, New York **DRAFT**

				Sample Designation:	SB-1	SB-1	SB-2	SB-2	ASB-1	ASB-1
				Sample Date:	10/03/2023	10/03/2023	10/03/2023	10/04/2023	10/08/2025	10/08/2025
				Sample Depth (ft bls):	0 - 2	10 - 12	0 - 2	6 - 8	0 - 2	8 - 10
				Normal Sample or Field Duplicate:	N	N	N	N	N	N
Parameter	NYSDEC Part 375 Unrestricted Use SCO	NYSDEC Part 375 Restricted Residential SCO	NYSDEC Protection of Groundwater SCO	Units						
PCB-1016 (Aroclor 1016)	--	--	--	MG/KG	0.067 U	0.068 U	0.067 U	0.07 U	0.074 U	0.081 U
PCB-1221 (Aroclor 1221)	--	--	--	MG/KG	0.067 U	0.068 U	0.067 U	0.07 U	0.074 U	0.081 U
PCB-1232 (Aroclor 1232)	--	--	--	MG/KG	0.067 U	0.068 U	0.067 U	0.07 U	0.074 U	0.081 U
PCB-1242 (Aroclor 1242)	--	--	--	MG/KG	0.067 U	0.068 U	0.067 U	0.07 U	0.074 U	0.081 U
PCB-1248 (Aroclor 1248)	--	--	--	MG/KG	0.067 U	0.068 U	0.067 U	0.07 U	0.074 U	0.081 U
PCB-1254 (Aroclor 1254)	--	--	--	MG/KG	0.067 U	0.068 U	0.067 U	0.07 U	0.074 U	0.081 U
PCB-1260 (Aroclor 1260)	--	--	--	MG/KG	0.067 U	0.068 U	0.067 U	0.07 U	0.074 U	0.081 U
PCB-1262 (Aroclor 1262)	--	--	--	MG/KG	0.067 U	0.068 U	0.067 U	0.07 U	0.074 U	0.081 U
PCB-1268 (Aroclor 1268)	--	--	--	MG/KG	0.067 U	0.068 U	0.067 U	0.07 U	0.074 U	0.081 U
Polychlorinated Biphenyl (PCBs)	0.1	1	3.2	MG/KG	0.067 U	0.068 U	0.067 U	0.07 U	0.074 U	0.081 U

DRAFT

Table 4. Summary of Polychlorinated Biphenyls in Soil, 1920 Turnbull Avenue Site A, Bronx, New York **DRAFT**

				Sample Designation:	ASB-1	ASB-2	ASB-2	ASB-2	ASB-3	ASB-3
				Sample Date:	10/08/2025	10/09/2025	10/10/2025	10/10/2025	10/08/2025	10/08/2025
				Sample Depth (ft bls):	15 - 17	0 - 2	8 - 10	15 - 17	0 - 2	9 - 11
				Normal Sample or Field Duplicate:	N	N	N	N	N	N
Parameter	NYSDEC Part 375 Unrestricted Use SCO	NYSDEC Part 375 Restricted Residential SCO	NYSDEC Protection of Groundwater SCO	Units						
PCB-1016 (Aroclor 1016)	--	--	--	MG/KG	0.1 U	0.073 U	0.068 U	0.08 U	0.07 U	0.084 U
PCB-1221 (Aroclor 1221)	--	--	--	MG/KG	0.1 U	0.073 U	0.068 U	0.08 U	0.07 U	0.084 U
PCB-1232 (Aroclor 1232)	--	--	--	MG/KG	0.1 U	0.073 U	0.068 U	0.08 U	0.07 U	0.084 U
PCB-1242 (Aroclor 1242)	--	--	--	MG/KG	0.1 U	0.073 U	0.068 U	0.08 U	0.07 U	0.084 U
PCB-1248 (Aroclor 1248)	--	--	--	MG/KG	0.1 U	0.073 U	0.068 U	0.08 U	0.07 U	0.084 U
PCB-1254 (Aroclor 1254)	--	--	--	MG/KG	0.1 U	0.073 U	0.068 U	0.08 U	0.07 U	0.084 U
PCB-1260 (Aroclor 1260)	--	--	--	MG/KG	0.1 U	0.073 U	0.068 U	0.08 U	0.07 U	0.084 U
PCB-1262 (Aroclor 1262)	--	--	--	MG/KG	0.1 U	0.073 U	0.068 U	0.08 U	0.07 U	0.084 U
PCB-1268 (Aroclor 1268)	--	--	--	MG/KG	0.1 U	0.073 U	0.068 U	0.08 U	0.07 U	0.084 U
Polychlorinated Biphenyl (PCBs)	0.1	1	3.2	MG/KG	0.1 U	0.073 U	0.068 U	0.08 U	0.07 U	0.084 U

DRAFT

Table 4. Summary of Polychlorinated Biphenyls in Soil, 1920 Turnbull Avenue Site A, Bronx, New York **DRAFT**

				Sample Designation:	ASB-3	ASB-4	ASB-4	ASB-4	ASB-5	ASB-5
				Sample Date:	10/08/2025	10/08/2025	10/08/2025	10/08/2025	10/08/2025	10/08/2025
				Sample Depth (ft bls):	15 - 17	0 - 2	7 - 9	15 - 17	0 - 2	0 - 2
				Normal Sample or Field Duplicate:	N	N	N	N	N	FD
Parameter	NYSDEC Part 375 Unrestricted Use SCO	NYSDEC Part 375 Restricted Residential SCO	NYSDEC Protection of Groundwater SCO	Units						
PCB-1016 (Aroclor 1016)	--	--	--	MG/KG	0.099 U	0.073 U	0.077 U	0.097 U	0.071 U	0.071 U
PCB-1221 (Aroclor 1221)	--	--	--	MG/KG	0.099 U	0.073 U	0.077 U	0.097 U	0.071 U	0.071 U
PCB-1232 (Aroclor 1232)	--	--	--	MG/KG	0.099 U	0.073 U	0.077 U	0.097 U	0.071 U	0.071 U
PCB-1242 (Aroclor 1242)	--	--	--	MG/KG	0.099 U	0.073 U	0.077 U	0.097 U	0.071 U	0.071 U
PCB-1248 (Aroclor 1248)	--	--	--	MG/KG	0.099 U	0.073 U	0.077 U	0.097 U	0.071 U	0.071 U
PCB-1254 (Aroclor 1254)	--	--	--	MG/KG	0.099 U	0.073 U	0.077 U	0.097 U	0.071 U	0.071 U
PCB-1260 (Aroclor 1260)	--	--	--	MG/KG	0.099 U	0.073 U	0.077 U	0.097 U	0.071 U	0.071 U
PCB-1262 (Aroclor 1262)	--	--	--	MG/KG	0.099 U	0.073 U	0.077 U	0.097 U	0.071 U	0.071 U
PCB-1268 (Aroclor 1268)	--	--	--	MG/KG	0.099 U	0.073 U	0.077 U	0.097 U	0.071 U	0.071 U
Polychlorinated Biphenyl (PCBs)	0.1	1	3.2	MG/KG	0.099 U	0.073 U	0.077 U	0.097 U	0.071 U	0.071 U

DRAFT

Table 4. Summary of Polychlorinated Biphenyls in Soil, 1920 Turnbull Avenue Site A, Bronx, New York **DRAFT**

				Sample Designation:	ASB-5	ASB-5	ASB-6	ASB-6	ASB-6	ASB-7
				Sample Date:	10/08/2025	10/08/2025	10/09/2025	10/10/2025	10/10/2025	10/09/2025
				Sample Depth (ft bls):	8 - 10	15 - 17	0 - 2	8 - 10	15 - 17	0 - 2
				Normal Sample or Field Duplicate:	N	N	N	N	N	N
Parameter	NYSDEC Part 375 Unrestricted Use SCO	NYSDEC Part 375 Restricted Residential SCO	NYSDEC Protection of Groundwater SCO	Units						
PCB-1016 (Aroclor 1016)	--	--	--	MG/KG	0.094 U	0.13 U	0.073 U	0.069 U	0.1 U	0.072 U
PCB-1221 (Aroclor 1221)	--	--	--	MG/KG	0.094 U	0.13 U	0.073 U	0.069 U	0.1 U	0.072 U
PCB-1232 (Aroclor 1232)	--	--	--	MG/KG	0.094 U	0.13 U	0.073 U	0.069 U	0.1 U	0.072 U
PCB-1242 (Aroclor 1242)	--	--	--	MG/KG	0.094 U	0.13 U	0.073 U	0.069 U	0.1 U	0.072 U
PCB-1248 (Aroclor 1248)	--	--	--	MG/KG	0.094 U	0.13 U	0.073 U	0.069 U	0.1 U	0.072 U
PCB-1254 (Aroclor 1254)	--	--	--	MG/KG	0.094 U	0.13 U	0.073 U	0.069 U	0.1 U	0.072 U
PCB-1260 (Aroclor 1260)	--	--	--	MG/KG	0.094 U	0.13 U	0.073 U	0.069 U	0.1 U	0.072 U
PCB-1262 (Aroclor 1262)	--	--	--	MG/KG	0.094 U	0.13 U	0.073 U	0.069 U	0.1 U	0.072 U
PCB-1268 (Aroclor 1268)	--	--	--	MG/KG	0.094 U	0.13 U	0.073 U	0.069 U	0.1 U	0.072 U
Polychlorinated Biphenyl (PCBs)	0.1	1	3.2	MG/KG	0.094 U	0.13 U	0.073 U	0.069 U	0.1 U	0.072 U

DRAFT

Table 4. Summary of Polychlorinated Biphenyls in Soil, 1920 Turnbull Avenue Site A, Bronx, New York **DRAFT**

				Sample Designation:	ASB-7	ASB-7	ASB-8	ASB-8	ASB-8	ASB-8
				Sample Date:	10/10/2025	10/10/2025	10/09/2025	10/10/2025	10/10/2025	10/10/2025
				Sample Depth (ft bls):	8 - 10	15 - 17	0 - 2	8 - 10	15 - 17	15 - 17
				Normal Sample or Field Duplicate:	N	N	N	N	N	FD
Parameter	NYSDEC Part 375 Unrestricted Use SCO	NYSDEC Part 375 Restricted Residential SCO	NYSDEC Protection of Groundwater SCO	Units						
PCB-1016 (Aroclor 1016)	--	--	--	MG/KG	0.071 U	0.07 U	0.077 U	0.07 U	0.076 U	0.08 U
PCB-1221 (Aroclor 1221)	--	--	--	MG/KG	0.071 U	0.07 U	0.077 U	0.07 U	0.076 U	0.08 U
PCB-1232 (Aroclor 1232)	--	--	--	MG/KG	0.071 U	0.07 U	0.077 U	0.07 U	0.076 U	0.08 U
PCB-1242 (Aroclor 1242)	--	--	--	MG/KG	0.071 U	0.07 U	0.077 U	0.07 U	0.076 U	0.08 U
PCB-1248 (Aroclor 1248)	--	--	--	MG/KG	0.071 U	0.07 U	0.077 U	0.07 U	0.076 U	0.08 U
PCB-1254 (Aroclor 1254)	--	--	--	MG/KG	0.071 U	0.07 U	0.077 U	0.07 U	0.076 U	0.08 U
PCB-1260 (Aroclor 1260)	--	--	--	MG/KG	0.071 U	0.07 U	0.077 U	0.07 U	0.076 U	0.08 U
PCB-1262 (Aroclor 1262)	--	--	--	MG/KG	0.071 U	0.07 U	0.077 U	0.07 U	0.076 U	0.08 U
PCB-1268 (Aroclor 1268)	--	--	--	MG/KG	0.071 U	0.07 U	0.077 U	0.07 U	0.076 U	0.08 U
Polychlorinated Biphenyl (PCBs)	0.1	1	3.2	MG/KG	0.071 U	0.07 U	0.077 U	0.07 U	0.076 U	0.08 U

DRAFT

Table 5. Summary of Pesticides and Herbicides in Soil, 1920 Turnbull Avenue Site A, Bronx, New York **DRAFT**

Parameter	NYSDEC Part 375 Unrestricted Use SCO	NYSDEC Part 375 Restricted Residential SCO	NYSDEC Protection of Groundwater SCO	Units	SB-1	SB-1	SB-2	SB-2	ASB-1
Sample Designation:					SB-1	SB-1	SB-2	SB-2	ASB-1
Sample Date:					10/03/2023	10/03/2023	10/03/2023	10/04/2023	10/08/2025
Sample Depth (ft bls):					0 - 2	10 - 12	0 - 2	6 - 8	0 - 2
Normal Sample or Field Duplicate:					N	N	N	N	N
Aldrin	0.005	0.097	0.19	MG/KG	0.0067 U	0.0068 U	0.0067 U	0.007 U	0.0074 U
Alpha Bhc (Alpha Hexachlorocyclohexane)	0.02	0.48	0.02	MG/KG	0.002 U	0.002 U	0.002 U	0.0021 U	0.0022 U
Alpha Endosulfan	2.4	24	102	MG/KG	0.0067 U	0.0068 U	0.0067 U	0.007 U	0.0074 U
Beta Bhc (Beta Hexachlorocyclohexane)	0.036	0.36	0.09	MG/KG	0.002 U	0.002 U	0.002 U	0.0021 U	0.0022 U
Beta Endosulfan	2.4	24	102	MG/KG	0.0067 U	0.0068 U	0.0067 U	0.007 U	0.0074 U
Chlordane (Technical)	--	--	--	MG/KG	0.067 U	0.068 U	0.067 U	0.07 U	0.074 U
cis-Chlordane	0.094	4.2	2.9	MG/KG	0.0067 U	0.0068 U	0.0067 U	0.007 U	0.0074 U
Delta BHC (Delta Hexachlorocyclohexane)	0.04	100	0.25	MG/KG	0.002 U	0.002 U	0.002 U	0.0021 U	0.0022 U
Dieldrin	0.005	0.2	0.1	MG/KG	0.002 U	0.002 U	0.002 U	0.0021 U	0.0022 U
Endosulfan Sulfate	2.4	24	1000	MG/KG	0.0067 U	0.0068 U	0.0067 U	0.007 U	0.0074 U
Endrin	0.014	11	0.06	MG/KG	0.0067 U	0.0068 U	0.0067 U	0.007 U	0.0074 U
Endrin Aldehyde	--	--	--	MG/KG	0.0067 U	0.0017 JP	0.0067 U	0.007 U	0.0074 U
Endrin Ketone	--	--	--	MG/KG	0.0067 U	0.0068 U	0.0067 U	0.007 U	0.0074 U
Gamma Bhc (Lindane)	0.1	1.3	0.1	MG/KG	0.002 U	0.002 U	0.002 U	0.0021 U	0.0022 U
Heptachlor	0.042	2.1	0.38	MG/KG	0.0067 U	0.0068 U	0.0067 U	0.007 U	0.0074 U
Heptachlor Epoxide	--	--	--	MG/KG	0.0067 U	0.0068 U	0.0067 U	0.007 U	0.0074 U
Methoxychlor	--	--	--	MG/KG	0.0067 U	0.0068 U	0.0067 U	0.007 U	0.0074 U
P,P'-DDD	**0.0033**	13	14	MG/KG	0.0067 U	0.0068 U	0.0067 U	0.007 U	0.0074 U
P,P'-DDE	**0.0033**	8.9	17	MG/KG	0.0067 U	0.0068 U	0.0067 U	0.007 U	**0.0067 J**
P,P'-DDT	**0.0033**	7.9	136	MG/KG	0.0067 U	0.0068 U	**0.0042 JP**	0.007 U	**0.0055 J**
Toxaphene	--	--	--	MG/KG	0.067 U	0.068 U	0.067 U	0.07 U	0.074 U

DRAFT

Table 5. Summary of Pesticides and Herbicides in Soil, 1920 Turnbull Avenue Site A, Bronx, New York **DRAFT**

Parameter	NYSDEC Part 375 Unrestricted Use SCO	NYSDEC Part 375 Restricted Residential SCO	NYSDEC Protection of Groundwater SCO	Units	ASB-1 10/08/2025 8 - 10 N	ASB-1 10/08/2025 15 - 17 N	ASB-2 10/09/2025 0 - 2 N	ASB-2 10/10/2025 8 - 10 N	ASB-2 10/10/2025 15 - 17 N
Sample Designation:					ASB-1	ASB-1	ASB-2	ASB-2	ASB-2
Sample Date:					10/08/2025	10/08/2025	10/09/2025	10/10/2025	10/10/2025
Sample Depth (ft bls):					8 - 10	15 - 17	0 - 2	8 - 10	15 - 17
Normal Sample or Field Duplicate:					N	N	N	N	N
Aldrin	0.005	0.097	0.19	MG/KG	0.0081 U	0.01 U	0.0073 U	0.0068 U	0.008 U
Alpha Bhc (Alpha Hexachlorocyclohexane)	0.02	0.48	0.02	MG/KG	0.0024 U	0.0031 U	0.0022 U	0.002 U	0.0024 U
Alpha Endosulfan	2.4	24	102	MG/KG	0.0081 U	0.01 U	0.0073 U	0.0068 U	0.008 U
Beta Bhc (Beta Hexachlorocyclohexane)	0.036	0.36	0.09	MG/KG	0.0024 U	0.0031 U	0.0022 U	0.002 U	0.0024 U
Beta Endosulfan	2.4	24	102	MG/KG	0.0081 U	0.01 U	0.0073 U	0.0068 U	0.008 U
Chlordane (Technical)	--	--	--	MG/KG	0.081 U	0.1 U	0.073 U	0.068 U	0.08 U
cis-Chlordane	0.094	4.2	2.9	MG/KG	0.0081 U	0.01 U	0.0073 U	0.0068 U	0.008 U
Delta BHC (Delta Hexachlorocyclohexane)	0.04	100	0.25	MG/KG	0.0024 U	0.0031 U	0.0022 U	0.002 UT	0.0024 UT
Dieldrin	0.005	0.2	0.1	MG/KG	0.0024 U	0.0031 U	0.0022 U	0.002 U	0.0024 U
Endosulfan Sulfate	2.4	24	1000	MG/KG	0.0081 U	0.01 U	0.0073 U	0.0068 U	0.008 U
Endrin	0.014	11	0.06	MG/KG	0.0081 U	0.01 U	0.0073 U	0.0068 U	0.008 U
Endrin Aldehyde	--	--	--	MG/KG	0.0081 U	0.01 U	0.0073 U	0.0068 U	0.008 U
Endrin Ketone	--	--	--	MG/KG	0.0081 U	0.01 U	0.0073 U	0.0068 U	0.008 U
Gamma Bhc (Lindane)	0.1	1.3	0.1	MG/KG	0.0024 U	0.0031 U	0.0022 U	0.002 U	0.0024 U
Heptachlor	0.042	2.1	0.38	MG/KG	0.0081 U	0.01 U	0.0073 U	0.0068 U	0.008 U
Heptachlor Epoxide	--	--	--	MG/KG	0.0081 U	0.01 U	0.0073 U	0.0068 U	0.008 U
Methoxychlor	--	--	--	MG/KG	0.0081 U	0.01 U	0.0073 U	0.0068 U	0.008 U
P,P'-DDD	**0.0033**	13	14	MG/KG	0.0081 U	0.01 U	0.0073 U	0.0068 U	0.008 U
P,P'-DDE	**0.0033**	8.9	17	MG/KG	0.0081 U	0.01 U	0.0073 U	0.0068 U	0.008 U
P,P'-DDT	**0.0033**	7.9	136	MG/KG	0.0081 U	0.01 U	**0.0036 JP**	0.0068 U	0.008 U
Toxaphene	--	--	--	MG/KG	0.081 U	0.1 U	0.073 U	0.068 U	0.08 U

DRAFT

Table 5. Summary of Pesticides and Herbicides in Soil, 1920 Turnbull Avenue Site A, Bronx, New York **DRAFT**

			Sample Designation:		ASB-3	ASB-3	ASB-3	ASB-4	ASB-4
			Sample Date:		10/08/2025	10/08/2025	10/08/2025	10/08/2025	10/08/2025
			Sample Depth (ft bls):		0 - 2	9 - 11	15 - 17	0 - 2	7 - 9
			Normal Sample or Field Duplicate:		N	N	N	N	N
Parameter	NYSDEC Part 375 Unrestricted Use SCO	NYSDEC Part 375 Restricted Residential SCO	NYSDEC Protection of Groundwater SCO	Units					
Aldrin	0.005	0.097	0.19	MG/KG	0.007 U	0.0084 U	0.0099 U	0.0073 U	0.0077 U
Alpha Bhc (Alpha Hexachlorocyclohexane)	0.02	0.48	0.02	MG/KG	0.0021 U	0.0025 U	0.003 U	0.0022 U	0.0023 U
Alpha Endosulfan	2.4	24	102	MG/KG	0.007 U	0.0084 U	0.0099 U	0.0073 U	0.0077 U
Beta Bhc (Beta Hexachlorocyclohexane)	0.036	0.36	0.09	MG/KG	0.0021 U	0.0025 U	0.003 U	0.0022 U	0.0023 U
Beta Endosulfan	2.4	24	102	MG/KG	0.007 U	0.0084 U	0.0099 U	0.0073 U	0.0077 U
Chlordane (Technical)	--	--	--	MG/KG	0.07 U	0.084 U	0.099 U	0.073 U	0.077 U
cis-Chlordane	0.094	4.2	2.9	MG/KG	0.007 U	0.0084 U	0.0099 U	0.0073 U	0.0077 U
Delta BHC (Delta Hexachlorocyclohexane)	0.04	100	0.25	MG/KG	0.0021 U	0.0025 U	0.003 U	0.0022 U	0.0023 U
Dieldrin	0.005	0.2	0.1	MG/KG	0.0021 U	0.0025 U	0.003 U	0.0022 U	0.0023 U
Endosulfan Sulfate	2.4	24	1000	MG/KG	0.007 U	0.0084 U	0.0099 U	0.0073 U	0.0077 U
Endrin	0.014	11	0.06	MG/KG	0.007 U	0.0084 U	0.0099 U	0.0073 U	0.0077 U
Endrin Aldehyde	--	--	--	MG/KG	0.007 U	0.0084 U	0.0099 U	0.0073 U	0.0077 U
Endrin Ketone	--	--	--	MG/KG	0.007 U	0.0084 U	0.0099 U	0.0073 U	0.0077 U
Gamma Bhc (Lindane)	0.1	1.3	0.1	MG/KG	0.0021 U	0.0025 U	0.003 U	0.0022 U	0.0023 U
Heptachlor	0.042	2.1	0.38	MG/KG	0.007 U	0.0084 U	0.0099 U	0.0073 U	0.0077 U
Heptachlor Epoxide	--	--	--	MG/KG	0.007 U	0.0084 U	0.0099 U	0.0073 U	0.0077 U
Methoxychlor	--	--	--	MG/KG	0.007 U	0.0084 U	0.0099 U	0.0073 U	0.0077 U
P,P'-DDD	**0.0033**	13	14	MG/KG	0.007 U	0.0084 U	0.0099 U	0.0073 U	0.0077 U
P,P'-DDE	**0.0033**	8.9	17	MG/KG	0.007 U	0.0084 U	0.0099 U	**0.0093**	0.0077 U
P,P'-DDT	**0.0033**	7.9	136	MG/KG	0.007 U	0.0084 U	0.0099 U	0.0073 U	0.0077 U
Toxaphene	--	--	--	MG/KG	0.07 U	0.084 U	0.099 U	0.073 U	0.077 U

DRAFT

Table 5. Summary of Pesticides and Herbicides in Soil, 1920 Turnbull Avenue Site A, Bronx, New York **DRAFT**

Parameter	NYSDEC Part 375 Unrestricted Use SCO	NYSDEC Part 375 Restricted Residential SCO	NYSDEC Protection of Groundwater SCO	Units	Sample Designation: ASB-4	ASB-5	ASB-5	ASB-5	ASB-5
					Sample Date: 10/08/2025	10/08/2025	10/08/2025	10/08/2025	10/08/2025
					Sample Depth (ft bls): 15 - 17	0 - 2	0 - 2	8 - 10	15 - 17
					Normal Sample or Field Duplicate: N	N	FD	N	N
Aldrin	0.005	0.097	0.19	MG/KG	0.0097 U	0.0071 U	0.0071 U	0.0094 U	0.013 U
Alpha Bhc (Alpha Hexachlorocyclohexane)	0.02	0.48	0.02	MG/KG	0.0029 U	0.0021 U	0.0021 U	0.0028 U	0.0038 U
Alpha Endosulfan	2.4	24	102	MG/KG	0.0097 U	0.0071 U	0.0071 U	0.0094 U	0.013 U
Beta Bhc (Beta Hexachlorocyclohexane)	0.036	0.36	0.09	MG/KG	0.0029 U	0.0021 U	0.0021 U	0.0028 U	0.0038 U
Beta Endosulfan	2.4	24	102	MG/KG	0.0097 U	0.0071 U	0.0071 U	0.0094 U	0.013 U
Chlordane (Technical)	--	--	--	MG/KG	0.097 U	0.071 U	0.071 U	0.094 U	0.13 U
cis-Chlordane	0.094	4.2	2.9	MG/KG	0.0097 U	0.0071 U	0.0071 U	0.0094 U	0.013 U
Delta BHC (Delta Hexachlorocyclohexane)	0.04	100	0.25	MG/KG	0.0029 U	0.0021 U	0.0021 U	0.0028 U	0.0038 U
Dieldrin	0.005	0.2	0.1	MG/KG	0.0029 U	0.0021 U	0.0021 U	0.0028 U	0.0038 U
Endosulfan Sulfate	2.4	24	1000	MG/KG	0.0097 U	0.0071 U	0.0071 U	0.0094 U	0.013 U
Endrin	0.014	11	0.06	MG/KG	0.0097 U	0.0071 U	0.0071 U	0.0094 U	0.013 U
Endrin Aldehyde	--	--	--	MG/KG	0.0097 U	0.0071 U	0.0071 U	0.0094 U	0.013 U
Endrin Ketone	--	--	--	MG/KG	0.0097 U	0.0071 U	0.0071 U	0.0094 U	0.013 U
Gamma Bhc (Lindane)	0.1	1.3	0.1	MG/KG	0.0029 U	0.0021 U	0.0021 U	0.0028 U	0.0038 U
Heptachlor	0.042	2.1	0.38	MG/KG	0.0097 U	0.0071 U	0.0071 U	0.0094 U	0.013 U
Heptachlor Epoxide	--	--	--	MG/KG	0.0097 U	0.0071 U	0.0071 U	0.0094 U	0.013 U
Methoxychlor	--	--	--	MG/KG	0.0097 U	0.0071 U	0.0071 U	0.0094 U	0.013 U
P,P'-DDD	**0.0033**	13	14	MG/KG	0.0097 U	0.0071 U	0.0071 U	0.0094 U	0.013 U
P,P'-DDE	**0.0033**	8.9	17	MG/KG	0.0097 U	0.0071 U	0.0071 U	0.0094 U	0.013 U
P,P'-DDT	**0.0033**	7.9	136	MG/KG	0.0097 U	0.0031 J	0.0071 U	0.0094 U	0.013 U
Toxaphene	--	--	--	MG/KG	0.097 U	0.071 U	0.071 U	0.094 U	0.13 U

DRAFT

Table 5. Summary of Pesticides and Herbicides in Soil, 1920 Turnbull Avenue Site A, Bronx, New York **DRAFT**

				Sample Designation:	ASB-6	ASB-6	ASB-6	ASB-7	ASB-7
				Sample Date:	10/09/2025	10/10/2025	10/10/2025	10/09/2025	10/10/2025
				Sample Depth (ft bls):	0 - 2	8 - 10	15 - 17	0 - 2	8 - 10
				Normal Sample or Field Duplicate:	N	N	N	N	N
Parameter	NYSDEC Part 375 Unrestricted Use SCO	NYSDEC Part 375 Restricted Residential SCO	NYSDEC Protection of Groundwater SCO	Units					
Aldrin	0.005	0.097	0.19	MG/KG	0.0073 U	0.0069 U	0.01 U	0.0072 U	0.0071 U
Alpha Bhc (Alpha Hexachlorocyclohexane)	0.02	0.48	0.02	MG/KG	0.0022 U	0.0021 U	0.003 U	0.0022 U	0.0021 U
Alpha Endosulfan	2.4	24	102	MG/KG	0.0073 U	0.0069 U	0.01 U	0.0072 U	0.0071 U
Beta Bhc (Beta Hexachlorocyclohexane)	0.036	0.36	0.09	MG/KG	0.0022 U	0.0021 U	0.003 U	0.0022 U	0.0021 U
Beta Endosulfan	2.4	24	102	MG/KG	0.0073 U	0.0069 U	0.01 U	0.0072 U	0.0071 U
Chlordane (Technical)	--	--	--	MG/KG	0.073 U	0.069 U	0.1 U	0.072 U	0.071 U
cis-Chlordane	0.094	4.2	2.9	MG/KG	0.0073 U	0.0069 U	0.01 U	0.0019 JP	0.0071 U
Delta BHC (Delta Hexachlorocyclohexane)	0.04	100	0.25	MG/KG	0.0022 U	0.0021 UT	0.003 UT	0.0022 U	0.0021 UT
Dieldrin	0.005	0.2	0.1	MG/KG	0.0022 U	0.0021 U	0.003 U	0.0022 U	0.0021 U
Endosulfan Sulfate	2.4	24	1000	MG/KG	0.0073 U	0.0069 U	0.01 U	0.0072 U	0.0071 U
Endrin	0.014	11	0.06	MG/KG	0.0073 U	0.0069 U	0.01 U	0.0072 U	0.0071 U
Endrin Aldehyde	--	--	--	MG/KG	0.0073 U	0.0069 U	0.01 U	0.0072 U	0.0071 U
Endrin Ketone	--	--	--	MG/KG	0.0073 U	0.0069 U	0.01 U	0.0072 U	0.0071 U
Gamma Bhc (Lindane)	0.1	1.3	0.1	MG/KG	0.0022 U	0.0021 U	0.003 U	0.0022 U	0.0021 U
Heptachlor	0.042	2.1	0.38	MG/KG	0.0073 U	0.0069 U	0.01 U	0.0072 U	0.0071 U
Heptachlor Epoxide	--	--	--	MG/KG	0.0073 U	0.0069 U	0.01 U	0.0072 U	0.0071 U
Methoxychlor	--	--	--	MG/KG	0.0073 U	0.0069 U	0.01 U	0.0072 U	0.0071 U
P,P'-DDD	**0.0033**	13	14	MG/KG	0.0073 U	0.0069 U	0.01 U	0.0072 U	0.0071 U
P,P'-DDE	**0.0033**	8.9	17	MG/KG	**0.023**	0.0029 J	0.01 U	0.0032 JP	0.0071 U
P,P'-DDT	**0.0033**	7.9	136	MG/KG	**0.022**	0.0069 U	0.01 U	**0.0061 JP**	0.0071 U
Toxaphene	--	--	--	MG/KG	0.073 U	0.069 U	0.1 U	0.072 U	0.071 U

DRAFT

Table 5. Summary of Pesticides and Herbicides in Soil, 1920 Turnbull Avenue Site A, Bronx, New York **DRAFT**

			Sample Designation:		ASB-7	ASB-8	ASB-8	ASB-8	ASB-8
			Sample Date:		10/10/2025	10/09/2025	10/10/2025	10/10/2025	10/10/2025
			Sample Depth (ft bls):		15 - 17	0 - 2	8 - 10	15 - 17	15 - 17
			Normal Sample or Field Duplicate:		N	N	N	N	FD
Parameter	NYSDEC Part 375 Unrestricted Use SCO	NYSDEC Part 375 Restricted Residential SCO	NYSDEC Protection of Groundwater SCO	Units					
Aldrin	0.005	0.097	0.19	MG/KG	0.007 U	0.0077 U	0.007 U	0.0076 U	0.008 U
Alpha Bhc (Alpha Hexachlorocyclohexane)	0.02	0.48	0.02	MG/KG	0.0021 U	0.0023 U	0.0021 U	0.0023 U	0.0024 U
Alpha Endosulfan	2.4	24	102	MG/KG	0.007 U	0.0077 U	0.007 U	0.0076 U	0.008 U
Beta Bhc (Beta Hexachlorocyclohexane)	0.036	0.36	0.09	MG/KG	0.0021 U	0.0023 U	0.0021 U	0.0023 U	0.0024 U
Beta Endosulfan	2.4	24	102	MG/KG	0.007 U	0.0077 U	0.007 U	0.0076 U	0.008 U
Chlordane (Technical)	--	--	--	MG/KG	0.07 U	0.077 U	0.07 U	0.076 U	0.08 U
cis-Chlordane	0.094	4.2	2.9	MG/KG	0.007 U	0.0077 U	0.007 U	0.0076 U	0.008 U
Delta BHC (Delta Hexachlorocyclohexane)	0.04	100	0.25	MG/KG	0.0021 UT	0.0023 U	0.0021 UT	0.0023 UT	0.0024 UT
Dieldrin	0.005	0.2	0.1	MG/KG	0.0021 U	0.0023 U	0.0021 U	0.0023 U	0.0024 U
Endosulfan Sulfate	2.4	24	1000	MG/KG	0.007 U	0.0077 U	0.007 U	0.0076 U	0.008 U
Endrin	0.014	11	0.06	MG/KG	0.007 U	0.0077 U	0.007 U	0.0076 U	0.008 U
Endrin Aldehyde	--	--	--	MG/KG	0.007 U	0.0077 U	0.007 U	0.0076 U	0.008 U
Endrin Ketone	--	--	--	MG/KG	0.007 U	0.0077 U	0.007 U	0.0076 U	0.008 U
Gamma Bhc (Lindane)	0.1	1.3	0.1	MG/KG	0.0021 U	0.0023 U	0.0021 U	0.0023 U	0.0024 U
Heptachlor	0.042	2.1	0.38	MG/KG	0.007 U	0.0077 U	0.007 U	0.0076 U	0.008 U
Heptachlor Epoxide	--	--	--	MG/KG	0.007 U	0.0077 U	0.007 U	0.0076 U	0.008 U
Methoxychlor	--	--	--	MG/KG	0.007 U	0.0077 U	0.007 U	0.0076 U	0.008 U
P,P'-DDD	**0.0033**	13	14	MG/KG	**0.12**	0.0077 U	0.007 U	0.0076 U	0.008 U
P,P'-DDE	**0.0033**	8.9	17	MG/KG	**0.2**	**0.038**	0.007 U	0.0076 U	0.008 U
P,P'-DDT	**0.0033**	7.9	136	MG/KG	**0.19**	**0.12**	0.007 U	0.0076 U	0.008 U
Toxaphene	--	--	--	MG/KG	0.07 U	0.077 U	0.07 U	0.076 U	0.08 U

DRAFT

Table 6. Summary of Per- and Polyfluoroalkyl Substances in Soil, 1920 Turnbull Avenue Site A, Bronx, New York

DRAFT

			Sample Designation:		ASB-1	ASB-2	ASB-3	ASB-4
			Sample Date:		10/08/2025	10/10/2025	10/08/2025	10/08/2025
			Sample Depth (ft bls):		8 - 10	8 - 10	9 - 11	7 - 9
			Normal Sample or Field Duplicate:		N	N	N	N
Parameter	NYSDEC Part 375 Unrestricted Use SCO	NYSDEC Part 375 Restricted Residential SCO	NYSDEC Protection of Groundwater SCO	Units				
11-Chloroeicosafluoro-3-Oxaundecane-1-Sulfonic Acid	--	--	--	UG/KG	0.28 U	0.26 U	0.24 U	0.22 U
2-(N-ethyl perfluoro-1-octanesulfonamido)-ethanol	--	--	--	UG/KG	1.4 U	1.3 U	1.2 U	1.12 U
2-(N-methyl perfluoro-1-octanesulfonamido)-ethanol	--	--	--	UG/KG	1.4 U	1.3 U	1.2 U	1.12 U
2-(N-methyl perfluorooctanesulfonamido) acetic acid	--	--	--	UG/KG	0.28 U	0.26 U	0.24 U	0.22 U
2H,2H,3H,3H-Perfluorooctanoic acid (5:3FTCA)	--	--	--	UG/KG	1.4 U	1.3 U	1.2 U	1.12 U
3-Perfluoroheptyl propanoic acid (7:3FTCA)	--	--	--	UG/KG	1.4 U	1.3 U	1.2 U	1.12 U
3-Perfluoropropyl propanoic acid (3:3 FTCA)	--	--	--	UG/KG	0.56 UT	0.52 U	0.48 UT	0.45 UT
4,8-Dioxa-3H-perfluorononanoic acid (ADONA)	--	--	--	UG/KG	0.28 U	0.26 U	0.24 U	0.22 U
9-Chlorohexadecafluoro-3-Oxanonane-1-Sulfonic Acid	--	--	--	UG/KG	0.28 U	0.26 U	0.24 U	0.22 U
N-ethyl perfluoro-1-octanesulfonamide	--	--	--	UG/KG	0.28 U	0.26 U	0.24 U	0.22 U
N-ethyl perfluorooctanesulfonamidoacetic acid	--	--	--	UG/KG	0.28 U	0.26 U	0.24 U	0.22 U
N-methyl perfluoro-1-octanesulfonamide	--	--	--	UG/KG	0.28 U	0.26 U	0.24 U	0.22 U
Nonafluoro-3,6-dioxaheptanoic acid (NFDHA)	--	--	--	UG/KG	0.28 U	0.26 U	0.24 U	0.22 U
Perfluoro(2-ethoxyethane)sulfonic acid (PFEESA)	--	--	--	UG/KG	0.28 U	0.26 U	0.24 U	0.22 U
Perfluoro(2-Propoxypropanoic) Acid	--	--	--	UG/KG	0.28 U	0.26 U	0.24 U	0.22 U
Perfluoro-3-methoxypropanoic acid (PFMPA)	--	--	--	UG/KG	0.28 U	0.26 U	0.24 U	0.22 U
Perfluoro-4-methoxybutanoic acid (PFMBA)	--	--	--	UG/KG	0.28 U	0.26 U	0.24 U	0.22 U
Perfluorobutanesulfonic acid (PFBS)	--	--	--	UG/KG	0.28 U	0.26 U	0.24 U	0.22 U
Perfluorobutanoic Acid	--	--	--	UG/KG	0.56 U	0.52 U	0.48 U	0.45 U
Perfluorodecane Sulfonic Acid	--	--	--	UG/KG	0.28 U	0.26 U	0.24 U	0.22 U
Perfluorodecanoic acid (PFDA)	--	--	--	UG/KG	0.28 U	0.26 U	0.24 U	0.22 U
Perfluorododecane sulfonate (PFDoDS)	--	--	--	UG/KG	0.28 U	0.26 U	0.24 U	0.22 U
Perfluorododecanoic acid (PFDoA)	--	--	--	UG/KG	0.28 U	0.26 U	0.24 U	0.22 U
Perfluoroheptane Sulfonate (PFHPS)	--	--	--	UG/KG	0.28 U	0.26 U	0.24 U	0.22 U
Perfluoroheptanoic acid (PFHpA)	--	--	--	UG/KG	0.28 U	0.26 U	0.24 U	0.22 U
Perfluorohexanesulfonic acid (PFHxS)	--	--	--	UG/KG	0.28 U	0.26 U	0.24 U	0.22 U
Perfluorohexanoic acid (PFHxA)	--	--	--	UG/KG	0.28 U	0.26 U	0.24 U	0.22 U
Perfluorononanesulfonic Acid (PFNS)	--	--	--	UG/KG	0.28 U	0.26 U	0.24 U	0.22 U
Perfluorononanoic acid (PFNA)	--	--	--	UG/KG	0.28 U	0.26 U	0.24 U	0.22 U
Perfluorooctane Sulfonamide (FOSA)	--	--	--	UG/KG	0.28 U	0.26 U	0.24 U	0.22 U
Perfluorooctanesulfonic acid (PFOS)	0.88	44	1	UG/KG	0.23 J	0.092 J	0.24 U	0.13 J
Perfluorooctanoic acid (PFOA)	0.66	33	0.8	UG/KG	0.28 U	0.22 J	0.14 J	0.17 J
Perfluoropentanesulfonic Acid (PFPeS)	--	--	--	UG/KG	0.28 U	0.26 U	0.24 U	0.22 U
Perfluoropentanoic Acid (PFPeA)	--	--	--	UG/KG	0.28 U	0.26 U	0.24 U	0.22 U
Perfluorotetradecanoic acid (PFTA)	--	--	--	UG/KG	0.28 U	0.26 U	0.24 U	0.22 U
Perfluorotridecanoic Acid (PFTriA)	--	--	--	UG/KG	0.28 U	0.26 U	0.24 U	0.22 U
Perfluoroundecanoic Acid (PFUnA)	--	--	--	UG/KG	0.28 U	0.26 U	0.24 U	0.22 U
Sodium 1H,1H,2H,2H-Perfluorodecane Sulfonate (8:2)	--	--	--	UG/KG	0.56 U	0.52 U	0.48 U	0.45 U
Sodium 1H,1H,2H,2H-Perfluorohexane Sulfonate (4:2)	--	--	--	UG/KG	0.56 U	0.52 U	0.48 U	0.45 U
Sodium 1H,1H,2H,2H-Perfluorooctane Sulfonate (6:2)	--	--	--	UG/KG	0.56 U	0.25 J	0.48 U	0.45 U

Table 6. Summary of Per- and Polyfluoroalkyl Substances in Soil, 1920 Turnbull Avenue Site A, Bronx, New York

DRAFT

				Sample Designation:	ASB-4	ASB-5	ASB-6	ASB-7	ASB-8
				Sample Date:	10/08/2025	10/08/2025	10/10/2025	10/10/2025	10/10/2025
				Sample Depth (ft bls):	7 - 9	8 - 10	8 - 10	8 - 10	8 - 10
				Normal Sample or Field Duplicate:	FD	N	N	N	N
Parameter	NYSDEC Part 375 Unrestricted Use SCO	NYSDEC Part 375 Restricted Residential SCO	NYSDEC Protection of Groundwater SCO	Units					
11-Chloroeicosafluoro-3-Oxaundecane-1-Sulfonic Acid	--	--	--	UG/KG	0.22 U	0.28 U	0.24 U	0.22 U	0.25 U
2-(N-ethyl perfluoro-1-octanesulfonamido)-ethanol	--	--	--	UG/KG	1.1 U	1.41 U	1.19 U	1.09 U	1.24 U
2-(N-methyl perfluoro-1-octanesulfonamido)-ethanol	--	--	--	UG/KG	1.1 U	1.41 U	1.19 U	1.09 U	1.24 U
2-(N-methyl perfluorooctanesulfonamido) acetic acid	--	--	--	UG/KG	0.22 U	0.28 U	0.24 U	0.22 U	0.25 U
2H,2H,3H,3H-Perfluorooctanoic acid (5:3FTCA)	--	--	--	UG/KG	1.1 U	1.41 U	1.19 U	1.09 U	1.24 U
3-Perfluoroheptyl propanoic acid (7:3FTCA)	--	--	--	UG/KG	1.1 U	1.41 U	1.19 U	1.09 U	1.24 U
3-Perfluoropropyl propanoic acid (3:3 FTCA)	--	--	--	UG/KG	0.44 UT	0.56 UT	0.48 U	0.44 U	0.5 U
4,8-Dioxa-3H-perfluorononanoic acid (ADONA)	--	--	--	UG/KG	0.22 U	0.28 U	0.24 U	0.22 U	0.25 U
9-Chlorohexadecafluoro-3-Oxanonane-1-Sulfonic Acid	--	--	--	UG/KG	0.22 U	0.28 U	0.24 U	0.22 U	0.25 U
N-ethyl perfluoro-1-octanesulfonamide	--	--	--	UG/KG	0.22 U	0.28 U	0.24 U	0.22 U	0.25 U
N-ethyl perfluorooctanesulfonamidoacetic acid	--	--	--	UG/KG	0.22 U	0.28 U	0.24 U	0.22 U	0.25 U
N-methyl perfluoro-1-octanesulfonamide	--	--	--	UG/KG	0.22 U	0.28 U	0.24 U	0.22 U	0.25 U
Nonafluoro-3,6-dioxaheptanoic acid (NFDHA)	--	--	--	UG/KG	0.22 U	0.28 U	0.24 U	0.22 U	0.25 U
Perfluoro(2-ethoxyethane)sulfonic acid (PFEESA)	--	--	--	UG/KG	0.22 U	0.28 U	0.24 U	0.22 U	0.25 U
Perfluoro(2-Propoxypropanoic) Acid	--	--	--	UG/KG	0.22 U	0.28 U	0.24 U	0.22 U	0.25 U
Perfluoro-3-methoxypropanoic acid (PFMPA)	--	--	--	UG/KG	0.22 U	0.28 U	0.24 U	0.22 U	0.25 U
Perfluoro-4-methoxybutanoic acid (PFMBA)	--	--	--	UG/KG	0.22 U	0.28 U	0.24 U	0.22 U	0.25 U
Perfluorobutanesulfonic acid (PFBS)	--	--	--	UG/KG	0.22 U	0.28 U	0.24 U	0.22 U	0.25 U
Perfluorobutanoic Acid	--	--	--	UG/KG	0.21 J	0.56 U	0.48 U	0.44 U	0.5 U
Perfluorodecane Sulfonic Acid	--	--	--	UG/KG	0.22 U	0.28 U	0.24 U	0.22 U	0.25 U
Perfluorodecanoic acid (PFDA)	--	--	--	UG/KG	0.22 U	0.28 U	0.24 U	0.22 U	0.25 U
Perfluorododecane sulfonate (PFDoDS)	--	--	--	UG/KG	0.22 U	0.28 U	0.24 U	0.22 U	0.25 U
Perfluorododecanoic acid (PFDoA)	--	--	--	UG/KG	0.22 U	0.28 U	0.24 U	0.22 U	0.25 U
Perfluoroheptane Sulfonate (PFHPS)	--	--	--	UG/KG	0.22 U	0.28 U	0.24 U	0.22 U	0.25 U
Perfluoroheptanoic acid (PFHpA)	--	--	--	UG/KG	0.22 U	0.28 U	0.24 U	0.22 U	0.25 U
Perfluorohexanesulfonic acid (PFHxS)	--	--	--	UG/KG	0.22 U	0.28 U	0.24 U	0.22 U	0.25 U
Perfluorohexanoic acid (PFHxA)	--	--	--	UG/KG	0.22 U	0.28 U	0.24 U	0.22 U	0.16 J
Perfluorononanesulfonic Acid (PFNS)	--	--	--	UG/KG	0.22 U	0.28 U	0.24 U	0.22 U	0.25 U
Perfluorononanoic acid (PFNA)	--	--	--	UG/KG	0.22 U	0.28 U	0.24 U	0.22 U	0.25 U
Perfluorooctane Sulfonamide (FOSA)	--	--	--	UG/KG	0.22 U	0.28 U	0.24 U	0.22 U	0.25 U
Perfluorooctanesulfonic acid (PFOS)	0.88	44	1	UG/KG	0.064 J	0.18 J	0.24 U	0.055 J	0.12 J
Perfluorooctanoic acid (PFOA)	0.66	33	0.8	UG/KG	0.17 J	0.21 J	0.24 U	0.22 U	0.25 U
Perfluoropentanesulfonic Acid (PFPeS)	--	--	--	UG/KG	0.22 U	0.28 U	0.24 U	0.22 U	0.25 U
Perfluoropentanoic Acid (PFPeA)	--	--	--	UG/KG	0.22 U	0.28 U	0.24 U	0.22 U	0.26
Perfluorotetradecanoic acid (PFTA)	--	--	--	UG/KG	0.22 U	0.28 U	0.24 U	0.22 U	0.25 U
Perfluorotridecanoic Acid (PFTriA)	--	--	--	UG/KG	0.22 U	0.28 U	0.24 U	0.22 U	0.25 U
Perfluoroundecanoic Acid (PFUnA)	--	--	--	UG/KG	0.22 U	0.28 U	0.24 U	0.22 U	0.25 U
Sodium 1H,1H,2H,2H-Perfluorodecane Sulfonate (8:2)	--	--	--	UG/KG	0.44 U	0.56 U	0.48 U	0.44 U	0.5 U
Sodium 1H,1H,2H,2H-Perfluorohexane Sulfonate (4:2)	--	--	--	UG/KG	0.44 U	0.56 U	0.48 U	0.44 U	0.5 U
Sodium 1H,1H,2H,2H-Perfluorooctane Sulfonate (6:2)	--	--	--	UG/KG	0.44 U	0.56 U	0.48 U	0.44 U	0.5 U

Table 7. Summary of Volatile Organic Compounds in Groundwater, 1920 Turnbull Site A, Bronx, New York

DRAFT

Sample Designation:			TW-1	AMW-1	AMW-1	AMW-2	AMW-3
Sample Date:			10/03/2023	10/30/2025	10/30/2025	10/30/2025	10/30/2025
Normal Sample or Field Duplicate:			N	N	FD	N	N
Parameter	NYSDEC Ambient Water Quality Standards and Guidance Values	Units					
1,1,1-Trichloroethane (TCA)	5	UG/L	1 U	1 U	1 U	1 U	1 U
1,1-Dichloroethane	5	UG/L	1 U	1 U	1 U	1 U	1 U
1,1-Dichloroethene	5	UG/L	1 U	1 U	1 U	1 U	1 U
1,2,4-Trimethylbenzene	5	UG/L	1 U	1 U	1 U	1 U	1 U
1,2-Dichlorobenzene	3	UG/L	1 U	1 U	1 U	1 U	1 U
1,2-Dichloroethane	0.6	UG/L	1 U	0.3 U	0.3 U	0.3 U	0.3 U
1,3,5-Trimethylbenzene (Mesitylene)	5	UG/L	1 U	1 U	1 U	1 U	1 U
1,3-Dichlorobenzene	3	UG/L	1 U	1 U	1 U	1 U	1 U
1,4-Dichlorobenzene	3	UG/L	1 U	1 U	1 U	1 U	1 U
Acetone	50	UG/L	5 U	5 U	5 U	5 U	5 U
Benzene	1	UG/L	1 U	0.45 U	0.45 U	0.45 U	0.45 U
Carbon Tetrachloride	5	UG/L	1 U	1 U	1 U	1 U	1 U
Chlorobenzene	5	UG/L	1 U	1 U	1 U	1 U	1 U
Chloroform	7	UG/L	1 U	1 U	1 U	1 U	1 U
Cis-1,2-Dichloroethylene	5	UG/L	1 U	1 U	1 U	1 U	1 U
Ethylbenzene	5	UG/L	1 U	1 U	1 U	1 U	1 U
Methyl Ethyl Ketone (2-Butanone)	50	UG/L	5 U	5 U	5 U	5 U	5 U
Methylene Chloride	5	UG/L	1 U	1 U	1 U	1 U	1 U
N-Butylbenzene	5	UG/L	1 U	1 U	1 U	1 U	1 U
N-Propylbenzene	5	UG/L	1 U	1 U	1 U	1 U	1 U
Sec-Butylbenzene	5	UG/L	1 U	1 U	1 U	1 U	1 U
T-Butylbenzene	5	UG/L	1 U	1 U	1 U	1 U	1 U
Tert-Butyl Methyl Ether	10	UG/L	1 U	1 U	1 U	1 U	1 U
Tetrachloroethylene (PCE)	5	UG/L	1 U	0.4 U	0.4 U	0.4 U	0.4 U
Toluene	5	UG/L	1 U	1 U	1 U	1 U	1 U
Trans-1,2-Dichloroethene	5	UG/L	1 U	1 U	1 U	1 U	1 U
Trichloroethylene (TCE)	5	UG/L	1 U	0.28 U	0.28 U	0.28 U	0.28 U
Vinyl Chloride	2	UG/L	1 U	1 U	1 U	1 U	1 U
Xylenes	5	UG/L	2 U	2 U	2 U	2 U	2 U

DRAFT

Table 8. Summary of Semivolatile Organic Compounds in Groundwater, 1920 Turnbull Avenue Site A, Bronx, New York

DRAFT

Sample Designation:			TW-1	AMW-1	AMW-1	AMW-2	AMW-3
Sample Date:			10/03/2023	10/30/2025	10/30/2025	10/30/2025	10/30/2025
Normal Sample or Field Duplicate:			N	N	FD	N	N
Parameter	NYSDEC Ambient Water Quality Standards and Guidance Values	Units					
1,4-Dioxane (P-Dioxane)	0.35	UG/L	0.2 U	0.2 U	0.2 U	0.2 U	0.2 U
2-Methylphenol (O-Cresol)	--	UG/L	10 U	10 U	10 U	10 U	10 U
Acenaphthene	20	UG/L	10 U	10 U	10 U	10 U	10 U
Acenaphthylene	20	UG/L	10 U	10 U	10 U	10 U	10 U
Anthracene	50	UG/L	10 U	10 U	10 U	10 U	10 U
Benzo(A)Anthracene	0.002	UG/L	1 U	1 U	1 U	1 U	1 U
Benzo(A)Pyrene	0	UG/L	1 U	1 U	1 U	1 U	1 U
Benzo(B)Fluoranthene	0.002	UG/L	2 U	2 U	2 U	2 U	2 U
Benzo(G,H,I)Perylene	--	UG/L	10 U	10 U	10 U	10 U	10 U
Benzo(K)Fluoranthene	0.002	UG/L	1 U	1 U	1 U	1 U	1 U
Chrysene	0.002	UG/L	2 U	2 U	2 U	2 U	2 U
Cresols, M & P	--	UG/L	10 U	10 U	10 U	10 U	10 U
Dibenz(A,H)Anthracene	--	UG/L	1 U	1 U	1 U	1 U	1 U
Dibenzofuran	--	UG/L	10 U	10 U	10 U	10 U	10 U
Fluoranthene	50	UG/L	10 U	10 U	10 U	10 U	10 U
Fluorene	50	UG/L	10 U	10 U	10 U	10 U	10 U
Hexachlorobenzene	0.04	UG/L	1 U	1 U	1 U	1 U	1 U
Indeno(1,2,3-C,D)Pyrene	0.002	UG/L	2 U	2 U	2 U	2 U	2 U
Naphthalene	10	UG/L	2 U	2 U	2 U	2 U	2 U
Pentachlorophenol	1	UG/L	20 U	20 U	20 U	20 U	20 U
Phenanthrene	50	UG/L	10 U	10 U	10 U	10 U	10 U
Phenol	1	UG/L	10 U	10 U	10 U	10 U	10 U
Pyrene	50	UG/L	10 U	10 U	10 U	10 U	10 U

DRAFT

Table 9. Summary of Metals in Groundwater, 1920 Turnbull Avenue Site A, Bronx, New York

DRAFT

Sample Designation:			TW-1	TW-1	AMW-1	AMW-1	AMW-1	AMW-1	AMW-2	AMW-2	AMW-3
Sample Date:			10/03/2023	10/03/2023	10/30/2025	10/30/2025	10/30/2025	10/30/2025	10/30/2025	10/30/2025	10/30/2025
Normal Sample or Field Duplicate:			N	N	N	N	FD	FD	N	N	N
Total or Dissolved:			T	D	T	D	T	D	T	D	T
Parameter	NYSDEC Ambient Water Quality Standards and Guidance Values	Units									
Arsenic	25	UG/L	1.3 J	2 U	2 U	2 U	2 U	2 U	2 U	0.6 J	0.73 J
Barium	1000	UG/L	268	253	241	251	236	248	146	159	365
Beryllium	3	UG/L	0.8 U	0.8 U	0.8 U	0.8 U	0.8 U	0.8 U	0.8 U	0.8 U	0.8 U
Cadmium	5	UG/L	2 U	2 U	0.92 U	0.92 U	0.92 U	0.92 U	0.92 U	0.92 U	0.92 U
Chromium III	--	UG/L	10 U	NA	10 U	NA	10 U	NA	10 U	NA	10 U
Chromium, Hexavalent	50	UG/L	10 U	10 U	10 U	10 U	10 U	10 U	10 U	10 U	10 U
Chromium, Total	50	UG/L	4 U	4 U	4 U	4 U	4 U	4 U	4 U	4 U	4 U
Copper	200	UG/L	5	4 U	4 U	4 U	4 U	4 U	4 U	4 U	4 U
Cyanide	200	UG/L	18.6	NA	22.2	NA	23	NA	17.2	NA	12.8
Lead	25	UG/L	13.7	1.2 U	1.2 U	1.2 U	1.2 U	1.2 U	1.2 U	1.2 U	1.2 U
Manganese	300	UG/L	212	193	102	99.2	97.2	101	63.6	70.9	151
Mercury	0.7	UG/L	0.2 U	0.2 U	0.2 U	0.2 U	0.2 U	0.2 U	0.2 U	0.2 U	0.2 U
Nickel	100	UG/L	4 U	4 U	4 U	4 U	4 U	4 U	4 U	4 U	4 U
Selenium	10	UG/L	2.5 U	2.5 U	2.5 U	1.2 J	2.5 U	0.89 J	2.5 U	5.6	2.5 U
Silver	50	UG/L	2 U	2 U	2 U	2 U	2 U	2 U	2 U	2 U	2 U
Zinc	2000	UG/L	32.7	4.7 J	16 U	16 U	16 U	16 U	16 U	16 U	4.9 J

DRAFT

		Sample Designation:	AMW-3
		Sample Date:	10/30/2025
		Normal Sample or Field Duplicate:	N
		Total or Dissolved:	D
Parameter	NYSDEC Ambient Water Quality Standards and Guidance Values	Units	
Arsenic	25	UG/L	0.97 J
Barium	1000	UG/L	377
Beryllium	3	UG/L	0.8 U
Cadmium	5	UG/L	0.92 U
Chromium III	--	UG/L	NA
Chromium, Hexavalent	50	UG/L	10 U
Chromium, Total	50	UG/L	4 U
Copper	200	UG/L	4 U
Cyanide	200	UG/L	NA
Lead	25	UG/L	1.2 U
Manganese	300	UG/L	157
Mercury	0.7	UG/L	0.2 U
Nickel	100	UG/L	4 U
Selenium	10	UG/L	0.65 J
Silver	50	UG/L	2 U
Zinc	2000	UG/L	4.3 J

DRAFT

Table 10. Summary of Polychlorinated Biphenyls in Groundwater, 1920 Turnbull Avenue Site A, Bronx, New York

Sample Designation:			TW-1	AMW-1	AMW-1	AMW-2	AMW-3
Sample Date:			10/03/2023	10/30/2025	10/30/2025	10/30/2025	10/30/2025
Normal Sample or Field Duplicate:			N	N	FD	N	N
Parameter	NYSDEC Ambient Water Quality Standards and Guidance Values	Units					
PCB-1016 (Aroclor 1016)	--	UG/L	0.4 U	0.2 U	0.2 U	0.2 U	0.2 U
PCB-1221 (Aroclor 1221)	--	UG/L	0.4 U	0.2 U	0.2 U	0.2 U	0.2 U
PCB-1232 (Aroclor 1232)	--	UG/L	0.4 U	0.2 U	0.2 U	0.2 U	0.2 U
PCB-1242 (Aroclor 1242)	--	UG/L	0.4 U	0.2 U	0.2 U	0.2 U	0.2 U
PCB-1248 (Aroclor 1248)	--	UG/L	0.4 U	0.2 U	0.2 U	0.2 U	0.2 U
PCB-1254 (Aroclor 1254)	--	UG/L	0.4 U	0.2 U	0.2 U	0.2 U	0.2 U
PCB-1260 (Aroclor 1260)	--	UG/L	0.4 U	0.2 U	0.2 U	0.2 U	0.2 U
PCB-1262 (Aroclor 1262)	--	UG/L	0.4 U	0.2 U	0.2 U	0.2 U	0.2 U
PCB-1268 (Aroclor 1268)	--	UG/L	0.4 U	0.2 U	0.2 U	0.2 U	0.2 U
Polychlorinated Biphenyl (PCBs)	0.09	UG/L	0.4 U	0.2 U	0.2 U	0.2 U	0.2 U

DRAFT

Table 11. Summary of Pesticides and Herbicides in Groundwater, 1920 Turnbull Avenue Site A, Bronx, New York

DRAFT

		Sample Designation:	TW-1	AMW-1	AMW-1	AMW-2	AMW-3
		Sample Date:	10/03/2023	10/30/2025	10/30/2025	10/30/2025	10/30/2025
		Normal Sample or Field Duplicate:	N	N	FD	N	N
Parameter	NYSDEC Ambient Water Quality Standards and Guidance Values	Units					
Aldrin	0	UG/L	0.02 U	0.02 U	0.02 U	0.02 U	0.02 U
Alpha Bhc (Alpha Hexachlorocyclohexane)	0.01	UG/L	0.02 U	0.02 U	0.02 U	0.02 U	0.02 U
Alpha Endosulfan	--	UG/L	0.02 U	0.02 U	0.02 U	0.02 U	0.02 U
Beta Bhc (Beta Hexachlorocyclohexane)	0.04	UG/L	0.02 U	0.02 U	0.02 U	0.02 U	0.02 U
Beta Endosulfan	--	UG/L	0.02 U	0.02 U	0.02 U	0.02 U	0.02 U
Chlordane (Technical)	--	UG/L	0.5 U	0.2 U	0.2 U	0.2 U	0.2 U
cis-Chlordane	--	UG/L	0.02 U	0.02 U	0.02 U	0.02 U	0.02 U
Delta BHC (Delta Hexachlorocyclohexane)	0.04	UG/L	0.02 U	0.02 U	0.02 U	0.02 U	0.02 U
Dieldrin	0.004	UG/L	0.02 U	0.02 U	0.02 U	0.02 U	0.02 U
Endosulfan Sulfate	--	UG/L	0.02 U	0.02 U	0.02 U	0.02 U	0.02 U
Endrin	0	UG/L	0.02 U	0.02 U	0.02 U	0.02 U	0.02 U
Endrin Aldehyde	5	UG/L	0.02 U	0.02 U	0.02 U	0.02 U	0.02 U
Endrin Ketone	5	UG/L	0.02 U	0.02 U	0.02 U	0.02 U	0.02 U
Gamma Bhc (Lindane)	0.05	UG/L	0.02 U	0.02 U	0.02 U	0.02 U	0.02 U
Heptachlor	0.04	UG/L	0.02 U	0.02 U	0.02 U	0.02 U	0.02 U
Heptachlor Epoxide	0.03	UG/L	0.02 U	0.02 U	0.02 U	0.02 U	0.02 U
Methoxychlor	35	UG/L	0.02 U	0.02 U	0.02 U	0.02 U	0.02 U
P,P'-DDD	0.3	UG/L	0.02 U	0.02 U	0.02 U	0.02 U	0.02 U
P,P'-DDE	0.2	UG/L	0.02 U	0.02 U	0.02 U	0.02 U	0.02 U
P,P'-DDT	0.2	UG/L	0.02 U	0.02 U	0.02 U	0.02 U	0.02 U
Toxaphene	0.06	UG/L	0.5 U	0.5 U	0.5 U	0.5 U	0.5 U

DRAFT

Table 12. Summary of Per- and Polyfluoroalkyl Substances in Groundwater, 1920 Turnbull Avenue Site A, Bronx, New York

DRAFT

Parameter	NYSDEC Ambient Water Quality Standards and Guidance Values	Units	Sample Designation: AMW-1	AMW-1	AMW-2	AMW-3
			Sample Date: 10/30/2025	10/30/2025	10/30/2025	10/30/2025
			Normal Sample or Field Duplicate: N	FD	N	N
11-Chloroeicosafluoro-3-Oxaundecane-1-Sulfonic Acid	--	NG/L	1.45 U	1.47 U	1.44 U	1.44 U
2-(N-ethyl perfluoro-1-octanesulfonamido)-ethanol	--	NG/L	7.26 U	7.35 U	7.2 U	7.22 U
2-(N-methyl perfluoro-1-octanesulfonamido)-ethanol	--	NG/L	7.26 U	7.35 U	7.2 U	7.22 U
2-(N-methyl perfluorooctanesulfonamido) acetic acid	--	NG/L	1.45 U	1.47 U	1.44 U	1.44 U
2H,2H,3H,3H-Perfluorooctanoic acid (5:3FTCA)	--	NG/L	7.26 U	7.35 U	7.2 U	7.22 U
3-Perfluoroheptyl propanoic acid (7:3FTCA)	--	NG/L	7.26 U	7.35 U	7.2 U	7.22 U
3-Perfluoropropyl propanoic acid (3:3 FTCA)	--	NG/L	2.91 U	2.94 U	2.88 U	2.89 U
4,8-Dioxa-3H-perfluorononanoic acid (ADONA)	--	NG/L	1.45 U	1.47 U	1.44 U	1.44 U
9-Chlorohexadecafluoro-3-Oxanonane-1-Sulfonic Acid	--	NG/L	1.45 U	1.47 U	1.44 U	1.44 U
N-ethyl perfluoro-1-octanesulfonamide	--	NG/L	1.45 U	1.47 U	1.44 U	1.44 U
N-ethyl perfluorooctanesulfonamidoacetic acid	--	NG/L	1.45 U	1.47 U	1.44 U	1.44 U
N-methyl perfluoro-1-octanesulfonamide	--	NG/L	1.45 U	1.47 U	1.44 U	1.44 U
Nonafluoro-3,6-dioxaheptanoic acid (NFDHA)	--	NG/L	1.45 U	1.47 U	1.44 U	1.44 U
Perfluoro(2-ethoxyethane)sulfonic acid (PFEESA)	--	NG/L	1.45 U	1.47 U	1.44 U	1.44 U
Perfluoro(2-Propoxypropanoic) Acid	--	NG/L	1.09 U	1.1 U	1.08 U	1.08 U
Perfluoro-3-methoxypropanoic acid (PFMPA)	--	NG/L	1.45 U	1.47 U	1.44 U	1.44 U
Perfluoro-4-methoxybutanoic acid (PFMBA)	--	NG/L	1.45 U	1.47 U	1.44 U	1.44 U
Perfluorobutanesulfonic acid (PFBS)	--	NG/L	1.45 U	0.59 J	1.44 U	0.62 J
Perfluorobutanoic Acid	--	NG/L	0.96 BJ	1.03 BJ	1.26 BJ	0.86 BJ
Perfluorodecane Sulfonic Acid	--	NG/L	1.45 U	1.47 U	1.44 U	1.44 U
Perfluorodecanoic acid (PFDA)	--	NG/L	1.45 U	1.47 U	1.44 U	1.44 U
Perfluorododecane sulfonate (PFDoDS)	--	NG/L	1.45 U	1.47 U	1.44 U	1.44 U
Perfluorododecanoic acid (PFDoA)	--	NG/L	1.45 U	1.47 U	1.44 U	1.44 U
Perfluoroheptane Sulfonate (PFHPS)	--	NG/L	1.45 U	1.47 U	1.44 U	1.44 U
Perfluoroheptanoic acid (PFHpA)	--	NG/L	0.46 J	0.52 J	0.8 J	0.54 J
Perfluorohexanesulfonic acid (PFHxS)	--	NG/L	0.58 J	0.62 J	0.78 J	0.67 J
Perfluorohexanoic acid (PFHxA)	--	NG/L	0.74 J	1.47 U	1.44 U	0.61 J
Perfluorononanesulfonic Acid (PFNS)	--	NG/L	1.45 U	1.47 U	1.44 U	1.44 U
Perfluorononanoic acid (PFNA)	--	NG/L	0.55 J	0.57 J	0.76 J	0.69 J
Perfluorooctane Sulfonamide (FOSA)	--	NG/L	1.45 U	1.47 U	1.44 U	1.44 U
Perfluorooctanesulfonic acid (PFOS)	**2.7**	NG/L	**3.23**	**3.24**	**5.12**	**3.42**
Perfluorooctanoic acid (PFOA)	6.7	NG/L	1.46	1.66	2.55	1.68
Perfluoropentanesulfonic Acid (PFPeS)	--	NG/L	1.45 U	1.47 U	1.44 U	1.44 U
Perfluoropentanoic Acid (PFPeA)	--	NG/L	0.77 J	0.83 J	1.25 J	0.77 J
Perfluorotetradecanoic acid (PFTA)	--	NG/L	1.45 U	1.47 U	1.44 U	1.44 U
Perfluorotridecanoic Acid (PFTriA)	--	NG/L	1.45 U	1.47 U	1.44 U	1.44 U
Perfluoroundecanoic Acid (PFUnA)	--	NG/L	1.45 U	1.47 U	1.44 U	1.44 U
Sodium 1H,1H,2H,2H-Perfluorodecane Sulfonate (8:2)	--	NG/L	2.91 U	2.94 U	2.88 U	2.89 U
Sodium 1H,1H,2H,2H-Perfluorohexane Sulfonate (4:2)	--	NG/L	2.91 U	2.94 U	2.88 U	2.89 U
Sodium 1H,1H,2H,2H-Perfluorooctane Sulfonate (6:2)	--	NG/L	2.91 U	2.94 U	2.88 U	2.89 U

Table 13. Summary of Volatile Organic Compounds in Soil Vapor, 1920 Turnbull Avenue Site A, Bronx, New York **DRAFT**

Sample Designation:		SV-1	SV-1	AAA	ASV-1	ASV-2	ASV-3	ASV-4	ASV-4
Sample Date:		10/04/2023	10/04/2023	10/17/2025	10/17/2025	10/17/2025	10/17/2025	10/17/2025	10/17/2025
Normal Sample or Field Duplicate:		N	FD	N	N	N	N	N	FD
Parameter	Units								
1,1,1-Trichloroethane (TCA)	UG/M3	2.2 U	1.1 U	1.1 U	1.1 U	**0.84 J**	**0.47 J**	**2.2**	**2.2**
1,1,2,2-Tetrachloroethane	UG/M3	2.7 U	1.4 U	1.4 U	1.4 U	1.4 U	1.4 U	1.4 U	1.4 U
1,1,2-Trichloro-1,2,2-Trifluoroethane	UG/M3	3.1 U	**0.44 J**	**0.59 J**	**0.7 J**	**0.77 J**	**0.73 J**	**0.65 J**	**0.63 J**
1,1,2-Trichloroethane	UG/M3	2.2 U	1.1 U	1.1 U	1.1 U	1.1 U	1.1 U	1.1 U	1.1 U
1,1-Dichloroethane	UG/M3	1.6 U	0.81 U	0.81 U	0.81 U	0.81 U	0.81 U	0.81 U	0.81 U
1,1-Dichloroethene	UG/M3	0.4 U	0.2 U	0.2 U	0.2 U	0.2 U	0.2 U	0.2 U	0.2 U
1,2,4-Trichlorobenzene	UG/M3	7.4 U	3.7 U	3.7 U	3.7 U	3.7 U	3.7 U	3.7 U	3.7 U
1,2,4-Trimethylbenzene	UG/M3	**3.5**	**2.5**	0.98 U	**1.7**	**12**	**1**	0.98 U	0.98 U
1,2-Dibromoethane (Ethylene Dibromide)	UG/M3	3.1 U	1.5 U	1.5 U	1.5 U	1.5 U	1.5 U	1.5 U	1.5 U
1,2-Dichlorobenzene	UG/M3	2.4 U	1.2 U	1.2 U	1.2 U	1.2 U	1.2 U	1.2 U	1.2 U
1,2-Dichloroethane	UG/M3	1.6 U	0.81 U	0.81 U	0.81 U	0.81 U	0.81 U	0.81 U	0.81 U
1,2-Dichloropropane	UG/M3	1.8 U	0.92 U	0.92 U	0.92 U	0.92 U	0.92 U	0.92 U	0.92 U
1,2-Dichlorotetrafluoroethane	UG/M3	2.8 U	1.4 U	1.4 U	1.4 U	1.4 U	1.4 U	1.4 U	1.4 U
1,3,5-Trimethylbenzene (Mesitylene)	UG/M3	**0.48 J**	**0.49 J**	0.98 U	**0.94 J**	**5.1**	0.98 U	0.98 U	0.98 U
1,3-Butadiene	UG/M3	**0.31 J**	**0.28 J**	0.44 U	0.44 U	0.44 U	0.44 U	0.44 U	0.44 U
1,3-Dichlorobenzene	UG/M3	**13**	**14**	1.2 U	**6.4**	**6**	**4.8**	**0.93 J**	**5.3**
1,4-Dichlorobenzene	UG/M3	2.4 U	1.2 U	1.2 U	1.2 U	1.2 U	1.2 U	1.2 U	1.2 U
1,4-Dioxane (P-Dioxane)	UG/M3	36 U	18 U	18 U	18 U	18 U	18 U	18 U	18 U
2,2,4-Trimethylpentane	UG/M3	**2.6**	**2.5**	**0.49 J**	**3.9**	**3**	**3.3**	**1.3**	**1.5**
2-Chlorotoluene	UG/M3	2.1 U	1 U	1 U	1 U	1 U	1 U	1 U	1 U
2-Hexanone	UG/M3	**1.8 J**	**1.4 J**	2.1 U	**1.4 J**	**1.7 J**	2.1 U	2.1 U	**0.98 J**
4-Ethyltoluene	UG/M3	**0.5 J**	**0.5 J**	0.98 U	**2.2**	**12**	**1.5**	0.98 U	**0.6 J**
Acetone	UG/M3	**510 D**	**420 D**	**92 D**	**450 D**	**460 D**	**310 D**	**190 D**	**220 D**
Allyl Chloride (3-Chloropropene)	UG/M3	3.1 U	1.6 U	1.6 U	1.6 U	1.6 U	1.6 U	1.6 U	1.6 U
Benzene	UG/M3	**4.4**	**4.2**	**0.8**	**3.6**	**2.9**	**11**	**1.3**	**1.4**
Benzyl Chloride	UG/M3	2.1 U	1 U	1 U	1 U	1 U	1 U	1 U	1 U
Bromodichloromethane	UG/M3	2.7 U	1.3 U	1.3 U	1.3 U	1.3 U	1.3 U	**2.3**	**2.3**
Bromoform	UG/M3	4.1 U	2.1 U	2.1 U	2.1 U	2.1 U	2.1 U	2.1 U	2.1 U
Bromomethane	UG/M3	1.6 U	0.78 U	0.78 U	0.78 U	0.78 U	0.78 U	0.78 U	0.78 U
Butane	UG/M3	**27**	**25**	**3.2**	**8.1**	**4.7**	**22**	**2.6**	**2.6**
Carbon Disulfide	UG/M3	**32**	**2.9**	**0.79 J**	**8.8**	**3.7**	**21**	**1.3 J**	**1.4 J**
Carbon Tetrachloride	UG/M3	0.44 U	**0.26**	**0.49**	0.22 U	**0.17 J**	0.22 U	0.22 U	0.22 U
Chlorobenzene	UG/M3	**0.73 J**	**0.68 J**	0.92 U	**0.35 J**	0.92 U	0.92 U	0.92 U	0.92 U
Chlorodifluoromethane	UG/M3	3.5 U	**0.69 J**	1.8 U	1.8 U	1.8 U	1.8 U	1.8 U	1.8 U
Chloroethane	UG/M3	2.6 U	1.3 U	1.3 U	1.3 U	1.3 U	1.3 U	1.3 U	1.3 U
Chloroform	UG/M3	**1.5 J**	**1.4**	0.98 U	**1.3**	**4.1**	**4.2**	**170 D**	**170 D**

DRAFT

Table 13. Summary of Volatile Organic Compounds in Soil Vapor, 1920 Turnbull Avenue Site A, Bronx, New York **DRAFT**

Sample Designation:		SV-1	SV-1	AAA	ASV-1	ASV-2	ASV-3	ASV-4	ASV-4
Sample Date:		10/04/2023	10/04/2023	10/17/2025	10/17/2025	10/17/2025	10/17/2025	10/17/2025	10/17/2025
Normal Sample or Field Duplicate:		N	FD	N	N	N	N	N	FD
Parameter	Units								
Chloromethane	UG/M3	**2.1**	**2**	1 U	1 U	1 U	1 U	1 U	1 U
Cis-1,2-Dichloroethylene	UG/M3	0.4 U	0.2 U	0.2 U	0.2 U	0.2 U	**0.12 J**	0.2 U	0.2 U
Cis-1,3-Dichloropropene	UG/M3	1.8 U	0.91 U	0.91 U	0.91 U	0.91 U	0.91 U	0.91 U	0.91 U
Cyclohexane	UG/M3	**1.5**	**1.5**	**0.48 J**	**11**	**7.3**	**14**	**2.9**	**3.2**
Cymene	UG/M3	**1.7 J**	**1 J**	1.1 U	1.1 U	1.1 U	1.1 U	1.1 U	1.1 U
Dibromochloromethane	UG/M3	3.4 U	1.7 U	1.7 U	1.7 U	1.7 U	1.7 U	1.7 U	1.7 U
Dichlorodifluoromethane	UG/M3	**2.9 J**	**2.5**	**2.6**	**3.5**	**2.7**	**3**	**2.6**	**2.6**
Ethylbenzene	UG/M3	**4.3**	**4.1**	**1.1**	**5.8**	**7.8**	**5.5**	**2.5**	**3.9**
Hexachlorobutadiene	UG/M3	4.3 U	2.1 U	2.1 U	2.1 U	2.1 U	2.1 U	2.1 U	2.1 U
Isopropanol	UG/M3	**75**	**68**	**48**	**7.4 J**	**5.1 J**	**7 J**	**5.8 J**	**8.7 J**
Isopropylbenzene (Cumene)	UG/M3	**0.46 J**	**0.43 J**	0.98 U	0.98 U	**0.98**	0.98 U	0.98 U	0.98 U
m,p-Xylene	UG/M3	**15**	**14**	**3.1**	**25**	**39**	**24**	**7.7**	**17**
Methyl Ethyl Ketone (2-Butanone)	UG/M3	**130**	**120 D**	**13**	**19**	**16**	**8.9**	**8.6**	**12**
Methyl Isobutyl Ketone (4-Methyl-2-Pentanone)	UG/M3	**14**	**14**	**1.1 J**	**2.3**	**1.6 J**	**2.4**	**1.6 J**	**2.3**
Methyl Methacrylate	UG/M3	4.1 U	2 U	2.1 U	2.1 U	2.1 U	2.1 U	2.1 U	2.1 U
Methylene Chloride	UG/M3	3.5 U	**1.1 J**	1.7 U	1.7 U	1.7 U	1.7 U	1.7 U	1.7 U
Naphthalene	UG/M3	5.2 U	2.6 U	2 U	2 U	2 U	2 U	2 U	2 U
N-Butylbenzene	UG/M3	2.2 U	1.1 U	1.1 U	1.1 U	1.1 U	1.1 U	1.1 U	1.1 U
N-Heptane	UG/M3	**8**	**5.8**	0.82 U	**25**	**8.7**	**9.3**	**2.6**	**3**
N-Hexane	UG/M3	**4.6**	**4.4**	**0.45 J**	**18**	**7.6**	**9.6**	**2.6**	**3**
N-Propylbenzene	UG/M3	2 U	**0.38 J**	0.98 U	**0.53 J**	**2.3**	0.98 U	0.98 U	0.98 U
O-Xylene (1,2-Dimethylbenzene)	UG/M3	**4.2**	**4.1**	**0.89**	**8.1**	**15**	**7.4**	**2**	**4.7**
Sec-Butylbenzene	UG/M3	2.2 U	1.1 U	1.1 U	1.1 U	1.1 U	1.1 U	1.1 U	1.1 U
Styrene	UG/M3	**0.56 J**	**0.63 J**	0.85 U	0.85 U	0.85 U	0.85 U	0.85 U	0.85 U
T-Butylbenzene	UG/M3	2.2 U	1.1 U	1.1 U	1.1 U	1.1 U	1.1 U	1.1 U	1.1 U
Tert-Butyl Alcohol	UG/M3	**36**	**33**	15 U	**15**	**13 J**	**7.5 J**	**5.4 J**	**7.4 J**
Tert-Butyl Methyl Ether	UG/M3	1.4 U	0.72 U	0.72 U	0.72 U	0.72 U	0.72 U	0.72 U	0.72 U
Tetrachloroethylene (PCE)	UG/M3	**3.8**	**1.7**	1.4 U	**1.1 J**	**11**	**11**	**27**	**23**
Tetrahydrofuran	UG/M3	29 U	15 U	15 U	15 U	15 U	15 U	15 U	15 U
Toluene	UG/M3	**11**	**11**	**1.7**	**24**	**32**	**30**	**9.9**	**10**
Trans-1,2-Dichloroethene	UG/M3	1.6 U	0.79 U	0.79 U	0.79 U	0.79 U	0.79 U	0.79 U	0.79 U
Trans-1,3-Dichloropropene	UG/M3	1.8 U	0.91 U	0.91 U	0.91 U	0.91 U	0.91 U	0.91 U	0.91 U
Trichloroethylene (TCE)	UG/M3	0.4 U	0.2 U	0.2 U	0.2 U	0.2 U	0.2 U	**8.3**	**8.1**
Trichlorofluoromethane	UG/M3	**0.82 J**	**0.81 J**	**1.2**	**1.2**	**1.8**	**1.8**	**1.4**	**1.4**
Vinyl Bromide	UG/M3	1.7 U	0.87 U	0.88 U	0.88 U	0.88 U	0.88 U	0.88 U	0.88 U
Vinyl Chloride	UG/M3	**0.36 J**	0.2 U	0.2 U	0.2 U	0.2 U	0.2 U	0.2 U	0.2 U

DRAFT

Table 14: Groundwater Gauging Data, 1920 Turnbull Avenue Site A, Bronx, New York

Monitoring Well Identification	Date	Time	Approximate Top of Casing Elevation (ft NAVD 88	Depth to Water (ft-btoc)	Depth to Bottom (ft bls)	Groundwater Elevation (ft NAVD 88)
AMW-1	10/30/2025	7:10:00 AM	16.22	10.00	17.20	6.22
AMW-2	10/30/2025	7:00:00 AM	16.33	10.10	18.03	6.23
AMW-3	10/30/2025	7:14:00 AM	17.29	11.10	17.90	6.19

ft = feet
bls = below land surface
btoc = below top of casing
NAVD 88 - North American Vertical Datum of 1988

DRAFT

Table 15. Remedial Cost Estimate for Remedial Alternative 1
Track 1 Unrestricted Use Cleanup

Item	Description	Cost
Capital Costs		
SITE PREPARATION		
	Mobilization/Demobilization	$ 200,000
	Perimeter Fencing, Site Security, Temporary Facilities, Soil Staging Area, Decon Pad	$ 100,000
	Clearing and Grubbing/Erosion and Sediment Controls	$ 100,000
	Permitting	$ 100,000
EXCAVATION/BACKFILL		
	Support of Excavation	$ 700,000
	Soil Excavation and Handling	$ 500,000
	Import Certified-Clean Fill	$ 200,000
	Backfill and Compaction of Certified Clean Fill	$ 100,000
	Install Dewatering and Treatment System	$ 300,000
	O&M of Dewatering and Treatment System	$ 300,000
	Surveying	$ 100,000
TRANSPORTATION/DISPOSAL		
	Non-Hazardous Solid Waste Transportation and Disposal	$ 2,000,000
FIELD SUPERVISION/CONSULTING FEES		
	Backfill Sampling for VOCs	$ 100,000
	Backfill Sampling for all other parameters	$ 100,000
	Documentation Sampling and Validation	$ 100,000
	Air Monitoring, Field Oversight, Engineering Support/Disposal Coordination	$ 400,000
BCP Reporting/Record Keeping		
	Remedial Investigation Work Plan, Remedial Investigation Report, Remedial Action Work Pla	$ 100,000
	Monthly Reporting, Fact Sheets, Citizen Participation Activities	$ 100,000
	Final Engineering Report	$ 100,000
	Contractor General Conditions	$ 470,000
	Subtotal	$ 5,700,000
	Contingency	$ 1,140,000
	Sales Tax	$ 417,125
	TOTAL CAPITAL COST	**$ 7,727,125**

DRAFT

Table 16. Remedial Cost Estimate for Remedial Alternative 2
Track 2 Unrestricted Use Cleanup

Item	Description	Cost
Capital Costs		
SITE PREPARATION		
	Mobilization/Demobilization	$ 200,000
	Perimeter Fencing, Site Security, Temporary Facilities, Soil Staging Area, Decon Pad	$ 100,000
	Clearing and Grubbing/Erosion and Sediment Controls	$ 100,000
	Permitting	$ 100,000
EXCAVATION/BACKFILL		
	Support of Excavation	$ 500,000
	Soil Excavation and Handling	$ 400,000
	Import Certified-Clean Fill	$ 100,000
	Backfill and Compaction of Certified Clean Fill	$ 100,000
	Install Dewatering and Treatment System	$ 300,000
	O&M of Dewatering and Treatment System	$ 300,000
	Surveying	$ 100,000
TRANSPORTATION/DISPOSAL		
	Non-Hazardous Solid Waste Transportation and Disposal	$ 1,500,000
FIELD SUPERVISION/CONSULTING FEES		
	Backfill Sampling for VOCs	$ 100,000
	Backfill Sampling for all other parameters	$ 100,000
	Documentation Sampling and Validation	$ 100,000
	Air Monitoring, Field Oversight, Engineering Support/Disposal Coordination	$ 300,000
BCP Reporting/Record Keeping		
	Remedial Investigation Work Plan, Remedial Investigation Report, Remedial Action Work Pla	$ 100,000
	Monthly Reporting, Fact Sheets, Citizen Participation Activities	$ 100,000
	Final Engineering Report	$ 100,000
	Site Management Plan	$ 100,000
	Contractor General Conditions	$ 570,000
	Subtotal	$ 4,800,000
	Contingency	$ 960,000
	Sales Tax	$ 337,250
	TOTAL CAPITAL COST	**$ 6,667,250**
Annual Operation, Maintenance and Monitoring (OM&M) Cost		
	Annual Inspection of Engineering Controls and Periodic Review Report	$ 10,000
	Maintenance of Site Cover System	$ 10,000
	ANNUAL OM&M COST	**$ 20,000**

DRAFT

Table 17. Remedial Cost Estimate for Remedial Alternative 3
Track 4 Unrestricted Use Cleanup

Item	Description	Cost
Capital Costs		
SITE PREPARATION		
	Mobilization/Demobilization	$ 200,000
	Perimeter Fencing, Site Security, Temporary Facilities, Soil Staging Area, Decon Pad	$ 100,000
	Clearing and Grubbing/Erosion and Sediment Controls	$ 100,000
	Permitting	$ 100,000
EXCAVATION/BACKFILL		
	Soil Excavation and Handling	$ 100,000
	Import Certified-Clean Fill	$ 100,000
	Backfill and Compaction of Certified Clean Fill	$ 100,000
	Surveying	$ 100,000
TRANSPORTATION/DISPOSAL		
	Non-Hazardous Solid Waste Transportation and Disposal	$ 200,000
FIELD SUPERVISION/CONSULTING FEES		
	Backfill Sampling for VOCs	$ 100,000
	Backfill Sampling for all other parameters	$ 100,000
	Documentation Sampling and Validation	$ 100,000
	Air Monitoring, Field Oversight, Engineering Support/Disposal Coordination	$ 100,000
BCP Reporting/Record Keeping		
	Remedial Investigation Work Plan, Remedial Investigation Report, Remedial Action Work Plan	$ 100,000
	Monthly Reporting, Fact Sheets, Citizen Participation Activities	$ 100,000
	Final Engineering Report	$ 100,000
	Site Management Plan	$ 100,000
	Contractor General Conditions	$ 165,000
	Subtotal	$ 1,900,000
	Contingency	$ 380,000
	Sales Tax	$ 97,625
	TOTAL CAPITAL COST	**$ 2,542,625**
Annual Operation, Maintenance and Monitoring (OM&M) Cost		
	Annual Inspection of Engineering Controls and Periodic Review Report	$ 10,000
	Maintenance of Site Cover System	$ 10,000
	ANNUAL OM&M COST	**$ 20,000**

DRAFT

Table 18. Track 1 and Track 2/4 Soil Cleanup Objectives
1920 Turnbull Avenue in Bronx, New York

Parameter	Track 1 Soil Cleanup Objectives[1]	Track 2/4 Soil Cleanup Objectives[2]
Volatile Organic Compounds (Concentrations in mg/kg)		
1,1,1-Trichloroethane	0.68	100
1,1-Dichloroethane	0.27	26
1,1-Dichloroethene	0.33	100
1,2,4-Trimethylbenzene	3.6	52
1,3,5-Trimethylbenzene	8.4	52
1,2-Dichlorobenzene	1.1	100
1,2-Dichloroethane	0.02	3.1
1,3-Dichlorobenzene	2.4	49
1,4-Dichlorobenzene	1.8	13
2-Butanone (MEK)	0.12	100
Acetone	0.05	100
Benzene	0.06	4.8
n-Butylbenzene	12	100
Carbon tetrachloride	0.76	2.4
Chlorobenzene	1.1	100
Chloroform	0.37	49
cis-1,2-Dichloroethene	0.25	100
Ethylbenzene	1	41
Methylene chloride	0.05	100
MTBE	0.93	100
n-Propylbenzene	3.9	100
sec-Butylbenzene	11	100
tert-Butylbenzene	5.9	100
Tetrachloroethene	1.3	19
Toluene	0.7	100
trans-1,2-Dichloroethene	0.19	100
Trichloroethene	0.47	21
Vinyl chloride	0.02	0.9
Xylenes (total)	0.26	100
Semivolatile Organic Compounds (Concentrations in mg/kg)		
1,4-Dioxane	0.1	13
2-Methylphenol	0.33	100
3&4-Methylphenol	0.33	100
Acenaphthene	20	100
Acenaphthylene	100	100
Anthracene	100	100
Benzo[a]anthracene	1	1
Benzo[a]pyrene	1	1
Benzo[b]fluoranthene	1	1
Benzo[g,h,i]perylene	100	100
Benzo[k]fluoranthene	0.8	3.9
Chrysene	1	3.9
Dibenzo[a,h]anthracene	0.33	0.33
Dibenzofuran	7	59
Fluoranthene	100	100
Fluorene	3	100
Hexachlorobenzene	0.33	1.2
Indeno[1,2,3-cd]pyrene	0.5	0.5
Naphthalene	12	100
Pentachlorophenol	0.8	6.7
Phenanthrene	100	100
Phenol	0.33	100
Pyrene	100	100
Metals (Concentrations in mg/kg)		
Arsenic	13	16
Barium	350	400
Beryllium	7.2	72

DRAFT

Table 18. Track 1 and Track 2/4 Soil Cleanup Objectives
1920 Turnbull Avenue in Bronx, New York

Parameter	Track 1 Soil Cleanup Objectives[1]	Track 2/4 Soil Cleanup Objectives[2]
Cadmium	2.5	4.3
Chromium, Hexavalent	1	110
Chromium	30	180
Copper	50	270
Cyanide, Total	27	27
Lead	63	400
Manganese	1600	2000
Mercury	0.18	0.81
Nickel	30	310
Selenium	3.9	180
Silver	2	180
Zinc	109	10000
Pesticides (Concentrations in mg/kg)		
4,4'-DDD	0.0033	13
4,4'-DDE	0.0033	8.9
4,4'-DDT	0.0033	7.9
Aldrin	0.005	0.097
alpha-BHC	0.02	0.48
alpha-Chlordane	0.094	4.2
beta-BHC	0.036	0.36
delta-BHC	0.04	100
Dieldrin	0.005	0.2
Endosulfan I	2.4	24
Endosulfan II	2.4	24
Endosulfan sulfate	2.4	24
Endrin	0.014	11
gamma-BHC (Lindane)	0.1	1.3
Heptachlor	0.042	2.1
Total Polychlorinated Biphenyls (Concentrations in mg/kg)		
Total Polychlorinated Biphenyls	0.1	1
Perfluorinated Alkyl Acids (Concentrations in µg/kg)		
Perfluorobutanesulfonic acid	--	--
Perfluoropentansulfonic acid	--	--
Perfluorohexanesulfonic acid	--	--
Perfluoroheptanesulfonic acid	--	--
Perfluorononanesulfonic acid	--	--
Perfluorodecanesulfonic acid	--	--
Perfluorododecanesulfonic acid	--	--
Perfluorobutanoics acid	--	--
Perfluoropentanoic acid	--	--
Perfluorohexanoic acid	--	--
Perfluoroheptanoic acid	--	--
Perfluorooctanoic acid	--	--
Perfluorononanoic acid	--	--
Perfluorodecanoic acid	--	--
Perfluoroundecanoic acid	--	--
Perfluorododecanoic acid	--	--
Perfluorotridecanoic acid	--	--
Perfluorotetradecanoic acid	--	--
Perfluorooctanesulfonic acid	0.88 [3]	44 3
Perfluorooctanoic acid	0.66 [3]	33 3
1H,1H, 2H, 2H-Perfluorohexane sulfonic acid	--	--
1H,1H, 2H, 2H-Perfluorooctane sulfonic acid	--	--
1H,1H, 2H, 2H-Perfluorodecane sulfonic acid	--	--
Perfluroroctanesulfonamide	--	--

DRAFT

Table 18. Track 1 and Track 2/4 Soil Cleanup Objectives
1920 Turnbull Avenue in Bronx, New York

Parameter	Track 1 Soil Cleanup Objectives[1]	Track 2/4 Soil Cleanup Objectives[2]
N-methyl perfluorooctanesulfonamide	--	--
N-ethyl perfluorooctanesulfonamide	--	--
N-methyl perfluorooctanesulfonamidoacetic acid	--	--
N-ethyl perfluorooctanesulfonamidoacetic acid	--	--
N-methyl perfluorooctanesulfonamidoethanol	--	--
N-ethyl perfluorooctanesulfonamidoethanol	--	--
Hexafluoropropylene oxide dimer acid	--	--
4,8-Dioxa-3H-perfluorononanoic acid	--	--
Perfluoro-3-methoxypropanoic acid	--	--
Perfluoro-4-methoxybutanoic acid	--	--
Nonafluoro-3,6-dioxaheptanoic acid	--	--
9-Chlorohexadecafluoro-3-oxanonane-1-sulfonic acid	--	--
11-Chloroeicosafluoro-3-oxaundecane-1-sulfonic acid	--	--
Perfluoro(2-ethoxyethane)sulfonic acid	--	--
3-Perfluoropropyl propanoic acid	--	--
2H,2H,3H,3H-Perfluorooctanoic acid	--	--

1- Backfill soil cleanup objectives for the Track 1 remedy are the NYSDEC Part 375 Unrestricted Use SCOs.

2- Backfill soil cleanup objectives for the Track 2/4 remedy are the NYSDEC Part 375 Restricted Residential Use SCOs.

3 - SCOs for PFOS and PFOA not yet final. The guidance values shown are to be used until SCOs are in effect. Soil collected for onsite reuse will not be analyzed for Perfluorinated Alkyl Acids.

µg/kg - Micrograms per kilogram

mg/kg - Milligrams per kilogram

NYSDEC - New York State Department of Environmental Conservation

SCOs - Soil Cleanup Objectives

DRAFT

Table 19. List of Required Permits
1920 Turnbull Avenue in Bronx, New York

Regulatory Agency	Permit
NYCDEP	Sewer Certification and Sewer Permit (for new building connection)
NYCDEP	Fire Hydrant Permit
NYCDOB	New Building (NB) Permit
NYCDOB	Fence Permit
NYCDOB	Foundation/Earthwork Permit
NYCDOB	Builder's Paving Plan
NYCDOB	Underground Plumbing Permit
NYCDOB	Underground Electrical Permit
NYCDOT	Lane Closures, Sidewalk Crossings

Note: This list only accounts for permits required from the street level and below. Permits for aboveground portions of the building are not listed.

NYCDEP - New York City Department of Environmental Protection

NYCDOB - New York City Department of Buildings

NYCDOT - New York City Department of Transportation

DRAFT

Table 20. List of Confirmation Endpoint Samples
1920 Turnbull Avenue, Brooklyn, New York

Sample Identification	Analyses	Proposed Excavation Depth (ft)	Sample Depth Interval (ft bls)
Documentation Endpoint Samples			
BDS-1	Full Part 375 and ECs	15	15 - 17
BDS-2	Full Part 375 and ECs	15	15 - 17
BDS-3	Full Part 375 and ECs	15	15 - 17
BDS-4	Full Part 375 and ECs	15	15 - 17
BDS-5	Full Part 375 and ECs	15	15 - 17
BDS-6	Full Part 375 and ECs	15	15 - 17
BDS-7	Full Part 375 and ECs	15	15 - 17
BDS-8	Full Part 375 and ECs	15	15 - 17
BDS-9	Full Part 375 and ECs	15	15 - 17
BDS-10	Full Part 375 and ECs	15	15 - 17
BDS-11	Full Part 375 and ECs	15	15 - 17
BDS-12	Full Part 375 and ECs	15	15 - 17
BDS-13	Full Part 375 and ECs	15	15 - 17

DRAFT


Notes:

1. Locations are approximate. All endpoint samples will be biased toward impacted soil, if any is observed in the vicinity of the proposed location.
ft - feet
bls - below land surface
BDS - Bottom Documentation Sample

FIGURES


DRAFT

1. Site Location Map
2. Site Plan
3. Adjacent Landowners
4. Surrounding Land Use and Sensitive Receptors
5. Sample Location Plan
6. Soil Sample Exceedances
7. Groundwater Exceedances
8. Soil Vapor Detections
9. Cross-Sections A-A' and B-B'
10. Groundwater Contour Map, October 30, 2025
11. Remedial Alternative 1: Track 1 Unrestricted Use Cleanup
12. Remedial Alternative 2: Track 2 Restricted Residential Use Cleanup
13. Remedial Alternative 3: Track 4 Restricted Residential Use Cleanup
14. Truck Routes
15. Alpha-Numeric Map

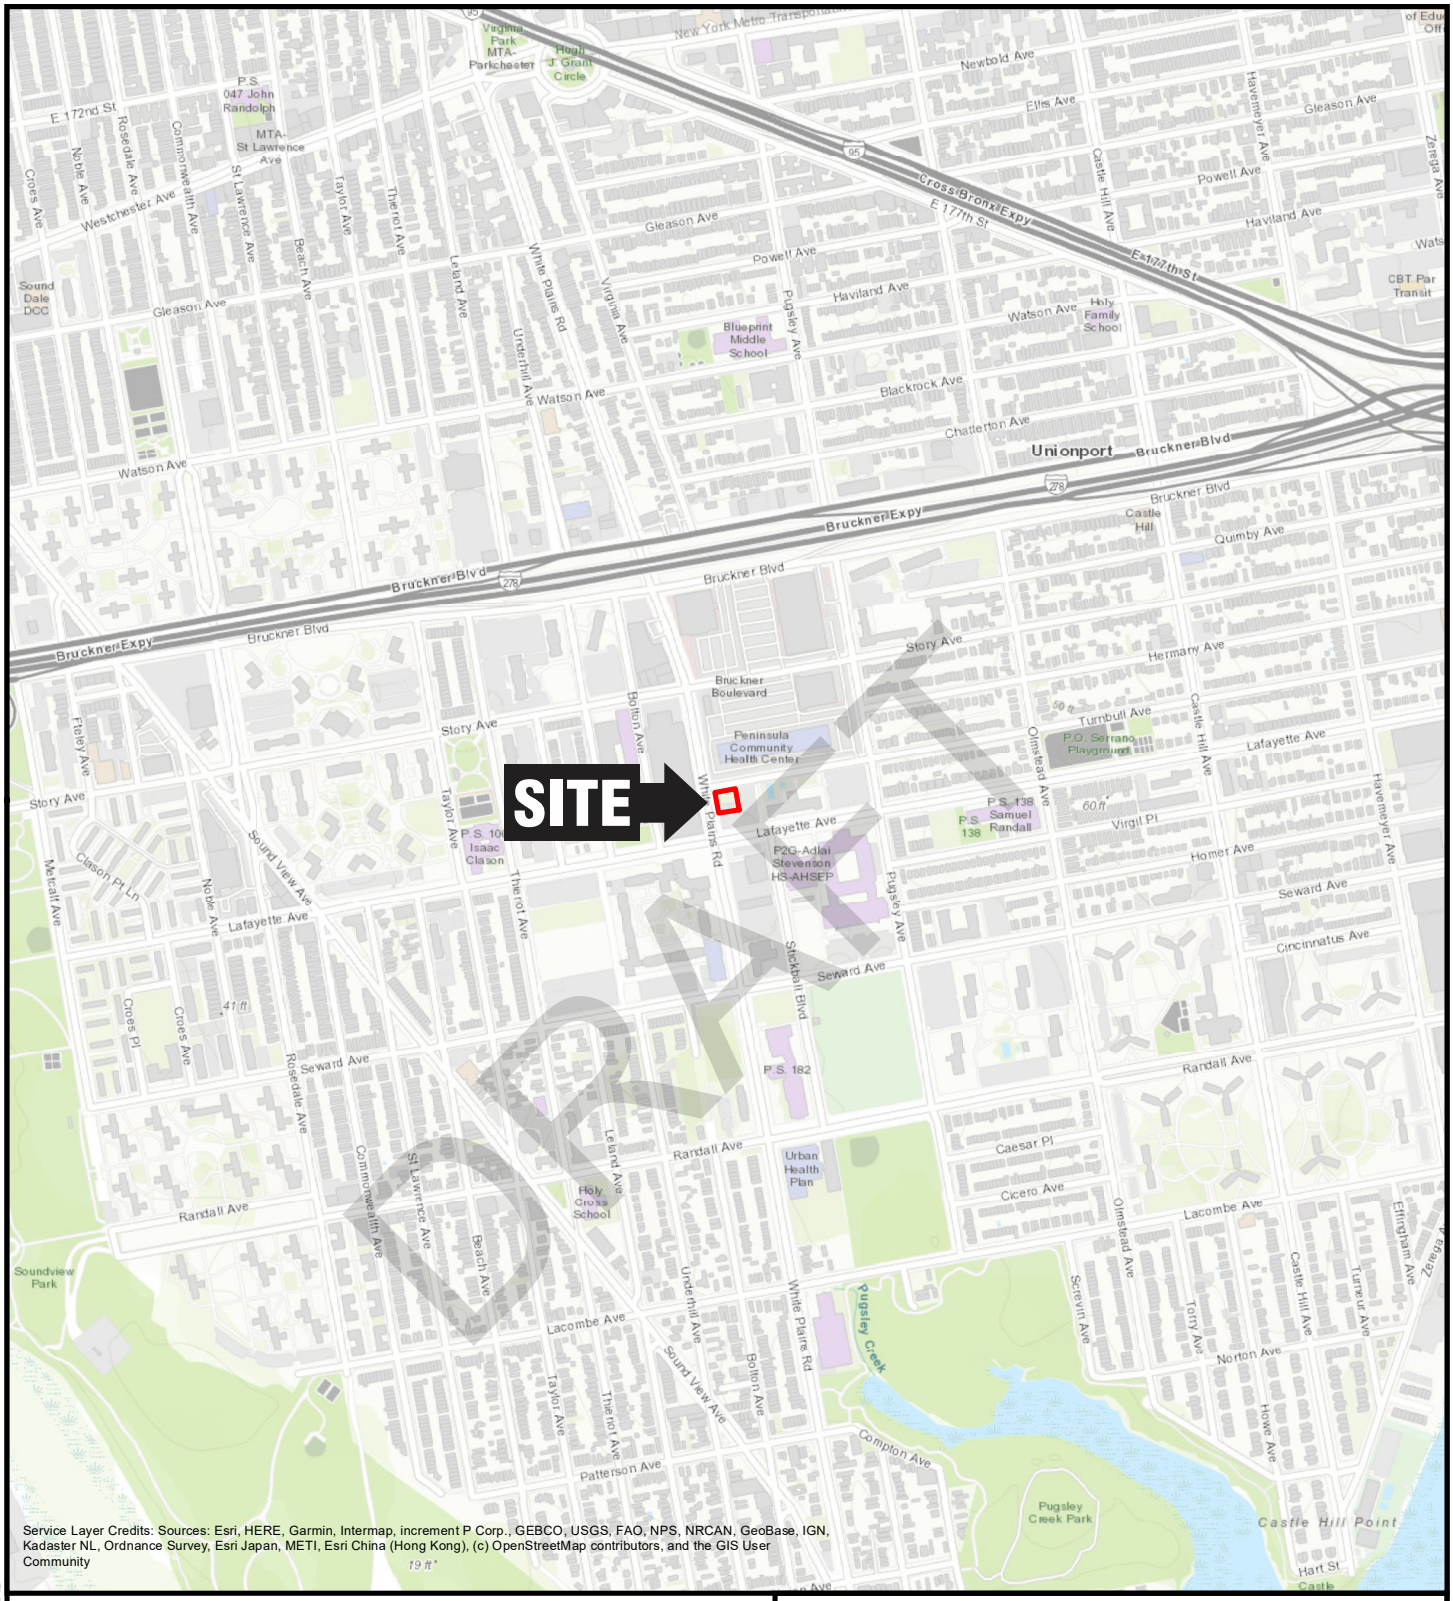

DRAFT

QUADRANGLE LOCATION

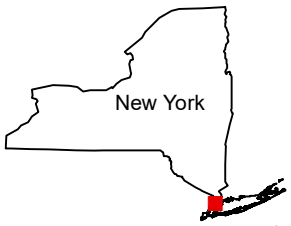

N

1,000 0 1,000'

Title:

SITE LOCATION MAP

LAFAYETTE SITE A
1920 TURNBULL AVENUE
BRONX, NEW YORK 10473

Prepared for:

GDC STRADA CASTLE HILL JV I LLC

ROUX

Compiled by: P.P.	Date: 12/12/2025
Prepared by: M.S.R.	Scale: AS SHOWN
Project Mgr: L.D.	Project: 3868.0004Y002
File: 3868.0004Y126.1.mxd	

FIGURE 1

V:\GIS\PROJECTS\3868\0004Y\126\3868.0004Y126.1.MXD



N

LEGEND

SITE BOUNDARY

NOTES

1. AERIAL SOURCE: NYS OFFICE OF INFORMATION TECHNOLOGY SERVICES GIS PROGRAM OFFICE (GPO)

60 0 60'

Title:

EXISTING CONDITIONS

LAFAYETTE SITE A
1920 TURNBULL AVENUE
BRONX, NEW YORK 10473


Prepared for:

GDC STRADA CASTLE HILL JV I LLC

ROUX

Compiled by: P.P.	Date: 12/12/2025	FIGURE
Prepared by: M.S.R.	Scale: AS SHOWN	2
Project Mgr: L.D.	Project: 3868.0004Y002	
File: 3868.0004Y126.2.mxd		

V:\GIS\PROJECTS\3868\0004Y126\3868.0004Y126.2.MXD

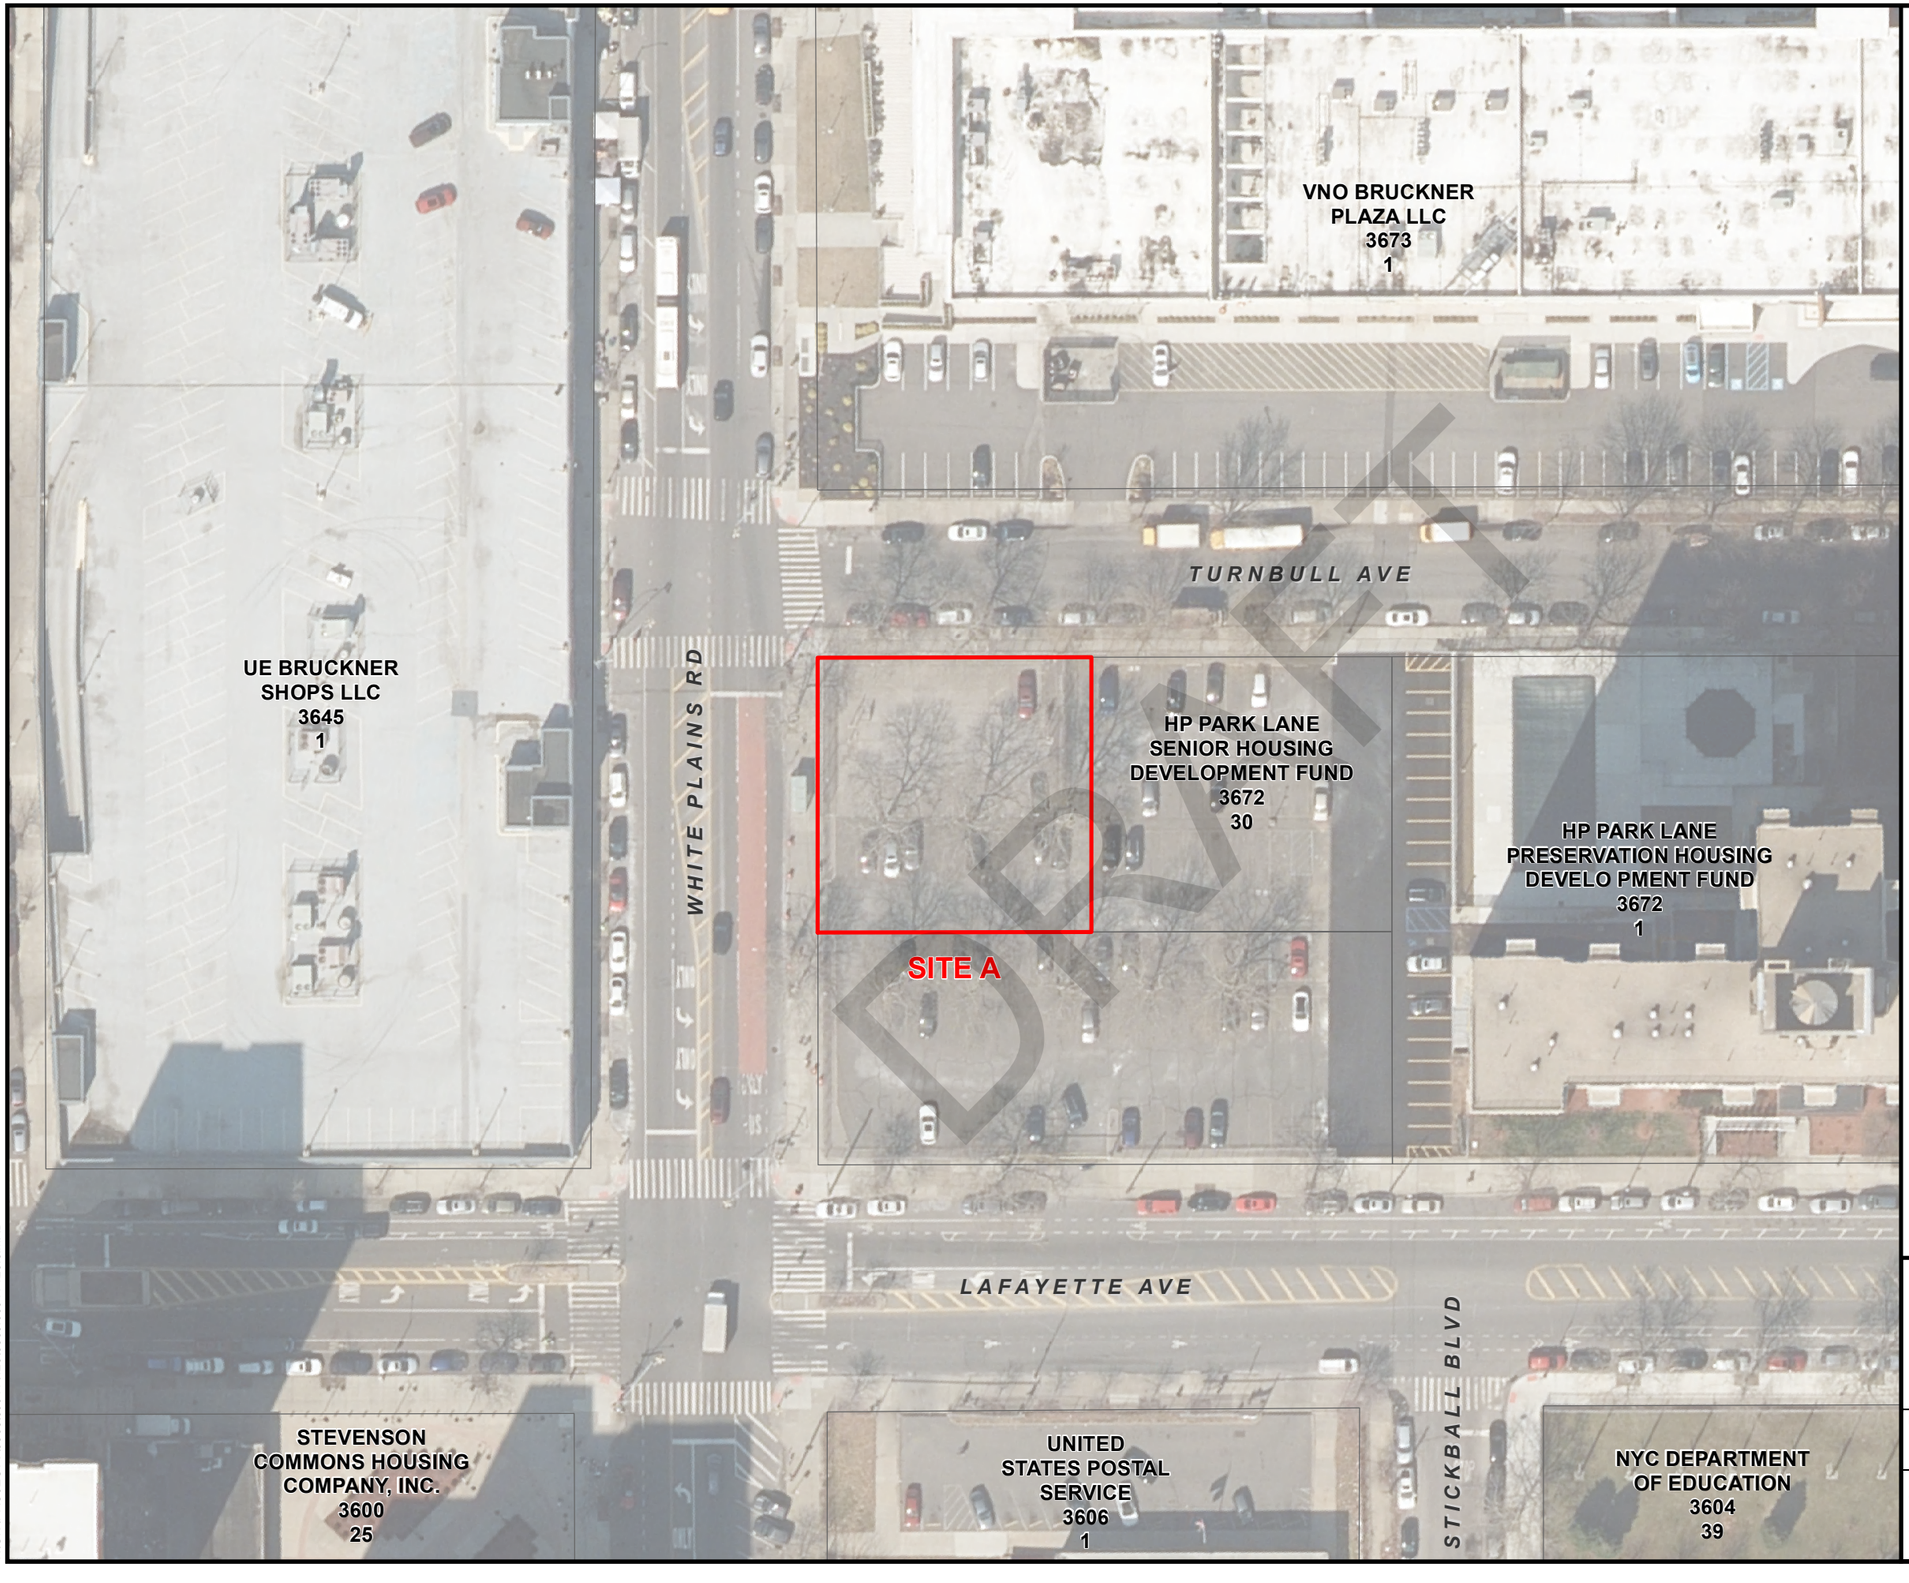

N

LEGEND

SITE BOUNDARY

PARCEL BOUNDARY

PARCEL NUMBER

BLOCK: 3672
LOT: 20

NOTES

1. AERIAL SOURCE: NYS OFFICE OF INFORMATION TECHNOLOGY SERVICES GIS PROGRAM OFFICE (GPO)
2. PARCEL SOURCE: MAPPLUTO DEPARTMENT OF CITY PLANNING (DCP)

60 0 60'

Title:

ADJACENT LANDOWNERS

LAFAYETTE SITE A
1920 TURNBULL AVENUE
BRONX, NEW YORK 10473


Prepared for:

GDC STRADA CASTLE HILL JV I LLC

ROUX

Compiled by: P.P.	Date: 12/12/2025	FIGURE
Prepared by: M.S.R.	Scale: AS SHOWN	3
Project Mgr: L.D.	Project: 3868.0004Y002	
File: 3868.0004Y126.3.mxd		

V:\GIS\PROJECTS\3868\0004Y\126\3868_0004Y126.3.MXD

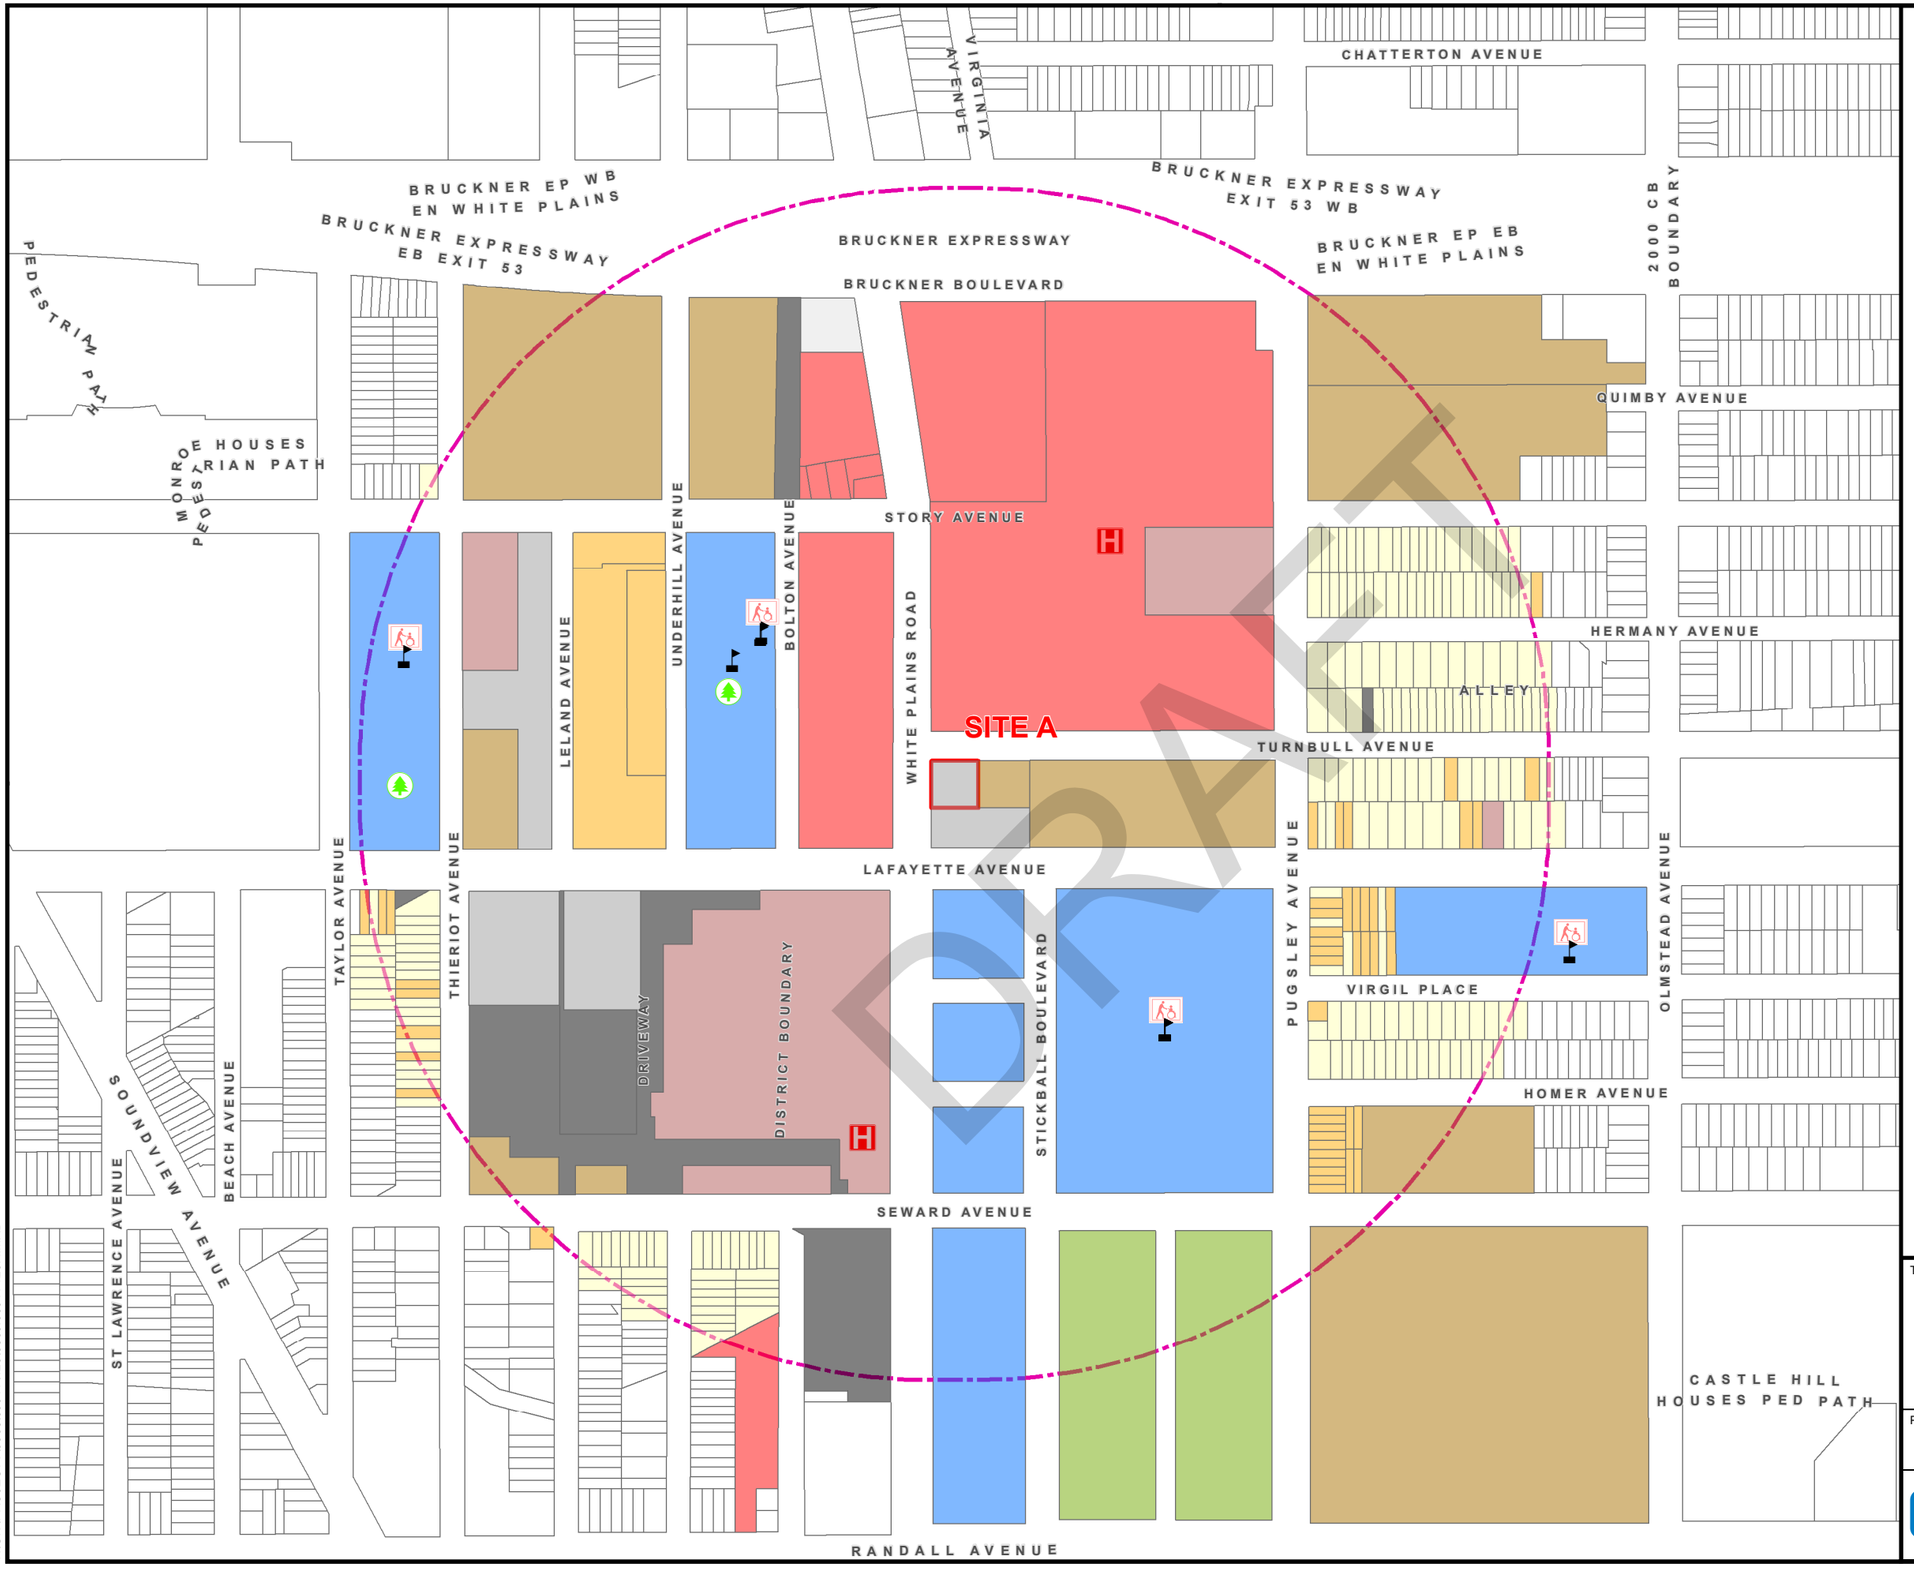

N

LEGEND

- 1/4 MILE RADIUS AROUND SITE A
- SITE BOUNDARY

SENSITIVE RECEPTORS

- DAY CARE AND PRE-KINDERGARTEN
- HEALTH CARE
- PARKS AND PLAZAS
- SCHOOLS (K-12); SCHOOL

LAND USE CATEGORIES

- ALL OTHERS OR NO DATA
- ONE & TWO FAMILY BUILDINGS
- MULTI-FAMILY WALK-UP BUILDINGS
- MULTI-FAMILY ELEVATOR BUILDINGS
- MIXED COMMERCIAL & RESIDENTIAL BUILDINGS
- COMMERCIAL & OFFICE BUILDINGS
- PUBLIC FACILITES & INSTITUTIONS
- OPEN SPACE & OUTDOOR RECREATION
- PARKING FACILITIES
- VACANT LAND

NOTES

1. AERIAL SOURCE: NYS OFFICE OF INFORMATION TECHNOLOGY SERVICES GIS PROGRAM OFFICE (GPO)
2. PARCEL SOURCE INCLUDING LAND USE: CITY OF NEW YORK : ZOLA

350 0 350'

Title:

LAND USE AND SENSITIVE RECEPTORS MAP

LAFAYETTE SITE A
1920 TURNBULL AVENUE
BRONX, NEW YORK 10473

Prepared for:


GDC STRADA CASTLE HILL JV I LLC

ROUX

Compiled by: P.P.	Date: 12/12/2025	FIGURE
Prepared by: M.S.R.	Scale: AS SHOWN	4
Project Mgr: L.D.	Project: 3868.0004Y002	
File: 3868.0004Y126.4.mxd		

V:\GIS\PROJECTS\3868\0004Y126\3868.0004Y126.4.MXD

DRAFT

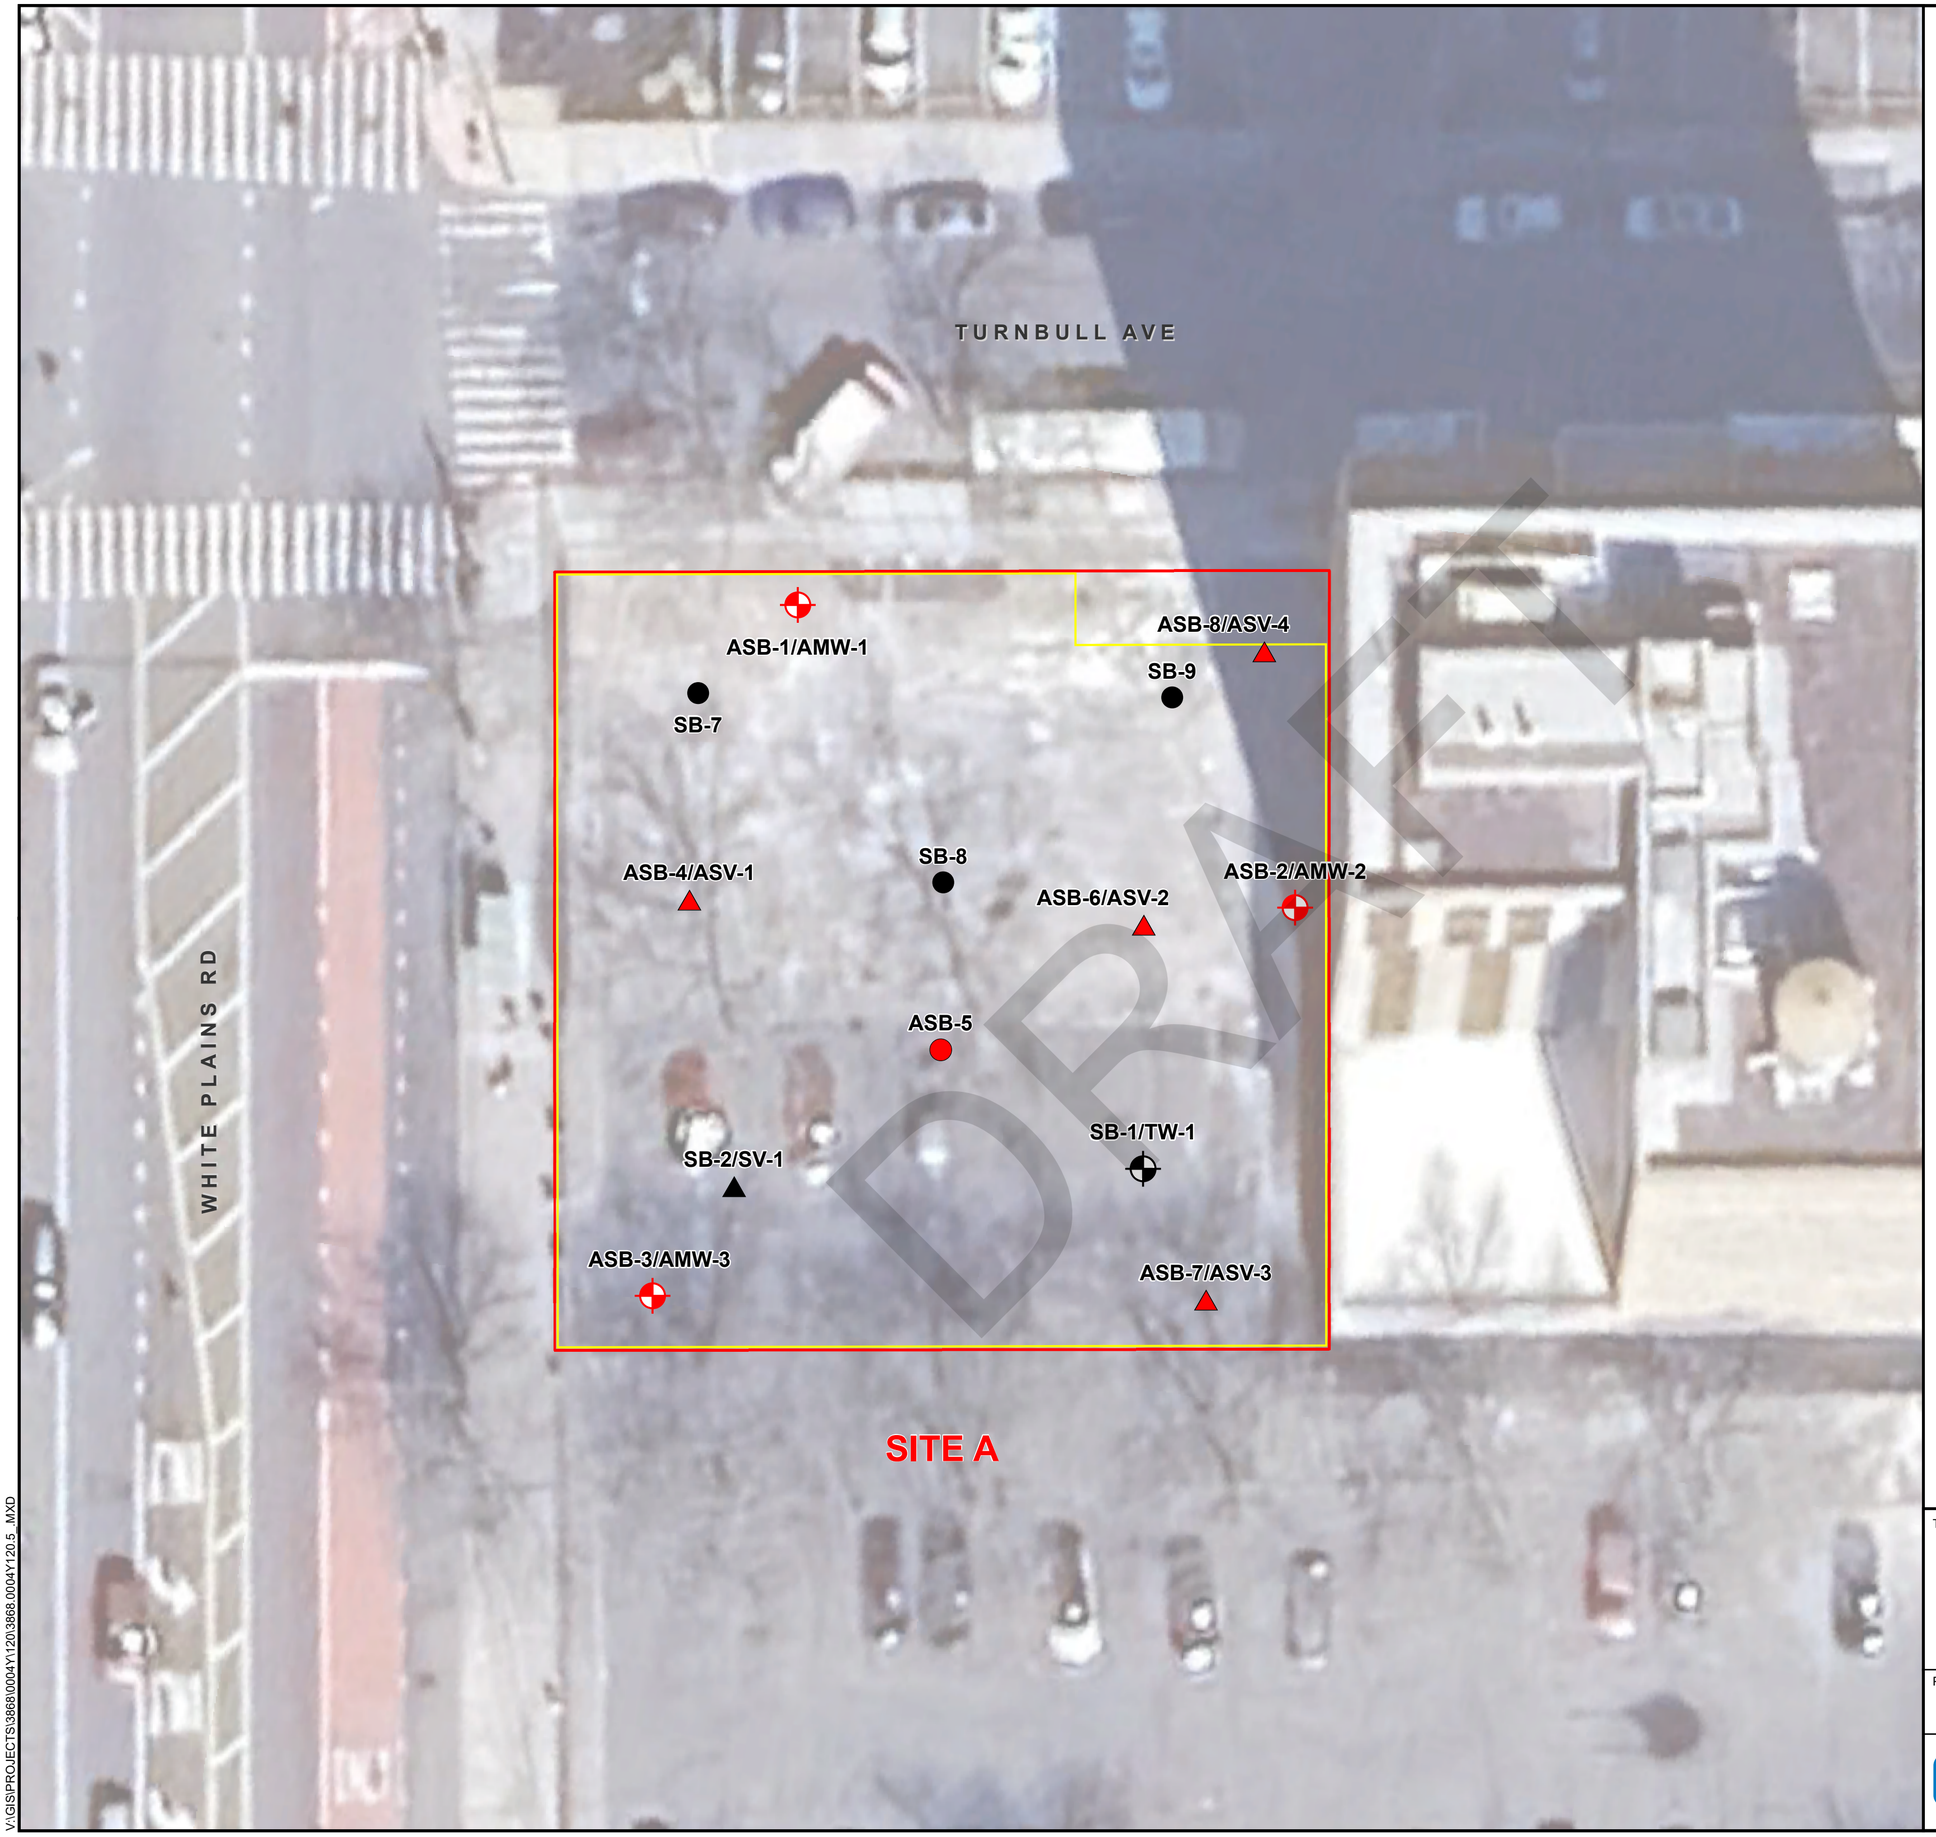

N

LEGEND

- LOCATION AND DESINGATION OF REMEDIAL INVESTIGATION SOIL BORING
- LOCATION AND DESIGNATION OF REMEDIAL INVESTIGATION SOIL BORING/PERMANENT MONITORING WELL
- LOCATION AND DESIGNATION OF REMEDIAL INVESTIGATION SOIL BORING/SOIL VAPOR POINT
- SOIL BORING LOCATION INSTALLED DURING THE ROUX 2024 SUPPLEMENTAL BCP ELIGIBILITY SAMPLING
- SOIL BORING AND TEMPORARY WELL LOCATION INSTALLED DURING THE ROUX 2023 PHASE II ESA
- SOIL BORING AND SOIL VAPOR POINT LOCATION INSTALLED DURING THE ROUX 2023 PHASE II ESA
- APPROXIMATE BOUNDARY OF FUTURE BUILDING'S CELLAR
- SITE BOUNDARY

NOTES

1. AERIAL SOURCE: NYS OFFICE OF INFORMATION TECHNOLOGY SERVICES GIS PROGRAM OFFICE (GPO)

15 0 15'

Title:

SITE PLAN WITH SAMPLE LOCATIONS

LAFAYETTE SITE A
1920 TURNBULL AVENUE
BRONX, NEW YORK 10473


Prepared for:

GDC STRADA CASTLE HILL JV I LLC

ROUX

Compiled by: L.D.	Date: 12/02/25	FIGURE 5
Prepared by: M.S.R.	Scale: AS SHOWN	
Project Mgr: L.D.	Project: 3868.0004Y000	
File: 3868.0004Y120.8.mxd		

V:\GIS\PROJECTS\3868\0004Y\120\3868.0004Y120.5_MXD

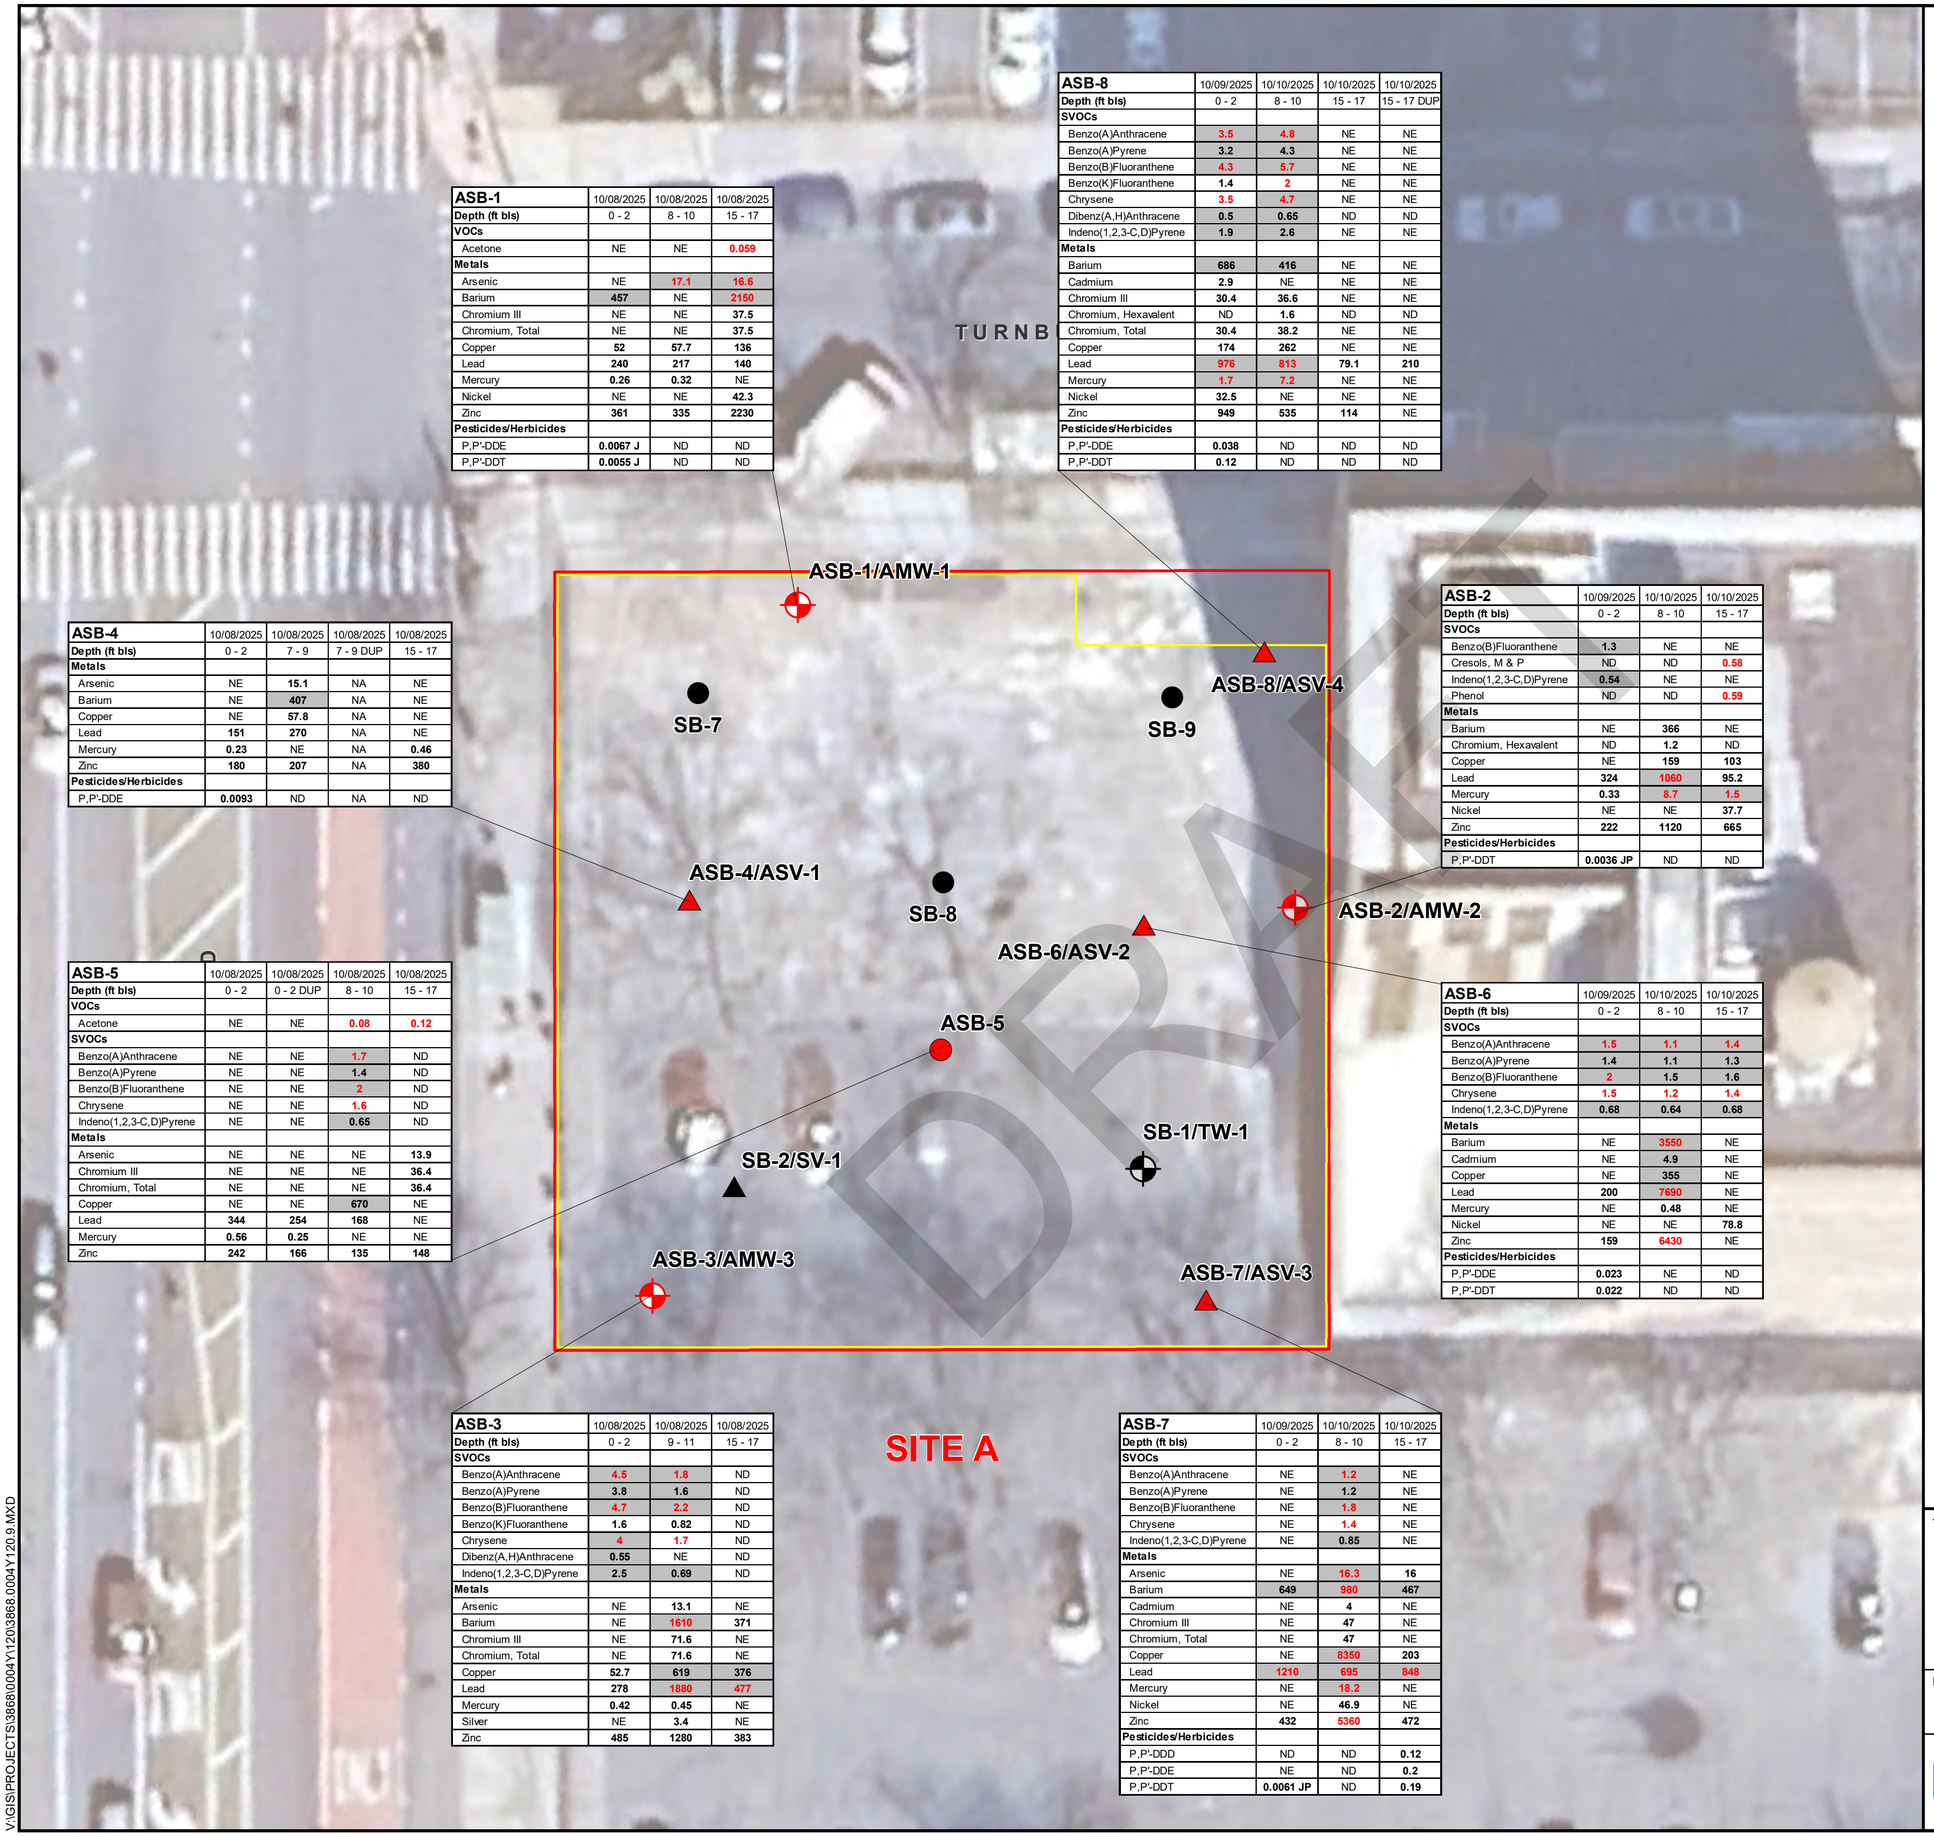

ASB-1	10/08/2025	10/08/2025	10/08/2025
Depth (ft bls)	0 - 2	8 - 10	15 - 17
VOCs			
Acetone	NE	NE	**0.059**
Metals			
Arsenic	NE	**17.1**	**16.6**
Barium	**457**	NE	**2150**
Chromium III	NE	NE	**37.5**
Chromium, Total	NE	NE	**37.5**
Copper	**52**	**57.7**	**136**
Lead	**240**	**217**	**140**
Mercury	**0.26**	**0.32**	NE
Nickel	NE	NE	**42.3**
Zinc	**361**	**335**	**2230**
Pesticides/Herbicides			
P,P'-DDE	**0.0067 J**	ND	ND
P,P'-DDT	**0.0055 J**	ND	ND

ASB-8	10/09/2025	10/10/2025	10/10/2025	10/10/2025
Depth (ft bls)	0 - 2	8 - 10	15 - 17	15 - 17 DUP
SVOCs				
Benzo(A)Anthracene	**3.5**	**4.8**	NE	NE
Benzo(A)Pyrene	**3.2**	**4.3**	NE	NE
Benzo(B)Fluoranthene	**4.3**	**5.7**	NE	NE
Benzo(K)Fluoranthene	**1.4**	**2**	NE	NE
Chrysene	**3.5**	**4.7**	NE	NE
Dibenz(A,H)Anthracene	**0.5**	**0.65**	ND	ND
Indeno(1,2,3-C,D)Pyrene	**1.9**	**2.6**	NE	NE
Metals				
Barium	**686**	**416**	NE	NE
Cadmium	**2.9**	NE	NE	NE
Chromium III	**30.4**	**36.6**	NE	NE
Chromium, Hexavalent	ND	**1.6**	ND	ND
Chromium, Total	**30.4**	**38.2**	NE	NE
Copper	**174**	**262**	NE	NE
Lead	**976**	**813**	**79.1**	**210**
Mercury	**1.7**	**7.2**	NE	NE
Nickel	**32.5**	NE	NE	NE
Zinc	**949**	**535**	**114**	NE
Pesticides/Herbicides				
P,P'-DDE	**0.038**	ND	ND	ND
P,P'-DDT	**0.12**	ND	ND	ND

ASB-4	10/08/2025	10/08/2025	10/08/2025	10/08/2025
Depth (ft bls)	0 - 2	7 - 9	7 - 9 DUP	15 - 17
Metals				
Arsenic	NE	**15.1**	NA	NE
Barium	NE	**407**	NA	NE
Copper	NE	**57.8**	NA	NE
Lead	**151**	**270**	NA	NE
Mercury	**0.23**	NE	NA	**0.46**
Zinc	**180**	**207**	NA	**380**
Pesticides/Herbicides				
P,P'-DDE	**0.0093**	ND	NA	ND

ASB-2	10/09/2025	10/10/2025	10/10/2025
Depth (ft bls)	0 - 2	8 - 10	15 - 17
SVOCs			
Benzo(B)Fluoranthene	**1.3**	NE	NE
Cresols, M & P	ND	ND	**0.58**
Indeno(1,2,3-C,D)Pyrene	**0.54**	NE	NE
Phenol	ND	ND	**0.59**
Metals			
Barium	NE	**366**	NE
Chromium, Hexavalent	ND	**1.2**	ND
Copper	NE	**159**	**103**
Lead	**324**	**1060**	**95.2**
Mercury	**0.33**	**8.7**	**1.5**
Nickel	NE	NE	**37.7**
Zinc	**222**	**1120**	**665**
Pesticides/Herbicides			
P,P'-DDT	**0.0036 JP**	ND	ND

ASB-5	10/08/2025	10/08/2025	10/08/2025	10/08/2025
Depth (ft bls)	0 - 2	0 - 2 DUP	8 - 10	15 - 17
VOCs				
Acetone	NE	NE	**0.08**	**0.12**
SVOCs				
Benzo(A)Anthracene	NE	NE	**1.7**	ND
Benzo(A)Pyrene	NE	NE	**1.4**	ND
Benzo(B)Fluoranthene	NE	NE	**2**	ND
Chrysene	NE	NE	**1.6**	ND
Indeno(1,2,3-C,D)Pyrene	NE	NE	**0.65**	ND
Metals				
Arsenic	NE	NE	NE	**13.9**
Chromium III	NE	NE	NE	**36.4**
Chromium, Total	NE	NE	NE	**36.4**
Copper	NE	NE	**670**	NE
Lead	**344**	**254**	**168**	NE
Mercury	**0.56**	**0.25**	NE	NE
Zinc	**242**	**166**	**135**	**148**

ASB-6	10/09/2025	10/10/2025	10/10/2025
Depth (ft bls)	0 - 2	8 - 10	15 - 17
SVOCs			
Benzo(A)Anthracene	**1.5**	**1.1**	**1.4**
Benzo(A)Pyrene	**1.4**	**1.1**	**1.3**
Benzo(B)Fluoranthene	**2**	**1.5**	**1.6**
Chrysene	**1.5**	**1.2**	**1.4**
Indeno(1,2,3-C,D)Pyrene	**0.68**	**0.64**	**0.68**
Metals			
Barium	NE	**3550**	NE
Cadmium	NE	**4.9**	NE
Copper	NE	**355**	NE
Lead	**200**	**7690**	NE
Mercury	NE	**0.48**	NE
Nickel	NE	NE	**78.8**
Zinc	**159**	**6430**	NE
Pesticides/Herbicides			
P,P'-DDE	**0.023**	NE	ND
P,P'-DDT	**0.022**	ND	ND

ASB-3	10/08/2025	10/08/2025	10/08/2025
Depth (ft bls)	0 - 2	9 - 11	15 - 17
SVOCs			
Benzo(A)Anthracene	**4.5**	**1.8**	ND
Benzo(A)Pyrene	**3.8**	**1.6**	ND
Benzo(B)Fluoranthene	**4.7**	**2.2**	ND
Benzo(K)Fluoranthene	**1.6**	**0.82**	ND
Chrysene	**4**	**1.7**	ND
Dibenz(A,H)Anthracene	**0.55**	NE	ND
Indeno(1,2,3-C,D)Pyrene	**2.5**	**0.69**	ND
Metals			
Arsenic	NE	**13.1**	NE
Barium	NE	**1610**	**371**
Chromium III	NE	**71.6**	NE
Chromium, Total	NE	**71.6**	NE
Copper	**52.7**	**619**	**376**
Lead	**278**	**1880**	**477**
Mercury	**0.42**	**0.45**	NE
Silver	NE	**3.4**	NE
Zinc	**485**	**1280**	**383**

ASB-7	10/09/2025	10/10/2025	10/10/2025
Depth (ft bls)	0 - 2	8 - 10	15 - 17
SVOCs			
Benzo(A)Anthracene	NE	**1.2**	NE
Benzo(A)Pyrene	NE	**1.2**	NE
Benzo(B)Fluoranthene	NE	**1.8**	NE
Chrysene	NE	**1.4**	NE
Indeno(1,2,3-C,D)Pyrene	NE	**0.85**	NE
Metals			
Arsenic	NE	**16.3**	**16**
Barium	**649**	**980**	**467**
Cadmium	NE	**4**	NE
Chromium III	NE	**47**	NE
Chromium, Total	NE	**47**	NE
Copper	NE	**8350**	**203**
Lead	**1210**	**695**	**848**
Mercury	NE	**18.2**	NE
Nickel	NE	**46.9**	NE
Zinc	**432**	**5360**	**472**
Pesticides/Herbicides			
P,P'-DDD	ND	ND	**0.12**
P,P'-DDE	NE	ND	**0.2**
P,P'-DDT	**0.0061 JP**	ND	**0.19**

LEGEND

- LOCATION AND DESINGATION OF REMEDIAL INVESTIGATION SOIL BORING
- LOCATION AND DESIGNATION OF REMEDIAL INVESTIGATION SOIL BORING/PERMANENT MONITORING WELL
- LOCATION AND DESIGNATION OF REMEDIAL INVESTIGATION SOIL BORING/SOIL VAPOR POINT
- SOIL BORING LOCATION INSTALLED DURING THE ROUX 2024 SUPPLEMENTAL BCP ELIGIBILITY SAMPLING
- SOIL BORING AND TEMPORARY WELL LOCATION INSTALLED DURING THE ROUX 2023 PHASE II ESA
- SOIL BORING AND SOIL VAPOR POINT LOCATION INSTALLED DURING THE ROUX 2023 PHASE II ESA
- APPROXIMATE BOUNDARY OF FUTURE BUILDING'S CELLAR
- SITE BOUNDARY

N

Parameter	NYSDEC Part 375 Unrestricted Use Soil Cleanup Objectives	NYSDEC Part 375 Restricted Residential Soil Cleanup Objectives	NYSDEC Part 375 Protection of Groundwater Soil Cleanup Objectives	Units
VOCs				
Acetone	**0.05**	100	0.05	mg/kg
SVOCs				
Benzo(A)Anthracene	**1**	1	1	mg/kg
Benzo(A)Pyrene	**1**	1	22	mg/kg
Benzo(B)Fluoranthene	**1**	1	1.7	mg/kg
Benzo(K)Fluoranthene	**0.8**	3.9	1.7	mg/kg
Chrysene	**1**	3.9	1	mg/kg
Cresols, M & P	**0.33**	100	0.33	mg/kg
Dibenz(A,H)Anthracene	**0.33**	0.33	1000	mg/kg
Indeno(1,2,3-C,D)Pyrene	**0.5**	0.5	8.2	mg/kg
Phenol	**0.33**	100	0.33	mg/kg
Metals				
Arsenic	**13**	16	16	mg/kg
Barium	**350**	400	820	mg/kg
Cadmium	**2.5**	4.3	7.5	mg/kg
Chromium III	**30**	180	--	mg/kg
Chromium, Hexavalent	**1**	110	19	mg/kg
Chromium, Total	**30**	180	--	mg/kg
Copper	**50**	270	1720	mg/kg
Lead	**63**	400	450	mg/kg
Mercury	**0.18**	0.81	0.73	mg/kg
Nickel	**30**	310	130	mg/kg
Silver	**2**	180	8.3	mg/kg
Zinc	**109**	10000	2480	mg/kg
PCBs	ND	ND	ND	mg/kg
Pesticides/Herbicides				
P,P'-DDD	**0.0033**	13	14	mg/kg
P,P'-DDE	**0.0033**	8.9	17	mg/kg
P,P'-DDT	**0.0033**	7.9	136	mg/kg
PFAS	NE	NE	NE	µg/kg

NOTES

1. AERIAL SOURCE: GOOGLE EARTH 03-2025
2. BOLD DATA INDICATES THAT PARAMETER WAS DETECTED ABOVE THE NYSDEC PART 375 UNRESTRICTED USE SCO
3. SHADED DATA INDICATES THAT PARAMETER WAS DETECTED ABOVE THE NYSDEC PART 375 RESTRICTED RESIDENTIAL SCO

mg/kg	MILLIGRAMS PER KILOGRAM
µg/kg	MICROGRAMS PER KILOGRAM
NYSDEC -	NEW YORK STATE DEPARTMENT OF ENVIRONMENTAL CONSERVATION
--	NO NYSDEC PART 375 SOIL CLEANUP OBJECTIVES AVAILABLE
J -	ESTIMATED VALUE
P -	CONCENTRATION DIFFERENCE BETWEEN THE PRIMARY AND CONFIRMATION COLUMN >40%. THE LOWER RESULT IS REPORTED
DUP -	DUPLICATE SAMPLE
VOCs -	VOLATILE ORGANIC COMPOUNDS
SVOCs -	SEMIVOLATILE ORGANIC COMPOUNDS
PCBs -	POLYCHLORINATED BIPHENYLS
PFAS -	PER- AND POLYFLUOROALKYL SUBSTANCES
NE -	NO EXCEEDANCE
ND -	NO DETECTION
ft bls -	FEET BELOW LAND SURFACE

15 0 15'

Title:

REMEDIAL INVESTIGATION SOIL EXCEEDANCES

LAFAYETTE SITE A
1920 TURNBULL AVENUE
BRONX, NEW YORK 10473

Prepared for:


GDC STRADA CASTLE HILL JV I LLC

ROUX

Compiled by: L.D.	Date: 12/02/25
Prepared by: M.S.R.	Scale: AS SHOWN
Project Mgr: L.D.	Project: 3868.0004Y000
File: 3868.0004Y120.9.mxd	

FIGURE 6

V:\GIS\PROJECTS\3868\0004Y\120\3868.0004Y120.9.MXD

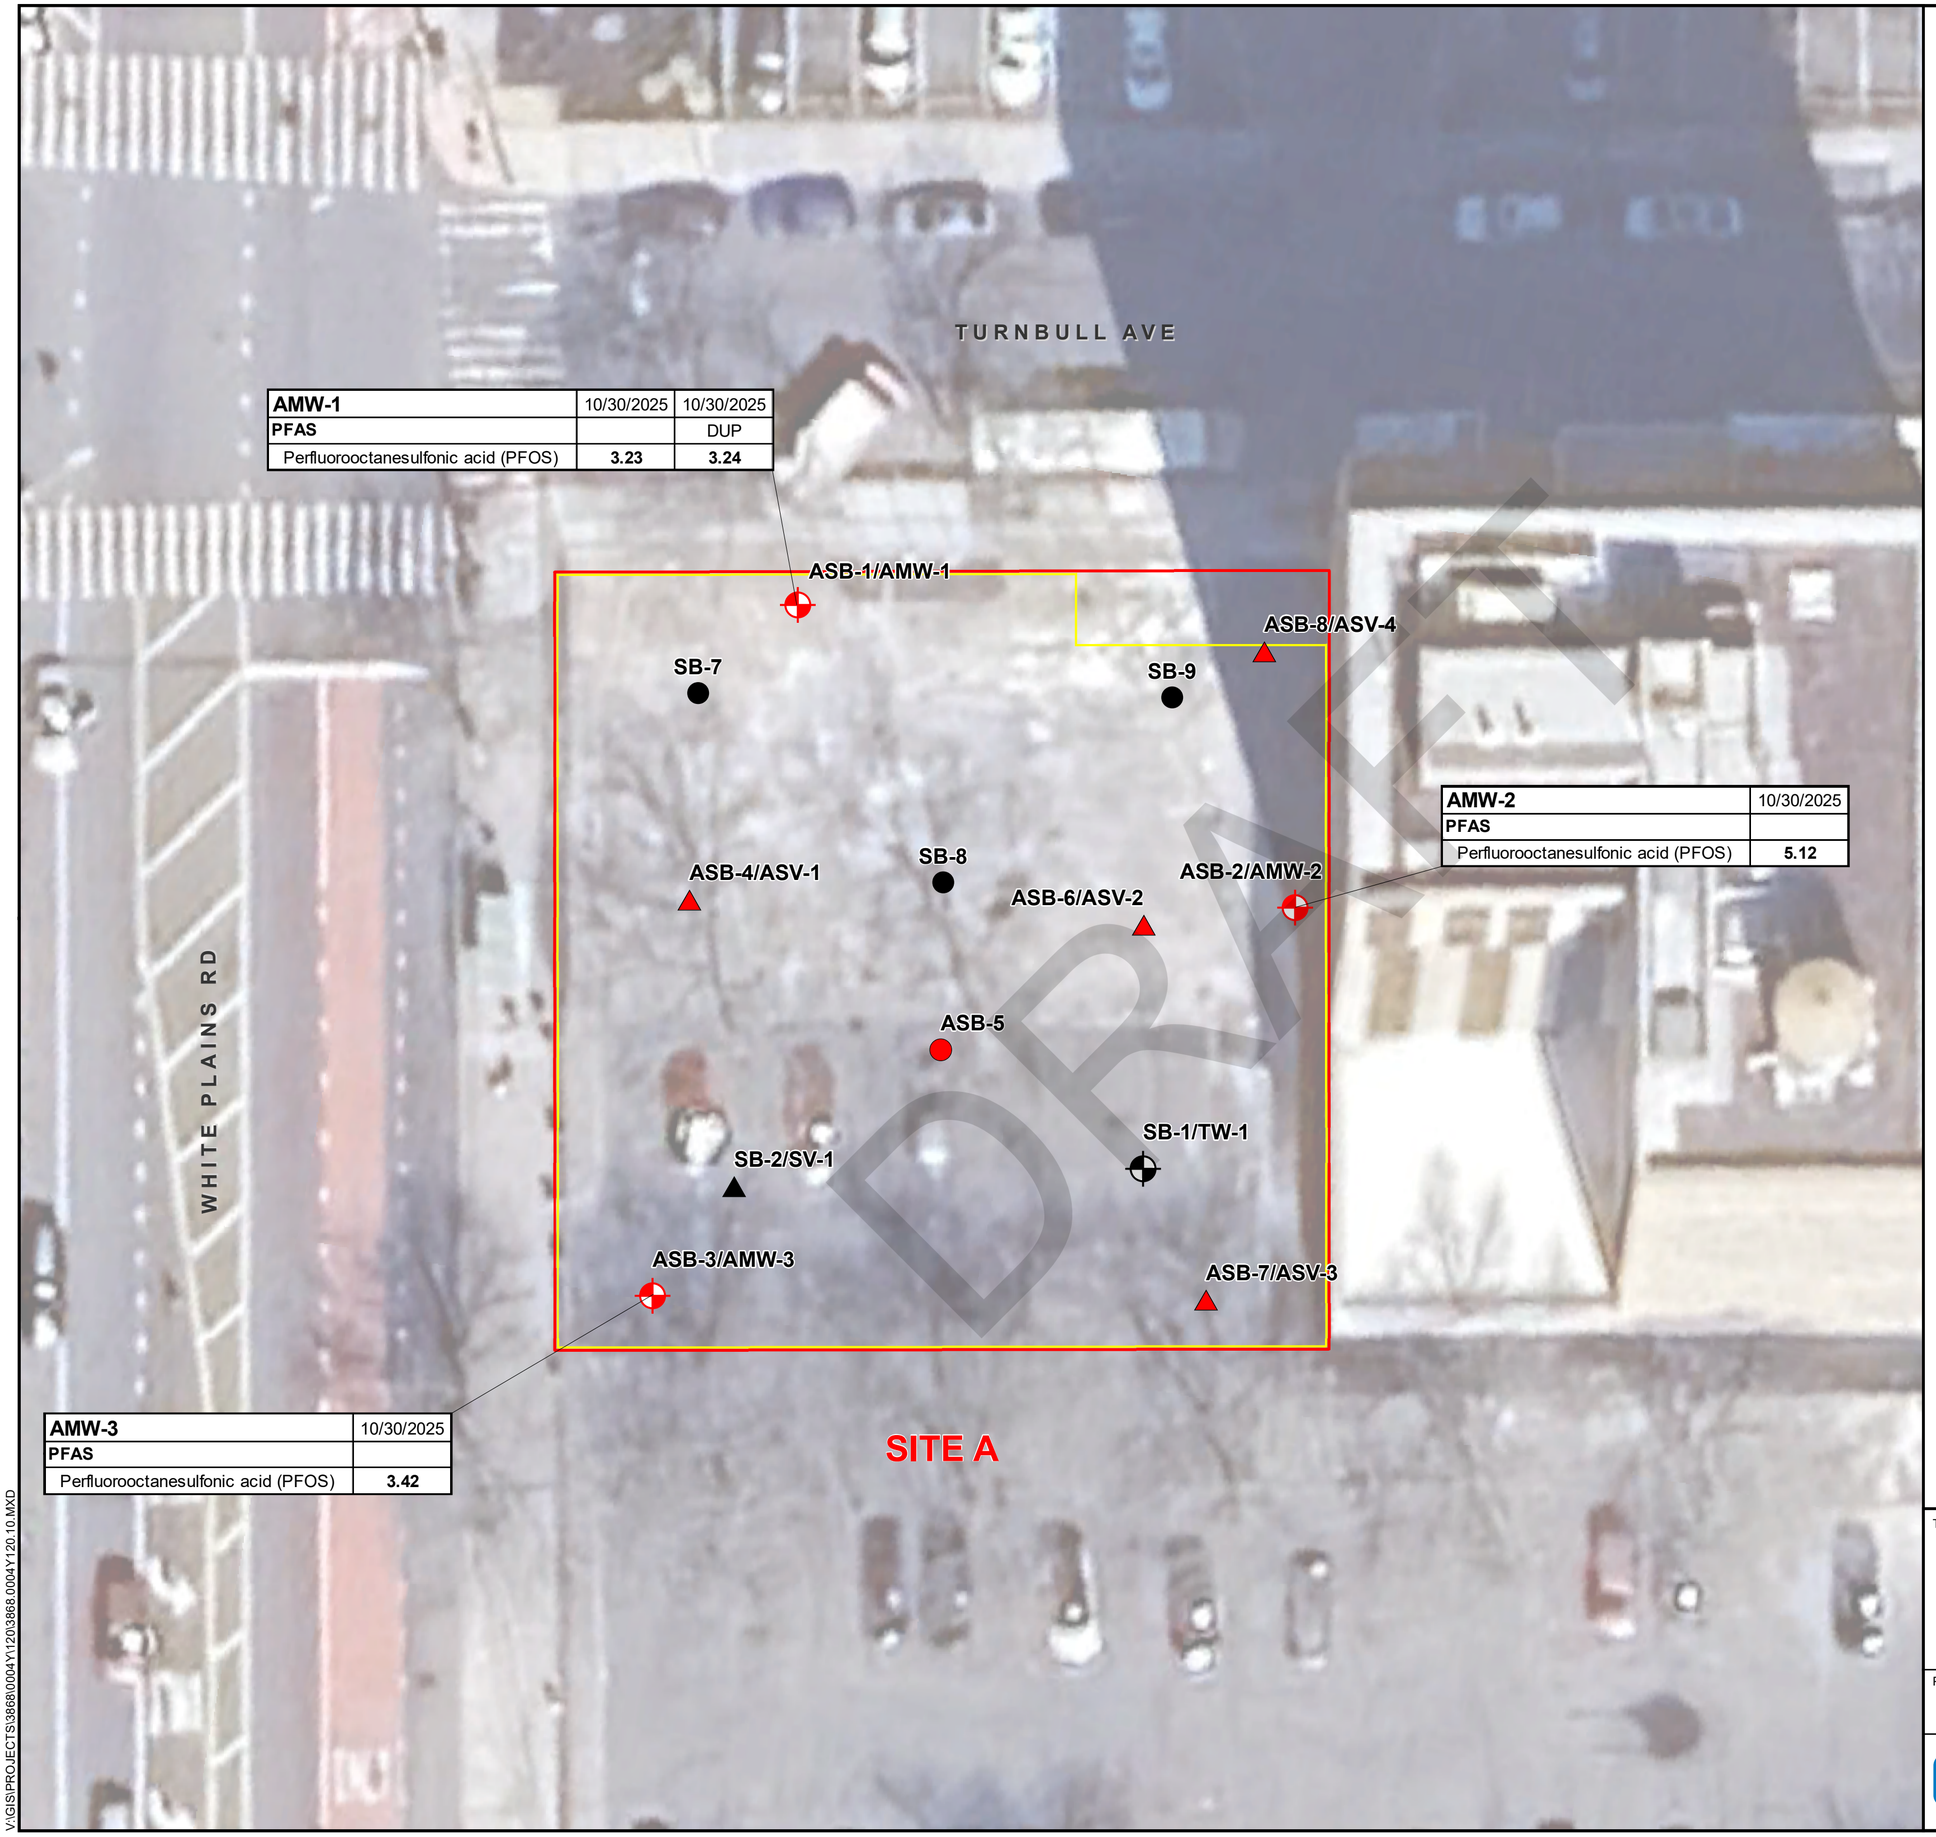

AMW-1	10/30/2025	10/30/2025
PFAS		DUP
Perfluorooctanesulfonic acid (PFOS)	**3.23**	**3.24**

AMW-2	10/30/2025
PFAS	
Perfluorooctanesulfonic acid (PFOS)	**5.12**

AMW-3	10/30/2025
PFAS	
Perfluorooctanesulfonic acid (PFOS)	**3.42**

LEGEND

- LOCATION AND DESINGATION OF REMEDIAL INVESTIGATION SOIL BORING
- LOCATION AND DESIGNATION OF REMEDIAL INVESTIGATION SOIL BORING/PERMANENT MONITORING WELL
- LOCATION AND DESIGNATION OF REMEDIAL INVESTIGATION SOIL BORING/SOIL VAPOR POINT
- SOIL BORING LOCATION INSTALLED DURING THE ROUX 2024 SUPPLEMENTAL BCP ELIGIBILITY SAMPLING
- SOIL BORING AND TEMPORARY WELL LOCATION INSTALLED DURING THE ROUX 2023 PHASE II ESA
- SOIL BORING AND SOIL VAPOR POINT LOCATION INSTALLED DURING THE ROUX 2023 PHASE II ESA
- APPROXIMATE BOUNDARY OF FUTURE BUILDING'S CELLAR
- SITE BOUNDARY

N

Parameter	NYSDEC AWQSGV	Units
VOCs	ND	µg/L
SVOCs	ND	µg/L
Metals, Total	NE	µg/L
Metals, Dissolved	NE	µg/L
PCBs	ND	µg/L
Pesticides	ND	µg/L
PFAS		
Perfluorooctanesulfonic acid (PFOS)	**0.0027**	µg/L

NOTES

1. AERIAL SOURCE: GOOGLE EARTH 03-2025
2. CONCENTRATIONS IN µg/L

µg/L - MICROGRAMS PER LITER
NYSDEC - NEW YORK STATE DEPARTMENT OF ENVIRONMENTAL CONSERVATION
AWQSGVs - AMBIENT WATER-QUALITY STANDARDS AND GUIDANCE VALUES
-- NO NYSDEC AWQSGV AVAILABLE
B - FOUND IN LABORATORY BLANK
E - EXCEEDS CALIBRATION LIMIT
D - DILUTION
J - ESTIMATED VALUE
DUP - DUPLICATE SAMPLE
VOCs - VOLATILE ORGANIC COMPOUNDS
SVOCs - SEMIVOLATILE ORGANIC COMPOUNDS
PCBs - POLYCHLORINATED BIPHENYLS
PFAS - PER- AND POLYFLUOROALKYL SUBSTANCES
NE - NO EXCEEDANCES
ND - NO DETECTION

15 0 15'

Title:

REMEDIAL INVESTIGATION GROUNDWATER EXCEEDANCES

LAFAYETTE SITE A
1920 TURNBULL AVENUE
BRONX, NEW YORK 10473

Prepared for:


GDC STRADA CASTLE HILL JV I LLC

ROUX

Compiled by: L.D.	Date: 12/02/25
Prepared by: M.S.R.	Scale: AS SHOWN
Project Mgr: L.D.	Project: 3868.0004Y000
File: 3868.0004Y120.10.mxd	

FIGURE 7

V:\GIS\PROJECTS\3868\0004Y\120\3868.0004Y120.10.MXD

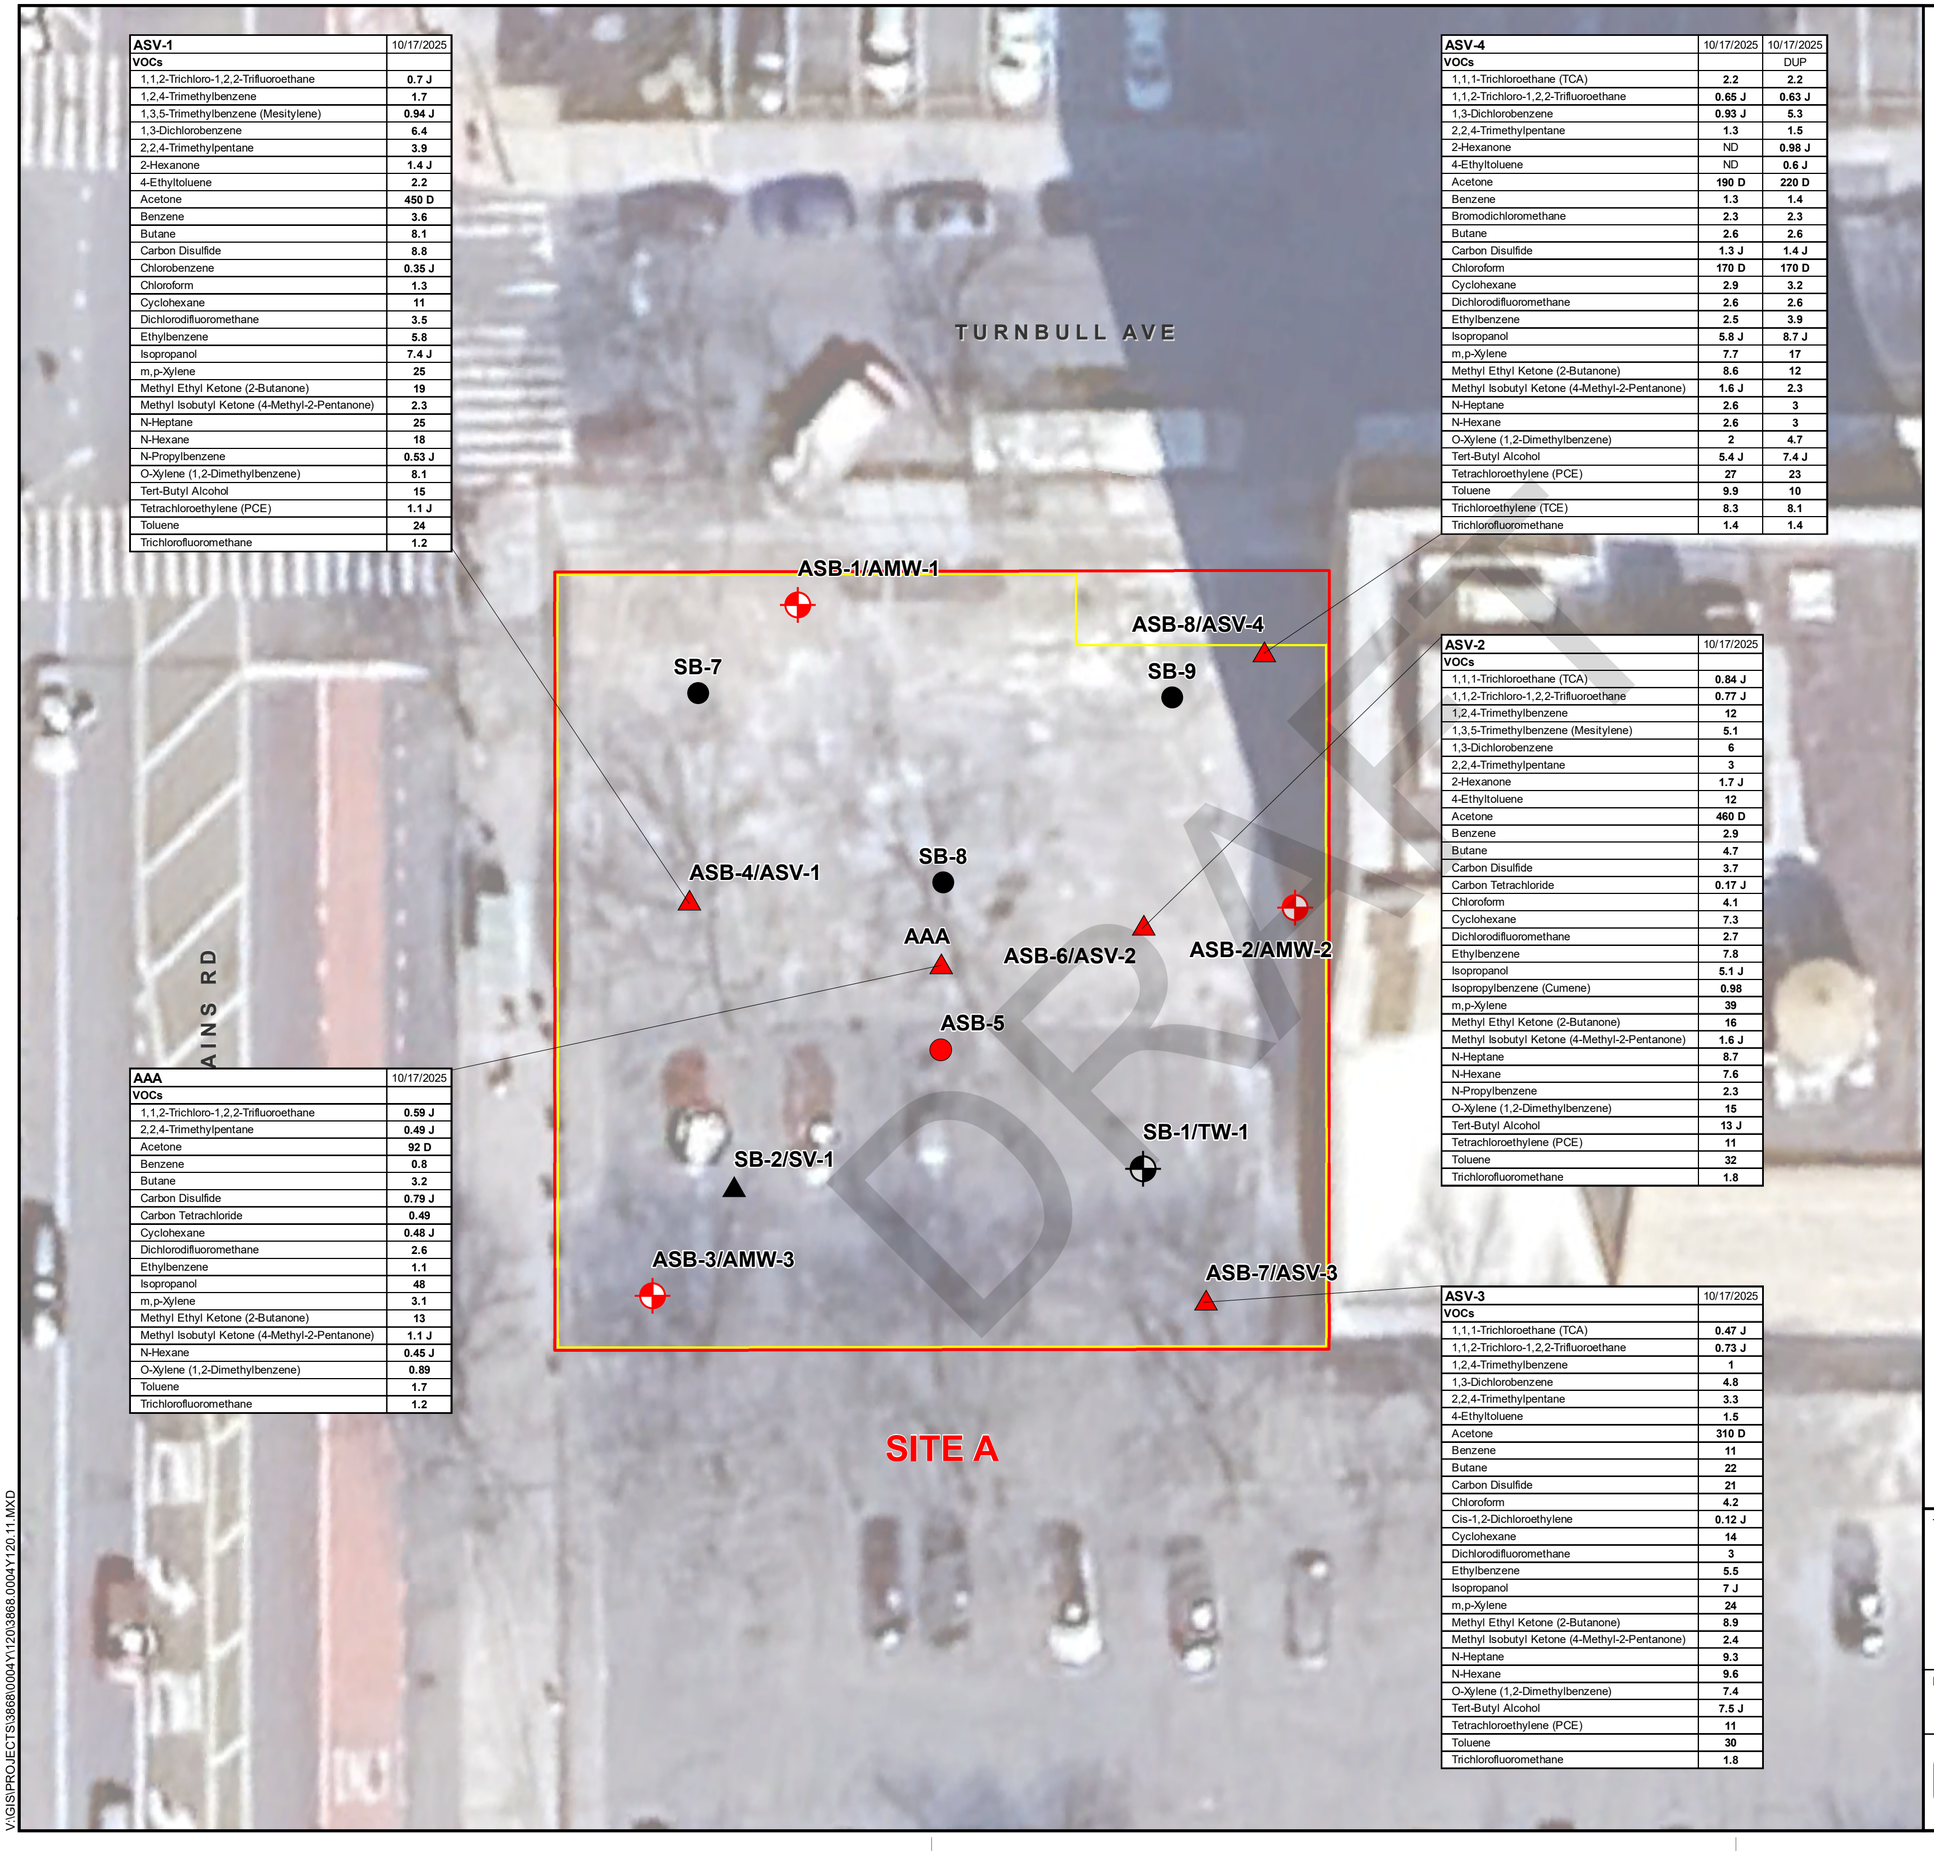

ASV-1	10/17/2025
VOCs	
1,1,2-Trichloro-1,2,2-Trifluoroethane	**0.7 J**
1,2,4-Trimethylbenzene	**1.7**
1,3,5-Trimethylbenzene (Mesitylene)	**0.94 J**
1,3-Dichlorobenzene	**6.4**
2,2,4-Trimethylpentane	**3.9**
2-Hexanone	**1.4 J**
4-Ethyltoluene	**2.2**
Acetone	**450 D**
Benzene	**3.6**
Butane	**8.1**
Carbon Disulfide	**8.8**
Chlorobenzene	**0.35 J**
Chloroform	**1.3**
Cyclohexane	**11**
Dichlorodifluoromethane	**3.5**
Ethylbenzene	**5.8**
Isopropanol	**7.4 J**
m,p-Xylene	**25**
Methyl Ethyl Ketone (2-Butanone)	**19**
Methyl Isobutyl Ketone (4-Methyl-2-Pentanone)	**2.3**
N-Heptane	**25**
N-Hexane	**18**
N-Propylbenzene	**0.53 J**
O-Xylene (1,2-Dimethylbenzene)	**8.1**
Tert-Butyl Alcohol	**15**
Tetrachloroethylene (PCE)	**1.1 J**
Toluene	**24**
Trichlorofluoromethane	**1.2**

ASV-4	10/17/2025	10/17/2025
VOCs		DUP
1,1,1-Trichloroethane (TCA)	**2.2**	**2.2**
1,1,2-Trichloro-1,2,2-Trifluoroethane	**0.65 J**	**0.63 J**
1,3-Dichlorobenzene	**0.93 J**	**5.3**
2,2,4-Trimethylpentane	**1.3**	**1.5**
2-Hexanone	ND	**0.98 J**
4-Ethyltoluene	ND	**0.6 J**
Acetone	**190 D**	**220 D**
Benzene	**1.3**	**1.4**
Bromodichloromethane	**2.3**	**2.3**
Butane	**2.6**	**2.6**
Carbon Disulfide	**1.3 J**	**1.4 J**
Chloroform	**170 D**	**170 D**
Cyclohexane	**2.9**	**3.2**
Dichlorodifluoromethane	**2.6**	**2.6**
Ethylbenzene	**2.5**	**3.9**
Isopropanol	**5.8 J**	**8.7 J**
m,p-Xylene	**7.7**	**17**
Methyl Ethyl Ketone (2-Butanone)	**8.6**	**12**
Methyl Isobutyl Ketone (4-Methyl-2-Pentanone)	**1.6 J**	**2.3**
N-Heptane	**2.6**	**3**
N-Hexane	**2.6**	**3**
O-Xylene (1,2-Dimethylbenzene)	**2**	**4.7**
Tert-Butyl Alcohol	**5.4 J**	**7.4 J**
Tetrachloroethylene (PCE)	**27**	**23**
Toluene	**9.9**	**10**
Trichloroethylene (TCE)	**8.3**	**8.1**
Trichlorofluoromethane	**1.4**	**1.4**

ASV-2	10/17/2025
VOCs	
1,1,1-Trichloroethane (TCA)	**0.84 J**
1,1,2-Trichloro-1,2,2-Trifluoroethane	**0.77 J**
1,2,4-Trimethylbenzene	**12**
1,3,5-Trimethylbenzene (Mesitylene)	**5.1**
1,3-Dichlorobenzene	**6**
2,2,4-Trimethylpentane	**3**
2-Hexanone	**1.7 J**
4-Ethyltoluene	**12**
Acetone	**460 D**
Benzene	**2.9**
Butane	**4.7**
Carbon Disulfide	**3.7**
Carbon Tetrachloride	**0.17 J**
Chloroform	**4.1**
Cyclohexane	**7.3**
Dichlorodifluoromethane	**2.7**
Ethylbenzene	**7.8**
Isopropanol	**5.1 J**
Isopropylbenzene (Cumene)	**0.98**
m,p-Xylene	**39**
Methyl Ethyl Ketone (2-Butanone)	**16**
Methyl Isobutyl Ketone (4-Methyl-2-Pentanone)	**1.6 J**
N-Heptane	**8.7**
N-Hexane	**7.6**
N-Propylbenzene	**2.3**
O-Xylene (1,2-Dimethylbenzene)	**15**
Tert-Butyl Alcohol	**13 J**
Tetrachloroethylene (PCE)	**11**
Toluene	**32**
Trichlorofluoromethane	**1.8**

AAA	10/17/2025
VOCs	
1,1,2-Trichloro-1,2,2-Trifluoroethane	**0.59 J**
2,2,4-Trimethylpentane	**0.49 J**
Acetone	**92 D**
Benzene	**0.8**
Butane	**3.2**
Carbon Disulfide	**0.79 J**
Carbon Tetrachloride	**0.49**
Cyclohexane	**0.48 J**
Dichlorodifluoromethane	**2.6**
Ethylbenzene	**1.1**
Isopropanol	**48**
m,p-Xylene	**3.1**
Methyl Ethyl Ketone (2-Butanone)	**13**
Methyl Isobutyl Ketone (4-Methyl-2-Pentanone)	**1.1 J**
N-Hexane	**0.45 J**
O-Xylene (1,2-Dimethylbenzene)	**0.89**
Toluene	**1.7**
Trichlorofluoromethane	**1.2**

ASV-3	10/17/2025
VOCs	
1,1,1-Trichloroethane (TCA)	**0.47 J**
1,1,2-Trichloro-1,2,2-Trifluoroethane	**0.73 J**
1,2,4-Trimethylbenzene	**1**
1,3-Dichlorobenzene	**4.8**
2,2,4-Trimethylpentane	**3.3**
4-Ethyltoluene	**1.5**
Acetone	**310 D**
Benzene	**11**
Butane	**22**
Carbon Disulfide	**21**
Chloroform	**4.2**
Cis-1,2-Dichloroethylene	**0.12 J**
Cyclohexane	**14**
Dichlorodifluoromethane	**3**
Ethylbenzene	**5.5**
Isopropanol	**7 J**
m,p-Xylene	**24**
Methyl Ethyl Ketone (2-Butanone)	**8.9**
Methyl Isobutyl Ketone (4-Methyl-2-Pentanone)	**2.4**
N-Heptane	**9.3**
N-Hexane	**9.6**
O-Xylene (1,2-Dimethylbenzene)	**7.4**
Tert-Butyl Alcohol	**7.5 J**
Tetrachloroethylene (PCE)	**11**
Toluene	**30**
Trichlorofluoromethane	**1.8**

N

LEGEND

- LOCATION AND DESINGATION OF REMEDIAL INVESTIGATION SOIL BORING
- LOCATION AND DESIGNATION OF REMEDIAL INVESTIGATION SOIL BORING/PERMANENT MONITORING WELL
- LOCATION AND DESIGNATION OF REMEDIAL INVESTIGATION SOIL BORING/SOIL VAPOR POINT
- SOIL BORING LOCATION INSTALLED DURING THE ROUX 2024 SUPPLEMENTAL BCP ELIGIBILITY SAMPLING
- SOIL BORING AND TEMPORARY WELL LOCATION INSTALLED DURING THE ROUX 2023 PHASE II ESA
- SOIL BORING AND SOIL VAPOR POINT LOCATION INSTALLED DURING THE ROUX 2023 PHASE II ESA
- APPROXIMATE BOUNDARY OF FUTURE BUILDING'S CELLAR
- SITE BOUNDARY

NOTES

1. AERIAL SOURCE: GOOGLE EARTH 03-2025
2. CONCENTRATIONS IN µg/m^3

µg/m^3 - MICROGRAMS PER CUBIC METER
VOCs - VOLATILE ORGANIC COMPOUNDS
ND - COMPOUND WAS ANALYZED FOR BUT NOT DETECTED
J - ESTIMATED VALUE
D - A SECONDARY ANALYSIS AFTER DILUTION DUE TO EXCEEDANCE OF THE CALIBRATION RANGE IN THE ORIGINAL SAMPLE

15 0 15'

Title:

REMEDIAL INVESTIGATION DETECTIONS IN SOIL VAPOR

LAFAYETTE SITE A
1920 TURNBULL AVENUE
BRONX, NEW YORK 10473

Prepared for:


GDC STRADA CASTLE HILL JV I LLC

ROUX

Compiled by: L.D.	Date: 12/02/25
Prepared by: M.S.R.	Scale: AS SHOWN
Project Mgr: L.D.	Project: 3868.0004Y000
File: 3868.0004Y120.11.mxd	


FIGURE 8


V:\GIS\PROJECTS\3868\0004Y\120\3868.0004Y120.11.MXD

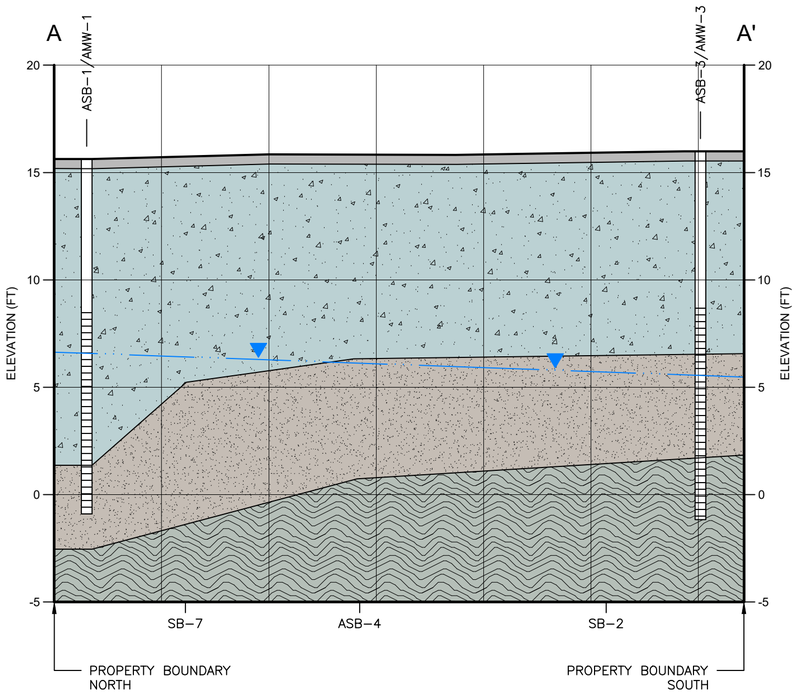


CROSS SECTION A-A'

HORIZONTAL SCALE: 1" = 2'
VERTICAL SCALE: 1" = 5'

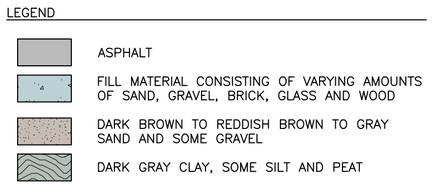


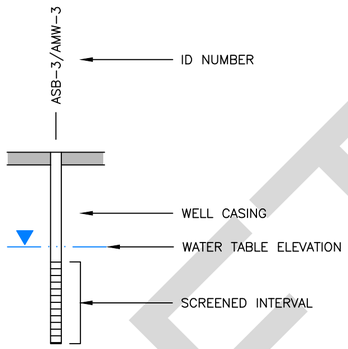

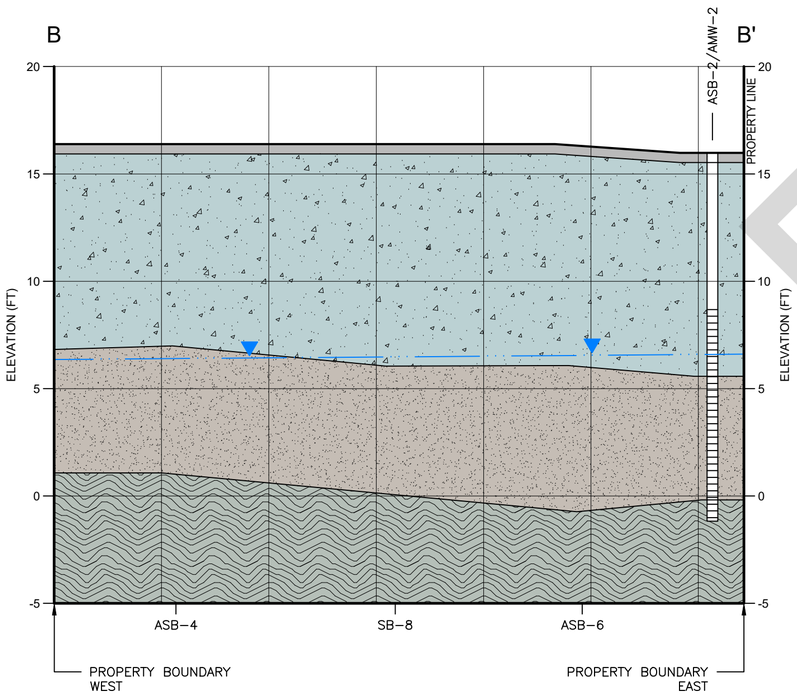

CROSS SECTION B-B'

HORIZONTAL SCALE: 1" = 2'
VERTICAL SCALE: 1" = 5'

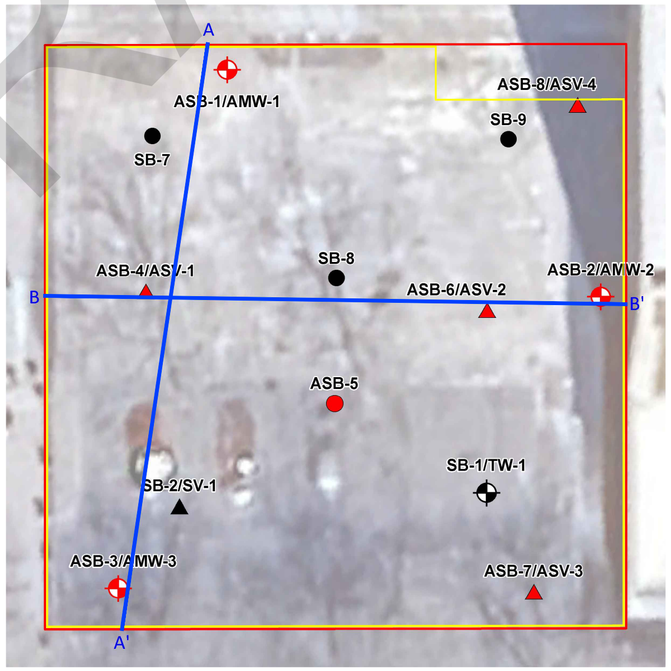

CROSS SECTION LOCATIONS

DRAFT

V:\CAD\PROJECTS\3868\Y0004\Y126\3868.0004Y126.01.DWG GMILTON

Title:

CROSS SECTIONS A-A' AND B-B'


1920 TURNBULL AVENUE
BRONX, NEW YORK 10473

Prepared for:

GDC STRADA CASTLE HILL JV LLC

ROUX

Compiled by: P.P.	Date: 12/17/2025	FIGURE
Prepared by: G.M.	Scale: AS SHOWN	9
Project Mgr: L.D.	Project: 3868.0004Y002	
File: 3868.0004Y126.01.DWG		

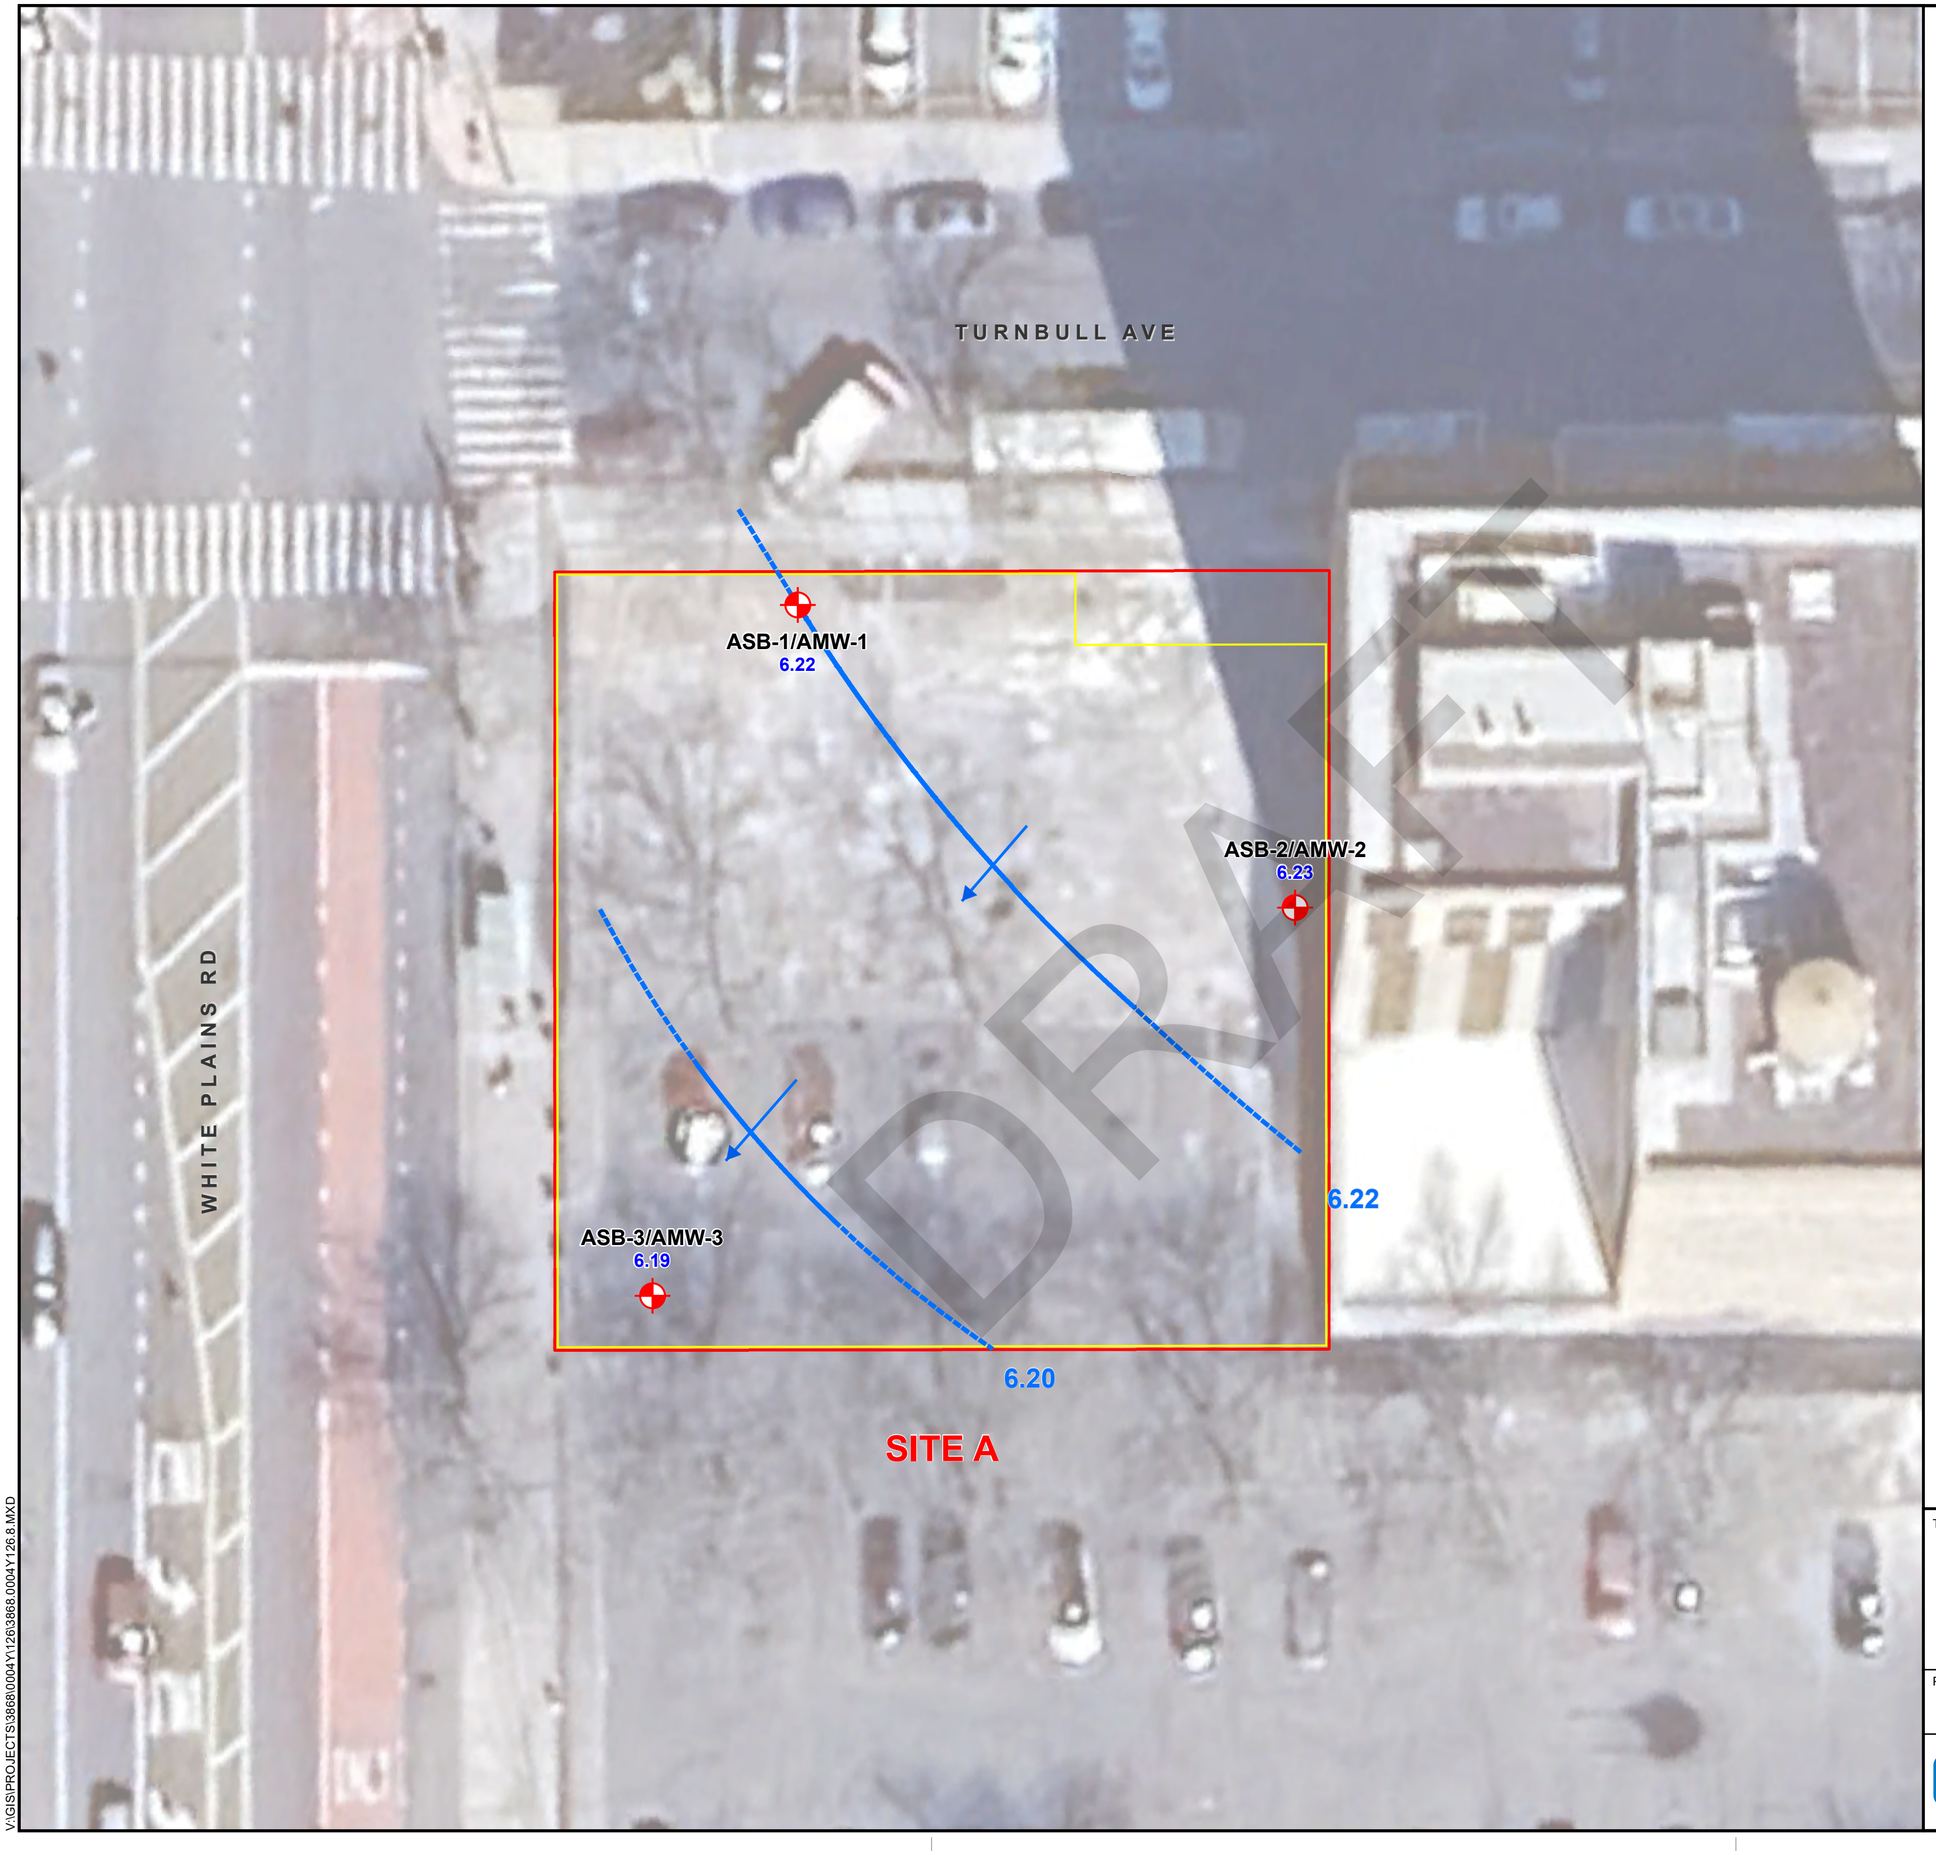

N

LEGEND

- LOCATION AND DESIGNATION OF SOIL BORING/PERMANENT MONITORING WELL
- 6.19 — GROUNDWATER ELEVATION IN FEET ABOVE MEAN SEA LEVEL (NAVD 1988)
- 6.20 — LINE OF EQUAL GROUNDWATER ELEVATION IN FEET (DASHED WHERE INFERRED)(NAVD 1988)
- INFERRED GROUNDWATER FLOW DIRECTION
- APPROXIMATE BOUNDARY OF FUTURE BUILDING'S CELLAR
- SITE BOUNDARY

NOTES

1. AERIAL SOURCE: GOOGLE EARTH 03-2025

15 0 15'

Title:

GROUNDWATER CONTOUR MAP

OCTOBER 30, 2025

LAFAYETTE SITE A
1920 TURNBULL AVENUE
BRONX, NEW YORK 10473

Prepared for:

GDC STRADA CASTLE HILL JV I LLC

ROUX

Compiled by: P.P.	Date: 12/12/25	FIGURE 10
Prepared by: M.S.R.	Scale: AS SHOWN	
Project Mgr: L.D.	Project: 3868.0004Y002	
File: 3868.0004Y126.8.mxd		

V:\GIS\PROJECTS\3868\0004Y\126\3868.0004Y126.8.MXD



N

LEGEND

- CONFIRMATION ENDPOINT SAMPLE LOCATION
- EXCAVATE AND REMOVE SOIL TO 20 FEET BELOW EXISTING GRADE
- SITE BOUNDARY

NOTES

1. AERIAL SOURCE: NYS OFFICE OF INFORMATION TECHNOLOGY SERVICES GIS PROGRAM OFFICE (GPO)

15 0 15'

Title:

REMEDIAL ALTERNATIVE 1: TRACK 1 UNRESTRICTED USE CLEANUP

LAFAYETTE SITE A
1920 TURNBULL AVENUE
BRONX, NEW YORK 10473

Prepared for:

GDC STRADA CASTLE HILL JV I LLC

ROUX

Compiled by: P.P.	Date: 12/22/25
Prepared by: T.M.L.	Scale: AS SHOWN
Project Mgr: L.D.	Project: 3868.0004Y002
File: 3868.0004Y126.10_Remedial Alternative.mxd	

FIGURE 11

\\SRVIDNYFP6\DRAFTING\GIS\PROJECTS\3868\0004Y\120\3868.0004Y126.10_REMEDIAL ALTERNATIVE.MXD



N

LEGEND

- DOCUMENTATION ENDPOINT SAMPLE LOCATION
- EXCAVATE AND REMOVE SOIL EXCEEDANCE OF RRSCOs TO A MAXIMUM DEPTH OF 15 FEET BELOW EXISTING GRADE
- SITE BOUNDARY

NOTES

1. AERIAL SOURCE: NYS OFFICE OF INFORMATION TECHNOLOGY SERVICES GIS PROGRAM OFFICE (GPO)

15 0 15'

Title: **REMEDIAL ALTERNATIVE 2: TRACK 2 RESTRICTED RESIDENTIAL USE CLEANUP**

LAFAYETTE SITE A
1920 TURNBULL AVENUE
BRONX, NEW YORK 10473

Prepared for:

GDC STRADA CASTLE HILL JV I LLC

ROUX

Compiled by: P.P.	Date: 12/22/25
Prepared by: T.M.L.	Scale: AS SHOWN
Project Mgr: L.D.	Project: 3868.0004Y002
File: 3868.0004Y126.10_Remedial Alternative.mxd	

FIGURE 12

\\SRVIDNYFP6\DRAFTING\GIS\PROJECTS\3868\0004Y\120\3868.0004Y126.10_REMEDIAL ALTERNATIVE.MXD



N

LEGEND

- DOCUMENTATION ENDPOINT SAMPLE LOCATION
- EXCAVATE SOIL TO 2 FEET BELOW EXISTING GRADE
- SITE BOUNDARY

NOTES

1. AERIAL SOURCE: NYS OFFICE OF INFORMATION TECHNOLOGY SERVICES GIS PROGRAM OFFICE (GPO)

15 0 15'

Title: **REMEDIAL ALTERNATIVE 3: TRACK 4 RESTRICTED RESIDENTIAL USE CLEANUP**

LAFAYETTE SITE A
1920 TURNBULL AVENUE
BRONX, NEW YORK 10473

Prepared for:


GDC STRADA CASTLE HILL JV I LLC

ROUX

Compiled by: P.P.	Date: 12/22/25
Prepared by: T.M.L.	Scale: AS SHOWN
Project Mgr: L.D.	Project: 3868.0004Y002
File: 3868.0004Y126.10_Remedial Alternative.mxd	

FIGURE 13

\\SRVIDNYFP6\DRAFTING\GIS\PROJECTS\3868\0004Y\120\3868.0004Y126.10_REMEDIAL ALTERNATIVE.MXD

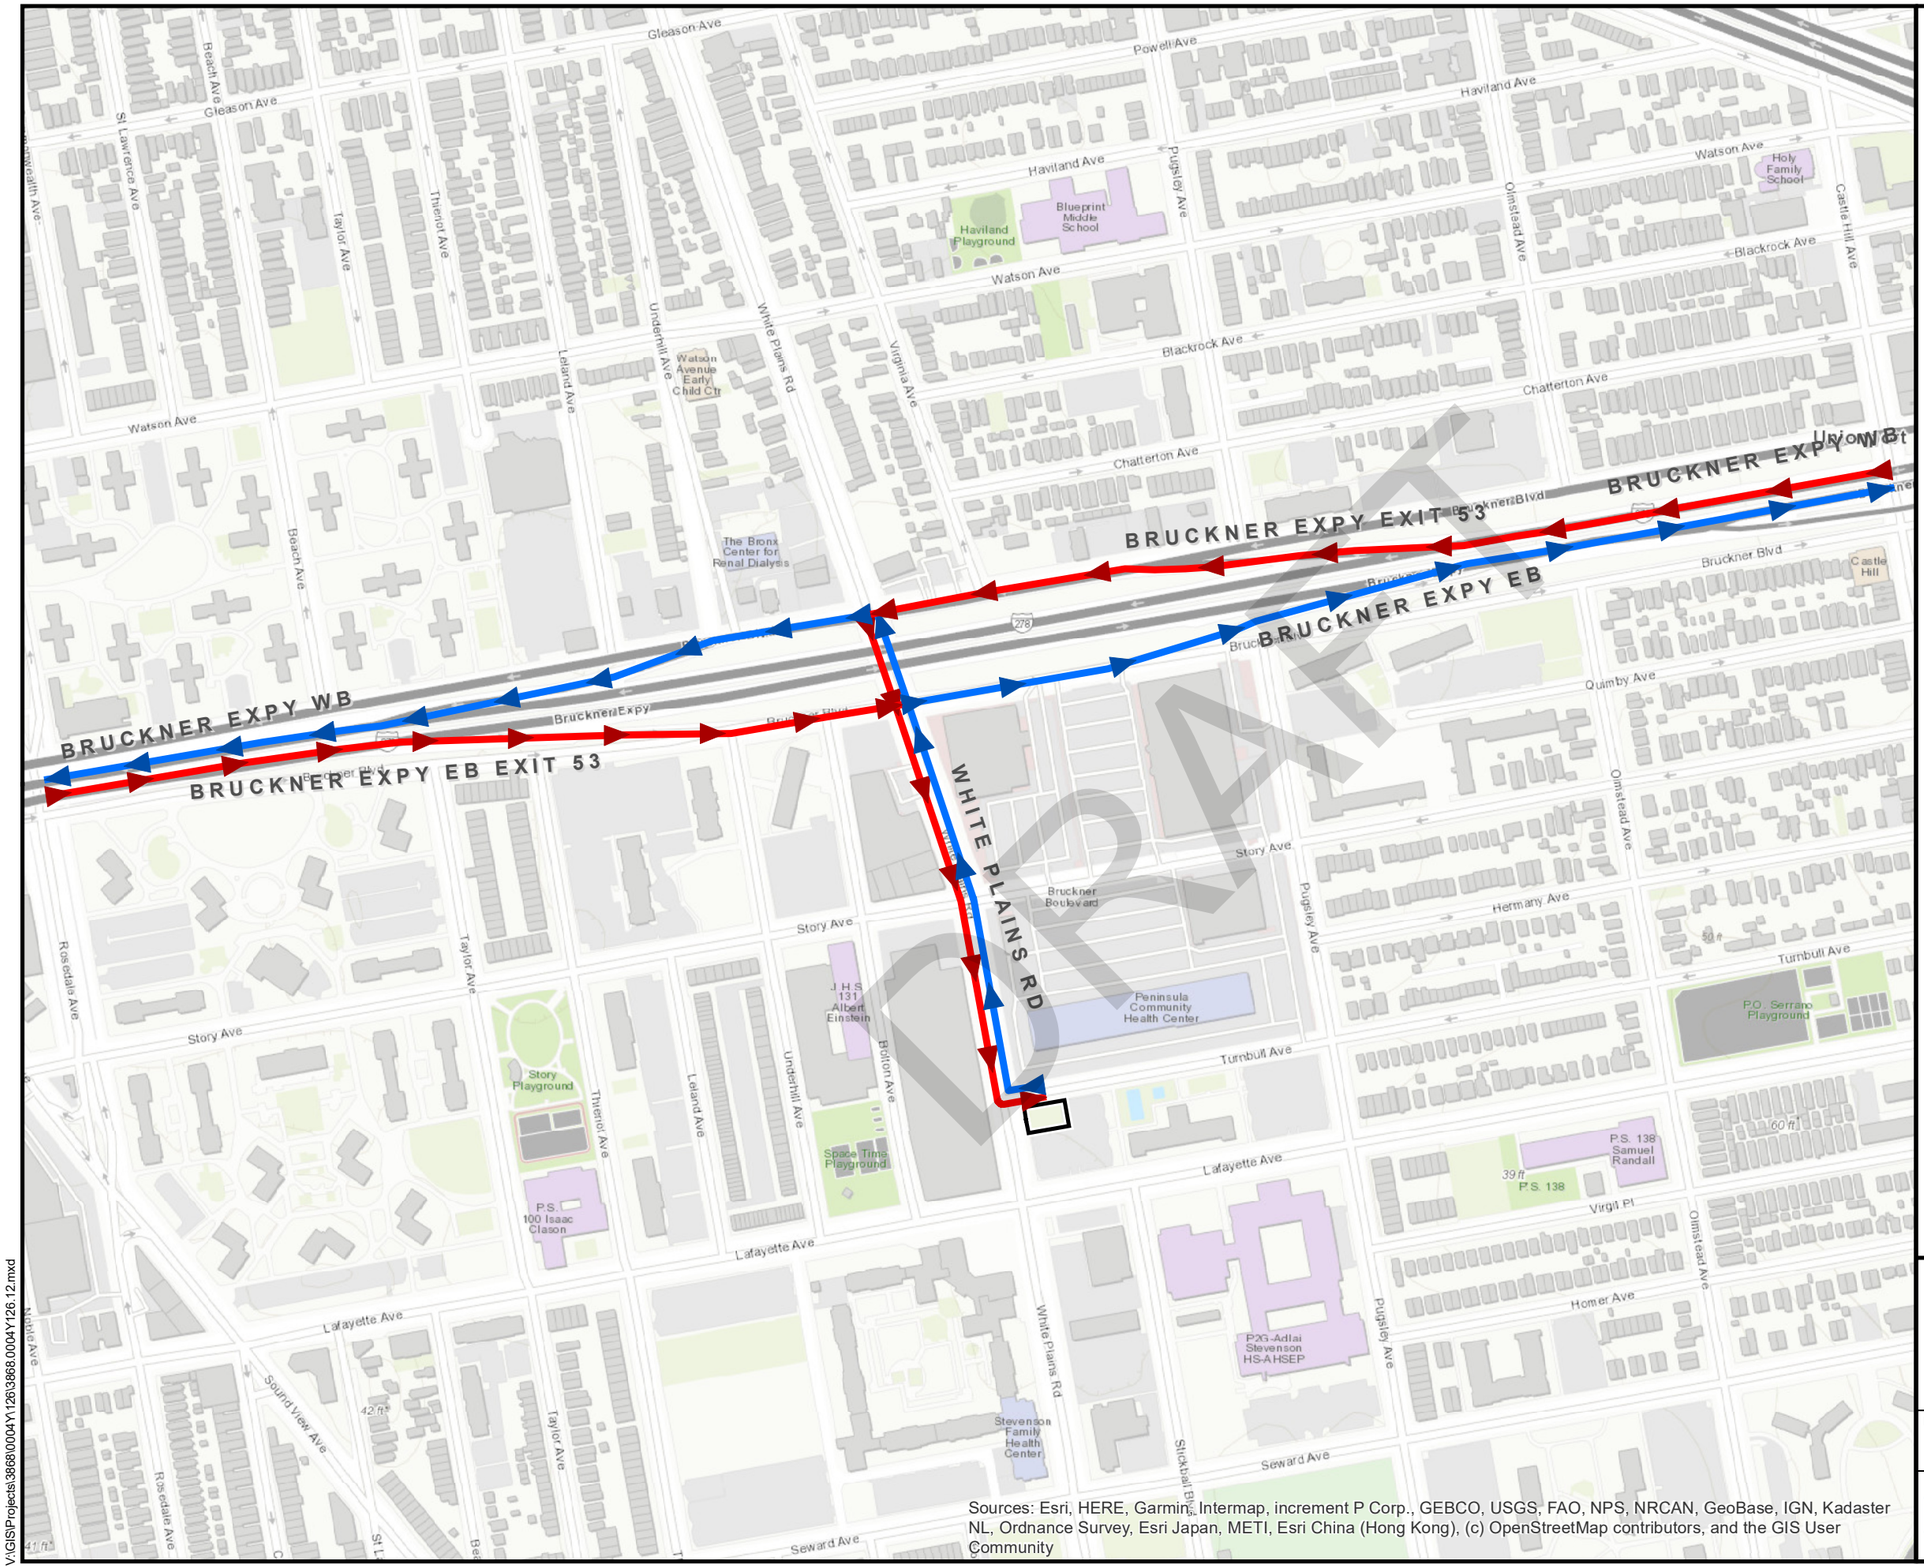

Sources: Esri, HERE, Garmin, Intermap, increment P Corp., GEBCO, USGS, FAO, NPS, NRCAN, GeoBase, IGN, Kadaster NL, Ordnance Survey, Esri Japan, METI, Esri China (Hong Kong), (c) OpenStreetMap contributors, and the GIS User Community

N

LEGEND

- INBOUND ROUTE
- OUTBOUND ROUTE
- SITE BOUNDARY

400 0 400'

Title:

TRUCKING ROUTE MAP

LAFAYETTE SITE A
1920 TURNBULL AVENUE
BRONX, NEW YORK 10473


Prepared for:

GDC STRADA CASTLE HILL JV I LLC

ROUX

Compiled by: P.P.	Date: 12/12/2025	FIGURE
Prepared by: M.S.R.	Scale: AS SHOWN	14
Project Mgr: L.D.	Project: 3868.0004Y002	
File: 3868.0004Y126.12.mxd		

V:\GIS\Projects\3868\0004Y126\3868.0004Y126.12.mxd

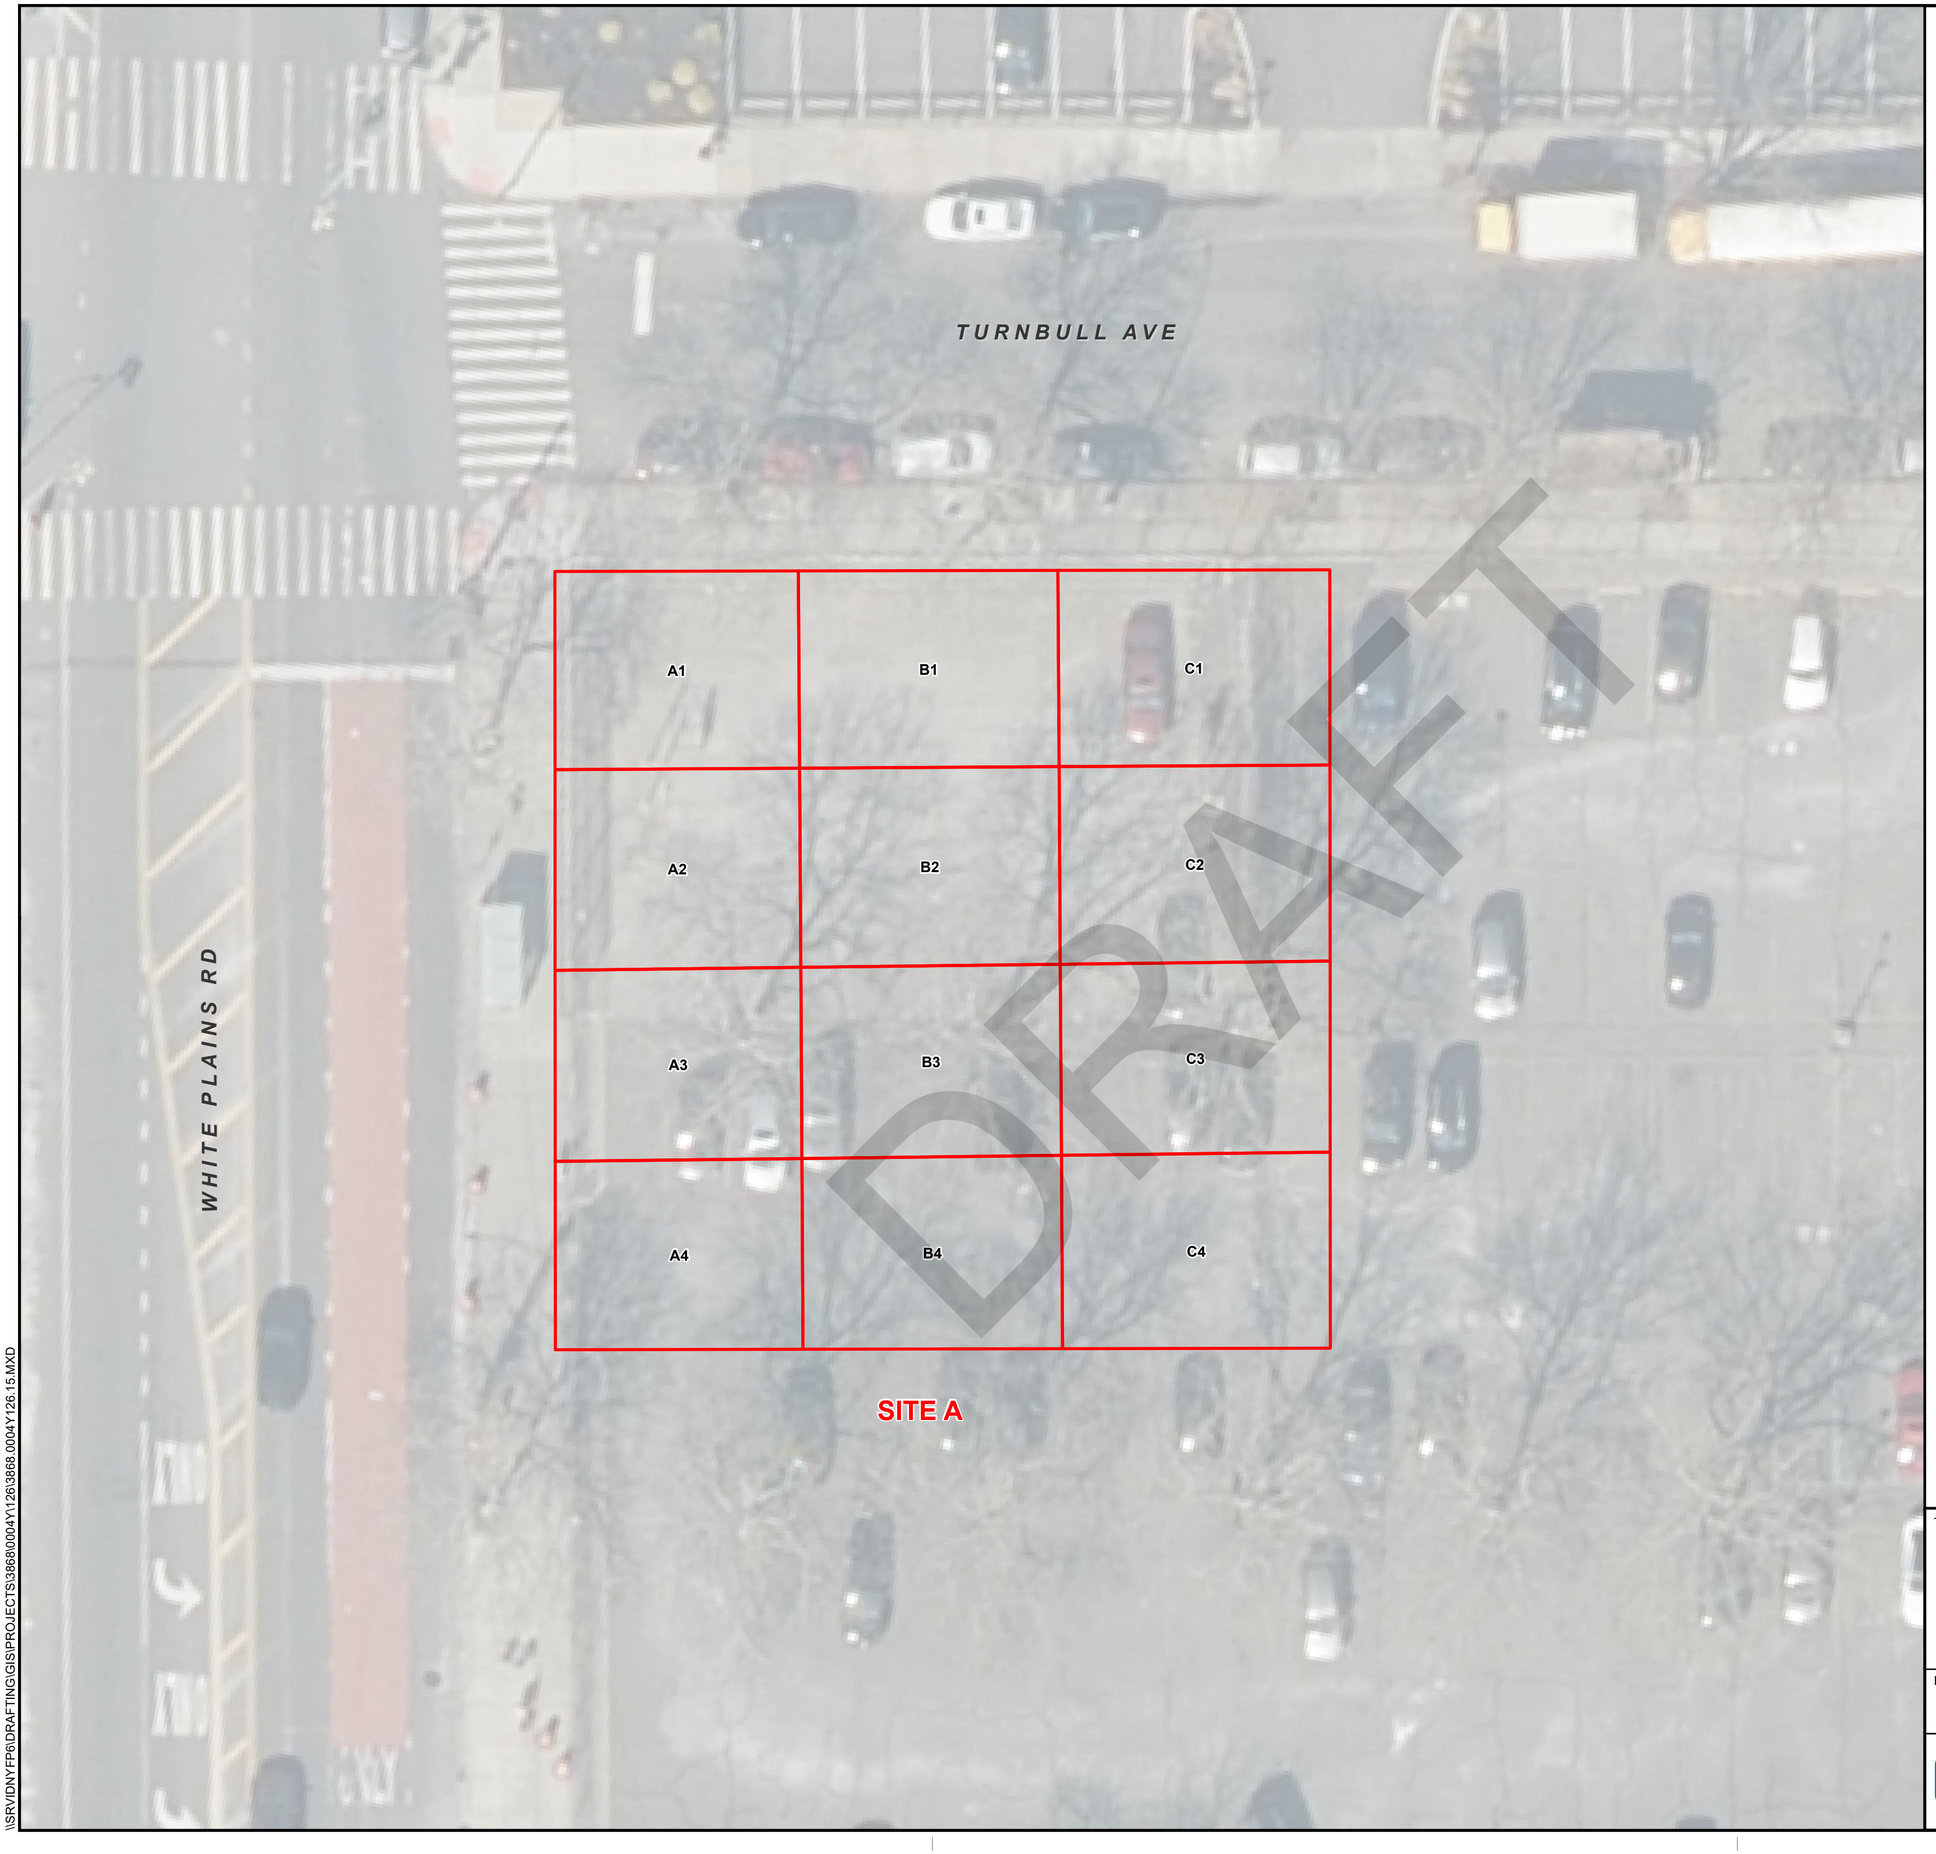

N

LEGEND

SITE BOUNDARY

NOTES

1. AERIAL SOURCE: NYS OFFICE OF INFORMATION TECHNOLOGY SERVICES GIS PROGRAM OFFICE (GPO)

15 0 15'

Title:

ALPHA NUMERIC MAP

LAFAYETTE SITE A
1920 TURNBULL AVENUE
BRONX, NEW YORK 10473

Prepared for:

GDC STRADA CASTLE HILL JV I LLC

ROUX

Compiled by: P.P.	Date: 12/22/25
Prepared by: T.M.L.	Scale: AS SHOWN
Project Mgr: L.D.	Project: 3868.0004Y002
File: 3868.0004Y126.15.mxd	

FIGURE 15

\\SRVIDNYFP6\DRAFTING\GIS\PROJECTS\3868\0004Y\126\3868.0004Y126.15.MXD

APPENDICES

A. Redevelopment Plans
B. Historical Environmental Reports
C. Citizen Participation Plan
D. Health and Safety Plan (and Community Air Monitoring Plan)
E. Quality Assurance Project Plan/Field Sampling Plan
F. Resumes of Key Personnel
G. Request for Import/Reuse Fill Material Form
H. Green and Substainable Remediation

DRAFT

APPENDIX A

Redevelopment Plans

DRAFT



Supportive Housing - Phase I

1920 Turnbull Avenue, Bronx, NY 10473

11/21/2025

HPD/ BLDS RESPONSE

Supportive Housing - Phase I

1920 Turnbull Avenue, Bronx, NY 10473

Owner:

Gilbane


STRADA

STRADA VENTURES LLC

CUCS

BLOCK: #3672 LOT: #40

NYC DOB #: # X01265022-I1

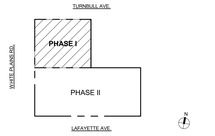

Key Plan:

NUMBER	DATE	DESCRIPTION
1	06/06/2025	PROGRESS DD SET FOR CLIENT REVIEW
2	07/15/2025	DOB SUBMISSION / DESIGN DEVELOPMENT SET
3	11/07/2025	DOB SUBMISSION
4	11/21/2025	HPD/BLDS RESPONSE

NOT FOR CONSTRUCTION

Revisions:

Architect:

MAG

Magnusson Architecture & Planning PC
42 West 39th Street, 15th Floor
New York NY 10018
Tel (212) 253 7820 Fax (212) 253 1276

Structural Engineer:

GACE Consulting Engineers
148 Madison Avenue, 4th Floor
New York NY 10016
Tel (212) 545 7878

MEP Engineer:

Ventrop Engineering Consulting Group
369 West 34th Street, 2nd Floor
New York NY 10001
Tel (212) 244 5060 Fax (212) 244 4271

Civil Engineer SWPPP:

Hartland
720 Monroe Street, Suite E513
Hoboken, NJ 07030
Tel (347) 899 4709

Civil Engineer:

AKRF
440 Park Avenue South, 7th Floor
New York NY 10016
Tel (212) 696 0670

Filing Representative:

JM Zoning
498 7th Avenue, 17th Floor
New York NY 10018
Tel (212) 964 4464 Fax (775) 628 3726

Do Not Scale Plans
Contractor to promptly notify Architect of any material variations between field conditions and existing conditions as indicated in Contract documents

COPYRIGHT 2025 Magnusson Architecture and Planning PC


COVER SHEET

DOB SEAL:

SEAL & SIGNATURE:


PROJECT No:	24008
DRAWING BY:	Author
CHK BY:	Checker
DWG No:	T-001.00
SCALE:	

REF. NO. B3672-20

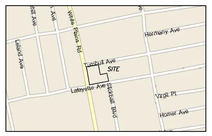

VICINITY MAP

A.L.T.A./N.S.P.S. LAND TITLE SURVEY

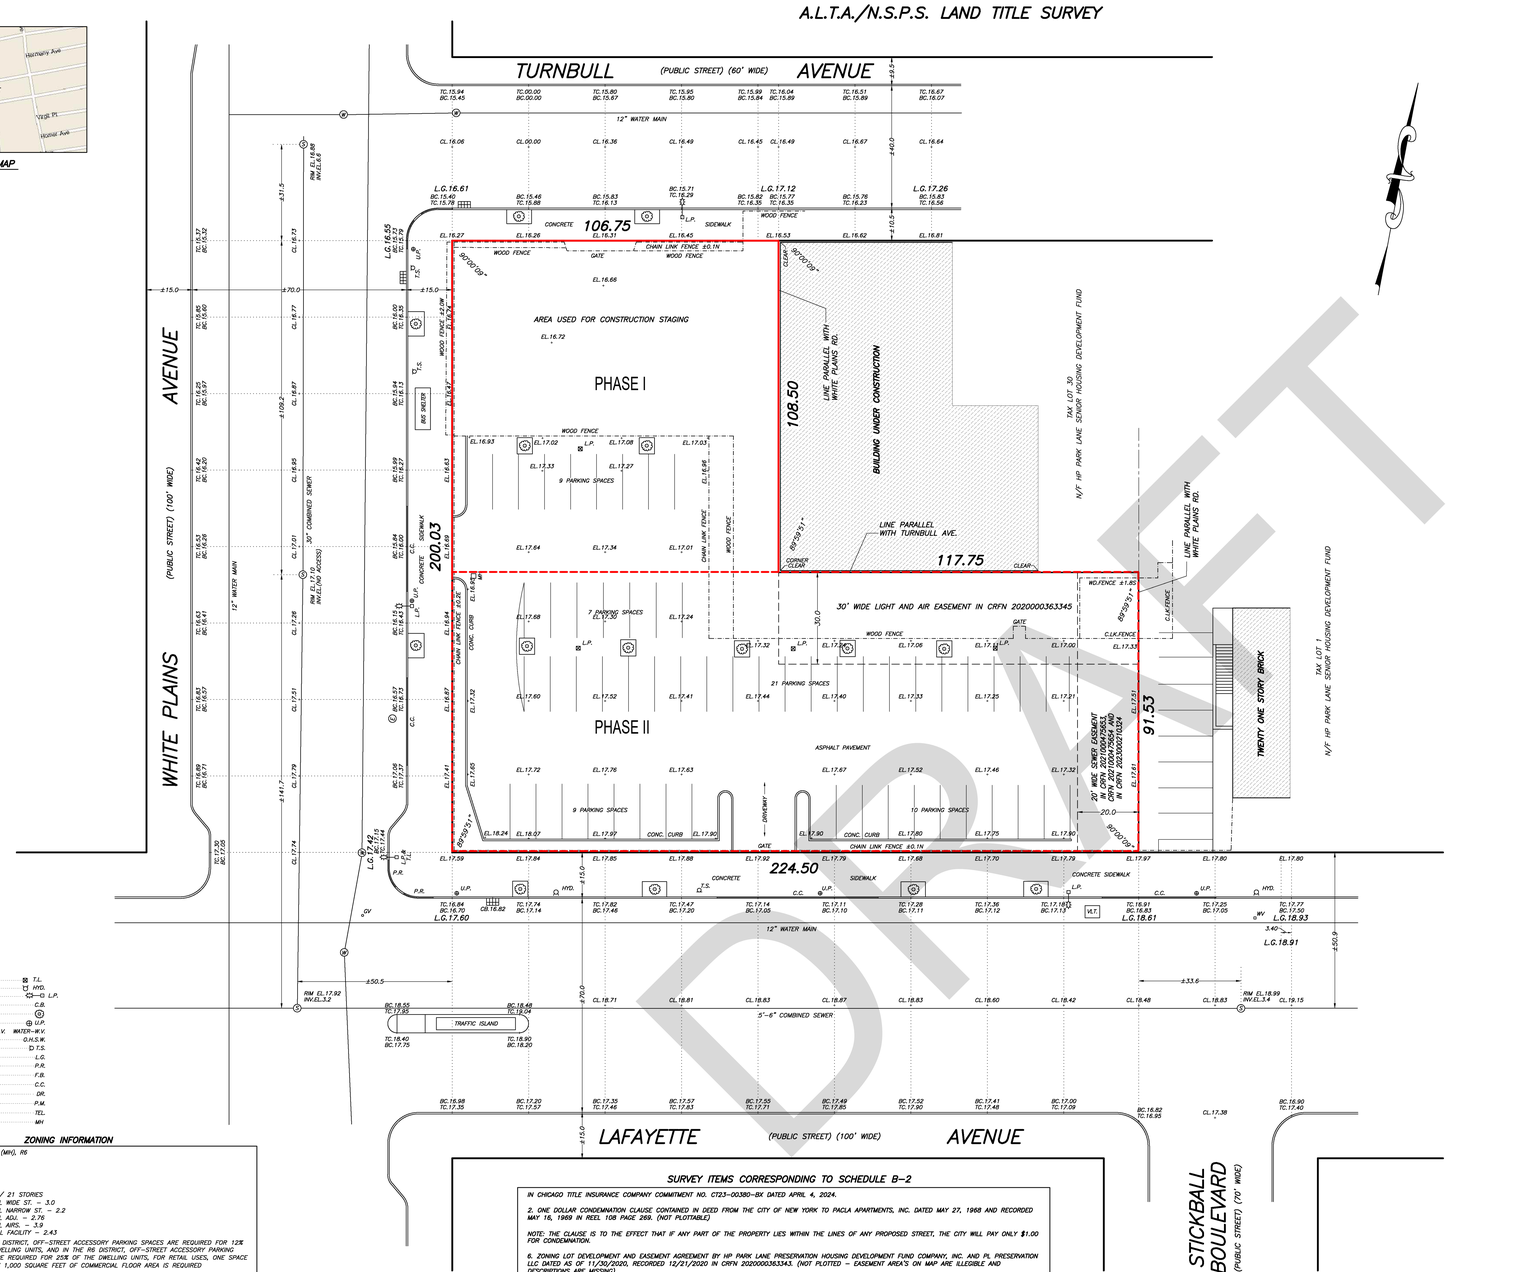

LEGEND:

TRAFFIC LIGHT	T.L.
FIRE HYDRANT	HYD.
LIGHT POLE	L.P.
CATCH BASIN	C.B.
TREE	
UTILITY POLE	U.P.
VALVES GAS-G.V.	WATER-W.V.
OVERHEAD SERVICE WIRES	O.H.S.W.
TRAFFIC SIGN	D.T.S.
LEGAL GRADES	L.G.
PEDESTRIAN RAMP	P.R.
FINE PULL BOX	F.B.
CURB AND CURB CUT	C.C.
DRAIN	DR.
PARKING METER	P.M.
TELEPHONE	TEL.
MANHOLES	MH

ZONING INFORMATION

ZONING CLASSIFICATION:	R8 W/C2-4 (MH), R6
ZONING DISTRICT:	NEW YORK CITY
MIN. FRONT SETBACK:	0 FEET
MIN. SIDE SETBACK:	0 FEET
MIN. REAR SETBACK:	0 FEET
MAX. BUILDING HEIGHT:	215 FEET / 21 STORIES
FLOOR AREA RATIO:	RESIDENTIAL WIDE ST. – 3.0 RESIDENTIAL NARROW ST. – 2.2 RESIDENTIAL ADJ. – 2.76 RESIDENTIAL ABTS. – 3.9 COMMERCIAL FACILITY – 2.43
PARKING REQUIREMENTS:	IN THE R8 DISTRICT, OFF-STREET ACCESSORY PARKING SPACES ARE REQUIRED FOR 12% OF THE DWELLING UNITS, AND IN THE R6 DISTRICT, OFF-STREET ACCESSORY PARKING SPACES ARE REQUIRED FOR 25% OF THE DWELLING UNITS, FOR RETAIL USES, ONE SPACE PER EVERY 1,000 SQUARE FEET OF COMMERCIAL FLOOR AREA IS REQUIRED

SOURCE: HIRSCHEN SINGER & EPSTEIN LLP DATED OCTOBER 13, 2023
40 EXCHANGE PLACE, SUITE 1502
NEW YORK, NEW YORK 10005

AREA INFORMATION

TOTAL LOT AREA = 32,130.86 SQ.FT. = 0.73762 ACRES

UNAUTHORIZED ALTERATIONS AND/OR ADDITIONS TO THIS SURVEY BEARING A LICENSED LAND SURVEYOR'S SEAL IS A VIOLATION OF SECTION 7209 OF THE NEW YORK STATE EDUCATION LAW. COPIES OF THIS SURVEY MAP NOT BEARING THE LAND SURVEYOR'S INKED OR EMBOSSED SEAL SHALL NOT BE CONSIDERED TO BE A VALID TRUE COPY. CERTIFICATIONS INDICATED HEREON SHALL RUN ONLY TO THE PERSON FOR WHOM THE SURVEY IS PREPARED, THE TITLE COMPANY, THE GOVERNMENTAL AGENCY AND THE LENDING INSTITUTION LISTED ON THIS SURVEY MAP. CERTIFICATIONS ARE NOT TRANSFERABLE TO ADDITIONAL INSTITUTIONS AND/OR SUBSEQUENT OWNERS. FENCE OFFSETS, TAKEN AT POSTS, ENCROACHMENTS OR VAULTS BELOW SURFACE ARE NOT SHOWN, RIGHT OF WAYS AND/OR EASEMENTS OF RECORD NOT SHOWN ON THIS SURVEY ARE NOT CERTIFIED. OFFSETS AND DIMENSIONS HEREON ARE FOR A SPECIFIC PURPOSE AND ARE NOT TO BE USED IN THE ERECTION OF ADDITIONAL STRUCTURES, FENCES OR OTHER IMPROVEMENTS.
© 2023 ALL RIGHTS RESERVED

SURVEY ITEMS CORRESPONDING TO SCHEDULE B-2

IN CHICAGO TITLE INSURANCE COMPANY COMMITMENT NO. CT23-00380-BX DATED APRIL 4, 2024.

2. ONE DOLLAR CONDEMNATION CLAUSE CONTAINED IN DEED FROM THE CITY OF NEW YORK TO PACLA APARTMENTS, INC. DATED MAY 27, 1968 AND RECORDED MAY 16, 1969 IN REEL 108 PAGE 269. (NOT PLOTTABLE)

NOTE: THE CLAUSE IS TO THE EFFECT THAT IF ANY PART OF THE PROPERTY LIES WITHIN THE LINES OF ANY PROPOSED STREET, THE CITY WILL PAY ONLY $1.00 FOR CONDEMNATION.

6. ZONING LOT DEVELOPMENT AND EASEMENT AGREEMENT BY HP PARK LANE PRESERVATION HOUSING DEVELOPMENT FUND COMPANY, INC. AND PL PRESERVATION LLC DATED AS OF 11/30/2020, RECORDED 12/21/2020 IN CRFN 20200000363343. (NOT PLOTTED – EASEMENT AREA'S ON MAP ARE ILLEGIBLE AND DESCRIPTIONS ARE MISSING)

7. LOT 20 AND LOT 30 LIGHT AND AIR EASEMENT AGREEMENT BETWEEN HP PARK LANE PRESERVATION HOUSING DEVELOPMENT FUND COMPANY, INC. AND PL PRESERVATION LLC DATED AS OF 11/30/2020, RECORDED 12/21/2020 IN CRFN 20200000363345. (PLOTTED)

8. PARKING EASEMENT AGREEMENT BY HP PARK LANE PRESERVATION HOUSING DEVELOPMENT FUND COMPANY, INC. AND PL PRESERVATION LLC DATED AS OF 11/30/2020, RECORDED 12/21/2020 IN CRFN 20200000363346. (NOT PLOTTABLE)

9. DECLARATION OF MAINTENANCE BY HP PARK LANE PRESERVATION HOUSING DEVELOPMENT FUND COMPANY, INC. 9. AND PL PRESERVATION LLC DATED AS OF 11/16/2021, RECORDED 12/03/2021 IN CRFN 2021000475653. (PLOTTED)

10. GRANT OF EASEMENT BY HP PARK LANE PRESERVATION HOUSING DEVELOPMENT FUND COMPANY, INC. AND PL 10. PRESERVATION LLC DATED AS OF 11/16/2021, RECORDED 12/03/2021 IN CRFN 2021000475654, AS AMENDED AND RESTATED BY AMENDMENT AND RESTATED DECLARATION OF EASEMENT DATED 8/3/2023 RECORDED 8/18/2023 IN CRFN 20230000210324 MADE BY AND BETWEEN HP PARK LANE FAMILY HOUSING DEVELOPMENT FUND COMPANY, INC. WITH PL MM LLC. (PLOTTED)

LEGAL DESCRIPTION

ALL THAT CERTAIN PLOT, PIECE OR PARCEL OF LAND, SITUATE, LYING AND BEING IN THE BOROUGH AND COUNTY OF THE BRONX, CITY AND STATE OF NEW YORK, BOUNDED AND DESCRIBED AS FOLLOWS:

BEGINNING AT THE CORNER FORMED BY THE INTERSECTION OF THE NORTHERLY SIDE OF LAFAYETTE AVENUE WITH THE EASTERLY SIDE OF WHITE PLAINS ROAD;

RUNNING THENCE NORTHERLY ALONG THE EASTERLY SIDE OF WHITE PLAINS ROAD, A DISTANCE OF 200.03 FEET TO THE INTERSECTION OF THE EASTERLY SIDE OF WHITE PLAINS ROAD WITH THE SOUTHERLY SIDE OF TURNBULL AVENUE;

THENCE EASTERLY ALONG THE SOUTHERLY SIDE OF TURNBULL AVENUE, A DISTANCE OF 106.75 FEET TO A POINT;

THENCE SOUTHERLY ALONG A LINE FORMING AN ANGLE ON THE EAST WITH THE SOUTHERLY SIDE OF TURNBULL AVENUE OF 90 DEGREES 0 MINUTES 9 SECONDS AND PARALLEL WITH WHITE PLAINS ROAD, A DISTANCE OF 108.50 FEET TO A POINT;

THENCE EASTERLY ALONG A LINE FORMING AN ANGLE ON THE NORTH WITH THE LAST DESCRIBED COURSE OF 89 DEGREES 59 MINUTES 51 SECONDS AND PARALLEL WITH TURNBULL AVENUE, A DISTANCE OF 117.75 FEET TO A POINT;

THENCE SOUTHERLY ALONG A LINE FORMING AN ANGLE ON THE WEST WITH THE LAST DESCRIBED COURSE OF 89 DEGREES 59 MINUTES 51 SECONDS AND PARALLEL WITH WHITE PLAINS ROAD, A DISTANCE OF 91.53 FEET TO THE NORTHERLY SIDE OF LAFAYETTE AVENUE;

THENCE WESTERLY ALONG THE NORTHERLY SIDE OF LAFAYETTE AVENUE, A DISTANCE OF 224.50 FEET TO THE POINT OR PLACE OF BEGINNING.

SURVEYORS NOTES

1. THE ACCOMPANYING SURVEY WAS MADE ON THE GROUND AND CORRECTLY SHOWS THE LOCATION OF ALL BUILDINGS, STRUCTURES AND OTHER IMPROVEMENTS SITUATED ON THE ABOVE DESCRIBED PREMISES;

2. EXCEPT AS SHOWN, ALL UTILITIES SERVING THE PREMISES ENTER THROUGH ADJOINING PUBLIC STREETS AND/OR EASEMENTS OF RECORD. NO PHYSICAL UNDERGROUND UTILITY MARK OUT WAS FOUND AT THE TIME THE FIELD SURVEY WAS PERFORMED. ONLY VISIBLE SURFACE UTILITIES ARE SHOWN.

3. THAT EXCEPT AS SHOWN, THERE ARE NO VISIBLE EASEMENTS OR RIGHT OF WAYS ACROSS SAID PREMISES.

4. THAT THE PROPERTY DESCRIBED HEREON IS THE SAME AS THE PROPERTY DESCRIBED IN CHICAGO TITLE INSURANCE COMPANY COMMITMENT NO. CT23-00380-BX WITH AN EFFECTIVE DATE OF APRIL 4, 2024 AND THAT ALL EASEMENTS, COVENANTS AND RESTRICTIONS REFERENCED IN SAID TITLE COMMITMENT, AND EASEMENTS WHICH THE UNDERSIGNED HAS BEEN ADVISED OR HAS KNOWLEDGE, HAVE BEEN PLOTTED HEREON OR OTHERWISE NOTED AS THEIR EFFECT ON THE SUBJECT PROPERTY;

5. THAT EXCEPT AS SHOWN, THERE ARE NO VISIBLE ENCROACHMENTS ONTO ADJOINING PREMISES, STREETS OR ALLEYS BY ANY BUILDING, STRUCTURES OR OTHER IMPROVEMENTS LOCATED ON THE PREMISES AND NO ENCROACHMENTS ONTO SAID PREMISES BY BUILDINGS, STRUCTURES OR OTHER IMPROVEMENTS SITUATED ON ADJOINING PREMISES.

6. THE SUBJECT PROPERTY DOES NOT LIE WITHIN A SPECIAL FLOOD HAZARD AREA AS DEFINED BY THE FEDERAL EMERGENCY MANAGEMENT AGENCY AND THAT SAID DESCRIBED PROPERTY IS LOCATED WITHIN AN AREA HAVING A FLOOD DESIGNATION OF ZONE "X" BY THE FEDERAL EMERGENCY MANAGEMENT AGENCY, ON FLOOD INSURANCE RATE MAP NO. 36047C0103F, WITH A DATE OF IDENTIFICATION OF SEPTEMBER 5, 2007, FOR COMMUNITY NUMBER 360497, IN BRONX COUNTY, STATE OF NEW YORK, WHICH IS THE CURRENT FLOOD INSURANCE RATE MAP FOR THE COMMUNITY IN WHICH SAID PREMISES IS SITUATED.

7. THE PROPERTY HAS DIRECT PHYSICAL ACCESS TO A PUBLIC STREET KNOWN AS LAFAYETTE AVENUE, WHITE PLAINS ROAD AND TURNBULL AVENUE. THERE ARE NO CHANGES IN STREET RIGHT OF WAYS.

8. THERE ARE NO PARKING SPACES ON PREMISES TO REPORT.

9. THE RECORD DESCRIPTION OF THE PROPERTY FORMS A MATHEMATICALLY CLOSED FIGURE.

10. THERE IS NO VISIBLE EVIDENCE OF STREET OR SIDEWALK CONSTRUCTION, EARTH MOVING WORK, BUILDING CONSTRUCTION OR BUILDING ADDITIONS AT THE PREMISES.

11. THERE IS NO VISIBLE EVIDENCE OF SITE USE AS A SOLID WASTE DUMP, SUMP OR SANITARY LANDFILL.

12. THERE IS NO VISIBLE EVIDENCE OF CEMETERIES.

13. THE SUBJECT PROPERTY DOES NOT LIE WITHIN A WETLANDS AREA. ELEVATIONS SHOWN ARE IN NAVD88 DATUM.

14. THE PARTIES LISTED BELOW ARE ENTITLED TO RELY ON THE SURVEY AND THE CERTIFICATES AS BEING TRUE AND ACCURATE.

ALTA CERTIFICATION

TO: CHICAGO TITLE INSURANCE COMPANY; LOW INCOME INVESTMENT FUND, ITS SUCCESSORS AND/OR ASSIGNS, GILBANE DEVELOPMENT COMPANY, HP PARK LANE FAMILY I HOUSING DEVELOPMENT FUND COMPANY, INC., ITS SUCCESSORS AND/OR ASSIGNS, NYC PARTNERSHIP HOUSING DEVELOPMENT FUND COMPANY, INC., ITS SUCCESSORS AND/OR ASSIGNS, HOUSING PARTNERSHIP DEVELOPMENT CORPORATION, ITS SUCCESSORS AND/OR ASSIGNS, LOW INCOME INVESTMENT FUND, ITS SUCCESSORS AND/OR ASSIGNS, CASTLE HILL ACQUISITION I LLC AND GDC STRADA CASTLE HILL JV I LLC

THIS IS TO CERTIFY THAT THIS MAP OR PLAT AND THE SURVEY ON WHICH IT IS BASED WERE MADE IN ACCORDANCE WITH THE 2021 MINIMUM STANDARD DETAIL REQUIREMENTS FOR ALTA/NSPS LAND TITLE SURVEYS, JOINTLY ESTABLISHED AND ADOPTED BY ALTA AND NSPS, AND INCLUDES ITEMS 2, 3, 4, 5, 7(A), 8, 9, 10, 11, 13, 14, 16, 17 AND 18 OF TABLE A THEREOF. THE FIELD WORK WAS COMPLETED ON SEPTEMBER 28, 2023 AND AGAIN ON MARCH 27, 2024.

DATE OF PLAT OR MAP: APRIL 1, 2024

FRANK I. GALLUZZO
LICENSE NO. 050088

SURVEY CERTIFICATION

I, FRANK I. GALLUZZO, A REGISTERED LAND SURVEYOR, LICENSE NO. 50088, IN AND FOR THE STATE OF NEW YORK AND LEGALLY DOING BUSINESS IN BRONX COUNTY, DOES HEREBY CERTIFY TO LOW INCOME INVESTMENT FUND, IT'S SUCCESSORS AND/OR ASSIGNS, AND CHICAGO TITLE INSURANCE COMPANY, AND EACH OF THEIR RESPECTIVE SUCCESSORS AND ASSIGNS:

(1) THE ACCOMPANYING SURVEY REPRESENTS A TRUE AND CORRECT SURVEY MADE BY ME ON SEPTEMBER 28, 2023 OF THE LAND THEREIN PARTICULARLY DESCRIBED, AND WAS MOST RECENTLY CONFIRMED BY VISUAL INSPECTION OF MARCH 27, 2024;

(2) THE SURVEY AND THE INFORMATION, COURSES AND DISTANCES SHOWN THEREON ARE CORRECT;

(3) THE TITLE LINES AND LINES OF ACTUAL POSSESSION ARE THE SAME;

(4) THE LAND DESCRIBED IN THE SURVEY IS THE SAME AND AS THE METES AND BOUNDS LEGAL DESCRIPTION ATTACHED AS SCHEDULE "A" HERETO;

(5) THE AREA OF THE SUBJECT PROPERTY AND THE SIZE, LOCATION AND TYPE OF BUILDINGS AND IMPROVEMENTS AND ANY OTHER MATTERS SITUATED ON THE SUBJECT PROPERTY ARE AS SHOWN;

(6) THERE ARE NO EASEMENTS OR USES AFFECTING THIS PROPERTY APPEARING FROM A CAREFUL PHYSICAL INSPECTION OF THE SAME, OTHER THAN THOSE SHOWN AND DEPICTED ON THE SURVEY;

(7) THERE ARE NO ENCROACHMENTS ON THE ADJOINING PROPERTIES, STREETS, OR ALLEYS BY ANY OF SAID BUILDINGS, STRUCTURES AND IMPROVEMENTS, OTHER THAN AS SHOWN ON THE SURVEY;

(8) THERE ARE NO PARTY WALLS OR VISIBLE ENCROACHMENTS ON SAID DESCRIBED PROPERTY BY STREETS, ALLEYS OR BUILDINGS, STRUCTURES OR OTHER IMPROVEMENTS SITUATED ON ADJOINING PROPERTY, EXCEPT AS SHOWN ON THE SURVEY;

(9) THE SUBJECT PROPERTY HAS ACCESS TO AND FROM A DULY DEDICATED AND ACCEPTED PUBLIC STREET OR HIGHWAY; AND

(10) THE RECORD DESCRIPTION OF THE SUBJECT PROPERTY FORMS A MATHEMATICALLY CLOSED FIGURE.

THE UNDERSIGNED HAS RECEIVED AND EXAMINED A COPY OF CHICAGO TITLE INSURANCE COMPANY COMMITMENT NO. CT23-00380-BX DATED APRIL 4, 2024; AND THE LOCATION OF ANY MATTER SHOWN THEREON, TO THE EXTENT IT CAN BE LOCATED, HAS BEEN SHOWN ON THIS SURVEY WITH THE APPROPRIATE RECORDING REFERENCE.

THE PARTIES LISTED ABOVE ARE ENTITLED TO RELY ON THE SURVEY AND THIS CERTIFICATE AS BEING TRUE AND ACCURATE.

THIS SURVEY IS MADE IN ACCORDANCE WITH THE CODE OF PRACTICE FOR LAND SURVEYORS ADOPTED BY THE NEW YORK STATE ASSOCIATION OF PROFESSIONAL LAND SURVEYORS, INC.

FRANK I. GALLUZZO
LICENSE NO. 050088

NO.	DATE	REVISION
3.	MAY 3, 2024	ZONING ADDED
2.	APRIL 17, 2024	ADDITIONAL CERTIFICATION ADDED
1.	APRIL 17, 2024	ADDITIONAL CERTIFICATION ADDED

STATE OF NEW YORK
FRANK I. GALLUZZO
050088
LICENSED LAND SURVEYOR

MAP OF PROPERTY SITUATED IN
BRONX
BRONX COUNTY, N.Y.
1931 LAFAYETTE AVENUE, BRONX, NY 10473
TAX SECT.: 14 TAX BLOCK: 3672 TAX LOT(S): 20

Empire State Land Surveyor, P.C.
Frank I. Galluzzo Professional Land Surveyor
Records of Albert A. Bianco - Barry M. Fahrer - Robert B. Holzman
Stephen J. Reid - M. Berry Carman - G. W. Haviland - Vandewater & Lapp
Robert E. Cartlin - William J. Daly - Fransen & Mantiari - Carter B. Harris
Francis L. Hickey - William K. Morse - Ludwig Riemenschneider
1005 Glen Cove Avenue, Glen Head, NY, 11545
empiresurveys@aol.com | (516)-240-6901

DRAFT


Supportive Housing - Phase I

1920 Turnbull Avenue, Bronx, NY 10473

Owner:
Gilbane
STRADA
STRADA VENTURES LLC
CUCS

BLOCK: #3672 LOT: #40

NYC DOB #: # X01265022-I1

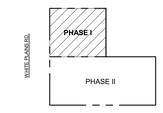

Key Plan:

NUMBER	DATE	DESCRIPTION
1	06/06/2025	PROGRESS DD SET FOR CLIENT REVIEW
2	07/15/2025	DOB SUBMISSION / DESIGN DEVELOPMENT SET
3	11/07/2025	DOB SUBMISSION
4	11/21/2025	HPD/BLDS RESPONSE

NOT FOR CONSTRUCTION

Revisions:

Architect:
MAP
Magnusson Architecture & Planning PC
42 West 39th Street, 15th Floor
New York NY 10018
Tel (212) 253 7820 Fax (212) 253 1276

Structural Engineer:
GACE Consulting Engineers
148 Madison Avenue, 4th Floor
New York NY 10016
Tel (212) 545 7878

MEP Engineer:
Ventrop Engineering Consulting Group
369 West 34th Street, 2nd Floor
New York NY 10001
Tel (212) 244 5060 Fax (212) 244 4271

Civil Engineer SWPPP:
Hartland
720 Monroe Street, Suite E513
Hoboken, NJ 07030
Tel (347) 899 4709

Civil Engineer:
AKRF
440 Park Avenue South, 7th Floor
New York NY 10016
Tel (212) 696 0670

Filing Representative:
JM Zoning
498 7th Avenue, 17th Floor
New York NY 10018
Tel (212) 964 4464 Fax (775) 628 3726

Do Not Scale Plans
Contractor to promptly notify Architect of any material variations between field conditions and existing conditions as indicated in Contract documents

© COPYRIGHT 2008 Magnusson Architecture and Planning PC

SITE SURVEY

DOB SEAL:

SEAL & SIGNATURE:
REGISTERED ARCHITECT CHRISTOPHER JAMES LC 036305 STATE OF NEW YORK

PROJECT No:	24008
DRAWING BY:	Author
CHK BY:	LC
DWG No:	A-007.00
SCALE:	45 OF 183

LEGEND:

- PROPERTY LINE
- EXISTING STREET TREE
- NEW STREET TREE
- FIRE HYDRANT
- UTILITY POLE


BUILDING INFORMATION	
ADDRESS	1920 TURNBULL AVE, BRONX, NY 10473
BLOCK	3672
LOT	20
CONSTRUCTION CLASSIFICATION	TYPE IB
SEISMIC GROUP	SITE CLASS D - SEISMIC DESIGN CATEGORY B
FLOOD ZONE	ZONE X
FLOOD OCCUPANCY	N/A
OCCUPANCY CLASSIFICATIONS	R-2/ AFFORDABLE AND SUPPORTIVE HOUSING B/ SUPPORTIVE SERVICE FACILITY
AVERAGE CURB LEVELS	TURNBULL AVE: 16.40'
	WHITE PLAINS RD: 16.48'
HIGHEST OCCUPIED FLOOR/HEIGHT	21 STORIES, 217.33'
BUILDING CATEGORY	HIGHRISE

SITE PLAN NOTES

1. SEE MECHANICAL, ELECTRICAL, AND PLUMBING DRAWINGS FOR ADDITIONAL UTILITIES INFORMATION (RELATED JOB NUMBERS ON A-001)
2. SITE IS NOT LOCATED WITHIN 200 FEET OF NYCTA OR RAILROAD INFRASTRUCTURE
3. NO LANDMARK PROPERTIES ARE LOCATED ADJACENT TO THE SITE. ADJACENT BIN NUMBERS ARE AS FOLLOWS:

   1940 TURNBULL AVE: BIN #2130573
   1969 LAFAYETTE AVE: BIN #2002645

   SEE A-006 FOR ZOLA MAP.

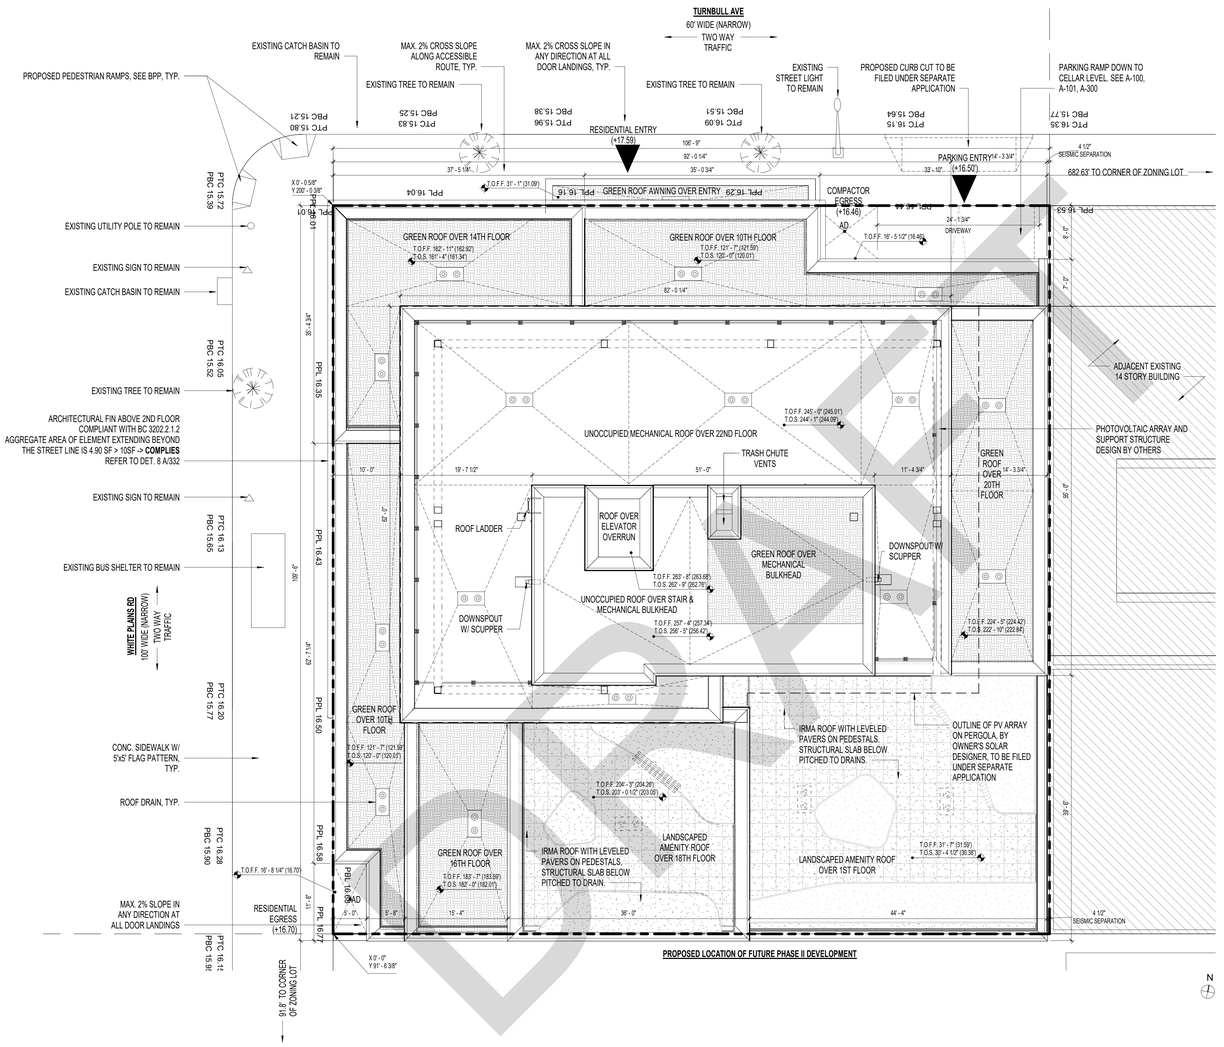

1 SITE PLAN
1/8" = 1'-0"


Supportive Housing - Phase I

1920 Turnbull Avenue, Bronx, NY 10473

Owner:

BLOCK: #3672 LOT: #40

NYC DOB #: # X01265022-I1

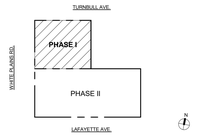

Key Plan:

NUMBER	DATE	DESCRIPTION
1	06/06/2025	PROGRESS DD SET FOR CLIENT REVIEW
2	07/15/2025	DOB SUBMISSION / DESIGN DEVELOPMENT SET
3	11/07/2025	DOB SUBMISSION
4	11/21/2025	HPD/BLDS RESPONSE

NOT FOR CONSTRUCTION

Revisions:

Architect:

Magnusson Architecture & Planning PC
42 West 39th Street, 15th Floor
New York NY 10018
Tel (212) 253 7820 Fax (212) 253 1276

Structural Engineer:

GACE Consulting Engineers
148 Madison Avenue, 4th Floor
New York NY 10016
Tel (212) 545 7878

MEP Engineer:

Ventrop Engineering Consulting Group
369 West 34th Street, 2nd Floor
New York NY 10001
Tel (212) 244 5060 Fax (212) 244 4271

Civil Engineer SWPPP:

Hartland
720 Monroe Street, Suite E513
Hoboken, NJ 07030
Tel (347) 899 4709

Civil Engineer:

AKRF
440 Park Avenue South, 7th Floor
New York NY 10016
Tel (212) 696 0670

Filing Representative:

JM Zoning
498 7th Avenue, 17th Floor
New York NY 10018
Tel (212) 964 4464 Fax (775) 628 3726

Do Not Scale Plans
Contractor to promptly notify Architect of any material variations between field conditions and existing conditions as indicated in Contract documents

© COPYRIGHT 2025 Magnusson Architecture and Planning PC

SITE PLAN

DOB SEAL:

SEAL & SIGNATURE:

REGISTERED ARCHITECT CHRISTOPHER T. GRAES 038302 STATE OF NEW YORK


PROJECT No:	24008
DRAWING BY:	Author
CHK BY:	LC
DWG No:	A-008.00
SCALE: As indicated	46 OF 183

GENERAL FLOOR PLAN NOTES

1. REFER TO DWG A-600, A-601 FOR PARTITION TYPES AND DETAILS.
2. REFER TO DRAWINGS A-610, A-611, A-612 FOR DOOR TYPES AND DETAILS.
3. REFER TO REFLECTED CEILING PLANS A-120 THROUGH A-136 FOR ADDITIONAL INFORMATION.
4. REFER TO DRAWINGS A-500 THROUGH A-504 FOR STAIR DRAWINGS AND STAIR DETAILS.
5. SEE A-010, A-011 ELEVATOR DRAWINGS FOR ADDITIONAL INFORMATION.
6. ALL EXPOSED SURFACES TO RECEIVE A FINISH. REFER TO FINISH SCHEDULE AND SPECIFICATIONS FOR ADDITIONAL INFORMATION.
7. ALL STRUCTURAL COLUMNS IN RESIDENTIAL AND FRONT OF HOUSE AREAS TO RECEIVE FURRING AND FINISH, WHETHER OR NOT SHOWN ON DRAWINGS.
8. THE FOLLOWING SCOPE IS SUBJECT TO DELEGATED DESIGN:
   - A. SOLAR ARRAY GALVANIZED STEEL POSTS AND BEAMS, ANCHORS TO SUPERSTRUCTURE AND ROOF.
   - B. CONDENSERS SUPPORT DUNNAGE AND CATWALKS.
   - C. PARAPET GUARDRAILS AND WINDSCREENS.
   - D. ANY OTHER WORK LISTED UNDER PROJECT SPECIFICATIONS.
9. REFER TO DRAWINGS A-003, A-004, A-020, A-030 FOR ACCESSIBILITY STANDARD REQUIREMENTS, CLEARANCES AND DETAILS.
10. REFER TO DRAWINGS A-020, A-021 FOR LIFE AND SAFETY PLANS AND CODE COMPLIANCE.
11. FOR GALLEY KITCHENS, CONTINUE WALL.
12. REFER TO KITCHEN DETAIL SHEET FOR WALL TYPES UNDER GALLEY COUNTERTOP.
13. REFER TO MEP RISER DIAGRAMS FOR RISER TAGS AND EXACT SIZE. COORDINATE PENETRATIONS ACCORDINGLY.

LEGEND

- MOB. (MOBILITY IMPAIRED)
- H/V (HEARING/ VISUAL IMPAIRED)
- ELECTRICAL PANEL (EP)
- NID BOX
- ROOM SEPARATION LINE
- 4" MIN. / 10" — TYP. DOOR JAMB CLEARANCE UON

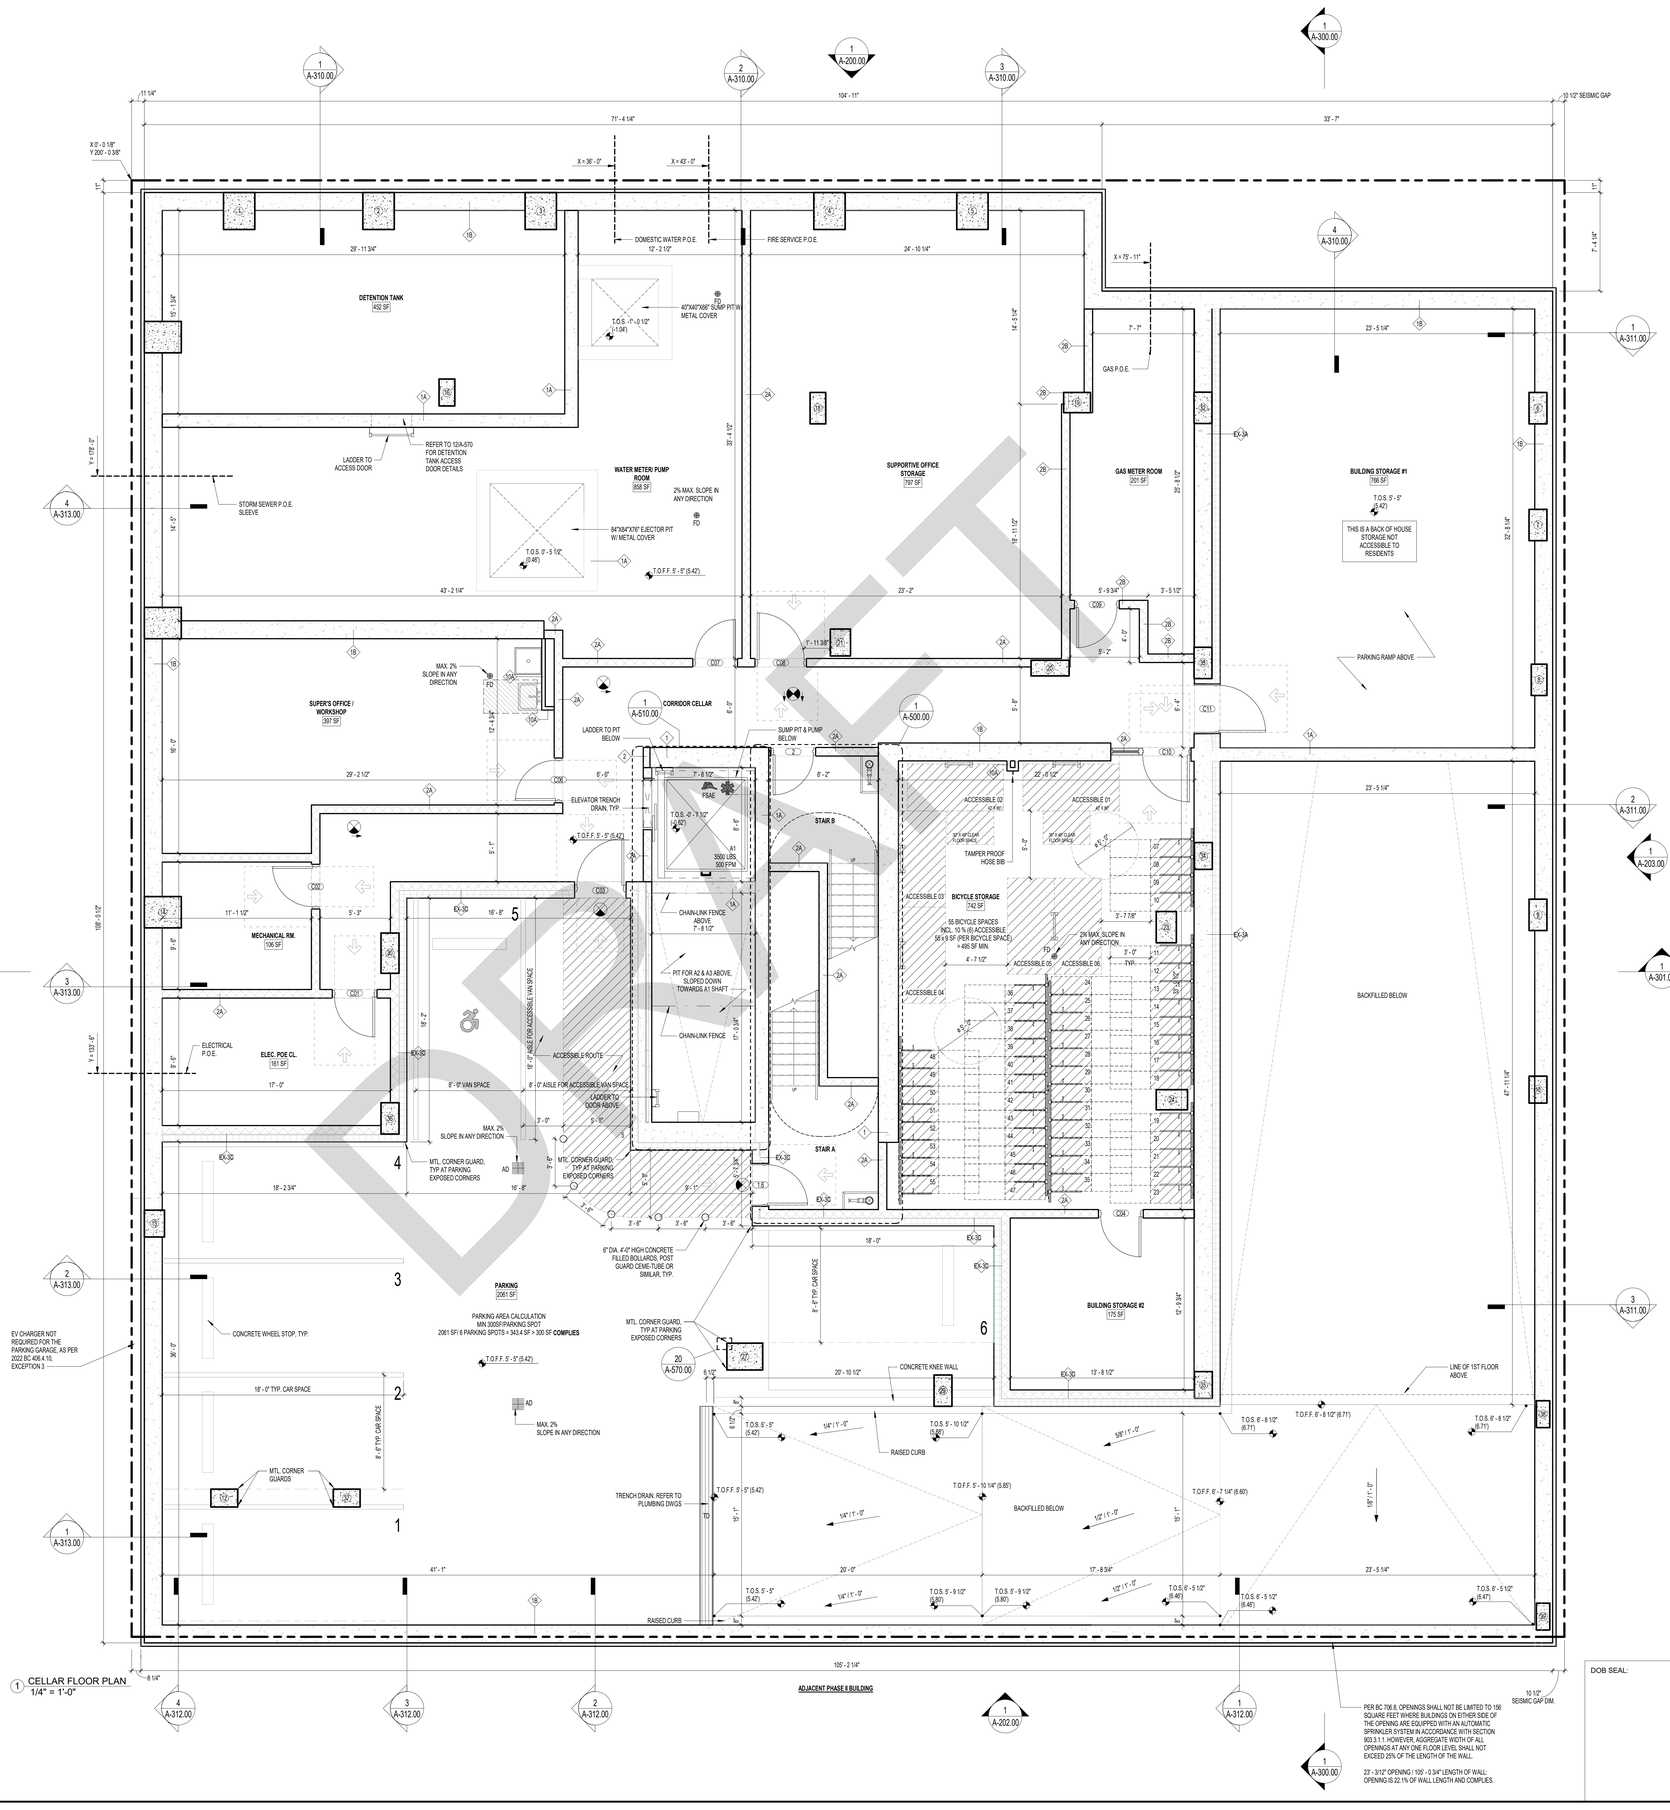

1 CELLAR FLOOR PLAN
1/4" = 1'-0"

DRAFT


Supportive Housing - Phase I

1920 Turnbull Avenue, Bronx, NY 10473

Owner: Gilbane / STRADA / STRADA VENTURES LLC / CUCS

BLOCK: #3672 LOT: #40

NYC DOB #: # X01265022-I1

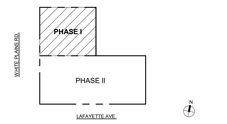

Key Plan:

NUMBER	DATE	DESCRIPTION
1	06/06/2025	PROGRESS DD SET FOR CLIENT REVIEW
2	07/15/2025	DOB SUBMISSION / DESIGN DEVELOPMENT SET
3	09/25/2025	DOB EN SUBMISSION
4	11/07/2025	DOB SUBMISSION
5	11/21/2025	HPD/BLDS RESPONSE

NOT FOR CONSTRUCTION

Revisions:

Architect:
MAP
Magnusson Architecture & Planning PC
42 West 39th Street, 15th Floor
New York NY 10018
Tel (212) 253 7820 Fax (212) 253 1276

Structural Engineer:
GACE Consulting Engineers
148 Madison Avenue, 4th Floor
New York NY 10016
Tel (212) 545 7878

MEP Engineer:
Ventrop Engineering Consulting Group
369 West 34th Street, 2nd Floor
New York NY 10001
Tel (212) 244 5060 Fax (212) 244 4271

Civil Engineer SWPPP:
Hartland
720 Monroe Street, Suite E513
Hoboken, NJ 07030
Tel (347) 899 4709

Civil Engineer:
AKRF
440 Park Avenue South, 7th Floor
New York NY 10016
Tel (212) 696 0670

Filing Representative:
JM Zoning
498 7th Avenue, 17th Floor
New York NY 10018
Tel (212) 964 4464 Fax (775) 628 3726

Do Not Scale Plans
Contractor to promptly notify Architect of any material variations between field conditions and existing conditions as indicated in Contract documents

© COPYRIGHT 2025 Magnusson Architecture and Planning PC

CELLAR - CONSTRUCTION PLAN

DOB SEAL:

SEAL & SIGNATURE: REGISTERED ARCHITECT CHRISTOPHER JONES 026302 STATE OF NEW YORK


PROJECT No:	24008
DRAWING BY:	Author
CHK BY:	LC
DWG No:	A-100.00
SCALE:	As indicated

GENERAL FLOOR PLAN NOTES

1. REFER TO DWG A-600, A-601 FOR PARTITION TYPES AND DETAILS.
2. REFER TO DRAWINGS A-610, A-611, A-612 FOR DOOR TYPES AND DETAILS.
3. REFER TO REFLECTED CEILING PLANS A-120 THROUGH A-136 FOR ADDITIONAL INFORMATION.
4. REFER TO DRAWINGS A-500 THROUGH A-504 FOR STAIR DRAWINGS AND STAIR DETAILS.
5. SEE A-010, A-011 ELEVATOR DRAWINGS FOR ADDITIONAL INFORMATION.
6. ALL EXPOSED SURFACES TO RECEIVE A FINISH. REFER TO FINISH SCHEDULE AND SPECIFICATIONS FOR ADDITIONAL INFORMATION.
7. ALL STRUCTURAL COLUMNS IN RESIDENTIAL AND FRONT OF HOUSE AREAS TO RECEIVE FURRING AND FINISH, WHETHER OR NOT SHOWN ON DRAWINGS.
8. THE FOLLOWING SCOPE IS SUBJECT TO DELEGATED DESIGN:
   - A. SOLAR ARRAY GALVANIZED STEEL POSTS AND BEAMS, ANCHORS TO SUPERSTRUCTURE AND ROOF.
   - B. CONDENSERS SUPPORT DUNNAGE AND CATWALKS.
   - C. PARAPET GUARDRAILS AND WINDSCREENS.
   - D. ANY OTHER WORK LISTED UNDER PROJECT SPECIFICATIONS.
9. REFER TO DRAWINGS A-003, A-004, A-020, A-030 FOR ACCESSIBILITY STANDARD REQUIREMENTS, CLEARANCES AND DETAILS.
10. REFER TO DRAWINGS A-020, A-021 FOR LIFE AND SAFETY PLANS AND CODE COMPLIANCE.
11. FOR GALLEY KITCHENS, CONTINUE WALL.
12. REFER TO KITCHEN DETAIL SHEET FOR WALL TYPES UNDER GALLEY COUNTERTOP.
13. REFER TO MEP RISER DIAGRAMS FOR RISER TAGS AND EXACT SIZE. COORDINATE PENETRATIONS ACCORDINGLY.

LEGEND

- MOB. (MOBILITY IMPAIRED)
- H/V (HEARING/ VISUAL IMPAIRED)
- ELECTRICAL PANEL (EP)
- NID BOX
- ROOM SEPARATION LINE
- 4" MIN. 80" — TYP. DOOR JAMB CLEARANCE UON

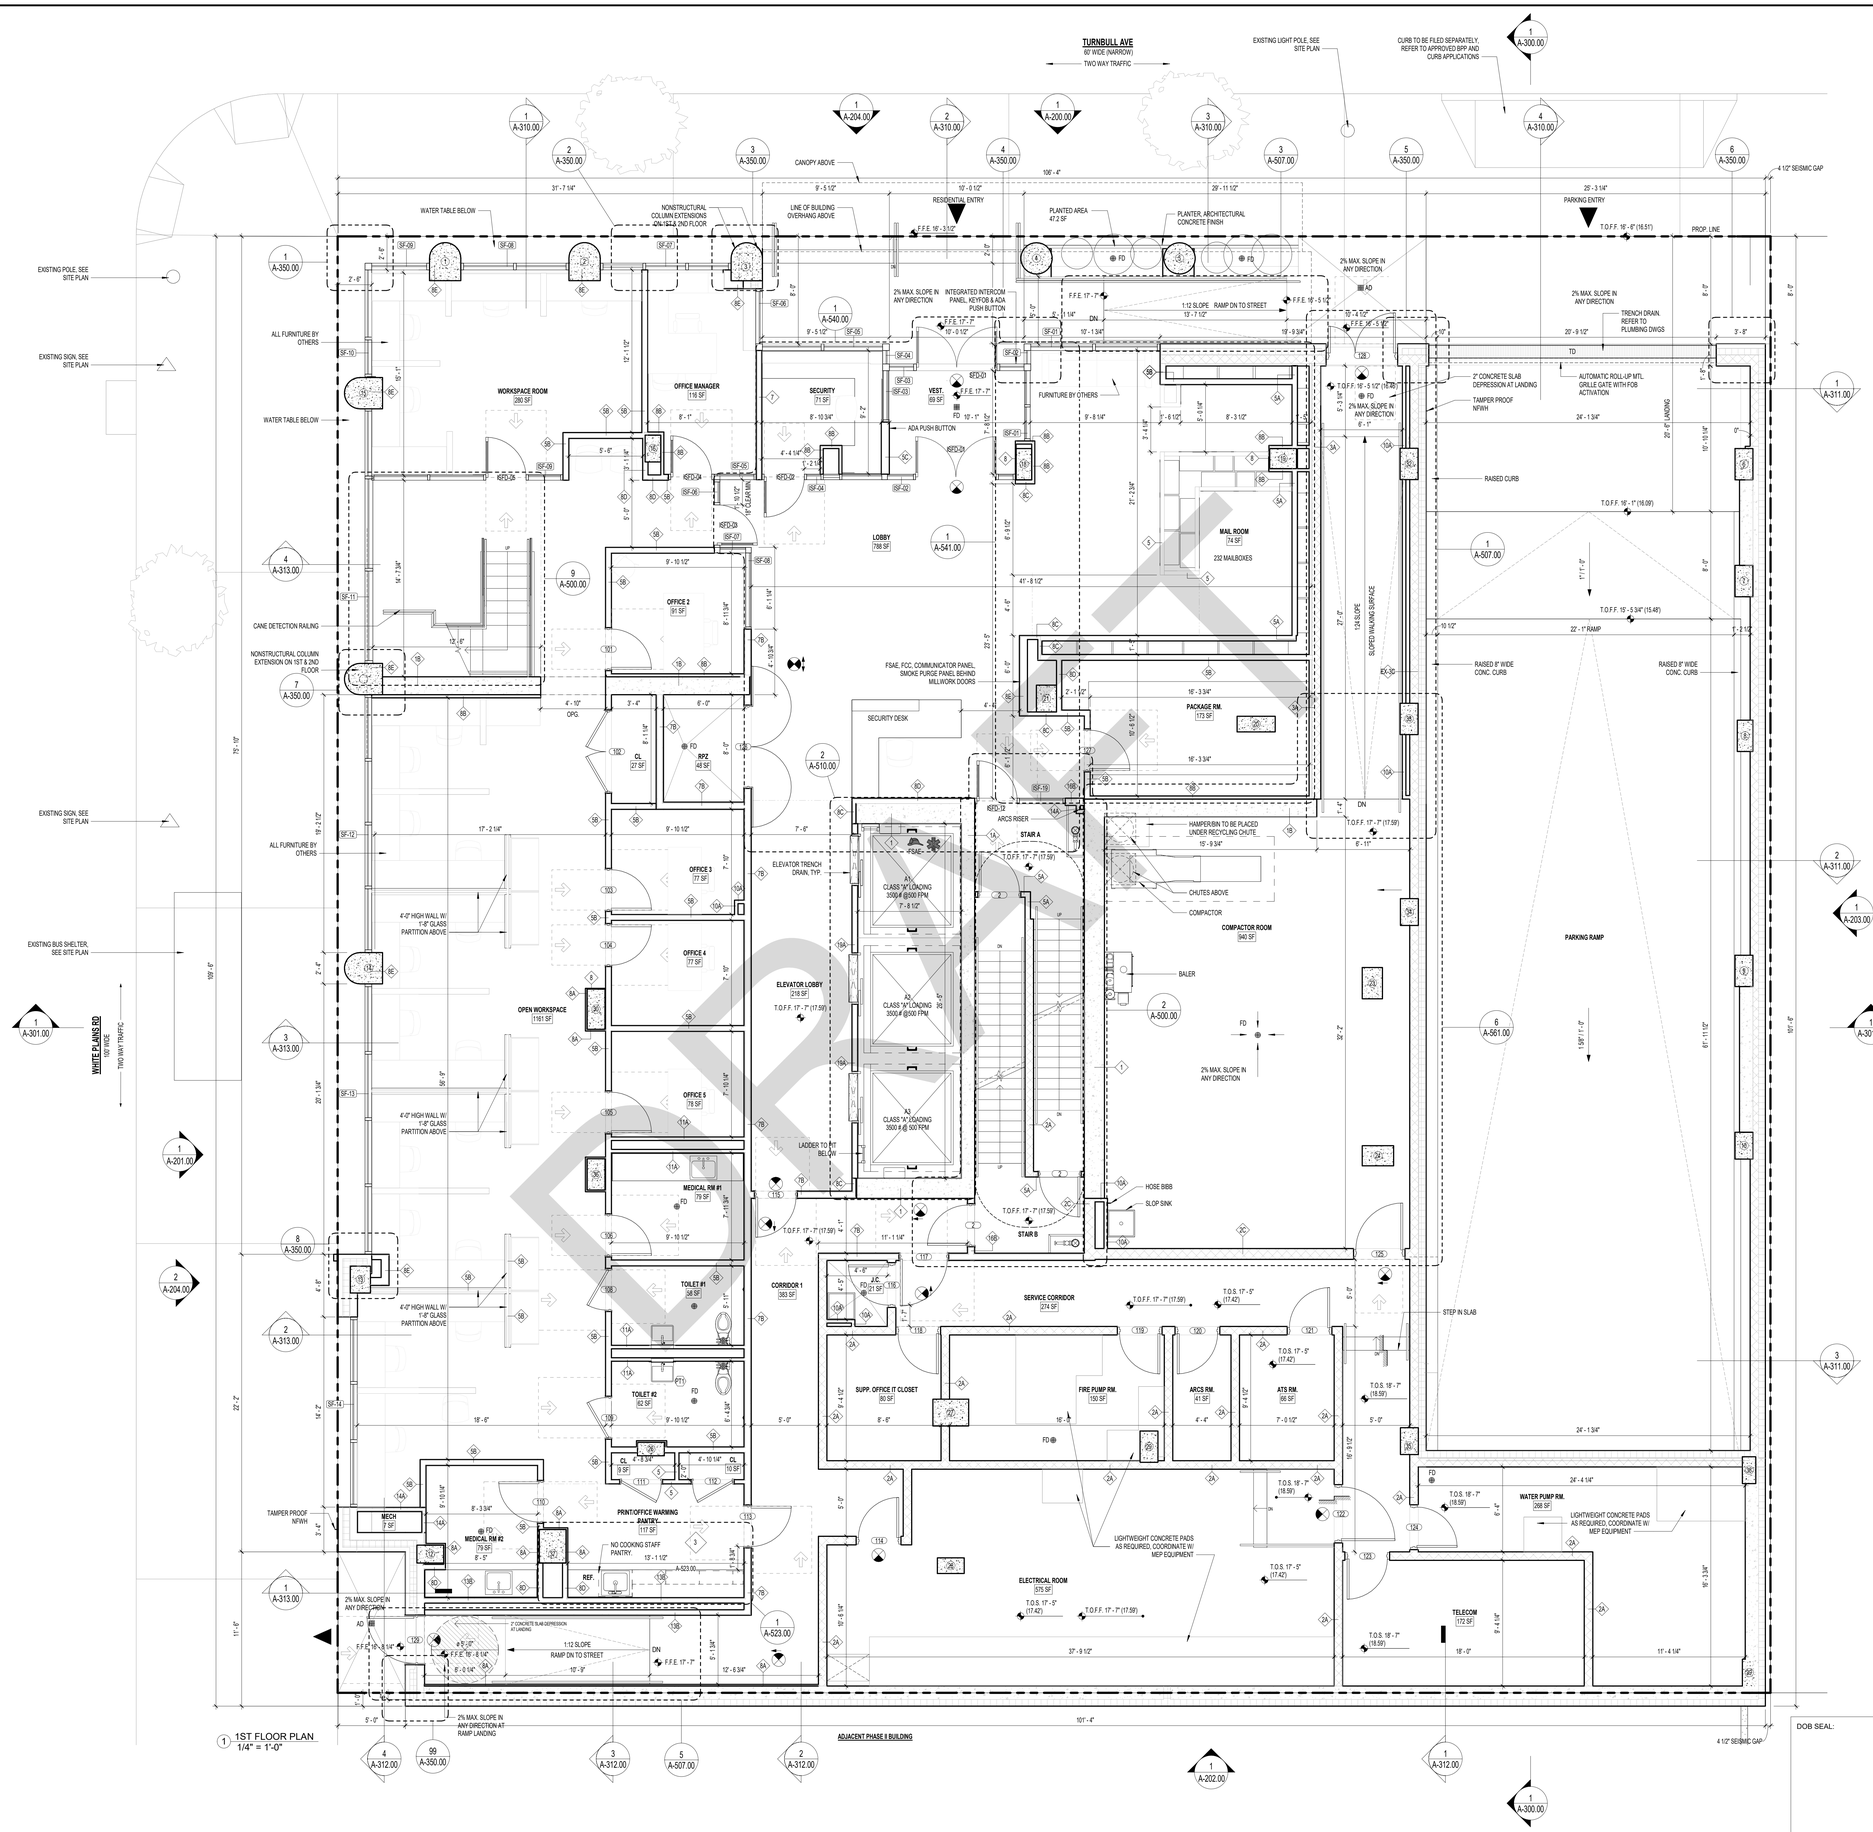

1 1ST FLOOR PLAN
1/4" = 1'-0"

Supportive Housing - Phase I


1920 Turnbull Avenue, Bronx, NY 10473

Owner:

Gilbane
STRADA
STRADA VENTURES LLC
CUCS

BLOCK: #3672 LOT: #40

NYC DOB #: # X01265022-I1

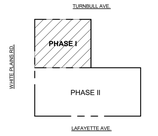

Key Plan:

NUMBER	DATE	DESCRIPTION
1	06/06/2025	PROGRESS DD SET FOR CLIENT REVIEW
2	07/15/2025	DOB SUBMISSION / DESIGN DEVELOPMENT SET
3	11/07/2025	DOB SUBMISSION
4	11/21/2025	HPD/BLDS RESPONSE

NOT FOR CONSTRUCTION

Revisions:

Architect:

MAG
Magnusson Architecture & Planning PC
42 West 39th Street, 15th Floor
New York NY 10018
Tel (212) 253 7820 Fax (212) 253 1276

Structural Engineer:

GACE Consulting Engineers
148 Madison Avenue, 4th Floor
New York NY 10016
Tel (212) 545 7878

MEP Engineer:

Ventrop Engineering Consulting Group
369 West 34th Street, 2nd Floor
New York NY 10001
Tel (212) 244 5060 Fax (212) 244 4271

Civil Engineer SWPPP:

Hartland
720 Monroe Street, Suite E513
Hoboken, NJ 07030
Tel (347) 899 4709

Civil Engineer:

AKRF
440 Park Avenue South, 7th Floor
New York NY 10016
Tel (212) 696 0670

Filing Representative:

JM Zoning
498 7th Avenue, 17th Floor
New York NY 10018
Tel (212) 964 4664 Fax (775) 628 3726

Do Not Scale Plans
Contractor to promptly notify Architect of any material variations between field conditions and existing conditions as indicated in Contract documents

© COPYRIGHT 2025 Magnusson Architecture and Planning PC

1ST FLOOR - CONSTRUCTION PLAN

SEAL & SIGNATURE:

REGISTERED ARCHITECT CHRISTOPHER J. GRAES 058302 STATE OF NEW YORK

DOB SEAL:


PROJECT No:	24008
DRAWING BY:	Author
CHK BY:	LC
DWG No:	A-101.00
SCALE:	As indicated
	57 OF 183

GENERAL FLOOR PLAN NOTES

1. REFER TO DWG A-600, A-601 FOR PARTITION TYPES AND DETAILS.
2. REFER TO DRAWINGS A-610, A-611, A-612 FOR DOOR TYPES AND DETAILS.
3. REFER TO REFLECTED CEILING PLANS A-120 THROUGH A-136 FOR ADDITIONAL INFORMATION.
4. REFER TO DRAWINGS A-500 THROUGH A-504 FOR STAIR DRAWINGS AND STAIR DETAILS.
5. SEE A-010, A-011 ELEVATOR DRAWINGS FOR ADDITIONAL INFORMATION.
6. ALL EXPOSED SURFACES TO RECEIVE A FINISH. REFER TO FINISH SCHEDULE AND SPECIFICATIONS FOR ADDITIONAL INFORMATION.
7. ALL STRUCTURAL COLUMNS IN RESIDENTIAL AND FRONT OF HOUSE AREAS TO RECEIVE FURRING AND FINISH, WHETHER OR NOT SHOWN ON DRAWINGS.
8. THE FOLLOWING SCOPE IS SUBJECT TO DELEGATED DESIGN:
   - A. SOLAR ARRAY GALVANIZED STEEL POSTS AND BEAMS, ANCHORS TO SUPERSTRUCTURE AND ROOF.
   - B. CONDENSERS SUPPORT DUNNAGE AND CATWALKS.
   - C. PARAPET GUARDRAILS AND WINDSCREENS.
   - D. ANY OTHER WORK LISTED UNDER PROJECT SPECIFICATIONS.
9. REFER TO DRAWINGS A-003, A-004, A-020, A-030 FOR ACCESSIBILITY STANDARD REQUIREMENTS, CLEARANCES AND DETAILS.
10. REFER TO DRAWINGS A-020, A-021 FOR LIFE AND SAFETY PLANS AND CODE COMPLIANCE.
11. FOR GALLEY KITCHENS, CONTINUE WALL.
12. REFER TO KITCHEN DETAIL SHEET FOR WALL TYPES UNDER GALLEY COUNTERTOP.
13. REFER TO MEP RISER DIAGRAMS FOR RISER TAGS AND EXACT SIZE. COORDINATE PENETRATIONS ACCORDINGLY.

LEGEND

- MOB. (MOBILITY IMPAIRED)
- H/V (HEARING/ VISUAL IMPAIRED)
- ELECTRICAL PANEL (EP)
- NID BOX
- ROOM SEPARATION LINE
- 4" MIN. — TYP. DOOR JAMB CLEARANCE UON

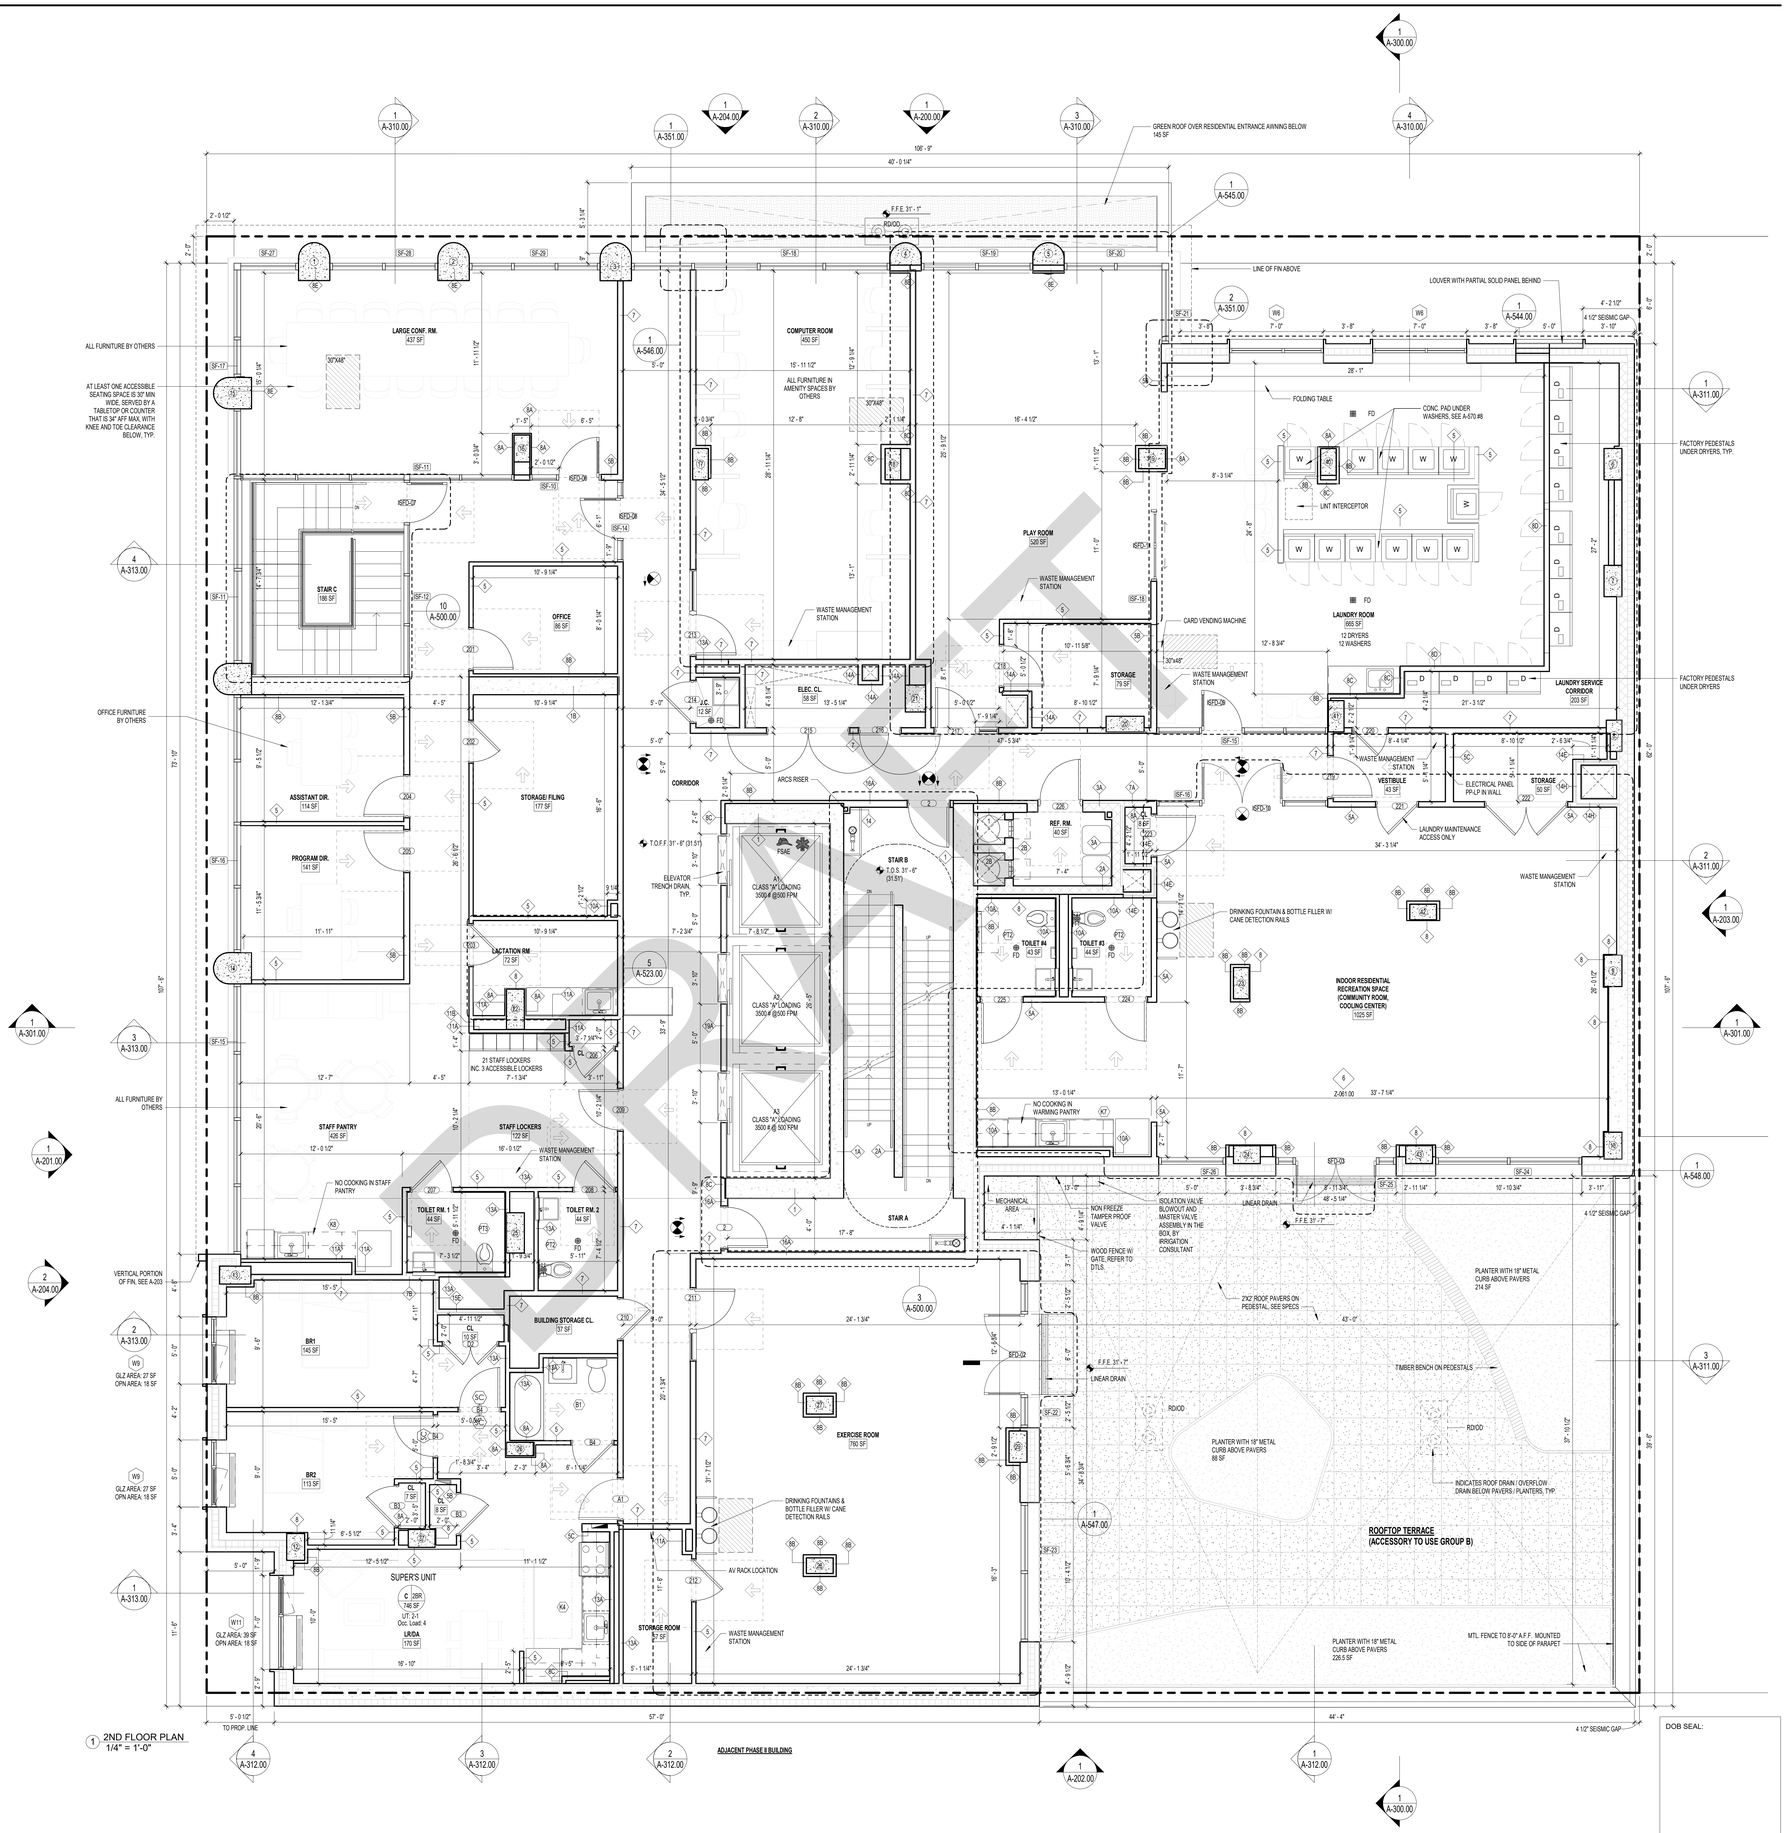

1 2ND FLOOR PLAN
1/4" = 1'-0"


Supportive Housing - Phase I

1920 Turnbull Avenue, Bronx, NY 10473

Owner: Gilbane / STRADA / STRADA VENTURES LLC / CUCS

BLOCK: #3672 LOT: #40

NYC DOB #: # X01265022-I1

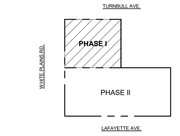

Key Plan:

NUMBER	DATE	DESCRIPTION
1	06/06/2025	PROGRESS DD SET FOR CLIENT REVIEW
2	07/15/2025	DOB SUBMISSION / DESIGN DEVELOPMENT SET
3	11/07/2025	DOB SUBMISSION
4	11/21/2025	HPD/BLDS RESPONSE

NOT FOR CONSTRUCTION

Revisions:

Architect:
MAP
Magnusson Architecture & Planning PC
42 West 39th Street, 15th Floor
New York NY 10018
Tel (212) 253 7820 Fax (212) 253 1276

Structural Engineer:
GACE Consulting Engineers
148 Madison Avenue, 4th Floor
New York NY 10016
Tel (212) 545 7878

MEP Engineer:
Ventrop Engineering Consulting Group
369 West 34th Street, 2nd Floor
New York NY 10001
Tel (212) 244 5060 Fax (212) 244 4271

Civil Engineer SWPPP:
Hartland
720 Monroe Street, Suite E513
Hoboken, NJ 07030
Tel (347) 899 4709

Civil Engineer:
AKRF
440 Park Avenue South, 7th Floor
New York NY 10016
Tel (212) 696 0670

Filing Representative:
JM Zoning
498 7th Avenue, 17th Floor
New York NY 10018
Tel (212) 964 4464 Fax (775) 628 3726

Do Not Scale Plans
Contractor to promptly notify Architect of any material variations between field conditions and existing conditions as indicated in Contract documents

© COPYRIGHT 2006 Magnusson Architecture and Planning PC

2ND FLOOR - CONSTRUCTION PLAN

DOB SEAL:

SEAL & SIGNATURE:
REGISTERED ARCHITECT CHRISTOPHER JONES 036305 STATE OF NEW YORK


PROJECT No:	24008
DRAWING BY:	Author
CHK BY:	LC
DWG No:	A-102.00
SCALE:	As indicated
	59 OF 183

GENERAL FLOOR PLAN NOTES


1. REFER TO DWG A-600, A-601 FOR PARTITION TYPES AND DETAILS.
2. REFER TO DRAWINGS A-610, A-611, A-612 FOR DOOR TYPES AND DETAILS.
3. REFER TO REFLECTED CEILING PLANS A-120 THROUGH A-136 FOR ADDITIONAL INFORMATION.
4. REFER TO DRAWINGS A-500 THROUGH A-504 FOR STAIR DRAWINGS AND STAIR DETAILS.
5. SEE A-010, A-011 ELEVATOR DRAWINGS FOR ADDITIONAL INFORMATION.
6. ALL EXPOSED SURFACES TO RECEIVE A FINISH. REFER TO FINISH SCHEDULE AND SPECIFICATIONS FOR ADDITIONAL INFORMATION.
7. ALL STRUCTURAL COLUMNS IN RESIDENTIAL AND FRONT OF HOUSE AREAS TO RECEIVE FURRING AND FINISH, WHETHER OR NOT SHOWN ON DRAWINGS.
8. THE FOLLOWING SCOPE IS SUBJECT TO DELEGATED DESIGN:
   - A. SOLAR ARRAY GALVANIZED STEEL POSTS AND BEAMS, ANCHORS TO SUPERSTRUCTURE AND ROOF.
   - B. CONDENSERS SUPPORT DUNNAGE AND CATWALKS.
   - C. PARAPET GUARDRAILS AND WINDSCREENS.
   - D. ANY OTHER WORK LISTED UNDER PROJECT SPECIFICATIONS.
9. REFER TO DRAWINGS A-003, A-004, A-020, A-030 FOR ACCESSIBILITY STANDARD REQUIRMENTS, CLEARANCES AND DETAILS.
10. REFER TO DRAWINGS A-020, A-021 FOR LIFE AND SAFETY PLANS AND CODE COMPLIANCE.
11. FOR GALLEY KITCHENS, CONTINUE WALL.
12. REFER TO KITCHEN DETAIL SHEET FOR WALL TYPES UNDER GALLEY COUNTERTOP.
13. REFER TO MEP RISER DIAGRAMS FOR RISER TAGS AND EXACT SIZE. COORDINATE PENETRATIONS ACCORDINGLY.

LEGEND

- MOB. (MOBILITY IMPAIRED)
- H/V (HEARING/ VISUAL IMPAIRED)
- ELECTRICAL PANEL (EP)
- NID BOX
- ROOM SEPARATION LINE
- 4" MIN. / 80" — TYP. DOOR JAMB CLEARANCE UON

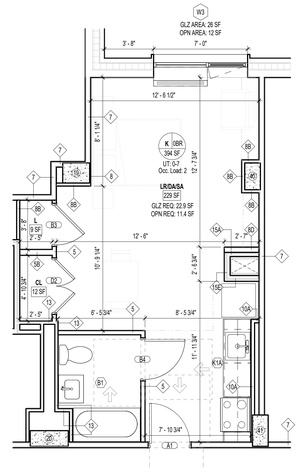

2 ENLARGED 5K/6K/7K/8K UNIT PLAN
1/4" = 1'-0"

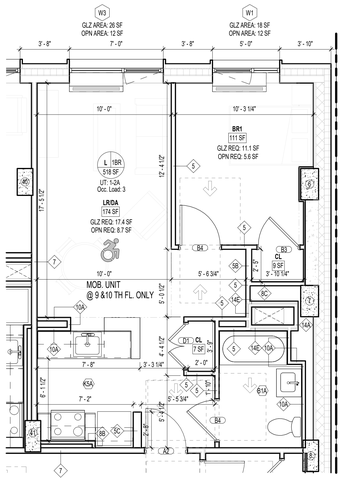

3 ENLARGED 9L & 10L UNIT PLAN
1/4" = 1'-0"



1 3RD-10TH FLOOR PLAN
1/4" = 1'-0"


Supportive Housing - Phase I

1920 Turnbull Avenue, Bronx, NY 10473

Owner: Gilbane / STRADA / STRADA VENTURES LLC / CUCS

BLOCK: #3672 LOT: #40

NYC DOB #: # X01265022-I1

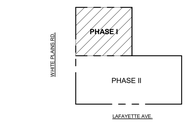

Key Plan:

NUMBER	DATE	DESCRIPTION
1	06/06/2025	PROGRESS DD SET FOR CLIENT REVIEW
2	07/15/2025	DOB SUBMISSION / DESIGN DEVELOPMENT SET
3	09/25/2025	DOB EN SUBMISSION
4	11/07/2025	DOB SUBMISSION
5	11/21/2025	HPD/BLDS RESPONSE

NOT FOR CONSTRUCTION

Revisions:

Architect:

Magnusson Architecture & Planning PC
42 West 39th Street, 15th Floor
New York NY 10018
Tel (212) 253 7820 Fax (212) 253 1276

Structural Engineer:

GACE Consulting Engineers
148 Madison Avenue, 4th Floor
New York NY 10016
Tel (212) 545 7878

MEP Engineer:

Ventrop Engineering Consulting Group
369 West 34th Street, 2nd Floor
New York NY 10001
Tel (212) 244 5060 Fax (212) 244 4271

Civil Engineer SWPPP:

Hartland
720 Monroe Street, Suite E513
Hoboken, NJ 07030
Tel (347) 899 4709

Civil Engineer:

AKRF
440 Park Avenue South, 7th Floor
New York NY 10016
Tel (212) 696 0670

Filing Representative:

JM Zoning
498 7th Avenue, 17th Floor
New York NY 10018
Tel (212) 964 4464 Fax (775) 628 3726

Do Not Scale Plans
Contractor to promptly notify Architect of any material variations between field conditions and existing conditions as indicated in Contract documents

© COPYRIGHT 2025 Magnusson Architecture and Planning PC

3RD-10TH FLOOR - CONSTRUCTION PLAN

DOB SEAL:

SEAL & SIGNATURE: REGISTERED ARCHITECT CHRISTOPHER ERNEST LEE 058302 STATE OF NEW YORK


PROJECT No:	24008
DRAWING BY:	Author
CHK BY:	LC
DWG No:	A-103.00
SCALE: As indicated	60 OF 183

GENERAL FLOOR PLAN NOTES


1. REFER TO DWG A-600, A-601 FOR PARTITION TYPES AND DETAILS.
2. REFER TO DRAWINGS A-610, A-611, A-612 FOR DOOR TYPES AND DETAILS.
3. REFER TO REFLECTED CEILING PLANS A-120 THROUGH A-136 FOR ADDITIONAL INFORMATION.
4. REFER TO DRAWINGS A-500 THROUGH A-504 FOR STAIR DRAWINGS AND STAIR DETAILS.
5. SEE A-010, A-011 ELEVATOR DRAWINGS FOR ADDITIONAL INFORMATION.
6. ALL EXPOSED SURFACES TO RECEIVE A FINISH. REFER TO FINISH SCHEDULE AND SPECIFICATIONS FOR ADDITIONAL INFORMATION.
7. ALL STRUCTURAL COLUMNS IN RESIDENTIAL AND FRONT OF HOUSE AREAS TO RECEIVE FURRING AND FINISH, WHETHER OR NOT SHOWN ON DRAWINGS.
8. THE FOLLOWING SCOPE IS SUBJECT TO DELEGATED DESIGN:
   - A. SOLAR ARRAY GALVANIZED STEEL POSTS AND BEAMS, ANCHORS TO SUPERSTRUCTURE AND ROOF.
   - B. CONDENSERS SUPPORT DUNNAGE AND CATWALKS.
   - C. PARAPET GUARDRAILS AND WINDSCREENS.
   - D. ANY OTHER WORK LISTED UNDER PROJECT SPECIFICATIONS.
9. REFER TO DRAWINGS A-003, A-004, A-020, A-030 FOR ACCESSIBILITY STANDARD REQUIREMENTS, CLEARANCES AND DETAILS.
10. REFER TO DRAWINGS A-020, A-021 FOR LIFE AND SAFETY PLANS AND CODE COMPLIANCE.
11. FOR GALLEY KITCHENS, CONTINUE WALL.
12. REFER TO KITCHEN DETAIL SHEET FOR WALL TYPES UNDER GALLEY COUNTERTOP.
13. REFER TO MEP RISER DIAGRAMS FOR RISER TAGS AND EXACT SIZE. COORDINATE PENETRATIONS ACCORDINGLY.

LEGEND

- MOB. (MOBILITY IMPAIRED)
- H/V (HEARING/ VISUAL IMPAIRED)
- ELECTRICAL PANEL (EP)
- NID BOX
- ROOM SEPARATION LINE
- 4" MIN. 80" TYP. DOOR JAMB CLEARANCE UON

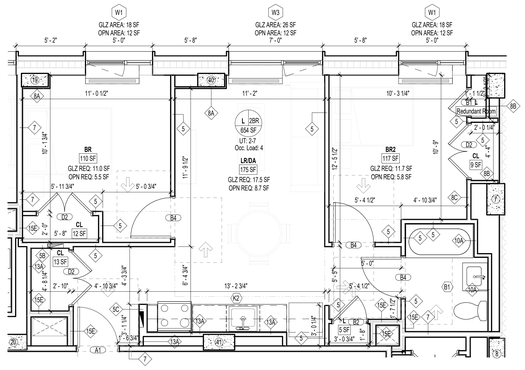

2 ENLARGED 12L,13L, 14L UNIT PLAN
1/4" = 1'-0"

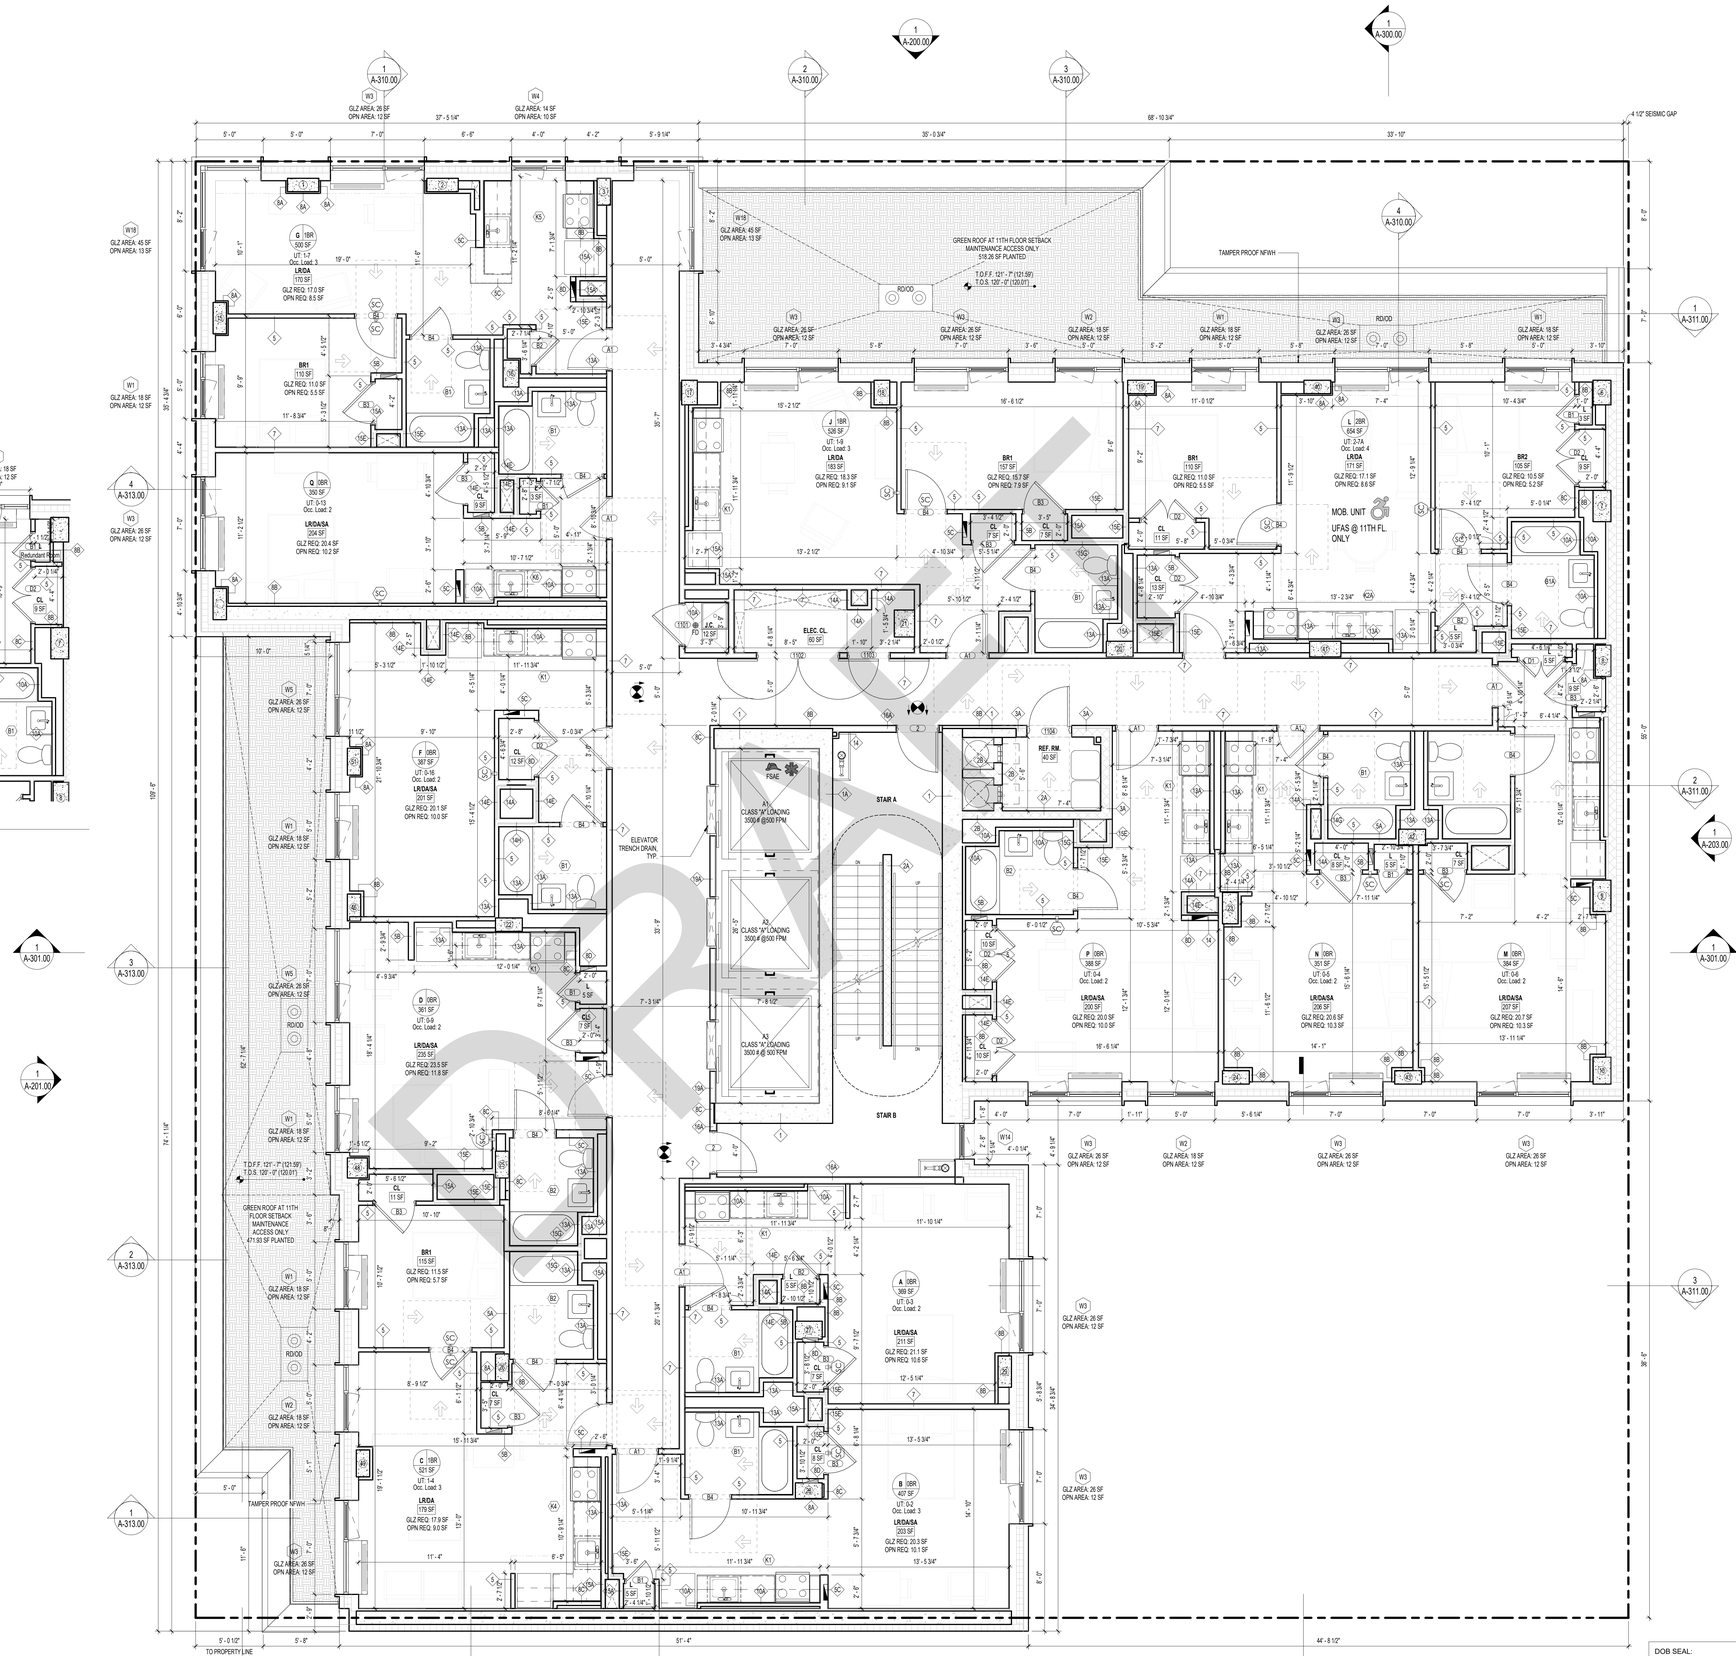

1 11TH-12TH FLOOR PLAN
1/4" = 1'-0"

DRAFT

Supportive Housing - Phase I


1920 Turnbull Avenue, Bronx, NY 10473

Owner:

Gilbane
STRADA
STRADA VENTURES LLC
CUCS

BLOCK: #3672 LOT: #40

NYC DOB #: # X01265022-I1

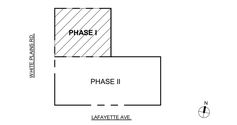

Key Plan:

NUMBER	DATE	DESCRIPTION
1	06/06/2025	PROGRESS DD SET FOR CLIENT REVIEW
2	07/15/2025	DOB SUBMISSION / DESIGN DEVELOPMENT SET
3	11/07/2025	DOB SUBMISSION
4	11/21/2025	HPD/BLDS RESPONSE

NOT FOR CONSTRUCTION

Revisions:

Architect:

Magnusson Architecture & Planning PC
42 West 39th Street, 15th Floor
New York NY 10018
Tel (212) 253 7820 Fax (212) 253 1276

Structural Engineer:

GACE Consulting Engineers
148 Madison Avenue, 4th Floor
New York NY 10016
Tel (212) 545 7878

MEP Engineer:

Ventrop Engineering Consulting Group
369 West 34th Street, 2nd Floor
New York NY 10001
Tel (212) 244 5060 Fax (212) 244 4271

Civil Engineer SWPPP:

Hartland
720 Monroe Street, Suite E513
Hoboken, NJ 07030
Tel (347) 899 4709

Civil Engineer:

AKRF
440 Park Avenue South, 7th Floor
New York NY 10016
Tel (212) 696 0670

Filing Representative:

JM Zoning
498 7th Avenue, 17th Floor
New York NY 10018
Tel (212) 964 4464 Fax (775) 628 3726

Do Not Scale Plans
Contractor to promptly notify Architect of any material variations between field conditions and existing conditions as indicated in Contract documents

© COPYRIGHT 2008 Magnusson Architecture and Planning PC

11TH-14TH FLOOR - CONSTRUCTION PLAN

DOB SEAL:

SEAL & SIGNATURE:

REGISTERED ARCHITECT CHRISTOPHER JONES 038305 STATE OF NEW YORK


PROJECT No:	24008
DRAWING BY:	Author
CHK BY:	LC
DWG No:	A-104.00
SCALE: As indicated	61 OF 183

GENERAL FLOOR PLAN NOTES

1. REFER TO DWG A-600, A-601 FOR PARTITION TYPES AND DETAILS.
2. REFER TO DRAWINGS A-610, A-611, A-612 FOR DOOR TYPES AND DETAILS.
3. REFER TO REFLECTED CEILING PLANS A-120 THROUGH A-136 FOR ADDITIONAL INFORMATION.
4. REFER TO DRAWINGS A-500 THROUGH A-504 FOR STAIR DRAWINGS AND STAIR DETAILS.
5. SEE A-010, A-011 ELEVATOR DRAWINGS FOR ADDITIONAL INFORMATION.
6. ALL EXPOSED SURFACES TO RECEIVE A FINISH. REFER TO FINISH SCHEDULE AND SPECIFICATIONS FOR ADDITIONAL INFORMATION.
7. ALL STRUCTURAL COLUMNS IN RESIDENTIAL AND FRONT OF HOUSE AREAS TO RECEIVE FURRING AND FINISH, WHETHER OR NOT SHOWN ON DRAWINGS.
8. THE FOLLOWING SCOPE IS SUBJECT TO DELEGATED DESIGN:
   - A. SOLAR ARRAY GALVANIZED STEEL POSTS AND BEAMS, ANCHORS TO SUPERSTRUCTURE AND ROOF.
   - B. CONDENSERS SUPPORT DUNNAGE AND CATWALKS.
   - C. PARAPET GUARDRAILS AND WINDSCREENS.
   - D. ANY OTHER WORK LISTED UNDER PROJECT SPECIFICATIONS.
9. REFER TO DRAWINGS A-003, A-004, A-020, A-030 FOR ACCESSIBILITY STANDARD REQUIREMENTS, CLEARANCES AND DETAILS.
10. REFER TO DRAWINGS A-020, A-021 FOR LIFE AND SAFETY PLANS AND CODE COMPLIANCE.
11. FOR GALLEY KITCHENS, CONTINUE WALL.
12. REFER TO KITCHEN DETAIL SHEET FOR WALL TYPES UNDER GALLEY COUNTERTOP.
13. REFER TO MEP RISER DIAGRAMS FOR RISER TAGS AND EXACT SIZE. COORDINATE PENETRATIONS ACCORDINGLY.

LEGEND

- MOB. (MOBILITY IMPAIRED)
- H/V (HEARING/ VISUAL IMPAIRED)
- ELECTRICAL PANEL (EP)
- NID BOX
- ROOM SEPARATION LINE
- 4" MIN. / 36" MAX. — TYP. DOOR JAMB CLEARANCE UON

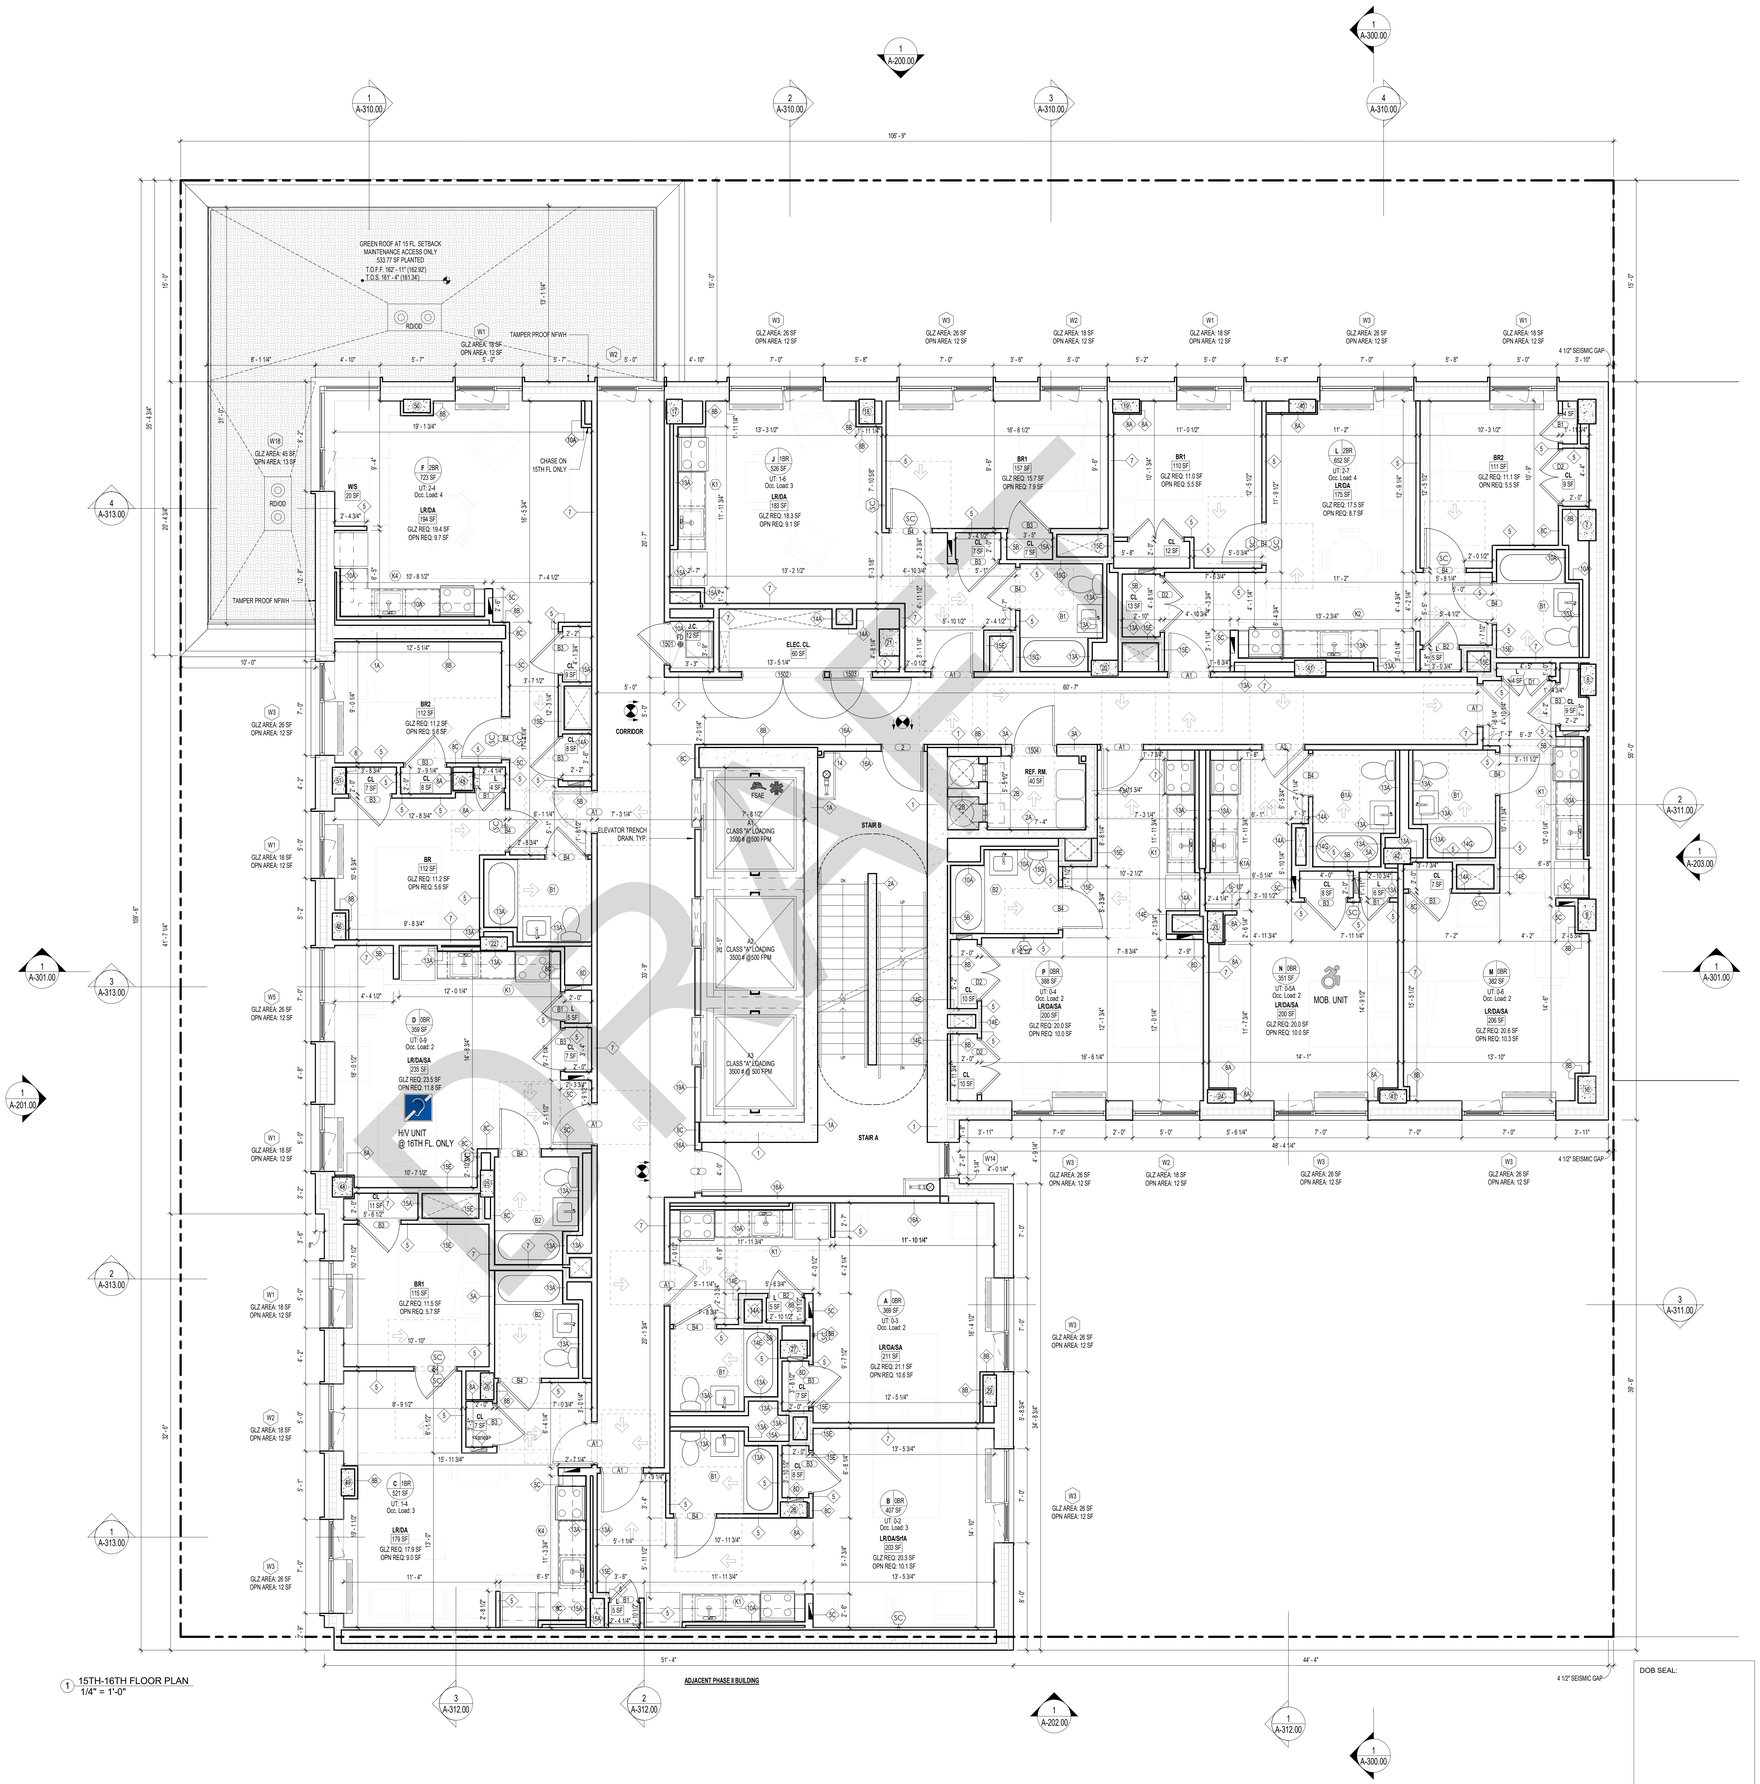

1 15TH-16TH FLOOR PLAN
1/4" = 1'-0"

Supportive Housing - Phase I

1920 Turnbull Avenue, Bronx, NY 10473

Owner:


Gilbane

STRADA
STRADA VENTURES LLC

CUCS

BLOCK: #3672 LOT: #40

NYC DOB #: # X01265022-I1

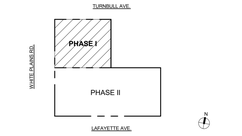

Key Plan:

NUMBER	DATE	DESCRIPTION
1	06/06/2025	PROGRESS DD SET FOR CLIENT REVIEW
2	07/15/2025	DOB SUBMISSION / DESIGN DEVELOPMENT SET
3	09/25/2025	DOB EN SUBMISSION
4	11/07/2025	DOB SUBMISSION
5	11/21/2025	HPD/BLDS RESPONSE

NOT FOR CONSTRUCTION

Revisions:

Architect:

MAP
Magnusson Architecture & Planning PC
42 West 39th Street, 15th Floor
New York NY 10018
Tel (212) 253 7820 Fax (212) 253 1276

Structural Engineer:

GACE Consulting Engineers
148 Madison Avenue, 4th Floor
New York NY 10016
Tel (212) 545 7878

MEP Engineer:

Ventrop Engineering Consulting Group
369 West 34th Street, 2nd Floor
New York NY 10001
Tel (212) 244 5060 Fax (212) 244 4271

Civil Engineer SWPPP:

Hartland
720 Monroe Street, Suite E513
Hoboken, NJ 07030
Tel (347) 899 4709

Civil Engineer:

AKRF
440 Park Avenue South, 7th Floor
New York NY 10016
Tel (212) 696 0670

Filing Representative:

JM Zoning
498 7th Avenue, 17th Floor
New York NY 10018
Tel (212) 964 4464 Fax (775) 628 3726

Do Not Scale Plans
Contractor to promptly notify Architect of any material variations between field conditions and existing conditions as indicated in Contract documents

© COPYRIGHT 2025 Magnusson Architecture and Planning PC

15TH-16TH FLOOR - CONSTRUCTION PLAN

SEAL & SIGNATURE:

REGISTERED ARCHITECT CHRISTOPHER LORIS 028302 STATE OF NEW YORK

DOB SEAL:


PROJECT No:	24008
DRAWING BY:	Author
CHK BY:	LC
DWG No:	A-106.00
SCALE:	As indicated
	62 OF 183

GENERAL FLOOR PLAN NOTES


1. REFER TO DWG A-600, A-601 FOR PARTITION TYPES AND DETAILS.
2. REFER TO DRAWINGS A-610, A-611, A-612 FOR DOOR TYPES AND DETAILS.
3. REFER TO REFLECTED CEILING PLANS A-120 THROUGH A-126 FOR ADDITIONAL INFORMATION.
4. REFER TO DRAWINGS A-500 THROUGH A-504 FOR STAIR DRAWINGS AND STAIR DETAILS.
5. SEE A-010, A-011 ELEVATOR DRAWINGS FOR ADDITIONAL INFORMATION.
6. ALL EXPOSED SURFACES TO RECEIVE A FINISH. REFER TO FINISH SCHEDULE AND SPECIFICATIONS FOR ADDITIONAL INFORMATION.
7. ALL STRUCTURAL COLUMNS IN RESIDENTIAL AND FRONT OF HOUSE AREAS TO RECEIVE FURRING AND FINISH, WHETHER OR NOT SHOWN ON DRAWINGS.
8. THE FOLLOWING SCOPE IS SUBJECT TO DELEGATED DESIGN:
   A. SOLAR ARRAY GALVANIZED STEEL POSTS AND BEAMS, ANCHORS TO SUPERSTRUCTURE AND ROOF.
   B. CONDENSERS SUPPORT DUNNAGE AND CATWALKS.
   C. PARAPET GUARDRAILS AND WINDSCREENS.
   D. ANY OTHER WORK LISTED UNDER PROJECT SPECIFICATIONS.
9. REFER TO DRAWINGS A-003, A-004, A-020, A-030 FOR ACCESSIBILITY STANDARD REQUIREMENTS, CLEARANCES AND DETAILS.
10. REFER TO DRAWINGS A-020, A-021 FOR LIFE AND SAFETY PLANS AND CODE COMPLIANCE.
11. FOR GALLEY KITCHENS, CONTINUE WALL.
12. REFER TO KITCHEN DETAIL SHEET FOR WALL TYPES UNDER GALLEY COUNTERTOP.
13. REFER TO MEP RISER DIAGRAMS FOR RISER TAGS AND EXACT SIZE. COORDINATE PENETRATIONS ACCORDINGLY.

LEGEND

- MOB. (MOBILITY IMPAIRED)
- H/V (HEARING/ VISUAL IMPAIRED)
- ELECTRICAL PANEL (EP)
- NID BOX
- ROOM SEPARATION LINE
- 4" MIN. / 80" — TYP. DOOR JAMB CLEARANCE UON

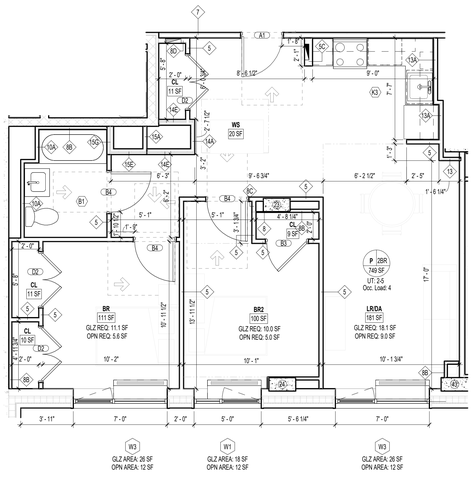

2 ENLARGED 18P UNIT PLAN
1/4" = 1'-0"

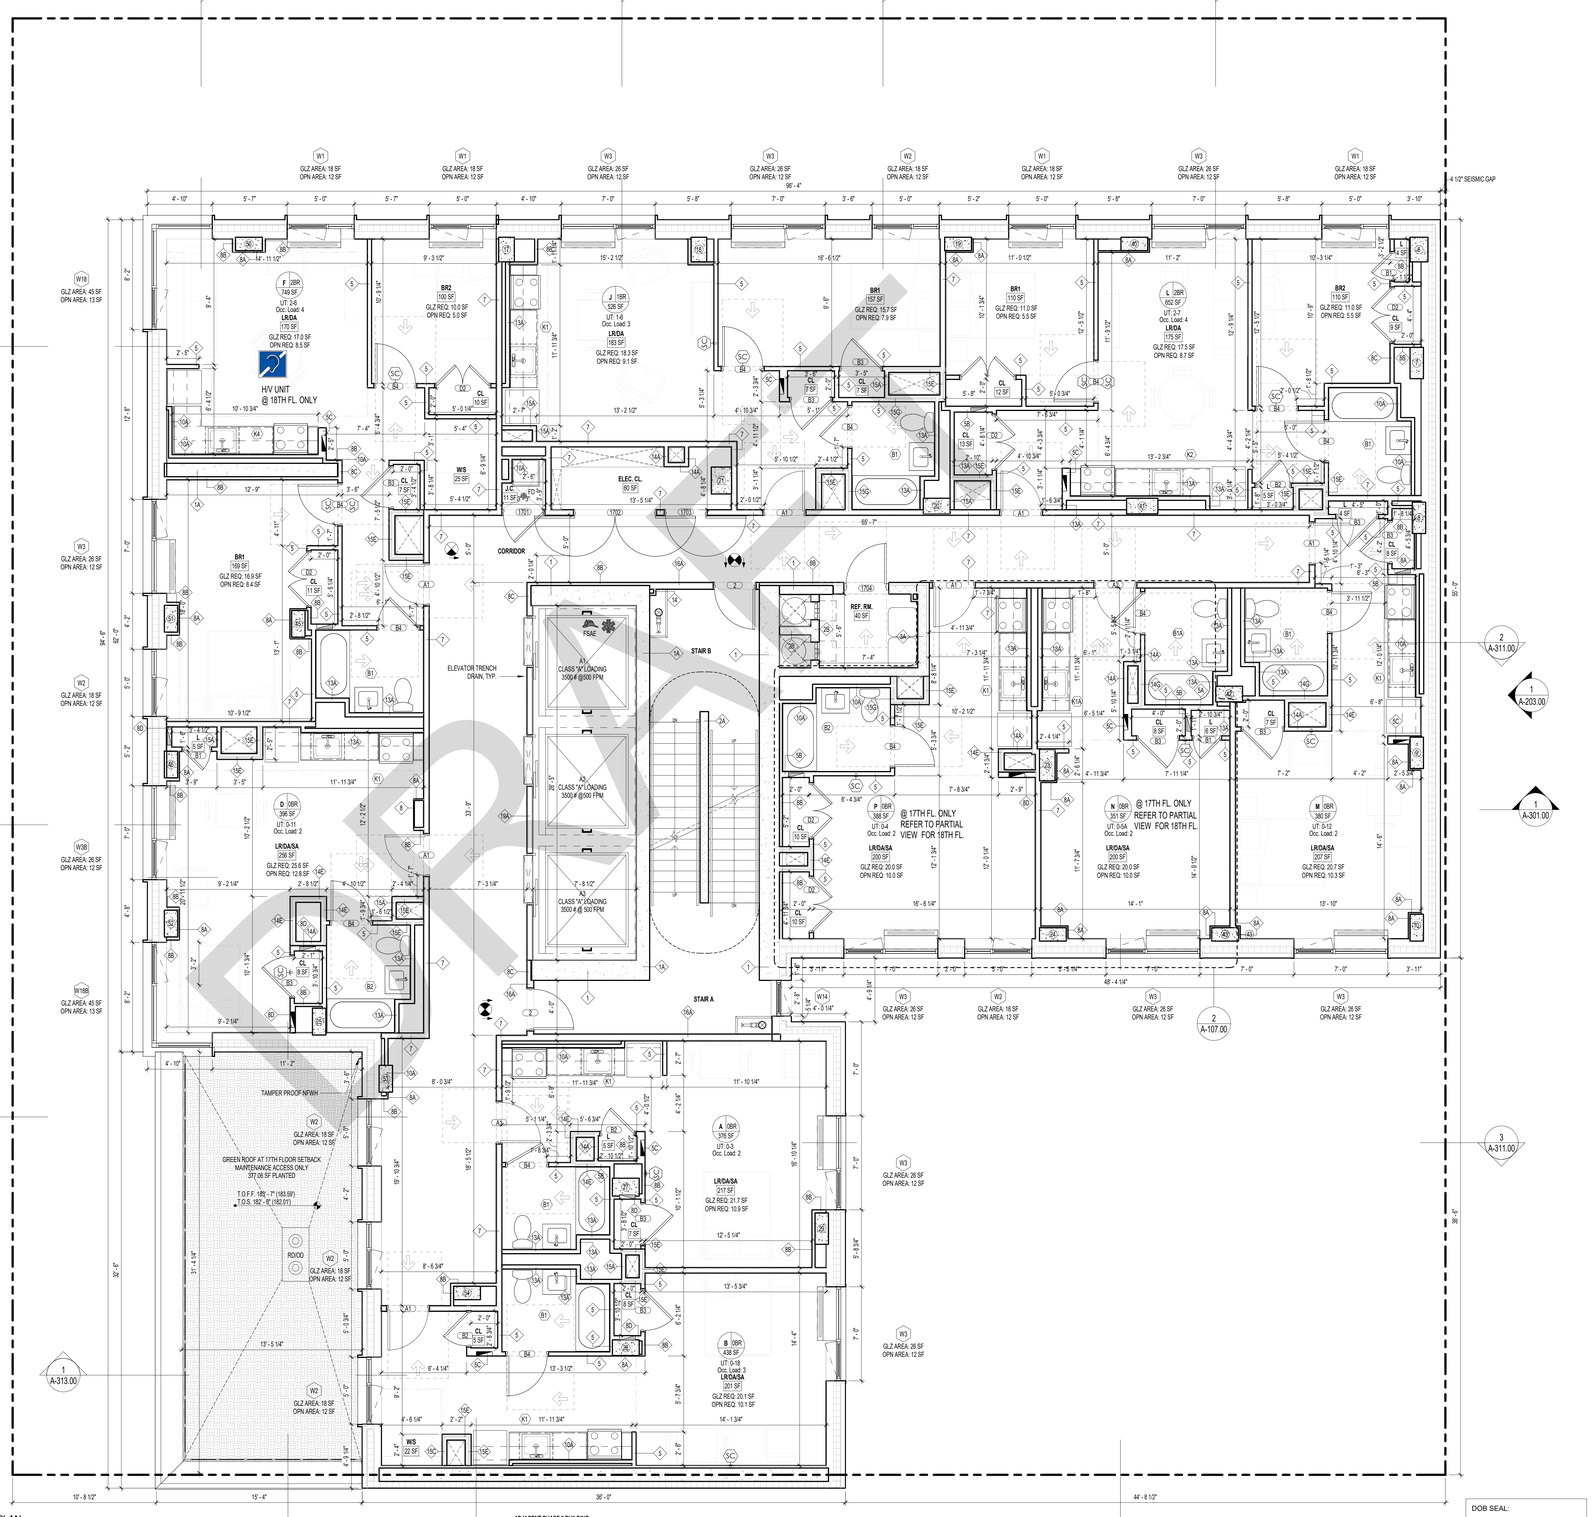

1 17TH-18TH FLOOR PLAN
1/4" = 1'-0"

Supportive Housing - Phase I


1920 Turnbull Avenue, Bronx, NY 10473

Owner:

Gilbane
STRADA
STRADA VENTURES LLC
CUCS

BLOCK: #3672 LOT: #40

NYC DOB #: # X01265022-I1

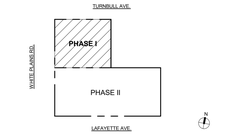

Key Plan:

NUMBER	DATE	DESCRIPTION
1	06/06/2025	PROGRESS DD SET FOR CLIENT REVIEW
2	07/15/2025	DOB SUBMISSION / DESIGN DEVELOPMENT SET
3	09/25/2025	DOB EN SUBMISSION
4	11/07/2025	DOB SUBMISSION
5	11/21/2025	HPD/BLDS RESPONSE

NOT FOR CONSTRUCTION

Revisions:

Architect:
MAP
Magnusson Architecture & Planning PC
42 West 39th Street, 15th Floor
New York NY 10018
Tel (212) 253 7820 Fax (212) 253 1276

Structural Engineer:
GACE Consulting Engineers
148 Madison Avenue, 4th Floor
New York NY 10016
Tel (212) 545 7878

MEP Engineer:
Ventrop Engineering Consulting Group
369 West 34th Street, 2nd Floor
New York NY 10001
Tel (212) 244 5060 Fax (212) 244 4271

Civil Engineer SWPPP:
Hartland
720 Monroe Street, Suite E513
Hoboken, NJ 07030
Tel (347) 899 4709

Civil Engineer:
AKRF
440 Park Avenue South, 7th Floor
New York NY 10016
Tel (212) 696 0670

Filing Representative:
JM Zoning
498 7th Avenue, 17th Floor
New York NY 10018
Tel (212) 964 4464 Fax (775) 628 3726

Do Not Scale Plans
Contractor to promptly notify Architect of any material variations between field conditions and existing conditions as indicated in Contract documents

© COPYRIGHT 2026 Magnusson Architecture and Planning PC

17TH-18TH FLOOR - CONSTRUCTION PLAN

SEAL & SIGNATURE:

REGISTERED ARCHITECT CHRISTOPHER JONES 038305 STATE OF NEW YORK

DOB SEAL:


PROJECT No:	24008
DRAWING BY:	Author
CHK BY:	LC
DWG No:	A-107.00
SCALE:	As indicated
	63 OF 183

GENERAL FLOOR PLAN NOTES


1. REFER TO DWG A-600, A-601 FOR PARTITION TYPES AND DETAILS.
2. REFER TO DRAWINGS A-610, A-611, A-612 FOR DOOR TYPES AND DETAILS.
3. REFER TO REFLECTED CEILING PLANS A-120 THROUGH A-126 FOR ADDITIONAL INFORMATION.
4. REFER TO DRAWINGS A-500 THROUGH A-504 FOR STAIR DRAWINGS AND STAIR DETAILS.
5. SEE A-010, A-011 ELEVATOR DRAWINGS FOR ADDITIONAL INFORMATION.
6. ALL EXPOSED SURFACES TO RECEIVE A FINISH. REFER TO FINISH SCHEDULE AND SPECIFICATIONS FOR ADDITIONAL INFORMATION.
7. ALL STRUCTURAL COLUMNS IN RESIDENTIAL AND FRONT OF HOUSE AREAS TO RECEIVE FURRING AND FINISH, WHETHER OR NOT SHOWN ON DRAWINGS.
8. THE FOLLOWING SCOPE IS SUBJECT TO DELEGATED DESIGN:
   A. SOLAR ARRAY GALVANIZED STEEL POSTS AND BEAMS, ANCHORS TO SUPERSTRUCTURE AND ROOF.
   B. CONDENSERS SUPPORT DUNNAGE AND CATWALKS.
   C. PARAPET GUARDRAILS AND WINDSCREENS.
   D. ANY OTHER WORK LISTED UNDER PROJECT SPECIFICATIONS.
9. REFER TO DRAWINGS A-003, A-004, A-020, A-030 FOR ACCESSIBILITY STANDARD REQUIREMENTS, CLEARANCES AND DETAILS.
10. REFER TO DRAWINGS A-020, A-021 FOR LIFE AND SAFETY PLANS AND CODE COMPLIANCE.
11. FOR GALLEY KITCHENS, CONTINUE WALL.
12. REFER TO KITCHEN DETAIL SHEET FOR WALL TYPES UNDER GALLEY COUNTERTOP.
13. REFER TO MEP RISER DIAGRAMS FOR RISER TAGS AND EXACT SIZE. COORDINATE PENETRATIONS ACCORDINGLY.

LEGEND

- MOB. (MOBILITY IMPAIRED)
- H/V (HEARING/ VISUAL IMPAIRED)
- ELECTRICAL PANEL (EP)
- NID BOX
- ROOM SEPARATION LINE
- 4" MIN. — TYP. DOOR JAMB CLEARANCE UON

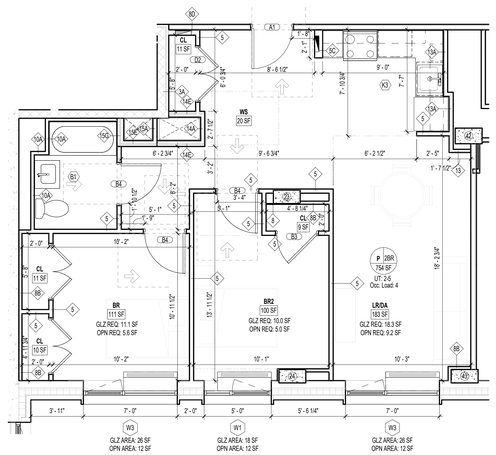

2 ENLARGED 20P UNIT PLAN
1/4" = 1'-0"

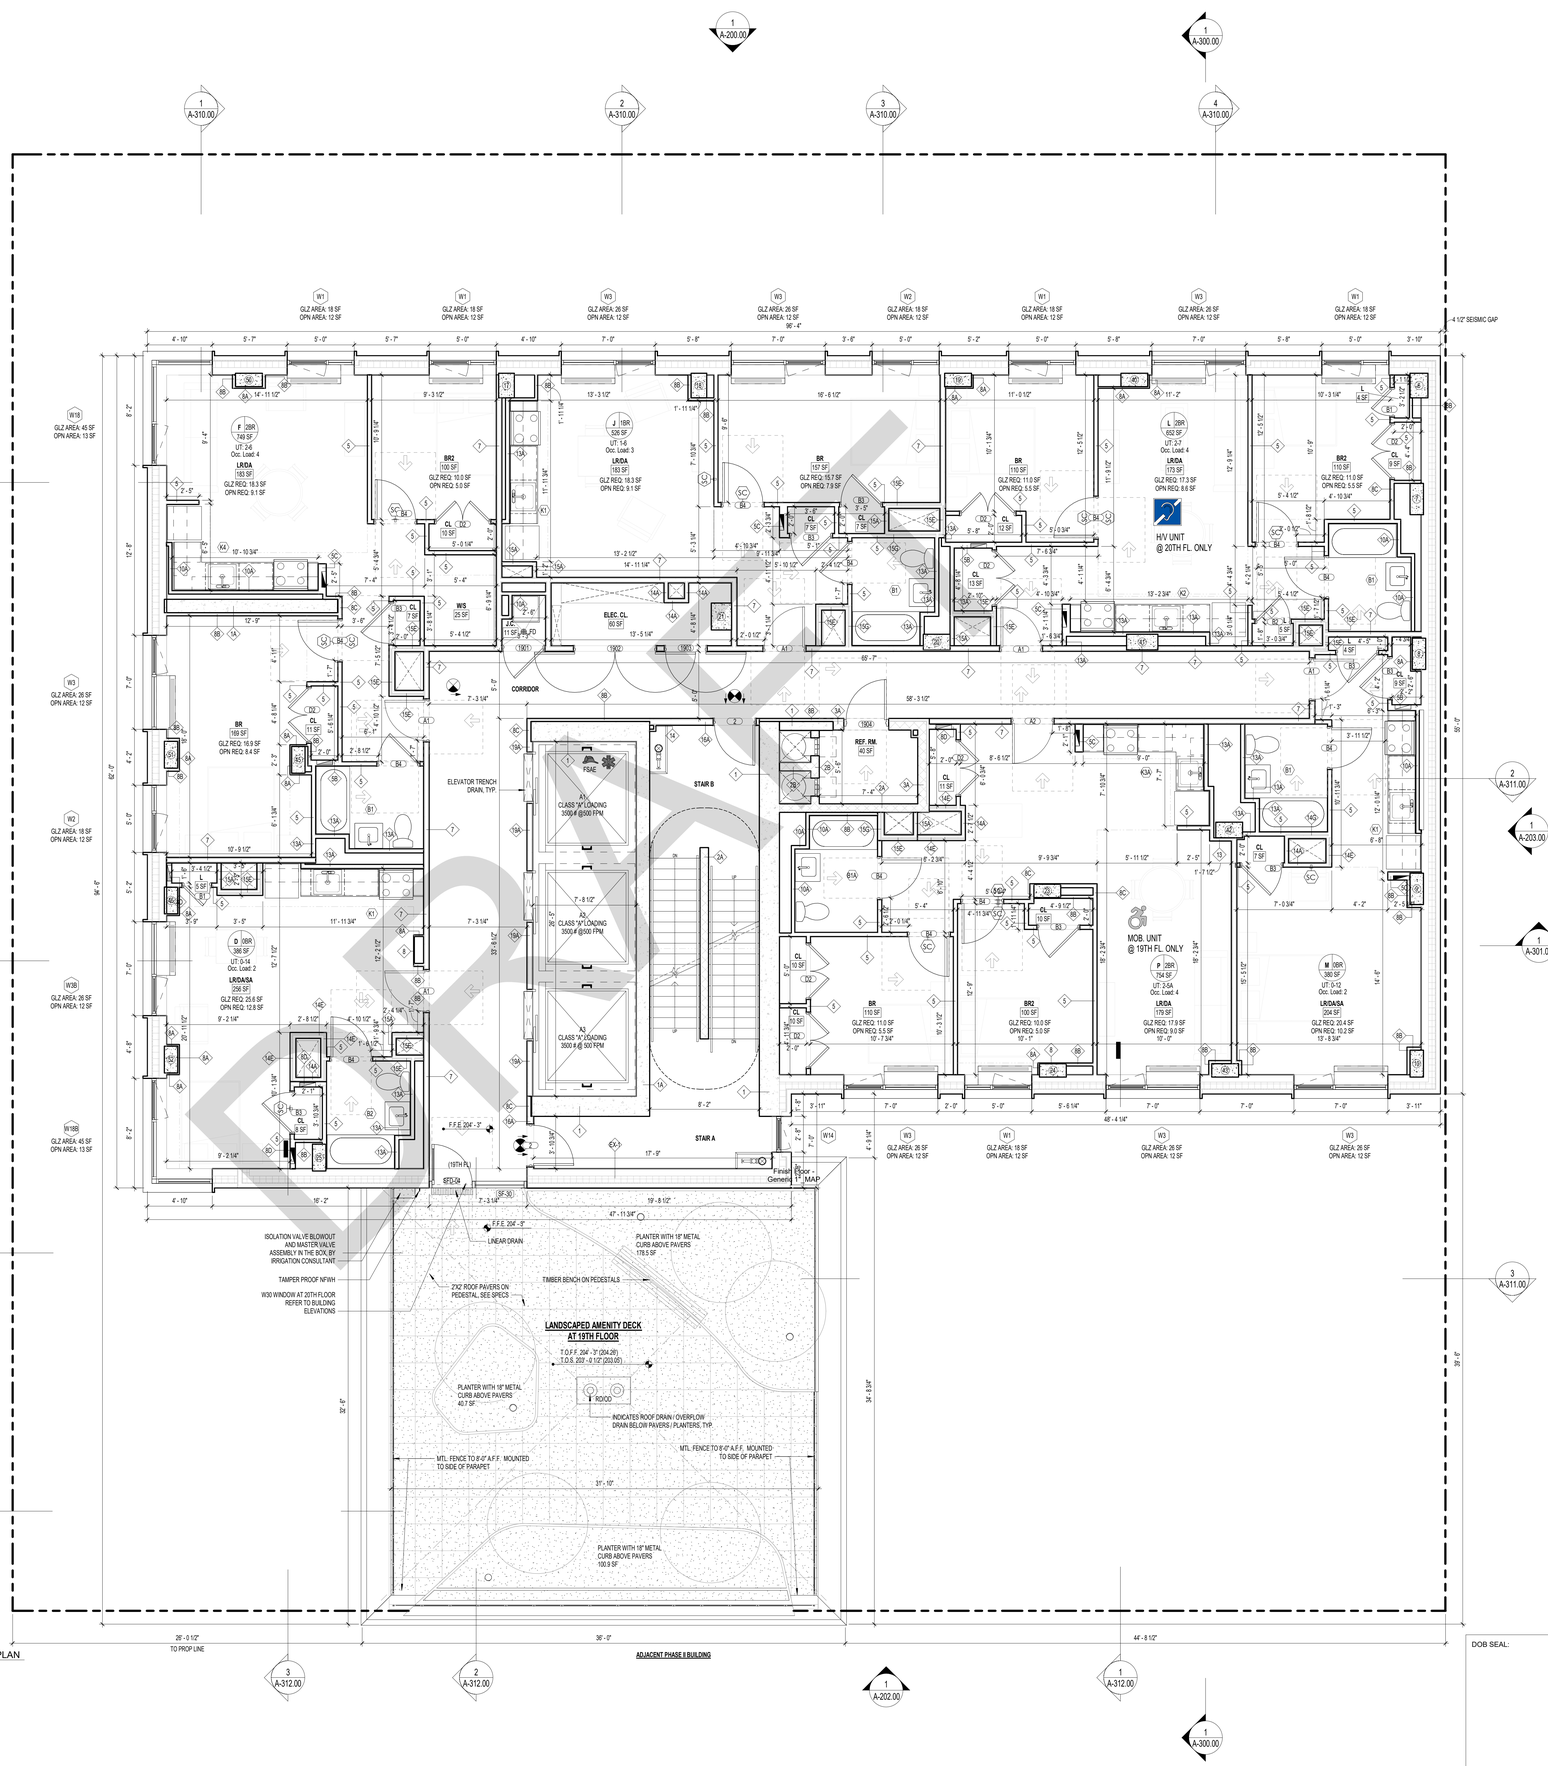

1 19TH-20TH FLOOR PLAN
1/4" = 1'-0"

DRAFT


Supportive Housing - Phase I

1920 Turnbull Avenue, Bronx, NY 10473

Owner: Gilbane / STRADA / STRADA VENTURES LLC / CUCS

BLOCK: #3672 LOT: #40

NYC DOB #: # X01265022-I1

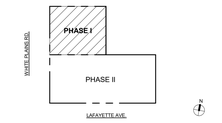

Key Plan:

NUMBER	DATE	DESCRIPTION
1	06/06/2025	PROGRESS DD SET FOR CLIENT REVIEW
2	07/15/2025	DOB SUBMISSION / DESIGN DEVELOPMENT SET
3	09/25/2025	DOB EN SUBMISSION
4	11/07/2025	DOB SUBMISSION
5	11/21/2025	HPD/BLDS RESPONSE

NOT FOR CONSTRUCTION

Revisions:

Architect:
MAG
Magnusson Architecture & Planning PC
42 West 39th Street, 15th Floor
New York NY 10018
Tel (212) 253 7820 Fax (212) 253 1276

Structural Engineer:
GACE Consulting Engineers
148 Madison Avenue, 4th Floor
New York NY 10016
Tel (212) 545 7878

MEP Engineer:
Ventrop Engineering Consulting Group
369 West 34th Street, 2nd Floor
New York NY 10001
Tel (212) 244 5060 Fax (212) 244 4271

Civil Engineer SWPPP:
Hartland
720 Monroe Street, Suite E513
Hoboken, NJ 07030
Tel (347) 899 4709

Civil Engineer:
AKRF
440 Park Avenue South, 7th Floor
New York NY 10016
Tel (212) 696 0670

Filing Representative:
JM Zoning
498 7th Avenue, 17th Floor
New York NY 10018
Tel (212) 964 4464 Fax (775) 628 3726

Do Not Scale Plans
Contractor to promptly notify Architect of any material variations between field conditions and existing conditions as indicated in Contract documents

© COPYRIGHT 2025 Magnusson Architecture and Planning PC

19TH-20TH FLOOR - CONSTRUCTION PLAN

DOB SEAL:

SEAL & SIGNATURE: REGISTERED ARCHITECT CHRISTOPHER J. GRAES 058302 STATE OF NEW YORK


PROJECT No:	24008
DRAWING BY:	Author
CHK BY:	LC
DWG No:	A-108.00
SCALE: As indicated	64 OF 183

GENERAL FLOOR PLAN NOTES

1. REFER TO DWG A-600, A-601 FOR PARTITION TYPES AND DETAILS.
2. REFER TO DRAWINGS A-610, A-611, A-612 FOR DOOR TYPES AND DETAILS.
3. REFER TO REFLECTED CEILING PLANS A-120 THROUGH A-136 FOR ADDITIONAL INFORMATION.
4. REFER TO DRAWINGS A-500 THROUGH A-504 FOR STAIR DRAWINGS AND STAIR DETAILS.
5. SEE A-010, A-011 ELEVATOR DRAWINGS FOR ADDITIONAL INFORMATION.
6. ALL EXPOSED SURFACES TO RECEIVE A FINISH. REFER TO FINISH SCHEDULE AND SPECIFICATIONS FOR ADDITIONAL INFORMATION.
7. ALL STRUCTURAL COLUMNS IN RESIDENTIAL AND FRONT OF HOUSE AREAS TO RECEIVE FURRING AND FINISH, WHETHER OR NOT SHOWN ON DRAWINGS.
8. THE FOLLOWING SCOPE IS SUBJECT TO DELEGATED DESIGN:
   A. SOLAR ARRAY GALVANIZED STEEL POSTS AND BEAMS, ANCHORS TO SUPERSTRUCTURE AND ROOF.
   B. CONDENSERS SUPPORT DUNNAGE AND CATWALKS.
   C. PARAPET GUARDRAILS AND WINDSCREENS.
   D. ANY OTHER WORK LISTED UNDER PROJECT SPECIFICATIONS.
9. REFER TO DRAWINGS A-003, A-004, A-020, A-030 FOR ACCESSIBILITY STANDARD REQUIREMENTS, CLEARANCES AND DETAILS.
10. REFER TO DRAWINGS A-020, A-021 FOR LIFE AND SAFETY PLANS AND CODE COMPLIANCE.
11. FOR GALLEY KITCHENS, CONTINUE WALL.
12. REFER TO KITCHEN DETAIL SHEET FOR WALL TYPES UNDER GALLEY COUNTERTOP.
13. REFER TO MEP RISER DIAGRAMS FOR RISER TAGS AND EXACT SIZE. COORDINATE PENETRATIONS ACCORDINGLY.

LEGEND

- MOB. (MOBILITY IMPAIRED)
- H/V (HEARING/ VISUAL IMPAIRED)
- ELECTRICAL PANEL (EP)
- NID BOX
- ROOM SEPARATION LINE
- 6" MIN. — TYP. DOOR JAMB CLEARANCE UON

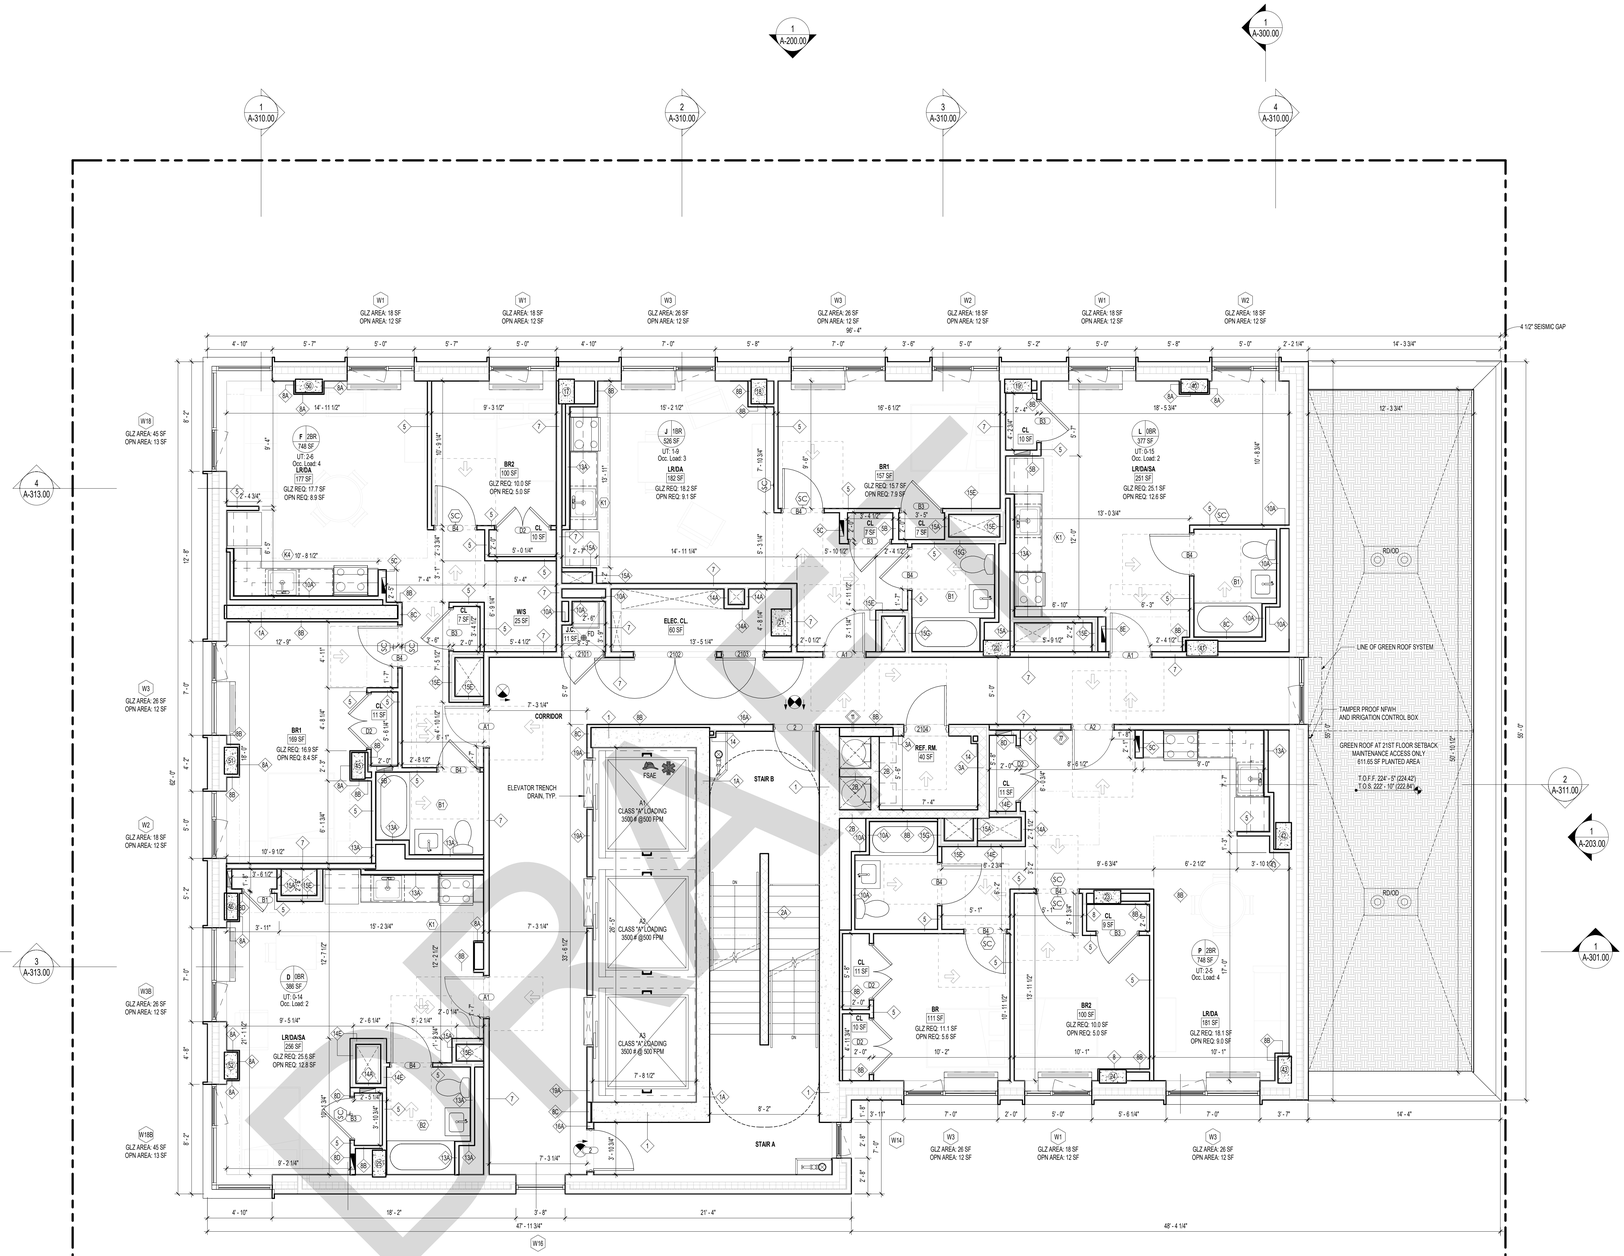

1 21ST FLOOR PLAN
1/4" = 1'-0"

Supportive Housing - Phase I


1920 Turnbull Avenue, Bronx, NY 10473

Owner:

Gilbane
STRADA
STRADA VENTURES LLC
CUCS

BLOCK: #3672 LOT: #40

NYC DOB #: # X01265022-I1

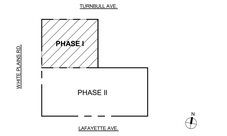

Key Plan:

NUMBER	DATE	DESCRIPTION
1	06/06/2025	PROGRESS DD SET FOR CLIENT REVIEW
2	07/15/2025	DOB SUBMISSION / DESIGN DEVELOPMENT SET
3	09/25/2025	DOB EN SUBMISSION
4	11/07/2025	DOB SUBMISSION
5	11/21/2025	HPD/BLDS RESPONSE

NOT FOR CONSTRUCTION

Revisions:

Architect:
MAC
Magnusson Architecture & Planning PC
42 West 39th Street, 15th Floor
New York NY 10018
Tel (212) 253 7820 Fax (212) 253 1276

Structural Engineer:
GACE Consulting Engineers
148 Madison Avenue, 4th Floor
New York NY 10016
Tel (212) 545 7878

MEP Engineer:
Ventrop Engineering Consulting Group
369 West 34th Street, 2nd Floor
New York NY 10001
Tel (212) 244 5060 Fax (212) 244 4271

Civil Engineer SWPPP:
Hartland
720 Monroe Street, Suite E513
Hoboken, NJ 07030
Tel (347) 899 4709

Civil Engineer:
AKRF
440 Park Avenue South, 7th Floor
New York NY 10016
Tel (212) 696 0670

Filing Representative:
JM Zoning
498 7th Avenue, 17th Floor
New York NY 10018
Tel (212) 964 4464 Fax (775) 628 3726

Do Not Scale Plans
Contractor to promptly notify Architect of any material variations between field conditions and existing conditions as indicated in Contract documents

© COPYRIGHT 2025 Magnusson Architecture and Planning PC

21ST-22ND FLOOR - CONSTRUCTION PLAN

DOB SEAL:

SEAL & SIGNATURE:
REGISTERED ARCHITECT CHRISTOPHER JONES STATE OF NEW YORK 038309

PROJECT No:	24008
DRAWING BY:	Author
CHK BY:	LC
DWG No:	A-109.00
SCALE:	As indicated

GENERAL FLOOR PLAN NOTES

1. REFER TO DWG A-600, A-601 FOR PARTITION TYPES AND DETAILS.
2. REFER TO DRAWINGS A-610, A-611, A-612 FOR DOOR TYPES AND DETAILS.
3. REFER TO REFLECTED CEILING PLANS A-120 THROUGH A-130 FOR ADDITIONAL INFORMATION.
4. REFER TO DRAWINGS A-500 THROUGH A-504 FOR STAIR DRAWINGS AND STAIR DETAILS.
5. SEE A-010, A-011 ELEVATOR DRAWINGS FOR ADDITIONAL INFORMATION.
6. ALL EXPOSED SURFACES TO RECEIVE A FINISH. REFER TO FINISH SCHEDULE AND SPECIFICATIONS FOR ADDITIONAL INFORMATION.
7. ALL STRUCTURAL COLUMNS IN RESIDENTIAL AND FRONT OF HOUSE AREAS TO RECEIVE FURRING AND FINISH, WHETHER OR NOT SHOWN ON DRAWINGS.
8. THE FOLLOWING SCOPE IS SUBJECT TO DELEGATED DESIGN:
   A. SOLAR ARRAY GALVANIZED STEEL POSTS AND BEAMS, ANCHORS TO SUPERSTRUCTURE AND ROOF.
   B. CONDENSERS SUPPORT DUNNAGE AND CATWALKS.
   C. PARAPET GUARDRAILS AND WINDSCREENS.
   D. ANY OTHER WORK LISTED UNDER PROJECT SPECIFICATIONS.
9. REFER TO DRAWINGS A-003, A-004, A-020, A-030 FOR ACCESSIBILITY STANDARD REQUIRMENTS, CLEARANCES AND DETAILS.
10. REFER TO DRAWINGS A-020, A-021 FOR LIFE AND SAFETY PLANS AND CODE COMPLIANCE.
11. FOR GALLEY KITCHENS, CONTINUE WALL
12. REFER TO KITCHEN DETAIL SHEET FOR WALL TYPES UNDER GALLEY COUNTERTOP.
13. REFER TO MEP RISER DIAGRAMS FOR RISER TAGS AND EXACT SIZE. COORDINATE PENETRATIONS ACCORDINGLY.

LEGEND

MOB. (MOBILITY IMPAIRED)


H/V (HEARING/ VISUAL IMPAIRED)

ELECTRICAL PANEL (EP)

NID BOX

ROOM SEPARATION LINE

4" MIN. — TYP. DOOR JAMB CLEARANCE UON

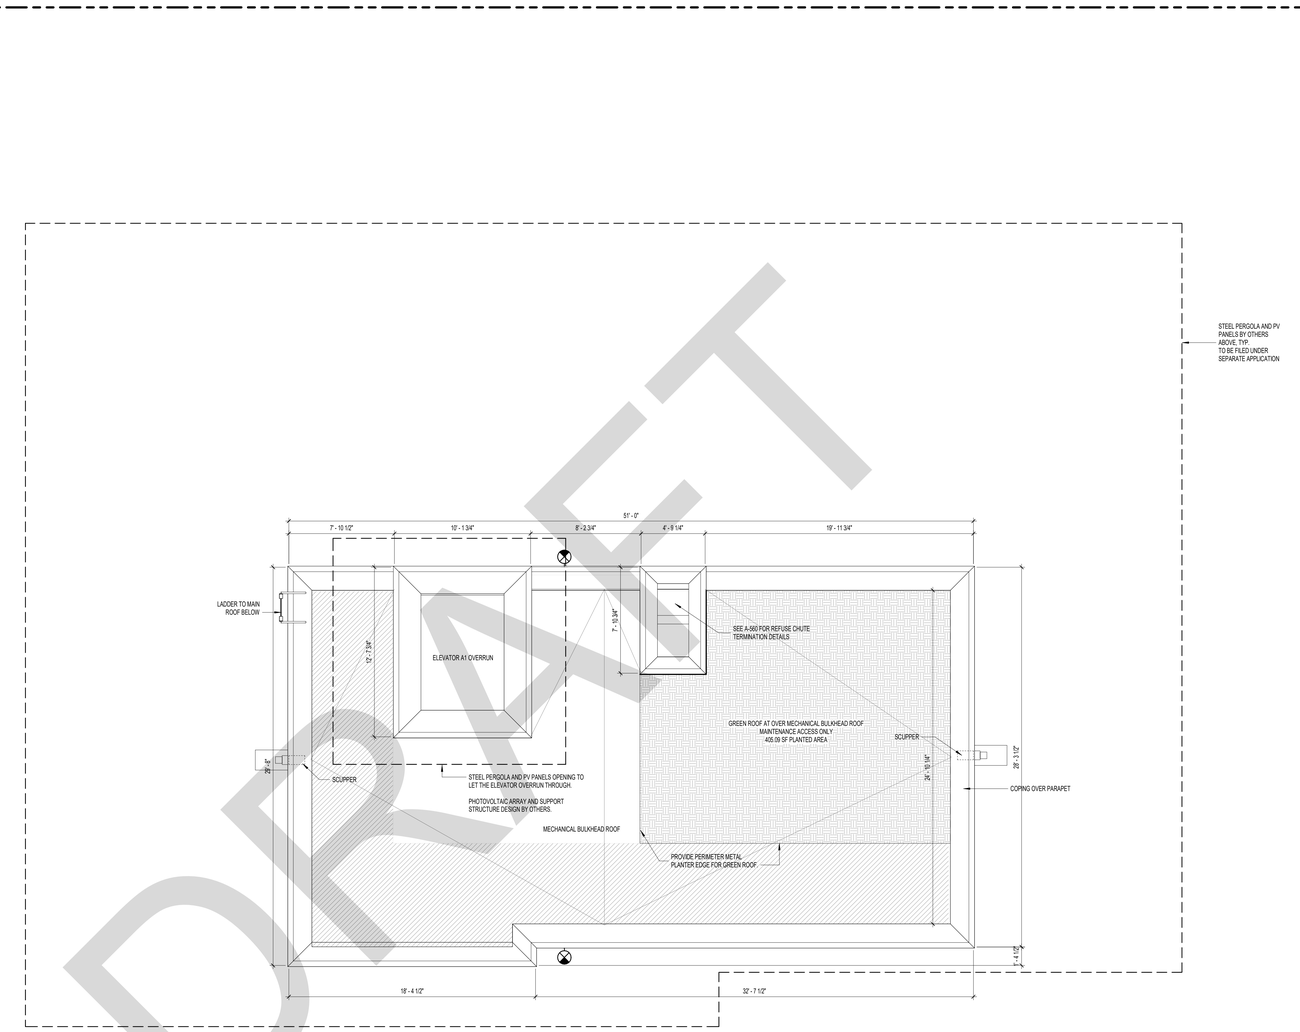

1 BULKHEAD PLAN
1/4" = 1'-0"

DRAFT

Supportive Housing - Phase I

1920 Turnbull Avenue, Bronx, NY 10473

Owner:


Gilbane

STRADA
STRADA VENTURES LLC

CUCS

BLOCK: #3672 LOT: #40

NYC DOB #: # X01265022-I1

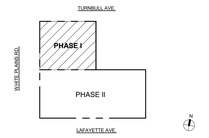

Key Plan:

NUMBER	DATE	DESCRIPTION
1	06/06/2025	PROGRESS DD SET FOR CLIENT REVIEW
2	07/15/2025	DOB SUBMISSION / DESIGN DEVELOPMENT SET
3	11/07/2025	DOB SUBMISSION
4	11/21/2025	HPD/BLDS RESPONSE

NOT FOR CONSTRUCTION

Revisions:

Architect:
Magnusson Architecture & Planning PC
42 West 39th Street, 15th Floor
New York NY 10018
Tel (212) 253 7820 Fax (212) 253 1276

Structural Engineer:
GACE Consulting Engineers
148 Madison Avenue, 4th Floor
New York NY 10016
Tel (212) 545 7878

MEP Engineer:
Ventrop Engineering Consulting Group
369 West 34th Street, 2nd Floor
New York NY 10001
Tel (212) 244 5060 Fax (212) 244 4271

Civil Engineer SWPPP:
Hartland
720 Monroe Street, Suite E513
Hoboken, NJ 07030
Tel (347) 899 4709

Civil Engineer:
AKRF
440 Park Avenue South, 7th Floor
New York NY 10016
Tel (212) 696 0670

Filing Representative:
JM Zoning
498 7th Avenue, 17th Floor
New York NY 10018
Tel (212) 964 4464 Fax (775) 628 3726

Do Not Scale Plans
Contractor to promptly notify Architect of any material variations between field conditions and existing conditions as indicated in Contract documents

© COPYRIGHT 2025 Magnusson Architecture and Planning PC

BULKHEAD - CONSTRUCTION PLAN

DOB SEAL:

SEAL & SIGNATURE:

REGISTERED ARCHITECT CHRISTOPHER JONES 038309 STATE OF NEW YORK

PROJECT No:	24008
DRAWING BY:	Author
CHK BY:	LC
DWG No:	A-111.00
SCALE: As indicated	65 OF 183

GENERAL FLOOR PLAN NOTES

1. REFER TO DWG A-600, A-601 FOR PARTITION TYPES AND DETAILS.
2. REFER TO DRAWINGS A-610, A-611, A-612 FOR DOOR TYPES AND DETAILS.
3. REFER TO REFLECTED CEILING PLANS A-120 THROUGH A-130 FOR ADDITIONAL INFORMATION.
4. REFER TO DRAWINGS A-500 THROUGH A-504 FOR STAIR DRAWINGS AND STAIR DETAILS.
5. SEE A-010, A-011 ELEVATOR DRAWINGS FOR ADDITIONAL INFORMATION.
6. ALL EXPOSED SURFACES TO RECEIVE A FINISH. REFER TO FINISH SCHEDULE AND SPECIFICATIONS FOR ADDITIONAL INFORMATION.
7. ALL STRUCTURAL COLUMNS IN RESIDENTIAL AND FRONT OF HOUSE AREAS TO RECEIVE FURRING AND FINISH, WHETHER OR NOT SHOWN ON DRAWINGS.
8. THE FOLLOWING SCOPE IS SUBJECT TO DELEGATED DESIGN:
   A. SOLAR ARRAY GALVANIZED STEEL POSTS AND BEAMS, ANCHORS TO SUPERSTRUCTURE AND ROOF.
   B. CONDENSERS SUPPORT DUNNAGE AND CATWALKS.
   C. PARAPET GUARDRAILS AND WINDSCREENS.
   D. ANY OTHER WORK LISTED UNDER PROJECT SPECIFICATIONS.
9. REFER TO DRAWINGS A-003, A-004, A-020, A-030 FOR ACCESSIBILITY STANDARD REQUIRMENTS, CLEARANCES AND DETAILS.
10. REFER TO DRAWINGS A-020, A-021 FOR LIFE AND SAFETY PLANS AND CODE COMPLIANCE.
11. FOR GALLEY KITCHENS, CONTINUE WALL
12. REFER TO KITCHEN DETAIL SHEET FOR WALL TYPES UNDER GALLEY COUNTERTOP.
13. REFER TO MEP RISER DIAGRAMS FOR RISER TAGS AND EXACT SIZE. COORDINATE PENETRATIONS ACCORDINGLY.

LEGEND

MOB. (MOBILITY IMPAIRED)


H/V (HEARING/ VISUAL IMPAIRED)

ELECTRICAL PANEL (EP)

NID BOX

ROOM SEPARATION LINE

4" MIN. — TYP. DOOR JAMB CLEARANCE UON

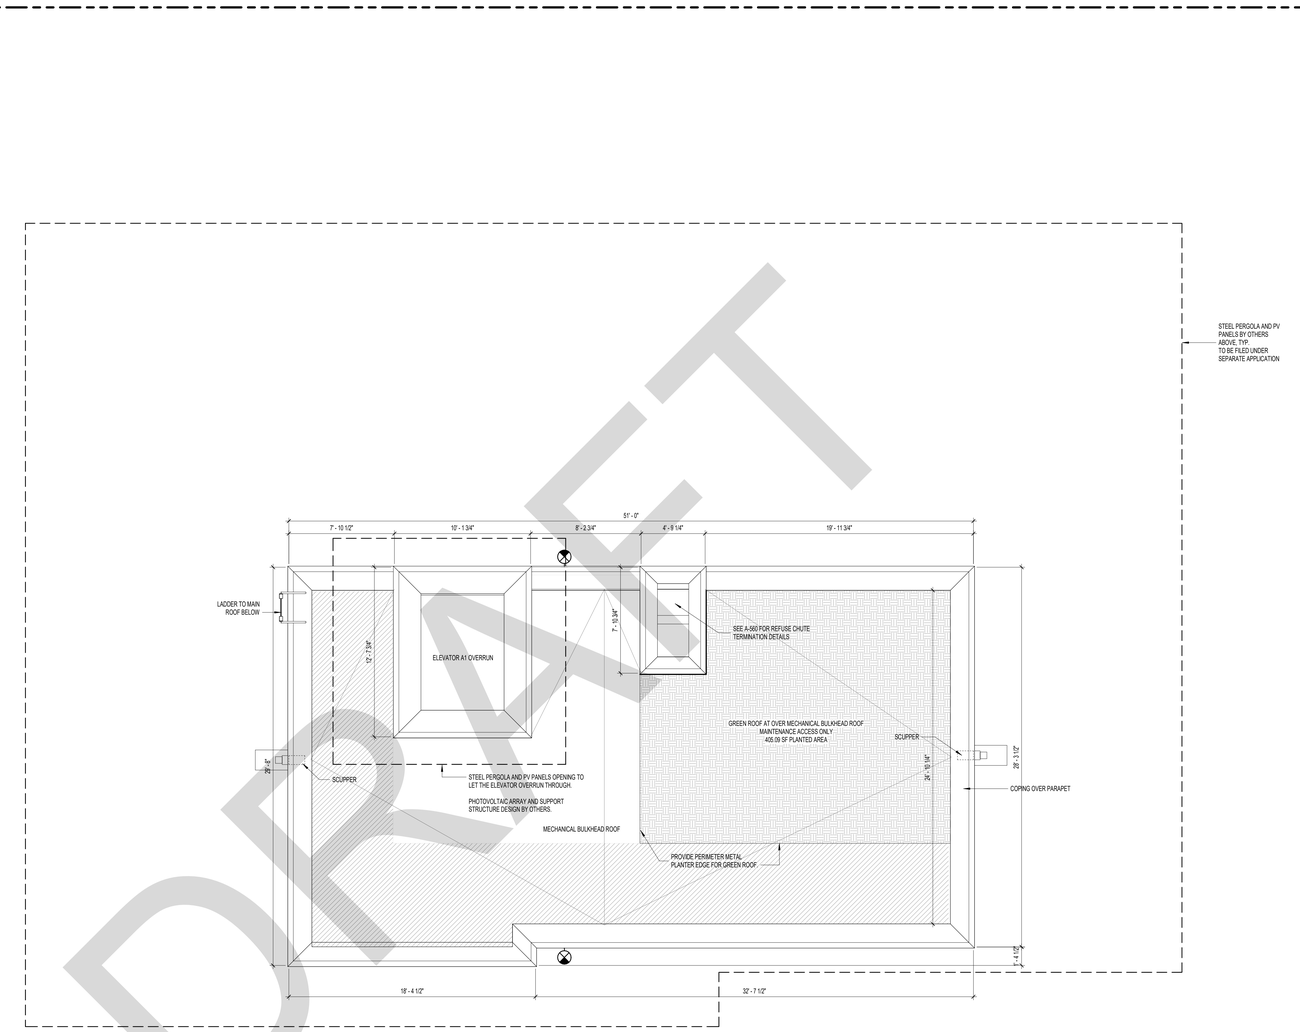

1 BULKHEAD PLAN
1/4" = 1'-0"

DRAFT

Supportive Housing - Phase I

1920 Turnbull Avenue, Bronx, NY 10473

Owner:


Gilbane

STRADA
STRADA VENTURES LLC

CUCS

BLOCK: #3672 LOT: #40

NYC DOB #: # X01265022-I1

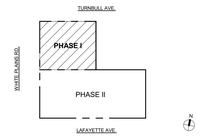

Key Plan:

NUMBER	DATE	DESCRIPTION
1	06/06/2025	PROGRESS DD SET FOR CLIENT REVIEW
2	07/15/2025	DOB SUBMISSION / DESIGN DEVELOPMENT SET
3	11/07/2025	DOB SUBMISSION
4	11/21/2025	HPD/BLDS RESPONSE

NOT FOR CONSTRUCTION

Revisions:

Architect:
Magnusson Architecture & Planning PC
42 West 39th Street, 15th Floor
New York NY 10018
Tel (212) 253 7820 Fax (212) 253 1276

Structural Engineer:
GACE Consulting Engineers
148 Madison Avenue, 4th Floor
New York NY 10016
Tel (212) 545 7878

MEP Engineer:
Ventrop Engineering Consulting Group
369 West 34th Street, 2nd Floor
New York NY 10001
Tel (212) 244 5060 Fax (212) 244 4271

Civil Engineer SWPPP:
Hartland
720 Monroe Street, Suite E513
Hoboken, NJ 07030
Tel (347) 899 4709

Civil Engineer:
AKRF
440 Park Avenue South, 7th Floor
New York NY 10016
Tel (212) 696 0670

Filing Representative:
JM Zoning
498 7th Avenue, 17th Floor
New York NY 10018
Tel (212) 964 4464 Fax (775) 628 3726

Do Not Scale Plans
Contractor to promptly notify Architect of any material variations between field conditions and existing conditions as indicated in Contract documents

© COPYRIGHT 2025 Magnusson Architecture and Planning PC

BULKHEAD - CONSTRUCTION PLAN

DOB SEAL:

SEAL & SIGNATURE:

REGISTERED ARCHITECT CHRISTOPHER JONES 038309 STATE OF NEW YORK

PROJECT No:	24008
DRAWING BY:	Author
CHK BY:	LC
DWG No:	A-111.00
SCALE: As indicated	65 OF 183

RCP NOTES

1. COORDINATE WITH MEP DRAWINGS.
2. LIGHTING CONTROLS TO COMPLY WITH NYC ENERGY CODE.
3. ALL PUBLIC LIGHTING SHALL BE METERED SEPARATELY FROM RESIDENTIAL UNITS.
4. ALL DWELLING UNITS SHALL BE INDIVIDUALLY METERED.
5. 100% OF PERMANENTLY INSTALLED FIXTURES WITHIN DWELLING UNITS SHALL BE PROVIDED WITH HIGH EFFICIENCY LAMPS, MEETING OR EXCEEDING ENERGY STAR SPECIFICATIONS.
6. REFER TO LIGHTING FIXTURE SCHEDULE AND SPECIFICATIONS.
7. ALL NON-APARTMENT AREAS SHALL BE PROVIDED WITH OCCUPANCY SENSOR CONTROLS, OR AUTOMATIC SHUT-OFF LIGHTING CONTROLS. SHALL HAVE COMBINED BALLAST AND LAMP EFFICACIES MEETING OR EXCEEDING ENERGY STAR SPECIFICATIONS.
8. ALL EXTERIOR FIXTURES TO BE FULL CUT OFF, AND SHALL HAVE COMBINED BALLAST AND LAMP EFFICACIES MEETING OR EXCEEDING ENERGY STAR SPECIFICATIONS. SWITCHING TO BE AUTOMATIC ON TIMERS OR PHOTOCELL CONTROLS, WITH MANUAL SWITCH OVERRIDE.
9. WHERE INVERTERS ARE REQUIRED FOR EMERGENCY LIGHT FIXTURES, PLACE ONE PER FLOOR MIN. IN THE ELECTRICAL CLOSET. COORD WITH ELECTRICAL DWGS.
10. DOTTED LINES IN RCP INDICATE WHERE DUCTS TRANSFER ABOVE CEILING. NOT ALL LOCATIONS MAY BE SHOWN.
11. PROVIDE ACCESS PANELS WHERE REQUIRED FOR PROPER MAINTENANCE, SIZED AS RECOMMENDED BY MANUFACTURER, WHETHER OR NOT THEY APPEAR ON ARCHITECTURAL DRAWINGS. FINAL LOCATIONS TO BE APPROVED BY ARCHITECT.
12. PROVIDE 2HR FIRE RATED ENCLOSURES WHERE REQUIRED FOR REFRIGERANT PIPING.
13. REFER TO MECHANICAL, PLUMBING AND ELECTRICAL DRAWINGS FOR EQUIPMENT LOCATION.
14. DUCTS IN STRUCTURE ABOVE (DASHED BOXES) ARE SHOWN FOR REFERENCE ONLY; REFER TO MEP DRAWINGS.
15. ALL DUCTWORK, PIPES, AND CONDUIT TO BE CONCEALED IN GYPSUM BOARD CONSTRUCTION, WHETHER OR NOT INDICATED ON DRAWINGS.
16. MIN. LUMENS AT EGRESS PATHS TO BE PER NYC CODE CHAPTER 10.
17. CEILING HEIGHTS NOTED ARE ABOVE FINISHED FLOOR. IT IS ASSUMED GYPCRETE AND FLOOR FINISH ARE MAX 2" TOTAL THICKNESS. ADDITIONAL SOFFITS NOT ANTICIPATED - PROVIDE SOFFITS AS REQUIRED TO ACHIEVE CEILING HEIGHT - REVIEW WITH ARCHITECT. FOYERS IN APARTMENTS AND CORRIDORS MUST BE MIN. 7'-6" AFF.
18. PROVIDE METAL GROUNDS AT ALL WINDOW HEADERS FOR FUTURE SHADE/WINDOW TREATMENT INSTALLATION.
19. ALL WATER CURTAIN SPRINKLERS TO BE CONCEALED WITH GYPSUM WALL ASSEMBLIES.
20. SEE A-530 SERIES FOR TYPICAL BATHROOM RCPS.
21. SEE A-520 SERIES FOR TYPICAL KITCHEN RCPS.
22. RECESSED LIGHTING ADJACENT TO UNCONDITIONED SPACES IS TO BE ICAT LABELED AND AIR SEALED.

GENERAL CEILING NOTES

1. ALL DROP SOFFITS AT KITCHENETTES TO BE MIN. 1'-0" AT KITCHENETTE SIDE, TYPICAL.
2. ALL BEAMS TO RECEIVE SOFFIT ENCLOSURE, TYP.
3. MINIMUM CEILING HEIGHT AT BEDROOMS AND LIVING AREAS IS 8'-0" AFF.
4. ACU'S & OTHER MECHANICAL EQUIPMENT SHOWN FOR REFERENCE ONLY - SEE MEP DRAWINGS.


GENERAL LIGHTING CONTROL NARRATIVE

1. COORDINATE WITH LIGHTING CONTROLS NOTED IN ELECTRICAL PLANS.
2. LIGHTING IN COMMON AREA ROOMS, EXCEPT STAIRWELLS AND CORRIDORS, SHALL BE PROVIDED WITH OCCUPANCY SENSORS WITH MANUAL CONTROL.

DAYLIGHT SENSORS SHALL BE PROVIDED IN COMMON AREAS WITH WINDOWS AND CONTROL LIGHTING WITHIN 12 FEET OF THE WINDOW. STAIRWELL LIGHTS SHALL BE PROVIDED WITH INTEGRAL OCCUPANCY SENSORS. LOBBY LIGHTS ARE CONTINUOUSLY ON. CORRIDOR LIGHTS ARE CONTINUOUSLY ON AT 50%, OCCUPANCY SENSORS SHALL DIM THEM TO 50% AFTER 20 MINUTES OF VACANCY.

RCP LEGEND

EXHAUST GRILLE

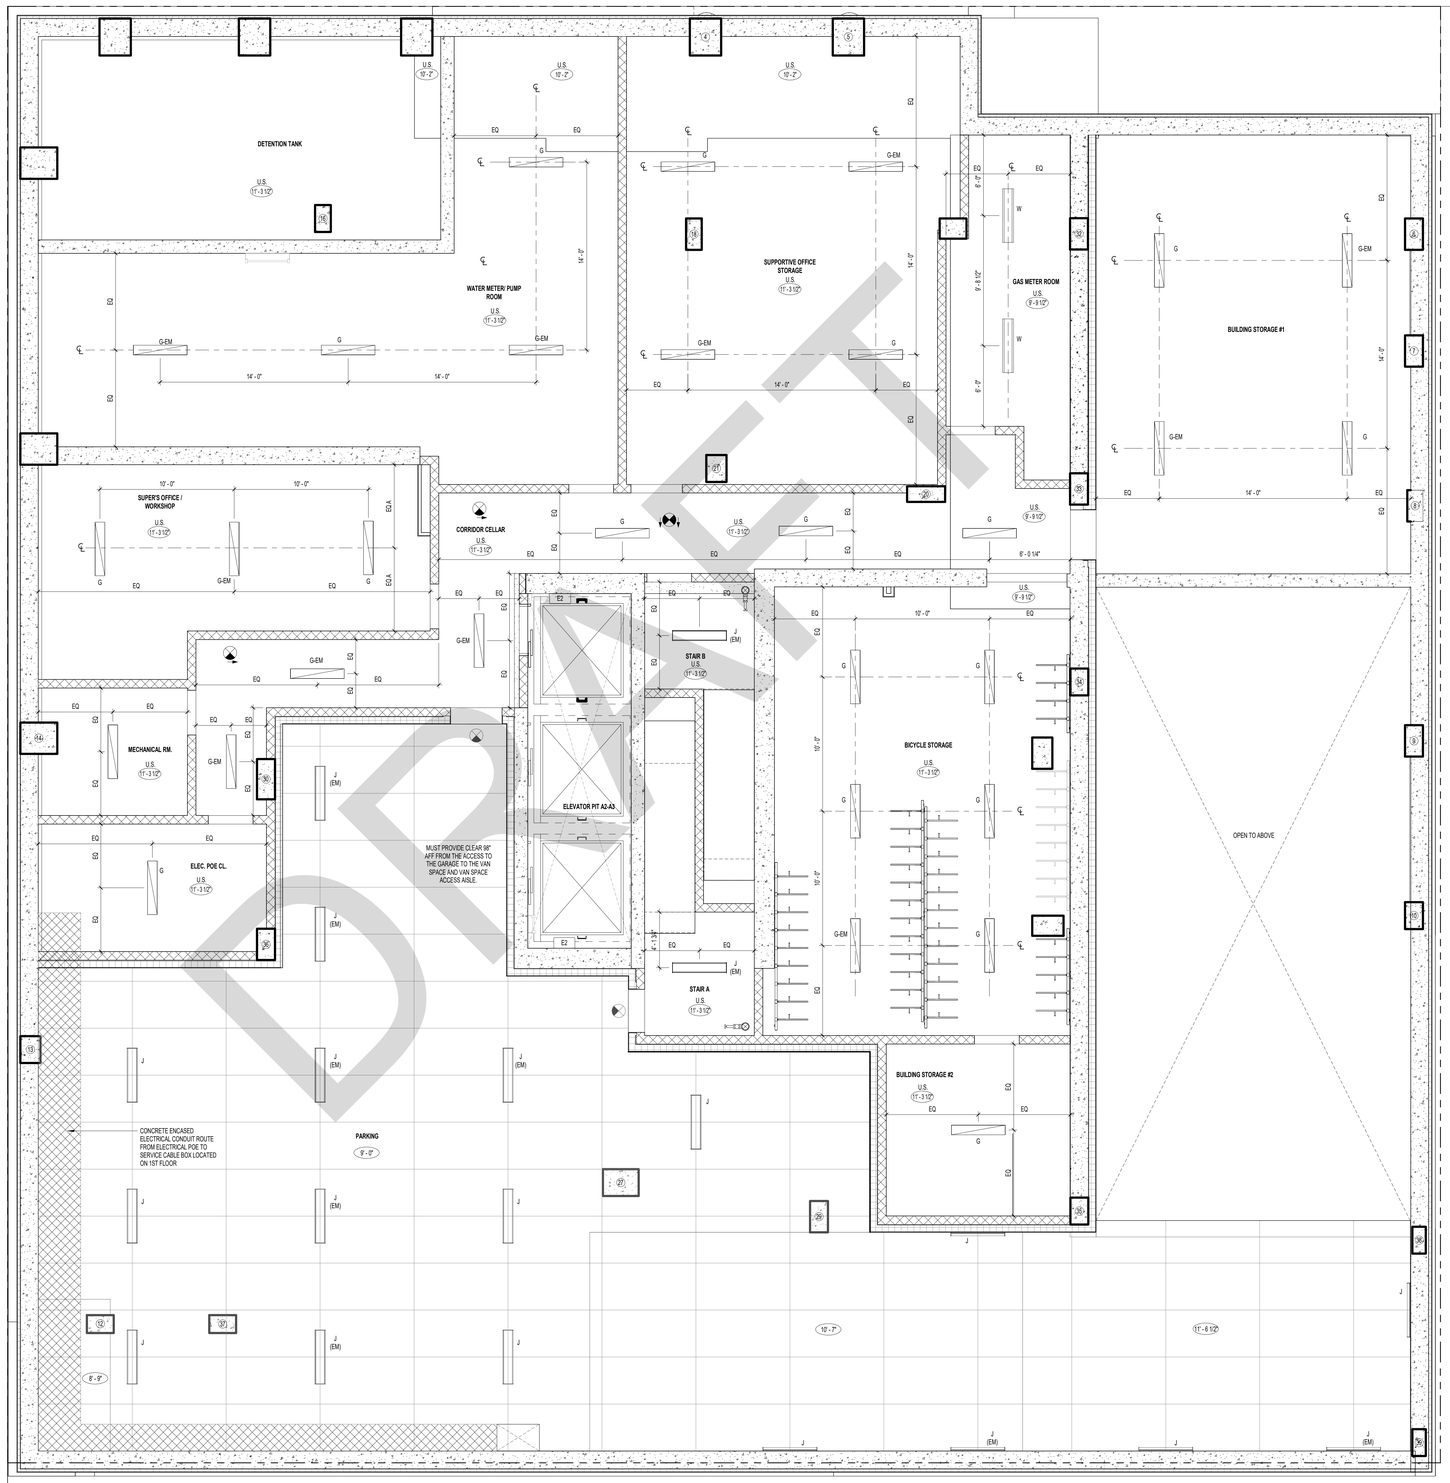

1 CELLAR RCP
1/4" = 1'-0"

DRAFT

Supportive Housing - Phase I

1920 Turnbull Avenue, Bronx, NY 10473

Owner:


Gilbane

STRADA
STRADA VENTURES LLC

CUCS

BLOCK: #3672 LOT: #40

NYC DOB # : # X01265022-I1

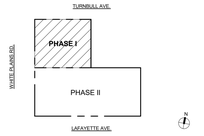

Key Plan:

NUMBER	DATE	DESCRIPTION
1	06/06/2025	PROGRESS DD SET FOR CLIENT REVIEW
2	07/15/2025	DOB SUBMISSION / DESIGN DEVELOPMENT SET
3	11/07/2025	DOB SUBMISSION
4	11/21/2025	HPD/BLDS RESPONSE

NOT FOR CONSTRUCTION

Revisions:

Architect:
MAG
Magnusson Architecture & Planning PC
42 West 39th Street, 15th Floor
New York NY 10018
Tel (212) 253 7820 Fax (212) 253 1276

Structural Engineer:
GACE Consulting Engineers
148 Madison Avenue, 4th Floor
New York NY 10016
Tel (212) 545 7878

MEP Engineer:
Ventrop Engineering Consulting Group
369 West 34th Street, 2nd Floor
New York NY 10001
Tel (212) 244 5060 Fax (212) 244 4271

Civil Engineer SWPPP:
Hartland
720 Monroe Street, Suite E513
Hoboken, NJ 07030
Tel (347) 899 4709

Civil Engineer:
AKRF
440 Park Avenue South, 7th Floor
New York NY 10016
Tel (212) 696 0670

Filing Representative:
JM Zoning
498 7th Avenue, 17th Floor
New York NY 10018
Tel (212) 964 4464 Fax (775) 628 3726

Do Not Scale Plans
Contractor to promptly notify Architect of any material variations between field conditions and existing conditions as indicated in Contract documents

© COPYRIGHT 2026 Magnusson Architecture and Planning PC

DOB SEAL:

CELLAR RCP

SEAL & SIGNATURE:

REGISTERED ARCHITECT CHRISTOPHER JONES 038305 STATE OF NEW YORK

PROJECT No:	24008
DRAWING BY:	Author
CHK BY:	LC
DWG No:	A-120.00
SCALE: As indicated	81 OF 183

RCP NOTES

1. COORDINATE WITH MEP DRAWINGS.
2. LIGHTING CONTROLS TO COMPLY WITH NYC ENERGY CODE.
3. ALL PUBLIC LIGHTING SHALL BE METERED SEPARATELY FROM RESIDENTIAL UNITS.
4. ALL DWELLING UNITS SHALL BE INDIVIDUALLY METERED.
5. 100% OF PERMANENTLY INSTALLED FIXTURES WITHIN DWELLING UNITS SHALL BE PROVIDED WITH HIGH EFFICIENCY LAMPS, MEETING OR EXCEEDING ENERGY STAR SPECIFICATIONS.
6. REFER TO LIGHTING FIXTURE SCHEDULE AND SPECIFICATIONS.
7. ALL NON-APARTMENT AREAS SHALL BE PROVIDED WITH OCCUPANCY SENSOR CONTROLS, OR AUTOMATIC 50-LEVEL LIGHTING CONTROLS. SHALL HAVE COMBINED BALLAST AND LAMP EFFICACIES MEETING OR EXCEEDING ENERGY STAR SPECIFICATIONS.
8. ALL EXTERIOR FIXTURES TO BE FULL CUT OFF, AND SHALL HAVE COMBINED BALLAST AND LAMP EFFICACIES MEETING OR EXCEEDING ENERGY STAR SPECIFICATIONS. SWITCHING TO BE AUTOMATIC ON TIMERS OR PHOTOCELL CONTROLS, WITH MANUAL SWITCH OVERRIDE.
9. WHERE INVERTERS ARE REQUIRED FOR EMERGENCY LIGHT FIXTURES, PLACE ONE PER FLOOR MIN. IN THE ELECTRICAL CLOSET. COORD WITH ELECTRICAL DWGS.
10. DOTTED LINES IN RCP INDICATE WHERE DUCTS TRANSFER ABOVE CEILING. NOT ALL LOCATIONS MAY BE SHOWN.
11. PROVIDE ACCESS PANELS WHERE REQUIRED FOR PROPER MAINTENANCE. SIZED AS RECOMMENDED BY MANUFACTURER, WHETHER OR NOT THEY APPEAR ON ARCHITECTURAL DRAWINGS. FINAL LOCATIONS TO BE APPROVED BY ARCHITECT.
12. PROVIDE 2HR FIRE RATED ENCLOSURES WHERE REQUIRED FOR REFRIGERANT PIPING.
13. REFER TO MECHANICAL, PLUMBING AND ELECTRICAL DRAWINGS FOR EQUIPMENT LOCATION.
14. DUCTS IN STRUCTURE ABOVE (DASHED BOXES) ARE SHOWN FOR REFERENCE ONLY; REFER TO MEP DRAWINGS.
15. ALL DUCTWORK, PIPES, AND CONDUIT TO BE CONCEALED IN GYPSUM BOARD CONSTRUCTION, WHETHER OR NOT INDICATED ON DRAWINGS.
16. MIN. LUMENS AT EGRESS PATHS TO BE PER NYC CODE CHAPTER 10.
17. CEILING HEIGHTS NOTED ARE ABOVE FINISHED FLOOR. IT IS ASSUMED CYPCRETE AND FLOOR FINISH ARE MAX 2" TOTAL THICKNESS. ADDITIONAL SOFFITS NOT ANTICIPATED - PROVIDE SOFFITS AS REQUIRED TO ACHIEVE CEILING HEIGHT - REVIEW WITH ARCHITECT. FOYERS IN APARTMENTS AND CORRIDORS MUST BE MIN. 7'-6" AFF.
18. PROVIDE METAL GROUNDS AT ALL WINDOW HEADERS FOR FUTURE SHADE/WINDOW TREATMENT INSTALLATION.
19. ALL WATER CURTAIN SPRINKLERS TO BE CONCEALED WITH GYPSUM WALL ASSEMBLIES.
20. SEE A-530 SERIES FOR TYPICAL BATHROOM RCPS.
21. SEE A-520 SERIES FOR TYPICAL KITCHEN RCPS.
22. RECESSED LIGHTING ADJACENT TO UNCONDITIONED SPACES IS TO BE ICAT LABELED AND AIR SEALED.


GENERAL CEILING NOTES

1. ALL DROP SOFFITS AT KITCHENETTES TO BE MIN. 1'-0" AT KITCHENETTE SIDE, TYPICAL.
2. ALL BEAMS TO RECEIVE SOFFIT ENCLOSURE, TYP.
3. MINIMUM CEILING HEIGHT AT BEDROOMS AND LIVING AREAS IS 8'-0" AFF.
4. ACU'S & OTHER MECHANICAL EQUIPMENT SHOWN FOR REFERENCE ONLY - SEE MEP DRAWINGS.

GENERAL LIGHTING CONTROL NARRATIVE

1. COORDINATE WITH LIGHTING CONTROLS NOTED IN ELECTRICAL PLANS.
2. LIGHTING IN COMMON AREA ROOMS, EXCEPT STAIRWELLS AND CORRIDORS, SHALL BE PROVIDED WITH OCCUPANCY SENSORS WITH MANUAL CONTROL.

DAYLIGHT SENSORS SHALL BE PROVIDED IN COMMON AREAS WITH WINDOWS AND CONTROL LIGHTING WITHIN 12 FEET OF THE WINDOW. STAIRWELL LIGHTS SHALL BE PROVIDED WITH INTEGRAL OCCUPANCY SENSORS. LOBBY LIGHTS ARE CONTINUOUSLY ON. CORRIDOR LIGHTS ARE CONTINUOUSLY ON AT 50%, OCCUPANCY SENSORS SHALL DIM THEM TO 50% AFTER 20 MINUTES OF VACANCY.

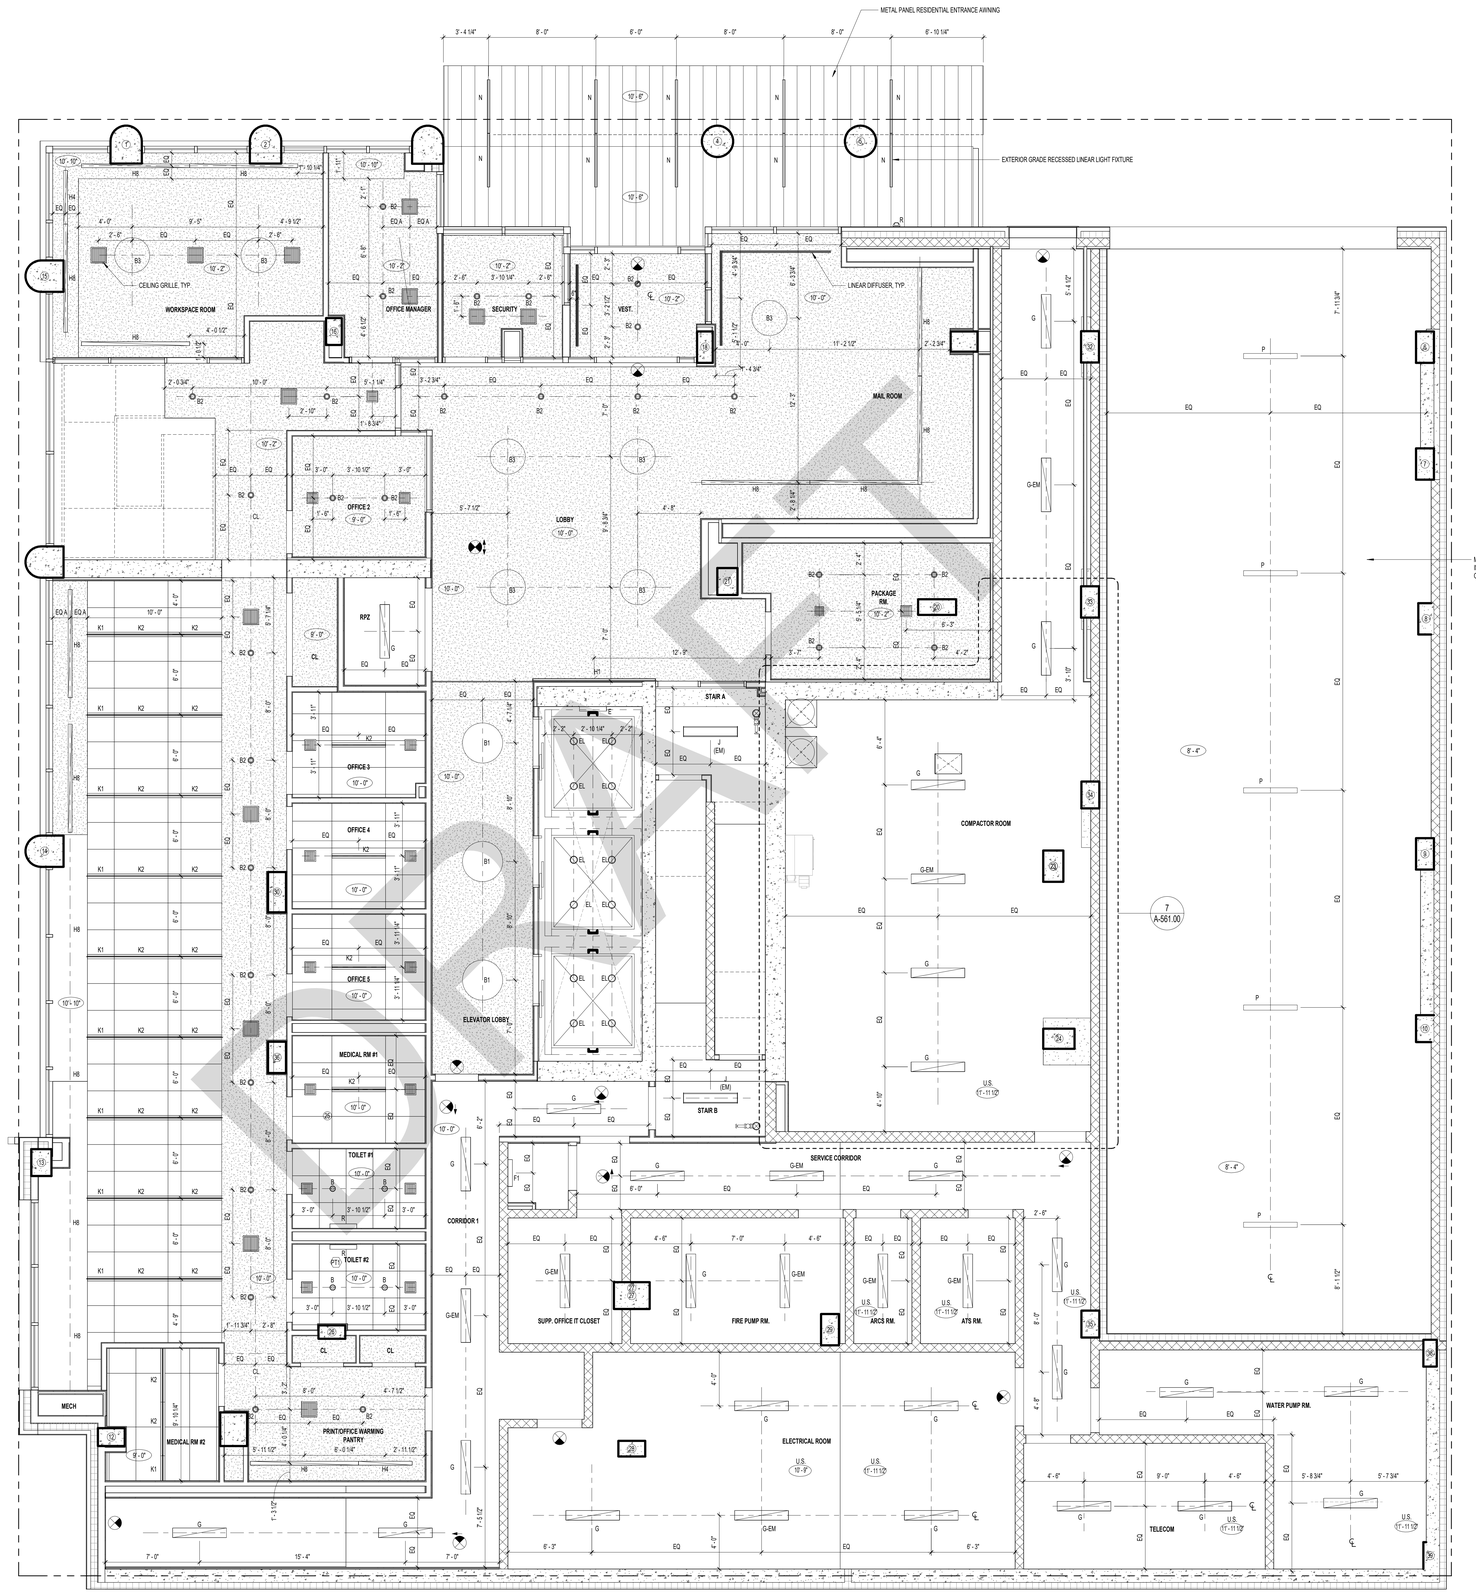

1 1ST FLOOR RCP
1/4" = 1'-0"

DRAFT

Supportive Housing - Phase I


1920 Turnbull Avenue, Bronx, NY 10473

Owner:

Gilbane
STRADA
STRADA VENTURES LLC
CUCS

BLOCK: #3672 LOT: #40

NYC DOB #: # X01265022-I1

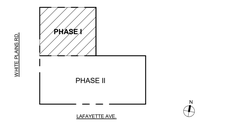

Key Plan:

NUMBER	DATE	DESCRIPTION
1	06/06/2025	PROGRESS DD SET FOR CLIENT REVIEW
2	07/15/2025	DOB SUBMISSION / DESIGN DEVELOPMENT SET
3	11/07/2025	DOB SUBMISSION
4	11/21/2025	HPD/BLDS RESPONSE

NOT FOR CONSTRUCTION

Revisions:

Architect:

MAP
Magnusson Architecture & Planning PC
42 West 39th Street, 15th Floor
New York NY 10018
Tel (212) 253 7820 Fax (212) 253 1276

Structural Engineer:

GACE Consulting Engineers
148 Madison Avenue, 4th Floor
New York NY 10016
Tel (212) 545 7878

MEP Engineer:

Ventrop Engineering Consulting Group
369 West 34th Street, 2nd Floor
New York NY 10001
Tel (212) 244 5060 Fax (212) 244 4271

Civil Engineer SWPPP:

Hartland
720 Monroe Street, Suite E513
Hoboken, NJ 07030
Tel (347) 899 4709

Civil Engineer:

AKRF
440 Park Avenue South, 7th Floor
New York NY 10016
Tel (212) 696 0670

Filing Representative:

JM Zoning
498 7th Avenue, 17th Floor
New York NY 10018
Tel (212) 964 4464 Fax (775) 628 3726

Do Not Scale Plans
Contractor to promptly notify Architect of any material variations between field conditions and existing conditions as indicated in Contract documents

© COPYRIGHT 2025 Magnusson Architecture and Planning PC

1ST FLOOR RCP

DOB SEAL:

SEAL & SIGNATURE:

REGISTERED ARCHITECT CHRISTOPHER JONES 098305 STATE OF NEW YORK

PROJECT No:	24008
DRAWING BY:	Author
CHK BY:	LC
DWG No:	A-121.00
SCALE:	As indicated
	82 OF 183

RCP NOTES

1. COORDINATE WITH MEP DRAWINGS.
2. LIGHTING CONTROLS TO COMPLY WITH NYC ENERGY CODE.
3. ALL PUBLIC LIGHTING SHALL BE METERED SEPARATELY FROM RESIDENTIAL UNITS.
4. ALL DWELLING UNITS SHALL BE INDIVIDUALLY METERED.
5. 100% OF PERMANENTLY INSTALLED FIXTURES WITHIN DWELLING UNITS SHALL BE PROVIDED WITH HIGH EFFICIENCY LAMPS, MEETING OR EXCEEDING ENERGY STAR SPECIFICATIONS.
6. REFER TO LIGHTING FIXTURE SCHEDULE AND SPECIFICATIONS.
7. ALL NON-APARTMENT AREAS SHALL BE PROVIDED WITH OCCUPANCY SENSOR CONTROLS, OR AUTOMATIC SHUTOFF LIGHTING CONTROLS. SHALL HAVE COMBINED BALLAST AND LAMP EFFICACIES MEETING OR EXCEEDING ENERGY STAR SPECIFICATIONS.
8. ALL EXTERIOR FIXTURES TO BE FULL CUT OFF, AND SHALL HAVE COMBINED BALLAST AND LAMP EFFICACIES MEETING OR EXCEEDING ENERGY STAR SPECIFICATIONS. SWITCHING TO BE AUTOMATIC ON TIMERS OR PHOTOCELL CONTROLS, WITH MANUAL SWITCH OVERRIDE.
9. WHERE INVERTERS ARE REQUIRED FOR EMERGENCY LIGHT FIXTURES, PLACE ONE PER FLOOR MIN. IN THE ELECTRICAL CLOSET. COORD WITH ELECTRICAL DWGS.
10. DOTTED LINES IN RCP INDICATE WHERE DUCTS TRANSFER ABOVE CEILING. NOT ALL LOCATIONS MAY BE SHOWN.
11. PROVIDE ACCESS PANELS WHERE REQUIRED FOR PROPER MAINTENANCE. SIZED AS RECOMMENDED BY MANUFACTURER, WHETHER OR NOT THEY APPEAR ON ARCHITECTURAL DRAWINGS. FINAL LOCATIONS TO BE APPROVED BY ARCHITECT.
12. PROVIDE 2HR FIRE RATED ENCLOSURES WHERE REQUIRED FOR REFRIGERANT PIPING.
13. REFER TO MECHANICAL, PLUMBING AND ELECTRICAL DRAWINGS FOR EQUIPMENT LOCATION.
14. DUCTS IN STRUCTURE ABOVE (DASHED BOXES) ARE SHOWN FOR REFERENCE ONLY; REFER TO MEP DRAWINGS.
15. ALL DUCTWORK, PIPES, AND CONDUIT TO BE CONCEALED IN GYPSUM BOARD CONSTRUCTION, WHETHER OR NOT INDICATED ON DRAWINGS.
16. MIN. LUMENS AT EGRESS PATHS TO BE PER NYC CODE CHAPTER 10.
17. CEILING HEIGHTS NOTED ARE ABOVE FINISHED FLOOR. IT IS ASSUMED GYPCRETE AND FLOOR FINISH ARE MAX 2" TOTAL THICKNESS. ADDITIONAL SOFFITS NOT ANTICIPATED - PROVIDE SOFFITS AS REQUIRED TO ACHIEVE CEILING HEIGHT - REVIEW WITH ARCHITECT. FOYERS IN APARTMENTS AND CORRIDORS MUST BE MIN. 7'-6" AFF.
18. PROVIDE METAL GROUNDS AT ALL WINDOW HEADERS FOR FUTURE SHADE/WINDOW TREATMENT INSTALLATION.
19. ALL WATER CURTAIN SPRINKLERS TO BE CONCEALED WITH GYPSUM WALL ASSEMBLIES.
20. SEE A-530 SERIES FOR TYPICAL BATHROOM RCPS.
21. SEE A-520 SERIES FOR TYPICAL KITCHEN RCPS.
22. RECESSED LIGHTING ADJACENT TO UNCONDITIONED SPACES IS TO BE ICAT LABELED AND AIR SEALED.


GENERAL CEILING NOTES

1. ALL DROP SOFFITS AT KITCHENETTES TO BE MIN. 1'-0" AT KITCHENETTE SIDE, TYPICAL.
2. ALL BEAMS TO RECEIVE SOFFIT ENCLOSURE, TYP.
3. MINIMUM CEILING HEIGHT AT BEDROOMS AND LIVING AREAS IS 8'-0" AFF.
4. ACU'S & OTHER MECHANICAL EQUIPMENT SHOWN FOR REFERENCE ONLY - SEE MEP DRAWINGS.

GENERAL LIGHTING CONTROL NARRATIVE

1. COORDINATE WITH LIGHTING CONTROLS NOTED IN ELECTRICAL PLANS.
2. LIGHTING IN COMMON AREA ROOMS, EXCEPT STAIRWELLS AND CORRIDORS, SHALL BE PROVIDED WITH OCCUPANCY SENSORS WITH MANUAL CONTROL.

DAYLIGHT SENSORS SHALL BE PROVIDED IN COMMON AREAS WITH WINDOWS AND CONTROL LIGHTING WITHIN 12 FEET OF THE WINDOW. STAIRWELL LIGHTS SHALL BE PROVIDED WITH INTEGRAL OCCUPANCY SENSORS. LOBBY LIGHTS ARE CONTINUOUSLY ON. CORRIDOR LIGHTS ARE CONTINUOUSLY ON AT 50%, OCCUPANCY SENSORS SHALL DIM THEM TO 50% AFTER 20 MINUTES OF VACANCY.

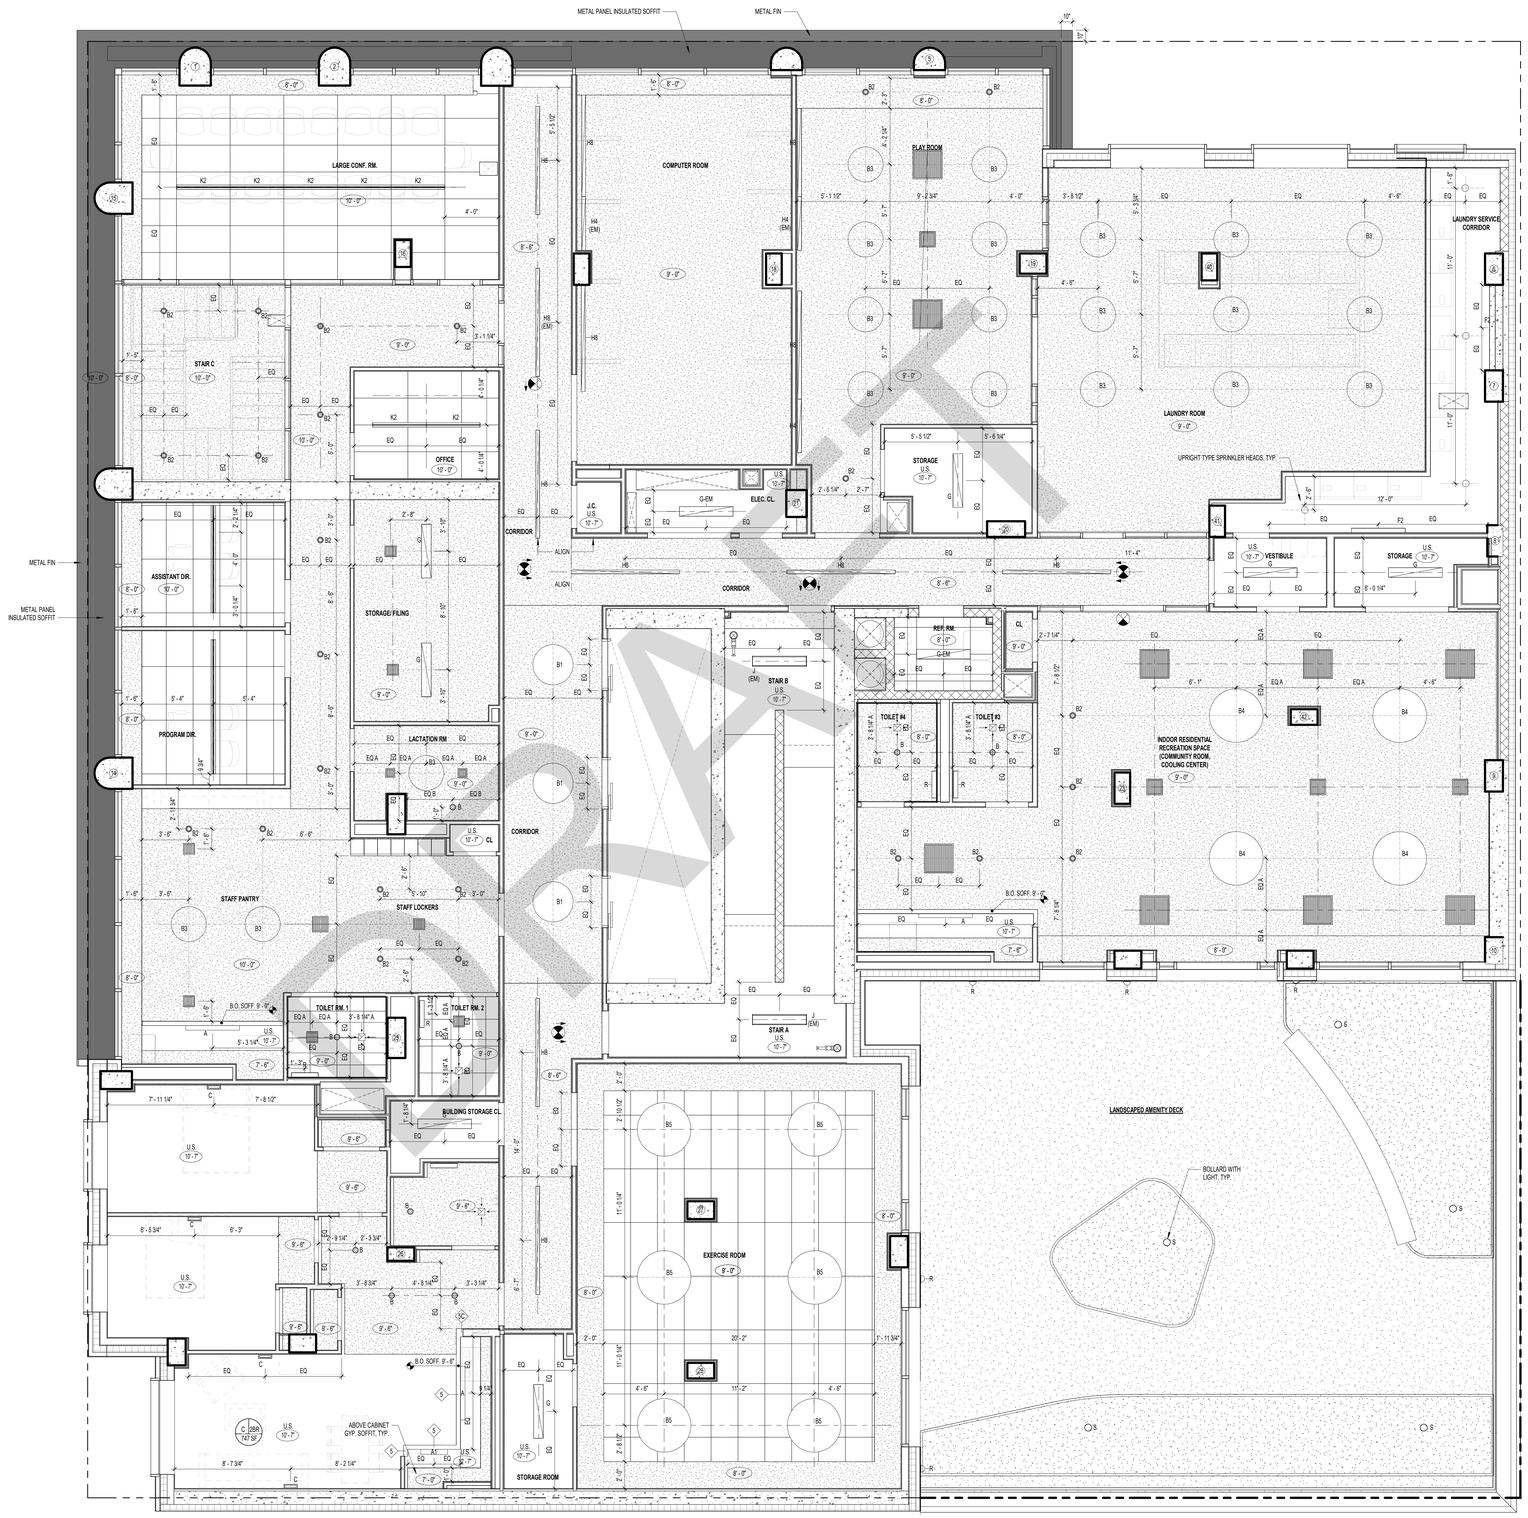

1 2ND FLOOR RCP
1/4" = 1'-0"

Supportive Housing - Phase I

1920 Turnbull Avenue, Bronx, NY 10473

Owner:


Gilbane

STRADA
STRADA VENTURES LLC

CUCS

BLOCK: #3672 LOT: #40

NYC DOB #: # X01265022-I1

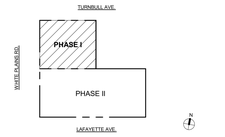

Key Plan:

NUMBER	DATE	DESCRIPTION
1	06/06/2025	PROGRESS DD SET FOR CLIENT REVIEW
2	07/15/2025	DOB SUBMISSION / DESIGN DEVELOPMENT SET
3	11/07/2025	DOB SUBMISSION
4	11/21/2025	HPD/BLDS RESPONSE

NOT FOR CONSTRUCTION

Revisions:

Architect:

MAP

Magnusson Architecture & Planning PC
42 West 39th Street, 15th Floor
New York NY 10018
Tel (212) 253 7820 Fax (212) 253 1276

Structural Engineer:

GACE Consulting Engineers
148 Madison Avenue, 4th Floor
New York NY 10016
Tel (212) 545 7878

MEP Engineer:

Ventrop Engineering Consulting Group
369 West 34th Street, 2nd Floor
New York NY 10001
Tel (212) 244 5060 Fax (212) 244 4271

Civil Engineer SWPPP:

Hartland
720 Monroe Street, Suite E513
Hoboken, NJ 07030
Tel (347) 899 4709

Civil Engineer:

AKRF
440 Park Avenue South, 7th Floor
New York NY 10016
Tel (212) 696 0670

Filing Representative:

JM Zoning
498 7th Avenue, 17th Floor
New York NY 10018
Tel (212) 964 4464 Fax (775) 628 3726

Do Not Scale Plans
Contractor to promptly notify Architect of any material variations between field conditions and existing conditions as indicated in Contract documents

© COPYRIGHT 2026 Magnusson Architecture and Planning PC

DOB SEAL:

2ND FLOOR RCP

SEAL & SIGNATURE:

REGISTERED ARCHITECT CHRISTOPHER JONES 038305 STATE OF NEW YORK

PROJECT No:	24008
DRAWING BY:	Author
CHK BY:	LC
DWG No:	A-122.00
SCALE:	As indicated
	83 OF 183

RCP NOTES

1. COORDINATE WITH MEP DRAWINGS.
2. LIGHTING CONTROLS TO COMPLY WITH NYC ENERGY CODE.
3. ALL PUBLIC LIGHTING SHALL BE METERED SEPARATELY FROM RESIDENTIAL UNITS.
4. ALL DWELLING UNITS SHALL BE INDIVIDUALLY METERED.
5. 100% OF PERMANENTLY INSTALLED FIXTURES WITHIN DWELLING UNITS SHALL BE PROVIDED WITH HIGH EFFICIENCY LAMPS, MEETING OR EXCEEDING ENERGY STAR SPECIFICATIONS.
6. REFER TO LIGHTING FIXTURE SCHEDULE AND SPECIFICATIONS.
7. ALL NON-APARTMENT AREAS SHALL BE PROVIDED WITH OCCUPANCY SENSOR CONTROLS, OR AUTOMATIC 5HLEVEL LIGHTING CONTROLS: SHALL HAVE COMBINED BALLAST AND LAMP EFFICACIES MEETING OR EXCEEDING ENERGY STAR SPECIFICATIONS.
8. ALL EXTERIOR FIXTURES TO BE FULL CUT OFF, AND SHALL HAVE COMBINED BALLAST AND LAMP EFFICACIES MEETING OR EXCEEDING ENERGY STAR SPECIFICATIONS. SWITCHING TO BE AUTOMATIC ON TIMERS OR PHOTOCELL CONTROLS, WITH MANUAL SWITCH OVERRIDE.
9. WHERE INVERTERS ARE REQUIRED FOR EMERGENCY LIGHT FIXTURES, PLACE ONE PER FLOOR MIN. IN THE ELECTRICAL CLOSET. COORD WITH ELECTRICAL DWGS.
10. DOTTED LINES IN RCP INDICATE WHERE DUCTS TRANSFER ABOVE CEILING. NOT ALL LOCATIONS MAY BE SHOWN.
11. PROVIDE ACCESS PANELS WHERE REQUIRED FOR PROPER MAINTENANCE. SIZED AS RECOMMENDED BY MANUFACTURER, WHETHER OR NOT THEY APPEAR ON ARCHITECTURAL DRAWINGS. FINAL LOCATIONS TO BE APPROVED BY ARCHITECT.
12. PROVIDE 2HR FIRE RATED ENCLOSURES WHERE REQUIRED FOR REFRIGERANT PIPING.
13. REFER TO MECHANICAL, PLUMBING AND ELECTRICAL DRAWINGS FOR EQUIPMENT LOCATION.
14. DUCTS IN STRUCTURE ABOVE (DASHED BOXES) ARE SHOWN FOR REFERENCE ONLY; REFER TO MEP DRAWINGS.
15. ALL DUCTWORK, PIPES, AND CONDUIT TO BE CONCEALED IN GYPSUM BOARD CONSTRUCTION, WHETHER OR NOT INDICATED ON DRAWINGS.
16. MIN. LUMENS AT EGRESS PATHS TO BE PER NYC CODE CHAPTER 10.
17. CEILING HEIGHTS NOTED ARE ABOVE FINISHED FLOOR. IT IS ASSUMED GYPCRETE AND FLOOR FINISH ARE MAX 2" TOTAL THICKNESS. ADDITIONAL SOFFITS NOT ANTICIPATED - PROVIDE SOFFITS AS REQUIRED TO ACHIEVE CEILING HEIGHT - REVIEW WITH ARCHITECT. FOYERS IN APARTMENTS AND CORRIDORS MUST BE MIN. 7'-6" AFF.
18. PROVIDE METAL GROUNDS AT ALL WINDOW HEADERS FOR FUTURE SHADE/WINDOW TREATMENT INSTALLATION.
19. ALL WATER CURTAIN SPRINKLERS TO BE CONCEALED WITH GYPSUM WALL ASSEMBLIES.
20. SEE A-530 SERIES FOR TYPICAL BATHROOM RCPS.
21. SEE A-520 SERIES FOR TYPICAL KITCHEN RCPS.
22. RECESSED LIGHTING ADJACENT TO UNCONDITIONED SPACES IS TO BE ICAT LABELED AND AIR SEALED.


GENERAL CEILING NOTES

1. ALL DROP SOFFITS AT KITCHENETTES TO BE MIN. 1'-0" AT KITCHENETTE SIDE, TYPICAL.
2. ALL BEAMS TO RECEIVE SOFFIT ENCLOSURE, TYP.
3. MINIMUM CEILING HEIGHT AT BEDROOMS AND LIVING AREAS IS 8'-0" AFF.
4. ACU'S & OTHER MECHANICAL EQUIPMENT SHOWN FOR REFERENCE ONLY - SEE MEP DRAWINGS.

GENERAL LIGHTING CONTROL NARRATIVE

1. COORDINATE WITH LIGHTING CONTROLS NOTED IN ELECTRICAL PLANS.
2. LIGHTING IN COMMON AREA ROOMS, EXCEPT STAIRWELLS AND CORRIDORS, SHALL BE PROVIDED WITH OCCUPANCY SENSORS WITH MANUAL CONTROL.

DAYLIGHT SENSORS SHALL BE PROVIDED IN COMMON AREAS WITH WINDOWS AND CONTROL LIGHTING WITHIN 12 FEET OF THE WINDOW. STAIRWELL LIGHTS SHALL BE PROVIDED WITH INTEGRAL OCCUPANCY SENSORS. LOBBY LIGHTS ARE CONTINUOUSLY ON. CORRIDOR LIGHTS ARE CONTINUOUSLY ON AT 50%, OCCUPANCY SENSORS SHALL DIM THEM TO 50% AFTER 20 MINUTES OF VACANCY.

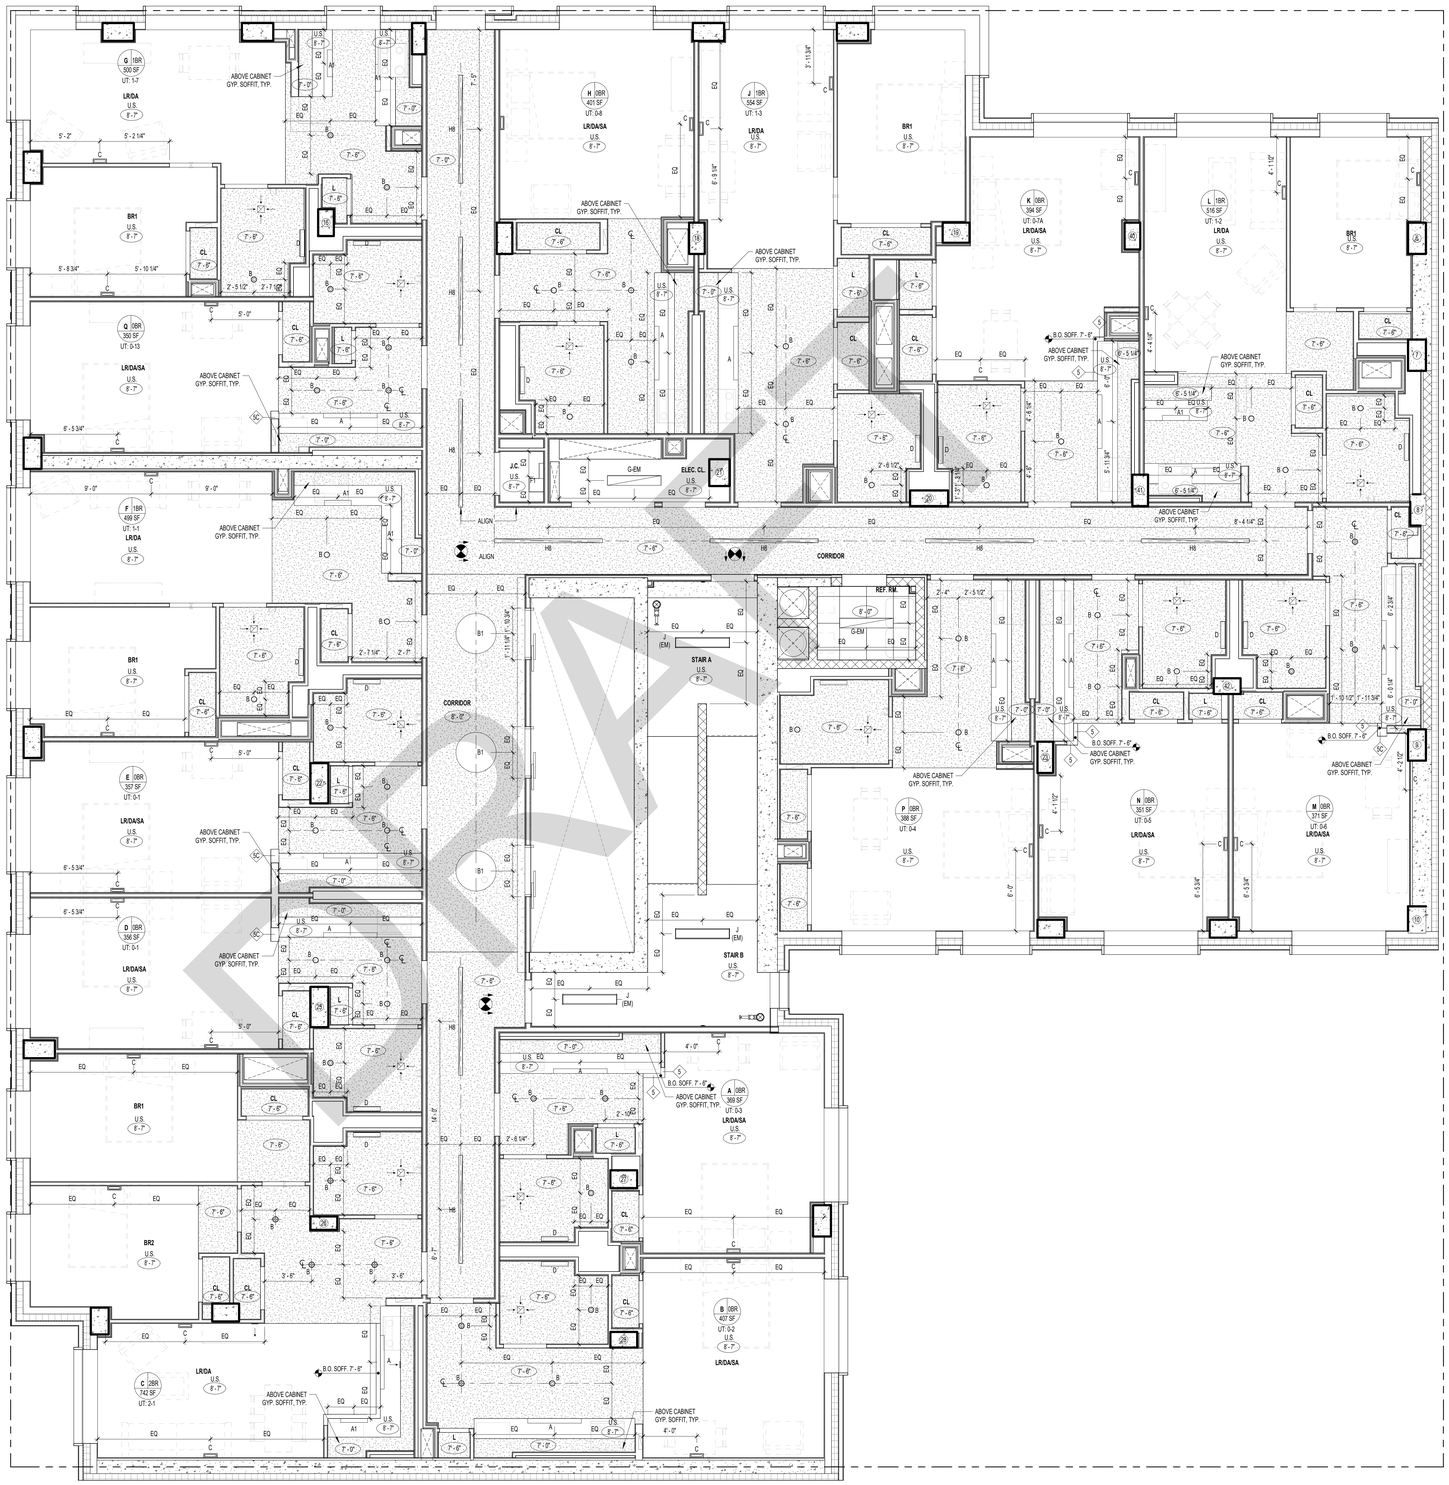

1 3RD-5TH & 7TH-9TH FLOOR RCP
1/4" = 1'-0"

Supportive Housing - Phase I


1920 Turnbull Avenue, Bronx, NY 10473

Owner:

Gilbane
STRADA
STRADA VENTURES LLC
CUCS

BLOCK: #3672 LOT: #40

NYC DOB #: # X01265022-I1

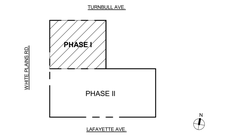

Key Plan:

NUMBER	DATE	DESCRIPTION
1	06/06/2025	PROGRESS DD SET FOR CLIENT REVIEW
2	07/15/2025	DOB SUBMISSION / DESIGN DEVELOPMENT SET
3	11/07/2025	DOB SUBMISSION
4	11/21/2025	HPD/BLDS RESPONSE

NOT FOR CONSTRUCTION

Revisions:

Architect:

Magnusson Architecture & Planning PC
42 West 39th Street, 15th Floor
New York NY 10018
Tel (212) 253 7820 Fax (212) 253 1276

Structural Engineer:

GACE Consulting Engineers
148 Madison Avenue, 4th Floor
New York NY 10016
Tel (212) 545 7878

MEP Engineer:

Ventrop Engineering Consulting Group
369 West 34th Street, 2nd Floor
New York NY 10001
Tel (212) 244 5060 Fax (212) 244 4271

Civil Engineer SWPPP:

Hartland
720 Monroe Street, Suite E513
Hoboken, NJ 07030
Tel (347) 899 4709

Civil Engineer:

AKRF
440 Park Avenue South, 7th Floor
New York NY 10016
Tel (212) 696 0670

Filing Representative:

JM Zoning
498 7th Avenue, 17th Floor
New York NY 10018
Tel (212) 964 4464 Fax (775) 628 3726

Do Not Scale Plans
Contractor to promptly notify Architect of any material variations between field conditions and existing conditions as indicated in Contract documents

COPYRIGHT 2025 Magnusson Architecture and Planning PC

3RD-5TH & 7TH-9TH FLOOR RCP

DOB SEAL:

SEAL & SIGNATURE:

REGISTERED ARCHITECT CHRISTOPHER GRIESS 058303 STATE OF NEW YORK

PROJECT No:	24008
DRAWING BY:	Author
CHK BY:	LC
DWG No:	A-123.00
SCALE: As indicated	84 OF 183

RCP NOTES

1. COORDINATE WITH MEP DRAWINGS.
2. LIGHTING CONTROLS TO COMPLY WITH NYC ENERGY CODE.
3. ALL PUBLIC LIGHTING SHALL BE METERED SEPARATELY FROM RESIDENTIAL UNITS.
4. ALL DWELLING UNITS SHALL BE INDIVIDUALLY METERED.
5. 100% OF PERMANENTLY INSTALLED FIXTURES WITHIN DWELLING UNITS SHALL BE PROVIDED WITH HIGH EFFICIENCY LAMPS, MEETING OR EXCEEDING ENERGY STAR SPECIFICATIONS.
6. REFER TO LIGHTING FIXTURE SCHEDULE AND SPECIFICATIONS.
7. ALL NON-APARTMENT AREAS SHALL BE PROVIDED WITH OCCUPANCY SENSOR CONTROLS, OR AUTOMATIC 5HLEVEL LIGHTING CONTROLS SHALL HAVE COMBINED BALLAST AND LAMP EFFICACIES MEETING OR EXCEEDING ENERGY STAR SPECIFICATIONS.
8. ALL EXTERIOR FIXTURES TO BE FULL CUT OFF, AND SHALL HAVE COMBINED BALLAST AND LAMP EFFICACIES MEETING OR EXCEEDING ENERGY STAR SPECIFICATIONS. SWITCHING TO BE AUTOMATIC ON TIMERS OR PHOTOCELL CONTROLS, WITH MANUAL SWITCH OVERRIDE.
9. WHERE INVERTERS ARE REQUIRED FOR EMERGENCY LIGHT FIXTURES, PLACE ONE PER FLOOR MIN. IN THE ELECTRICAL CLOSET. COORD WITH ELECTRICAL DWGS.
10. DOTTED LINES IN RCP INDICATE WHERE DUCTS TRANSFER ABOVE CEILING. NOT ALL LOCATIONS MAY BE SHOWN.
11. PROVIDE ACCESS PANELS WHERE REQUIRED FOR PROPER MAINTENANCE. SIZED AS RECOMMENDED BY MANUFACTURER, WHETHER OR NOT THEY APPEAR ON ARCHITECTURAL DRAWINGS. FINAL LOCATIONS TO BE APPROVED BY ARCHITECT.
12. PROVIDE 2HR FIRE RATED ENCLOSURES WHERE REQUIRED FOR REFRIGERANT PIPING.
13. REFER TO MECHANICAL, PLUMBING AND ELECTRICAL DRAWINGS FOR EQUIPMENT LOCATION.
14. DUCTS IN STRUCTURE ABOVE (DASHED BOXES) ARE SHOWN FOR REFERENCE ONLY; REFER TO MEP DRAWINGS.
15. ALL DUCTWORK, PIPES, AND CONDUIT TO BE CONCEALED IN GYPSUM BOARD CONSTRUCTION, WHETHER OR NOT INDICATED ON DRAWINGS.
16. MIN. LUMENS AT EGRESS PATHS TO BE PER NYC CODE CHAPTER 10.
17. CEILING HEIGHTS NOTED ARE ABOVE FINISHED FLOOR. IT IS ASSUMED GYPCRETE AND FLOOR FINISH ARE MAX 2" TOTAL THICKNESS. ADDITIONAL SOFFITS NOT ANTICIPATED - PROVIDE SOFFITS AS REQUIRED TO ACHIEVE CEILING HEIGHT - REVIEW WITH ARCHITECT. FOYERS IN APARTMENTS AND CORRIDORS MUST BE MIN. 7'-6" AFF.
18. PROVIDE METAL GROUNDS AT ALL WINDOW HEADERS FOR FUTURE SHADE/WINDOW TREATMENT INSTALLATION.
19. ALL WATER CURTAIN SPRINKLERS TO BE CONCEALED WITH GYPSUM WALL ASSEMBLIES.
20. SEE A-530 SERIES FOR TYPICAL BATHROOM RCPS.
21. SEE A-520 SERIES FOR TYPICAL KITCHEN RCPS.
22. RECESSED LIGHTING ADJACENT TO UNCONDITIONED SPACES IS TO BE ICAT LABELED AND AIR SEALED.


GENERAL CEILING NOTES

1. ALL DROP SOFFITS AT KITCHENETTES TO BE MIN. 1'-0" AT KITCHENETTE SIDE, TYPICAL.
2. ALL BEAMS TO RECEIVE SOFFIT ENCLOSURE, TYP.
3. MINIMUM CEILING HEIGHT AT BEDROOMS AND LIVING AREAS IS 8'-0" AFF.
4. ACU'S & OTHER MECHANICAL EQUIPMENT SHOWN FOR REFERENCE ONLY - SEE MEP DRAWINGS.

GENERAL LIGHTING CONTROL NARRATIVE

1. COORDINATE WITH LIGHTING CONTROLS NOTED IN ELECTRICAL PLANS.
2. LIGHTING IN COMMON AREA ROOMS, EXCEPT STAIRWELLS AND CORRIDORS, SHALL BE PROVIDED WITH OCCUPANCY SENSORS WITH MANUAL CONTROL.

DAYLIGHT SENSORS SHALL BE PROVIDED IN COMMON AREAS WITH WINDOWS AND CONTROL LIGHTING WITHIN 12 FEET OF THE WINDOW. STAIRWELL LIGHTS SHALL BE PROVIDED WITH INTEGRAL OCCUPANCY SENSORS. LOBBY LIGHTS ARE CONTINUOUSLY ON. CORRIDOR LIGHTS ARE CONTINUOUSLY ON AT 50%, OCCUPANCY SENSORS SHALL DIM THEM TO 50% AFTER 20 MINUTES OF VACANCY.

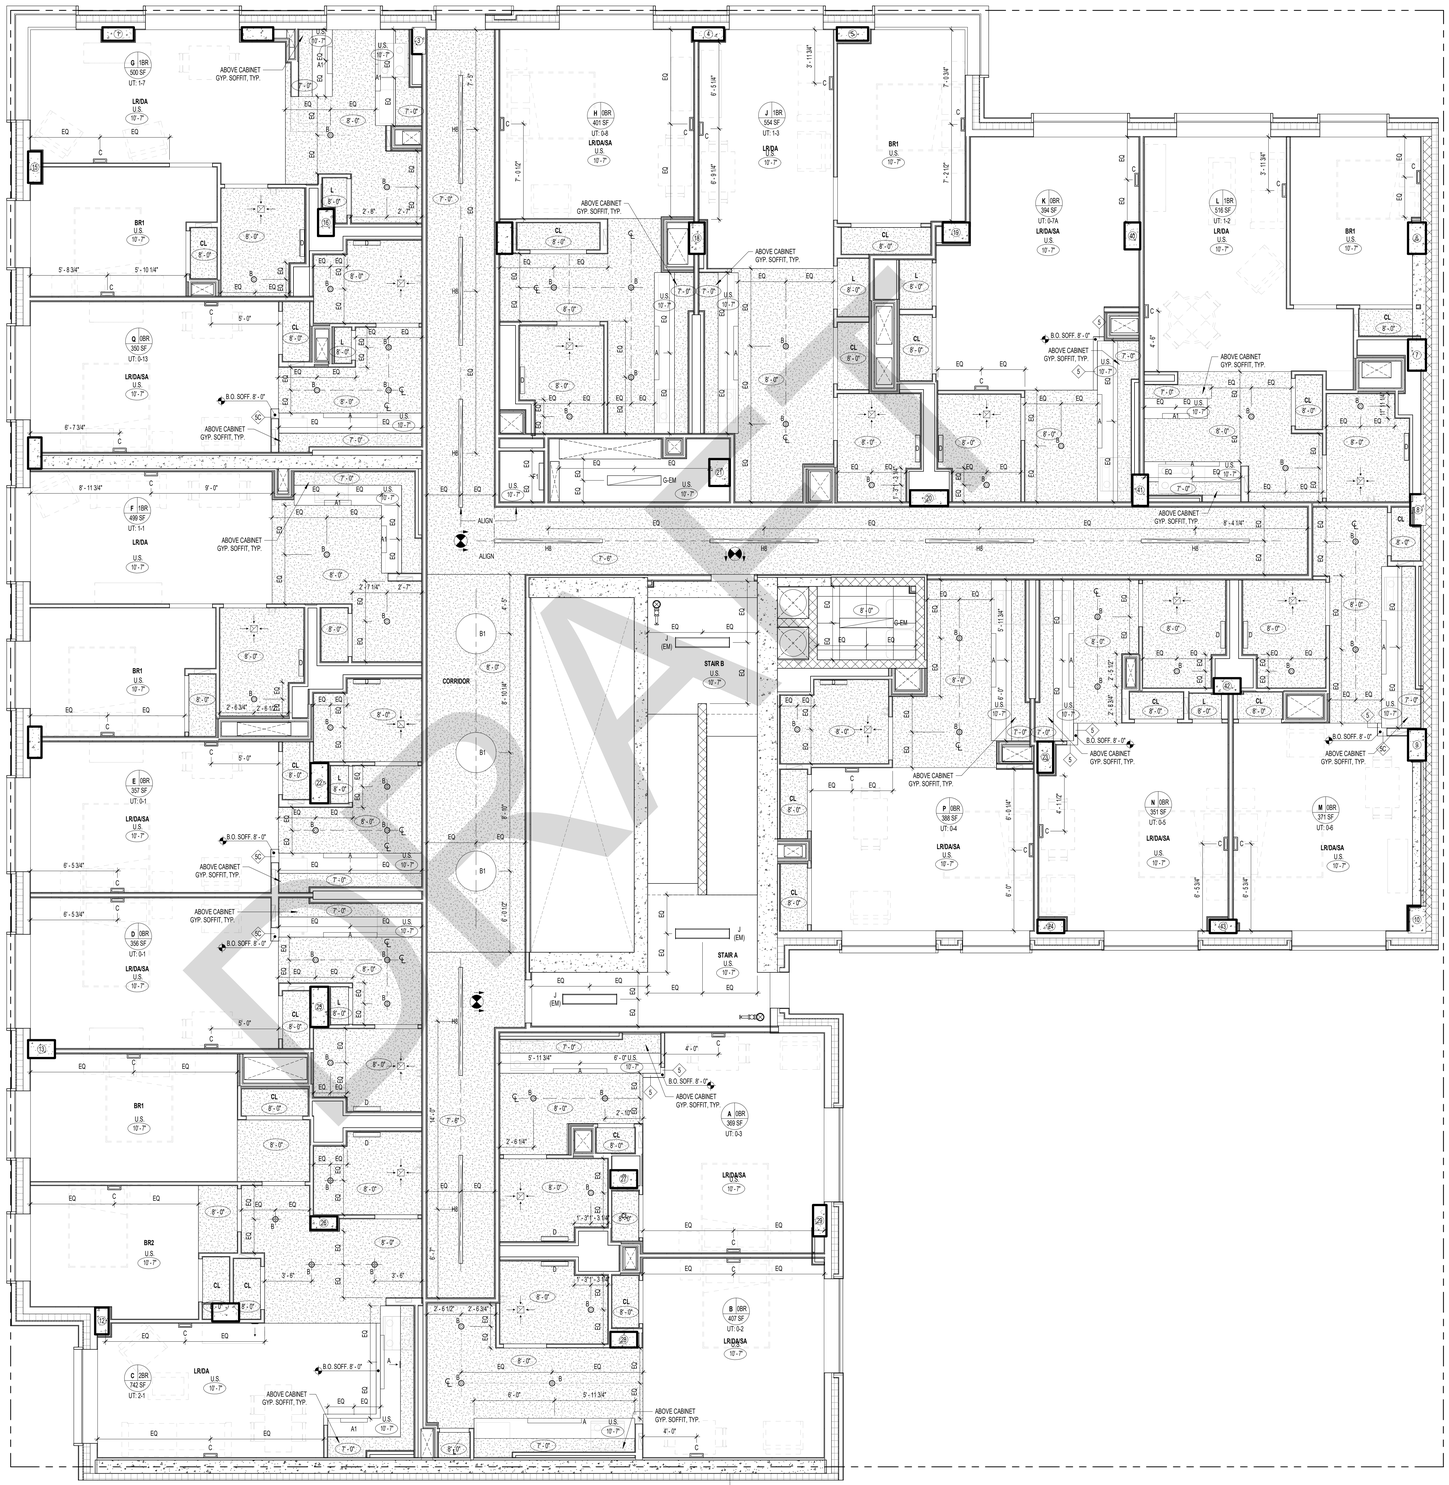

1 6TH FLOOR RCP
1/4" = 1'-0"

Supportive Housing - Phase I


1920 Turnbull Avenue, Bronx, NY 10473

Owner:

Gilbane
STRADA
STRADA VENTURES LLC
CUCS

BLOCK: #3672 LOT: #40

NYC DOB #: # X01265022-I1

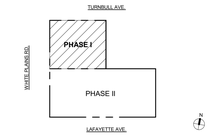

Key Plan:

NUMBER	DATE	DESCRIPTION
1	06/06/2025	PROGRESS DD SET FOR CLIENT REVIEW
2	07/15/2025	DOB SUBMISSION / DESIGN DEVELOPMENT SET
3	11/07/2025	DOB SUBMISSION
4	11/21/2025	HPD/BLDS RESPONSE

NOT FOR CONSTRUCTION

Revisions

Architect:

Magnusson Architecture & Planning PC
43 West 39th Street, 15th Floor
New York NY 10018
Tel (212) 253 7820 Fax (212) 253 1276

Structural Engineer:

GACE Consulting Engineers
148 Madison Avenue, 4th Floor
New York NY 10016
Tel (212) 545 7878

MEP Engineer:

Ventrop Engineering Consulting Group
369 West 34th Street, 2nd Floor
New York NY 10001
Tel (212) 244 5060 Fax (212) 244 4271

Civil Engineer SWPPP:

Hartland
720 Monroe Street, Suite E513
Hoboken, NJ 07030
Tel (347) 899 4709

Civil Engineer:

AKRF
440 Park Avenue South, 7th Floor
New York NY 10016
Tel (212) 696 0670

Filing Representative:

JM Zoning
498 7th Avenue, 17th Floor
New York NY 10018
Tel (212) 964 4464 Fax (775) 628 3726

Do Not Scale Plans.
Contractor to promptly notify Architect of any material variations between field conditions and existing conditions as indicated in Contract documents

© COPYRIGHT 2025 Magnusson Architecture and Planning PC

6TH FLOOR RCP

DOB SEAL:

SEAL & SIGNATURE:

REGISTERED ARCHITECT CHRISTOPHER JAMES MAGNUSSON 038302 STATE OF NEW YORK

PROJECT No:	24008
DRAWING BY:	Author
CHK BY:	LC
DWG No:	A-124.00
SCALE: As indicated	84 OF 183

RCP NOTES

1. COORDINATE WITH MEP DRAWINGS.
2. LIGHTING CONTROLS TO COMPLY WITH NYC ENERGY CODE.
3. ALL PUBLIC LIGHTING SHALL BE METERED SEPARATELY FROM RESIDENTIAL UNITS.
4. ALL DWELLING UNITS SHALL BE INDIVIDUALLY METERED.
5. 100% OF PERMANENTLY INSTALLED FIXTURES WITHIN DWELLING UNITS SHALL BE PROVIDED WITH HIGH EFFICIENCY LAMPS, MEETING OR EXCEEDING ENERGY STAR SPECIFICATIONS.
6. REFER TO LIGHTING FIXTURE SCHEDULE AND SPECIFICATIONS.
7. ALL NON-APARTMENT AREAS SHALL BE PROVIDED WITH OCCUPANCY SENSOR CONTROLS, OR AUTOMATIC 5HLEVEL LIGHTING CONTROLS: SHALL HAVE COMBINED BALLAST AND LAMP EFFICACIES MEETING OR EXCEEDING ENERGY STAR SPECIFICATIONS.
8. ALL EXTERIOR FIXTURES TO BE FULL CUT OFF, AND SHALL HAVE COMBINED BALLAST AND LAMP EFFICACIES MEETING OR EXCEEDING ENERGY STAR SPECIFICATIONS. SWITCHING TO BE AUTOMATIC ON TIMERS OR PHOTOCELL CONTROLS, WITH MANUAL SWITCH OVERRIDE.
9. WHERE INVERTERS ARE REQUIRED FOR EMERGENCY LIGHT FIXTURES, PLACE ONE PER FLOOR MIN. IN THE ELECTRICAL CLOSET. COORD WITH ELECTRICAL DWGS.
10. DOTTED LINES IN RCP INDICATE WHERE DUCTS TRANSFER ABOVE CEILING. NOT ALL LOCATIONS MAY BE SHOWN.
11. PROVIDE ACCESS PANELS WHERE REQUIRED FOR PROPER MAINTENANCE. SIZED AS RECOMMENDED BY MANUFACTURER, WHETHER OR NOT THEY APPEAR ON ARCHITECTURAL DRAWINGS. FINAL LOCATIONS TO BE APPROVED BY ARCHITECT.
12. PROVIDE 2HR FIRE RATED ENCLOSURES WHERE REQUIRED FOR REFRIGERANT PIPING.
13. REFER TO MECHANICAL, PLUMBING AND ELECTRICAL DRAWINGS FOR EQUIPMENT LOCATION.
14. DUCTS IN STRUCTURE ABOVE (DASHED BOXES) ARE SHOWN FOR REFERENCE ONLY; REFER TO MEP DRAWINGS.
15. ALL DUCTWORK, PIPES, AND CONDUIT TO BE CONCEALED IN GYPSUM BOARD CONSTRUCTION, WHETHER OR NOT INDICATED ON DRAWINGS.
16. MIN. LUMENS AT EGRESS PATHS TO BE PER NYC CODE CHAPTER 10.
17. CEILING HEIGHTS NOTED ARE ABOVE FINISHED FLOOR. IT IS ASSUMED GYPCRETE AND FLOOR FINISH ARE MAX 2" TOTAL THICKNESS. ADDITIONAL SOFFITS NOT ANTICIPATED - PROVIDE SOFFITS AS REQUIRED TO ACHIEVE CEILING HEIGHT - REVIEW WITH ARCHITECT. FOYERS IN APARTMENTS AND CORRIDORS MUST BE MIN. 7'-6" AFF.
18. PROVIDE METAL GROUNDS AT ALL WINDOW HEADERS FOR FUTURE SHADE/WINDOW TREATMENT INSTALLATION.
19. ALL WATER CURTAIN SPRINKLERS TO BE CONCEALED WITH GYPSUM WALL ASSEMBLIES.
20. SEE A-530 SERIES FOR TYPICAL BATHROOM RCPS.
21. SEE A-520 SERIES FOR TYPICAL KITCHEN RCPS.
22. RECESSED LIGHTING ADJACENT TO UNCONDITIONED SPACES IS TO BE ICAT LABELED AND AIR SEALED.


GENERAL CEILING NOTES

1. ALL DROP SOFFITS AT KITCHENETTES TO BE MIN. 1'-0" AT KITCHENETTE SIDE, TYPICAL.
2. ALL BEAMS TO RECEIVE SOFFIT ENCLOSURE, TYP.
3. MINIMUM CEILING HEIGHT AT BEDROOMS AND LIVING AREAS IS 8'-0" AFF.
4. ACU'S & OTHER MECHANICAL EQUIPMENT SHOWN FOR REFERENCE ONLY - SEE MEP DRAWINGS.

GENERAL LIGHTING CONTROL NARRATIVE

1. COORDINATE WITH LIGHTING CONTROLS NOTED IN ELECTRICAL PLANS.
2. LIGHTING IN COMMON AREA ROOMS, EXCEPT STAIRWELLS AND CORRIDORS, SHALL BE PROVIDED WITH OCCUPANCY SENSORS WITH MANUAL CONTROL.

DAYLIGHT SENSORS SHALL BE PROVIDED IN COMMON AREAS WITH WINDOWS AND CONTROL LIGHTING WITHIN 12 FEET OF THE WINDOW. STAIRWELL LIGHTS SHALL BE PROVIDED WITH INTEGRAL OCCUPANCY SENSORS. LOBBY LIGHTS ARE CONTINUOUSLY ON. CORRIDOR LIGHTS ARE CONTINUOUSLY ON AT 50%, OCCUPANCY SENSORS SHALL DIM THEM TO 50% AFTER 20 MINUTES OF VACANCY.

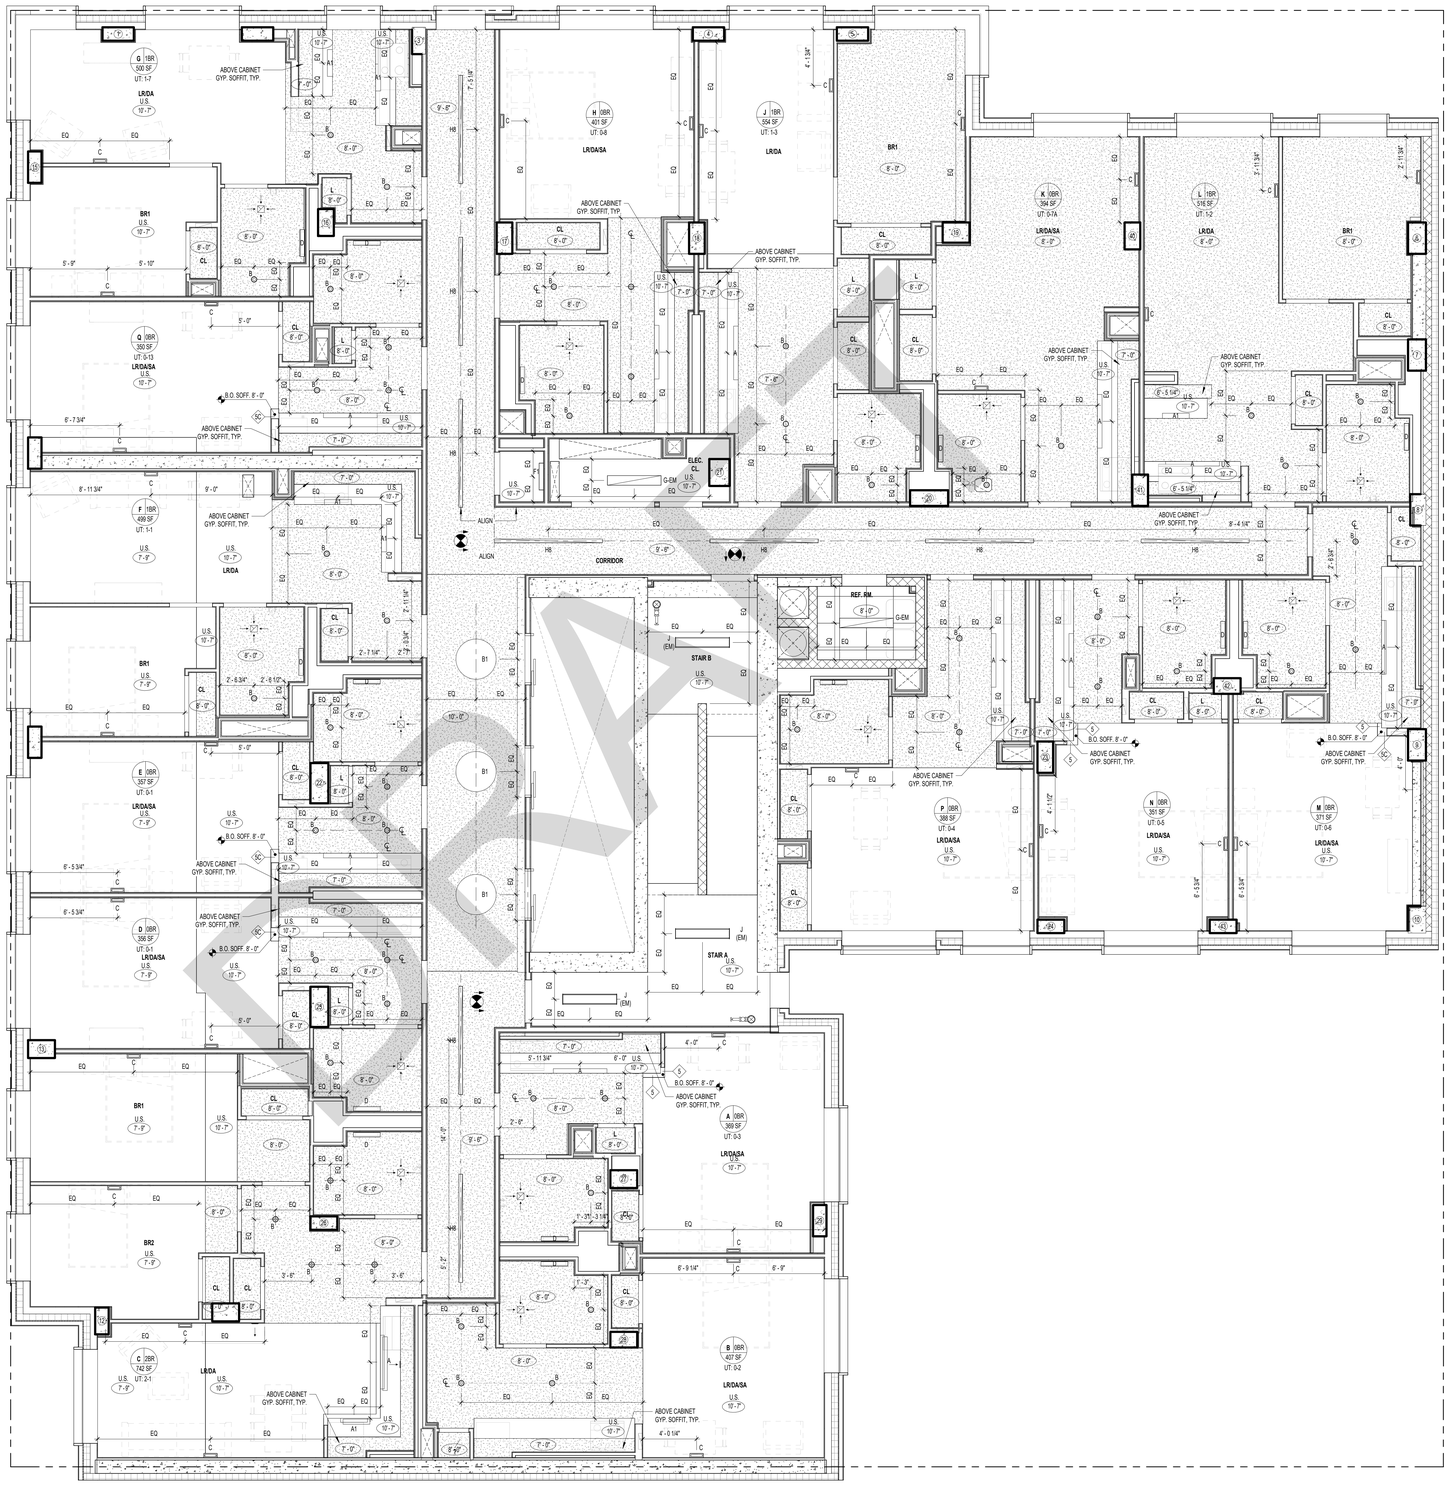

1 10TH FLOOR RCP
1/4" = 1'-0"

Supportive Housing - Phase I


1920 Turnbull Avenue, Bronx, NY 10473

Owner:

Gilbane
STRADA
STRADA VENTURES LLC
CUCS

BLOCK: #3672 LOT: #40

NYC DOB #: # X01265022-I1

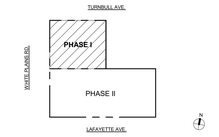

Key Plan:

NUMBER	DATE	DESCRIPTION
1	06/06/2025	PROGRESS DD SET FOR CLIENT REVIEW
2	07/15/2025	DOB SUBMISSION / DESIGN DEVELOPMENT SET
3	11/07/2025	DOB SUBMISSION
4	11/21/2025	HPD/BLDS RESPONSE

NOT FOR CONSTRUCTION

Revisions

Architect:

Magnusson Architecture & Planning PC
43 West 39th Street, 15th Floor
New York NY 10018
Tel (212) 253 7820 Fax (212) 253 1276

Structural Engineer:

GACE Consulting Engineers
148 Madison Avenue, 4th Floor
New York NY 10016
Tel (212) 545 7878

MEP Engineer:

Ventrop Engineering Consulting Group
369 West 34th Street, 2nd Floor
New York NY 10001
Tel (212) 244 5060 Fax (212) 244 4271

Civil Engineer SWPPP:

Hartland
720 Monroe Street, Suite E513
Hoboken, NJ 07030
Tel (347) 899 4709

Civil Engineer:

AKRF
440 Park Avenue South, 7th Floor
New York NY 10016
Tel (212) 696 0670

Filing Representative:

JM Zoning
498 7th Avenue, 17th Floor
New York NY 10018
Tel (212) 964 4464 Fax (775) 628 3726

Do Not Scale Plans.
Contractor to promptly notify Architect of any material variations between field conditions and existing conditions as indicated in Contract documents

© COPYRIGHT 2025 Magnusson Architecture and Planning PC

10TH FLOOR RCP

DOB SEAL:

SEAL & SIGNATURE:

REGISTERED ARCHITECT CHRISTOPHER JAMES MAGNUSSON 028302 STATE OF NEW YORK

PROJECT No:	24008
DRAWING BY:	Author
CHK BY:	LC
DWG No:	A-125.00
SCALE: As indicated	84 OF 183

RCP NOTES

1. COORDINATE WITH MEP DRAWINGS.
2. LIGHTING CONTROLS TO COMPLY WITH NYC ENERGY CODE.
3. ALL PUBLIC LIGHTING SHALL BE METERED SEPARATELY FROM RESIDENTIAL UNITS.
4. ALL DWELLING UNITS SHALL BE INDIVIDUALLY METERED.
5. 100% OF PERMANENTLY INSTALLED FIXTURES WITHIN DWELLING UNITS SHALL BE PROVIDED WITH HIGH EFFICIENCY LAMPS, MEETING OR EXCEEDING ENERGY STAR SPECIFICATIONS.
6. REFER TO LIGHTING FIXTURE SCHEDULE AND SPECIFICATIONS.
7. ALL NON-APARTMENT AREAS SHALL BE PROVIDED WITH OCCUPANCY SENSOR CONTROLS, OR AUTOMATIC 5HLEVEL LIGHTING CONTROLS: SHALL HAVE COMBINED BALLAST AND LAMP EFFICACIES MEETING OR EXCEEDING ENERGY STAR SPECIFICATIONS.
8. ALL EXTERIOR FIXTURES TO BE FULL CUT OFF, AND SHALL HAVE COMBINED BALLAST AND LAMP EFFICACIES MEETING OR EXCEEDING ENERGY STAR SPECIFICATIONS. SWITCHING TO BE AUTOMATIC ON TIMERS OR PHOTOCELL CONTROLS, WITH MANUAL SWITCH OVERRIDE.
9. WHERE INVERTERS ARE REQUIRED FOR EMERGENCY LIGHT FIXTURES, PLACE ONE PER FLOOR MIN. IN THE ELECTRICAL CLOSET. COORD WITH ELECTRICAL DWGS.
10. DOTTED LINES IN RCP INDICATE WHERE DUCTS TRANSFER ABOVE CEILING. NOT ALL LOCATIONS MAY BE SHOWN.
11. PROVIDE ACCESS PANELS WHERE REQUIRED FOR PROPER MAINTENANCE. SIZED AS RECOMMENDED BY MANUFACTURER, WHETHER OR NOT THEY APPEAR ON ARCHITECTURAL DRAWINGS. FINAL LOCATIONS TO BE APPROVED BY ARCHITECT.
12. PROVIDE 2HR FIRE RATED ENCLOSURES WHERE REQUIRED FOR REFRIGERANT PIPING.
13. REFER TO MECHANICAL, PLUMBING AND ELECTRICAL DRAWINGS FOR EQUIPMENT LOCATION.
14. DUCTS IN STRUCTURE ABOVE (DASHED BOXES) ARE SHOWN FOR REFERENCE ONLY; REFER TO MEP DRAWINGS.
15. ALL DUCTWORK, PIPES, AND CONDUIT TO BE CONCEALED IN GYPSUM BOARD CONSTRUCTION, WHETHER OR NOT INDICATED ON DRAWINGS.
16. MIN. LUMENS AT EGRESS PATHS TO BE PER NYC CODE CHAPTER 10.
17. CEILING HEIGHTS NOTED ARE ABOVE FINISHED FLOOR. IT IS ASSUMED GYPCRETE AND FLOOR FINISH ARE MAX 2" TOTAL THICKNESS. ADDITIONAL SOFFITS NOT ANTICIPATED - PROVIDE SOFFITS AS REQUIRED TO ACHIEVE CEILING HEIGHT - REVIEW WITH ARCHITECT. FOYERS IN APARTMENTS AND CORRIDORS MUST BE MIN. 7'-6" AFF.
18. PROVIDE METAL GROUNDS AT ALL WINDOW HEADERS FOR FUTURE SHADE/WINDOW TREATMENT INSTALLATION.
19. ALL WATER CURTAIN SPRINKLERS TO BE CONCEALED WITH GYPSUM WALL ASSEMBLIES.
20. SEE A-530 SERIES FOR TYPICAL BATHROOM RCPS.
21. SEE A-520 SERIES FOR TYPICAL KITCHEN RCPS.
22. RECESSED LIGHTING ADJACENT TO UNCONDITIONED SPACES IS TO BE ICAT LABELED AND AIR SEALED.


GENERAL CEILING NOTES

1. ALL DROP SOFFITS AT KITCHENETTES TO BE MIN. 1'-0" AT KITCHENETTE SIDE, TYPICAL.
2. ALL BEAMS TO RECEIVE SOFFIT ENCLOSURE, TYP.
3. MINIMUM CEILING HEIGHT AT BEDROOMS AND LIVING AREAS IS 8'-0" AFF.
4. ACU'S & OTHER MECHANICAL EQUIPMENT SHOWN FOR REFERENCE ONLY - SEE MEP DRAWINGS.

GENERAL LIGHTING CONTROL NARRATIVE

1. COORDINATE WITH LIGHTING CONTROLS NOTED IN ELECTRICAL PLANS.
2. LIGHTING IN COMMON AREA ROOMS, EXCEPT STAIRWELLS AND CORRIDORS, SHALL BE PROVIDED WITH OCCUPANCY SENSORS WITH MANUAL CONTROL.

DAYLIGHT SENSORS SHALL BE PROVIDED IN COMMON AREAS WITH WINDOWS AND CONTROL LIGHTING WITHIN 12 FEET OF THE WINDOW. STAIRWELL LIGHTS SHALL BE PROVIDED WITH INTEGRAL OCCUPANCY SENSORS. LOBBY LIGHTS ARE CONTINUOUSLY ON. CORRIDOR LIGHTS ARE CONTINUOUSLY ON AT 50%, OCCUPANCY SENSORS SHALL DIM THEM TO 50% AFTER 20 MINUTES OF VACANCY.

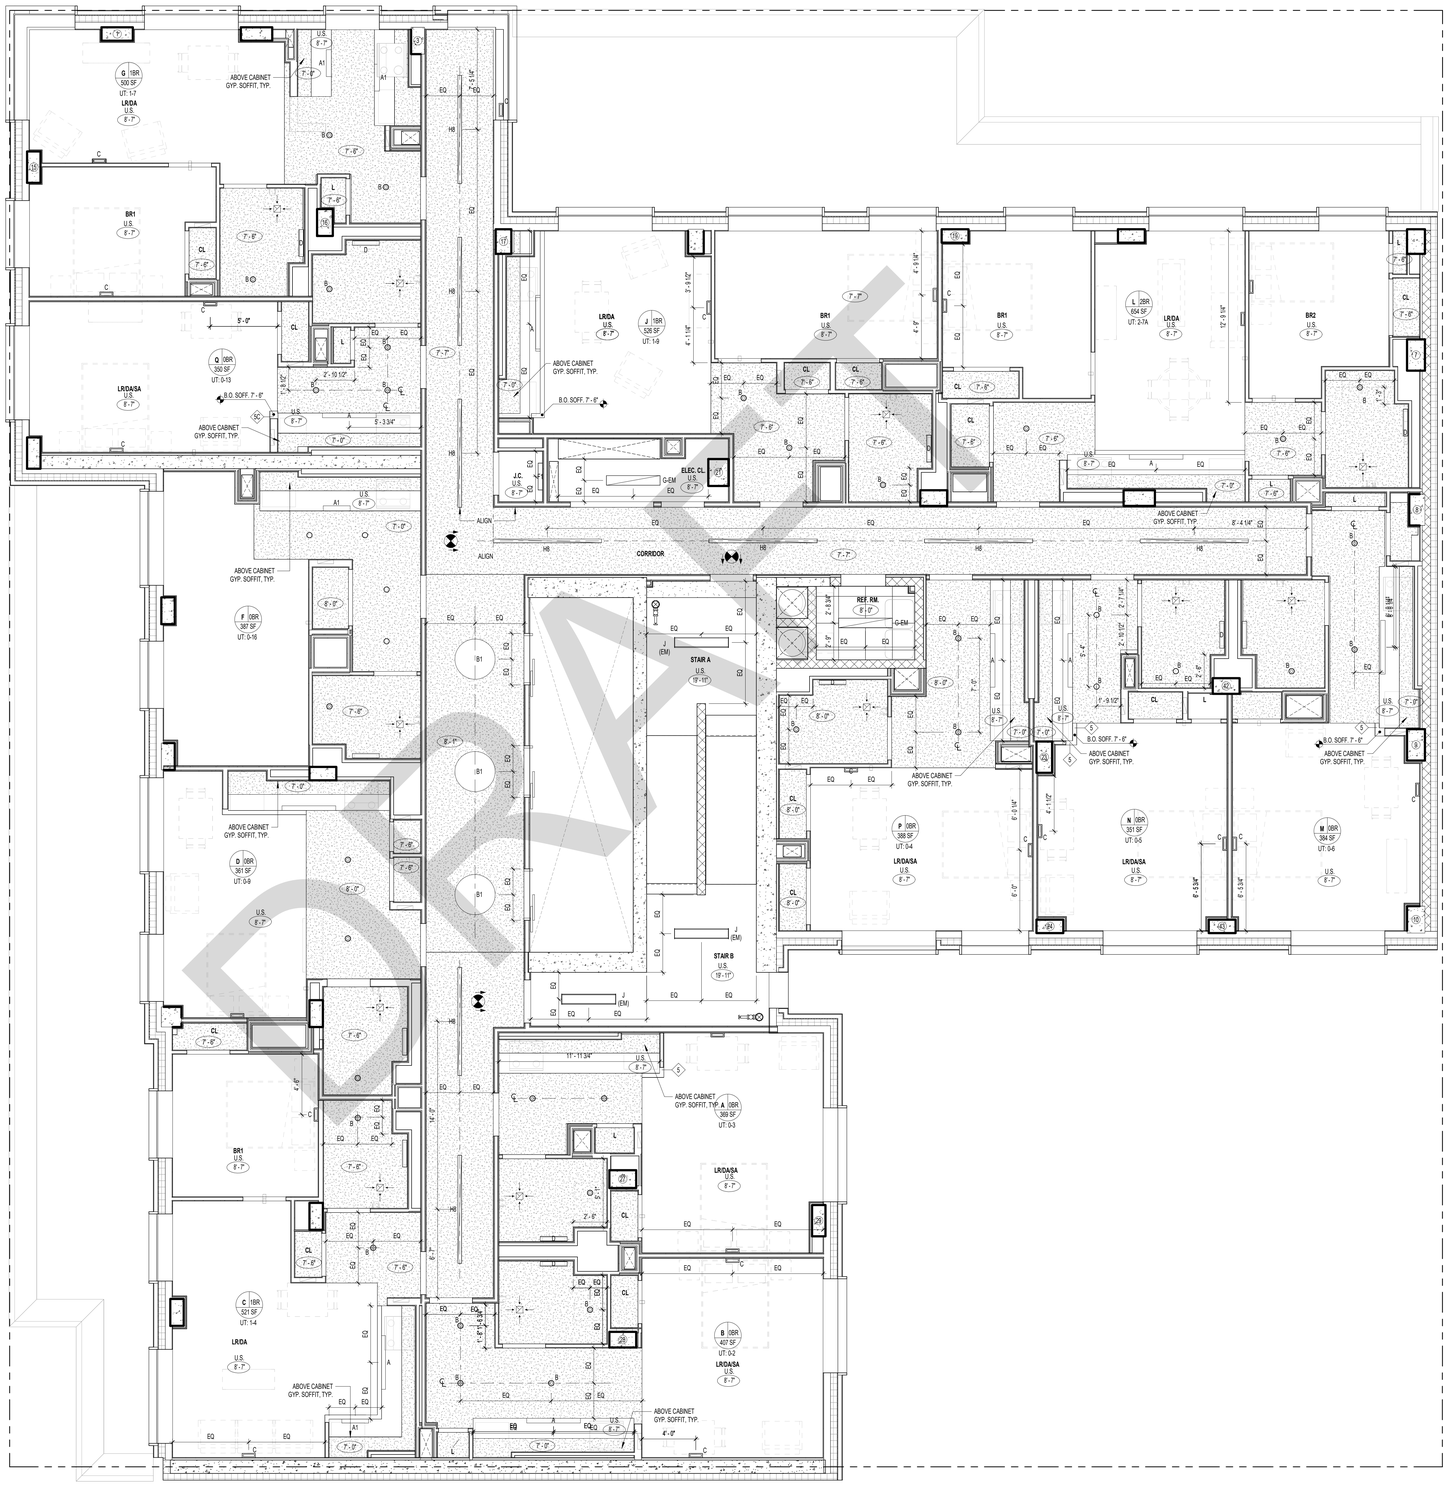

1 11TH FLOOR RCP
1/4" = 1'-0"

DRAFT

Supportive Housing - Phase I

1920 Turnbull Avenue, Bronx, NY 10473

Owner:


Gilbane

STRADA
STRADA VENTURES LLC

CUCS

BLOCK: #3672 LOT: #40

NYC DOB #: # X01265022-I1

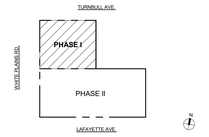

Key Plan:

NUMBER	DATE	DESCRIPTION
1	06/06/2025	PROGRESS DD SET FOR CLIENT REVIEW
2	07/15/2025	DOB SUBMISSION / DESIGN DEVELOPMENT SET
3	11/07/2025	DOB SUBMISSION
4	11/21/2025	HPD/BLDG RESPONSE

NOT FOR CONSTRUCTION

Revisions:

Architect:
Magnusson Architecture & Planning PC
43 West 39th Street, 15th Floor
New York NY 10018
Tel (212) 253 7820 Fax (212) 253 1276

Structural Engineer:
GACE Consulting Engineers
148 Madison Avenue, 4th Floor
New York NY 10016
Tel (212) 545 7878

MEP Engineer:
Ventrop Engineering Consulting Group
369 West 34th Street, 2nd Floor
New York NY 10001
Tel (212) 244 5060 Fax (212) 244 4271

Civil Engineer SWPPP:
Hartland
720 Monroe Street, Suite E513
Hoboken, NJ 07030
Tel (347) 899 4709

Civil Engineer:
AKRF
440 Park Avenue South, 7th Floor
New York NY 10016
Tel (212) 696 0670

Filing Representative:
JM Zoning
498 7th Avenue, 17th Floor
New York NY 10018
Tel (212) 964 4464 Fax (775) 628 3726

Do Not Scale Plans.
Contractor to promptly notify Architect of any material variations between field conditions and existing conditions as indicated in Contract documents

© COPYRIGHT 2025 Magnusson Architecture and Planning PC

11TH & 13TH FLOOR RCP

DOB SEAL:

SEAL & SIGNATURE:

REGISTERED ARCHITECT CHRISTOPHER JAMES MAGNUSSON 028302 STATE OF NEW YORK

PROJECT No:	24008
DRAWING BY:	Author
CHK BY:	LC
DWG No:	A-126.00
SCALE: As indicated	85 OF 183

RCP NOTES

1. COORDINATE WITH MEP DRAWINGS.
2. LIGHTING CONTROLS TO COMPLY WITH NYC ENERGY CODE.
3. ALL PUBLIC LIGHTING SHALL BE METERED SEPARATELY FROM RESIDENTIAL UNITS.
4. ALL DWELLING UNITS SHALL BE INDIVIDUALLY METERED.
5. 100% OF PERMANENTLY INSTALLED FIXTURES WITHIN DWELLING UNITS SHALL BE PROVIDED WITH HIGH EFFICIENCY LAMPS, MEETING OR EXCEEDING ENERGY STAR SPECIFICATIONS.
6. REFER TO LIGHTING FIXTURE SCHEDULE AND SPECIFICATIONS.
7. ALL NON-APARTMENT AREAS SHALL BE PROVIDED WITH OCCUPANCY SENSOR CONTROLS, OR AUTOMATIC 50-LEVEL LIGHTING CONTROLS: SHALL HAVE COMBINED BALLAST AND LAMP EFFICACIES MEETING OR EXCEEDING ENERGY STAR SPECIFICATIONS.
8. ALL EXTERIOR FIXTURES TO BE FULL CUT OFF, AND SHALL HAVE COMBINED BALLAST AND LAMP EFFICACIES MEETING OR EXCEEDING ENERGY STAR SPECIFICATIONS. SWITCHING TO BE AUTOMATIC ON TIMERS OR PHOTOCELL CONTROLS, WITH MANUAL SWITCH OVERRIDE.
9. WHERE INVERTERS ARE REQUIRED FOR EMERGENCY LIGHT FIXTURES, PLACE ONE PER FLOOR MIN. IN THE ELECTRICAL CLOSET. COORD WITH ELECTRICAL DWGS.
10. DOTTED LINES IN RCP INDICATE WHERE DUCTS TRANSFER ABOVE CEILING. NOT ALL LOCATIONS MAY BE SHOWN.
11. PROVIDE ACCESS PANELS WHERE REQUIRED FOR PROPER MAINTENANCE. SIZED AS RECOMMENDED BY MANUFACTURER, WHETHER OR NOT THEY APPEAR ON ARCHITECTURAL DRAWINGS. FINAL LOCATIONS TO BE APPROVED BY ARCHITECT.
12. PROVIDE 2HR FIRE RATED ENCLOSURES WHERE REQUIRED FOR REFRIGERANT PIPING.
13. REFER TO MECHANICAL, PLUMBING AND ELECTRICAL DRAWINGS FOR EQUIPMENT LOCATION.
14. DUCTS IN STRUCTURE ABOVE (DASHED BOXES) ARE SHOWN FOR REFERENCE ONLY; REFER TO MEP DRAWINGS.
15. ALL DUCTWORK, PIPES, AND CONDUIT TO BE CONCEALED IN GYPSUM BOARD CONSTRUCTION, WHETHER OR NOT INDICATED ON DRAWINGS.
16. MIN. LUMENS AT EGRESS PATHS TO BE PER NYC CODE CHAPTER 10.
17. CEILING HEIGHTS NOTED ARE ABOVE FINISHED FLOOR. IT IS ASSUMED GYPCRETE AND FLOOR FINISH ARE MAX 2" TOTAL THICKNESS. ADDITIONAL SOFFITS NOT ANTICIPATED - PROVIDE SOFFITS AS REQUIRED TO ACHIEVE CEILING HEIGHT - REVIEW WITH ARCHITECT. FOYERS IN APARTMENTS AND CORRIDORS MUST BE MIN. 7'-6" AFF.
18. PROVIDE METAL GROUNDS AT ALL WINDOW HEADERS FOR FUTURE SHADE/WINDOW TREATMENT INSTALLATION.
19. ALL WATER CURTAIN SPRINKLERS TO BE CONCEALED WITH GYPSUM WALL ASSEMBLIES.
20. SEE A-530 SERIES FOR TYPICAL BATHROOM RCPS.
21. SEE A-520 SERIES FOR TYPICAL KITCHEN RCPS.
22. RECESSED LIGHTING ADJACENT TO UNCONDITIONED SPACES IS TO BE ICAT LABELED AND AIR SEALED.


GENERAL CEILING NOTES

1. ALL DROP SOFFITS AT KITCHENETTES TO BE MIN. 1'-0" AT KITCHENETTE SIDE, TYPICAL.
2. ALL BEAMS TO RECEIVE SOFFIT ENCLOSURE, TYP.
3. MINIMUM CEILING HEIGHT AT BEDROOMS AND LIVING AREAS IS 8'-0" AFF.
4. ACU'S & OTHER MECHANICAL EQUIPMENT SHOWN FOR REFERENCE ONLY - SEE MEP DRAWINGS.

GENERAL LIGHTING CONTROL NARRATIVE

1. COORDINATE WITH LIGHTING CONTROLS NOTED IN ELECTRICAL PLANS.
2. LIGHTING IN COMMON AREA ROOMS, EXCEPT STAIRWELLS AND CORRIDORS, SHALL BE PROVIDED WITH OCCUPANCY SENSORS WITH MANUAL CONTROL.

DAYLIGHT SENSORS SHALL BE PROVIDED IN COMMON AREAS WITH WINDOWS AND CONTROL LIGHTING WITHIN 12 FEET OF THE WINDOW. STAIRWELL LIGHTS SHALL BE PROVIDED WITH INTEGRAL OCCUPANCY SENSORS. LOBBY LIGHTS ARE CONTINUOUSLY ON. CORRIDOR LIGHTS ARE CONTINUOUSLY ON AT 50%, OCCUPANCY SENSORS SHALL DIM THEM TO 50% AFTER 20 MINUTES OF VACANCY.

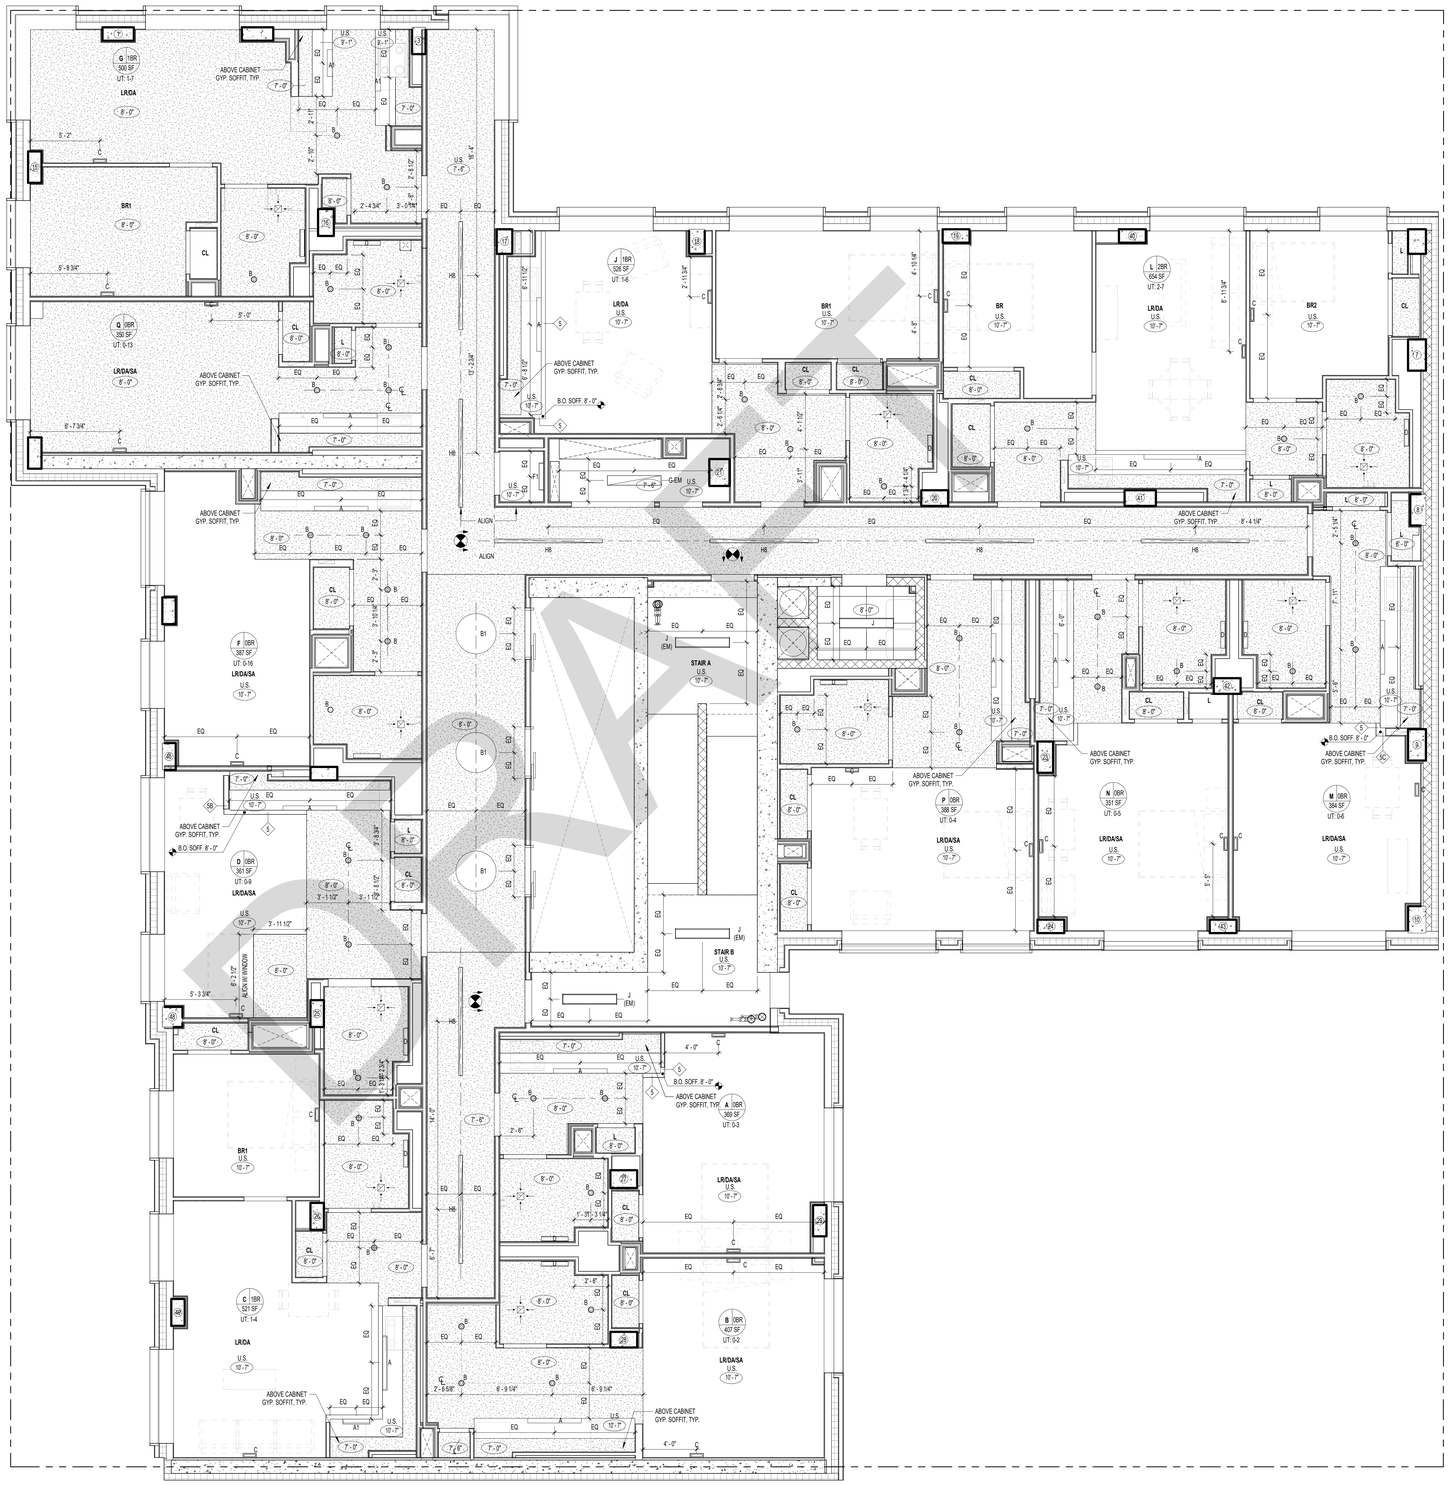

1 14TH FLOOR RCP
1/4" = 1'-0"

DRAFT

Supportive Housing - Phase I


1920 Turnbull Avenue, Bronx, NY 10473

Owner:

Gilbane
STRADA
STRADA VENTURES LLC
CUCS

BLOCK: #3672 LOT: #40

NYC DOB #: # X01265022-I1

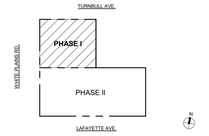

Key Plan:

NUMBER	DATE	DESCRIPTION
1	06/06/2025	PROGRESS DD SET FOR CLIENT REVIEW
2	07/15/2025	DOB SUBMISSION / DESIGN DEVELOPMENT SET
3	11/07/2025	DOB SUBMISSION
4	11/21/2025	HPD/BLDG RESPONSE

NOT FOR CONSTRUCTION

Revisions:

Architect:
MAP
Magnusson Architecture & Planning PC
42 West 39th Street, 15th Floor
New York NY 10018
Tel (212) 253 7820 Fax (212) 253 1276

Structural Engineer:
GACE Consulting Engineers
148 Madison Avenue, 4th Floor
New York NY 10016
Tel (212) 545 7878

MEP Engineer:
Ventrop Engineering Consulting Group
369 West 34th Street, 2nd Floor
New York NY 10001
Tel (212) 244 5060 Fax (212) 244 4271

Civil Engineer SWPPP:
Hartland
720 Monroe Street, Suite E513
Hoboken, NJ 07030
Tel (347) 899 4709

Civil Engineer:
AKRF
440 Park Avenue South, 7th Floor
New York NY 10016
Tel (212) 696 0670

Filing Representative:
JM Zoning
498 7th Avenue, 17th Floor
New York NY 10018
Tel (212) 964 4464 Fax (775) 628 3726

Do Not Scale Plans
Contractor to promptly notify Architect of any material variations between field conditions and existing conditions as indicated in Contract documents

© COPYRIGHT 2026 Magnusson Architecture and Planning PC

14TH FLOOR RCP

DOB SEAL:

SEAL & SIGNATURE:

REGISTERED ARCHITECT CHRISTOPHER JONES 038305 STATE OF NEW YORK

PROJECT No:	24008
DRAWING BY:	Author
CHK BY:	LC
DWG No:	A-128.00
SCALE: As indicated	85 OF 183

RCP NOTES

1. COORDINATE WITH MEP DRAWINGS.
2. LIGHTING CONTROLS TO COMPLY WITH NYC ENERGY CODE.
3. ALL PUBLIC LIGHTING SHALL BE METERED SEPARATELY FROM RESIDENTIAL UNITS.
4. ALL DWELLING UNITS SHALL BE INDIVIDUALLY METERED.
5. 100% OF PERMANENTLY INSTALLED FIXTURES WITHIN DWELLING UNITS SHALL BE PROVIDED WITH HIGH EFFICIENCY LAMPS, MEETING OR EXCEEDING ENERGY STAR SPECIFICATIONS.
6. REFER TO LIGHTING FIXTURE SCHEDULE AND SPECIFICATIONS.
7. ALL NON-APARTMENT AREAS SHALL BE PROVIDED WITH OCCUPANCY SENSOR CONTROLS, OR AUTOMATIC MULTI-LEVEL LIGHTING CONTROLS: SHALL HAVE COMBINED BALLAST AND LAMP EFFICACIES MEETING OR EXCEEDING ENERGY STAR SPECIFICATIONS.
8. ALL EXTERIOR FIXTURES TO BE FULL CUT OFF, AND SHALL HAVE COMBINED BALLAST AND LAMP EFFICACIES MEETING OR EXCEEDING ENERGY STAR SPECIFICATIONS. SWITCHING TO BE AUTOMATIC ON TIMERS OR PHOTOCELL CONTROLS, WITH MANUAL SWITCH OVERRIDE.
9. WHERE INVERTERS ARE REQUIRED FOR EMERGENCY LIGHT FIXTURES, PLACE ONE PER FLOOR MIN. IN THE ELECTRICAL CLOSET. COORD WITH ELECTRICAL DWGS.
10. DOTTED LINES IN RCP INDICATE WHERE DUCTS TRANSFER ABOVE CEILING. NOT ALL LOCATIONS MAY BE SHOWN.
11. PROVIDE ACCESS PANELS WHERE REQUIRED FOR PROPER MAINTENANCE. SIZED AS RECOMMENDED BY MANUFACTURER, WHETHER OR NOT THEY APPEAR ON ARCHITECTURAL DRAWINGS. FINAL LOCATIONS TO BE APPROVED BY ARCHITECT.
12. PROVIDE 2HR FIRE RATED ENCLOSURES WHERE REQUIRED FOR REFRIGERANT PIPING.
13. REFER TO MECHANICAL, PLUMBING AND ELECTRICAL DRAWINGS FOR EQUIPMENT LOCATION.
14. DUCTS IN STRUCTURE ABOVE (DASHED BOXES) ARE SHOWN FOR REFERENCE ONLY; REFER TO MEP DRAWINGS.
15. ALL DUCTWORK, PIPES, AND CONDUIT TO BE CONCEALED IN GYPSUM BOARD CONSTRUCTION, WHETHER OR NOT INDICATED ON DRAWINGS.
16. MIN. LUMENS AT EGRESS PATHS TO BE PER NYC CODE CHAPTER 10.
17. CEILING HEIGHTS NOTED ARE ABOVE FINISHED FLOOR. IT IS ASSUMED GYPCRETE AND FLOOR FINISH ARE MAX 2" TOTAL THICKNESS. ADDITIONAL SOFFITS NOT ANTICIPATED - PROVIDE SOFFITS AS REQUIRED TO ACHIEVE CEILING HEIGHT - REVIEW WITH ARCHITECT. FOYERS IN APARTMENTS AND CORRIDORS MUST BE MIN. 7'-6" AFF.
18. PROVIDE METAL GROUNDS AT ALL WINDOW HEADERS FOR FUTURE SHADE/WINDOW TREATMENT INSTALLATION.
19. ALL WATER CURTAIN SPRINKLERS TO BE CONCEALED WITH GYPSUM WALL ASSEMBLIES.
20. SEE A-530 SERIES FOR TYPICAL BATHROOM RCPS.
21. SEE A-520 SERIES FOR TYPICAL KITCHEN RCPS.
22. RECESSED LIGHTING ADJACENT TO UNCONDITIONED SPACES IS TO BE ICAT LABELED AND AIR SEALED.


GENERAL CEILING NOTES

1. ALL DROP SOFFITS AT KITCHENETTES TO BE MIN. 1'-0" AT KITCHENETTE SIDE, TYPICAL.
2. ALL BEAMS TO RECEIVE SOFFIT ENCLOSURE, TYP.
3. MINIMUM CEILING HEIGHT AT BEDROOMS AND LIVING AREAS IS 8'-0" AFF.
4. ACU'S & OTHER MECHANICAL EQUIPMENT SHOWN FOR REFERENCE ONLY - SEE MEP DRAWINGS.

GENERAL LIGHTING CONTROL NARRATIVE

1. COORDINATE WITH LIGHTING CONTROLS NOTED IN ELECTRICAL PLANS.
2. LIGHTING IN COMMON AREA ROOMS, EXCEPT STAIRWELLS AND CORRIDORS, SHALL BE PROVIDED WITH OCCUPANCY SENSORS WITH MANUAL CONTROL.

DAYLIGHT SENSORS SHALL BE PROVIDED IN COMMON AREAS WITH WINDOWS AND CONTROL LIGHTING WITHIN 12 FEET OF THE WINDOW. STAIRWELL LIGHTS SHALL BE PROVIDED WITH INTEGRAL OCCUPANCY SENSORS. LOBBY LIGHTS ARE CONTINUOUSLY ON. CORRIDOR LIGHTS ARE CONTINUOUSLY ON AT 50%, OCCUPANCY SENSORS SHALL DIM THEM TO 50% AFTER 20 MINUTES OF VACANCY.

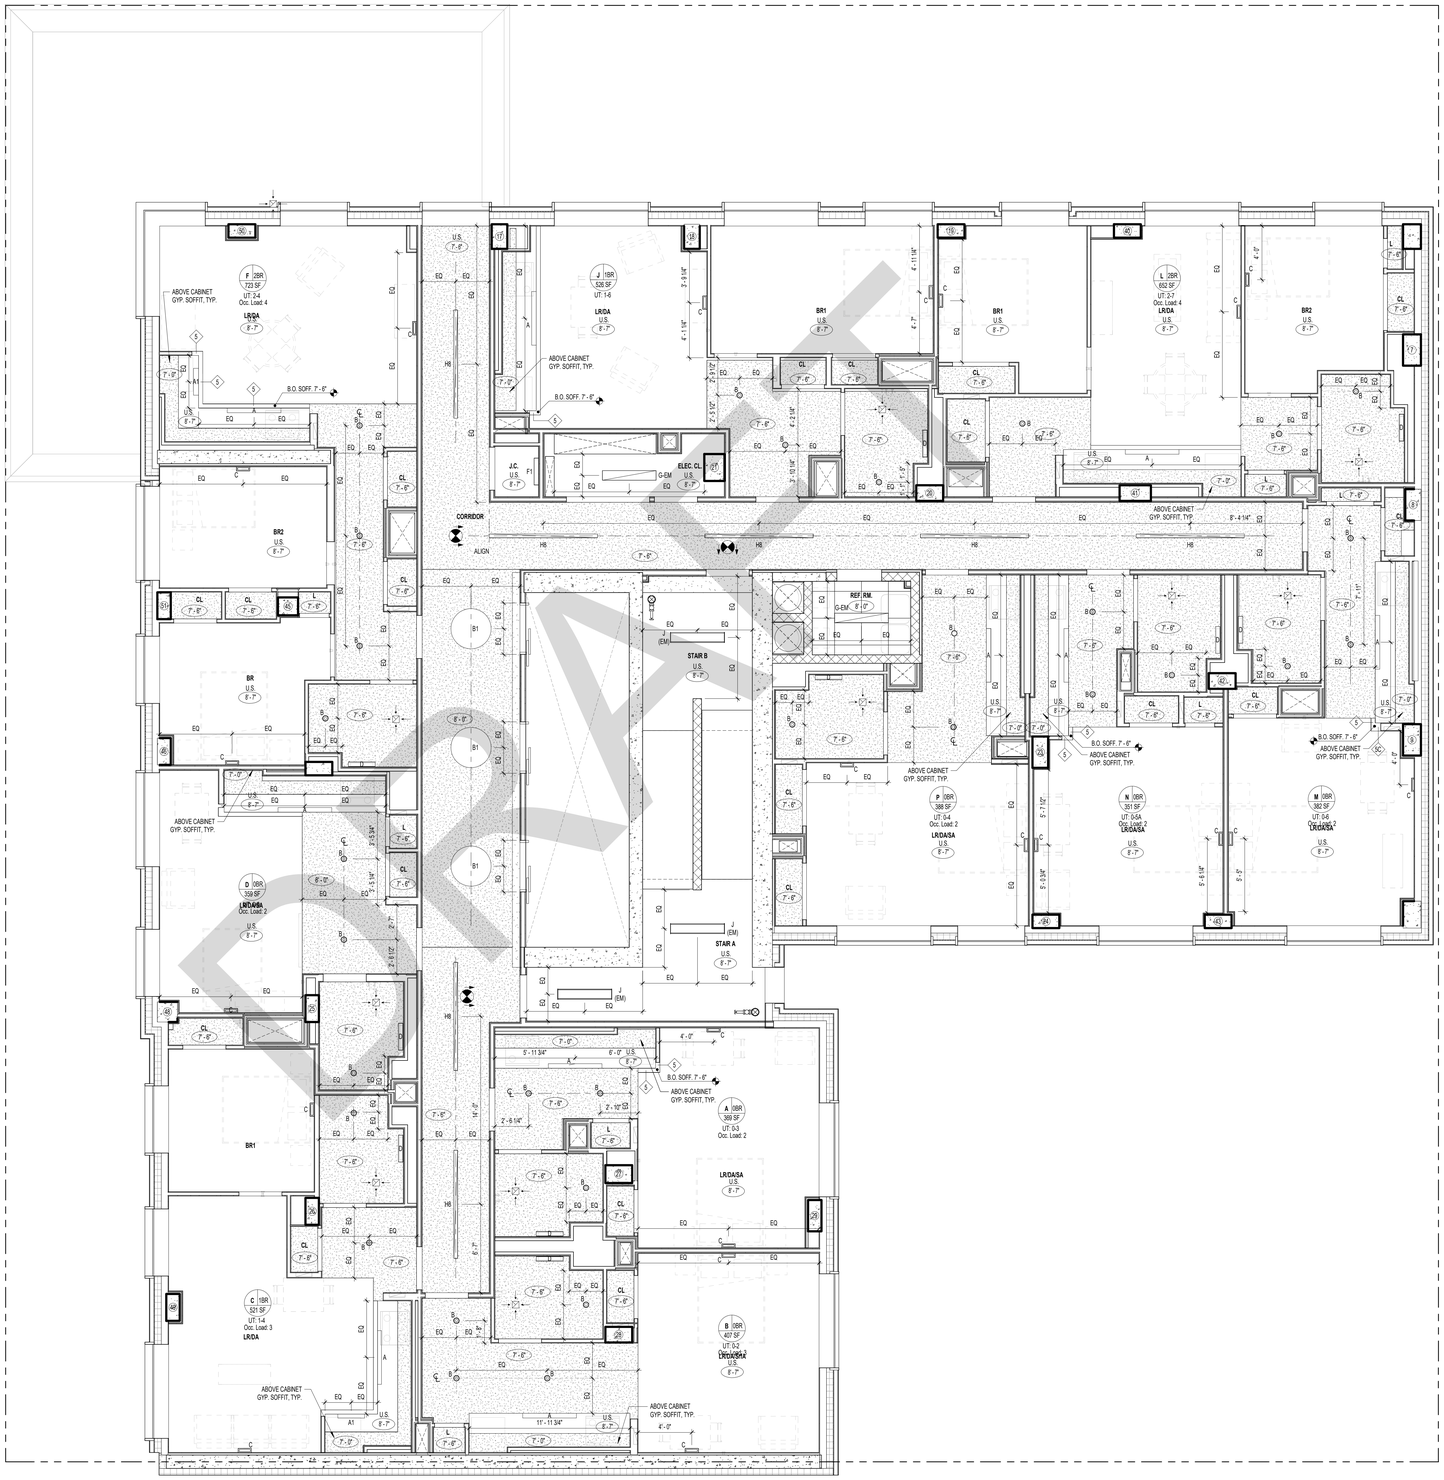

1 15TH FLOOR RCP
1/4" = 1'-0"

Supportive Housing - Phase I

1920 Turnbull Avenue, Bronx, NY 10473

Owner:


Gilbane

STRADA
STRADA VENTURES LLC

CUCS

BLOCK: #3672 LOT: #40

NYC DOB #: # X01265022-I1

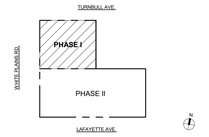

Key Plan:

NUMBER	DATE	DESCRIPTION
1	06/06/2025	PROGRESS DD SET FOR CLIENT REVIEW
2	07/15/2025	DOB SUBMISSION / DESIGN DEVELOPMENT SET
3	11/07/2025	DOB SUBMISSION
4	11/21/2025	HPD/BLDS RESPONSE

NOT FOR CONSTRUCTION

Revisions:

Architect:

MAP
Magnusson Architecture & Planning PC
42 West 39th Street, 15th Floor
New York NY 10018
Tel (212) 253 7820 Fax (212) 253 1276

Structural Engineer:

GACE Consulting Engineers
148 Madison Avenue, 4th Floor
New York NY 10016
Tel (212) 545 7878

MEP Engineer:

Ventrop Engineering Consulting Group
369 West 34th Street, 2nd Floor
New York NY 10001
Tel (212) 244 5060 Fax (212) 244 4271

Civil Engineer SWPPP:

Hartland
720 Monroe Street, Suite E513
Hoboken, NJ 07030
Tel (347) 899 4709

Civil Engineer:

AKRF
440 Park Avenue South, 7th Floor
New York NY 10016
Tel (212) 696 0670

Filing Representative:

JM Zoning
498 7th Avenue, 17th Floor
New York NY 10018
Tel (212) 964 4464 Fax (775) 628 3726

Do Not Scale Plans
Contractor to promptly notify Architect of any material variations between field conditions and existing conditions as indicated in Contract documents

© COPYRIGHT 2026 Magnusson Architecture and Planning PC

15TH FLOOR RCP

DOB SEAL:

SEAL & SIGNATURE:

REGISTERED ARCHITECT CHRISTOPHER JONES 038305 STATE OF NEW YORK

PROJECT No:	24008
DRAWING BY:	Author
CHK BY:	LC
DWG No:	A-129.00
SCALE: As indicated	86 OF 183

RCP NOTES

1. COORDINATE WITH MEP DRAWINGS.
2. LIGHTING CONTROLS TO COMPLY WITH NYC ENERGY CODE.
3. ALL PUBLIC LIGHTING SHALL BE METERED SEPARATELY FROM RESIDENTIAL UNITS.
4. ALL DWELLING UNITS SHALL BE INDIVIDUALLY METERED.
5. 100% OF PERMANENTLY INSTALLED FIXTURES WITHIN DWELLING UNITS SHALL BE PROVIDED WITH HIGH EFFICIENCY LAMPS, MEETING OR EXCEEDING ENERGY STAR SPECIFICATIONS.
6. REFER TO LIGHTING FIXTURE SCHEDULE AND SPECIFICATIONS.
7. ALL NON-APARTMENT AREAS SHALL BE PROVIDED WITH OCCUPANCY SENSOR CONTROLS, OR AUTOMATIC 5%-EVEL LIGHTING CONTROLS SHALL HAVE COMBINED BALLAST AND LAMP EFFICACIES MEETING OR EXCEEDING ENERGY STAR SPECIFICATIONS.
8. ALL EXTERIOR FIXTURES TO BE FULL CUT OFF, AND SHALL HAVE COMBINED BALLAST AND LAMP EFFICACIES MEETING OR EXCEEDING ENERGY STAR SPECIFICATIONS. SWITCHING TO BE AUTOMATIC ON TIMERS OR PHOTOCELL CONTROLS, WITH MANUAL SWITCH OVERRIDE.
9. WHERE INVERTERS ARE REQUIRED FOR EMERGENCY LIGHT FIXTURES, PLACE ONE PER FLOOR MIN. IN THE ELECTRICAL CLOSET. COORD WITH ELECTRICAL DWGS.
10. DOTTED LINES IN RCP INDICATE WHERE DUCTS TRANSFER ABOVE CEILING. NOT ALL LOCATIONS MAY BE SHOWN.
11. PROVIDE ACCESS PANELS WHERE REQUIRED FOR PROPER MAINTENANCE. SIZED AS RECOMMENDED BY MANUFACTURER, WHETHER OR NOT THEY APPEAR ON ARCHITECTURAL DRAWINGS. FINAL LOCATIONS TO BE APPROVED BY ARCHITECT.
12. PROVIDE 2HR FIRE RATED ENCLOSURES WHERE REQUIRED FOR REFRIGERANT PIPING.
13. REFER TO MECHANICAL, PLUMBING AND ELECTRICAL DRAWINGS FOR EQUIPMENT LOCATION.
14. DUCTS IN STRUCTURE ABOVE (DASHED BOXES) ARE SHOWN FOR REFERENCE ONLY; REFER TO MEP DRAWINGS.
15. ALL DUCTWORK, PIPES, AND CONDUIT TO BE CONCEALED IN GYPSUM BOARD CONSTRUCTION, WHETHER OR NOT INDICATED ON DRAWINGS.
16. MIN. LUMENS AT EGRESS PATHS TO BE PER NYC CODE CHAPTER 10.
17. CEILING HEIGHTS NOTED ARE ABOVE FINISHED FLOOR. IT IS ASSUMED GYPCRETE AND FLOOR FINISH ARE MAX 2" TOTAL THICKNESS. ADDITIONAL SOFFITS NOT ANTICIPATED - PROVIDE SOFFITS AS REQUIRED TO ACHIEVE CEILING HEIGHT - REVIEW WITH ARCHITECT. FOYERS IN APARTMENTS AND CORRIDORS MUST BE MIN. 7'-6" AFF.
18. PROVIDE METAL GROUNDS AT ALL WINDOW HEADERS FOR FUTURE SHADE/WINDOW TREATMENT INSTALLATION.
19. ALL WATER CURTAIN SPRINKLERS TO BE CONCEALED WITH GYPSUM WALL ASSEMBLIES.
20. SEE A-530 SERIES FOR TYPICAL BATHROOM RCPS.
21. SEE A-520 SERIES FOR TYPICAL KITCHEN RCPS.
22. RECESSED LIGHTING ADJACENT TO UNCONDITIONED SPACES IS TO BE ICAT LABELED AND AIR SEALED.


GENERAL CEILING NOTES

1. ALL DROP SOFFITS AT KITCHENETTES TO BE MIN. 1'-0" AT KITCHENETTE SIDE, TYPICAL.
2. ALL BEAMS TO RECEIVE SOFFIT ENCLOSURE, TYP.
3. MINIMUM CEILING HEIGHT AT BEDROOMS AND LIVING AREAS IS 8'-0" AFF.
4. ACU'S & OTHER MECHANICAL EQUIPMENT SHOWN FOR REFERENCE ONLY - SEE MEP DRAWINGS.

GENERAL LIGHTING CONTROL NARRATIVE

1. COORDINATE WITH LIGHTING CONTROLS NOTED IN ELECTRICAL PLANS.
2. LIGHTING IN COMMON AREA ROOMS, EXCEPT STAIRWELLS AND CORRIDORS, SHALL BE PROVIDED WITH OCCUPANCY SENSORS WITH MANUAL CONTROL.

DAYLIGHT SENSORS SHALL BE PROVIDED IN COMMON AREAS WITH WINDOWS AND CONTROL LIGHTING WITHIN 12 FEET OF THE WINDOW. STAIRWELL LIGHTS SHALL BE PROVIDED WITH INTEGRAL OCCUPANCY SENSORS. LOBBY LIGHTS ARE CONTINUOUSLY ON. CORRIDOR LIGHTS ARE CONTINUOUSLY ON AT 50%. OCCUPANCY SENSORS SHALL DIM THEM TO 50% AFTER 20 MINUTES OF VACANCY.

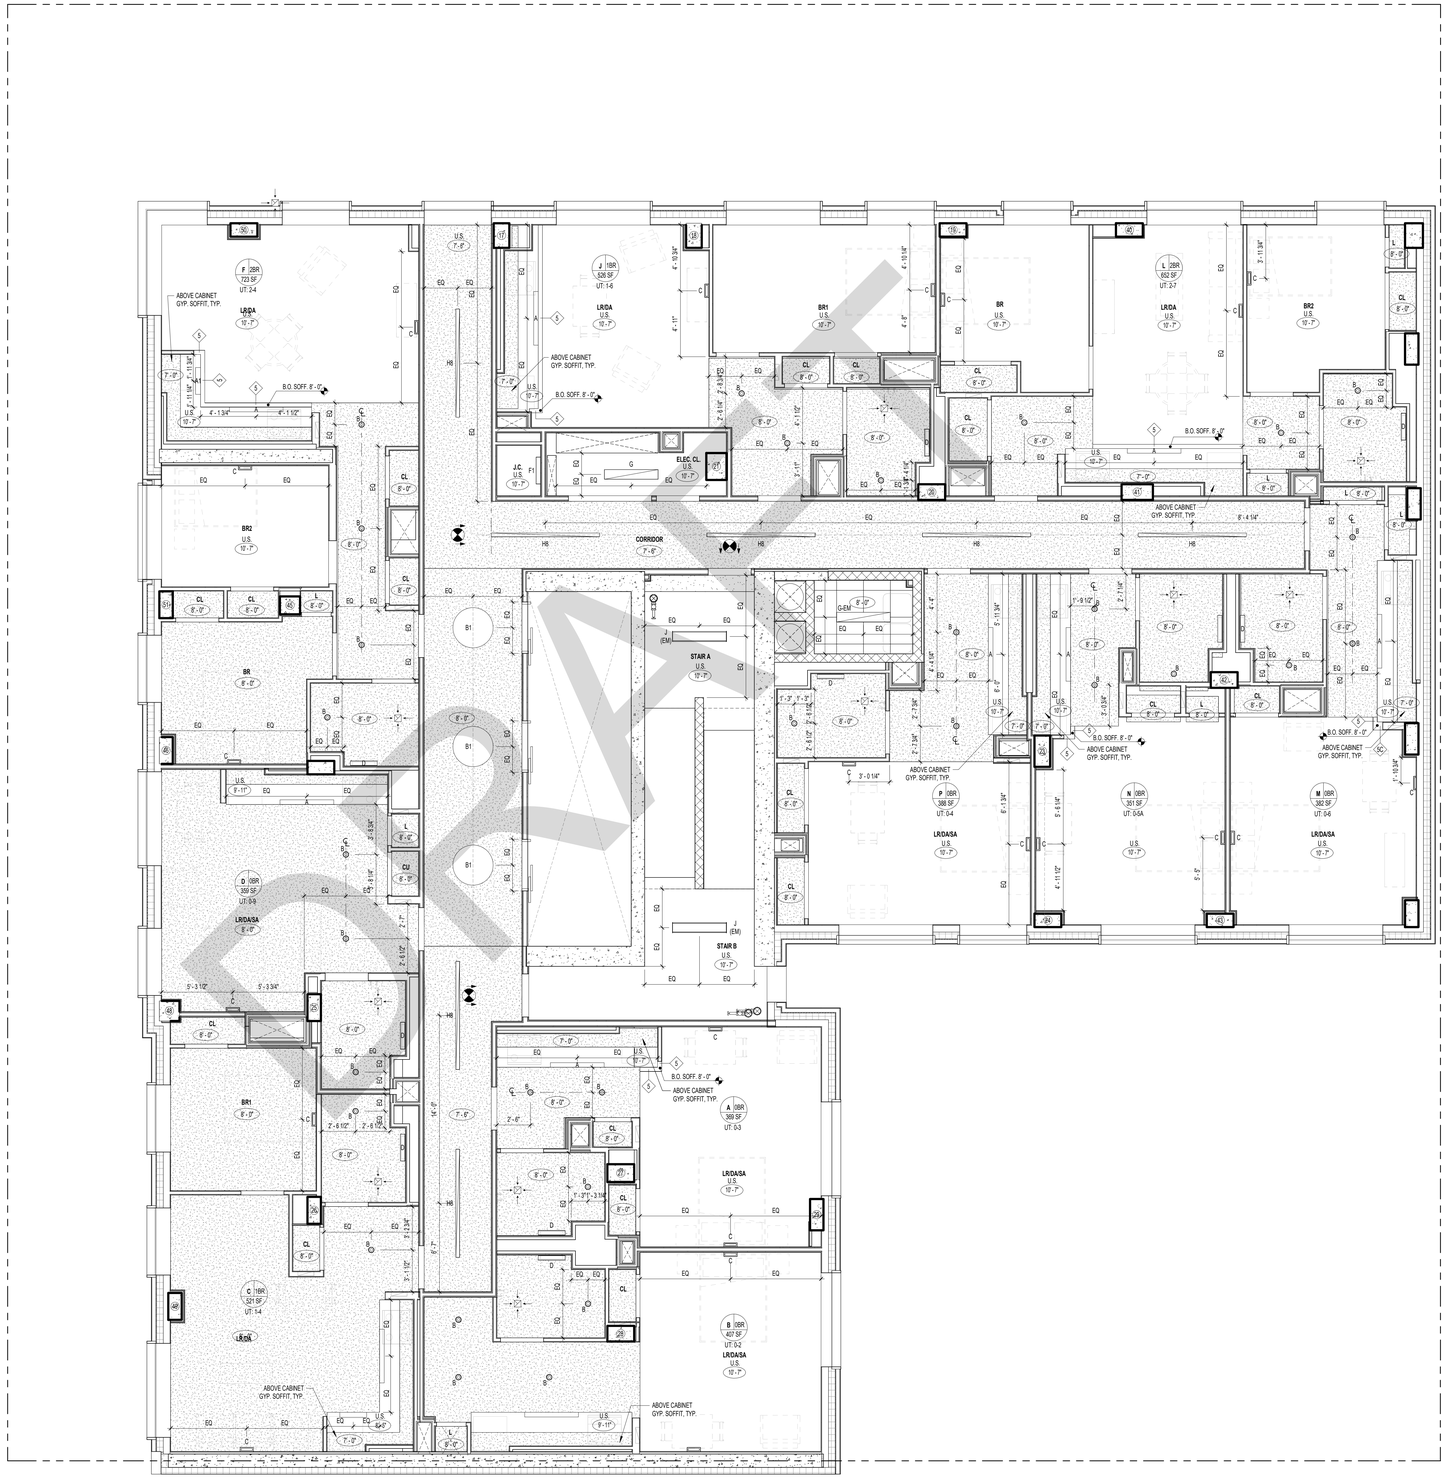

1 16TH FLOOR RCP
1/4" = 1'-0"

DOB SEAL:

Supportive Housing - Phase I

1920 Turnbull Avenue, Bronx, NY 10473

Owner:


Gilbane

STRADA
STRADA VENTURES LLC

CUCS

BLOCK: #3672 LOT: #40

NYC DOB #: # X01265022-I1

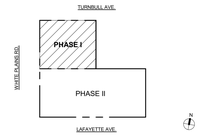

Key Plan:

NUMBER	DATE	DESCRIPTION
1	06/06/2025	PROGRESS DD SET FOR CLIENT REVIEW
2	07/15/2025	DOB SUBMISSION / DESIGN DEVELOPMENT SET
3	11/07/2025	DOB SUBMISSION
4	11/21/2025	HPD/BLDS RESPONSE

NOT FOR CONSTRUCTION

Revisions:

Architect:

MAG

Magnusson Architecture & Planning PC
42 West 39th Street, 15th Floor
New York NY 10018
Tel (212) 253 7820 Fax (212) 253 1276

Structural Engineer:

GACE Consulting Engineers
148 Madison Avenue, 4th Floor
New York NY 10016
Tel (212) 545 7878

MEP Engineer:

Ventrop Engineering Consulting Group
369 West 34th Street, 2nd Floor
New York NY 10001
Tel (212) 244 5060 Fax (212) 244 4271

Civil Engineer SWPPP:

Hartland
720 Monroe Street, Suite E513
Hoboken, NJ 07030
Tel (347) 899 4709

Civil Engineer:

AKRF
440 Park Avenue South, 7th Floor
New York NY 10016
Tel (212) 696 0670

Filing Representative:

JM Zoning
498 7th Avenue, 17th Floor
New York NY 10018
Tel (212) 964 4464 Fax (775) 628 3726

Do Not Scale Plans.
Contractor to promptly notify Architect of any material variations between field conditions and existing conditions as indicated in Contract documents

© COPYRIGHT 2025 Magnusson Architecture and Planning PC

16TH FLOOR RCP

SEAL & SIGNATURE:

REGISTERED ARCHITECT CHRISTOPHER JAMES LEE 038302 STATE OF NEW YORK

PROJECT No:	24008
DRAWING BY:	Author
CHK BY:	LC
DWG No:	A-130.00
SCALE: As indicated	86 OF 183

RCP NOTES

1. COORDINATE WITH MEP DRAWINGS.
2. LIGHTING CONTROLS TO COMPLY WITH NYC ENERGY CODE.
3. ALL PUBLIC LIGHTING SHALL BE METERED SEPARATELY FROM RESIDENTIAL UNITS.
4. ALL DWELLING UNITS SHALL BE INDIVIDUALLY METERED.
5. 100% OF PERMANENTLY INSTALLED FIXTURES WITHIN DWELLING UNITS SHALL BE PROVIDED WITH HIGH EFFICIENCY LAMPS, MEETING OR EXCEEDING ENERGY STAR SPECIFICATIONS.
6. REFER TO LIGHTING FIXTURE SCHEDULE AND SPECIFICATIONS.
7. ALL NON-APARTMENT AREAS SHALL BE PROVIDED WITH OCCUPANCY SENSOR CONTROLS, OR AUTOMATIC 50-LEVEL LIGHTING CONTROLS SHALL HAVE COMBINED BALLAST AND LAMP EFFICACIES MEETING OR EXCEEDING ENERGY STAR SPECIFICATIONS.
8. ALL EXTERIOR FIXTURES TO BE FULL CUT OFF, AND SHALL HAVE COMBINED BALLAST AND LAMP EFFICACIES MEETING OR EXCEEDING ENERGY STAR SPECIFICATIONS. SWITCHING TO BE AUTOMATIC ON TIMERS OR PHOTOCELL CONTROLS, WITH MANUAL SWITCH OVERRIDE.
9. WHERE INVERTERS ARE REQUIRED FOR EMERGENCY LIGHT FIXTURES, PLACE ONE PER FLOOR MIN. IN THE ELECTRICAL CLOSET. COORD WITH ELECTRICAL DWGS.
10. DOTTED LINES IN RCP INDICATE WHERE DUCTS TRANSFER ABOVE CEILING. NOT ALL LOCATIONS MAY BE SHOWN.
11. PROVIDE ACCESS PANELS WHERE REQUIRED FOR PROPER MAINTENANCE. SIZED AS RECOMMENDED BY MANUFACTURER, WHETHER OR NOT THEY APPEAR ON ARCHITECTURAL DRAWINGS. FINAL LOCATIONS TO BE APPROVED BY ARCHITECT.
12. PROVIDE 2HR FIRE RATED ENCLOSURES WHERE REQUIRED FOR REFRIGERANT PIPING.
13. REFER TO MECHANICAL, PLUMBING AND ELECTRICAL DRAWINGS FOR EQUIPMENT LOCATION.
14. DUCTS IN STRUCTURE ABOVE (DASHED BOXES) ARE SHOWN FOR REFERENCE ONLY; REFER TO MEP DRAWINGS.
15. ALL DUCTWORK, PIPES, AND CONDUIT TO BE CONCEALED IN GYPSUM BOARD CONSTRUCTION, WHETHER OR NOT INDICATED ON DRAWINGS.
16. MIN. LUMENS AT EGRESS PATHS TO BE PER NYC CODE CHAPTER 10.
17. CEILING HEIGHTS NOTED ARE ABOVE FINISHED FLOOR. IT IS ASSUMED GYPCRETE AND FLOOR FINISH ARE MAX 2" TOTAL THICKNESS. ADDITIONAL SOFFITS NOT ANTICIPATED - PROVIDE SOFFITS AS REQUIRED TO ACHIEVE CEILING HEIGHT - REVIEW WITH ARCHITECT. FOYERS IN APARTMENTS AND CORRIDORS MUST BE MIN. 7'-6" AFF.
18. PROVIDE METAL GROUNDS AT ALL WINDOW HEADERS FOR FUTURE SHADE/WINDOW TREATMENT INSTALLATION.
19. ALL WATER CURTAIN SPRINKLERS TO BE CONCEALED WITH GYPSUM WALL ASSEMBLIES.
20. SEE A-530 SERIES FOR TYPICAL BATHROOM RCPS.
21. SEE A-520 SERIES FOR TYPICAL KITCHEN RCPS.
22. RECESSED LIGHTING ADJACENT TO UNCONDITIONED SPACES IS TO BE ICAT LABELED AND AIR SEALED.


GENERAL CEILING NOTES

1. ALL DROP SOFFITS AT KITCHENETTES TO BE MIN. 1'-0" AT KITCHENETTE SIDE, TYPICAL.
2. ALL BEAMS TO RECEIVE SOFFIT ENCLOSURE, TYP.
3. MINIMUM CEILING HEIGHT AT BEDROOMS AND LIVING AREAS IS 8'-0" AFF.
4. ACU'S & OTHER MECHANICAL EQUIPMENT SHOWN FOR REFERENCE ONLY - SEE MEP DRAWINGS.

GENERAL LIGHTING CONTROL NARRATIVE

1. COORDINATE WITH LIGHTING CONTROLS NOTED IN ELECTRICAL PLANS.
2. LIGHTING IN COMMON AREA ROOMS, EXCEPT STAIRWELLS AND CORRIDORS, SHALL BE PROVIDED WITH OCCUPANCY SENSORS WITH MANUAL CONTROL.

DAYLIGHT SENSORS SHALL BE PROVIDED IN COMMON AREAS WITH WINDOWS AND CONTROL LIGHTING WITHIN 12 FEET OF THE WINDOW. STAIRWELL LIGHTS SHALL BE PROVIDED WITH INTEGRAL OCCUPANCY SENSORS. LOBBY LIGHTS ARE CONTINUOUSLY ON. CORRIDOR LIGHTS ARE CONTINUOUSLY ON AT 50%, OCCUPANCY SENSORS SHALL DIM THEM TO 50% AFTER 20 MINUTES OF VACANCY.

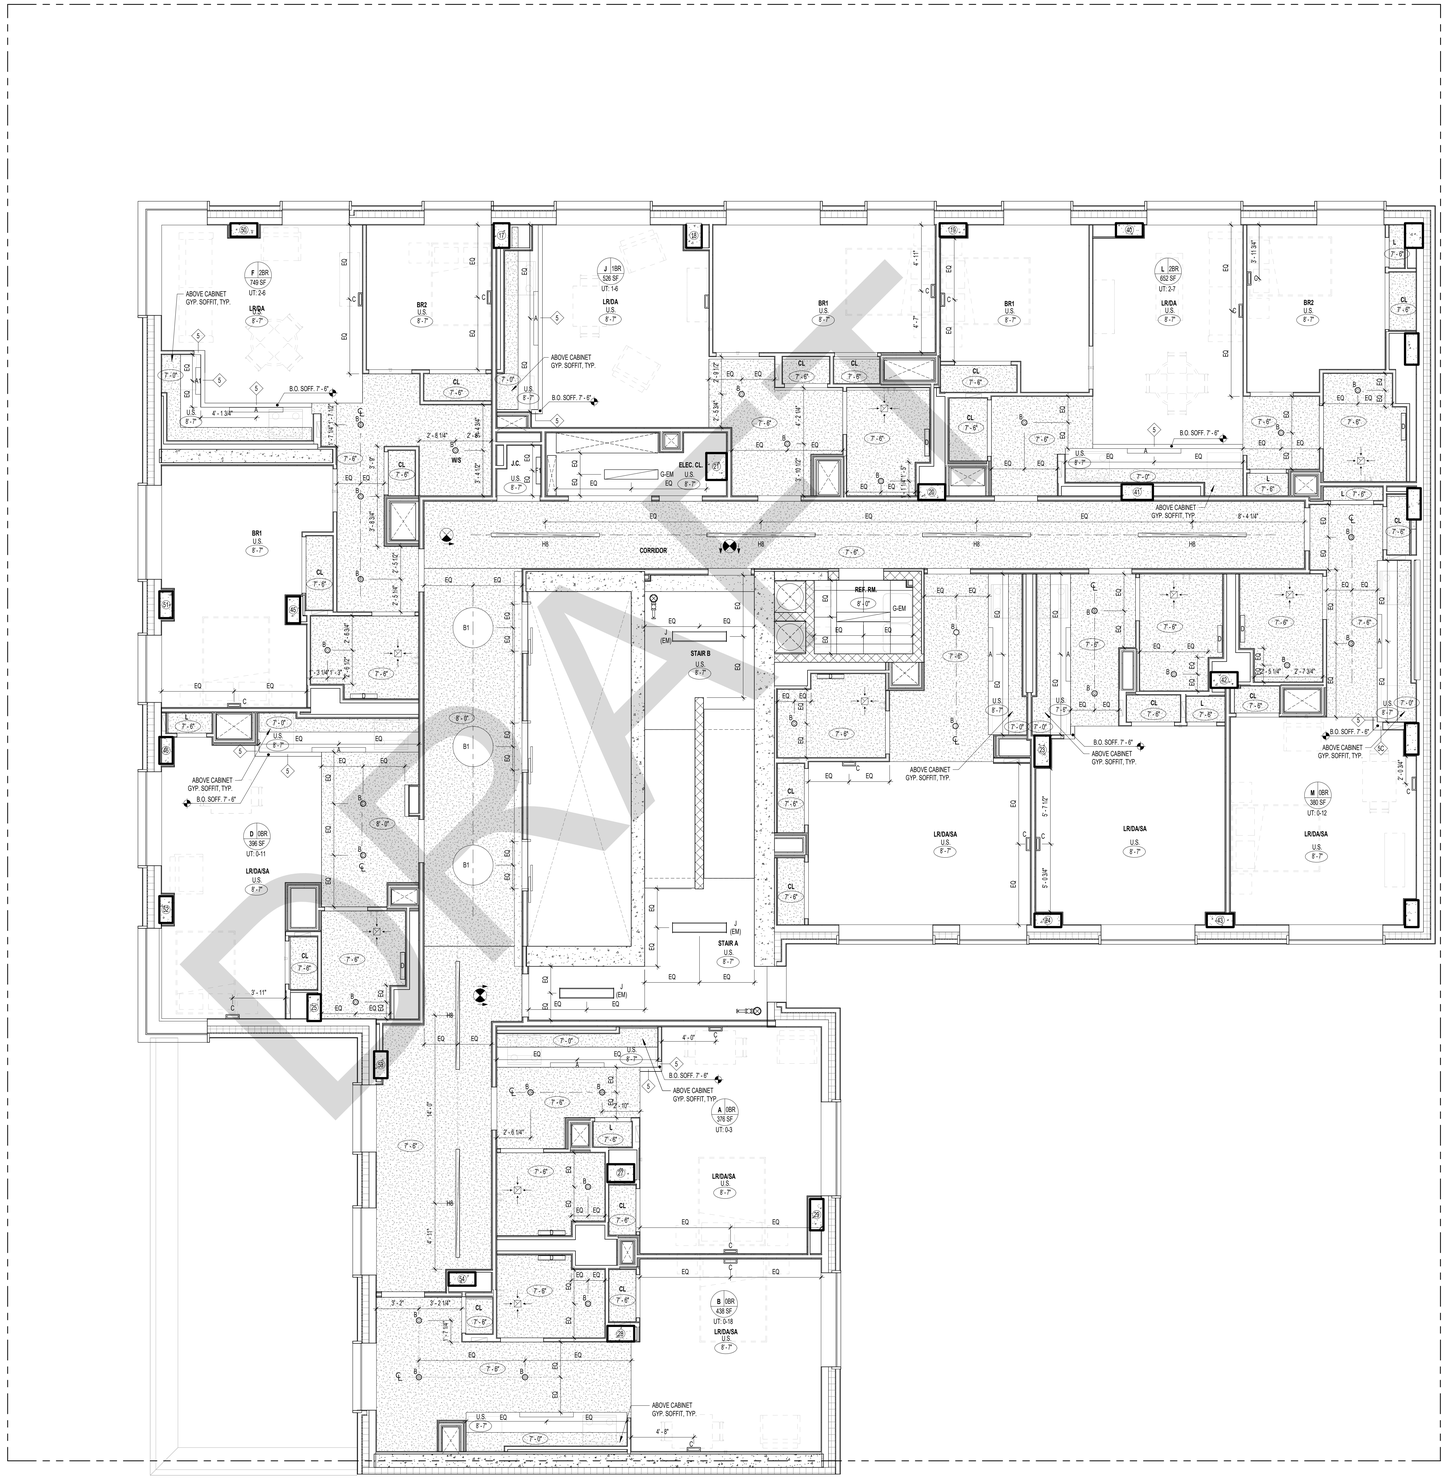

DRAFT

1 17TH FLOOR RCP
1/4" = 1'-0"

Supportive Housing - Phase I

1920 Turnbull Avenue, Bronx, NY 10473

Owner:


Gilbane

STRADA
STRADA VENTURES LLC

CUCS

BLOCK: #3672 LOT: #40

NYC DOB # : # X01265022-I1

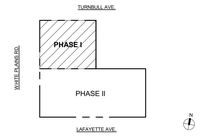

Key Plan:

NUMBER	DATE	DESCRIPTION
1	06/06/2025	PROGRESS DD SET FOR CLIENT REVIEW
2	07/15/2025	DOB SUBMISSION / DESIGN DEVELOPMENT SET
3	11/07/2025	DOB SUBMISSION
4	11/21/2025	HPD/BLDS RESPONSE

NOT FOR CONSTRUCTION

Revisions:

Architect:

Magnusson Architecture & Planning PC
42 West 39th Street, 15th Floor
New York NY 10018
Tel (212) 253 7820 Fax (212) 253 1276

Structural Engineer:

GACE Consulting Engineers
148 Madison Avenue, 4th Floor
New York NY 10016
Tel (212) 545 7878

MEP Engineer:

Ventrop Engineering Consulting Group
369 West 34th Street, 2nd Floor
New York NY 10001
Tel (212) 244 5060 Fax (212) 244 4271

Civil Engineer SWPPP:

Hartland
720 Monroe Street, Suite E513
Hoboken, NJ 07030
Tel (347) 899 4709

Civil Engineer:

AKRF
440 Park Avenue South, 7th Floor
New York NY 10016
Tel (212) 696 0670

Filing Representative:

JM Zoning
498 7th Avenue, 17th Floor
New York NY 10018
Tel (212) 964 4464 Fax (775) 628 3726

Do Not Scale Plans
Contractor to promptly notify Architect of any material variations between field conditions and existing conditions as indicated in Contract documents

COPYRIGHT 2025 Magnusson Architecture and Planning PC

17TH FLOOR RCP

DOB SEAL:

SEAL & SIGNATURE:

REGISTERED ARCHITECT CHRISTOPHER ORESE 058302 STATE OF NEW YORK

PROJECT No:	24008
DRAWING BY:	Author
CHK BY:	LC
DWG No:	A-131.00
SCALE: As indicated	87 OF 183

RCP NOTES

1. COORDINATE WITH MEP DRAWINGS.
2. LIGHTING CONTROLS TO COMPLY WITH NYC ENERGY CODE.
3. ALL PUBLIC LIGHTING SHALL BE METERED SEPARATELY FROM RESIDENTIAL UNITS.
4. ALL DWELLING UNITS SHALL BE INDIVIDUALLY METERED.
5. 100% OF PERMANENTLY INSTALLED FIXTURES WITHIN DWELLING UNITS SHALL BE PROVIDED WITH HIGH EFFICIENCY LAMPS, MEETING OR EXCEEDING ENERGY STAR SPECIFICATIONS.
6. REFER TO LIGHTING FIXTURE SCHEDULE AND SPECIFICATIONS.
7. ALL NON-APARTMENT AREAS SHALL BE PROVIDED WITH OCCUPANCY SENSOR CONTROLS, OR AUTOMATIC IN-LEVEL LIGHTING CONTROLS: SHALL HAVE COMBINED BALLAST AND LAMP EFFICACIES MEETING OR EXCEEDING ENERGY STAR SPECIFICATIONS.
8. ALL EXTERIOR FIXTURES TO BE FULL CUT OFF, AND SHALL HAVE COMBINED BALLAST AND LAMP EFFICACIES MEETING OR EXCEEDING ENERGY STAR SPECIFICATIONS. SWITCHING TO BE AUTOMATIC ON TIMERS OR PHOTOCELL CONTROLS, WITH MANUAL SWITCH OVERRIDE.
9. WHERE INVERTERS ARE REQUIRED FOR EMERGENCY LIGHT FIXTURES, PLACE ONE PER FLOOR MIN. IN THE ELECTRICAL CLOSET. COORD WITH ELECTRICAL DWGS.
10. DOTTED LINES IN RCP INDICATE WHERE DUCTS TRANSFER ABOVE CEILING. NOT ALL LOCATIONS MAY BE SHOWN.
11. PROVIDE ACCESS PANELS WHERE REQUIRED FOR PROPER MAINTENANCE, SIZED AS RECOMMENDED BY MANUFACTURER, WHETHER OR NOT THEY APPEAR ON ARCHITECTURAL DRAWINGS. FINAL LOCATIONS TO BE APPROVED BY ARCHITECT.
12. PROVIDE 2HR FIRE RATED ENCLOSURES WHERE REQUIRED FOR REFRIGERANT PIPING.
13. REFER TO MECHANICAL, PLUMBING AND ELECTRICAL DRAWINGS FOR EQUIPMENT LOCATION.
14. DUCTS IN STRUCTURE ABOVE (DASHED BOXES) ARE SHOWN FOR REFERENCE ONLY; REFER TO MEP DRAWINGS.
15. ALL DUCTWORK, PIPES, AND CONDUIT TO BE CONCEALED IN GYPSUM BOARD CONSTRUCTION, WHETHER OR NOT INDICATED ON DRAWINGS.
16. MIN. LUMENS AT EGRESS PATHS TO BE PER NYC CODE CHAPTER 10.
17. CEILING HEIGHTS NOTED ARE ABOVE FINISHED FLOOR. IT IS ASSUMED GYPCRETE AND FLOOR FINISH ARE MAX 2" TOTAL THICKNESS. ADDITIONAL SOFFITS NOT ANTICIPATED - PROVIDE SOFFITS AS REQUIRED TO ACHIEVE CEILING HEIGHT - REVIEW WITH ARCHITECT. FOYERS IN APARTMENTS AND CORRIDORS MUST BE MIN. 7'-6" AFF.
18. PROVIDE METAL GROUNDS AT ALL WINDOW HEADERS FOR FUTURE SHADE/WINDOW TREATMENT INSTALLATION.
19. ALL WATER CURTAIN SPRINKLERS TO BE CONCEALED WITH GYPSUM WALL ASSEMBLIES.
20. SEE A-530 SERIES FOR TYPICAL BATHROOM RCPS.
21. SEE A-520 SERIES FOR TYPICAL KITCHEN RCPS.
22. RECESSED LIGHTING ADJACENT TO UNCONDITIONED SPACES IS TO BE ICAT LABELED AND AIR SEALED.


GENERAL CEILING NOTES

1. ALL DROP SOFFITS AT KITCHENETTES TO BE MIN. 1'-0" AT KITCHENETTE SIDE, TYPICAL.
2. ALL BEAMS TO RECEIVE SOFFIT ENCLOSURE, TYP.
3. MINIMUM CEILING HEIGHT AT BEDROOMS AND LIVING AREAS IS 8'-0" AFF.
4. ACU'S & OTHER MECHANICAL EQUIPMENT SHOWN FOR REFERENCE ONLY - SEE MEP DRAWINGS.

GENERAL LIGHTING CONTROL NARRATIVE

1. COORDINATE WITH LIGHTING CONTROLS NOTED IN ELECTRICAL PLANS.
2. LIGHTING IN COMMON AREA ROOMS, EXCEPT STAIRWELLS AND CORRIDORS, SHALL BE PROVIDED WITH OCCUPANCY SENSORS WITH MANUAL CONTROL.

DAYLIGHT SENSORS SHALL BE PROVIDED IN COMMON AREAS WITH WINDOWS AND CONTROL LIGHTING WITHIN 12 FEET OF THE WINDOW. STAIRWELL LIGHTS SHALL BE PROVIDED WITH INTEGRAL OCCUPANCY SENSORS. LOBBY LIGHTS ARE CONTINUOUSLY ON. CORRIDOR LIGHTS ARE CONTINUOUSLY ON AT 50%, OCCUPANCY SENSORS SHALL DIM THEM TO 50% AFTER 20 MINUTES OF VACANCY.

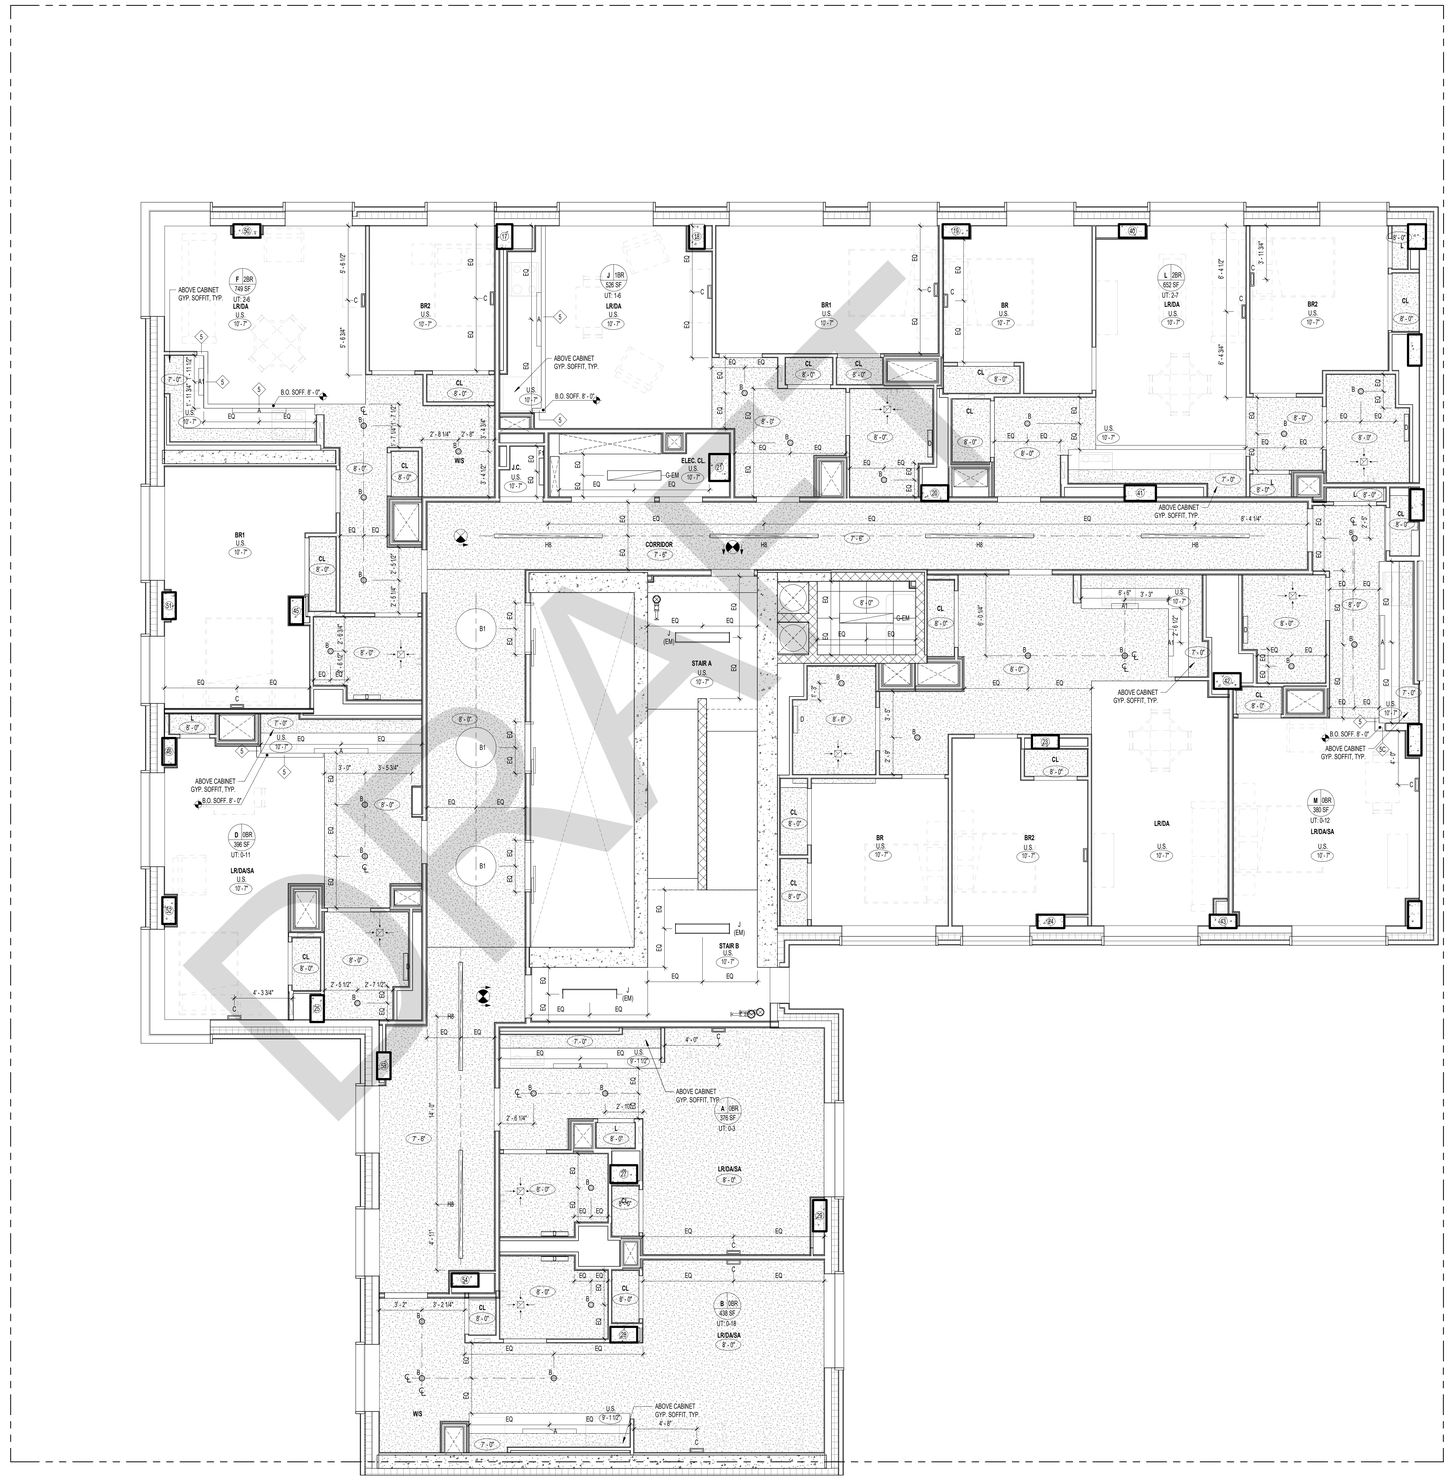

1 18TH FLOOR RCP
1/4" = 1'-0"

Supportive Housing - Phase I

1920 Turnbull Avenue, Bronx, NY 10473

Owner:


Gilbane

STRADA
STRADA VENTURES LLC

CUCS

BLOCK: #3672 LOT: #40

NYC DOB #: # X01265022-I1

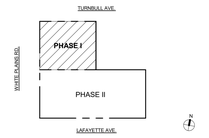

Key Plan:

NUMBER	DATE	DESCRIPTION
1	06/06/2025	PROGRESS DD SET FOR CLIENT REVIEW
2	07/15/2025	DOB SUBMISSION / DESIGN DEVELOPMENT SET
3	11/07/2025	DOB SUBMISSION
4	11/21/2025	HPD/BLDS RESPONSE

NOT FOR CONSTRUCTION

Revisions:

Architect:

MAP

Magnusson Architecture & Planning PC
42 West 39th Street, 15th Floor
New York NY 10018
Tel (212) 253 7820 Fax (212) 253 1276

Structural Engineer:

GACE Consulting Engineers
148 Madison Avenue, 4th Floor
New York NY 10016
Tel (212) 545 7878

MEP Engineer:

Ventrop Engineering Consulting Group
369 West 34th Street, 2nd Floor
New York NY 10001
Tel (212) 244 5060 Fax (212) 244 4271

Civil Engineer SWPPP:

Hartland
720 Monroe Street, Suite E513
Hoboken, NJ 07030
Tel (347) 899 4709

Civil Engineer:

AKRF
440 Park Avenue South, 7th Floor
New York NY 10016
Tel (212) 696 0670

Filing Representative:

JM Zoning
498 7th Avenue, 17th Floor
New York NY 10018
Tel (212) 964 4464 Fax (775) 628 3726

Do Not Scale Plans
Contractor to promptly notify Architect of any material variations between field conditions and existing conditions as indicated in Contract documents

© COPYRIGHT 2025 Magnusson Architecture and Planning PC

18TH FLOOR RCP

DOB SEAL:

SEAL & SIGNATURE:

REGISTERED ARCHITECT CHRISTOPHER JONES 038309 STATE OF NEW YORK

PROJECT No:	24008
DRAWING BY:	Author
CHK BY:	LC
DWG No:	A-132.00
SCALE:	As indicated

RCP NOTES

1. COORDINATE WITH MEP DRAWINGS.
2. LIGHTING CONTROLS TO COMPLY WITH NYC ENERGY CODE.
3. ALL PUBLIC LIGHTING SHALL BE METERED SEPARATELY FROM RESIDENTIAL UNITS.
4. ALL DWELLING UNITS SHALL BE INDIVIDUALLY METERED.
5. 100% OF PERMANENTLY INSTALLED FIXTURES WITHIN DWELLING UNITS SHALL BE PROVIDED WITH HIGH EFFICIENCY LAMPS, MEETING OR EXCEEDING ENERGY STAR SPECIFICATIONS.
6. REFER TO LIGHTING FIXTURE SCHEDULE AND SPECIFICATIONS.
7. ALL NON-APARTMENT AREAS SHALL BE PROVIDED WITH OCCUPANCY SENSOR CONTROLS, OR AUTOMATIC ON-LEVEL LIGHTING CONTROLS: SHALL HAVE COMBINED BALLAST AND LAMP EFFICACIES MEETING OR EXCEEDING ENERGY STAR SPECIFICATIONS.
8. ALL EXTERIOR FIXTURES TO BE FULL CUT OFF, AND SHALL HAVE COMBINED BALLAST AND LAMP EFFICACIES MEETING OR EXCEEDING ENERGY STAR SPECIFICATIONS. SWITCHING TO BE AUTOMATIC ON TIMERS OR PHOTOCELL CONTROLS, WITH MANUAL SWITCH OVERRIDE.
9. WHERE INVERTERS ARE REQUIRED FOR EMERGENCY LIGHT FIXTURES, PLACE ONE PER FLOOR MIN. IN THE ELECTRICAL CLOSET. COORD WITH ELECTRICAL DWGS.
10. DOTTED LINES IN RCP INDICATE WHERE DUCTS TRANSFER ABOVE CEILING. NOT ALL LOCATIONS MAY BE SHOWN.
11. PROVIDE ACCESS PANELS WHERE REQUIRED FOR PROPER MAINTENANCE, SIZED AS RECOMMENDED BY MANUFACTURER, WHETHER OR NOT THEY APPEAR ON ARCHITECTURAL DRAWINGS. FINAL LOCATIONS TO BE APPROVED BY ARCHITECT.
12. PROVIDE 2HR FIRE RATED ENCLOSURES WHERE REQUIRED FOR REFRIGERANT PIPING.
13. REFER TO MECHANICAL, PLUMBING AND ELECTRICAL DRAWINGS FOR EQUIPMENT LOCATION.
14. DUCTS IN STRUCTURE ABOVE (DASHED BOXES) ARE SHOWN FOR REFERENCE ONLY; REFER TO MEP DRAWINGS.
15. ALL DUCTWORK, PIPES, AND CONDUIT TO BE CONCEALED IN GYPSUM BOARD CONSTRUCTION, WHETHER OR NOT INDICATED ON DRAWINGS.
16. MIN. LUMENS AT EGRESS PATHS TO BE PER NYC CODE CHAPTER 10.
17. CEILING HEIGHTS NOTED ARE ABOVE FINISHED FLOOR. IT IS ASSUMED GYPCRETE AND FLOOR FINISH ARE MAX 2" TOTAL THICKNESS. ADDITIONAL SOFFITS NOT ANTICIPATED - PROVIDE SOFFITS AS REQUIRED TO ACHIEVE CEILING HEIGHT - REVIEW WITH ARCHITECT. FOYERS IN APARTMENTS AND CORRIDORS MUST BE MIN. 7'-6" AFF.
18. PROVIDE METAL GROUNDS AT ALL WINDOW HEADERS FOR FUTURE SHADE/WINDOW TREATMENT INSTALLATION.
19. ALL WATER CURTAIN SPRINKLERS TO BE CONCEALED WITH GYPSUM WALL ASSEMBLIES.
20. SEE A-530 SERIES FOR TYPICAL BATHROOM RCPS.
21. SEE A-520 SERIES FOR TYPICAL KITCHEN RCPS.
22. RECESSED LIGHTING ADJACENT TO UNCONDITIONED SPACES IS TO BE ICAT LABELED AND AIR SEALED.


GENERAL CEILING NOTES

1. ALL DROP SOFFITS AT KITCHENETTES TO BE MIN. 1'-0" AT KITCHENETTE SIDE, TYPICAL.
2. ALL BEAMS TO RECEIVE SOFFIT ENCLOSURE, TYP.
3. MINIMUM CEILING HEIGHT AT BEDROOMS AND LIVING AREAS IS 8'-0" AFF.
4. ACU'S & OTHER MECHANICAL EQUIPMENT SHOWN FOR REFERENCE ONLY - SEE MEP DRAWINGS.

GENERAL LIGHTING CONTROL NARRATIVE

1. COORDINATE WITH LIGHTING CONTROLS NOTED IN ELECTRICAL PLANS.
2. LIGHTING IN COMMON AREA ROOMS, EXCEPT STAIRWELLS AND CORRIDORS, SHALL BE PROVIDED WITH OCCUPANCY SENSORS WITH MANUAL CONTROL.

DAYLIGHT SENSORS SHALL BE PROVIDED IN COMMON AREAS WITH WINDOWS AND CONTROL LIGHTING WITHIN 12 FEET OF THE WINDOW. STAIRWELL LIGHTS SHALL BE PROVIDED WITH INTEGRAL OCCUPANCY SENSORS. LOBBY LIGHTS ARE CONTINUOUSLY ON. CORRIDOR LIGHTS ARE CONTINUOUSLY ON AT 50%, OCCUPANCY SENSORS SHALL DIM THEM TO 50% AFTER 20 MINUTES OF VACANCY.

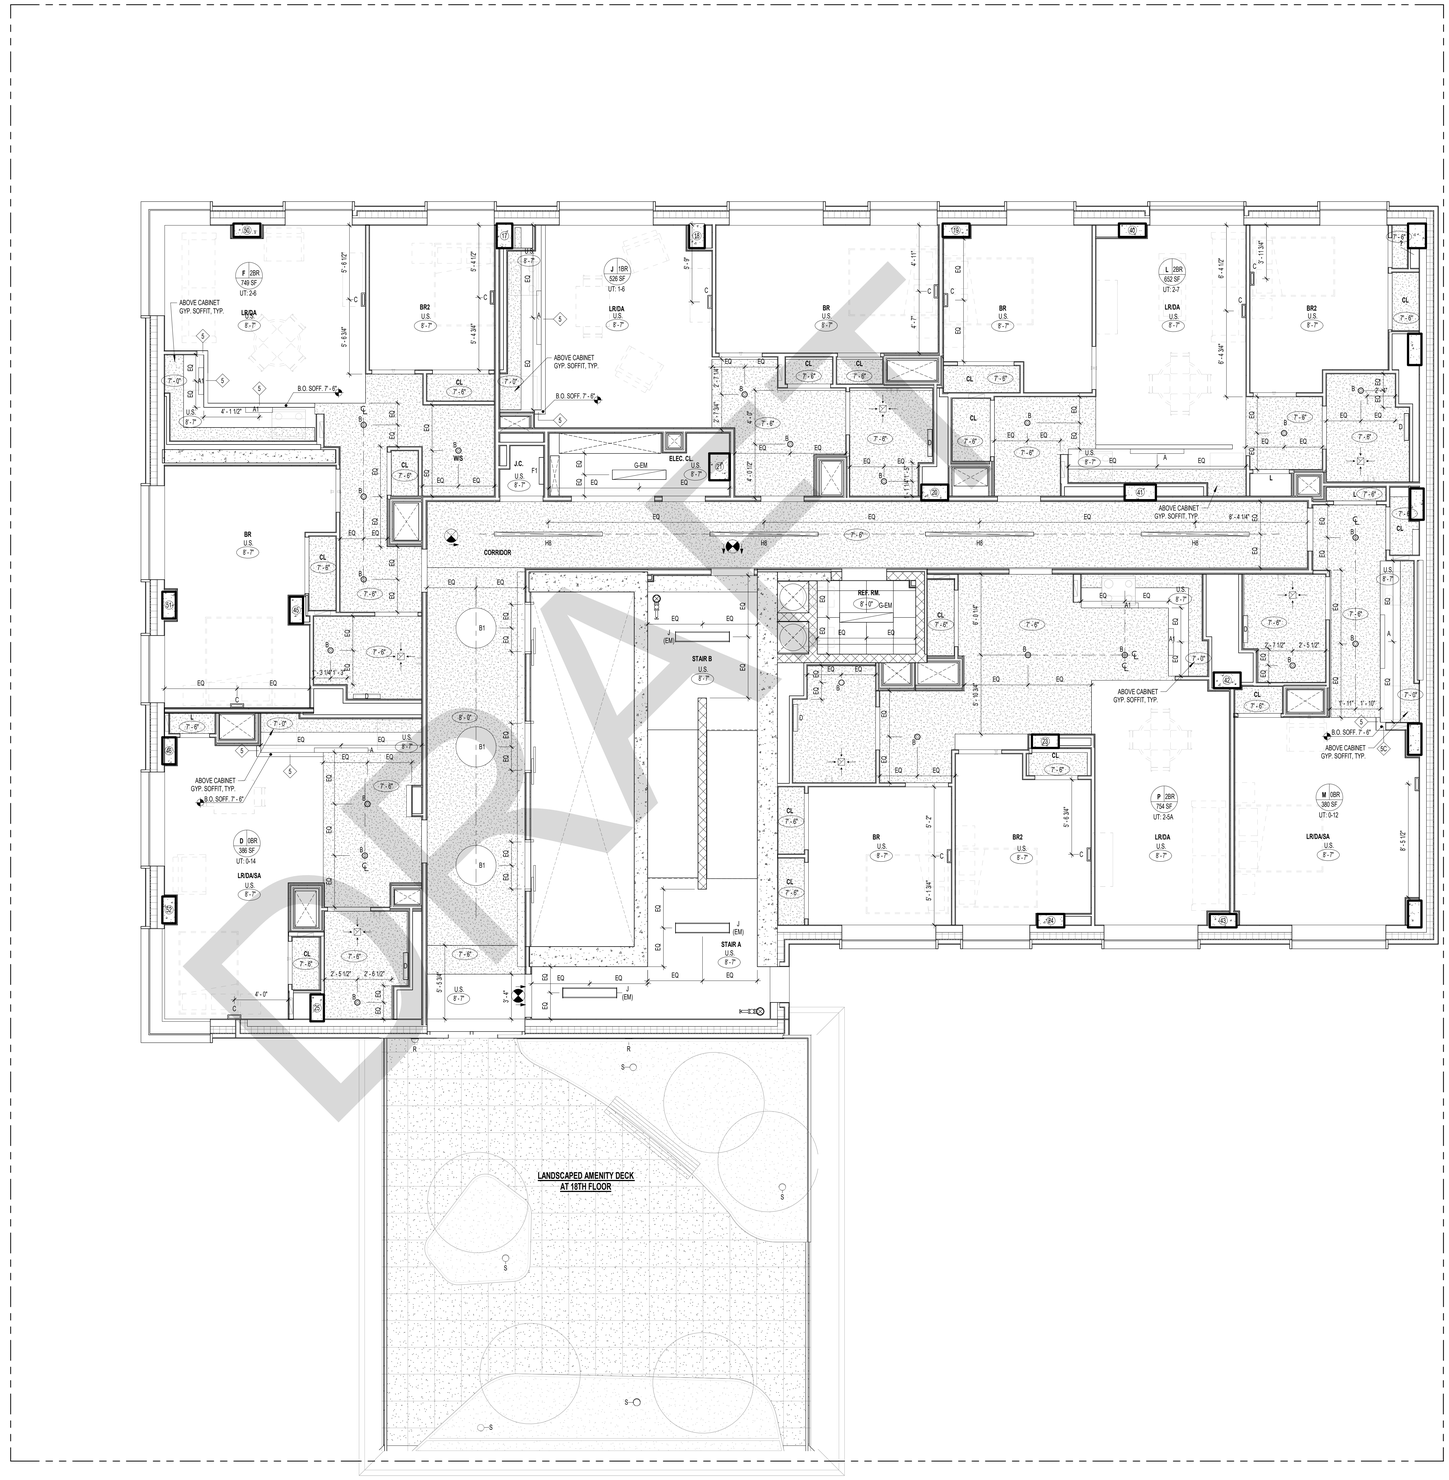

1 19TH-21ST FLOOR RCP
1/4" = 1'-0"

Supportive Housing - Phase I


1920 Turnbull Avenue, Bronx, NY 10473

Owner:

Gilbane
STRADA
STRADA VENTURES LLC
CUCS

BLOCK: #3672 LOT: #40

NYC DOB #: # X01265022-I1

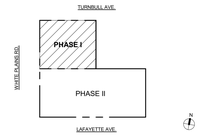

Key Plan:

NUMBER	DATE	DESCRIPTION
1	06/06/2025	PROGRESS DD SET FOR CLIENT REVIEW
2	07/15/2025	DOB SUBMISSION / DESIGN DEVELOPMENT SET
3	11/07/2025	DOB SUBMISSION
4	11/21/2025	HPD/BLDS RESPONSE

NOT FOR CONSTRUCTION

Revisions:

Architect:

MAG
Magnusson Architecture & Planning PC
42 West 39th Street, 15th Floor
New York NY 10018
Tel (212) 253 7820 Fax (212) 253 1276

Structural Engineer:

GACE Consulting Engineers
148 Madison Avenue, 4th Floor
New York NY 10016
Tel (212) 545 7878

MEP Engineer:

Ventrop Engineering Consulting Group
369 West 34th Street, 2nd Floor
New York NY 10001
Tel (212) 244 5060 Fax (212) 244 4271

Civil Engineer SWPPP:

Hartland
720 Monroe Street, Suite E513
Hoboken, NJ 07030
Tel (347) 899 4709

Civil Engineer:

AKRF
440 Park Avenue South, 7th Floor
New York NY 10016
Tel (212) 696 0670

Filing Representative:

JM Zoning
498 7th Avenue, 17th Floor
New York NY 10018
Tel (212) 964 4464 Fax (775) 628 3726

Do Not Scale Plans
Contractor to promptly notify Architect of any material variations between field conditions and existing conditions as indicated in Contract documents

© COPYRIGHT 2025 Magnusson Architecture and Planning PC

DOB SEAL:

SEAL & SIGNATURE:

REGISTERED ARCHITECT CHRISTOPHER JAMES LC 038302 STATE OF NEW YORK

19TH-21ST FLOOR RCP

PROJECT No:	24008
DRAWING BY:	Author
CHK BY:	LC
DWG No:	A-133.00
SCALE: As indicated	88 OF 183

RCP NOTES

1. COORDINATE WITH MEP DRAWINGS.
2. LIGHTING CONTROLS TO COMPLY WITH NYC ENERGY CODE.
3. ALL PUBLIC LIGHTING SHALL BE METERED SEPARATELY FROM RESIDENTIAL UNITS.
4. ALL DWELLING UNITS SHALL BE INDIVIDUALLY METERED.
5. 100% OF PERMANENTLY INSTALLED FIXTURES WITHIN DWELLING UNITS SHALL BE PROVIDED WITH HIGH EFFICIENCY LAMPS, MEETING OR EXCEEDING ENERGY STAR SPECIFICATIONS.
6. REFER TO LIGHTING FIXTURE SCHEDULE AND SPECIFICATIONS.
7. ALL NON-APARTMENT AREAS SHALL BE PROVIDED WITH OCCUPANCY SENSOR CONTROLS, OR AUTOMATIC 50-LEVEL LIGHTING CONTROLS: SHALL HAVE COMBINED BALLAST AND LAMP EFFICACIES MEETING OR EXCEEDING ENERGY STAR SPECIFICATIONS.
8. ALL EXTERIOR FIXTURES TO BE FULL CUT OFF, AND SHALL HAVE COMBINED BALLAST AND LAMP EFFICACIES MEETING OR EXCEEDING ENERGY STAR SPECIFICATIONS. SWITCHING TO BE AUTOMATIC ON TIMERS OR PHOTOCELL CONTROLS, WITH MANUAL SWITCH OVERRIDE.
9. WHERE INVERTERS ARE REQUIRED FOR EMERGENCY LIGHT FIXTURES, PLACE ONE PER FLOOR MIN. IN THE ELECTRICAL CLOSET. COORD WITH ELECTRICAL DWGS.
10. DOTTED LINES IN RCP INDICATE WHERE DUCTS TRANSFER ABOVE CEILING. NOT ALL LOCATIONS MAY BE SHOWN.
11. PROVIDE ACCESS PANELS WHERE REQUIRED FOR PROPER MAINTENANCE. SIZED AS RECOMMENDED BY MANUFACTURER, WHETHER OR NOT THEY APPEAR ON ARCHITECTURAL DRAWINGS. FINAL LOCATIONS TO BE APPROVED BY ARCHITECT.
12. PROVIDE 2HR FIRE RATED ENCLOSURES WHERE REQUIRED FOR REFRIGERANT PIPING.
13. REFER TO MECHANICAL, PLUMBING AND ELECTRICAL DRAWINGS FOR EQUIPMENT LOCATION.
14. DUCTS IN STRUCTURE ABOVE (DASHED BOXES) ARE SHOWN FOR REFERENCE ONLY; REFER TO MEP DRAWINGS.
15. ALL DUCTWORK, PIPES, AND CONDUIT TO BE CONCEALED IN GYPSUM BOARD CONSTRUCTION, WHETHER OR NOT INDICATED ON DRAWINGS.
16. MIN. LUMENS AT EGRESS PATHS TO BE PER NYC CODE CHAPTER 10.
17. CEILING HEIGHTS NOTED ARE ABOVE FINISHED FLOOR. IT IS ASSUMED GYPCRETE AND FLOOR FINISH ARE MAX 2" TOTAL THICKNESS. ADDITIONAL SOFFITS NOT ANTICIPATED - PROVIDE SOFFITS AS REQUIRED TO ACHIEVE CEILING HEIGHT - REVIEW WITH ARCHITECT. FOYERS IN APARTMENTS AND CORRIDORS MUST BE MIN. 7'-6" AFF.
18. PROVIDE METAL GROUNDS AT ALL WINDOW HEADERS FOR FUTURE SHADE/WINDOW TREATMENT INSTALLATION.
19. ALL WATER CURTAIN SPRINKLERS TO BE CONCEALED WITH GYPSUM WALL ASSEMBLIES.
20. SEE A-530 SERIES FOR TYPICAL BATHROOM RCPS.
21. SEE A-520 SERIES FOR TYPICAL KITCHEN RCPS.
22. RECESSED LIGHTING ADJACENT TO UNCONDITIONED SPACES IS TO BE ICAT LABELED AND AIR SEALED.


GENERAL CEILING NOTES

1. ALL DROP SOFFITS AT KITCHENETTES TO BE MIN. 1'-0" AT KITCHENETTE SIDE, TYPICAL.
2. ALL BEAMS TO RECEIVE SOFFIT ENCLOSURE, TYP.
3. MINIMUM CEILING HEIGHT AT BEDROOMS AND LIVING AREAS IS 8'-0" AFF.
4. ACU'S & OTHER MECHANICAL EQUIPMENT SHOWN FOR REFERENCE ONLY - SEE MEP DRAWINGS.

GENERAL LIGHTING CONTROL NARRATIVE

1. COORDINATE WITH LIGHTING CONTROLS NOTED IN ELECTRICAL PLANS.
2. LIGHTING IN COMMON AREA ROOMS, EXCEPT STAIRWELLS AND CORRIDORS, SHALL BE PROVIDED WITH OCCUPANCY SENSORS WITH MANUAL CONTROL.

DAYLIGHT SENSORS SHALL BE PROVIDED IN COMMON AREAS WITH WINDOWS AND CONTROL LIGHTING WITHIN 12 FEET OF THE WINDOW. STAIRWELL LIGHTS SHALL BE PROVIDED WITH INTEGRAL OCCUPANCY SENSORS. LOBBY LIGHTS ARE CONTINUOUSLY ON. CORRIDOR LIGHTS ARE CONTINUOUSLY ON AT 50%, OCCUPANCY SENSORS SHALL DIM THEM TO 50% AFTER 20 MINUTES OF VACANCY.

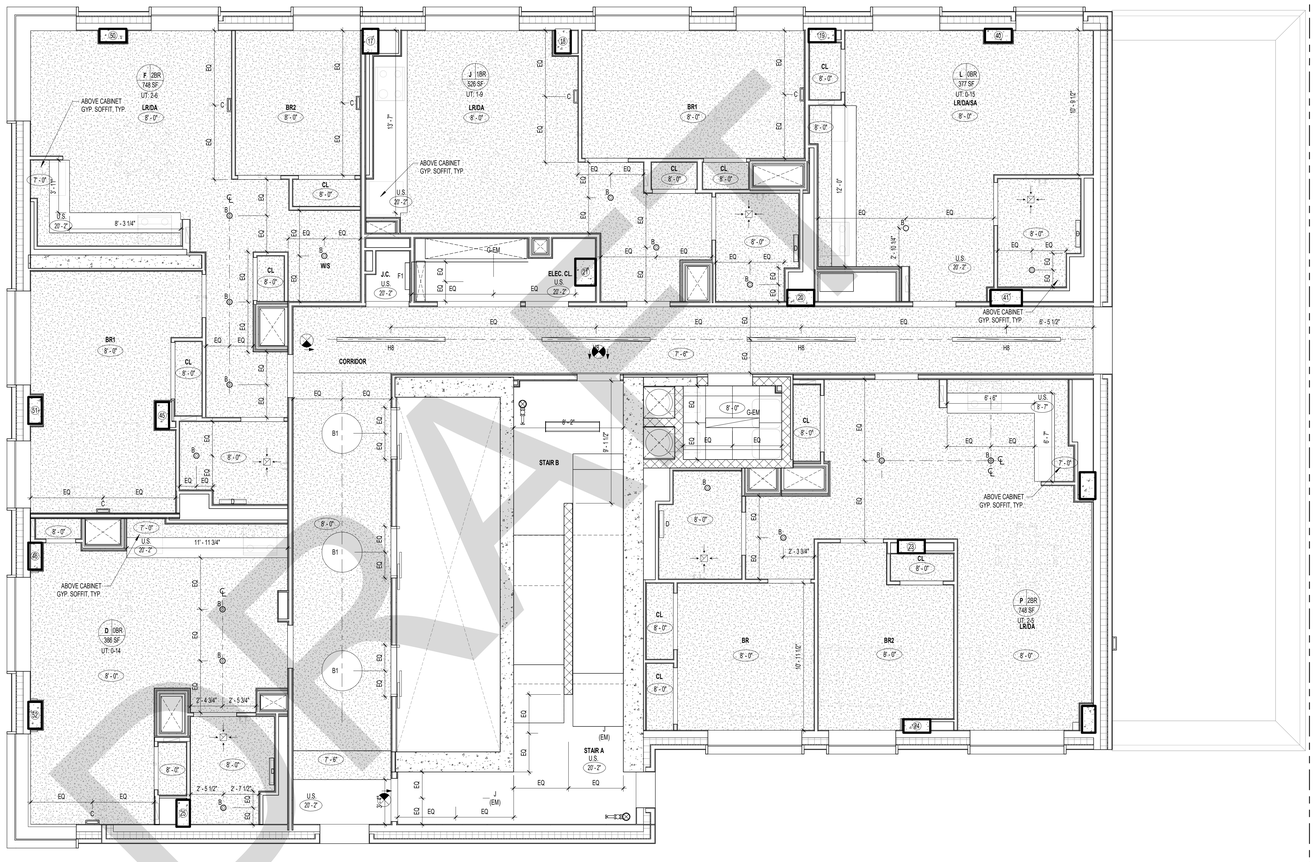

1 22ND FLOOR RCP
1/4" = 1'-0"

DRAFT

Supportive Housing - Phase I


1920 Turnbull Avenue, Bronx, NY 10473

Owner:

Gilbane
STRADA
STRADA VENTURES LLC
CUCS

BLOCK: #3672 LOT: #40

NYC DOB #: # X01265022-I1

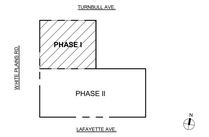

Key Plan:

NUMBER	DATE	DESCRIPTION
1	06/06/2025	PROGRESS DD SET FOR CLIENT REVIEW
2	07/15/2025	DOB SUBMISSION / DESIGN DEVELOPMENT SET
3	11/07/2025	DOB SUBMISSION
4	11/21/2025	HPD/BLDS RESPONSE

NOT FOR CONSTRUCTION

Revisions:

Architect:
MAG
Magnusson Architecture & Planning PC
42 West 39th Street, 15th Floor
New York NY 10018
Tel (212) 253 7820 Fax (212) 253 1276

Structural Engineer:
GACE Consulting Engineers
148 Madison Avenue, 4th Floor
New York NY 10016
Tel (212) 545 7878

MEP Engineer:
Ventrop Engineering Consulting Group
369 West 34th Street, 2nd Floor
New York NY 10001
Tel (212) 244 5060 Fax (212) 244 4271

Civil Engineer SWPPP:
Hartland
720 Monroe Street, Suite E513
Hoboken, NJ 07030
Tel (347) 899 4709

Civil Engineer:
AKRF
440 Park Avenue South, 7th Floor
New York NY 10016
Tel (212) 696 0670

Filing Representative:
JM Zoning
498 7th Avenue, 17th Floor
New York NY 10018
Tel (212) 964 4464 Fax (775) 628 3726

Do Not Scale Plans
Contractor to promptly notify Architect of any material variations between field conditions and existing conditions as indicated in Contract documents

© COPYRIGHT 2025 Magnusson Architecture and Planning PC

22ND FLOOR RCP

DOB SEAL:

SEAL & SIGNATURE:
REGISTERED ARCHITECT CHRISTOPHER JAMES LEE 028309 STATE OF NEW YORK

PROJECT No:	24008
DRAWING BY:	Author
CHK BY:	LC
DWG No:	A-134.00
SCALE: As indicated	88 OF 183

RCP NOTES

1. COORDINATE WITH MEP DRAWINGS.
2. LIGHTING CONTROLS TO COMPLY WITH NYC ENERGY CODE.
3. ALL PUBLIC LIGHTING SHALL BE METERED SEPARATELY FROM RESIDENTIAL UNITS.
4. ALL DWELLING UNITS SHALL BE INDIVIDUALLY METERED.
5. 100% OF PERMANENTLY INSTALLED FIXTURES WITHIN DWELLING UNITS SHALL BE PROVIDED WITH HIGH EFFICIENCY LAMPS, MEETING OR EXCEEDING ENERGY STAR SPECIFICATIONS.
6. REFER TO LIGHTING FIXTURE SCHEDULE AND SPECIFICATIONS.
7. ALL NON-APARTMENT AREAS SHALL BE PROVIDED WITH OCCUPANCY SENSOR CONTROLS, OR AUTOMATIC MULTI-LEVEL LIGHTING CONTROLS. SHALL HAVE COMBINED BALLAST AND LAMP EFFICACIES MEETING OR EXCEEDING ENERGY STAR SPECIFICATIONS.
8. ALL EXTERIOR FIXTURES TO BE FULL CUT OFF, AND SHALL HAVE COMBINED BALLAST AND LAMP EFFICACIES MEETING OR EXCEEDING ENERGY STAR SPECIFICATIONS. SWITCHING TO BE AUTOMATIC ON TIMERS OR PHOTOCELL CONTROLS, WITH MANUAL SWITCH OVERRIDE.
9. WHERE INVERTERS ARE REQUIRED FOR EMERGENCY LIGHT FIXTURES, PLACE ONE PER FLOOR MIN. IN THE ELECTRICAL CLOSET. COORD WITH ELECTRICAL DWGS.
10. DOTTED LINES IN RCP INDICATE WHERE DUCTS TRANSFER ABOVE CEILING. NOT ALL LOCATIONS MAY BE SHOWN.
11. PROVIDE ACCESS PANELS WHERE REQUIRED FOR PROPER MAINTENANCE, SIZED AS RECOMMENDED BY MANUFACTURER, WHETHER OR NOT THEY APPEAR ON ARCHITECTURAL DRAWINGS. FINAL LOCATIONS TO BE APPROVED BY ARCHITECT.
12. PROVIDE 2HR FIRE RATED ENCLOSURES WHERE REQUIRED FOR REFRIGERANT PIPING.
13. REFER TO MECHANICAL, PLUMBING AND ELECTRICAL DRAWINGS FOR EQUIPMENT LOCATION.
14. DUCTS IN STRUCTURE ABOVE (DASHED BOXES) ARE SHOWN FOR REFERENCE ONLY; REFER TO MEP DRAWINGS.
15. ALL DUCTWORK, PIPES, AND CONDUIT TO BE CONCEALED IN GYPSUM BOARD CONSTRUCTION, WHETHER OR NOT INDICATED ON DRAWINGS.
16. MIN. LUMENS AT EGRESS PATHS TO BE PER NYC CODE CHAPTER 10.
17. CEILING HEIGHTS NOTED ARE ABOVE FINISHED FLOOR. IT IS ASSUMED GYPCRETE AND FLOOR FINISH ARE MAX 2" TOTAL THICKNESS. ADDITIONAL SOFFITS NOT ANTICIPATED - PROVIDE SOFFITS AS REQUIRED TO ACHIEVE CEILING HEIGHT - REVIEW WITH ARCHITECT. FOYERS IN APARTMENTS AND CORRIDORS MUST BE MIN. 7'-6" AFF.
18. PROVIDE METAL GROUNDS AT ALL WINDOW HEADERS FOR FUTURE SHADE/WINDOW TREATMENT INSTALLATION.
19. ALL WATER CURTAIN SPRINKLERS TO BE CONCEALED WITH GYPSUM WALL ASSEMBLIES.
20. SEE A-530 SERIES FOR TYPICAL BATHROOM RCPS.
21. SEE A-520 SERIES FOR TYPICAL KITCHEN RCPS.
22. RECESSED LIGHTING ADJACENT TO UNCONDITIONED SPACES IS TO BE ICAT LABELED AND AIR SEALED.


GENERAL CEILING NOTES

1. ALL DROP SOFFITS AT KITCHENETTES TO BE MIN. 1'-0" AT KITCHENETTE SIDE, TYPICAL.
2. ALL BEAMS TO RECEIVE SOFFIT ENCLOSURE, TYP.
3. MINIMUM CEILING HEIGHT AT BEDROOMS AND LIVING AREAS IS 8'-0" AFF.
4. ACU'S & OTHER MECHANICAL EQUIPMENT SHOWN FOR REFERENCE ONLY - SEE MEP DRAWINGS.

GENERAL LIGHTING CONTROL NARRATIVE

1. COORDINATE WITH LIGHTING CONTROLS NOTED IN ELECTRICAL PLANS.
2. LIGHTING IN COMMON AREA ROOMS, EXCEPT STAIRWELLS AND CORRIDORS, SHALL BE PROVIDED WITH OCCUPANCY SENSORS WITH MANUAL CONTROL.

DAYLIGHT SENSORS SHALL BE PROVIDED IN COMMON AREAS WITH WINDOWS AND CONTROL LIGHTING WITHIN 12 FEET OF THE WINDOW. STAIRWELL LIGHTS SHALL BE PROVIDED WITH INTEGRAL OCCUPANCY SENSORS. LOBBY LIGHTS ARE CONTINUOUSLY ON. CORRIDOR LIGHTS ARE CONTINUOUSLY ON AT 50%, OCCUPANCY SENSORS SHALL DIM THEM TO 50% AFTER 20 MINUTES OF VACANCY.

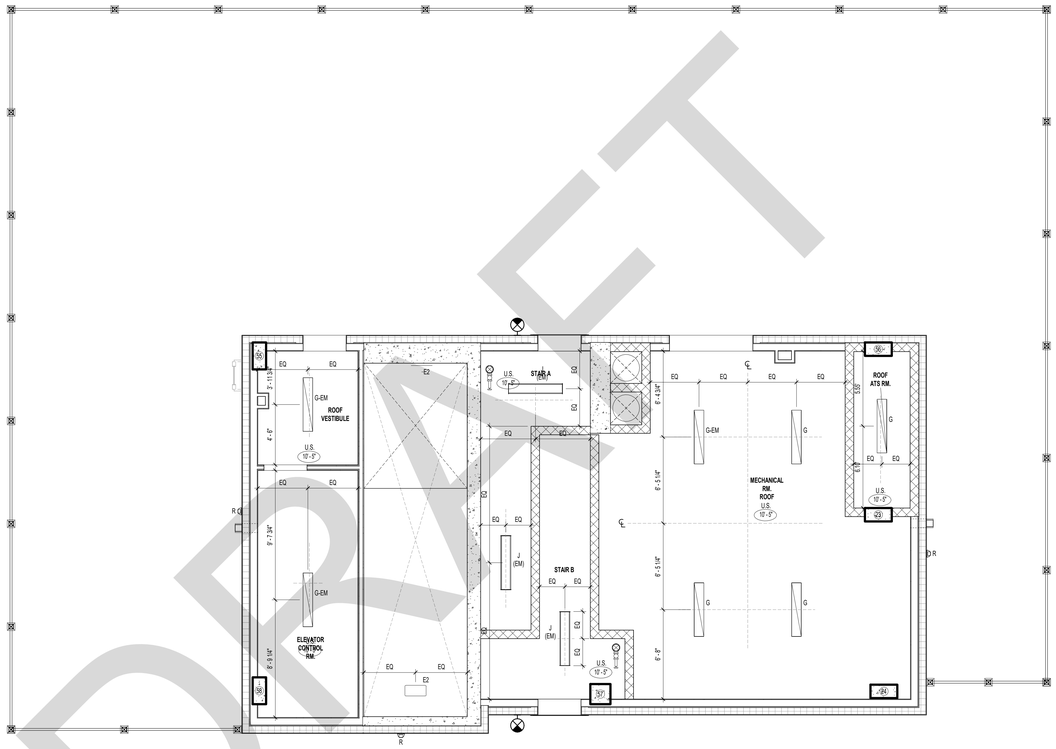

1 MAIN ROOF RCP
1/4" = 1'-0"

DRAFT

Supportive Housing - Phase I


1920 Turnbull Avenue, Bronx, NY 10473

Owner:

Gilbane
STRADA
STRADA VENTURES LLC
CUCS

BLOCK: #3672 LOT: #40

NYC DOB #: # X01265022-I1

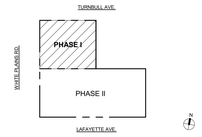

Key Plan:

NUMBER	DATE	DESCRIPTION
1	06/06/2025	PROGRESS DD SET FOR CLIENT REVIEW
2	07/15/2025	DOB SUBMISSION / DESIGN DEVELOPMENT SET
3	11/07/2025	DOB SUBMISSION
4	11/21/2025	HPD/BLDS RESPONSE

NOT FOR CONSTRUCTION

Revisions:

Architect:

Magnusson Architecture & Planning PC
42 West 39th Street, 15th Floor
New York NY 10018
Tel (212) 253 7820 Fax (212) 253 1276

Structural Engineer:

GACE Consulting Engineers
148 Madison Avenue, 4th Floor
New York NY 10016
Tel (212) 545 7878

MEP Engineer:

Ventrop Engineering Consulting Group
369 West 34th Street, 2nd Floor
New York NY 10001
Tel (212) 244 5060 Fax (212) 244 4271

Civil Engineer SWPPP:

Hartland
720 Monroe Street, Suite E513
Hoboken, NJ 07030
Tel (347) 899 4709

Civil Engineer:

AKRF
440 Park Avenue South, 7th Floor
New York NY 10016
Tel (212) 696 0670

Filing Representative:

JM Zoning
490 7th Avenue, 17th Floor
New York NY 10018
Tel (212) 964 4464 Fax (775) 628 3726

Do Not Scale Plans
Contractor to promptly notify Architect of any material variations between field conditions and existing conditions as indicated in Contract documents

© COPYRIGHT 2025 Magnusson Architecture and Planning PC

MAIN ROOF RCP

DOB SEAL:


SEAL & SIGNATURE:

REGISTERED ARCHITECT CHRISTOPHER JONES 028302 STATE OF NEW YORK

PROJECT No:	24008
DRAWING BY:	Author
CHK BY:	LC

DWG No: A-135.00

SCALE: As indicated

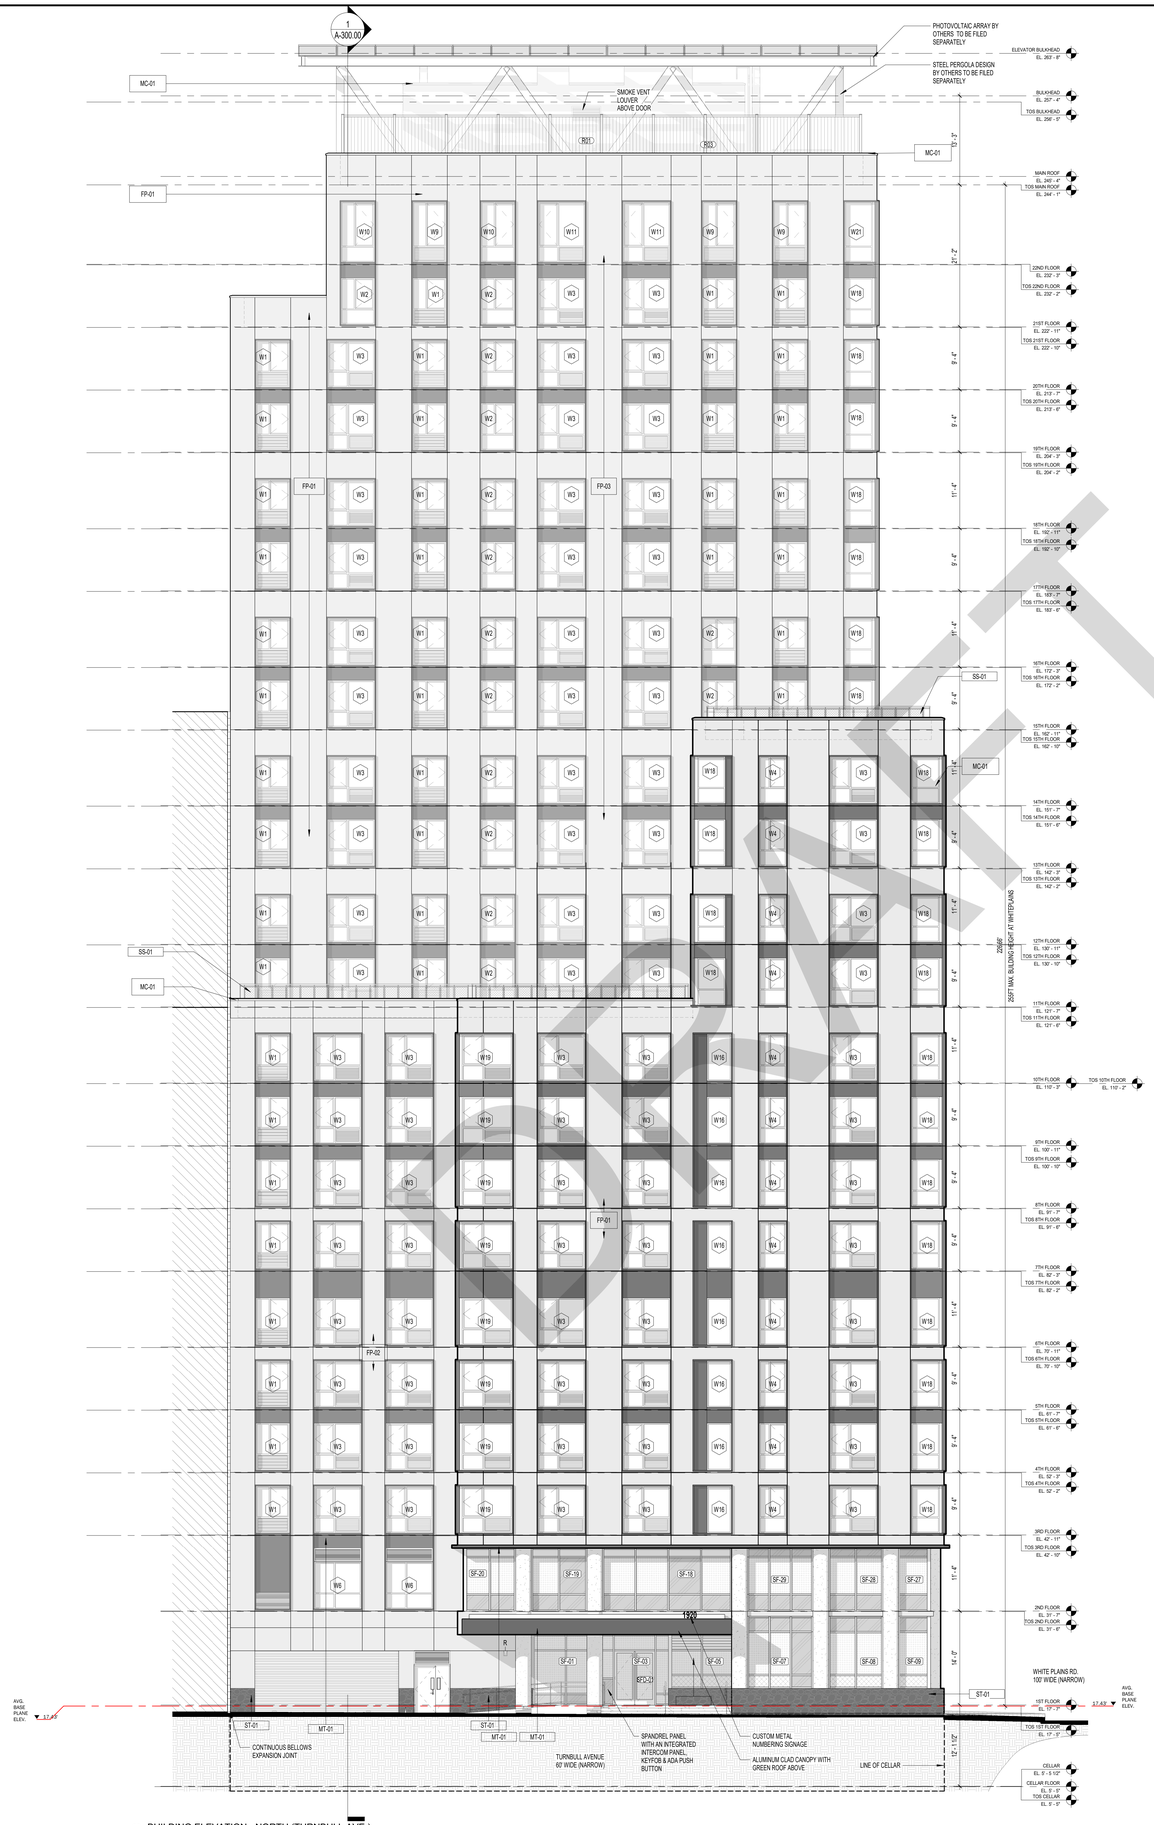

1 BUILDING ELEVATION - NORTH (TURNBULL AVE.)
1/8" = 1'-0"

NOTES

1. REFER TO "EN" DRAWINGS, WALL SECTIONS AND WALL SECTION DETAILS FOR AIR BARRIER, WATERPROOFING, INSULATION, AND COMPLETE EXTERIOR WALL ASSEMBLIES.
2. REFER TO MEP/FP DRAWINGS FOR ALL EXTERIOR WALL FIXTURE LOCATIONS; GC TO COORDINATE PENETRATIONS.
3. PROVIDE SAFETY GLAZING AT ALL LOCATIONS REQUIRED BY NYC BC SECTION 2406 WHETHER OR NOT INDICATED ON THE DRAWINGS.
4. ALL EXTERIOR LIGHTING TO BE UL LISTED FOR WET LOCATIONS, TYP.
5. REFER TO MEP DRAWINGS AND PROVIDE ALL LOUVERS AS REQUIRED FOR THE PROPER FUNCTION OF MEP EQUIPMENT.
6. PROVIDE ANTI-GRAFFITI COATING AT AREAS OF THE EXTERIOR FACADE BELOW 10FT FROM STREET LEVEL, TYP

EXTERIAL MATERIAL LEGEND

- GRANITE STONE BASE
- METAL PANEL
- SPANDREL PANEL
- PRIVACY CERAMIC FRIT GLASS
- FIBER CEMENT RAINSCREEN (REFER TO MATERIAL LEGEND BELOW FOR TEXTURES AND FINISHES)

MATERIAL LEGEND	
MARK	DESCRIPTION
FP-01	FIBER CEMENT COLOR 01 TEXTURE 01
FP-02	FIBER CEMENT COLOR 01 TEXTURE 02
FP-03	FIBER CEMENT COLOR 02 TEXTURE 01
FP-04	FIBER CEMENT COLOR 02 TEXTURE 02
FP-05	FIBER CEMENT COLOR 03 TEXTURE 01
FP-06	FIBER CEMENT COLOR 03 TEXTURE 02
MT-01	GALVANIZED METAL
ST-01	GRANITE STONE BASE
SS-01	STAINLESS STEEL POST RAILING & SS MESH GUARDRAILS
MC-01	METAL COPING AT FIBER CEMENT PANEL PARAPET WALLS

EXTERIOR ELEVATION KEYNOTE LEGEND	
NUMBER	DESCRIPTION

BASE PLANE CALCULATIONS

	WITHIN 100' (12-10) BASE PLANE DEFINITION (a)(1)				BEYOND 100' [PER NYC BUILDING CODE SECTION 502] AVERAGE OF MEASUREMENT EVERY 10'	SUM OF PRODUCRS (12-10) BASE PLANE DEFINITION (c)
	FRONTAGE					
TURNBULL AVE	(17.12+16.61)/2	= 16.87	X	106.75	= 1800.34	
WHITE PLAINS RD	(16.95+17.42)/2	= 16.99	X	200.03	= 3397.51	9262.42/ 531.28= 17.43
LAFAYETTE AVE	17.60+1861/2	= 18.11	X	224.50	= 4064.57	
				531.28	9262.42	

DOB SEAL:

Supportive Housing - Phase I

1920 Turnbull Avenue, Bronx, NY 10473

Owner:

Gilbane


STRADA

STRADA VENTURES LLC

CUCS

BLOCK: #3672 LOT: #40

NYC DOB #: # X01265022-I1

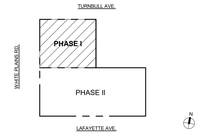

Key Plan:

NUMBER	DATE	DESCRIPTION
1	06/06/2025	PROGRESS DD SET FOR CLIENT REVIEW
2	07/15/2025	DOB SUBMISSION / DESIGN DEVELOPMENT SET
3	11/07/2025	DOB SUBMISSION
4	11/21/2025	HPD/BLDS RESPONSE

NOT FOR CONSTRUCTION

Revisions:

Architect:

MAP

Magnusson Architecture & Planning PC
42 West 39th Street, 15th Floor
New York NY 10018
Tel (212) 253 7820 Fax (212) 253 1276

Structural Engineer:

GACE Consulting Engineers
148 Madison Avenue, 4th Floor
New York NY 10016
Tel (212) 545 7878

MEP Engineer:

Ventrop Engineering Consulting Group
369 West 34th Street, 2nd Floor
New York NY 10001
Tel (212) 244 5060 Fax (212) 244 4271

Civil Engineer SWPPP:

Hartland
720 Monroe Street, Suite E513
Hoboken, NJ 07030
Tel (347) 899 4709

Civil Engineer:

AKRF
440 Park Avenue South, 7th Floor
New York NY 10016
Tel (212) 696 0670

Filing Representative:

JM Zoning
498 7th Avenue, 17th Floor
New York NY 10018
Tel (212) 964 4464 Fax (775) 628 3726

Do Not Scale Plans
Contractor to promptly notify Architect of any material variations between field conditions and existing conditions as indicated in Contract documents


© COPYRIGHT 2026 Magnusson Architecture and Planning PC

NORTH ELEVATION

SEAL & SIGNATURE:

REGISTERED ARCHITECT CHRISTOPHER JAMES MAGNUSSON 038305 STATE OF NEW YORK

PROJECT No:	24008
DRAWING BY:	Author
CHK BY:	LC
DWG No:	A-200.00
SCALE: As indicated	105 OF 183

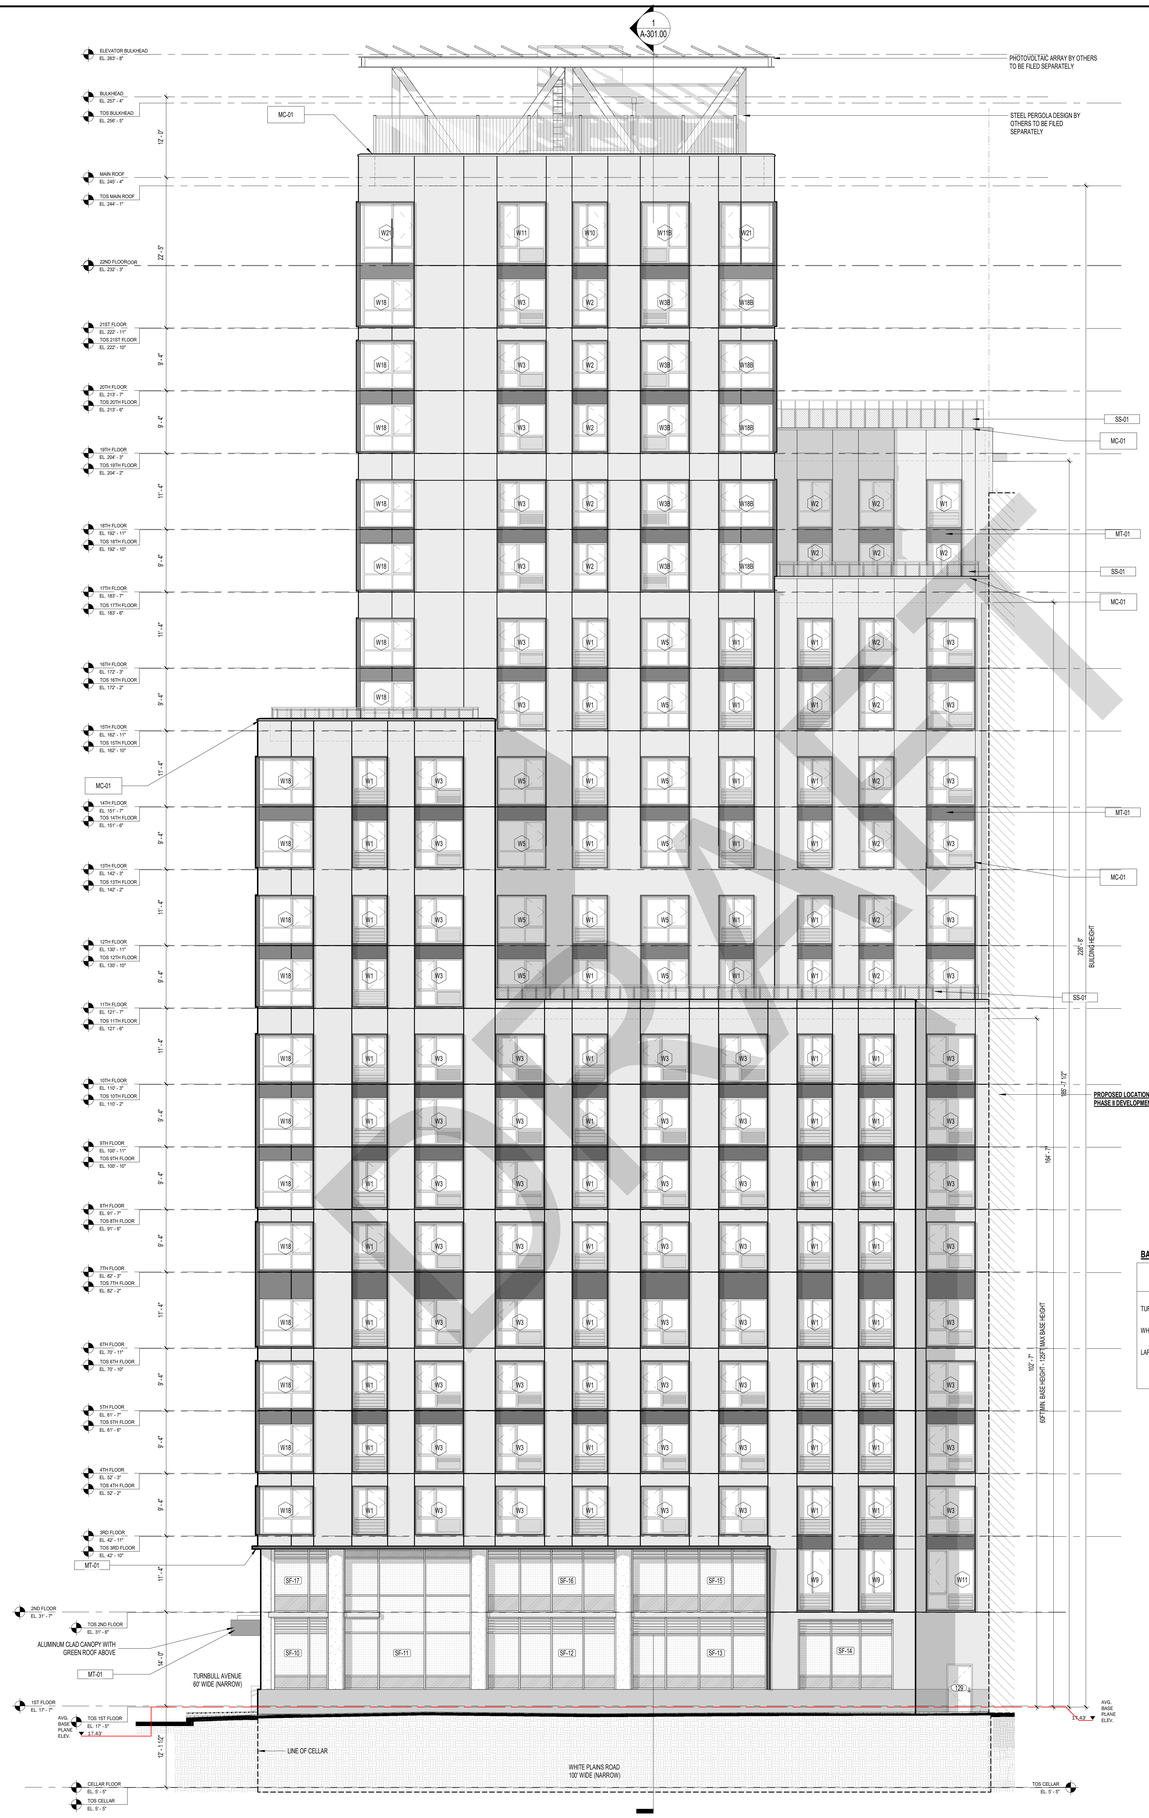

1 BUILDING ELEVATION - WEST (WHITE PLAINS RD.)
1/8" = 1'-0"

Supportive Housing - Phase I

1920 Turnbull Avenue, Bronx, NY 10473

Owner:

Gilbane


STRADA

STRADA VENTURES LLC

CUCS

BLOCK: #3672 LOT: #40

NYC DOB #: # X01265022-I1

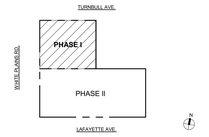

Key Plan:

NUMBER	DATE	DESCRIPTION
1	06/06/2025	PROGRESS DD SET FOR CLIENT REVIEW
2	07/15/2025	DOB SUBMISSION / DESIGN DEVELOPMENT SET
3	09/25/2025	DOB EN SUBMISSION
4	11/07/2025	DOB SUBMISSION
5	11/21/2025	HPD/BLDS RESPONSE

NOTES

1. REFER TO "EN" DRAWINGS, WALL SECTIONS AND WALL SECTION DETAILS FOR AIR BARRIER, WATERPROOFING, INSULATION, AND COMPLETE EXTERIOR WALL ASSEMBLIES.
2. REFER TO MEP/FP DRAWINGS FOR ALL EXTERIOR WALL FIXTURE LOCATIONS; GC TO COORDINATE PENETRATIONS.
3. PROVIDE SAFETY GLAZING AT ALL LOCATIONS REQUIRED BY NYC BC SECTION 2406 WHETHER OR NOT INDICATED ON THE DRAWINGS.
4. ALL EXTERIOR LIGHTING TO BE UL LISTED FOR WET LOCATIONS, TYP.
5. REFER TO MEP DRAWINGS AND PROVIDE ALL LOUVERS AS REQUIRED FOR THE PROPER FUNCTION OF MEP EQUIPMENT.
6. PROVIDE ANTI-GRAFFITI COATING AT AREAS OF THE EXTERIOR FACADE BELOW 10FT FROM STREET LEVEL, TYP

EXTERIAL MATERIAL LEGEND

- GRANITE STONE BASE
- METAL PANEL
- SPANDREL PANEL
- PRIVACY CERAMIC FRIT GLASS
- FIBER CEMENT RAINSCREEN (REFER TO MATERIAL LEGEND BELOW FOR TEXTURES AND FINISHES)

MATERIAL LEGEND	
MARK	DESCRIPTION
FP-01	FIBER CEMENT COLOR 01 TEXTURE 01
FP-02	FIBER CEMENT COLOR 01 TEXTURE 02
FP-03	FIBER CEMENT COLOR 02 TEXTURE 01
FP-04	FIBER CEMENT COLOR 02 TEXTURE 02
FP-05	FIBER CEMENT COLOR 03 TEXTURE 01
FP-06	FIBER CEMENT COLOR 03 TEXTURE 02
MT-01	GALVANIZED METAL
ST-01	GRANITE STONE BASE
SS-01	STAINLESS STEEL POST RAILING & SS MESH GUARDRAILS
MC-01	METAL COPING AT FIBER CEMENT PANEL PARAPET WALLS

EXTERIOR ELEVATION KEYNOTE LEGEND	
NUMBER	DESCRIPTION

BASE PLANE CALCULATIONS

WITHIN 100' (12-10) BASE PLANE DEFINITION (a)(1)					BEYOND 100' (PER NYC BUILDING CODE SECTION 502) AVERAGE OF MEASUREMENT EVERY 10'	SUM OF PRODUCRS (12-10) BASE PLANE DEFINITION (c)
FRONTAGE						
TURNBULL AVE	(17.12+16.81)/2 = 16.97	X	196.75	= 1800.34		
WHITE PLAINS RD	(16.55+17.42)/2 = 16.99	X	200.03	= 3397.51		9262.42/ 531.28= 17.43
LAFAYETTE AVE	(17.60+1861)/2 = 18.11	X	224.50	= 4064.57		
			531.28	9262.42		

NOT FOR CONSTRUCTION

Revisions:

Architect:

MAG

Magnusson Architecture & Planning PC
41 West 39th Street, 15th Floor
New York NY 10018
Tel (212) 253 7820 Fax (212) 253 1276

Structural Engineer:

GACE Consulting Engineers
148 Madison Avenue, 4th Floor
New York NY 10016
Tel (212) 545 7878

MEP Engineer:

Ventrop Engineering Consulting Group
369 West 34th Street, 2nd Floor
New York NY 10001
Tel (212) 244 5060 Fax (212) 244 4271

Civil Engineer SWPPP:

Hartland
720 Monroe Street, Suite E513
Hoboken, NJ 07030
Tel (347) 899 4709

Civil Engineer:

AKRF
440 Park Avenue South, 7th Floor
New York NY 10016
Tel (212) 696 0670

Filing Representative:

JM Zoning
498 7th Avenue, 17th Floor
New York NY 10018
Tel (212) 964 4464 Fax (775) 628 3726

Do Not Scale Plans.
Contractor to promptly notify Architect of any material variations between field conditions and existing conditions as indicated in Contract documents

© COPYRIGHT 2025 Magnusson Architecture and Planning PC


WEST ELEVATION

DOB SEAL:

SEAL & SIGNATURE:

REGISTERED ARCHITECT CHRISTOPHER JAMES LEE 028302 STATE OF NEW YORK

PROJECT No:	24008
DRAWING BY:	Author
CHK BY:	LC
DWG No:	A-201.00
SCALE: As indicated	108 OF 183

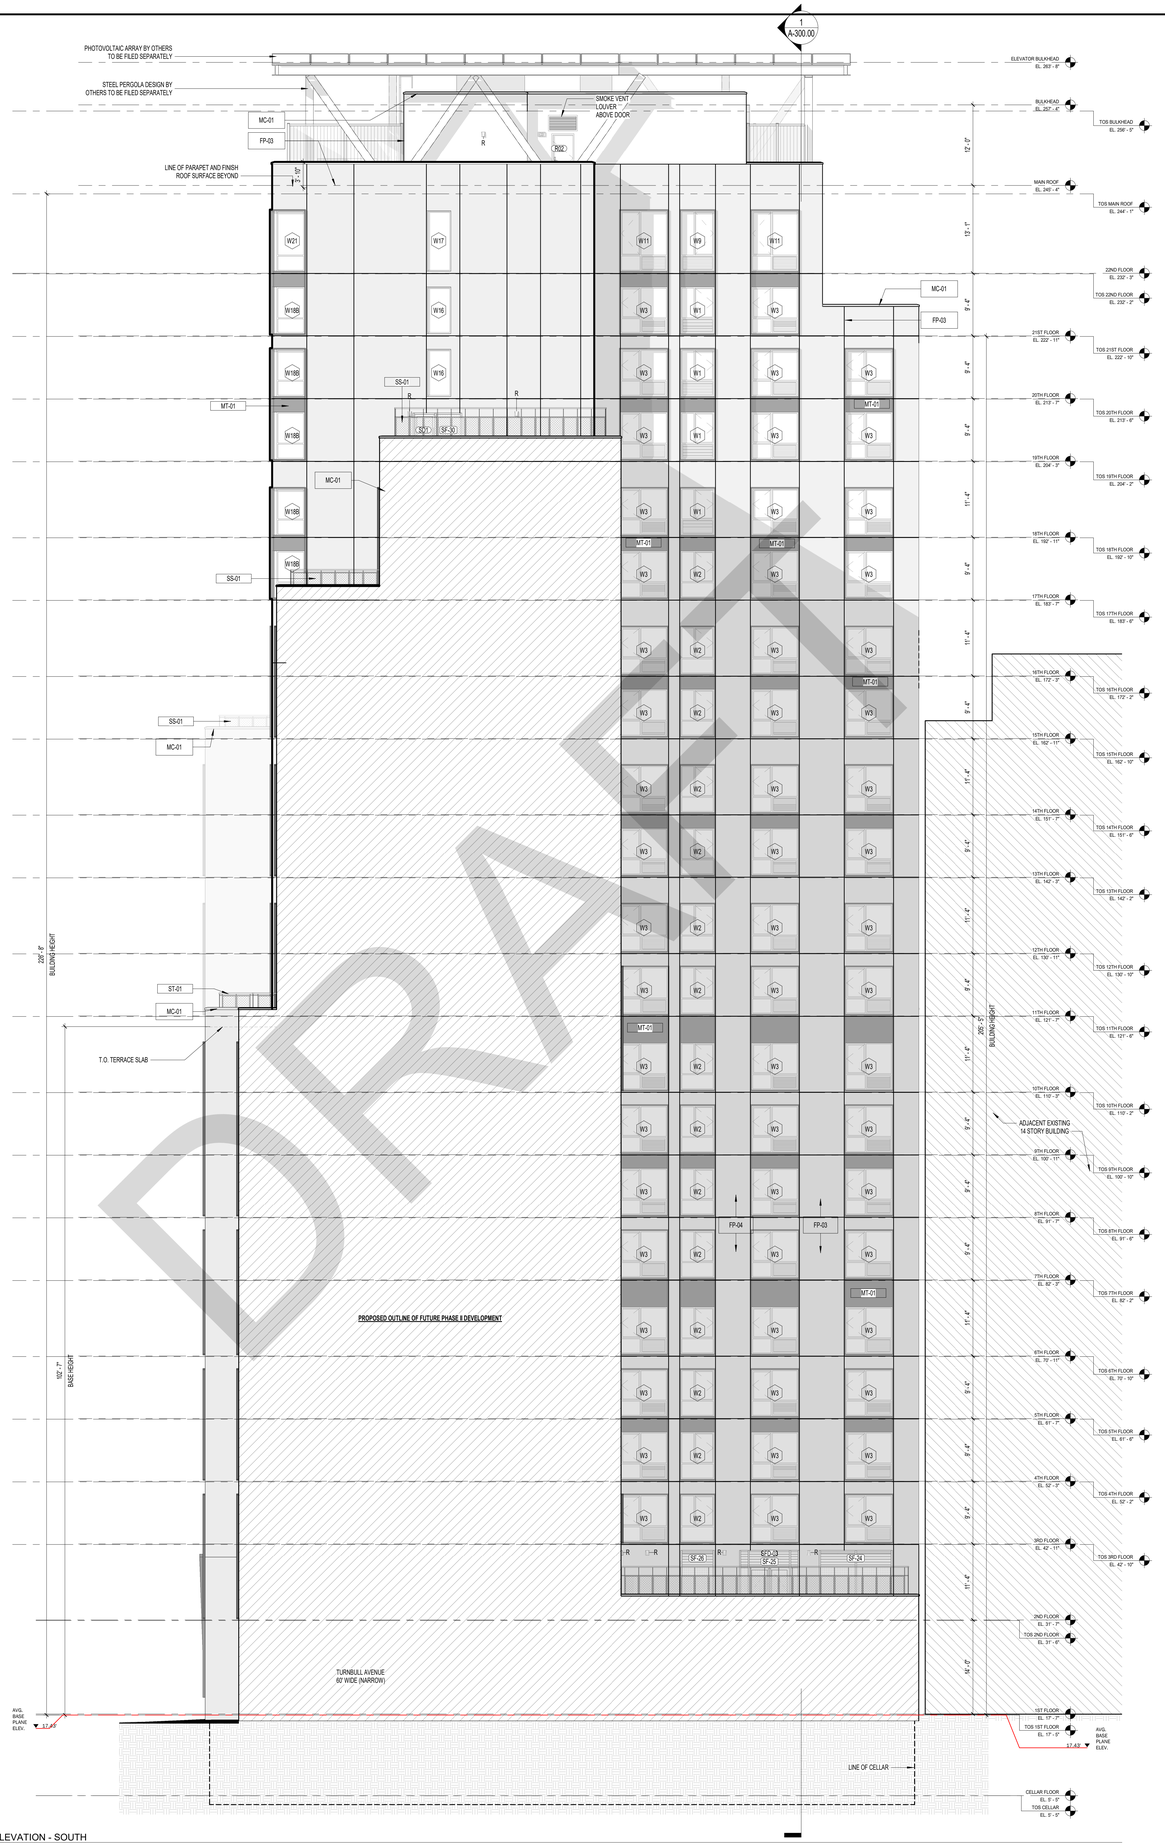

1 BUILDING ELEVATION - SOUTH
1/8" = 1'-0"

DRAFT

NOTES

1. REFER TO "EN" DRAWINGS, WALL SECTIONS AND WALL SECTION DETAILS FOR AIR BARRIER, WATERPROOFING, INSULATION, AND COMPLETE EXTERIOR WALL ASSEMBLIES.
2. REFER TO MEP/FP DRAWINGS FOR ALL EXTERIOR WALL FIXTURE LOCATIONS; GC TO COORDINATE PENETRATIONS.
3. PROVIDE SAFETY GLAZING AT ALL LOCATIONS REQUIRED BY NYC BC SECTION 2406 WHETHER OR NOT INDICATED ON THE DRAWINGS.
4. ALL EXTERIOR LIGHTING TO BE UL LISTED FOR WET LOCATIONS, TYP.
5. REFER TO MEP DRAWINGS AND PROVIDE ALL LOUVERS AS REQUIRED FOR THE PROPER FUNCTION OF MEP EQUIPMENT.
6. PROVIDE ANTI-GRAFFITI COATING AT AREAS OF THE EXTERIOR FACADE BELOW 10FT FROM STREET LEVEL, TYP

EXTERNAL MATERIAL LEGEND

- GRANITE STONE BASE
- METAL PANEL
- SPANDREL PANEL
- PRIVACY CERAMIC FRIT GLASS
- FIBER CEMENT RAINSCREEN (REFER TO MATERIAL LEGEND BELOW FOR TEXTURES AND FINISHES)

MATERIAL LEGEND	
MARK	DESCRIPTION
FP-01	FIBER CEMENT COLOR 01 TEXTURE 01
FP-02	FIBER CEMENT COLOR 01 TEXTURE 02
FP-03	FIBER CEMENT COLOR 02 TEXTURE 01
FP-04	FIBER CEMENT COLOR 02 TEXTURE 02
FP-05	FIBER CEMENT COLOR 03 TEXTURE 01
FP-06	FIBER CEMENT COLOR 03 TEXTURE 02
MT-01	GALVANIZED METAL
ST-01	GRANITE STONE BASE
SS-01	STAINLESS STEEL POST RAILING & SS MESH GUARDRAILS
MC-01	METAL COPING AT FIBER CEMENT PANEL PARAPET WALLS

EXTERIOR ELEVATION KEYNOTE LEGEND	
NUMBER	DESCRIPTION

Supportive Housing - Phase I


1920 Turnbull Avenue, Bronx, NY 10473

Owner:

Gilbane
STRADA
STRADA VENTURES LLC
CUCS

BLOCK: #3672 LOT: #40

NYC DOB #: # X01265022-I1

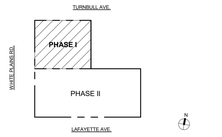

Key Plan:

NUMBER	DATE	DESCRIPTION
1	06/06/2025	PROGRESS DD SET FOR CLIENT REVIEW
2	07/15/2025	DOB SUBMISSION / DESIGN DEVELOPMENT SET
3	11/07/2025	DOB SUBMISSION
4	11/21/2025	HPD/BLDS RESPONSE

NOT FOR CONSTRUCTION

Revisions:

Architect:
MAP
Magnusson Architecture & Planning PC
42 West 39th Street, 15th Floor
New York NY 10018
Tel (212) 253 7820 Fax (212) 253 1276

Structural Engineer:
GACE Consulting Engineers
148 Madison Avenue, 4th Floor
New York NY 10016
Tel (212) 545 7878

MEP Engineer:
Ventrop Engineering Consulting Group
369 West 34th Street, 2nd Floor
New York NY 10001
Tel (212) 244 5060 Fax (212) 244 4271

Civil Engineer SWPPP:
Hartland
720 Monroe Street, Suite E513
Hoboken, NJ 07030
Tel (347) 899 4709

Civil Engineer:
AKRF
440 Park Avenue South, 7th Floor
New York NY 10016
Tel (212) 696 0670

Filing Representative:
JM Zoning
498 7th Avenue, 17th Floor
New York NY 10018
Tel (212) 964 4464 Fax (775) 628 3726

Do Not Scale Plans
Contractor to promptly notify Architect of any material variations between field conditions and existing conditions as indicated in Contract documents

© COPYRIGHT 2008 Magnusson Architecture and Planning PC


DOB SEAL:


SOUTH ELEVATION

SEAL & SIGNATURE:

REGISTERED ARCHITECT CHRISTOPHER JONES 028307 STATE OF NEW YORK

PROJECT No:	24008
DRAWING BY:	Author
CHK BY:	LC
DWG No:	A-202.00
SCALE: As indicated	106 OF 183

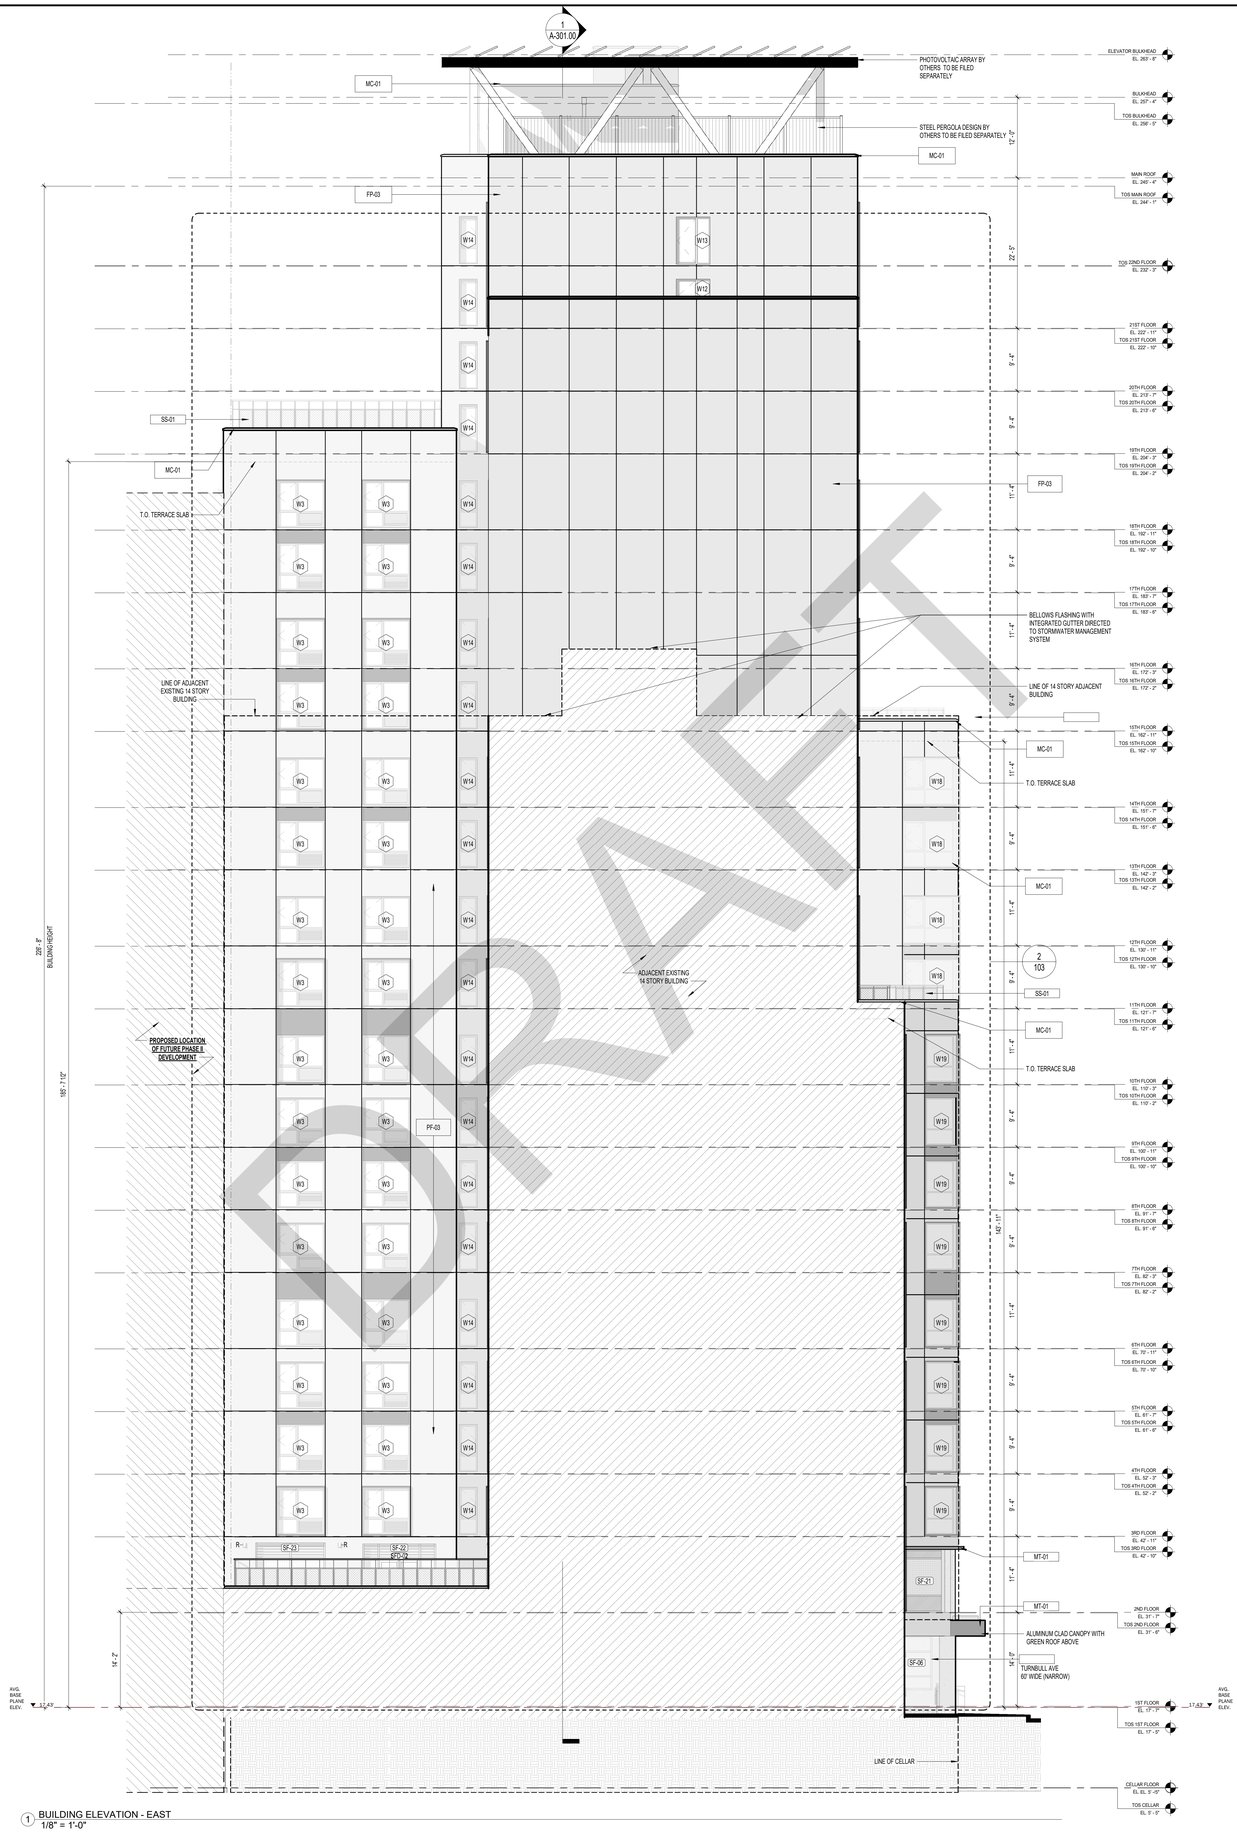
A-301.00
MC-01
PHOTOVOLTAIC ARRAY BY OTHERS TO BE FILED SEPARATELY
STEEL PERGOLA DESIGN BY OTHERS TO BE FILED SEPARATELY
MC-01
FP-03
SS-01
MC-01
T.O. TERRACE SLAB
LINE OF ADJACENT EXISTING 14 STORY BUILDING
PROPOSED LOCATION OF FUTURE PHASE II DEVELOPMENT
PF-03
SF-23
SF-22
SF-21
SF-06
W1
W2
W3
W12
W13
W14
W15
W16
W17
W18
W19
ADJACENT EXISTING 14 STORY BUILDING
FP-03
BELLOWS FLASHING WITH INTEGRATED GUTTER DIRECTED TO STORMWATER MANAGEMENT SYSTEM
LINE OF 14 STORY ADJACENT BUILDING
MC-01
T.O. TERRACE SLAB
MC-01
SS-01
MC-01
T.O. TERRACE SLAB
MT-01
MT-01
ALUMINUM CLAD CANOPY WITH GREEN ROOF ABOVE
TURNBULL AVE 60' WIDE (NARROW)
LINE OF CELLAR
ELEVATOR BULKHEAD EL. 263' - 8"
BULKHEAD EL. 257' - 4"
TOS BULKHEAD EL. 256' - 5"
MAIN ROOF EL. 245' - 4"
TOS MAIN ROOF EL. 244' - 1"
TOS 22ND FLOOR EL. 232' - 3"
21ST FLOOR EL. 222' - 11"
TOS 21ST FLOOR EL. 222' - 10"
20TH FLOOR EL. 213' - 7"
TOS 20TH FLOOR EL. 213' - 6"
19TH FLOOR EL. 204' - 3"
TOS 19TH FLOOR EL. 204' - 2"
18TH FLOOR EL. 192' - 11"
TOS 18TH FLOOR EL. 192' - 10"
17TH FLOOR EL. 183' - 7"
TOS 17TH FLOOR EL. 183' - 6"
16TH FLOOR EL. 172' - 3"
TOS 16TH FLOOR EL. 172' - 2"
15TH FLOOR EL. 162' - 11"
TOS 15TH FLOOR EL. 162' - 10"
14TH FLOOR EL. 151' - 7"
TOS 14TH FLOOR EL. 151' - 6"
13TH FLOOR EL. 142' - 2"
TOS 13TH FLOOR EL. 142' - 2"
12TH FLOOR EL. 130' - 11"
TOS 12TH FLOOR EL. 130' - 10"
11TH FLOOR EL. 121' - 7"
TOS 11TH FLOOR EL. 121' - 6"
10TH FLOOR EL. 110' - 2"
TOS 10TH FLOOR EL. 110' - 2"
9TH FLOOR EL. 100' - 11"
TOS 9TH FLOOR EL. 100' - 10"
8TH FLOOR EL. 91' - 7"
TOS 8TH FLOOR EL. 91' - 6"
7TH FLOOR EL. 82' - 3"
TOS 7TH FLOOR EL. 82' - 2"
6TH FLOOR EL. 73' - 11"
TOS 6TH FLOOR EL. 73' - 10"
5TH FLOOR EL. 65' - 7"
TOS 5TH FLOOR EL. 65' - 6"
4TH FLOOR EL. 52' - 3"
TOS 4TH FLOOR EL. 52' - 2"
3RD FLOOR EL. 42' - 11"
TOS 3RD FLOOR EL. 42' - 10"
2ND FLOOR EL. 31' - 7"
TOS 2ND FLOOR EL. 31' - 6"
1ST FLOOR EL. 17' - 7"
TOS 1ST FLOOR EL. 17' - 5"
CELLAR FLOOR EL. EL. 5' -5"
TOS CELLAR EL. 5' - 3"
12' - 3"
9' - 4"
9' - 4"
9' - 4"
11' - 4"
9' - 4"
11' - 4"
9' - 4"
11' - 4"
9' - 4"
11' - 4"
9' - 4"
9' - 4"
9

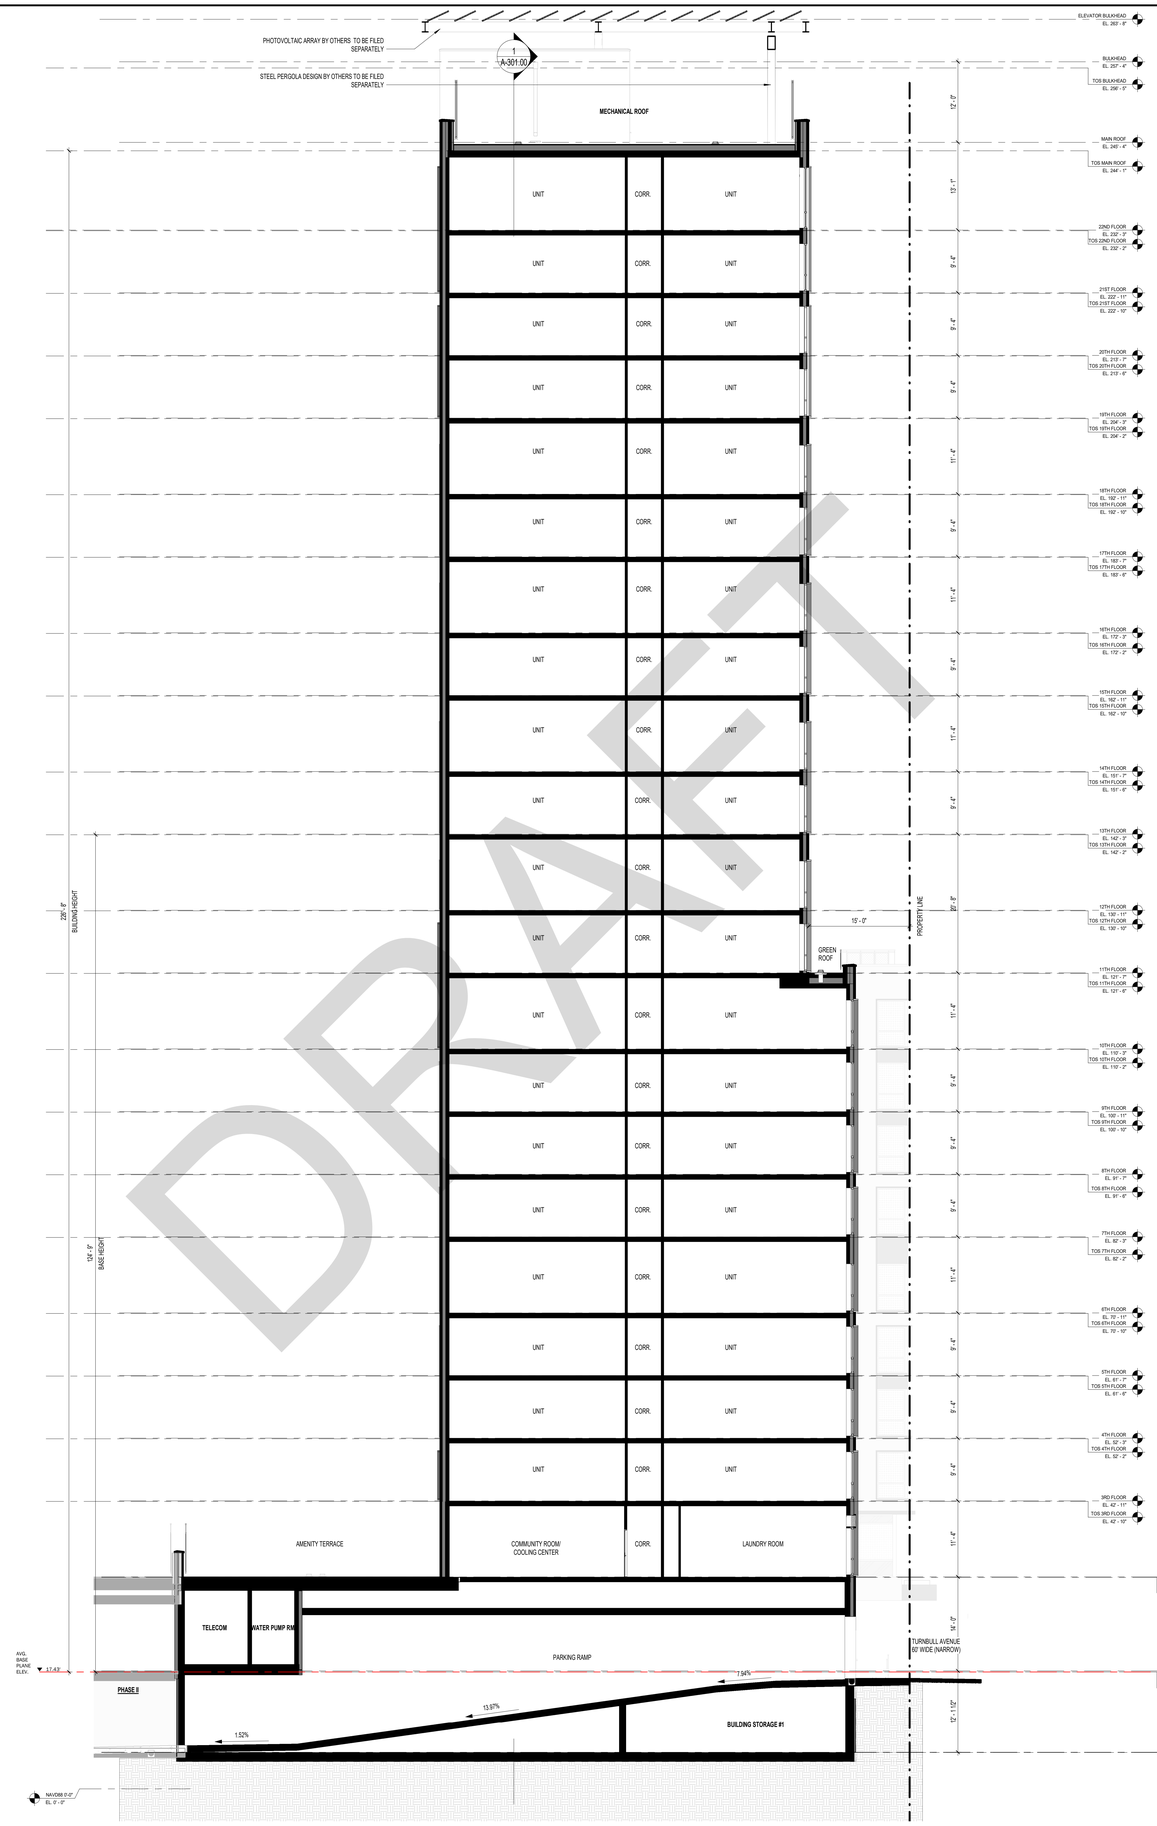

1 SOUTH-NORTH THROUGH PARKING RAMP
1/8" = 1'-0"

DRAFT

Supportive Housing - Phase I


1920 Turnbull Avenue, Bronx, NY 10473

Owner:

Gilbane
STRADA
STRADA VENTURES LLC
CUCS

BLOCK: #3672 LOT: #40

NYC DOB #: # X01265022-I1

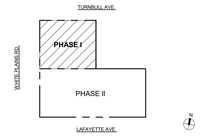

Key Plan:

NUMBER	DATE	DESCRIPTION
1	06/06/2025	PROGRESS DD SET FOR CLIENT REVIEW
2	07/15/2025	DOB SUBMISSION / DESIGN DEVELOPMENT SET
3	11/07/2025	DOB SUBMISSION

NOT FOR CONSTRUCTION

Revisions:

Architect:

Magnusson Architecture & Planning PC
42 West 39th Street, 15th Floor
New York NY 10018
Tel (212) 253 7820 Fax (212) 253 1276

Structural Engineer:

GACE Consulting Engineers
148 Madison Avenue, 4th Floor
New York NY 10016
Tel (212) 545 7878

MEP Engineer:

Ventrop Engineering Consulting Group
369 West 34th Street, 2nd Floor
New York NY 10001
Tel (212) 244 5060 Fax (212) 244 4271

Civil Engineer SWPPP:

Hartland
720 Monroe Street, Suite E513
Hoboken, NJ 07030
Tel (347) 899 4709

Civil Engineer:


AKRF
440 Park Avenue South, 7th Floor
New York NY 10016
Tel (212) 696 0670

Filing Representative:

JM Zoning
498 7th Avenue, 17th Floor
New York NY 10018
Tel (212) 964 4464 Fax (775) 628 3726

Do Not Scale Plans
Contractor to promptly notify Architect of any material variations between field conditions and existing conditions as indicated in Contract documents

© COPYRIGHT 2025 Magnusson Architecture and Planning PC

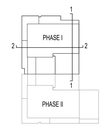

KEY PLAN - PHASE 1 (NORTH BUILDING)


DOB SEAL:

BUILDING SECTION

SEAL & SIGNATURE:

REGISTERED ARCHITECT CHRISTOPHER JAMES MAGNUSSON 038309 STATE OF NEW YORK

PROJECT No:	24008
DRAWING BY:	Author
CHK BY:	LC
DWG No:	A-300.00
SCALE: As indicated	109 OF 183

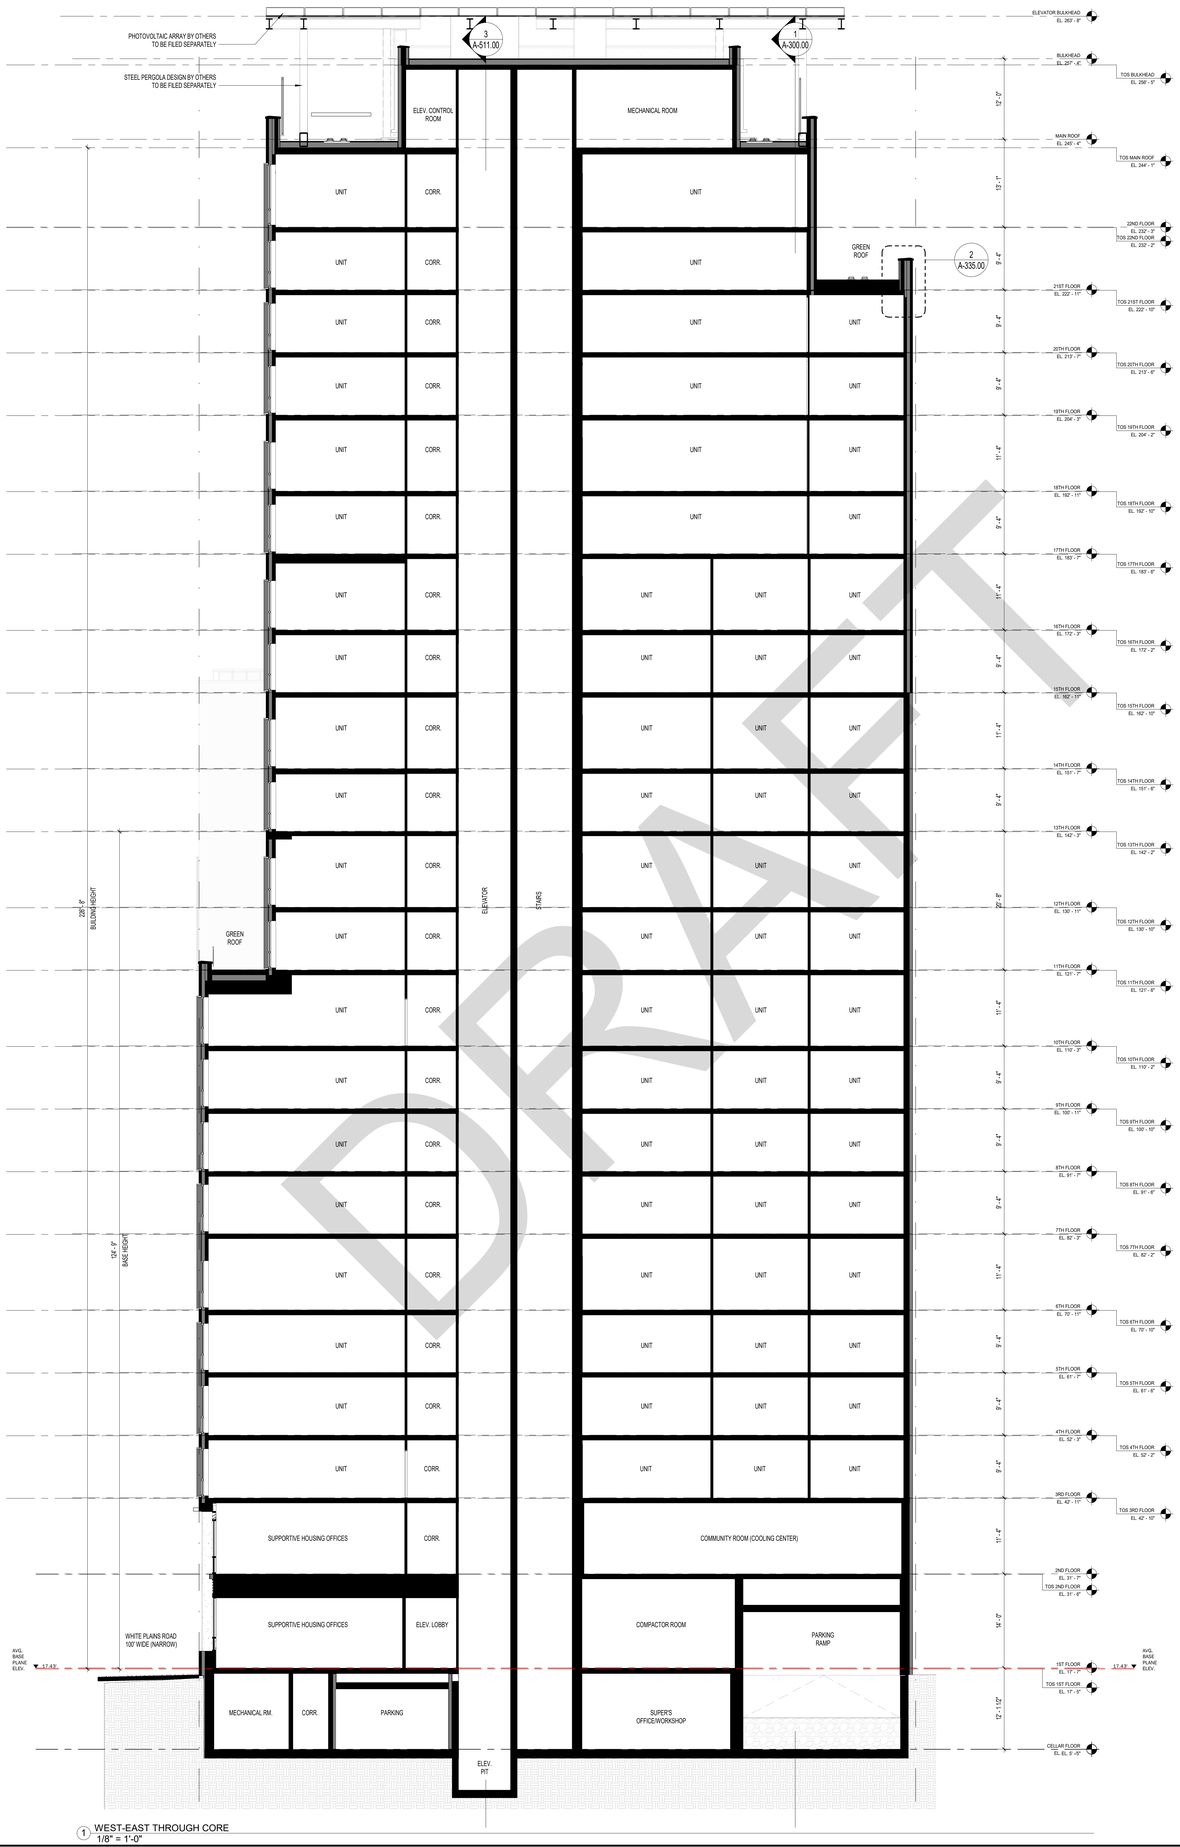

1 WEST-EAST THROUGH CORE
1/8" = 1'-0"

DRAFT

Supportive Housing - Phase I


1920 Turnbull Avenue, Bronx, NY 10473

Owner:

Gilbane
STRADA
STRADA VENTURES LLC
CUCS

BLOCK: #3672 LOT: #40

NYC DOB #: # X01265022-I1

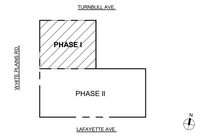

Key Plan:

NUMBER	DATE	DESCRIPTION
1	06/06/2025	PROGRESS DD SET FOR CLIENT REVIEW
2	07/15/2025	DOB SUBMISSION / DESIGN DEVELOPMENT SET
3	11/07/2025	DOB SUBMISSION

NOT FOR CONSTRUCTION

Revisions:

Architect:

Magnusson Architecture & Planning PC
42 West 39th Street, 15th Floor
New York NY 10018
Tel (212) 253 7820 Fax (212) 253 1276

Structural Engineer:

GACE Consulting Engineers
140 Madison Avenue, 4th Floor
New York NY 10016
Tel (212) 545 7878

MEP Engineer:

Ventrop Engineering Consulting Group
369 West 34th Street, 2nd Floor
New York NY 10001
Tel (212) 244 5060 Fax (212) 244 4271

Civil Engineer SWPPP:

Hartland
720 Monroe Street, Suite E513
Hoboken, NJ 07030
Tel (347) 899 4709

Civil Engineer:


AKRF
440 Park Avenue South, 7th Floor
New York NY 10016
Tel (212) 696 0670

Filing Representative:

JM Zoning
498 7th Avenue, 17th Floor
New York NY 10018
Tel (212) 964 4664 Fax (775) 628 3726

Do Not Scale Plans
Contractor to promptly notify Architect of any material variations between field conditions and existing conditions as indicated in Contract documents

© COPYRIGHT 2025 Magnusson Architecture and Planning PC

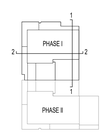

KEY PLAN - PHASE 1 (NORTH BUILDING)

DOB SEAL:

BUILDING SECTION

SEAL & SIGNATURE:

REGISTERED ARCHITECT CHRISTOPHER JAMES KNIGHT 038302 STATE OF NEW YORK

PROJECT No:	24008
DRAWING BY:	Author
CHK BY:	LC
DWG No:	A-301.00
SCALE: As indicated	110 OF 183

APPENDIX B

Historical Environmental Reports

DRAFT

APPENDIX C

Citizen Participation Plan

DRAFT

NEW YORK STATE | Department of Environmental Conservation

Brownfield Cleanup Program

Citizen Participation Plan
for
Lafayette Site A

July 2025

DRAFT

C203178
1931 Lafayette Avenue
Bronx, NY 10473

Contents

Section **Page Number**

1. What is New York's Brownfield Cleanup Program? 3

2. Citizen Participation Activities..... 3

3. Major Issues of Public Concern..... 8

4. Site Information..... 8

5. Investigation and Cleanup Process 9

Appendix A - Project Contacts and Locations of Reports and Information 13

Appendix B - Site Contact List..... 15

Appendix C - Site Location Map..... 26

Appendix D - Brownfield Cleanup Program Process..... 27

* * * * *

Note: The information presented in this Citizen Participation Plan was current as of the date of its approval by the New York State Department of Environmental Conservation. Portions of this Citizen Participation Plan may be revised during the site's investigation and cleanup process.

DRAFT

Applicant: **GDC Strada Castle Hill JV I LLC ("Applicant")**
Site Name: **Lafayette Site A ("Site")**
Site Address: **1931 Lafayette Avenue**
Site County: **Bronx**
Site Number: **C203178**

1. What is New York's Brownfield Cleanup Program?

New York's Brownfield Cleanup Program (BCP) works with private developers to encourage the voluntary cleanup of contaminated properties known as "brownfields" so that they can be reused and developed. These uses include recreation, housing, and business.

A *brownfield* is any real property that is difficult to reuse or redevelop because of the presence or potential presence of contamination. A brownfield typically is a former industrial or commercial property where operations may have resulted in environmental contamination. A brownfield can pose environmental, legal, and financial burdens on a community. If a brownfield is not addressed, it can reduce property values in the area and affect economic development of nearby properties.

The BCP is administered by the New York State Department of Environmental Conservation (NYSDEC) which oversees Applicants who conduct brownfield site investigation and cleanup activities. An Applicant is a person who has requested to participate in the BCP and has been accepted by NYSDEC. The BCP contains investigation and cleanup requirements, ensuring that cleanups protect public health and the environment. When NYSDEC certifies that these requirements have been met, the property can be reused or redeveloped for the intended use.

For more information about the BCP, go online at:
http://www.dec.ny.gov/chemical/8450.html .

2. Citizen Participation Activities

Why NYSDEC Involves the Public and Why It Is Important

NYSDEC involves the public to improve the process of investigating and cleaning up contaminated sites, and to enable citizens to participate more fully in decisions that affect their health, environment, and social well-being. NYSDEC provides opportunities for citizen involvement and encourages early two-way communication with citizens before decision-makers form or adopt final positions.

Involving citizens affected and interested in site investigation and cleanup programs is important for many reasons. These include:

- Promoting the development of timely, effective site investigation and cleanup programs that protect public health and the environment

DRAFT

- Improving public access to, and understanding of, issues and information related to a particular site and that site's investigation and cleanup process
- Providing citizens with early and continuing opportunities to participate in NYSDEC's site investigation and cleanup process
- Ensuring that NYSDEC makes site investigation and cleanup decisions that benefit from input that reflects the interests and perspectives found within the affected community
- Encouraging dialogue to promote the exchange of information among the affected/interested public, State agencies, and other interested parties that strengthens trust among the parties, increases understanding of site and community issues and concerns, and improves decision-making.

This Citizen Participation (CP) Plan provides information about how NYSDEC will inform and involve the public during the investigation and cleanup of the site identified above. The public information and involvement program will be carried out with assistance, as appropriate, from the Applicant.

Project Contacts

Appendix A identifies NYSDEC project contact(s) to whom the public should address questions or request information about the site's investigation and cleanup program. The public's suggestions about this CP Plan and the CP program for the site are always welcome. Interested people are encouraged to share their ideas and suggestions with the project contacts at any time.

Locations of Reports and Information

The locations of the reports and information related to the site's investigation and cleanup program also are identified in Appendix A. These locations provide convenient access to important project documents for public review and comment. Some documents may be placed on the NYSDEC web-site. If this occurs, NYSDEC will inform the public in fact sheets distributed about the site and by other means, as appropriate.

Site Contact List

Appendix B contains the site contact list. This list has been developed to keep the community informed about, and involved in, the site's investigation and cleanup process. The site contact list will be used periodically to distribute fact sheets that provide updates about the status of the project. These will include notifications of upcoming activities at the site (such as fieldwork), as well as availability of project documents and announcements about public comment periods.

DRAFT

The site contact list includes, at a minimum:

- Chief executive officer and planning board chairperson of each county, city, town and village in which the site is located;
- Residents, owners, and occupants of the site and properties adjacent to the site;
- The public water supplier which services the area in which the site is located;
- Any person who has requested to be placed on the site contact list;
- The administrator of any school or day care facility located on or near the site for purposes of posting and/or dissemination of information at the facility;
- Location(s) of reports and information.

The site contact list will be reviewed periodically and updated as appropriate. Individuals and organizations will be added to the site contact list upon request. Such requests should be submitted to the NYSDEC project contact(s) identified in Appendix A. Other additions to the site contact list may be made at the discretion of the NYSDEC project manager, in consultation with other NYSDEC staff as appropriate.

Note: The first site fact sheet (usually related to the draft Remedial Investigation Work Plan) is distributed both by paper mailing through the postal service and through DEC Delivers, its email listserv service. The fact sheet includes instructions for signing up with the appropriate county listserv to receive future notifications about the site. See http://www.dec.ny.gov/chemical/61092.html .

Subsequent fact sheets about the site will be distributed exclusively through the listserv, except for households without internet access that have indicated the need to continue to receive site information in paper form. Please advise the NYSDEC site project manager identified in Appendix A if that is the case. Paper mailings may continue during the investigation and cleanup process for some sites, based on public interest and need.

CP Activities

The table at the end of this section identifies the CP activities, at a minimum, that have been and will be conducted during the site's investigation and cleanup program. The flowchart in Appendix D shows how these CP activities integrate with the site investigation and cleanup process. The public is informed about these CP activities through fact sheets and notices distributed at significant points during the program. Elements of the investigation and cleanup process that match up with the CP activities are explained briefly in Section 5.

- **Notices and fact sheets** help the interested and affected public to understand contamination issues related to a site, and the nature and progress of efforts to investigate and clean up a site.

DRAFT

- **Public forums, comment periods and contact with project managers** provide opportunities for the public to contribute information, opinions and perspectives that have potential to influence decisions about a site's investigation and cleanup.

The public is encouraged to contact project staff at any time during the site's investigation and cleanup process with questions, comments, or requests for information.

This CP Plan may be revised due to changes in major issues of public concern identified in Section 3 or in the nature and scope of investigation and cleanup activities. Modifications may include additions to the site contact list and changes in planned citizen participation activities.

Technical Assistance Grant

NYSDEC must determine if the site poses a significant threat to public health or the environment. This determination generally is made using information developed during the investigation of the site, as described in Section 5.

If the site is determined to be a significant threat, a qualifying community group may apply for a Technical Assistance Grant (TAG). The purpose of a TAG is to provide funds to the qualifying group to obtain independent technical assistance. This assistance helps the TAG recipient to interpret and understand existing environmental information about the nature and extent of contamination related to the site and the development/implementation of a remedy.

An eligible community group must certify that its membership represents the interests of the community affected by the site, and that its members' health, economic well-being or enjoyment of the environment may be affected by a release or threatened release of contamination at the site.

As of the date the declaration (page 2) was signed by the NYSDEC project manager, the significant threat determination for the site had not yet been made.

To verify the significant threat status of the site, the interested public may contact the NYSDEC project manager identified in Appendix A.

For more information about TAGs, go online at https://dec.ny.gov/regulatory/regulations/technical-assistance-grant-tag-guidance-handbook-der-14

Note: The table identifying the citizen participation activities related to the site's investigation and cleanup program follows on the next page:

DRAFT

Citizen Participation Activities	Timing of CP Activity(ies)
Application Process:	
• Prepare site contact list • Establish document repository(ies)	At time of preparation of application to participate in the BCP.
• Publish notice in Environmental Notice Bulletin (ENB) announcing receipt of application and 30-day public comment period • Publish above ENB content in local newspaper • Mail above ENB content to site contact list • Conduct 30-day public comment period	When NYSDEC determines that BCP application is complete. The 30-day public comment period begins on date of publication of notice in ENB. End date of public comment period is as stated in ENB notice. Therefore, ENB notice, newspaper notice, and notice to the site contact list should be provided to the public at the same time.
After Execution of Brownfield Site Cleanup Agreement (BCA):	
• Prepare Citizen Participation (CP) Plan	Before start of Remedial Investigation **Note:** Applicant must submit CP Plan to NYSDEC for review and approval within 20 days of the effective date of the BCA.
Before NYSDEC Approves Remedial Investigation (RI) Work Plan:	
• Distribute fact sheet to site contact list about proposed RI activities and announcing 30-day public comment period about draft RI Work Plan • Conduct 30-day public comment period	Before NYSDEC approves RI Work Plan. If RI Work Plan is submitted with application, public comment periods will be combined and public notice will include fact sheet. Thirty-day public comment period begins/ends as per dates identified in fact sheet.
After Applicant Completes Remedial Investigation:	
• Distribute fact sheet to site contact list that describes RI results	Before NYSDEC approves RI Report
Before NYSDEC Approves Remedial Work Plan (RWP):	
• Distribute fact sheet to site contact list about draft RWP and announcing 45-day public comment period • Public meeting by NYSDEC about proposed RWP (if requested by affected community or at discretion of NYSDEC project manager) • Conduct 45-day public comment period	Before NYSDEC approves RWP. Forty-five day public comment period begins/ends as per dates identified in fact sheet. Public meeting would be held within the 45-day public comment period.
Before Applicant Starts Cleanup Action:	
• Distribute fact sheet to site contact list that describes upcoming cleanup action	Before the start of cleanup action.
After Applicant Completes Cleanup Action:	
• Distribute fact sheet to site contact list that announces that cleanup action has been completed and that NYSDEC is reviewing the Final Engineering Report • Distribute fact sheet to site contact list announcing NYSDEC approval of Final Engineering Report and issuance of Certificate of Completion (COC)	At the time, the cleanup action has been completed. **Note:** The two fact sheets are combined when possible if there is not a delay in issuing the COC.

DRAFT

3. Major Issues of Public Concern

This section of the CP Plan identifies major issues of public concern that relate to the site. Additional major issues of public concern may be identified during the course of the site's investigation and cleanup process.

There may be areas on the Site where soil excavation is necessary. Therefore, once the remediation commences, there may be concerns regarding odors, noise or truck traffic coming from the Site. However, these impacts will be mitigated through implementation of a Remedial Action Work Plan (RAWP), Health and Safety Plan (HASP), and Soil/Material Management Plan (SMMP) approved by the Department, which will be designed to minimize these impacts. A Community Air Monitoring Plan (CAMP) will also be implemented to monitor dust and vapors at the Site perimeter to ensure the community is not impacted.

The Site has been identified as a Disadvantaged Community and an Environmental Justice Area.

NYS has identified Disadvantaged Communities in order to ensure that frontline and otherwise underserved communities benefit from NYS' historic transition to cleaner, greener sources of energy, reduction pollution and cleaner air, and economic opportunities. Environmental justice efforts focus on improving the environment in communities, specifically minority and low-income communities, and addressing disproportionate adverse environmental impacts that may exist in those communities.

The Site is located in an area with sizeable African-American and Hispanic-American populations. Therefore, all future fact sheets will be translated into Spanish. For additional information, visit: https://statisticalatlas.com/tract/New-York/Bronx-County/001600/Race-and-Ethnicity

4. Site Information

Appendix C contains a map identifying the location of the site.

Site Description

- **Location** – 1931 Lafayette Avenue, Bronx, New York
- **Setting** – urban
- **Site size** – 0.266 acres
- **adjacent properties –** The surrounding land use includes multi-family residential mixed commercial and residential, commercial, and institutional (i.e., post office, school).

DRAFT

History of Site Use, Investigation, and Cleanup

The Site's current use is a parking lot and has served as a parking lot since the Site was developed in the 1970s.

A Phase I Environmental Site Assessment was completed at the Site in 2024. The Site was part of a large wetland river system until the mid-1950s. The wetlands appear to have been filled in the 1950s to develop the Soundview neighborhood. The Site features were constructed in the late 1970s. The 2024 Phase II ESA indicated the presence of impacted fill material.

Roux performed a Phase II ESA in March 2024 to evaluate the soil conditions prior to redevelopment. The borings identified a contaminated fill layer which extended from land surface to a depth of 12 ft below land surface (bls) throughout the Site. The fill material consisted of sand, brick, concrete, metal, gravel, wood, peat and organics. Groundwater was observed between 10 and 12 ft bls. The investigation results identified elevated contaminants that are typical of historic urban fill. Based upon previous investigations conducted to date, the primary contaminants of concern for the Site include select polycyclic aromatic hydrocarbons (PAHs) and metals in soil, and petroleum-related volatile organic compounds (VOCs), and chlorinated VOCs (CVOCs) in soil vapor.

5. Investigation and Cleanup Process

Application

The Applicant has applied for and been accepted into New York's Brownfield Cleanup Program as a Volunteer. This means that the Applicant was not responsible for the disposal or discharge of the contaminants or whose ownership or operation of the site took place after the discharge or disposal of contaminants. The Volunteer must fully characterize the nature and extent of contamination onsite, and must conduct a "qualitative exposure assessment," a process that characterizes the actual or potential exposures of people, fish and wildlife to contaminants on the site and to contamination that has migrated from the site.

The Applicant in its Application proposes that the site will be used for restricted residential purposes.

To achieve this goal, the Applicant will conduct investigation and cleanup activities at the site with oversight provided by NYSDEC. The Brownfield Cleanup Agreement executed by NYSDEC and the Applicant sets forth the responsibilities of each party in conducting these activities at the site.

Investigation

The Applicant, through their environmental consultant Roux Environmental Engineering

DRAFT

and Geology, D.P.C., completed a site investigation focused on soil contamination before it was approved entry into the Brownfield Cleanup Program (BCP). Regarding the data generated during the partial investigation, its usability will be determined by NYSDEC.

The Applicant will conduct an investigation of the site officially called a “remedial investigation” (RI). This investigation will be performed with NYSDEC oversight. The Applicant must develop a remedial investigation workplan, which is subject to public comment.

The site investigation has several goals:

1) Define the nature and extent of contamination in soil, surface water, groundwater and any other parts of the environment that may be affected;
2) Identify the source(s) of the contamination;
3) Assess the impact of the contamination on public health and the environment; and
4) Provide information to support the development of a proposed remedy to address the contamination or the determination that cleanup is not necessary.

The Applicant submits a draft “Remedial Investigation Work Plan” to NYSDEC for review and approval. NYSDEC makes the draft plan available to the public review during a 30-day public comment period.

When the investigation is complete, the Applicant will prepare and submit a report that summarizes the results. This report also will recommend whether cleanup action is needed to address site-related contamination. The investigation report is subject to review and approval by NYSDEC.

NYSDEC will use the information in the investigation report to determine if the site poses a significant threat to public health or the environment. If the site is a “significant threat,” it must be cleaned up using a remedy selected by NYSDEC from an analysis of alternatives prepared by the Applicant and approved by NYSDEC. If the site does not pose a significant threat, the Applicant may select the remedy from the approved analysis of alternatives.

Interim Remedial Measures

An Interim Remedial Measure (IRM) is an action that can be undertaken at a site when a source of contamination or exposure pathway can be effectively addressed before the site investigation and analysis of alternatives are completed. If an IRM is likely to represent all or a significant part of the final remedy, NYSDEC will require a 30-day public comment period.

DRAFT

Remedy Selection

When the investigation of the site has been determined to be complete, the project likely would proceed in one of two directions:

1. The Applicant may recommend in its investigation report that no action is necessary at the site. In this case, NYSDEC would make the investigation report available for public comment for 45 days. NYSDEC then would complete its review, make any necessary revisions, and, if appropriate, approve the investigation report. NYSDEC would then issue a "Certificate of Completion" (described below) to the Applicant.

or

2. The Applicant may recommend in its investigation report that action needs to be taken to address site contamination. After NYSDEC approves the investigation report, the Applicant may then develop a cleanup plan, officially called a "Remedial Work Plan." The Remedial Work Plan describes the Applicant's proposed remedy for addressing contamination related to the site.

When the Applicant submits a draft Remedial Work Plan for approval, NYSDEC would announce the availability of the draft plan for public review during a 45-day public comment period.

Cleanup Action

NYSDEC will consider public comments, and revise the draft cleanup plan if necessary, before approving the proposed remedy. The New York State Department of Health (NYSDOH) must concur with the proposed remedy. After approval, the proposed remedy becomes the selected remedy. The selected remedy is formalized in the site Decision Document.

The Applicant may then design and perform the cleanup action to address the site contamination. NYSDEC and NYSDOH oversee the activities. When the Applicant completes cleanup activities, it will prepare a final engineering report that certifies that cleanup requirements have been achieved or will be achieved within a specific time frame. NYSDEC will review the report to be certain that the cleanup is protective of public health and the environment for the intended use of the site.

Certificate of Completion

When NYSDEC is satisfied that cleanup requirements have been achieved or will be achieved for the site, it will approve the Final Engineering Report (FER). NYSDEC then will issue a Certificate of Completion (COC) to the Applicant. The COC states that cleanup goals have been achieved, and relieves the Applicant from future liability for site-related

DRAFT

contamination, subject to certain conditions. The Applicant would be eligible to redevelop the site after it receives a COC.

Site Management

The purpose of site management is to ensure the safe reuse of the property if contamination will remain in place. Site management is the last phase of the site cleanup program. This phase begins when the COC is issued. Site management incorporates any institutional and engineering controls required to ensure that the remedy implemented for the site remains protective of public health and the environment. All significant activities are detailed in a Site Management Plan.

An *institutional control* is a non-physical restriction on use of the site, such as a deed restriction that would prevent or restrict certain uses of the property. An institutional control may be used when the cleanup action leaves some contamination that makes the site suitable for some, but not all uses.

An *engineering control* is a physical barrier or method to manage contamination. Examples include caps, covers, barriers, fences, and treatment of water supplies.

Site management also may include the operation and maintenance of a component of the remedy, such as a system that pumps and treats groundwater. Site management continues until NYSDEC determines that it is no longer needed.

DRAFT

Appendix A -
Project Contacts and Locations of Reports and Information

Project Contacts

For information about the site's investigation and cleanup program, the public may contact any of the following project staff:

New York State Department of Environmental Conservation (NYSDEC):

Christopher Allan, PE
Project Manager
NYSDEC Region 2
Division of Environmental Remediation
47- 40 21st Street, Long Island City, NY 11101
(718) 482-4065
christopher.allan@dec.ny.gov

Thomas V. Panzone
Public Participation Specialist
Division of Communication, Education and Engagement
NYSDEC – Region 2
47-40 21st Street
Long Island City, NY 11101
Thomas.panzone@dec.ny.gov
718-482-4953

New York State Department of Health (NYSDOH):

Christine Vooris
Public Health Specialist
NYSDOH
Bureau of Environmental Exposure Investigation
Empire State Plaza
Corning Tower Room 1787
Albany, New York 12237
(518) 402-0445
beei@health.ny.gov

DRAFT

Locations of Reports and Information

https://extapps.dec.ny.gov/data/DecDocs/C203178/.

The facilities identified below are being used to provide the public with convenient access to important project documents:

Soundview Branch Library
660 Soundview Avenue,
Bronx, NY, 10473
Attn: Tanya Bradley
Phone: (718) 589-0880
soundview@nypl.org

Hours:

Monday	10 AM–6 PM
Tuesday	10 AM–6 PM
Wednesday	10 AM–6 PM
Thursday	10 AM–6 PM
Friday	10 AM–6 PM
Saturday	CLOSED
Sunday	CLOSED

Bronx Community Board 9
1967 Turnbull Avenue,
Bronx, NY 10473
Chairperson: Mohammed Mujumder
District Manager: William Rivera
Land, Zoning, Planning & Economic Development:
Chairperson: Mitchell Halpern

Phone: 718-823-3034
Email: bx09@cb.nyc.gov

Hours:

Monday	9 AM–5 PM
Tuesday	9 AM–5 PM
Wednesday	9 AM–5 PM
Thursday	9 AM–5 PM
Friday	9 AM–5 PM
Saturday	CLOSED
Sunday	CLOSED

DRAFT

Appendix B - Site Contact List

Local and State Officials	
Hon. Charles Schumer United States Senate 780 Third Avenue, Suite 2301 New York, NY 10017	Hon. Kirsten E Gillibrand United States Senate 780 Third Avenue, Suite 2601 New York, NY 10017
Hon. Nathalia Fernandez NYS Senator District 34 3853 East Tremont Ave. Bronx, NY 10465	Hon. Alexandria Ocasio-Cortez US House of Representatives District 14 Hunts Point Office 1231 Lafayette Ave Suite L-610 Bronx, NY 10474
Hon. Karines Reyes New York State Assembly District 87 1973 Westchester Avenue Bronx, NY 10462 Hon. Emerita Torres NYS Assembly District 85 1163 Manor Avenue, Store Front 1 Bronx, NY 10472	Hon. Amanda Farias NYC Councilmember – District 18 778 Castle Hill Avenue Bronx, NY 10473
Hon. Vanessa L. Gibson Bronx Borough President 851 Grand Concourse, 3rd Floor Bronx, NY 10451	Hon. Eric Adams New York City Mayor City Hall New York, NY 10007
Hon. Brad Lander NYC Comptroller 1 Centre Street New York NY 10007	Hon. Jumaane D. Williams Public Advocate 1 Centre Street, 15th Floor North New York NY 10007
David Gold, Esq. Commissioner, NYC Dept. of City Planning 120 Broadway, 31st Floor New York, NY 10271	Rohit T. Aggarwala Commissioner NYC Department of Environmental Protection 59-17 Junction Blvd. Flushing, NY 11373

DRAFT

	Shaminder ChawlaDirector NYC Office of Environmental Remediation 100 Gold Street - 2nd Floor New York, NY 10038
Michelle Sarro, Esq. General Counsel NYC Office of Environmental Remediation 100 Gold Street - 2nd Floor New York, NY 10038	
New York City Department of Parks & Recreation Iris Rodriguez-Rosa Commissioner 830 Fifth Ave New York, NY, 10065 Ischia Bravo Bronx Borough County Clerk 851 Grand Concourse, Room 118 Bronx, NY 10451	New York City Municipal Water Finance Authority Philip Wasserman - Executive Director 255 Greenwich Street, 6th Floor New York, NY 10007 New York City Water Board NYC Department of Environmental Protection Alfonso L. Carney, Jr., Chairperson 59-17 Junction Boulevard, 8th Floor Flushing, NY 11373
Current Site Owner	
Castle Hill Acquisition I LLC 7 Jackson Walkway Providence, RI 02903	
Current Site Operators	
GDC Strada Castle Hill JV I LLC 7 Jackson Walkway Providence, RI 02903	
Current Owners and Occupants of Adjacent Sites and Subject Sites	
Block 3672, Lot 20 GDC Strada Castle Hill JV I LLC 28 Liberty St, 42nd Floor New York, NY 10005	Block 3672, Lot 30 HP Park Lane Preservation Housing Development Fund 253 West 35th St, 3rd Fl, New York, NY 10001

DRAFT

Block 3672, Lot 1 HP Park Lane Preservation Housing Development Fund 253 West 35th St, 3rd Fl, New York, NY 10001	Block 3673, Lot 1 VNO Bruckner Plaza LLC 1998 Bruckner Boulevard Bronx, New York 10473
Block 3645, Lot 1 UE Bruckner Shops LLC 888 Seventh Ave, 6th Floor New York, NY 10106	Block 3604, Lot 39 DCAS/Department of Education 1960 Pugsley Avenue Bronx, New York 10462
Block 3606, Lot 1 US Postal Service 1950 Lafayette Avenue Bronx, New York 10473	Block 3600, Lot 4 and Lot 24 Stevenson Commons Housing Company, INC 1850 Lafayette Avenue Bronx, New York 10473
Religious Authorities	
	Ramos A Cesar 2022 Turnbull Ave Bronx, New York, 10473
Fellowship Covenant Church (Castle Hill Resource Center) Rear Entrance 720 Castle Hill Avenue Bronx, New York 10473	
Church of Jesus Christ-NY Inc 625 Leland Avenue Bronx, New York 10473	Kingdom Hall of Jehovah's Witnesses 875 Caste Hill Avenue Bronx, New York 10473
St. Andrew's Episcopal Church 781 Castle Hill Avenue Bronx, New York, 10473 Renovation City Church/Soundview Presbyterian Church 760 Soundview Ave, Bronx, NY 10473	Holy Cross RC Church 600 Soundview Ave, Bronx, NY 10473

DRAFT

Legacy Movement Church 1994 Bruckner Blvd , 2nd Floor Bronx, NY, 10473 Church of God of Seward Avenue 1780 Seward Ave, Bronx, NY 10473 Castlehill ideal Islamic center 2166 Turnbull Ave, Bronx, NY 10473	
Parks and Recreation	
NYC Parks and Recreation Space Time Playground Underhill & Lafayette Avenue Bronx, New York 10473	NYC Parks and Recreation Story Playground 1820 Story Avenue Bronx, New York 10473
NYC Parks and Recreation Randall Playground 2125 Randall Avenue Bronx, New York 10473	NYC Parks and Recreation Field of Dreams 1930 Randal Avenue Bronx, New York 10473
NYC Parks and Recreation P.O. Serrano Playground 2125 Turnbull Avenue #1317 Bronx, New York 10473	

DRAFT

Day Cares and Schools within Quarter Mile Radius	
JHS 131 Albert Einstein School President/Executive Director/Principal https://insideschools.org/school/08X131 718-991-7490 ext. 236 885 Bolton Avenue Bronx, New York 10473 Soundview Academy for Culture and Scholarship President/Executive Director/Principal https://www.svabx.org/ (718) 991-4027 885 Bolton Avenue Bronx, New York 10473	P.S. 100 Isaac Clason School President/Executive Director/Principal https://www.ps100x.org/ (718) 842-1461 800 Taylor Avenue Bronx, New York 10473
PS 138 Samuel Randall President/Executive Director/Principal https://insideschools.org/school/08X138718-822-5325 2060 Lafayette Avenue Bronx, New York 10473	Jackie's Sunshine Daycare Inc. President/Executive Director/Principal (929) 405-9410 910 Thieriot Ave, Bronx, NY 10473
Success Academy Charter School – Bronx 4 Elementary School President/Executive Director/Principal https://www.successacademies.org/school/bronx-4/ (646) 558-00431880 Story Avenue 3rd Floor Bronx, NY 10473	Ingrid's Group Family Daycare LLC President/Executive Director/Principal (570) 861-4371 2045 Story Ave 1st Fl, Bronx, NY 10473
Millennium Art Academy President/Executive Director/Principal https://www.millenniumartacademy.org/ 718) 824-0978 1980 Lafayette Avenue Bronx, NY 10473	Bambi's Playhouse Group Daycare LLC President/Executive Director/Principal (347) 681-2344 784 Olmstead Ave, Bronx, NY 10473

DRAFT

X432 Bronx Bridges High School President/Executive Director/Principal (718) 829-2984 1980 Lafayette Ave, Bronx, NY 10473 Bronx Guild High School President/Executive Director/Principal (718) 597-1587 1980 Lafayette Avenue Bronx, New York 10473 X377 Bronx Community High School President/Executive Director/Principal https://www.bronxcommunityhighschool.com/ (718) 892-1026 1980 Lafayette Ave, Bronx, NY 10473 X561 Bronx Compass High School President/Executive Director/Principal https://www.bronxcompass.org/ (718) 828-1206 1980 Lafayette Avenue 3rd Floor Bronx, NY 10473 Holy Cross School President/Executive Director/Principal https://holycrossbx.org/ 1846 Randall Ave, Bronx, NY 10473 (718) 842-4492 New Sunrise Group Family Daycare President/Executive Director/Principal 510 Pugsley Ave apt 1, Bronx, NY 10473 (929) 478-8818	PS 182 President/Executive Director/Principal https://insideschools.org/school/08X182 (718) 828-6607601 Stickball Boulevard Bronx, New York 10473 Pathways to Graduation President/Executive Director/Principal (718) 794-1550 1980 Lafayette Ave, Bronx, NY 10473

DRAFT

Neidy's Daycare President/Executive Director/Principal (347) 324-2634 632 Leland Ave, Bronx, NY 10473 Sweet Little Bears Daycare President/Executive Director/Principal (917) 284-1499 1785 Story Ave, Bronx, NY 10473 Multicultural Family Group Daycare President/Executive Director/Principal 945 Underhill Ave, Bronx, NY 10473 (347) 688-7245 Shiny Time Group Family Daycare President/Executive Director/Principal https://shinytimedaycare.com/contact/ 728 Soundview Ave, Bronx, NY 10473 (347) 309-6790 (917) 473-7321 Baby On Board Family Group Daycare President/Executive Director/Principal (929) 371-9607 955 Underhill Ave Apt 1407, Bronx, NY 10473 Happy Moon Daycare President/Executive Director/Principal 758 Rosedale Ave, Bronx, NY 10473 (347) 206-0737 Yira's Daycare President/Executive Director/Principal (646) 407-4296 740 Taylor Ave, Bronx, NY 10473	

DRAFT

Multicultural kids Daycare President/Executive Director/Principal (646) 363-6176 735 Commonwealth Ave, Bronx, NY 10473 Little Hearts Great Minds Daycare President/Executive Director/Principal 2156 Turnbull Ave, Bronx, NY 10473 (347) 969-6704 Little Hands Little Feet's GFDC President/Executive Director/Principal (718) 991-5418 755 White Plains Rd, Bronx, NY 10473 Sweetsymphony Family Daycare President/Executive Director/Principal (917) 257-7154 1762 Story Ave, Bronx, NY 10473 Yeln Group Family Daycare President/Executive Director/Principal (646) 705-9489 741 Commonwealth Ave 1st floor, Bronx, NY 10473 Growing Minds Youth Development II President/Executive Director/Principal https://growingmindsyd.com/ (929) 563-7879 2045 Story Ave, Bronx, NY 10473 Little Apron Day Care President/Executive Director/Principal (347) 488-5074 649 St Lawrence Ave, Bronx, NY 10473	

DRAFT

Lunita Play & Learn Group Day Care President/Executive Director/Principal http://www.lunitaplaylearndaycare.com/ 1876 Watson Ave, Bronx, NY 10472 (917) 577-0310 Claire Heureuse Community Center President/Executive Director/Principal https://www.chccnydaycare.org/ 833-524-3265 212-756-5470 718-576-5835 575 Soundview Ave, Bronx, NY 10473 Emery's Treasure Box Daycare, Inc President/Executive Director/Principal (646) 400-9792 2024 Cicero Ave #1, Bronx, NY 10473	
Local News and Media	
Bronx Times 3602 East Tremont Avenue Bronx, NY 10465 New York Daily News PO Box 7180 New York, NY 10008 New York Post 1211 Avenue of the Americas New York, NY 10036 Spectrum NY 1 News 75 Ninth Avenue New York, NY 10011	News 12 The Bronx 930 Soundview Avenue Bronx, New York 10473

DRAFT

Hoy Nueva York Impremedia, 41 Flatbush Avenue 1st Floor Brooklyn, NY 11217 El Diario NY Impremedia, 41 Flatbush Avenue 1st Floor Brooklyn, NY 11217 Noticia NYC 3602 East Tremont Avenue Bronx, NY 10465	

Community, Civic, and Other Environmental Organizations:

Consolidated Edison Corporate Affairs
Franchesca Diaz - Director Regional and Community Affairs team Bronx
511 Theodore Fremd Avenue
Rye, NY 10580

NYPD 43rd Police Precinct Council
President Aurora Carrion
900 Fteley Ave.
Bronx, NY, 10473

ENGINE 96/LADDER 54
FDNY
1689 STORY AVENUE
Bronx, NY 10473

NYCHA Monroe Houses
Senior Center
chrome-extension://efaidnbmnnnibpcajpcglclefindmkaj/https://www.nyc.gov/assets/nycha/downloads/pdf/Monroe.pdf
1780 STORY AVENUE
Bronx, NY 10473

DRAFT

NYCHA Monroe Houses
DEVELOPMENT MANAGEMENT OFFICE
extension://efaidnbmnnnibpcajpcglclefindmkaj/https://www.nyc.gov/assets/nycha/downloads/pdf/Monroe.pdf
1779 STORY AVENUE
Bronx, NY 10473

Soundview Senior Housing Hf DC
669 White Plains Rd,
Bronx, NY 10473

Grand Manor Nursing & Rehabilitation Center
700 White Plains Rd,
Bronx, NY 10473

Bronx Center for Rehabilitation and Nursing
1010 Underhill Ave,
Bronx, NY 10472

St Andrews House
2155 Virgil Pl,
Bronx, NY 10473

New York City Housing Authority Monroe Community Center
1780 Story Ave,
Bronx, NY 10473

Bruckner Nursing Home
1010 Underhill Ave,
Bronx, NY 10472


DRAFT

Appendix C - Site Location Map



DRAFT

Appendix D– Brownfield Cleanup Program Process

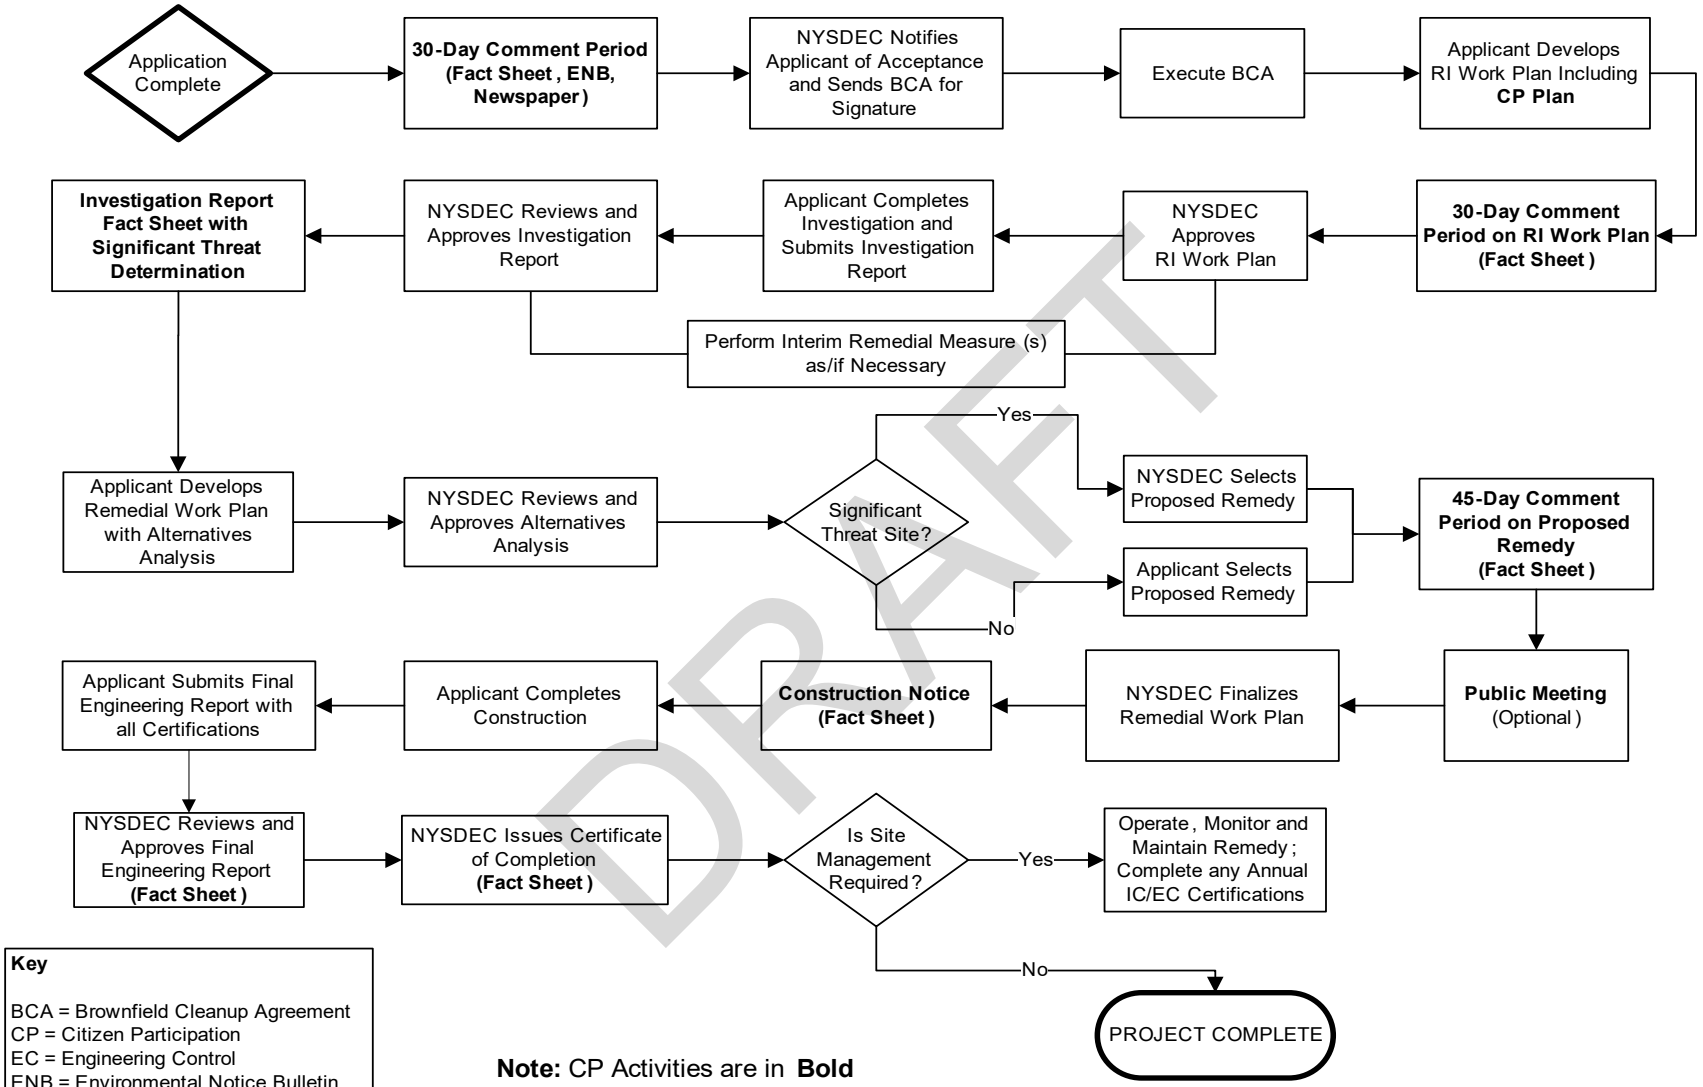

Key

BCA = Brownfield Cleanup Agreement
CP = Citizen Participation
EC = Engineering Control
ENB = Environmental Notice Bulletin
IC = Institutional Control
RI = Remedial Investigation

Note: CP Activities are in **Bold**

DRAFT

DRAFT

NEW YORK STATE OF OPPORTUNITY. Department of Environmental Conservation

Division of Environmental Remediation

Remedial Programs
Scoping Sheet for Major Issues of Public Concern

Instructions

This Scoping Sheet assesses major issues of public concern; impacts of the site and its remedial program on the community; community interest in the site; information the public needs; and information needed from the public.

The information generated helps to plan and conduct required citizen participation (CP) activities, and to choose and conduct additional CP activities, if appropriate. The scoping sheet can be revisited and updated as appropriate during the site's remedial process to more effectively implement the site's CP program.

Note: Use the information as an aid to prepare and update the Major Issues of Public Concern section of the site CP Plan.

General Instructions

- When to prepare: During preparation of the CP Plan for the site. It can be revisited and updated anytime during the site remedial process.
- Fill in site name and other information as appropriate.
- The Scoping Sheet may be prepared by DEC or a remedial party, but must be reviewed and approved by the DER site project manager or his/her designee.

Instructions for Numbered Parts

Consider the bulleted issues and questions below and any others that may be unique or appropriate to the site and the community to help complete the five Parts of this Scoping Sheet. Identify the issue stakeholders in Parts 1 through 3 and adjust the site's contact list accordingly.

Part 1. List Major Issues of Public Concern and Information the Community Wants.

- Is our health being impacted? (e.g., Are there problems with our drinking water or air? Are you going to test our water, yards, sumps, basements? Have health studies been done?)
- There are odors in the neighborhood. Do they come from the site and are they hazardous?
- Are there restrictions on what we may do (e.g., Can our children play outside? Can we garden? Must we avoid certain areas? Can we recreate (fish, hunt, hike, etc. on/around the site?)
- How and when were the site's contamination problems created?
- What contaminants are of concern and why? How will you look for contamination and find out where it is going? What is the schedule for doing that?
- The site is affecting our property values!
- How can we get more information (e.g., who are the project contacts?)
- How will we be kept informed and involved during the site remedial process?

DRAFT

- Who has been contacted in the community about site remedial activities?
- What has been done to this point? What happens next and when?
- The site is going to be cleaned up for restricted use. What does that mean? We don't want redevelopment on a "dirty" site.

Part 2. List Important Information Needed From the Community, if Applicable.

- Can the community supplement knowledge about past/current uses of the site?
- Does the community have knowledge that the site may be significantly impacting nearby people, properties, natural resources, etc.?
- Are activities currently taking place at the site or at nearby properties that may need to be restricted?
- Who may be interested or affected by the site that has not yet been identified?
- Are there unique community characteristics that could affect how information is exchanged?
- Does the community and/or individuals have any concerns they want monitored?
- Does the community have information about other sources in the area for the contamination?

Part 3. List Major Issues and Information That Need to be Communicated to the Community.

- Specific site investigation or remediation activities currently underway, or that will begin in the near future.
- The process and general schedule to investigate, remediate and, if applicable, redevelop the site.
- Current understanding about the site contamination and effects, if any, on public health and the environment.
- Site impacts on the community and any restrictions on the public's use of the site and/or nearby properties.
- Planned CP activities, their schedule, and how they relate to the site's remedial process.
- Ways for the community to obtain/provide information (document repositories, contacts, etc.).

Part 4. Community Characteristics

a. - e. Obtain information from local officials, property owners and residents, site reports, site visits, "windshield surveys," other staff, etc.

f. Has the affected community experienced other **significant** present or past environmental problems unrelated to this site? Such experiences could significantly affect public concerns and perspectives about the site; how the community will relate to project staff; the image and credibility of project staff within the community; and the ways in which project staff communicate with the community.

g. In its remedial programs, DER seeks to integrate, and be consistent with, environmental justice principles set forth in *DEC Commissioner Policy 29 on Environmental Justice* and *DER 23 – Citizen Participation Handbook for Remedial Programs*. Is the site and/or affected community wholly or partly in an Environmental Justice (EJ) Area? Use the Search feature on DEC's public web site for "environmental justice." DEC's EJ pages define an EJ area, and link to county maps to help determine if the site and/or community are in an EJ area.

DRAFT

h. Consider factors such as:

- Is English the primary language of the affected community? If not, provisions should be considered regarding public outreach activities such as fact sheets, meetings, door-to-door visits and other activities to ensure their effectiveness.
- The age demographics of the community. For example, is there a significant number of senior citizens in the community? It may be difficult for some to attend public meetings and use document repositories. This may suggest adopting more direct interaction with the community with activities such as door-to-door visits, additional fact sheets, visits to community and church centers, nursing homes, etc.
- How do people travel about the community? Would most people drive to a public meeting or document repository? Is there adequate public transportation?

Part 5. Affected/Interested Public.

Individuals and organizations who need or want information and input can change during the site's remedial process. This need is influenced by real, potential, or perceived impacts of the site or the remedial process. Some people may want information and input throughout the remedial process. Others may participate only during specific remedial stages, or may only be interested in particular issues.

It is important to revisit this question when reviewing this scoping sheet. Knowing who is interested in the site – and the issues that are important to them – will help to select and conduct appropriate outreach activities, and to identify their timing and the information to be exchanged.

Check all affected/interested parties that apply to the site. **Note: Adjust the site's contact list appropriately.** The following are some ways to identify affected/interested parties:

- Tax maps of adjacent property owners
- Attendees at public meetings
- Telephone discussions
- Letters and e-mails to DER, the remedial party, and other agencies
- Political jurisdictions and boundaries
- Media coverage
- Current/proposed uses of site and/or nearby properties (recreational, commercial, industrial)
- Discussions with community organizations: grass roots organizations, local environmental groups, environmental justice groups, churches, and neighborhood advisory groups

DRAFT

Division of Environmental Remediation

Remedial Programs
Scoping Sheet for Major Issues of Public Concern (see instructions)

Site Name: Lafayette Site A

Site Number: C203178

Site Address and County: 1931 Lafayette Avenue, Bronx

Remedial Party(ies): GDC Strada Castle Hill JV I LLC

Note: For Parts 1. – 3. the individuals, groups, organizations, businesses and units of government identified should be added to the site contact list as appropriate.

Part 1. List major issues of public concern and information the community wants. Identify individuals, groups, organizations, businesses and/or units of government related to the issue(s) and information needs. **Use this information as an aid to prepare or update the Major Issues of Public Concern section of the site Citizen Participation Plan.**

No known issues to date.

How were these issues and/or information needs identified?

Not applicable.

Part 2. List important information needed **from** the community, if applicable. Identify individuals, groups, organizations, businesses and/or units of government related to the information needed.
No information needs from the community identified to date.

How were these information needs identified?
Not applicable.

Part 3. List major issues and information that need to be communicated **to** the community. Identify individuals, groups, organizations, businesses and/or units of government related to the issue(s) and/or information.

There will be the need to advise neighbors of remediation impacts when it is time for remediation. Communication of each step in the BCP process must be communicated in Fact Sheets and public hearings if required.

How were these issues and/or information needs identified?

Standard impacts will have to be addressed via the Remedial Action Work Plan (RAWP), Community Air Monitoring Plan (CAMP), Site Specific Health and Safety Plan (HASP) and Soil/Material Management Plan (SMMP).

Part 4. Identify the following characteristics of the affected/interested community. This knowledge will help to identify and understand issues and information important to the community, and ways to effectively develop and implement the site citizen participation plan (mark all that apply):

a. Land use/zoning at and around site:
☒ **Residential** ☐ **Agricultural** ☐ **Recreational** ☒ **Commercial** ☐ **Industrial**

b. Residential type around site:
☒ **Urban** ☐ **Suburban** ☐ **Rural**

c. Population density around site:
☒ **High** ☐ **Medium** ☐ **Low**

DRAFT

d. Water supply of nearby residences:
☒ **Public** ☐ **Private Wells** ☐ **Mixed**

e. Is part or all of the water supply of the affected/interested community currently impacted by the site?
☐ **Yes** ☒ **No**

Provide details if appropriate:

Not applicable.

f. Other environmental issues significantly impacted/impacting the affected community?
☐ **Yes** ☒ **No**

Provide details if appropriate:

Not applicable.

g. Is the site and/or the affected/interested community wholly or partly in an Environmental Justice Area?
☒ **Yes** ☐ **No**

h. Special considerations:
☒ **Language** ☐ **Age** ☐ **Transportation** ☐ **Other**

Explain any marked categories in **h:**

Public notices will be translated into Spanish.

Part 5. The site contact list must include, at a minimum, the individuals, groups, and organizations identified in Part 2. of the Citizen Participation Plan under 'Site Contact List.' Are *other* individuals, groups, organizations, and units of government affected by, or interested in, the site, or its remedial program? (Mark and identify all that apply, then adjust the site contact list as appropriate.)

☐ **Non-Adjacent Residents/Property Owners:** Click here to enter text.

☒ **Local Officials:** Click here to enter text.

☒ **Media:** Click here to enter text.

☐ **Business/Commercial Interests:** Click here to enter text.

☐ **Labor Group(s)/Employees:** Click here to enter text.

☐ **Indian Nation:** Click here to enter text.

☒ **Citizens/Community Group(s):** Click here to enter text.

☐ **Environmental Justice Group(s):** Click here to enter text.

☐ **Environmental Group(s):** Click here to enter text.

☒ **Civic Group(s):** Click here to enter text.

☒ **Recreational Group(s):** Click here to enter text.

☐ **Other(s):** Click here to enter text.

Prepared/Updated By: Patrick Perry **Date:** 5/7/2025

Reviewed Approved By: Thomas V. Panzone **Date:** 7-9-25

DRAFT

APPENDIX D

Health and Safety Plan (and Community Air Monitoring Plan)

DRAFT

Site-Specific Health and Safety Plan (HASP)

1931 Lafayette Avenue
(Block 3672, Lot 20), Site A
Bronx, New York 10473

January 2, 2026

DRAFT

Prepared for:

GD Castle Hill LLC.
88 Pine Street, 27th Floor
New York, New York 10005

Prepared by:

Roux Environmental Engineering and Geology, D.P.C.
209 Shafter Street
Islandia, New York 11749

3868.0004Y129/CV

Environmental Consulting
& Management
+1.800.322.ROUX
rouxinc.com

Table of Contents

Site-Specific Emergency Information 1
Emergency Phone Numbers 1

1. Introduction 4
1.1 Roles and Responsibilities 4

2. Background 7
2.1 Site Description 7
2.2 Site History 7
2.3 Known and Potential Releases of Hazardous Substances at the Site 7

3. Scope of Work 8

4. Site Control 9
4.1 Site Map 9
4.2 Site Access 9
4.3 Buddy System 9
4.4 Site Communications 9
4.5 Site Work Zones 10

5. Job Hazard Evaluation 12
5.1 Hazard Communication and Overall Site Information Program 13
5.2 Noise 13
5.3 Slip, Trip, and Fall Hazards 13
5.4 Biological Hazards 13

6. Emergency Response Plan 14
6.1 Emergency Response 14
6.2 Emergency Alerting and Evacuation 14
6.3 Emergency Medical Treatment and First Aid 14

7. Environmental Conditions and Response 16
7.1 Adverse Weather Conditions 16
7.2 Electrical Storm Guidelines 16
7.3 Environmental Stressors, Heat Stress, Heat Exhaustion, and Heat Stroke 16
7.3.1 Heat Stress 17
7.3.2 Heat Cramps 17
7.3.3 Heat Exhaustion 18
7.3.4 Heat Stroke 18
7.4 Cold Stress 18

8. Safety Procedures 20
8.1 Training 20
8.2 Site-Specific Safety Briefings for Visitors 20
8.3 HASP Information and Site-Specific Briefings for Workers 20
8.4 Medical Surveillance 21
8.4.1 Site Medical Surveillance Program 21
8.4.2 Medical Recordkeeping Procedures 21

DRAFT

Table of Contents (Continued)

8.4.3 Program Review 22
8.5 Personnel Protection 22
8.5.2 Hearing Conservation 23
8.6 Monitoring 23
8.6.1 Action Levels for Air Monitoring 23
8.6.2 Explosive Hazard 24
8.6.3 Air Monitoring Equipment and Calibration 24
8.7 Tailgate Safety Meetings 25
8.8 Spill Containment 25
8.8.1 Initial Spill Notification and Response 25
8.8.2 Spill Evaluation and Response 25
8.9 Decontamination 25
8.9.1 Decontamination Procedures for Personnel and PPE 26
8.9.2 Decontamination Procedures for Equipment 26
8.9.3 Monitoring the Effectiveness of Decontamination Procedures 27
8.10 Confined Space Entry 27
8.11 Client and Site-Specific 28
8.12 Unusual or Significant Risks 28
8.13 Activity-Specific Hazards 28
8.13.1 Electrical and Other Utility Assessment and Accommodations 28
8.13.2 Subsurface Work 28
8.13.3 Heavy Equipment 28
8.14 Traffic Control 29
8.15 Sanitation 29
9. Field Team Review 30
10. Approvals 31

Tables

1. Toxicological Properties of Hazardous Substances Present at the Site

Figures

1. Site Location Map
2. Site Plan with Emergency Muster Area
3. Routes to Urgent Care and Hospital

DRAFT

Table of Contents (Continued)

Appendices

A. Job Safety Analysis (JSA) Forms

B. SDSs for Chemicals Used

C. Heat Illness Prevention Program

D. Personal Protective Equipment (PPE) Management Program

E. Subsurface Utility Clearance Management Program

F. Heavy Equipment Exclusion Zone Management Program

DRAFT

Site-Specific Emergency Information

Emergency Phone Numbers

Most emergency services can be obtained by calling 911. Where 911 service is not available, use the telephone numbers provided in the below table. The following is a master emergency phone list for use by the project management personnel. A more condensed version of the emergency numbers listed below will be posted throughout project work areas. Emergencies encountered on the site will be responded to by a combination of off-site emergency services and on-site personnel.

Emergency Contact Information			
Site Personnel			
Title	**Contact**		**Telephone**
Operations Manager (OM)	Jeffrey Wills		631-630-2366
Project Principal (PP)	Frank Cherena		631-445-0357
Project Manager (PM)	Lauren Dolginko		631-697-2773
Site Supervisor (SS)	Lauren Dolginko		631-697-2773
Site Health and Site Safety Officer (SHSO)	Patrick Perry		315-447-4533
Office Health and Safety Manager (OHSM)	Nevin Pahlad		347-885-6930
Corporate Health and Safety Director (CHSD)	Brian Hobbs, CIH, CSP		631-807-0193
WorkCare, Inc. (Formally AllOne Health)	Occupational Health Care Management Provider		800-350-4511
Client Emergency Contact			
Outside Assistance			
Agency	**Contact**	**Telephone**	**Address/Location**
Ambulance/emergency medical services (EMS)		911	
Police	NYPD Police Department – 43rd Precinct	**911**	900 Fteley Ave, Bronx, NY 10473
Fire	FDNY Engine 96, Ladder 54	911	1689 Story Ave, Bronx, NY 10473
Site Address	1920 Turnbull Ave, Bronx, New York 10473		

Route To Hospital
Jacobi Medical Center, 1400 Pelham Parkway South, Bronx, NY 10461

- Leave from Turnbull Ave
- Turn right onto White Plains Road
- Turn left onto Bruckner Blvd
- Turn right onto Soundview Ave

DRAFT


- Keep left at Bronx River Parkway North toward White Plains
- Keep left at Bronx River Parkway North towards Bronx Zoo
- Take exit 7E on the right onto Bronx and Pelham parkway/US-1 North Toward Pelham Parkway
- Bear left at Bronx and Pelham Parkway
- Bear right at Pelham Parkway

Route to Urgent Care Facility

CityMD Southern Boulevard Urgent Care – Bronx

- Head west toward Lafayette Ave
- Turn left toward Lafayette Ave
- Turn right toward Lafayette Ave
- Turn right onto Lafayette Ave
- Turn right at the 1st cross street onto White Plains Rd
- Turn left onto Bruckner Blvd
- Merge onto I-278 W/Bruckner Expy via the ramp on the left to RFK Bridge
- Take exit 50 to merge onto Bruckner Blvd
- Slight right to stay on Bruckner Blvd
- Turn right onto Faile St
- Turn left onto Westchester Ave
- Turn left before Chase Bank

DRAFT

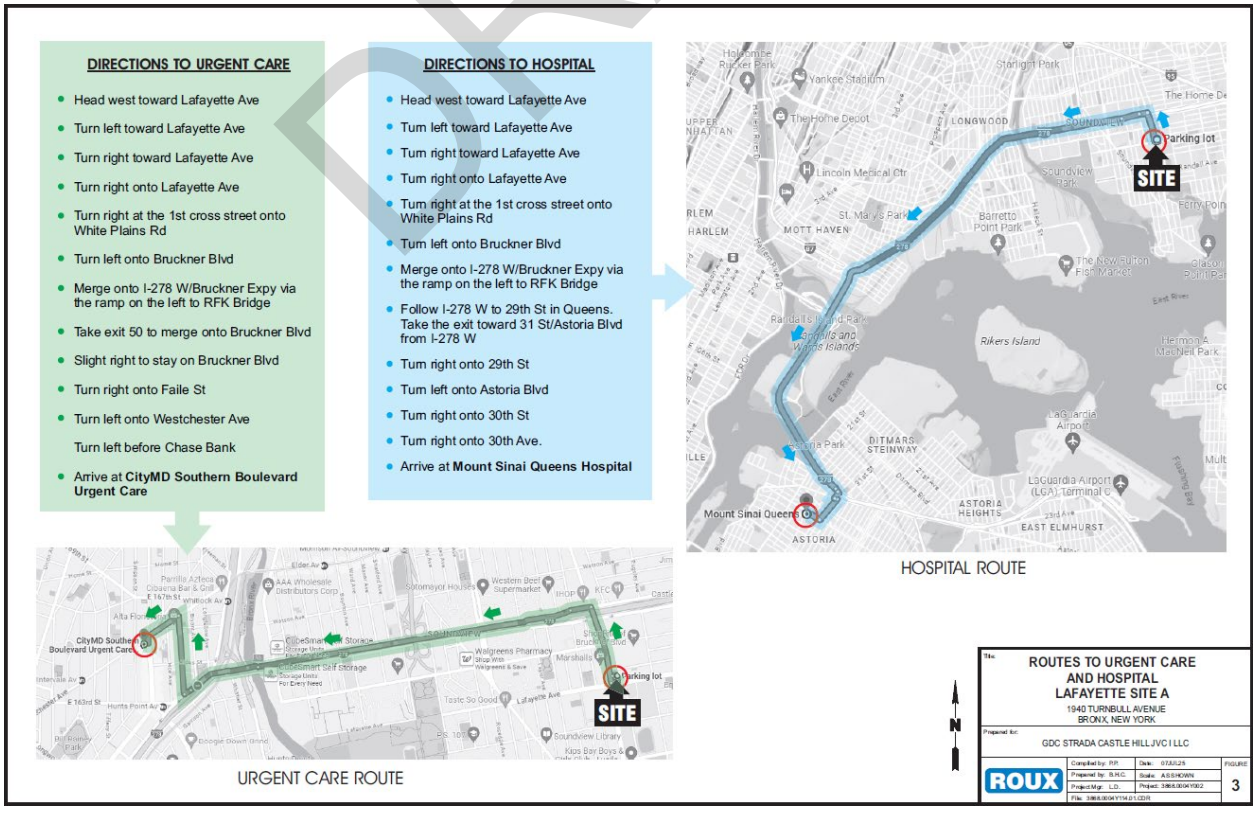


TURNBULL AVE
SITE
WHITE PLAINS RD
LAFAYETTE AVE
MUSTER POINT

DRAFT

1. Introduction

This Site-specific Health and Safety Plan (HASP) has been prepared by Roux Associates, Inc. (Roux) for use during the sampling activities performed by Roux at the Subject property located at 1920 Turnbull Ave, Bronx, New York 10473 (Site; **Figure 1**). This HASP was prepared in general accordance with the requirements of the Occupational Safety and Health Administration (OSHA) standards promulgated at 29 CFR 1910.120 and 29 CFR 1926.65, both commonly referred to as the Hazardous Waste Operations and Emergency Response (HAZWOPER) Standard. In accordance with the HAZWOPER Standard, this Site-specific HASP was prepared to address the safety and health hazards associated with the soil, soil vapor, and groundwater sampling activities being performed at the Site by Roux and to provide requirements and procedures for the protection of Roux employees, subcontractor personnel, government oversight personnel, Site personnel, and the general public. It also addresses client- and Site-specific requirements for health and safety. Additionally, subcontractors may be required to submit their own HASP as it relates to their specific work activities and will be kept onsite during such work.

Implementation of this HASP is the joint responsibility of the Project Manager (PM), the Site Health and Safety Officer (SHSO), and all field staff, with assistance from the Project Principal (PP), Office Health and Safety Manager (OHSM), and Corporate Health and Safety Director (CHSD). The PM for this project is Lauren Dolginko. The Site Supervisor (SS) is Lauren Dolginko and Site Health and Safety Officer (SHSO) is Patrick Perry.

This HASP will be introduced to, reviewed, and signed off on by all Roux personnel through a formal training session prior to commencing work. A copy of the HASP will be kept at the Site at all times. The Roux SHSO or PM will be responsible for posting any changes, amendments, memos, etc. to the HASP. Any revisions to this HASP will be signed by appropriate personnel, which can include Roux's PP, CHSD, and SS. Any changes will be announced to all workers at the next safety meeting.

DRAFT

1.1 Roles and Responsibilities

Overall Roles and Responsibilities (R&Rs) of Roux personnel are provided in Roux's Policies and Procedures Manual. Only those R&Rs specific to HASP requirements are listed below.

Project Manager (PM)

The PM has responsibility and authority to direct all work operations. The PM coordinates safety and health functions with the Site Health and Safety Officer (SHSO), has the authority to oversee and monitor the performance of the SHSO, and bears ultimate responsibility for the proper implementation of this HASP. The specific duties of the PM are:

- Preparing and coordinating the Site work plan;
- Providing Site supervisor(s) with work assignments and overseeing their performance; Coordinating safety and health efforts with the SSHO;
- Ensuring effective emergency response through coordination with the Emergency Response Coordinator (ERC); and
- Serving as primary Site liaison with public agencies and officials and Site contractors.

Site Health and Safety Officer (SHSO)

The SHSO has the full responsibility and authority to develop and implement this HASP and to verify compliance. The SHSO reports to the Project Manager. The SHSO is on Site or readily accessible to the Site during all work operations and has the authority to halt Site work if unsafe conditions are detected. The specific responsibilities of the SHSO include:

- Managing the safety and health functions on this Site;
- Serving as the Site's point of contact for safety and health matters;
- Ensuring Site monitoring, worker training, and effective selection and use of PPE;
- Assessing Site conditions for unsafe acts and conditions and providing corrective action;
- Assisting the preparation and review of this HASP;
- Maintaining effective safety and health records as described in this HASP; and
- Coordinating with the SS and others as necessary for safety and health efforts.

Site Supervisor (SS)

The Site Supervisor (SS) is responsible for field operations and reports to the Project Manager (PM). The SS ensures the implementation of the HASP requirements and procedures in the field. The specific responsibilities of the Site Supervisor include:

- Executing the work plan and schedule as detailed by the PM;
- Coordination with the SHSO on safety and health; and
- Ensuring Site work compliance with the requirements of this HASP.

Employees

All Roux employees are responsible for reading and following all provisions of the Corporate Health and Safety Manual, including this HASP. Employees report to the SS at the project Site. Each employee is also responsible for the following:

- Wearing all appropriate PPE as outlined within this HASP;
- Attending all safety meetings;
- Inspecting tools and equipment prior to use, and taking any defective tools or equipment out of service;
- Appropriately documenting field events as they occur within a logbook or equivalent;
- Properly operating machinery and/or equipment only if trained to do so;
- Stopping work operations if unsafe conditions exist;
- Identifying and mitigating hazards when observed;
- Reporting all incidents and near misses to the Roux SHSO and SS immediately; and
- Knowing where emergency equipment is located (e.g., first aid kit, fire extinguisher).

DRAFT

Subcontractors and Visitors

Subcontractors and visitors are responsible for complying with the same health and safety requirements. It is the responsibility of all to make sure subcontractors and visitors comply and uphold the HASP. Subcontractors and visitors have the following additional responsibilities:

- Designating a qualified safety representative for the project that can make the necessary changes in work practices, as necessary;
- Attending all safety meetings while participating in Roux Site work activities;
- Reporting all incidents and near misses to Roux SHSO and SS immediately;
- Conducting initial and periodic equipment inspections in accordance with manufacturer and regulatory guidelines; and
- Providing copies of all Safety Data Sheets (SDS) to Roux SHSO for materials brought to the Site.

DRAFT

2. Background

Relevant background information is provided below, including a general description of the Site; a brief review of the Site's history with respect to hazardous material use, handling, and/or storage; and a review of known and potential releases of hazardous substances at the Site.

2.1 Site Description

The Site is approximately 0.266 acres and is identified as Block 3672 and p/o Lot 40 on the Bronx Tax Map (**Figure 2**). The Site will be properly investigated and remediated under the New York State Department of Environmental Conservation (NYSDEC) Brownfield Cleanup Program (BCP) site #C203178.

Currently, the Site is utilized as a parking lot for the adjacent offsite multifamily residential building. The majority of the Site is paved with asphalt and concrete, with limited areas of landscaping. The proposed development will include the construction of a 22-story mixed-use affordable housing development with a cellar, as well as a supportive social services office for residents who are formerly homeless. As part of the redevelopment, 60% of housing units will be supportive housing and the remaining 40% affordable for households earning up to 60% of Area Median Income (AMI).

2.2 Site History

The Site was historically a part of a single lot associated with the Park Lane Apartment complex, which was subdivided into three separate lots as part of a prior Uniform Land Use Review Process (ULURP) that was approved by New York City Department of City Planning in October 2017.

Based on a review of historical aerial photographs and historical topographic maps, the Site was historically part of an area-wide wetland river system as shown in the 1897 topographic map that was filled in during the mid-1950s to create the Soundview neighborhood of the Bronx. The progression of filling in this area of the Bronx is evidenced through the historical aerial photographs from 1951 through 1974 and is the source of onsite soil contamination identified by prior investigations. In 1974, the Site is depicted as being vacant and appears to be utilized as a parking lot for the adjacent Park Lane Apartments building and has remained a parking lot since. Most recently, the northern portion of the Site was utilized for construction staging and storage of material associated with the adjacent Park Lane redevelopment project

2.3 Known and Potential Releases of Hazardous Substances at the Site

Historic fill is present throughout the site based on Roux's investigation of the adjacent property ranging from 10 to 15 feet below land surface (ft bls). No hazardous substances or know or potential releases are at the Site.

DRAFT

3. Scope of Work

Roux will complete remediation oversight to ensure the following remedial action (RA) activities are completed in accordance with the NYSDEC-approved Remedial Action Work Plan (RAWP):

1. Installation of support of excavation (SOE) to reach the maximum proposed remedial excavation depth of 15 ft bls and prevent damage to adjacent offsite structures.
2. Excavation and offsite disposal of approximately 6,500 in-place cubic yards (CY) of soil exceeding RRSCOs. The remedial excavation depth for the entirety of the Site will be to 15 ft bls. Offsite disposal of all material removed from the Site will be in accordance with all Federal, State, and local rules and regulations for handling, transport, and disposal.
    - Dewatering, in compliance with city, state, and federal laws and regulations. Extracted groundwater will either be containerized for offsite licensed or permitted disposal or will be discharged to the municipal sewer system under a permit from New York City Department of Environmental Protection (NYCDEP) and NYSDEC, if applicable. Water will be treated onsite to meet pretreatment requirements prior to discharge.
3. Collection and analysis of excavation bottom documentation endpoint samples at a frequency of one per 900 square feet to properly document the remaining onsite soil quality (**Figure 12** of the RAWP).
4. Clean fill meeting the requirements of 6 NYCRR Part 375-6.7(d) will be brought in to replace the excavated soil and establish the designed grades at the Site, if required. Import of materials to be used for backfill and cover will be in compliance with chemical limits and other specifications included in **Table 18** of the RAWP**,** Table 5.4(e)10 from DER-10**,** and all Federal, State, and local rules and regulations for handling and transport of material.
5. Implementation of a Community Air Monitoring Plan (CAMP) during any intrusive subsurface activities to conduct monitoring and protection for potential offsite receptors.

The overall scope of each component of the RA is discussed in the following subsections. The proposed Endpoint Sampling Locations are shown on **Figure 12** of the RAWP and additional information including intervals to be sampled and sample rationale is provided in the Field Sampling Plan/Quality Assurance Project Plan (FSP/QAPP) (**Appendix E**). Detailed field sampling procedures are also provided in the FSP. If there are any changes with the scope a revision of the HASP will be required to address any new hazards.

DRAFT

4. Site Control

This Site control program is designed to reduce the spread of hazardous substances from contaminated areas to clean areas, to identify and isolate contaminated areas of the Site, to facilitate emergency evacuation and medical care, to prevent unauthorized entry to the Site, and to deter vandalism and theft.

4.1 Site Map

A map of this Site, showing Site boundaries, designated work zones, and points of entry and exit is provided in **Figure 2**.

4.2 Site Access

Access to the work areas at the Site is restricted to reduce the potential for exposure to its safety and health hazards. During hours of Site operation, Site entry and exit is authorized only at the points identified in **Figure 2**. Entry and exit at these points is controlled by the following: locked gate. When the Site is not operating, access to the Site is controlled by the following: locked gate.

4.3 Buddy System

While working in the Exclusion Zone, Site workers use the buddy system. The buddy system means that personnel work in pairs and stay in close visual contact to be able to observe one another and summon rapid assistance in case of an emergency. The responsibilities of workers using the buddy system include:

- Remaining in close visual contact with partner;
- Providing partner with assistance as needed or requested;
- Observing partner for signs of heat stress, chemical overexposure or other difficulties;
- Periodically checking the integrity of partner's PPE; and
- Notifying the SS or other Site personnel if emergency assistance is needed.

4.4 Site Communications

The following communication equipment is used to support on-site communication: visual hand signals will be used during use of the drill rig, and workers will have cell phones on-Site. Should multiple operations be occurring at the Site concurrently, radios shall be issued for communication if determined to be necessary.

As applicable, hand signals will be used according to the following:

Hand Signals	
SIGNAL	**MEANING**
Hand gripping throat	Out of air; I cannot breathe
Grip partner's wrist	Leave area immediately
Hands on top of head	Need assistance

DRAFT

Hand Signals	
SIGNAL	**MEANING**
Thumbs up	I am all right; okay
Thumbs down	No; negative

A current list of emergency contact numbers is included in the Site-Specific Emergency Information at the beginning of this HASP.

4.5 Site Work Zones

This Site is divided into three (3) major zones, described below. These zones are characterized by the likely presence or absence of biological, chemical, or physical hazards and the activities performed within them. Zone boundaries are clearly marked at all times and the flow of personnel among the zones is controlled. The Site is monitored for changing conditions that may warrant adjustment of zone boundaries. Zone boundaries are adjusted as necessary to protect personnel and clean areas. Whenever boundaries are adjusted, zone markings are also changed and workers are immediately notified of the change.

Exclusion Zone

The area where contamination exists is the Exclusion Zone (EZ). All areas where excavation and handling of contaminated materials take place are considered part of the EZ. This zone will be clearly delineated by chain link fencing, caution tape, cones or other effective barriers, as necessary. Safety tape may be used as a secondary delineation within the EZ. The zone delineation markings may be opened in areas for varying lengths of time to accommodate equipment operation or specific construction activities. The SHSO may establish more than one EZ where different levels of protection may be employed or where different hazards exist. Personnel are not allowed in the EZ without:

- A buddy (co-worker);
- Required minimum level PPE;
- Medical authorization;
- Training certification; and
- Requirement to be in the zone.

Contamination Reduction Zone

A Contamination Reduction Zone (CRZ) is established between the exclusion zone and the support zone. The CRZ contains the Contamination Reduction Corridor (CRC) and provides an area for decontamination of personnel and equipment. The CRZ will be used for general Site entry and egress in addition to access for heavy equipment and emergency support services. Personnel are not allowed in the CRZ without:

- A buddy (co-worker);
- Appropriate PPE;
- Medical authorization;
- Training certification; and
- Requirement to be in the zone.

DRAFT

Support Zone

The Support Zone (SZ) is an uncontaminated area that will be the field support area for the Site operations. The SZ will contain the temporary project trailers and provides for field team communications and staging for emergency response. Appropriate sanitary facilities and safety equipment will be located in this zone. Potentially contaminated personnel or materials are not allowed in this zone. The only exception will be appropriately packaged/decontaminated and labeled samples.

DRAFT

5. Job Hazard Evaluation

Roux's work at the Site is expected to entail a variety of physical, chemical, and biological hazards, all of which must be sufficiently managed to allow the work to be performed safely. Some of the hazards are Site-specific (i.e., they are associated with the nature, physical characteristics, and/or routine operation of the Site itself), while others are activity-specific (i.e., they are associated with [or arise from] the particular activity being performed). The various hazards can be grouped into the following categories:

- **Caught/Crushed** – the potential to become caught in, under, between, or by an object or parts of an object, such as equipment with parts that open and close or move up and down ("pinch points") or equipment that rotates, and the accompanying potential to have body parts cut, mangled, or crushed thereby.
- **Contact** – the potential to be struck by or against moving or stationary objects that can cause physical injury, such as heavy machinery, overhead piping, moving vehicles, falling objects, and equipment (including tools and hand-held equipment) or infrastructure with the ability to cut or impale.
- **Energy Sources** – the potential for bodily harm associated with energy sources, most notably electricity, but also including latent energy sources such as compressed air and equipment under tension (which when released could cause injurious contact or a fall).
- **Ergonomics** – the potential for musculoskeletal injury associated with lifting/carrying, pushing/pulling, bending, reaching, and other physical activity attributable to poor body position/mechanics, repetitive motion, and/or vibration.
- **Exposure** – the potential for injury/illness due to physical, chemical, or biological exposures in the work environment, including, but not limited to, temperature extremes, solar radiation, and noise (physical), chemical splashes and hazardous atmospheres (chemical), and animal/insect bites and poisonous plants (biological).
- **Falls** – the potential to slip or trip and thus fall or drop a load, resulting in bodily injury to oneself or others.

The foregoing is intended to provide Roux employees with a general awareness of the hazards involved with Site work. A more detailed review of the potential hazards associated with each specific activity planned for the Site (or on-going activity, as the case may be) is provided in the activity-specific Job Safety Analysis (JSA) forms in **Appendix A**. As can be seen in the JSA forms, the hazards are identified by category per the above, and specific measures designed to mitigate/manage those hazards are also identified. In preparing the JSA forms, all categories of hazards were considered, and all anticipated potential hazards were identified to the extent possible based on the experience of the personnel preparing and reviewing the JSA forms. However, there is always the possibility for an unanticipated hazard to arise, potentially as condition change over the course of the workday. Roux personnel must maintain a continual awareness of potential hazards in the work zone, regardless of whether the hazard is identified in the JSA form. Particular attention should be paid to hazards associated with exposure to hazardous substances (see **Table 1** for a listing of the hazardous substances most likely to be encountered in environmental media at the Site) and to Site personnel being located "in the line of fire" with respect to moving equipment, pinch points, and latent energy (e.g., being located or having body parts located within the swing radius of an excavator, between two sections of pipe being connected, below a piece of suspended equipment, or adjacent to a compressed air line).

DRAFT

5.1 Hazard Communication and Overall Site Information Program

The information in the JSAs and SDSs is made available to all employees and subcontractors who could be affected by it prior to the time they begin their work activities.

Modifications to JSAs are communicated during routine pre-work briefings, and periodically updated as needed in the HASP. SDSs will be maintained by the SHSO/SS for new chemicals brought on-site as needed. Copies of SDSs can be found in **Appendix B**.

5.2 Noise

Noise is associated with the operation of heavy equipment, power tools, pumps, and generators. Noise is also a potential hazard when working near operating equipment such as excavators, drill rigs or pole drivers. High noise (i.e., < 85 dBA) operations may be evaluated by the SHSO utilizing a type 2 handheld sound level meter (SLM) operating on the "A"-weighted scale with slow response because this scale most closely resembles human response to noise and complies with OSHA 29 CFR 1910.95. Hearing protection is required in areas with noise exposure greater than 85 dBA. Double hearing protection (ear plugs and earmuffs) should be donned in areas where the noise exposure is more than 95 dBA. Noise exposure will be controlled by hearing protection as described above or by maintaining set-backs from high-noise equipment, as warranted. Personnel handling heavy equipment and using power tools that produce noise levels exceeding those described levels above are required by OSHA 29 CFR 1910.95 to wear the appropriate Noise Reduction Rating (NRR) level of hearing protection. Appropriate hearing protection will be evaluated by the SHSO as necessary in consultation with the OHSM and CHSD.

5.3 Slip, Trip, and Fall Hazards

Slip, trip, and fall hazards may include, but are not limited to, general slip and trip hazards associated with uneven ground, possible debris, wet grass, and equipment. Prior to work, walking paths will be assessed for solid footings, any ground penetrations that may cause a tripping hazard will be appropriately marked, and other areas will be noted and discussed with the field team.

Personnel shall be aware of their surroundings and footings at all time, and all accommodations should be made for proper housekeeping and organized equipment placement at the Site, where possible, to help prevent any slip, trip, and fall-related incidents. All tools and materials should be appropriately stored when not in use and placed in appropriate storage containers.

5.4 Biological Hazards

Biological hazards that may potentially be present at a Site, include poisonous plants, insects (ticks, spiders, bees), animals (snakes, dogs), etc. Information on biological hazards can be found within Roux's Biological Hazard Awareness Management Program located within Roux's Corporate Health and Safety Manual. There is also potential for transmission and/or exposure to SARS-CoV-2, the virus that causes COVID-19. Prior to beginning work, on-Site protocols shall be established by the project team, including subcontractors, in accordance with federal, state, county, city, and/or other guidance, as applicable.

DRAFT

6. Emergency Response Plan

This emergency response plan details actions to be taken in the event of Site emergencies. The PM and SHSO is responsible for the implementation of emergency response procedures onsite. The SHSO/PM provides specific direction for emergency action based upon information available regarding the incident and response capabilities and initiates emergency procedures and notification of appropriate authorities. In the event of an emergency, Site personnel are evacuated and do not participate in emergency response activities, response is facilitated through external emergency services.

6.1 Emergency Response

The SHSO, after investigating the incident and relevant information, shall determine the level of response required for containment, rescue and medical care. Limited on-site emergency response activities could occur therefore the SHSO is responsible for notifying external emergency response agencies. The SHSO provides relevant information to the responding organizations, including, but not limited to, the hazards associated with the emergency incident, potential containment problems, and missing Site personnel.


6.2 Emergency Alerting and Evacuation

If evacuation notice is given, Site workers leave the worksite, if possible, by way of the nearest exit. Appropriate primary and alternate evacuation routes and assembly areas have been identified and are shown on the Site Plan with Emergency Muster Area (**Figure 2**). The routes and assembly area will be determined by conditions at the time of the evacuation based on wind direction, the location of the hazard source, and other factors as determined by SHSO/PM.

Personnel exiting the Site gather at a designated assembly point. To determine that everyone has successfully exited the Site, personnel will be accounted for at the assembly point. If any worker cannot be accounted for, notification is given to the SHSO, PM, and any arriving response authorities so that appropriate action can be initiated. Subcontractors on this Site have coordinated their emergency response plans to ensure that these plans are compatible and potential emergencies are recognized, alarm systems are clearly understood, and evacuation routes are accessible to all personnel relying upon them.

6.3 Emergency Medical Treatment and First Aid

In the event of a work-related injury or illness, employees are required to follow the procedures outlined below. All work-place injury and illness situations require Roux's Project and Corporate Management Team to be notified when an injury/illness incident occurs, and communication with the contracted Occupational Health Care Management Provider, WorkCare, Inc., is initiated, as necessary. The Injury/Illness Notification Flowchart is provided below and within Roux's Incident Investigation and Reporting program included within Roux's Corporate Health and Safety Manual.

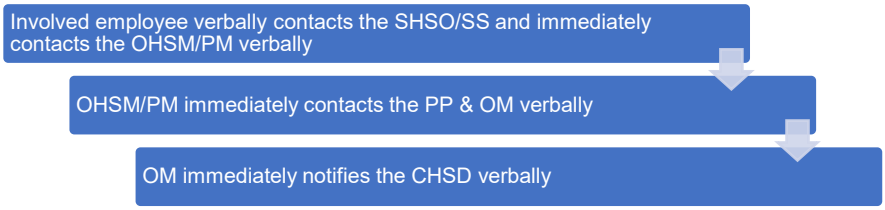

DRAFT

If on-Site personnel require any medical treatment, the following steps will be taken:

a. Notify Roux's Project and Corporate Management Team for any work-related injury and/or illness occurrence, and communicate with the contracted Occupational Health Care Management Provider, WorkCare, immediately following the notifications provided above.

b. Based on discussions with the Project Team, Corporate Management and the WorkCare evaluation, if medical attention beyond onsite first aid is warranted, transport the injured / ill person (IP) to the Urgent Care Center, or notify the Fire Department or Ambulance Emergency service and request an ambulance or transport the victim to the hospital, and continue communications with Corporate Management Team. An Urgent Care/Hospital Route map with location to Mount Sinai Queens, 25-10 30th Ave., Queens, NY 11102 is included as **Figure 3**.

c. Decontaminate to the extent possible prior to administration of first aid or movement to medical or emergency facilities.

d. First aid medical support will be provided by onsite personnel trained and certified in First Aid, Cardio Pulmonary Resuscitation (CPR), Automatic External Defibrillation (AED), and Blood-Borne Pathogens (BBP) Awareness, until relieved by emergency medical services (EMS).

e. The SHSO and PM will perform a Loss Investigation (LI) and the Project Team will complete the final Loss Report. If a Roux employee is involved in a vehicular incident, the employee must also complete the Acord Automobile Loss Notice.

DRAFT

7. Environmental Conditions and Response

7.1 Adverse Weather Conditions

In the event of adverse weather conditions, the SHSO or project principal will determine if work can continue without jeopardizing the health and safety of field workers. Some of the items related to adverse weather conditions to be considered prior to determining if work should continue include:

- Potential for heat stress and heat-related injuries;
- Potential for cold stress and cold-related injuries;
- Treacherous weather-related conditions. If wind speed is greater than 15 mph averaged over a 15-minute period or wind gusts over 25 mph, earthmoving operations will be ceased
- Limited visibility; and
- Electrical storm potential.

Site activities will be limited to daylight hours and acceptable weather conditions. Inclement working conditions may include heavy rain, fog, high winds, and lightning. The SHSO and/or PM shall observe daily weather reports and evacuate, if necessary, in case of inclement weather conditions.

7.2 Electrical Storm Guidelines

In the event that lightning and/or thunder are observed while working onsite, all onsite activities shall stop and personnel shall seek proper shelter (e.g., substantial building, enclosed vehicle, etc.). Work shall not resume until the threat of lighting has subsided and no lightning or thunder has been observed for 30 minutes. If the possibility of lightning is forecast for the day, advise the onsite personnel on the risks and proper procedure at the pre-work safety briefing. Continuously monitor for changing weather conditions and allow enough time to properly stop work if lightning is forecast.

7.3 Environmental Stressors, Heat Stress, Heat Exhaustion, and Heat Stroke

It is the employer's responsibility to monitor weather forecasts and ambient air temperatures, both prior to the work shift and during the shift. The National Oceanic and Atmospheric Administration records average minimum/maximum temperatures of 38/82 degrees Fahrenheit during the year in [Bronx, NY.

To prevent potential heat illness, the following strategies will be implemented:

- Adjusting personnel work/rest intervals;
- Monitoring for symptoms of heat illness;
- Providing shaded rest areas;
- Providing cool potable water so that each employee has access to at least one quart per hour for the entire shift, free of charge;
- Allowing for employees to acclimatize to the weather conditions and work demands;
- Observe workers during a heat wave (i.e., when the temperature is at least 80oF, and 10 degrees hotter than the average temperature of the five preceding days); and
- Implementing high heat procedures when the temperature reaches 95oF.

DRAFT

Roux's Heat Illness Prevention Plan is implemented when the when ambient temperatures exceed 80oF. Roux's Heat Illness Prevention Program can be found within **Appendix C**. Additional information regarding heat illnesses is provided below. This can include, but is not limited to, access to shade that is sufficient in size to fit all workers who are on break; a car with air conditioning is acceptable, too. Preventative cool-down breaks shall be allowed at any time, and anyone taking such a break will be monitored for heat illness symptoms and not required to return to work until all symptoms (if present) of heat illness have disappeared. If necessary, first aid will be offered, but if symptoms are severe, emergency response procedures will be implemented per Section 6.3. Anyone who has shown symptoms of severe heat illness will not be sent home without being offered first aid or medical treatment.

High heat procedures must be implemented when temperatures reach 95oF. These procedures include:

- Ensuring that effective communication by voice, observation, or electronic means is maintained so that employees at the work site can contact a supervisor when necessary. An electronic device, such as a cell phone or text messaging device, may be used for this purpose only if the reception in the area is reliable.
- Observing employees for alertness and signs or symptoms of heat illness. The employer shall ensure effective employee observation/monitoring by implementing one or more of the following:
    - Supervisor or designee observation of 20 or fewer employees;
    - Mandatory buddy system; and
    - Regular communication with sole employee such as by radio or cellular phone, or other effective means of observation.
- Designating one or more employees on each worksite as authorized to call for emergency medical services and allowing other employees to call for emergency services when no designated employee is available.
- Encouraging employees throughout the work shift to drink plenty of water.
- A review of the high heat procedures during the daily tailgate meeting and remind employees of their right to take a cool-down rest when necessary.

7.3.1 Heat Stress

Heat stress is the body's response to excessive heat and can be a significant potential hazard. The risk of heat stress can be increased with heavy physical activity and/or the use of personal protective equipment in hot, humid weather environments. There are also personal risk factors that can contribute to the risk of suffering from heat stress, such as obesity, water intake, alcohol and caffeine consumption, pregnancy, age, medication, etc. Heat illness includes heat cramps, heat exhaustion, heat syncope, and heat stroke.

7.3.2 Heat Cramps

Heat cramps may be brought on by prolonged exposure to heat. As an individual sweats, water and salts are lost by the body resulting in painful muscle cramps, typically in the legs.

First aid treatment includes, but is not limited to, shade, rest, and fluid replacement. Typically, the individual should recover within one-half hour while being monitored constantly. If the individual has not improved substantially within 30 minutes and the body temperature has not decreased, the individual should be transported to a hospital for medical attention.

DRAFT

Per Roux's Heat Illness Prevention Plan, employees shall have access to potable drinking water that is fresh, pure, suitably cool, free of charge and in sufficient quantities. Access to shade shall be present when temperatures exceed 80 degrees Fahrenheit and shall be available when temperatures do not exceed 80 degrees Fahrenheit.

7.3.3 Heat Exhaustion

Heat exhaustion may occur in an individual who has been exposed to excessive heat while working or exercising. The circulatory system of the individual fails as blood collects near the skin to rid the body of excess heat through transference. The signs and symptoms of heat exhaustion are as follows:

- Rapid and shallow breathing;
- Weak pulse;
- Cold and clammy skin with heavy perspiration;
- Skin appears pale;
- Fatigue and weakness;
- Dizziness; and
- Elevated body temperature.

First aid treatment includes, but is not limited to, cooling the victim, elevating the feet, and replacing fluids.

If the individual is not substantially improved within 30 minutes and the body temperature has not decreased, the individual should be transported to the hospital for medical attention.

7.3.4 Heat Stroke

Heat stroke occurs when an individual is exposed to excessive heat and stops sweating. This condition is classified as a MEDICAL EMERGENCY requiring immediate cooling of the victim and transport to a medical facility. The signs and symptoms of heat stroke are as follows:

- Dry, hot, red skin;
- Body temperature approaching or above 105oF;
- Confusion, altered mental state, slurred speech;
- Seizures;
- Large (dilated) pupils; and
- Loss of consciousness – the individual may go into a coma.

First aid treatment requires immediate cooling and transportation to a medical facility. Heat stress is a significant hazard if any type of protective equipment (semi-permeable or impermeable) that prevents evaporative cooling when worn in hot weather environments.

7.4 Cold Stress

Cold stress is a danger at low temperatures and when the wind-chill factor is low. Prevention of cold-related illnesses is a function of whole-body protection. Adequate insulating clothing must be used when the air temperature is below 60°F. A work/rest regimen will be initiated when ambient temperatures and protective

DRAFT

clothing cause a stressful situation. In addition, reduced work periods followed by rest in a warm area may be necessary in extreme conditions. The signs and symptoms of cold stress include the following:

- Severe shivering;
- Abnormal behavior;
- Slowing;
- Weakness;
- Stumbling or repeated falling;
- Inability to walk;
- Collapse; and/or
- Unconsciousness.

First aid requires removing the victim from the cold environment and seeking medical attention immediately. Also, prevent further body heat loss by covering the victim lightly with blankets. Do not cover the victim's face. If the victim is still conscious, administer hot drinks and encourage activity such as walking, wrapped in a blanket.

DRAFT

8. Safety Procedures

This section of the HASP presents the specific safety procedures to be implemented during Roux's activities at the Site in order to protect the health and safety of various on-site personnel. Minimum OSHA-mandated procedures are presented first, followed by client- and Site-specific procedures. Lastly, activity-specific procedures are discussed. These Site and activity-specific procedures supplement the general safety procedures included in Roux's Corporate Health and Safety Manual, which also must be followed in their entirely.

8.1 Training

At a minimum, Site personnel who will perform work in areas where there exists the potential for toxic exposure will be health and safety-trained prior to performing work onsite per OSHA 29 CFR 1910.120(e) and 29 CFR 1926.65(e). More specifically, all Roux, subcontractor, and other personnel engaged in sampling and remedial activities at the Site and who are exposed or potentially exposed to hazardous substances, health hazards, or safety hazards must have received at a minimum the 40 hour initial HAZWOPER training consistent with the requirements of 29CFR 1910.120(e)(3)(i) training and a minimum of 3 days' actual field experience under the direct supervision of a trained experienced supervisor, plus 8 hours of refresher training on an annual basis. Depending on tasks performed, less training may be permitted. Evidence of such training must be maintained at the Site at all times. Furthermore, all on-Site management and supervisory personnel directly responsible for or who supervise the employees engaged in Site remedial operations, must have received an additional 8 hours of specialized training at the time of job assignment on topics including, but not limited to, the employer's safety and health program and the associated employee training program, personal protective equipment program, spill containment program, and health hazard monitoring procedure and techniques, plus 8 hours of refresher training on an annual basis. Additionally, all workers who will be required to don a respirator will be properly trained on their employer's Respiratory Protection Program, which also includes being medically cleared to wear a respirator and passed a fit test, at least initially prior to use, and then annually thereafter in accordance with 29 CFR 1910.134, Respiratory Protection.

Roux personnel training records are maintained in a corporate database with records available upon request from either the OHSM/SHSO/CHSD or Human Resources Department.

8.2 Site-Specific Safety Briefings for Visitors

A site-specific briefing is provided to all site visitors who enter this site beyond the site entry point. For visitors, the site-specific briefing provides information about site hazards, the site lay-out including work zones and places of refuge, the emergency alarm system and emergency evacuation procedures, and other pertinent safety and health requirements as appropriate.

8.3 HASP Information and Site-Specific Briefings for Workers

Site personnel review this HASP and are provided a Site-specific tailgate briefing prior to the commencement of work to ensure employees are familiar with this HASP and the information and requirements it contains, as well as the relevant JSAs included in **Appendix A**. Additional briefings are provided as necessary to notify employees of any changes to this HASP as a result of information gathered during on-going Site characterization and analysis of changing conditions. Conditions for which we

DRAFT

schedule additional briefings include, but are not limited to: changes in site conditions, changes in the work schedule/plan, newly discovered hazards, and incidents occurring during Site work.

8.4 Medical Surveillance

The medical surveillance section of the Health and Safety Plan describes how worker health status is monitored at this site. Medical surveillance is used when there is the potential for worker exposure to hazardous substance at levels above OSHA Permissible Exposure Limits (PEL) or other published limits. The purpose of a medical surveillance program is to medically monitor worker health to ensure that personnel are not adversely affected by site hazards. The provisions for medical surveillance at this site are based on the site characterization and job hazard analysis found in Section 4 of this HASP and are consistent with OSHA requirements in 29 CFR 1910.120(f) as applicable.

8.4.1 Site Medical Surveillance Program

Medical surveillance requirements are based on a worker's potential for exposure as determined by the site characterization and job hazard analysis documented in Section 4 and JSAs within **Appendix A** of this HASP and in compliance with the requirements of 29 CFR 1910.120(f)(2). Based on site information and use of direct reading instruments, limited use of respirators (less than 30 days per year), and the absence of an employee-staffed HAZMAT team, a limited medical surveillance program is required and implemented at this site. The medical surveillance program provides that:

1. Workers assigned to tasks requiring the use of respirators receive medical examinations in accordance with 29 CFR 1910.134(e) to ensure they are physically capable to perform the work and use the equipment, and
2. If a worker is injured, becomes ill, or develops signs or symptoms of possible over-exposure to hazardous substance or health hazards, medical examinations are provided to that worker as soon as possible after the occurrence and as required by the attending physician.
3. These medical examinations and procedures are performed by or under the supervision of a licensed physician and are provided to workers free of cost, without loss of pay, and at a reasonable time and place. In addition, the need to implement a more comprehensive medical surveillance program will be re-evaluated after any apparent over-exposure.

8.4.2 Medical Recordkeeping Procedures

Medical recordkeeping procedures are consistent with the requirements of 29 CFR 1910.1020 and are described in the company's overall safety and health program. A copy of that program is available at our Islandia, New York office.

The following items are maintained in worker medical records:

- Respirator fit test and selection;
- Physician's medical opinion of fitness for duty (pre-placement, periodic, termination);
- Physician's medical opinion of fitness for respirator protection (pre-placement, periodic); and
- Exposure monitoring results.

DRAFT

8.4.3 Program Review

The medical program is reviewed to ensure its effectiveness. The Corporate Health and Safety Manager, in coordination with the Human Resources Director, is responsible for this review. At minimum, this review consists of:

- Review of accident and injury records and medical records to determine whether the causes of accidents and illness were promptly investigated and whether corrective measures were taken wherever possible;
- Evaluation of the appropriateness of required medical tests based on site exposures; and
- Review of emergency treatment procedures and emergency contacts list to ensure they were site specific, effective, and current.

8.5 Personnel Protection

Site safety and health hazards are eliminated or reduced to the greatest extent possible through engineering controls and work practices. Where hazards are still present, a combination of engineering controls, work practices and PPE are used to protect employees. Appropriate personal protective equipment (PPE) shall be worn by Site personnel when there is a potential exposure to chemical, biological or physical hazards (e.g., falling objects, flying particles, sharp edges, electricity, and noise), as determined by the SHSO. The level of personal protection, type and kind of equipment selected will depend on the hazardous conditions and in some cases cost, availability, compatibility with other equipment, and performance. An accurate assessment of all these factors will be made before work can be safely executed.

Roux maintains a comprehensive written PPE program that addresses proper PPE selection, use, maintenance, storage, fit and inspection. Roux's PPE program can be found within **Appendix D**. PPE to be used at the Site will meet the appropriate American National Standards Institute (ANSI) standards and the following OSHA (General/Construction Industry) standards for minimum PPE requirements.

The minimum level of PPE for entry onto the Site is Level D. The following equipment shall be worn:

- Work uniform (long pants, sleeved shirt);
- Hard hat;
- Steel or composite toe work boots (must comply with American Society for Testing and Materials [ASTM]) F 2412-05, Standard Test Methods for Foot Protection and ASTM F 2413-05, Standard Specification for Performance Requirements for Foot Protection);
- Safety Glasses (must comply with one of the following ANSI/ISEA Z87.1-2010, ANSI Z87.1-2003, ANSI Z87.1-2003);
- Boot Covers (as needed);
- Hearing protection (as needed);
- High visibility clothing (shirt/vest); and
- Hand protection (e.g., minimum cut resistance meeting ANSI 105-2000 Level 2).

Note that jewelry shall be removed or appropriately secured to prevent it from becoming caught in rotating equipment or unexpectedly snagged on a fixed object (e.g., wrist watches, bracelets, rings, chains and necklaces, open earrings). Do not wear loose clothing and all shoulder-length hair should be tied back.

DRAFT

Site specific PPE ensembles and materials are identified within task specific JSAs located within **Appendix A**, and any upgrades or downgrades of the level of protection (i.e., not specified in the JSA) must be approved by the PP and immediately communicated to all Roux personnel and subcontractors as applicable. PPE is used in accordance with manufacturer's recommendations.

8.5.2 Hearing Conservation

Hearing protection is made available when noise exposures equal or exceed an 8-hour time-weighted average sound level of 85 dBA. Hearing protection is required when the 8-hour time weighted average sound level > 85 dBA, or when noise levels exceed 140 dBA at any point or exceeds 115 dBA for at least 15 minutes. Where noise exposure meets or exceeds this level, noise is listed as a physical hazard in the JSA for the tasks/operation, and hearing protection is included as one of the control measures (PPE).

8.6 Monitoring

An air monitoring program is important to the safety of on- and off-Site personnel, and the surrounding area. A preliminary survey, to establish background conditions in the immediate sampling area, may be made prior to the initiation of Site work including, but not limited to, monitoring wind direction (e.g., wind socks) and approximate temperature during all invasive Site activities. This survey will be conducted with the appropriate pre-calibrated air monitoring instrument(s), as warranted by the field activity. Once this survey has been complete, any changes in the type of PPE will be determined and relayed to those working on Site.

Work zone air monitoring will be performed to verify that the proper level of PPE is used, and to determine if increased protection or work stoppage is required. The following equipment shall be used to monitor conditions:

- A Photoionization Detector (PID) with a lamp energy of 10.6 eV will be used to provide direct readings of organic vapor concentrations during intrusive activities to determine that personnel protection is adequate. Concentrations shall be recorded during intrusive activities with the potential to encounter contaminant vapors.

Personal exposure monitoring utilizing activated charcoal tubes may be considered based on whether or not the area sample results are at or above half of the PEL. The decision to perform the monitoring will be made by, and under the control of, the CHSD.

Below are monitoring action levels for Site-specific chemicals of concern. In the event PID readings above the thresholds identified below are sustained for 5 minutes in the breathing zone, worker protection will require upgrading following notification to the OHSM and applicable parties.

8.6.1 Action Levels for Air Monitoring

PPE can remain at Level D if breathing zone VOC concentrations are less than 5 ppm and benzene is non detect. Personnel are required to evacuate the Site when breathing zone VOC readings exceed 25 ppm.

The following tables include summaries of the air monitoring, work practices, and action levels for the expected contaminants. The action levels to initiate testing with colorimetric tubes for airborne volatiles is 1 ppm (PID reading) and is based on the Permissible Exposure Limit (PEL) for benzene (1 ppm). The colorimetric tubes are used to confirm the presence or absence of specific constituents, and they do not provide a measured concentration.

DRAFT

PPE can remain at Level D if breathing zone VOC concentrations are less than 5 is non-detect. Personnel are required to evacuate the Site when breathing zone VOC readings exceed 25 ppm.

The following tables include summaries of the air monitoring, work practices, and action levels for the expected contaminants.

Air Monitoring Summary and Action Levels Organic Vapors	
PID Reading in Breathing Zone (ppm)	**Action**
0-1 ppm above background	Continue monitoring
>1-5 ppm sustained 60 seconds	Continue monitoring; if applicable initiate additional collection of benzene/vinyl chloride/formaldehyde using colorimetric tubes.
<5 ppm and no presence of benzene/vinyl chloride/formaldehyde	Continue Monitoring, ventilate space
≥ 5 ppm - ≤ 25 ppm and no presence of benzene/vinyl chloride/formaldehyde	Ventilate space until PID reads < 5 ppm. If < 5 ppm cannot be achieved, upgrade to Level C[1].
≥ 25 ppm	Ventilate space and evacuate area. Consult with CHSD.

Background concentrations should be established at the beginning of each work day. It may be necessary to re-establish background concentrations and ambient conditions vary through the day.

PPE can remain at Level D if breathing zone VOC concentrations are less than 5 ppm. Personnel are required to evacuate the Site when breathing zone VOC readings exceed 25 ppm.

8.6.2 Explosive Hazard

Methane is a common gas constituent that is generated during the decomposition of organics. Methane, a non-toxic compound, does not have an OSHA PEL or other exposure limits based on toxicity; however, methane is explosive under certain conditions. The Lower Explosive Limit (LEL) for methane is 5% in air, or 50,000 parts per million by volume. At high concentrations, methane can also displace oxygen and cause asphyxiation. Since methane is lighter than air, it does not tend to accumulate in low-lying areas and will rapidly mix with atmospheric air if encountered during drilling activities. Methane concentrations will be continuously monitored using a pre-calibrated gas meter while excavation takes place.

8.6.3 Air Monitoring Equipment and Calibration

A PID calibrated to an appropriate calibration mixture will be used to detect organic vapors in and around the work areas. Monitoring will be conducted in and around all work areas and at the workers breathing zone before activities commence to establish a background level, then at 15-minute intervals throughout the day. All equipment will be calibrated according to the manufacturer's recommendation. A calibration log will be maintained and will include the name of the person who performed the calibration, the date and time calibrated, and the instrument reading at the time of calibration. A manual bellows pump or equivalent with colorimetric tubes for specific compounds will be utilized to determine the course of action related to upgrading or downgrading the level of respiratory protection, as applicable.

If air monitoring data indicate safe levels of potentially harmful constituents at consistent intervals (5-minute intervals), then monitoring can be conducted less frequently (every 30 minutes). This determination will be made by the onsite SHSO. Monitoring data, including background readings and calibration records, will be

DRAFT

documented. Work to be performed on-Site will conform to Roux's Standard Operating Procedures (SOPs). Conformance with these guidelines as well as the guidelines described in this HASP will aid in mitigating the physical and chemical hazards mentioned throughout this HASP.

8.7 Tailgate Safety Meetings

A designated Site worker will provide daily safety briefings (e.g., tailgate meetings) including, but not limited to, the following scenarios:

- When new operations are to be conducted;
- Whenever changes in work practices must be implemented; and
- When new conditions are identified and/or information becomes available.

Daily safety briefings shall be recorded on the Roux Daily Tailgate Health and Safety Meeting Log/Daily Site Safety Checklist, and all completed forms will become a part of the project file.

8.8 Spill Containment

Spill containment equipment and procedures should, at a minimum, meet the requirements of the facility's Spill Prevention, Control and Countermeasure Plan, if applicable. Otherwise, spill containment equipment and procedures must be considered depending on the task, including, but not limited to, chemical/product transfer points and handling.

8.8.1 Initial Spill Notification and Response

Any worker who discovers a hazardous substance spill will immediately notify the SHSO. The worker will, to his/her best ability, report the hazardous substance involved, the location of the spill, the estimated quantity of material spilled, the direction/flow of the spill material, related fire/explosion incidents, and any associated injuries without compromising their own safety.

8.8.2 Spill Evaluation and Response

The SHSO is responsible for evaluating spills and determining the appropriate response. When this evaluation is being made, the spill area will be isolated and demarcated to the extent possible. If necessary to protect nearby community members, notification of the appropriate authorities is made by the PM as appropriate. On-Site response is limited to small spills (e.g., <10 gallons); large spills require external emergency responders who will be contacted by the SHSO.

8.9 Decontamination

The decontamination section of the HASP describes how personnel and equipment are decontaminated when they leave the Exclusion Zone. This section also describes how residual waste from decontamination processes is disposed. The site decontamination procedures are designed to achieve an orderly, controlled removal or neutralization of contaminants that may accumulate on personnel or equipment. These procedures minimize worker contact with contaminants and protect against the transfer of contaminants to clean areas of the site and off-site. They also extend the useful life of PPE by reducing the amount of time that contaminants contact and can permeate PPE surfaces. Decontamination is facilitated within the CRZ at this site, if applicable.

DRAFT

8.9.1 Decontamination Procedures for Personnel and PPE

The following are general decontamination procedures established and implemented at this site.

1. Decontamination is required for all workers exiting a contaminated area. Personnel may re-enter the SZ only after undergoing the decontamination procedures described below in the next section.
2. Protective clothing is decontaminated, cleaned, laundered, maintained and/or replaced as needed to ensure its effectiveness.
3. PPE used at this site that requires maintenance or parts replacement is decontaminated prior to repairs, or
4. PPE used at this site is decontaminated or prepared for disposal on the premises. Personnel who handle contaminated equipment have been trained in the proper means to do so to avoid hazardous exposure.
5. This site uses an off-site laundry for decontamination of PPE. The site has informed that facility of the hazards associated with contaminated PPE from this site.
6. The site requires and trains workers that if their permeable clothing is splashed or becomes wetted with a hazardous substance, they will immediately exit the work zone, perform applicable decontamination procedures, shower, and change into uncontaminated clothing.
7. Procedures for disposal of decontamination waste meet applicable local, State, and Federal regulations.

8.9.2 Decontamination Procedures for Equipment

All tools, equipment, and machinery from the EZ or CRZ are decontaminated in the CRZ prior to removal to the SZ. Equipment decontamination procedures are designed to minimize the potential for hazardous skin or inhalation exposure and to avoid cross-contamination and chemical incompatibilities.

General Equipment Decontamination Procedures:

1. Decontamination is required for all equipment exiting a contaminated area. Equipment may re-enter the SZ only after undergoing the equipment decontamination procedures.
2. Vehicles that travel regularly between the contaminated and clean areas of the site are carefully decontaminated each time they exit the EZ and the effectiveness of that decontamination is monitored to reduce the likelihood that contamination will be spread to other parts of the site.
3. Particular attention is given to decontaminating tires, scoops, and other parts of heavy equipment that are directly exposed to contaminants and contaminated soil.
4. Procedures for disposal of decontamination waste shall meet applicable local, State, and Federal regulations.

The following items may be used to decontaminate equipment:

- Fresh water rinse;
- Non-phosphorus detergent wash;
- Acetone rinse;
- Distilled water rinse; and
- A steam cleaner or pressure washer (heavy equipment only).

DRAFT

8.9.3 Monitoring the Effectiveness of Decontamination Procedures

Visual examination and sampling are used to evaluate the effectiveness of decontamination procedures. Visual examination is used to ensure that procedures are implemented as described and that they appear to control the spread of contaminants under changing site conditions. Visual examination is also used to inspect for signs of residual contamination or for contaminant permeation of PPE.

Personnel who work in contaminated areas of the site, either the Contamination Reduction Zone (CRZ) or the Exclusion Zone, are trained in the principles and practices of decontamination described in this section of the HASP and in related SOPs. If site procedures are changed as a result of inspection and monitoring, all affected employees are notified of these changes.

8.10 Confined Space Entry

Confined space entry will not be performed on site.

The following is a list of the safety requirements for confined space entry at the Site:

- **ROUX PERSONNEL ARE NOT AUTHORIZED TO ENTER AN OSHA PERMIT REQUIRED CONFINED SPACE;**
- Currently the scope of work **DOES NOT** require personnel to enter permitted confined space for this project; and
- Any changes to the field activities that may necessitate confined space entry will be reported to the Project Principal and OHSM.

Confined space is defined as any space, depression, or enclosure that:

- Has limited opening for entry and egress;
- Is large enough for and employee to enter and perform assigned work; and
- Is not intended for continuous occupancy.

A permit required confined space is one that meets the definition of a confined space and has one or more of the following characteristics:

- May contain or produce life-threatening atmospheres due to oxygen deficiency the presence of toxic, flammable, or corrosive contaminants;
- Contains a material that has the potential for engulfment;
- Has an internal configuration that may cause an entrant to be trapped or asphyxiated by inwardly converging walls or by a floor that slopes downward and tapers to a smaller cross-section; and
- Contains any other serious safety or health hazards.

Although Roux personnel will not perform confined space entry, it is expected that subcontractors performing cleaning and mitigation and/or remedial measures activities may be required to enter structures that are considered to be a permit required confined space. Permitting of the confined space as well as hazard mitigation for entry will be completed by the subcontractor in accordance with 29 CFR 1910.146 or 1926.1201-1213 and/or applicable local/client requirements.

DRAFT

8.11 Client and Site-Specific

In addition to the OSHA-specific procedures discussed above, there may be client and site-specific safety procedures that must be adhered to during the performance of remedial activities at the Site.

8.12 Unusual or Significant Risks

Field activities that appear to have unusual or significant risks that cannot be adequately managed with existing risk tools such as LPS, HASPs, traffic safety plans, work permits, design and O&M practices, equipment HAZOPS or other safety tools must be referred to the CHSD to help with the assessment and management of the associated potential safety risks. Examples include the use of explosives for demolition, use of firearms to control wildlife, rappelling, demolition over water, diving, etc.

8.13 Activity-Specific Hazards

In addition to the general hazards discussed above, there are activity-specific hazards associated with each work activity planned for the Site. An activity-specific JSA has been completed for each of the activities planned for the Site. JSAs are provided in **Appendix A**. In the event that new work activities or tasks are planned, JSAs will be developed and implemented prior to performing the new activities. In the absence of a JSA, the personnel performing work must prepare a field JSA and receive clearance from a designated competent safety official prior to performing any task with significant risk. In emergency situations where time is critical, Last Minute Risk Assessments (LMRAs) will be utilized to identify the task, associated hazards and mitigative actions to take. For lower risk activities (as deemed by the discretion of a Competent Person) where a JSA is determined to not be needed, the individual(s) conducting the activities must perform LMRAs prior to and during the work.

8.13.1 Electrical and Other Utility Assessment and Accommodations

Roux shall perform a site walk to identify any potential overhead electrical or utility lines. All applicable guidelines will be followed in the vicinity of overhead power and utility lines (see Section 8.13.3 below).

Roux has also reviewed all available Site maps showing buried utility lines to identify potential hazards; the review revealed no underground hazards are known to exist in the vicinity of the areas of the Site pertinent to this HASP.

8.13.2 Subsurface Work

Subsurface work activities will require adherence to Roux's Corporate Subsurface Utility Clearance Management program found within **Appendix E**.

8.13.3 Heavy Equipment

Use of heavy equipment at the Site will require adherence to Roux's Corporate Heavy Equipment Exclusion Zone Management Program found within **Appendix F**. Additionally, operation of the drill rig/other heavy equipment will maintain clearances from overhead power lines in accordance with 29 CFR 1926.1408 Table A Minimum Clearance Distances provided below.

DRAFT

Minimum Required Clearances for Energized Overhead Power Lines	
Nominal System Voltage of Power Line (K V)	**Minimum Required Clearance (feet)**
0-50	10
51-100	12
101-200	15
201-300	20
301-500	25
501-750	35
751-1000	45

1 kilovolt (KV) = 1,000 volts

8.14 Traffic Control

If Site operations encroach upon public streets or highways and a hazard exists to Site personnel because of traffic conditions, a traffic control plan will be implemented in accordance with the United States Department of Transportation's (DOT's) "Manual on Uniform Traffic Control Devices."

8.15 Sanitation

Sanitation facilities will be provided in accordance with the sanitation standards (29 CFR 1910.141, 29 CFR 1926.51 and 29 CFR 1928.110). Sanitation facilities will be maintained and kept in good conditions at all times.

DRAFT

9. Field Team Review

Each person performing work at or visiting this site shall sign this section after site-specific training is completed and before being permitted to access the CRZ or Exclusion Zone.

I have read and understand this Site-Specific Health and Safety Plan. I will comply with the provision contained therein.

Site/Project: 1920 Turnbull Avenue Site

Name & Company	Signature	Date

DRAFT

10. Approvals

By their signature, the undersigned certify that this HASP is approved and will be utilized at the 1920 Turnbull Ave Site.

Patrick Perry – Site Health and Safety Officer	Date
Nevin Pahlad – Office Health and Safety Manager	Date
Lauren Dolginko – Project Manager	Date
Frank Cherena – Project Principal	Date

DRAFT

TABLES

1. Toxicological Properties of Hazardous Substances Present at the Site

DRAFT

Table 1. Toxicological, Physical, and Chemical Properties of Compounds Potentially Present at the Site.

Compound	CAS #	ACGIH TLV	NIOSH REL	OSHA PEL	IDLH	Routes of Exposure	Toxic Properties	Target Organs	Physical/Chemical Properties
ORGANOCHLORINE PESTICIDES (OCP)									
DDT	50-29-3	TWA 1 mg/m3	TWA 0.5 mg/m3	TWA 1 mg/m3	500 mg/m3	Inhalation, ingestion, skin and/or eye contact	Irritation eyes, skin; paresthesia tongue, lips, face; tremor; anxiety, dizziness, confusion, malaise (vague feeling of discomfort), headache, lassitude (weakness, exhaustion); convulsions; paresis hands; vomiting; [potential occupational carcinogen]	Eyes, skin, central nervous system, kidneys, liver, peripheral nervous system	White, odorless and tasteless, very stable, water-insoluble, synthetic BP: 260°F Fl.Pt. = 162-171°F LEL: NA UEL: NA
Aldrin	309-00-2	TWA 0.1 mg/m3	TWA 0.25 mg/m3	TWA 0.25 mg/m3	25 mg/m3	Inhalation, ingestion, skin and/or eye contact	headache, dizziness; nausea, vomiting, malaise (vague feeling of discomfort); myoclonic jerks of limbs; clonic, tonic convulsions; coma; hematuria (blood in the urine), azotemia; [potential occupational carcinogen]	Developmemntal, Endocrine, Liver, Immune System, Nervous System,	Colorless to dark-brown crystalline solid with a mild chemical odor. BP: 293°F Fl.Pt. = 150°F LEL: NA UEL: NA
Lindane (gamma-BHC)	58-89-9	TWA 0.5 mg/m3	TWA 0.5 mg/m3	TWA 0.5 mg/m3	50 mg/m3	Inhalation, ingestion, skin and/or eye contact	irritation eyes, skin, nose, throat; headache; nausea; clonic convulsions; resp difficulty; cyanosis; aplastic anemia; muscle spasm; In Animals: liver, kidney damage	Eyes, skin, respiratory system, central nervous system, blood, liver, kidneys	White to yellow, crystalline powder with a slight, musty odor. BP: 614°F Fl.Pt. = 150°F LEL: NA UEL: NA
Dieldrin	860-57-1□	TWA 0.1 mg/m3	TWA 0.25 mg/m3	TWA 0.25 mg/m3	25 mg/m3	Inhalation, ingestion, skin and/or eye contact	headache, dizziness; nausea, vomiting, malaise (vague feeling of discomfort), sweating; myoclonic limb jerks; clonic, tonic convulsions; coma; ; In Animals: liver, kidney damage [potential occupational carcinogen]	Developmemntal, Endocrine, Liver, Immune System, Nervous System,	Colorless to light-tan crystals with a mild, chemical odor. BP: NA (Decomposes) Fl.Pt. = NA LEL: NA UEL: NA
VOLATILE ORGANIC COMPOUNDS (VOCs)									
1,1,1-Trichloroethane	71-55-6	TWA 350 ppm STEL 450 ppm	C 350 ppm (1900 mg/m^3) [15-minute]	TWA 350 ppm (1900 mg/m^3)	700 ppm	Inhalation, ingestion, skin and/or eye contact	Irritation eyes, skin; headache, lassitude (weakness, exhaustion), central nervous system depression, poor equilibrium; dermatitis; cardiac arrhythmias; liver damage	Eyes, skin, central nervous system, cardiovascular system, liver	Colorless liquid with a mild, chloroform-like odor. BP: 165°F Fl.Pt. = NA LEL: 7.5% UEL: 12.5% Combustible Liquid, but burns with difficulty
1,1,2,2-Tetrachloroethane	79-34-5	TWA 1 ppm [skin]	Ca TWA 1 ppm (7 mg/m^3) [skin]	TWA 5 ppm (35 mg/m^3) [skin]	Ca [100 ppm]	Inhalation, skin absorption, ingestion, skin and/or eye contact	Nausea, vomiting, abdominal pain; tremor fingers; jaundice, hepatitis, liver tenderness; dermatitis; leukocytosis (increased blood leukocytes); kidney damage; [potential occupational carcinogen]	Skin, liver, kidneys, central nervous system, gastrointestinal tract	Colorless to pale-yellow liquid with a pungent, chloroform-like odor BP: 296°F Fl.Pt. = NA LEL: NA UEL: NA Noncombustible Liquid
1,1,2-Trichloro-1,2,2-trifluoroethane	76-13-1	TWA 1000 ppm STEL 1250 ppm	TWA 1000 ppm (7600 mg/m3) ST 1250 ppm (9500 mg/m3)	TWA 1000 ppm (7600 mg/m3)	2000 ppm	Inhalation, ingestion, skin and/or eye contact	Irritation skin, throat, drowsiness, dermatitis; central nervous system depression; In Animals: cardiac arrhythmias, narcosis	Skin, heart, central nervous system, cardiovascular system	Colorless to water-white liquid with an odor like carbon tetrachloride at high concentrations. [Note: A gas above 118°F.] BP: 118°F Fl.Pt. = NA LEL: NA UEL: NA
1,1,2-Trichloroethane	79-00-5	TWA 10 ppm [skin]	Ca TWA 10 ppm (45 mg/m3) [skin]	TWA 10 ppm (45 mg/m3) [skin]	Ca [100 ppm]	Inhalation, skin absorption, ingestion, skin and/or eye contact	Irritation eyes, nose; central nervous system depression; liver, kidney damage; dermatitis; [potential occupational carcinogen]	Eyes, respiratory system, central nervous system, liver, kidneys	Colorless liquid with a sweet, chloroform-like odor BP: 237°F Fl.Pt. = NA LEL: 6% UEL: 15.5% Combustible Liquid, forms dense soot
1,1-Dichloroethane	75-34-3	TWA 100 ppm	TWA 100 ppm (400 mg/m^3)	TWA 100 ppm (400 mg/m^3)	3,000 ppm	Inhalation, ingestion, skin and/or eye contact	Irritation skin; central nervous system depression; liver, kidney, lung damage	Skin, liver, kidneys, lungs, central nervous system	Colorless, oily liquid with a chloroform-like odor. BP: 135°F Fl.Pt. = 2°F LEL: 5.4% UEL: 11.4% Class IB Flammable Liquid Fl.P. below 73°F and BP at or above 100°F.

DRAFT

Table 1. Toxicological, Physical, and Chemical Properties of Compounds Potentially Present at the Site.

Compound	CAS #	ACGIH TLV	NIOSH REL	OSHA PEL	IDLH	Routes of Exposure	Toxic Properties	Target Organs	Physical/Chemical Properties
1,1-Dichloroethene	75-35-4	TWA 5 ppm	Ca	None	Ca	Inhalation, skin absorption, ingestion, skin and/or eye contact	Irritation eyes, skin, throat; dizziness, headache, nausea, dyspnea (breathing difficulty); liver, kidney disturbance; pneumonitis; [potential occupational carcinogen]	Eyes, skin, respiratory system, central nervous system, liver, kidneys	Colorless liquid or gas (above 89°F) with a mild, sweet, chloroform-like odor BP: 89°F Fl.Pt. = -2°F LEL: 6.5% UEL: 15.5% Class IA Flammable Liquid: Fl.P. below 73°F and BP below 100°F
1,2,3-Trichlorobenzene	87-61-6	Cameo Chemicals Source https://cameochemicals.noaa.gov/chemical/10051	NA	NA	NA	Inhalation, skin absorption, ingestion, skin and/or eye contact	Inhalation may cause irritation of respiratory tract. Irritating to the eyes. May redden skin on contact. Ingestion may cause liver damage.	Skin, eyes, respiratory tract, liver	A white solid with a sharp chlorobenzene odor. Insoluble in water and denser than water. Hence sinks in water Fl.Pt. = 234.9°F
1,2,4-Trichlorobenzene	120-82-1	C 5 ppm	C 5 ppm (40 mg/m3)	None	N.D.	inhalation, skin absorption, ingestion, skin and/or eye contact	irritation eyes, skin, mucous membrane; In Animals: liver, kidney damage; possible teratogenic effects	Eyes, skin, respiratory system, liver, reproductive system	Colorless liquid or crystalline solid (below 63°F) with an aromatic odor BP: 416°F Fl.Pt. = 222°F LEL (302°F): 2.5% UEL (302°F): 6.6% Class IIIB Combustible Liquid: Fl.P. at or above 200°F. Combustible Solid
1,2-Dibromo-3-chloropropane	96-12-8	NA	Ca	TWA 0.001 ppm	Ca	Inhalation, skin absorption, ingestion, skin and/or eye contact	Irritation eyes, skin, nose, throat; drowsiness; nausea, vomiting; pulmonary edema; liver, kidney injury; sterility; [potential occupational carcinogen]	Eyes, skin, respiratory system, central nervous system, liver, kidneys, spleen, reproductive system, digestive system	Dense yellow or amber liquid with a pungent odor at high concentrations. [pesticide] [Note: A solid below 43°F.] BP: 384°F Fl.Pt. = (oc) 170°F LEL: NA UEL: NA Class IIIA Combustible Liquid: Fl.P. at or above 140°F and below 200°F.
1,2-Dibromoethane	106-93-4	None listed Skin	Ca TWA 0.045 ppm C 0.13 ppm [15-minute]	TWA 20 ppm C 30 ppm 50 ppm [5-minute maximum peak]	Ca [100 ppm]	Inhalation, skin absorption, ingestion, skin and/or eye contact	Irritation eyes, skin, respiratory system; dermatitis with vesiculation; liver, heart, spleen, kidney damage; reproductive effects; [potential occupational carcinogen]	Eyes, skin, respiratory system, liver, kidneys, reproductive system	Colorless liquid or solid (below 50°F) with a sweet odor. [fumigant] BP: 268°F Fl.Pt. = 50°F LEL: NA UEL: NA Noncombustible Liquid
1,2-Dichlorobenzene	95-50-1	TWA 25 ppm STEL 50 ppm	C 50 ppm (300 mg/m3)	C 50 ppm (300 mg/m3)	200 ppm	Inhalation, skin absorption, ingestion, skin and/or eye contact	Irritation eyes, nose; liver, kidney damage; skin blisters	Eyes, skin, respiratory system, liver, kidneys	Colorless to pale-yellow liquid with a pleasant, aromatic odor. [herbicide] BP: 357°F Fl.Pt. = 1°F LEL: 2.2% UEL: 9.2% Class IIIA Combustible Liquid: Fl.P. at or above 140°F and below 200°F.
1,2-Dichloroethane	107-06-2	TWA 10 ppm	Ca TWA 1 ppm (4 mg/m3) ST 2 ppm (8 mg/m3)	TWA 50 ppm C 100 ppm 200 ppm [5-minute maximum peak in any 3 hours]	Ca [50 ppm]	Inhalation, ingestion, skin absorption, skin and/or eye contact	Irritation eyes, corneal opacity; central nervous system depression; nausea, vomiting; dermatitis; liver, kidney, cardiovascular system damage; [potential occupational carcinogen]	Eyes, skin, kidneys, liver, central nervous system, cardiovascular system	Colorless liquid with a pleasant, chloroform-like odor. [Note: Decomposes slowly, becomes acidic & darkens in color.] BP: 182°F Fl.Pt. = 56°F LEL: 6.2% UEL: 16% Class IB Flammable Liquid Fl.P. below 73°F and BP at or above 100°F.
1,2-Dichloropropane	78-87-5	TWA 10 ppm Dermal Sensitizer (DSEN)	Ca	TWA 75 ppm (350 mg/m3)	Ca [400 ppm]	Inhalation, skin absorption, ingestion, skin and/or eye contact	Irritation eyes, skin, respiratory system; drowsiness, dizziness; liver, kidney damage; In Animals: central nervous system depression; [potential occupational carcinogen]	Eyes, skin, respiratory system, liver, kidneys, central nervous system	Colorless liquid with a chloroform-like odor. [pesticide] BP: 206°F Fl.Pt. = 60°F LEL: 3.4% UEL: 14.5% Class IB Flammable Liquid: Fl.P. below 73°F and BP at or above 100°F.
1,3-Dichlorobenzene	541-73-1	https://cameochemicals.noaa.gov/chemical/8514				Inhalation, skin absorption, ingestion, skin and/or eye contact	INHALATION: Causes headache, drousiness, unsteadiness. Irritating to mucous membranes. EYES: Severe irritation. SKIN: Severe irritation. INGESTION: Irritation of gastric mucosa, nausea, vomiting, diarrhea, abdominal cramps and cyanosis.		Colorless liquid. Sinks in water. BP: 343°F Fl.Pt. = 146°F LEL: 2.02% UEL: 9.2%
1,4-Dichlorobenzene	106-46-7	TWA 10 ppm	Ca	TWA 75 ppm (450 mg/m3)	Ca [150 ppm]	Inhalation, skin absorption, ingestion, skin and/or eye contact	Eye irritation, swelling periorbital (situated around the eye); profuse rhinitis; headache, anorexia, nausea, vomiting; weight loss, jaundice, cirrhosis; In Animals: liver, kidney injury; [potential occupational carcinogen]	Liver, respiratory system, eyes, kidneys, skin	Colorless or white crystalline solid with a mothball-like odor. [insecticide] BP: 345°F Fl.Pt. = 150°F LEL: 2.5% UEL: NA Combustible Solid, but may take some effort to ignite.

DRAFT

Table 1. Toxicological, Physical, and Chemical Properties of Compounds Potentially Present at the Site.

Compound	CAS #	ACGIH TLV	NIOSH REL	OSHA PEL	IDLH	Routes of Exposure	Toxic Properties	Target Organs	Physical/Chemical Properties
1,4-Dioxane	123-91-1	TWA 20 ppm [skin]	Ca C 1 ppm (3.6 mg/m3) [30-minute]	TWA 100 ppm (360 mg/m3) [skin]	Ca [500 ppm]	Inhalation, skin absorption, ingestion, skin and/or eye contact	irritation eyes, skin, nose, throat; drowsiness, headache; nausea, vomiting; liver damage; kidney failure; [potential occupational carcinogen]	Eyes, skin, respiratory system, liver, kidneys	Colorless liquid or solid (below 53°F) with a mild, ether-like odor. BP: 214°F Fl.Pt. = 55°F LEL: 2.0% UEL: 22% Class IB Flammable Liquid: Fl.P. below 73°F and BP at or above 100°F
2-Butanone	78-93-3	TWA 200 ppm STEL 300 ppm	TWA 200 ppm (590 mg/m3) ST 300 ppm (885 mg/m3)	TWA 200 ppm (590 mg/m3)	3000 ppm	inhalation, ingestion, skin and/or eye contact	irritation eyes, skin, nose; headache; dizziness; vomiting; dermatitis	Eyes, skin, respiratory system, central nervous system	Colorless liquid with a moderately sharp, fragrant, mint- or acetone-like odor BP: 175°F Fl.Pt. = 16°F LEL (200°F): 1.4% UEL (200°F): 11.4% Class IB Flammable Liquid: Fl.P. below 73°F and BP at or above 100°F
2-Hexanone	591-78-6	TWA 5 ppm STEL 10 ppm [skin]	TWA 1 ppm (4 mg/m3)	TWA 100 ppm (410 mg/m3)	1600 ppm	Inhalation, skin absorption, ingestion, skin and/or eye contact	Irritation eyes, nose; peripheral neuropathy: lassitude (weakness, exhaustion), paresthesia; dermatitis; headache, drowsiness	Eyes, skin, respiratory system, central nervous system, peripheral nervous system	Colorless liquid with an acetone-like odor BP: 262°F Fl.Pt. = 77°F LEL: NA UEL: 8.0% Class IC Flammable Liquid: Fl.P. at or above 73°F and below 100°F
4-Methyl-2-pentanone	108-10-1	TWA 20 ppm STEL 75 ppm	TWA 50 ppm (205 mg/m3) ST 75 ppm (300 mg/m3)	TWA 100 ppm (410 mg/m3)	500 ppm	Inhalation, ingestion, skin and/or eye contact	Irritation eyes, skin, mucous membrane; headache, narcosis, coma; dermatitis; In Animals: liver, kidney damage	Eyes, skin, respiratory system, central nervous system, liver, kidneys	Colorless liquid with a pleasant odor BP: 242°F Fl.Pt. = 64°F LEL (200°F): 1.2% UEL (200°F): 8.0% Class IB Flammable Liquid: Fl.P. below 73°F and BP at or above 100°F
Acetone	67-64-1	TWA 250 ppm STEL 500 ppm	TWA 250 ppm (590 mg/m^3)	TWA 1000 ppm (2400 mg/m^3)	2500 ppm [10% LEL]	Inhalation, ingestion, skin and/or eye contact	irritation eyes, nose, throat; headache, dizziness, central nervous system depression; dermatitis	Eyes, skin, respiratory system, central nervous system	Colorless liquid with a fragrant, mint-like odor BP: 133°F Fl.Pt. = 0°F LEL: 12.8% UEL: 2.5% Class IB Flammable liquid: Fl.P. below 73°F and BP at or above 100°F.
Benzene	71-43-2	TWA 0.5 ppm STEL 2.5 ppm	Ca TWA 0.1 ppm ST 1 ppm	TWA 1 ppm ST 5 ppm	Ca [500 ppm]	Inhalation, skin absorption, ingestion, skin and/or eye contact	Irritation eyes, skin, nose, respiratory system; dizziness; headache, nausea, staggered gait; anorexia, lassitude (weakness, exhaustion); dermatitis; bone marrow depression; [potential occupational carcinogen]	Eyes, skin, respiratory system, blood, central nervous system, bone marrow	Colorless to light yellow liquid with an aromatic odor [Note: Solid below 42 °F] BP: 176°F Fl.Pt. = 12°F LEL: 1.2% UEL: 7.8% Class IB Flammable liquid. Fl.P. below 73°F and BP at or above 100°F
Bromochloromethane	74-97-5	TWA 200 ppm	TWA 200 ppm (1050 mg/m3)	TWA 200 ppm (1050 mg/m3)	2000 ppm	Inhalation, ingestion, skin and/or eye contact	Irritation eyes, skin, throat; confusion, dizziness, central nervous system depression; pulmonary edema	Eyes, skin, respiratory system, liver, kidneys, central nervous system	Colorless to pale-yellow liquid with a chloroform-like odor. [Note: May be used as a fire extinguishing agent.] BP: 155°F Fl.Pt. = NA LEL: NA UEL: NA Noncombustible Liquid
Bromodichloromethane	75-27-4	https://cameochemicals.noaa.gov/chemical/16064				Inhalation, ingestion, skin and/or eye contact	Symptoms of exposure to this compound may include irritation of the skin, eyes, mucous membranes and respiratory tract. It may also cause narcosis. Other symptoms may include nausea, dizziness and headache.	Liver and kidney damage. Central nervous system effects may also occur.	Clear colorless liquid BP: 189°F Fl.Pt. = NA LEL: NA UEL: NA
Bromoform	75-25-2	TWA 0.5 ppm	TWA 0.5 ppm (5 mg/m3) [skin]	TWA 0.5 ppm (5 mg/m3) [skin]	850 ppm	Inhalation, skin absorption, ingestion, skin and/or eye contact	Irritation eyes, skin, respiratory system; central nervous system depression; liver, kidney damage	Eyes, skin, respiratory system, central nervous system, liver, kidneys	Colorless to yellow liquid with a chloroform-like odor. [Note: A solid below 47°F.] BP: 301°F Fl.Pt. = NA LEL: NA UEL: NA Noncombustible Liquid
Bromomethane	74-83-9	TWA 1 ppm [skin]	Ca	C 20 ppm (80 mg/m3) [skin]	Ca [250 ppm]	Inhalation, skin absorption (liquid), skin and/or eye contact (liquid)	Irritation eyes, skin, respiratory system; muscle weak, incoordination, visual disturbance, dizziness; nausea, vomiting, headache; malaise (vague feeling of discomfort); hand tremor; convulsions; dyspnea (breathing difficulty); skin vesiculation; liquid: frostbite; [potential occupational carcinogen]	Eyes, skin, respiratory system, central nervous system	Colorless gas with a chloroform-like odor at high concentrations. [Note: A liquid below 38°F. Shipped as a liquefied compressed gas.] BP: 38°F Fl.Pt. = NA (Gas) LEL: 10% UEL: 16.0% Flammable Gas, but only in presence of a high energy ignition source.

DRAFT

Table 1. Toxicological, Physical, and Chemical Properties of Compounds Potentially Present at the Site.

Compound	CAS #	ACGIH TLV	NIOSH REL	OSHA PEL	IDLH	Routes of Exposure	Toxic Properties	Target Organs	Physical/Chemical Properties
Carbon disulfide	75-15-0	TWA 1 ppm [skin]	TWA 1 ppm (3 mg/m3) ST 10 ppm (30 mg/m3) [skin]	TWA 20 ppm C 30 ppm 100 ppm (30-minute maximum peak)	500 ppm	Inhalation, skin absorption, ingestion, skin and/or eye contact	Dizziness, headache, poor sleep, lassitude (weakness, exhaustion), anxiety, anorexia, weight loss; psychosis; polyneuropathy; Parkinson-like syndrome; ocular changes; coronary heart disease; gastritis; kidney, liver injury; eye, skin burns; dermatitis; reproductive effects	Central nervous system, peripheral nervous system, cardiovascular system, eyes, kidneys, liver, skin, reproductive system	Colorless to faint-yellow liquid with a sweet ether-like odor. [Note: Reagent grades are foul smelling.] BP: 116°F Fl.Pt. = -22°F LEL: 1.3% UEL: 50.0% Class IB Flammable Liquid: Fl.P. below 73°F and BP at or above 100°F.
Carbon tetrachloride	56-23-5	TWA 5 ppm STEL 10 ppm [skin]	Ca ST 2 ppm (12.6 mg/m3) [60-minute]	TWA 10 ppm C 25 ppm 200 ppm (5-minute maximum peak in any 4 hours)	Ca [200 ppm]	Inhalation, skin absorption, ingestion, skin and/or eye contact	Irritation eyes, skin; central nervous system depression; nausea, vomiting; liver, kidney injury; drowsiness, dizziness, incoordination; [potential occupational carcinogen]	Central nervous system, eyes, lungs, liver, kidneys, skin	Colorless liquid with a characteristic ether-like odor BP: 170°F Fl.Pt. = NA LEL: NA UEL: NA Noncombustible Liquid
Chlorobenzene	108-90-7	TWA 10 ppm	NA	TWA 75 ppm (350 mg/m3)	1000 ppm	Inhalation, ingestion, skin and/or eye contact	Irritation eyes, skin, nose; drowsiness, incoordination; central nervous system depression; In Animals: liver, lung, kidney injury	Eyes, skin, respiratory system, central nervous system, liver	Colorless liquid with an almond-like odor BP: 270°F Fl.Pt. = 82°F LEL: 1.3% UEL: 9.6% Class IC Flammable Liquid: Fl.P. at or above 73°F and below 100°F.
Chloroethane	75-00-3	TWA 100 ppm [skin]	Handle with caution in the workplace	TWA 1000 ppm (2600 mg/m3)	3800 ppm [10%LEL]	Inhalation, skin absorption (liquid), ingestion (liquid), skin and/or eye contact	Incoordination, inebriation; abdominal cramps; cardiac arrhythmias, cardiac arrest; liver, kidney damage	Liver, kidneys, respiratory system, cardiovascular system, central nervous system	Colorless gas or liquid (below 54°F) with a pungent, ether-like odor. [Note: Shipped as a liquefied compressed gas.] BP: 54°F Fl.Pt. = NA (gas), -58°F (liquid) LEL: 3.8% UEL: 15.4% Flammable Gas
Chloroform	67-66-3	TWA 10 ppm	Ca ST 2 ppm (9.78 mg/m3) [60-minute]	C 50 ppm (240 mg/m3)	Ca [500 ppm]	Inhalation, skin absorption, ingestion, skin and/or eye contact	Irritation eyes, skin; dizziness, mental dullness, nausea, confusion; headache, lassitude (weakness, exhaustion); anesthesia; enlarged liver; [potential occupational carcinogen]	Liver, kidneys, heart, eyes, skin, central nervous system	Colorless liquid with a pleasant odor BP: 143°F Fl.Pt. = -82°F LEL: NA UEL: NA Noncombustible Liquid
Chloromethane	74-87-3	TWA 50 ppm STEL 100 ppm	Ca	TWA 100 ppm C 200 ppm 300 ppm (5-minute maximum peak in any 3 hours)	Ca [2000 ppm]	Inhalation, skin and/or eye contact (liquid)	Dizziness, nausea, vomiting; visual disturbance, stagger, slurred speech, convulsions, coma; liver, kidney damage; liquid: frostbite; reproductive, teratogenic effects; [potential occupational carcinogen]	Central nervous system, liver, kidneys, reproductive system	Colorless gas with a faint, sweet odor which is not noticeable at dangerous concentrations. [Note: Shipped as a liquefied compressed gas.] BP: -12°F Fl.Pt. = NA (Gas) LEL: 8.1% UEL: 17.4% Flammable Gas
cis-1,2-Dichloroethene	156-59-2	TWA 200 ppm (All isomers)	TWA 200 ppm (790 mg/m3)	TWA 200 ppm (790 mg/m3)	1000 ppm	Inhalation, ingestion, skin and/or eye contact	Irritation eyes, respiratory system; central nervous system depression	Eyes, respiratory system, central nervous system	Colorless liquid (usually a mixture of the cis & trans isomers) with a slightly acrid, chloroform-like odor. BP: 118-140°F Fl.Pt. = 36-39°F LEL: 5.6% UEL: 12.8% Class IB Flammable Liquid: Fl.P. below 73°F and BP at or above 100°F
cis-1,3-Dichloropropene	10061-01-5	https://cameochemicals.noaa.gov/chemical/20168				Inhalation, ingestion, skin and/or eye contact	Symptoms of exposure to this compound may include local irritation of the eyes skin and respiratory tract; dermatitis, gasping, coughing, substernal pain, extreme respiratory distress, lacrimation, central nervous system depression, skin irritation, acute gastrointestinal distress with pulmonary congestion and edema. It also may cause injury to the liver, kidneys and heart.	Skin, eyes, mucous membranes, liver, kidney, heart	Colorless to amber liquid with a sweetish odor. BP: 219.7°F Fl.Pt. = NA LEL: NA UEL: NA
Cyclohexane	110-82-7	TWA 100 ppm	TWA 300 ppm (1050 mg/m3)	TWA 300 ppm (1050 mg/m3)	1300 ppm [10%LEL]	Inhalation, ingestion, skin and/or eye contact	Irritation eyes, skin, respiratory system; drowsiness; dermatitis; narcosis, coma	Eyes, skin, respiratory system, central nervous system	Colorless liquid with a sweet, chloroform-like odor. [Note: A solid below 44°F.] BP: 177°F Fl.Pt. = 0°F LEL: 1.3% UEL: 8.0% Class IB Flammable Liquid: Fl.P. below 73°F and BP at or above 100°F.
Dibromochloromethane	124-48-1	https://cameochemicals.noaa.gov/chemical/16183				Inhalation, ingestion, skin and/or eye contact	Symptoms of exposure to this compound may include irritation of the skin, eyes, mucous membranes and upper respiratory tract. It may also cause fatigue. Other symptoms may include central nervous system effects, lung and cornea irritation and liver and kidney damage. Prolonged exposure can cause nausea, dizziness, headache and narcosis.	Skin, eyes, mucous membranes, upper respiratory tract	Clear colorless to yellow-orange liquid BP: 246-248°F Fl.Pt. = Greater than 200°F LEL: NA UEL: NA

DRAFT

Table 1. Toxicological, Physical, and Chemical Properties of Compounds Potentially Present at the Site.

Compound	CAS #	ACGIH TLV	NIOSH REL	OSHA PEL	IDLH	Routes of Exposure	Toxic Properties	Target Organs	Physical/Chemical Properties
Dichlorodifluoromethane	75-71-8	TWA 1000 ppm	TWA 1000 ppm (4950 mg/m3)	TWA 1000 ppm (4950 mg/m3)	15,000 ppm	Inhalation, skin and/or eye contact (liquid)	Dizziness, tremor, asphyxia, unconsciousness, cardiac arrhythmias, cardiac arrest; liquid: frostbite	Cardiovascular system, peripheral nervous system	Colorless gas with an ether-like odor at extremely high concentrations. [Note: Shipped as a liquefied compressed gas.] BP: -22°F Fl.Pt. = NA LEL: NA UEL: NA Nonflammable Gas
Ethyl benzene	100-41-4	TWA 20 ppm	TWA 100 ppm (435 mg/m^3) ST 125 ppm (545 mg/m^3)	TWA 100 ppm (435 mg/m^3)	800 ppm [10%LEL]	Inhalation, ingestion, skin and/or eye contact	Irritation eyes, skin, mucous membrane; headache; dermatitis; narcosis, coma	Eyes, skin, respiratory system, central nervous system	Colorless liquid with an aromatic odor. BP: 277°F Fl.Pt. = 55°F LEL: 0.8% UEL: 6.7% Class IB Flammable Liquid below 73°F and BP at or above 100°F.
Isopropyl benzene	98-82-8	TWA 5 ppm	TWA 50 ppm (245 mg/m3) [skin]	TWA 50 ppm (245 mg/m3) [skin]	900 ppm [10%LEL]	Inhalation, skin absorption, ingestion, skin and/or eye contact	Irritation eyes, skin, mucous membrane; dermatitis; headache, narcosis, coma	Eyes, skin, respiratory system, central nervous system	Colorless liquid with a sharp, penetrating, aromatic odor BP: 306°F Fl.Pt. = 96°F LEL: 0.9% UEL: 6.5% Class IC Flammable Liquid: Fl.P. at or above 73°F and below 100°F
Methyl Acetate	79-20-9	TWA 200 ppm STEL 250 ppm	TWA 200 ppm (610 mg/m3) ST 250 ppm (760 mg/m3)	TWA 200 ppm (610 mg/m3)	3100 ppm [10%LEL]	Inhalation, ingestion, skin and/or eye contact	Irritation eyes, skin, nose, throat; headache, drowsiness; optic nerve atrophy; chest tightness; In Animals: narcosis	Eyes, skin, respiratory system, central nervous system	Colorless liquid with a fragrant, fruity odor BP: 135°F Fl.Pt. = 14°F LEL: 3.1% UEL: 16% Class IB Flammable Liquid: Fl.P. below 73°F and BP at or above 100°F.
Methylcyclohexane	108-87-2	TWA 400 ppm	TWA 400 ppm (1600 mg/m3)	TWA 500 ppm (2000 mg/m3)	1200 ppm [LEL]	Inhalation, ingestion, skin and/or eye contact	Irritation eyes, skin, nose, throat; dizziness, drowsiness; In Animals: narcosis	Eyes, skin, respiratory system, central nervous system	Colorless liquid with a faint, benzene-like odor BP: 214°F Fl.Pt. = 25°F LEL: 1.2% UEL: 6.7% Class IB Flammable Liquid: Fl.P. below 73°F and BP at or above 100°F.
Methylene chloride	75-09-2	TWA 50 ppm [skin] STEL 100 ppm	Ca	[1910.1052] TWA 25 ppm ST 125 ppm	Ca [2300 ppm]	Inhalation, skin absorption, ingestion, skin and/or eye contact	Irritation eyes, skin; lassitude (weakness, exhaustion), drowsiness, dizziness; numb, tingle limbs; nausea; [potential occupational carcinogen]	Eyes, skin, cardiovascular system, central nervous system	Colorless liquid with a chloroform-like odor. [Note: A gas above 104°F.] BP: 104°F Fl.Pt. = NA LEL: 13% UEL: 23% Combustible Liquid
Methyl-t-butyl ether	1634-04-4	TWA 50 ppm	NA	NA	NA	Inhalation, skin absorption, ingestion, skin and/or eye contact	May cause dizziness or suffocation. Contact may irritate or burn eyes or skin. May be harmful if swallowed.	Eyes, skin	A colorless liquid with a distinctive anesthetic-like odor. BP: 131°F Fl.Pt. = -14°F LEL: NA UEL: NA
o-Xylene	95-47-6	TWA 20 ppm (All isomers)	TWA 100 ppm (435 mg/m3) ST 150 ppm (655 mg/m3)	TWA 100 ppm (435 mg/m3)	900 ppm	Inhalation, skin absorption, ingestion, skin and/or eye contact	Irritation eyes, skin, nose, throat; dizziness, excitement, drowsiness, incoordination, staggering gait; corneal vacuolization; anorexia, nausea, vomiting, abdominal pain; dermatitis	Eyes, skin, respiratory system, central nervous system, gastrointestinal tract, blood, liver, kidneys	Colorless liquid with an aromatic odor BP: 292°F Fl.Pt. = 90°F LEL: 0.9% UEL: 6.7% Class IC Flammable Liquid: Fl.P. at or above 73°F and below 100°F
Styrene	100-42-5	TWA 10 ppm STEL 20 ppm OTO (ototoxicant)	TWA 50 ppm (215 mg/m3) ST 100 ppm (425 mg/m3)	TWA 100 ppm C 200 ppm 600 ppm (5-minute maximum peak in any 3 hours)	700 ppm	Inhalation, skin absorption, ingestion, skin and/or eye contact	Irritation eyes, nose, respiratory system; headache, lassitude (weakness, exhaustion), dizziness, confusion, malaise (vague feeling of discomfort), drowsiness, unsteady gait; narcosis; defatting dermatitis; possible liver injury; reproductive effects	Eyes, skin, respiratory system, central nervous system, liver, reproductive system	Colorless to yellow, oily liquid with a sweet, floral odor BP: 293°F Fl.Pt. = 88°F LEL: 0.9% UEL: 6.8% Class IC Flammable Liquid: Fl.P. at or above 73°F and below 100°F
Tetrachloroethene	127-18-4	TWA 25 ppm STEL 100 ppm	Ca Minimize workplace exposure concentrations	TWA 100 ppm C 200 ppm (for 5 minutes in any 3-hour period), with a maximum peak of 300 ppm	Ca [150 ppm]	Inhalation, skin absorption, ingestion, skin and/or eye contact	Irritation eyes, skin, nose, throat, respiratory system; nausea; flush face, neck; dizziness, incoordination; headache, drowsiness; skin erythema (skin redness); liver damage; [potential occupational carcinogen]	Eyes, skin, respiratory system, liver, kidneys, central nervous system	Colorless liquid with a mild, chloroform-like odor BP: 250°F Fl.Pt. = NA LEL: NA UEL: NA Noncombustible Liquid, but decomposes in a fire to hydrogen chloride and phosgene

DRAFT

Table 1. Toxicological, Physical, and Chemical Properties of Compounds Potentially Present at the Site.

Compound	CAS #	ACGIH TLV	NIOSH REL	OSHA PEL	IDLH	Routes of Exposure	Toxic Properties	Target Organs	Physical/Chemical Properties
Sodium Hydroxide	1310-73-2	Ceiling 2 mg/m^3	C 2 mg/m^3	TWA 2 mg/m^3	10 mg/m^3	Inhalation, ingestion, skin and/or eye contact	Irritation eyes, skin, mucous membrane; pneumonitis; eye, skin burns; temporary loss of hair	Eyes, skin, respiratory system	Colorless to white, odorless solid (flakes, beads, granular form). BP: 2534°F Fl.Pt. = NA LEL: NA UEL: NA Noncombustible Solid, but when in contact with water may generate sufficient heat to ignite combustible materials.
Sulfuric Acid	7664-93-9	TWA 0.2 mg/m^3 (as thoracic particulate mass)	TWA 1 mg/m^3	TWA 1 mg/m^3	15 mg/m^3	Inhalation, ingestion, skin and/or eye contact	Irritation eyes, skin, nose, throat; pulmonary edema, bronchitis; emphysema; conjunctivitis; stomatis; dental erosion; eye, skin burns; dermatitis	Eyes, skin, respiratory system, teeth	Colorless to dark-brown, oily, odorless liquid.[Note: Pure compound is a solid below 51°F. Often used in an aqueous solution.] BP = 554°F Fl.Pt. = NA LEL = NA UEL = NA Noncombustible Liquid, but capable of igniting finely divided combustible materials.
trans-1,2-Dichloroethene	156-60-5	200 ppm (All isomers)	TWA 200 ppm (790 mg/m3)	TWA 200 ppm (790 mg/m3)	1000 ppm	Inhalation, ingestion, skin and/or eye contact	Irritation eyes, respiratory system; central nervous system depression	Eyes, respiratory system, central nervous system	Colorless liquid (usually a mixture of the cis & trans isomers) with a slightly acrid, chloroform-like odor. BP: 118-140°F Fl.P: 36-39°F LEL: 5.6% UEL: 12.8% Class IB Flammable Liquid Fl.P. below 73°F and BP at or above 100°F.
trans-1,3-Dichloropropene	10061-02-6	https://cameochemicals.noaa.gov/chemical/18110				Inhalation, ingestion, skin and/or eye contact	Symptoms of exposure to this compound may include local irritation of the eyes skin and respiratory tract, dermatitis, gasping, coughing, substernal pain, extreme respiratory distress, lacrimation, central nervous system depression, acute gastrointestinal distress with pulmonary congestion and edema. It may also cause injury to the liver, kidneys and heart	Skin, eyes, mucous membranes, liver, kidney, heart	A clear colorless liquid with chloroform odor BP: 234°F Fl.P: NA LEL: NA UEL: NA
Toluene	108-88-3	TWA 20 ppm (ototoxicant)	TWA 100 ppm (375 mg/m^3) ST 150 ppm (560 mg/m^3)	TWA 200 ppm C 300 ppm 500 ppm (10-minute maximum peak)	500 ppm	Inhalation, skin absorption, ingestion, skin and/or eye contact	irritation eyes, nose; lassitude (weakness, exhaustion), confusion, euphoria, dizziness, headache; dilated pupils, lacrimation (discharge of tears); anxiety, muscle fatigue, insomnia; paresthesia; dermatitis; liver, kidney damage	Eyes, skin, respiratory system, central nervous system, liver, kidneys	Colorless liquid with a sweet, pungent, benzene-like odor. BP: 232°F Fl.P: 40°F LEL: 1.1% UEL: 7.1% Class IB Flammable Liquid Fl.P. below 73°F and BP at or above 100°F.
Trichloroethene (TCE)	79-01-6	TWA 10 ppm STEL 25 ppm	Ca	TWA 100 ppm C 200 ppm 300 ppm (5-minute maximum peak in any 2 hours)	Ca [1000 ppm]	Inhalation, skin absorption, ingestion, skin and/or eye contact	Irritation eyes, skin; headache, visual disturbance, lassitude (weakness, exhaustion), dizziness, tremor, drowsiness, nausea, vomiting; dermatitis; cardiac arrhythmias, paresthesia; liver injury; [potential occupational carcinogen]	Eyes, skin, respiratory system, heart, liver, kidneys, central nervous system	Colorless liquid (unless dyed blue) with a chloroform-like odor. BP: 189°F Fl.Pt. = NA LEL(77°F): 8.0% UEL(77°F): 10.5% Combustible Liquid, but burns with difficulty
Trichlorofluoromethane	75-69-4	STEL C 1000 ppm	C 1000 ppm (5600 mg/m3)	TWA 1000 ppm (5600 mg/m3)	2000 ppm	Inhalation, ingestion, skin and/or eye contact	Incoordination, tremor; dermatitis; cardiac arrhythmias, cardiac arrest; asphyxia; liquid: frostbite	Skin, respiratory system, cardiovascular system	Colorless to water-white, nearly odorless liquid or gas (above 75°F) BP: 75°F Fl.P: NA LEL: NA UEL: NA Noncombustible Liquid Nonflammable Gas
Vinyl Chloride (chloroethylene)	75-01-4	TWA 1 ppm	Ca	TWA 1 ppm C 5 ppm [15-minute]	Ca (ND)	Inhalation, skin and/or eye contact (liquid)	Lassitude (weakness, exhaustion); abdominal pain, gastrointestinal bleeding; enlarged liver; pallor or cyanosis of extremities; liquid: frostbite; [potential occupational carcinogen]	Liver, central nervous system, blood, respiratory system, lymphatic system	Colorless gas or liquid (below 7°F) with a pleasant odor at high concentrations.[Note: Shipped as a liquefied compressed gas.] BP: 7°F Fl.Pt. = NA (Gas) LEL: 3.6% UEL: 33.0% Flammable Gas
Xylene (m, o & p isomers)	108-38-3, 95-47-6, 106-42-3	TWA 20 ppm	NA	NA	NA	Inhalation, skin absorption, ingestion, skin and/or eye contact	Irritation eyes, skin, nose, throat; dizziness, excitement, drowsiness, incoordination, staggering gait; corneal vacuolization; anorexia, nausea, vomiting, abdominal pain; dermatitis	Eyes, skin, respiratory system, central nervous system, gastrointestinal tract, blood, liver, kidneys	Colorless liquid with an aromatic odor BP: 282°F, 292°F, 281°F Fl. Pt. 82°F, 90°F, 81°F LEL: 1.1%, 0.9%, 1.1% UEL: 7.0%, 6.7%, 7.0% Class IC Flammable Liquid at or above 73°F and below 100°F.
Zinc Oxide (dust)	7440-66-6	TWA 2 mg/m3 (repsirable) STEL 10 mg/m^3 (respirable)	TWA 5 mg/m^3 C 15 mg/m^3	TWA 15 mg/m^3 (total dust) TWA 5 mg/m^3 (resp dust) TWA 5 mg/m^3 (fume)	500 mg/m^3	Inhalation	Metal fume fever: chills, muscle ache, nausea, fever, dry throat, cough; lassitude (weakness, exhaustion); metallic taste; headache; blurred vision; low back pain; vomiting; malaise (vague feeling of discomfort); chest tightness; dyspnea (breathing difficulty), rales, decreased pulmonary function	Respiratory system	White, odorless solid. BP: NA Fl.Pt. = NA LEL: NA UEL: NA Noncombustible Solid
SEMI-VOLATILE ORGANIC COMPOUNDS (SVOCs)									

DRAFT

Table 1. Toxicological, Physical, and Chemical Properties of Compounds Potentially Present at the Site.

Compound	CAS #	ACGIH TLV	NIOSH REL	OSHA PEL	IDLH	Routes of Exposure	Toxic Properties	Target Organs	Physical/Chemical Properties
2-Chloronaphthalene	91-58-7	https://cameochemicals.noaa.gov/chemical/16185				Inhalation, ingestion, skin and/or eye contact	Chloracne, cysts, headache, fatigue, vertigo, anorexia and jaundice		Monoclinic plates or off-white crystalline powder BP: NA Fl.Pt. = NA LEL: NA UEL: NA
2-Methylnaphthalene	91-57-6	TWA 0.5 ppm TLV-SL 3 mg/100 cm2 [skin]	https://cameochemicals.noaa.gov/chemical/20668			Inhalation, ingestion, skin and/or eye contact	Headaches, nausea, vomiting, diarrhea, anemia, jaundice, euphoria, dermatitis, visual disturbances, convulsions and comatose	Skin, eyes, mucous membranes and upper respiratory tract	White crystalline solid Combustible solid BP: 466-468 ° F Fl.Pt. = 208 ° F LEL: NA UEL: NA
Acenaphthene	83-32-9	https://cameochemicals.noaa.gov/chemical/10358				Inhalation, ingestion, skin and/or eye contact	Irritation of the skin, eyes, mucous membranes and upper respiratory tract, vomiting	Skin, eyes, mucous membranes and upper respiratory tract	White needles BP: 534 ° F Fl.Pt. = NA LEL: 0.6% UEL: NA
Acenaphthylene	208-96-8	https://cameochemicals.noaa.gov/chemical/16157				Inhalation, ingestion, skin and/or eye contact			Colorless crystalline solid BP: 509 to 527 ° F at 760 mm Hg Fl.Pt. = NA LEL: NA UEL: NA
Anthracene (as coal tar pitch volatiles)	120-12-7	TWA 0.2 mg/m3 (as Benzene solubles)	Ca TWA 0.1 mg/m3 (cyclohexane-extractable fraction)	TWA 0.2 mg/m3 (benzene-soluble fraction) [1910.1002]	Ca [80 mg/m3]	Inhalation, skin and/or eye contact	Dermatitis, bronchitis, [potential occupational carcinogen]	Respiratory system, skin, bladder, kidneys	Black or dark-brown amorphous residue BP: NA Fl.Pt. = NA LEL: NA UEL: NA Combustible Solids
Benzo[a]anthracene	56-55-3	https://cameochemicals.noaa.gov/chemical/16171				Inhalation, injestion, skin and/or eye contact			Colorless leaflets or plates or coarse gold powder with a greenish-yellow fluorescence. May reasonably be expected to be a carcinogen. BP: 815° F at 760 mm Hg Fl.Pt. = NA LEL: NA UEL: NA
Benzo[a]pyrene (as coal tar pitch volatiles)	50-32-8	TWA 0.2 mg/m3 (as Benzene solubles)	Ca TWA 0.1 mg/m3 (cyclohexane-extractable fraction)	TWA 0.2 mg/m3 (benzene-soluble fraction) [1910.1002]	Ca [80 mg/m3]	Inhalation, skin and/or eye contact	Dermatitis, bronchitis, [potential occupational carcinogen]	Respiratory system, skin, bladder, kidneys	Black or dark-brown amorphous residue BP: NA Fl.Pt. = NA LEL: NA UEL: NA Combustible Solids
Benzo[b]fluoranthene	205-99-2	None listed	https://cameochemicals.noaa.gov/chemical/16172			Inhalation, injestion, skin and/or eye contact			Needles or yellow fluffy powder BP: NA Fl.Pt. = NA LEL: NA UEL: NA
Benzo[g,h,i]perylene	191-24-2	https://cameochemicals.noaa.gov/chemical/16174				Inhalation, injestion, skin and/or eye contact	Inhalation of material may be harmful. Contact may cause burns to skin and eyes. Inhalation of Asbestos dust may have a damaging effect on the lungs. Fire may produce irritating, corrosive and/or toxic gases. Some liquids produce vapors that may cause dizziness or suffocation. Runoff from fire control may cause pollution.	Lungs, skin, eyes	Colorless to white crystalline solid. Water insoluble. BP: NA Fl.Pt. = NA LEL: NA UEL: NA
Benzo[k]fluoranthene	207-08-9	https://cameochemicals.noaa.gov/chemical/16173				Inhalation, injestion, skin and/or eye contact	When heated to decomposition this compound emits acrid smoke and irritating fumes.		Pale yellow needles or yellow crystalline solid BP: 896° F Fl.Pt. = NA LEL: NA UEL: NA
Chrysene (as coal tar pitch volatiles	218-01-9	TWA 0.2 mg/m3 (as Benzene solubles)	Ca TWA 0.1 mg/m3 (cyclohexane-extractable fraction)	TWA 0.2 mg/m3 (benzene-soluble fraction) [1910.1002]	Ca [80 mg/m3]	Inhalation, skin and/or eye contact	Dermatitis, bronchitis, [potential occupational carcinogen]	Respiratory system, skin, bladder, kidneys	Black or dark-brown amorphous residue BP: NA Fl.Pt. = NA LEL: NA UEL: NA Combustible Solids
Dibenzo(a,h)anthracene	53-70-3	https://cameochemicals.noaa.gov/chemical/16192				Inhalation, injestion, skin and/or eye contact	Symptoms of exposure to this compound may include irritation. This compound is harmful if swallowed or inhaled. It may cause irritation. When heated to decomposition it emits acrid smoke, irritating fumes and toxic fumes of carbon monoxide and carbon dioxide.	Lungs	White crystals or pale yellow solid. Sublimes BP: 975° F Fl.Pt. = NA LEL: NA UEL: NA
Fluoranthene	206-44-0	https://cameochemicals.noaa.gov/chemical/16213				Inhalation, injestion, skin and/or eye contact	When heated to decomposition this compound emits acrid smoke and fumes.		Light yellow fine crystals BP: 482° F Fl.Pt. = NA LEL: NA UEL: NA

DRAFT

Table 1. Toxicological, Physical, and Chemical Properties of Compounds Potentially Present at the Site.

Compound	CAS #	ACGIH TLV	NIOSH REL	OSHA PEL	IDLH	Routes of Exposure	Toxic Properties	Target Organs	Physical/Chemical Properties
Fluorene	86-73-7	https://cameochemicals.noaa.gov/chemical/16214				Inhalation, injestion, skin and/or eye contact			White leaflets. Sublimes easily under a vacuum. Fluorescent when impure. BP: 563° F Fl.Pt. = NA LEL: NA UEL: NA
Indeno[1,2,3-cd]pyrene	193-39-5	https://cameochemicals.noaa.gov/chemical/16218				Inhalation, injestion, skin and/or eye contact			Yellow crystals BP: 997° F Fl.Pt. = NA LEL: NA UEL: NA
Naphthalene	91-20-3	TWA 10 ppm [skin]	TWA 10 ppm (50 mg/m3) ST 15 ppm (75 mg/m3)	TWA 10 ppm (50 mg/m3)	250 ppm	Inhalation, skin absorption, ingestion, skin and/or eye contact	Irritation eyes; headache, confusion, excitement, malaise (vague feeling of discomfort); nausea, vomiting, abdominal pain; irritation bladder; profuse sweating; jaundice; hematuria (blood in the urine), renal shutdown; dermatitis, optical neuritis, corneal damage	Eyes, skin, blood, liver, kidneys, central nervous system	Colorless to brown solid with an odor of mothballs. [Note: Shipped as a molten solid.] BP: 424°F Fl.P: 174°F LEL: 0.9% UEL: 5.9% Combustible Solid, but will take some effort to ignite
Phenanthrene	85-01-8	https://cameochemicals.noaa.gov/chemical/16236				Inhalation, injestion, skin and/or eye contact	Symptoms following exposure to this compound may include skin sensitization, dermatitis, bronchitis, cough, dyspnea, respiratory neoplasm, kidney neoplasm, skin irritation, and respiratory irritation.	Skin, respiratory tract	Colorless monoclinic crystals with a faint aromatic odor. Solutions exhibit a blue fluorescence. BP: 642° F Fl.Pt. = 340° F LEL: NA UEL: NA
Pyrene (see coal tar pitch volatiles)	129-00-0	TWA 0.2 mg/m3 (as Benzene solubles)	Ca TWA 0.1 mg/m3 (cyclohexane-extractable fraction)	TWA 0.2 mg/m3 (benzene-soluble fraction) [1910.1002]	Ca [80 mg/m3]	Inhalation, skin and/or eye contact	Dermatitis, bronchitis, [potential occupational carcinogen]	Respiratory system, skin, bladder, kidneys	Black or dark-brown amorphous residue BP: NA Fl.Pt. = NA LEL: NA UEL: NA Combustible Solids
METALS									
Aluminum	7429-90-5	TWA 1 mg/m3	TWA 10 mg/m^3 (total) TWA 5 mg/m^3 (resp)	TWA 15 mg/m^3 (total) TWA 5 mg/m^3 (resp)	N.D.	Inhalation, skin and/or eye contact	Irritation eyes, skin, respiratory system	Eyes, skin, respiratory system	Silvery-white, malleable, ductile, odorless metal BP: 4221°F Fl.Pt. = NA LEL: NA UEL: NA Combustible Solid, finely divided dust is easily ignited; may cause explosions
Antimony	7440-36-0	TWA 0.5 mg/m3 (as Sb)	TWA 0.5 mg/m3 [*Note: The REL also applies to other antimony compounds (as Sb).]	TWA 0.5 mg/m3 [*Note: The PEL also applies to other antimony compounds (as Sb).]	50 mg/m3 (as Sb)	Inhalation, ingestion, skin and/or eye contact	Irritation eyes, skin, nose, throat, mouth; cough; dizziness; headache; nausea, vomiting, diarrhea; stomach cramps; insomnia; anorexia; unable to smell properly	Eyes, skin, respiratory system, cardiovascular system	Silver-white, lustrous, hard, brittle solid; scale-like crystals; or a dark-gray, lustrous powder BP: 2975°F Fl.Pt. = NA LEL: NA UEL: NA Noncombustible Solid in bulk form, but a moderate explosion hazard in the form of dust when exposed to flame.
Arsenic	7440-38-2	TWA 0.01 mg/m3	Ca C 0.002 mg/m3 [15-minute]	[1910.1018] TWA 0.010 mg/m3	Ca [5 mg/m3 (as As)]	Inhalation, skin absorption, skin and/or eye contact, ingestion	Ulceration of nasal septum, dermatitis, gastrointestinal disturbances, peripheral neuropathy, resp irritation, hyperpigmentation of skin, [potential occupational carcinogen]	Liver, kidneys, skin, lungs, lymphatic system	Metal: Silver-gray or tin-white, brittle, odorless solid BP: Sublimes Fl.Pt. = NA LEL: NA UEL: NA Metal: Noncombustible Solid in bulk form, but a slight explosion hazard in the form of dust when exposed to flame
Barium	7440-39-3	TWA 0.5 mg/m3	0.5 mg Ba/m3 TWA	0.5 mg Ba/m3 TWA	50 mg Ba/m3	Inhalation, ingestion, skin and/or eye contact	Inhalation or contact with vapors, substance or decomposition products may cause severe injury or death. Contact may cause burns to skin, eyes, and mucous membranes. May be toxic by ingestion, inhalation and skin absorption. Used to make other chemicals.	Lungs, skin, eyes, and mucous membrane	A silver to white metallic solid BP: 1337°F Fl.Pt. = NA LEL: NA UEL: NA
Beryllium	7440-41-7	TWA 0.00005 mg/m^3	Ca C 0.0005 mg/m^3	TWA 0.002 mg/m^3 C 0.005 mg/m^3 0.025 mg/m3 [30-minute maximum peak]	Ca [4 mg/m^3 (as Be)]	Inhalation, skin and/or eye contact	Berylliosis (chronic exposure): anorexia, weight loss, lassitude (weakness, exhaustion), chest pain, cough, clubbing of fingers, cyanosis, pulmonary insufficiency; irritation eyes; dermatitis; [potential occupational carcinogen]	Eyes, skin, respiratory system	Hard, brittle, gray-white solid BP: 4532°F Fl.Pt. = NA LEL: NA UEL: NA Noncombustible Solid in bulk form, but a slight explosion hazard in the form of a powder or dust

DRAFT

Table 1. Toxicological, Physical, and Chemical Properties of Compounds Potentially Present at the Site.

Compound	CAS #	ACGIH TLV	NIOSH REL	OSHA PEL	IDLH	Routes of Exposure	Toxic Properties	Target Organs	Physical/Chemical Properties
Cadmium	7440-43-9	TWA 0.01 mg/m^3 total dust TWA 0.002 mg/m^3 (as Cd) respirable fraction	Ca	TWA 0.005 mg/m^3	Ca [9 mg/m3 (as Cd)]	Inhalation, ingestion	Pulmonary edema, dyspnea (breathing difficulty), cough, chest tightness, substernal (occurring beneath the sternum) pain; headache; chills, muscle aches; nausea, vomiting, diarrhea; anosmia (loss of the sense of smell), emphysema, proteinuria, mild anemia; [potential occupational carcinogen]	Respiratory system, kidneys, prostate, blood	Silver-white/blue tinged lustrous, odorless solid. BP: 1409°F Fl.Pt. = NA LEL: NA UEL: NA Noncombustible - will burn in powder form
Calcium	7440-70-2	https://cameochemicals.noaa.gov/chemical/309				Inhalation, ingestion, skin and/or eye contact	Contact with eyes or skin produces caustic burns.	Eyes, skin	A silvery, soft metal that turns grayish white on exposure to air. BP: 2714°F Fl.Pt. = NA LEL: NA UEL: NA
Chromium	7440-47-3	TWA 0.5 mg/m^3 (metal) TWA 0.003 mg/m^3 (water-soluble Cr III compounds) TWA 0.0002 mg/m^3 (water-soluble Cr VI compounds) STEL 0.0005 mg/m3 (water-soluble Cr VI compounds)	TWA 0.5 mg/m^3	TWA 1 mg/m^3	250 mg/m^3 (as Cr)	Inhalation, ingestion, skin and/or eye contact	Irritation eyes, skin; lung fibrosis (histologic)	Eyes, skin, respiratory system	Blue-white to steel-gray, lustrous, brittle, hard, odorless solid. BP: 4788°F Fl.Pt. = NA LEL: NA UEL: NA Noncombustible - will burn in dust form if heated in a flame
Cobalt	7440-48-4	TWA 0.02 mg/m3 [DSEN] [RSEN]	TWA 0.05 mg/m3	TWA 0.1 mg/m3	20 mg/m3 (as Co)	Inhalation, ingestion, skin and/or eye contact	Cough, dyspnea (breathing difficulty), wheezing, decreased pulmonary function; weight loss; dermatitis; diffuse nodular fibrosis; resp hypersensitivity, asthma	Skin, respiratory system	Odorless, silver-gray to black solid BP: 5612°F Fl.Pt. = NA LEL: NA UEL: NA Noncombustible Solid in bulk form, but finely divided dust will burn at high temperatures.
Copper	7440-50-8	TWA 0.2 mg/m^3 (fume) TWA 1 mg/m3 (dusts and mists)	TWA 1 mg/m^3	TWA 1 mg/m^3	100 mg/m^3 (as Cu)	Inhalation, ingestion, skin and/or eye contact	Irritation eyes, nose, pharynx; nasal septum perforation; metallic taste; dermatitis; In Animals: lung, liver, kidney damage; anemia	Eyes, skin, respiratory system, liver, kidneys (increased risk with Wilson's disease)	Reddish, lustrous, malleable, odorless solid. BP: 4703°F Fl.Pt. = NA LEL: NA UEL: NA Noncombustible - powdered form may ignite
Iron (as iron oxide)	7439-89-6	TWA 5 mg/m3 (respirable particulate mass)	TWA 1 mg/m^3	NA	NA	Inhalation, ingestion, skin and/or eye contact	Irritation eyes, skin, mucous membrane; abdominal pain, diarrhea, vomiting; possible liver damage	Eyes, skin, respiratory system, liver, gastrointestinal tract	Appearance and odor vary depending upon the specific soluble iron salt. BP: NA Fl.Pt. = NA LEL: NA UEL: NA Noncombustible Solids
Lead	7439-92-1	TWA 0.05 mg/m3	TWA (8-hour) 0.050 mg/m3	[1910.1025] TWA 0.050 mg/m3	100 mg/m3 (as Pb)	Inhalation, ingestion, skin and/or eye contact	Lassitude (weakness, exhaustion), insomnia; facial pallor; anorexia, weight loss, malnutrition; constipation, abdominal pain, colic; anemia; gingival lead line; tremor; paralysis wrist, ankles; encephalopathy; kidney disease; irritation eyes; hypertension	Eyes, gastrointestinal tract, central nervous system, kidneys, blood, gingival tissue	A heavy, ductile, soft, gray solid BP: 3164°F Fl.Pt. = NA LEL: NA UEL: NA Noncombustible Solid in bulk form
Magnesium	7439-95-4	https://cameochemicals.noaa.gov/chemical/6949				Eye and/or skin contact	Dust irritates eyes in same way as any foreign material. Penetration of skin by fragments of metal is likely to produce local irritation, blisters, and ulcers which may become infected.	Eyes	A light silvery metal BP: 1202°F Fl.Pt. = NA LEL: NA UEL: NA
Manganese	7439-96-5	TWA 0.02 mg/m3 [R] TWA 0.1 mg/m3 [I]	TWA 1 mg/m3 ST 3 mg/m3	C 5 mg/m3	500 mg/m3 (as Mn)	inhalation, ingestion	Manganism; asthenia, insomnia, mental confusion; metal fume fever: dry throat, cough, chest tightness, dyspnea (breathing difficulty), rales, flu-like fever; low-back pain; vomiting; malaise (vague feeling of discomfort); lassitude (weakness, exhaustion); kidney damage	respiratory system, central nervous system, blood, kidneys	A lustrous, brittle, silvery solid BP: 3564°F Fl.Pt. = NA LEL: NA UEL: NA Metal: Combustible Solid
Mercury	7439-97-6	TWA 0.1 mg/m3, as Hg Aryl compounds TWA 0.025 mg/m3 as Hg, inorganic forms including metallic mercury	Hg Vapor: TWA 0.05 mg/m3 [skin] Other: C 0.1 mg/m3 [skin]	TWA 0.1 mg/m3	10 mg/m3 (as Hg)	Inhalation, skin absorption, ingestion, skin and/or eye contact	Irritation eyes, skin; cough, chest pain, dyspnea (breathing difficulty), bronchitis, pneumonitis; tremor, insomnia, irritability, indecision, headache, lassitude (weakness, exhaustion); stomatitis, salivation; gastrointestinal disturbance, anorexia, weight loss; proteinuria	Eyes, skin, respiratory system, central nervous system, kidneys	Metal: Silver-white, heavy, odorless liquid. [Note: "Other" Hg compounds include all inorganic & aryl Hg compounds except (organo) alkyls.] BP: 674°F Fl.Pt. = NA LEL: NA UEL: NA Metal: Noncombustible Liquid
Nickel	7440-02-0	TWA 1.5 mg/m^3 [elemental] TWA 0.1 mg/m^3 [soluble inorganic compound] TWA 0.2 mg/m^3 [insoluble inorganic compound] TWA 0.1 mg/m^3 [Nickel subsulfide]	Ca TWA 0.015 mg/m^3	TWA 1 mg/m^3	Ca [10 mg/m3 (as Ni)]	Inhalation, ingestion, skin and/or eye contact	Sensitization dermatitis, allergic asthma, pneumonitis; [potential occupational carcinogen]	Nasal cavities, lungs, skin	Lustrous, silvery, odorless solid. BP: 5139°F Fl.Pt. = NA LEL: NA UEL: NA Combustible Solid; nickel sponge catalyst may ignite spontaneously in air.

DRAFT

Table 1. Toxicological, Physical, and Chemical Properties of Compounds Potentially Present at the Site.

Compound	CAS #	ACGIH TLV	NIOSH REL	OSHA PEL	IDLH	Routes of Exposure	Toxic Properties	Target Organs	Physical/Chemical Properties
Potassium	9/7/7440	https://cameochemicals.noaa.gov/chemical/4289				Eye and/or skin contact	Will burn skin and eyes	Skin, eyes	Potassium is a soft silvery metal though normally grayish white due to oxidation BP: 1425°F Fl.Pt. = NA LEL: NA UEL: NA
Selenium	7782-49-2	TWA 0.2 mg/m3	TWA 0.2 mg/m3	TWA 0.2 mg/m3	1 mg/m3 (as Se)	Inhalation, ingestion, skin and/or eye contact	Irritation eyes, skin, nose, throat; visual disturbance; headache; chills, fever; dyspnea (breathing difficulty), bronchitis; metallic taste, garlic breath, gastrointestinal disturbance; dermatitis; eye, skin burns; In Animals: anemia; liver necrosis, cirrhosis; kidney, spleen damage	Eyes, skin, respiratory system, liver, kidneys, blood, spleen	Amorphous or crystalline, red to gray solid. [Note: Occurs as an impurity in most sulfide ores.] BP: 1265°F Fl.Pt. = NA LEL: NA UEL: NA Combustible Solid
Silver	7440-22-4	TWA 0.1 mg/m3 [Metal, dust, and fume] TWA 0.01 mg/m3 [Soluble compounds, as Ag]	TWA 0.01 mg/m3	TWA 0.01 mg/m3	10 mg/m3 (as Ag)	Inhalation, ingestion, skin and/or eye contact	Blue-gray eyes, nasal septum, throat, skin; irritation, ulceration skin; gastrointestinal disturbance	Nasal septum, skin, eyes	Metal: White, lustrous solid BP: 3632°F Fl.Pt. = NA LEL: NA UEL: NA Metal: Noncombustible Solid, but flammable in form of dust or powder
Sodium	7440-23-5	https://cameochemicals.noaa.gov/chemical/7794				Skin contact	Severe burns caused by burning metal or by caustic soda formed by reaction with moisture on skin	Skin	A silvery soft metal that becomes grayish white upon exposure to air BP: 1621°F Fl.Pt. = NA LEL: NA UEL: NA
Thallium	7440-28-0	0.02 mg/m3 inhallable particulate matter	TWA 0.1 mg/m3 [skin]	TWA 0.1 mg/m3 [skin]	15 mg/m3 (as Tl)	Inhalation, skin absorption, ingestion, skin and/or eye contact	Nausea, diarrhea, abdominal pain, vomiting; ptosis, strabismus; peri neuritis, tremor; retrosternal (occurring behind the sternum) tightness, chest pain, pulmonary edema; convulsions, chorea, psychosis; liver, kidney damage; alopecia; paresthesia legs	Eyes, respiratory system, central nervous system, liver, kidneys, gastrointestinal tract, body hair	Appearance and odor vary depending upon the specific soluble thallium compound BP: NA Fl.Pt. = NA LEL: NA UEL: NA
Vanadium	7440-62-2	https://cameochemicals.noaa.gov/chemical/16147				Inhalation, skin absorption, ingestion, skin and/or eye contact	Highly toxic, may be fatal if inhaled, swallowed or absorbed through skin. Avoid any skin contact. Effects of contact or inhalation may be delayed. Fire may produce irritating, corrosive and/or toxic gases. Runoff from fire control or dilution water may be corrosive and/or toxic and cause pollution	Skin	Silvery-whitish powder BP: NA Fl.Pt. = NA LEL: NA UEL: NA
Zinc	7440-66-6	https://cameochemicals.noaa.gov/chemical/4814				Inhalation, skin absorption, ingestion, skin and/or eye contact	Inhalation or contact with vapors, substance or decomposition products may cause severe injury or death. May produce corrosive solutions on contact with water. Fire will produce irritating, corrosive and/or toxic gases. Runoff from fire control may cause pollution	Lungs	A grayish powder BP: NA Fl.Pt. = NA LEL: NA UEL: NA
PCBs									
PCBs (total)	11097-69-1, 53469-21-9	TWA 0.5 mg/m3 [skin] TWA 1 mg/m3 [skin]	Ca TWA 0.001 mg/m3 Ca TWA 0.001 mg/m3	TWA 0.5 mg/m3 [skin] TWA 1 mg/m3 [skin]	Ca [5 mg/m3] Ca [5 mg/m3]	Inhalation, skin absorption, ingestion, skin and/or eye contact	Irritation eyes, chloracne; liver damage; reproductive effects; [potential occupational carcinogen]	Skin, eyes, liver, reproductive system	Colorless to pale-yellow, viscous liquid or solid (below 50°F) with a mild, hydrocarbon odor BP: 689-734°F, 617-691°F Fl.Pt. = NA, NA LEL: NA UEL: NA Nonflammable Liquid, but exposure in a fire results in the formation of a black soot containing PCBs, polychlorinated dibenzofurans, and chlorinated dibenzo-p-dioxins.
Petroleum Hydrocarbons									
Gasoline	86290-81-5	TWA 300 ppm STEL 500 ppm	Ca	None	Ca [N.D.]	Inhalation, skin absorption, ingestion, skin and/or eye contact	Irritation eyes, skin, mucous membrane; dermatitis; headache, lassitude (weakness, exhaustion), blurred vision, dizziness, slurred speech, confusion, convulsions; chemical pneumonitis (aspiration liquid); possible liver, kidney damage; [potential occupational carcinogen]	Eyes, skin, respiratory system, central nervous system, liver, kidneys	Clear liquid with a characteristic odor BP: 102°F Fl.Pt. = -45°F LEL: 1.4% UEL: 7.6%

DRAFT

References

Centers for Disease Control and Prevention, 2018. *NIOSH Pocket Guide to Chemical Hazards.* The National Institute for Occupational Safety and Health.
American Conference of Governmental Industrial Hygienists (ACGIH), 2017. *2017 TLVs® and BEIs®.* Cincinnati, OH.
National Oceanic and Atmospheric Administration (NOAA) and Environmental Protection Agency (EPA), 2019. *CAMEO Chemicals Database* . https://cameochemicals.noaa.gov/
U.S. Department of Labor, 1990. *OSHA Regulated Hazardous Substances.* Industrial Exposure and Control Technologies Government Institutes, Inc.
Sax, N. Van Nostrand and Reinhold Company, 1987. *Hawley's Condensed Chemical Dictionary, 11th Edition.*
Proctor, N.H., J.P. Hughes and M.L. Fischman, 1989. *Chemical Hazards of the Workplace* . Van Nostrand Reinhold. New York.
Sax, N.I. and R.J. Lewis, 1989. *Dangerous Properties of Industrial Materials, 7th Edition.* Van Nostrand Reinhold. New York.

Abbreviations:

ACGIH – American Conference of Governmental Industrial Hygienists.
BP – boiling point at 1 atmosphere, °F
C – Ceiling, is a concentration that should not be exceeded during and part of the working exposure.
Ca – Carcinogenic.
CAS# - Chemical Abstracts Service registry number which is unique for each chemical.

Table 1. Toxicological, Physical, and Chemical Properties of Compounds Potentially Present at the Site.

Compound	CAS #	ACGIH TLV	NIOSH REL	OSHA PEL	IDLH	Routes of Exposure	Toxic Properties	Target Organs	Physical/Chemical Properties


DSEN - Dermal Sensitization
Ft Pt. – Flash point
IDLH - Immediately Dangerous to Life and Health concentrations represent the maximum concentration from which, in the event of respirator failure, one could escape within 30 minutes without a respirator and without experiencing any escape-impairing or irreversible health effects.
LEL – Lower explosive (flammable) limit in air, % by volume (at room temperature)
mg/m^3 – Milligrams of substance per cubic meter of air
NIOSH - National Institute for Occupational Safety and Health.
OSHA – Occupational Safety and Health Administration
OTO - Ototoxicant
PEL - OSHA Permissible Exposure Limit (usually) a time weighted average concentration that must not be exceeded during any 8 hour work shift of a 40 hr work week.
ppm – parts per million
REL – NIOSH Recommended Limit indicated a time weighted average concentration that must not be exceeded during any 10 hour work shift of a 40 hr work week
RSEN - Respiratory Sensitization
SG - Specific Gravity
STEL – ACGIH Short-term exposure limit (ST)
TLV - ACGIH Threshold Limit Values (usually 8 hour time weighted average concentrations).
TWA – 8-hour, time-weighted average
UEL – Upper explosive (flammable) limit in air, % by volume (at room temperature)
VP - Vapor Pressure

DRAFT

FIGURES


1. Site Location Map
2. Site Plan with Emergency Muster Area
3. Routes to Urgent Care and Hospital

DRAFT

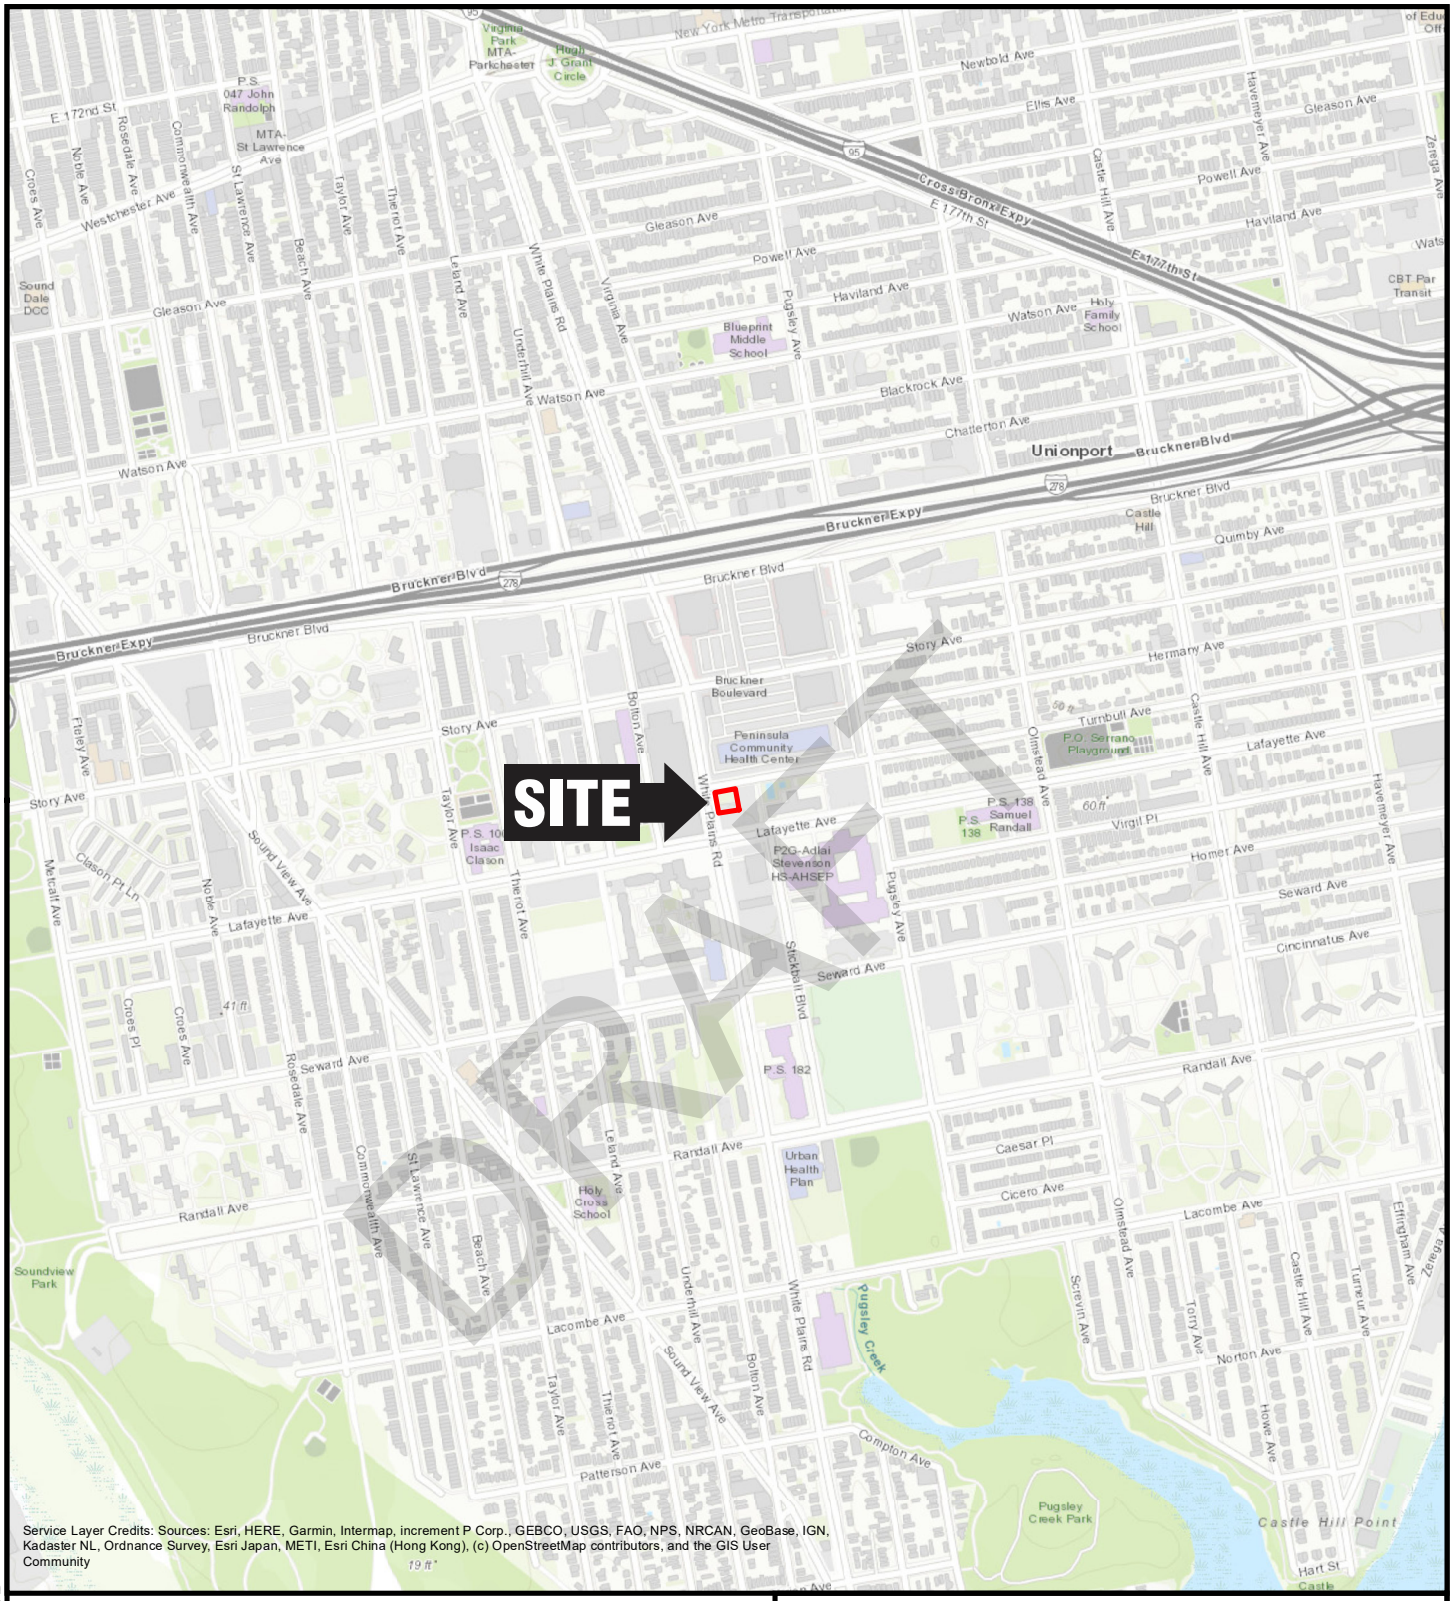

DRAFT

QUADRANGLE LOCATION

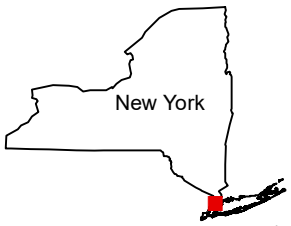

N

1,000 0 1,000'

Title:

SITE LOCATION MAP

LAFAYETTE SITE A
1920 TURNBULL AVENUE
BRONX NEW YORK 10473

Prepared for:


GDC STRADA CASTLE HILL JV I LLC

ROUX

Compiled by: L.D.	Date: 06/25/2025
Prepared by: M.S.R.	Scale: AS SHOWN
Project Mgr: L.D.	Project: 3868.0004Y000
File: 3868.0004Y112.1.mxd	

FIGURE 1

V:\GIS\PROJECTS\3868\0004Y\112\3868.0004Y112.1.MXD

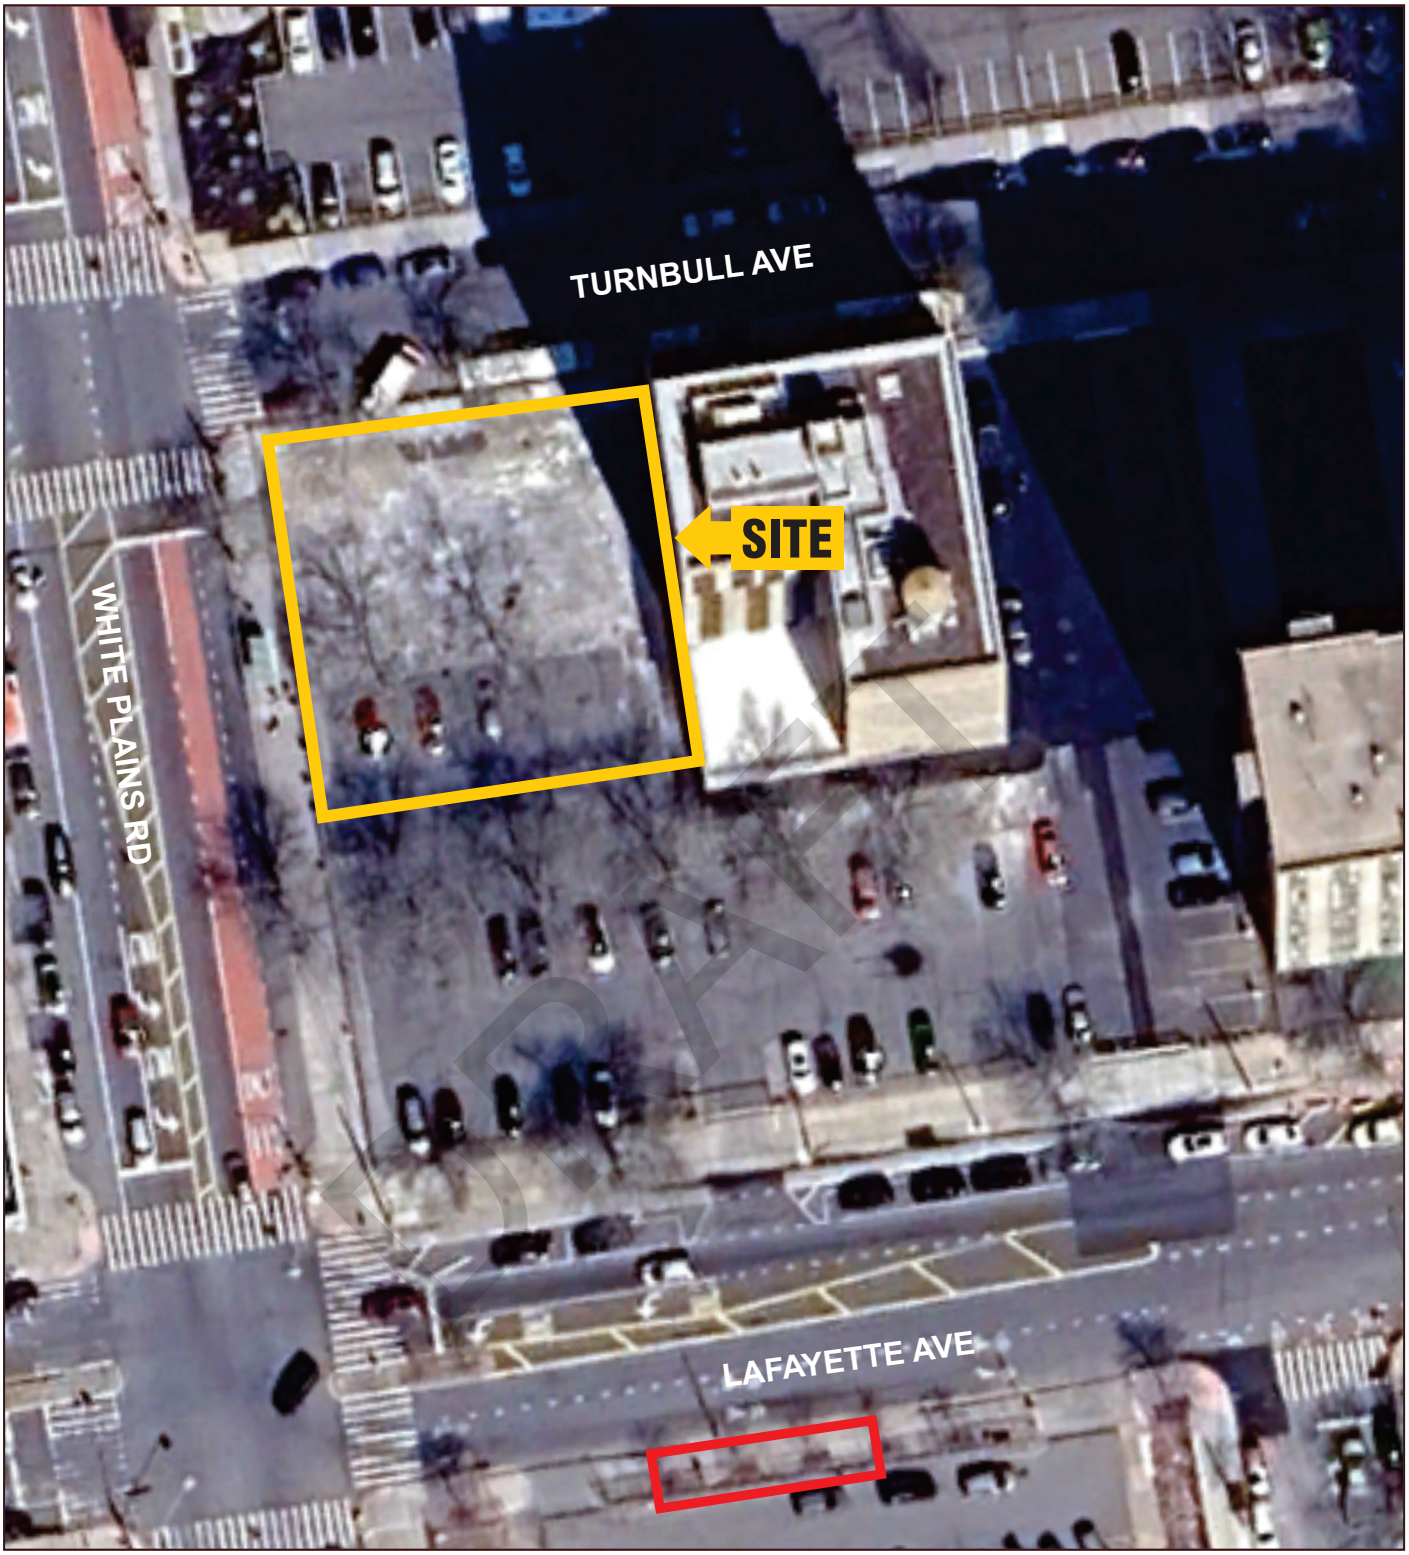

LEGEND

SITE BOUNDARY

EMERGENCY MUSTER AREA

N

50’ 0 50’

Title:

SITE PLAN WITH EMERGENCY MUSTER AREA SITE A

1920 TURNBULL AVENUE
BRONX, NEW YORK

Prepared for:

GDC STRADA CASTLE HILL JVC I LLC

ROUX

Compiled by: P.P.	Date: 07JUL25	FIGURE
Prepared by: B.H.C.	Scale: AS SHOWN	2
Project Mgr: L.D.	Project: 3868.0004Y002	
File: 3868.0004Y114.01.CDR		

\3868Y\0004Y\100\3868.0004Y100.01.CDR

DIRECTIONS TO URGENT CARE


- Head west toward Lafayette Ave
- Turn left toward Lafayette Ave
- Turn right toward Lafayette Ave
- Turn right onto Lafayette Ave
- Turn right at the 1st cross street onto White Plains Rd
- Turn left onto Bruckner Blvd
- Merge onto I-278 W/Bruckner Expy via the ramp on the left to RFK Bridge
- Take exit 50 to merge onto Bruckner Blvd
- Slight right to stay on Bruckner Blvd
- Turn right onto Faile St
- Turn left onto Westchester Ave

  Turn left before Chase Bank
- Arrive at **CityMD Southern Boulevard Urgent Care**


DIRECTIONS TO HOSPITAL

- Leave from Turnbull Ave
  about 0.1 mi, less than 1 min
- Turn right onto White Plains Rd
  0.3 mi, about 2 min
- Turn left onto Bruckner Blvd
  0.5 mi, about 2 min
- Turn right onto Soundview Ave
  0.2 mi, about 1 min
- Keep left at Bronx River Pkwy N toward White Plains
  about 0.5 mi, less than 1 min
- Keep left at Bronx River Pkwy N toward Bronx Zoo
  1.4 mi, about 2 min
- Take exit 7E on the right onto Bronx and Pelham Pkwy/US-1 N toward Pelham Pkwy
  0.3 mi, about 1 min
- Bear left at Bronx and Pelham Pkwy
  1 mi, about 4 min
- Bear right at Pelham Pkwy S
  about 0.1 mi, less than 1 min
- You have arrived at Pelham Pkwy S. Your destination is on the right

B Jacobi Medical Center

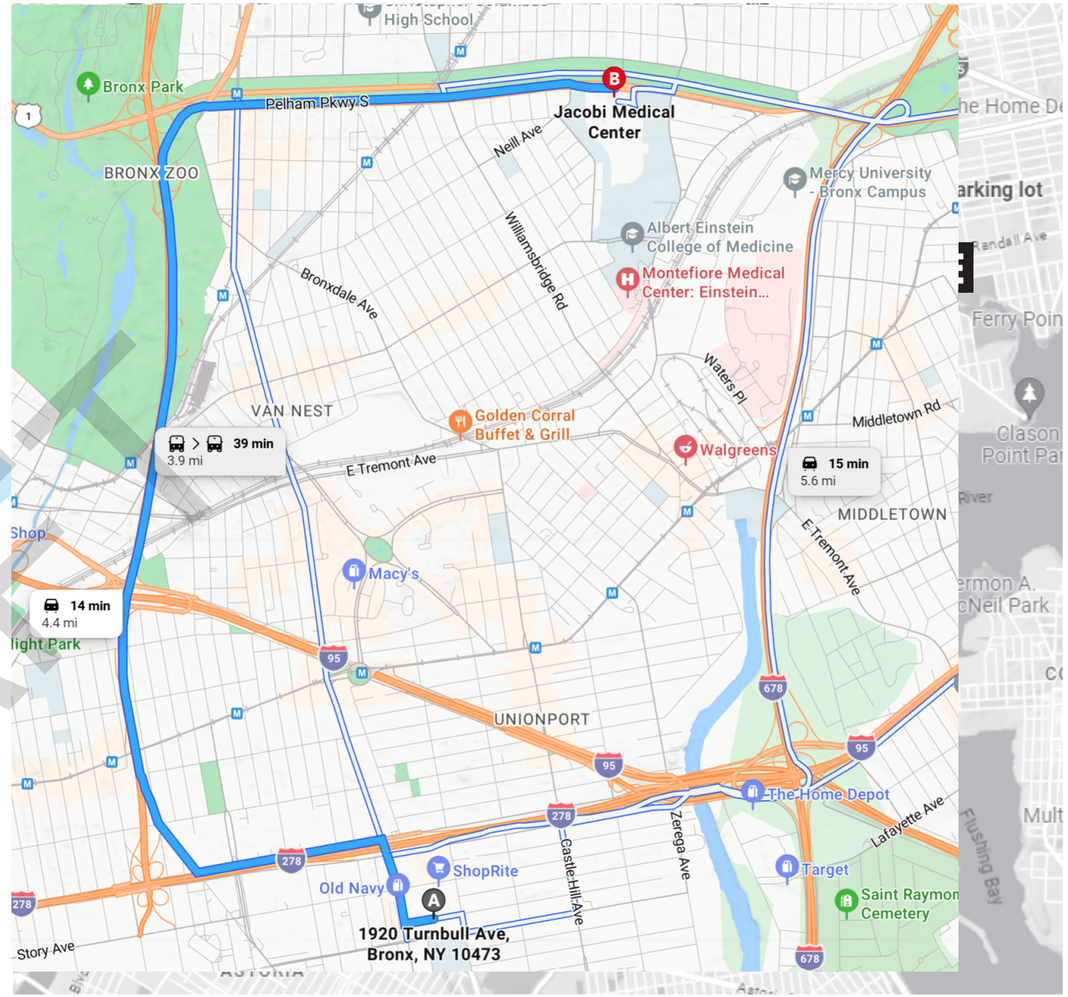

HOSPITAL ROUTE

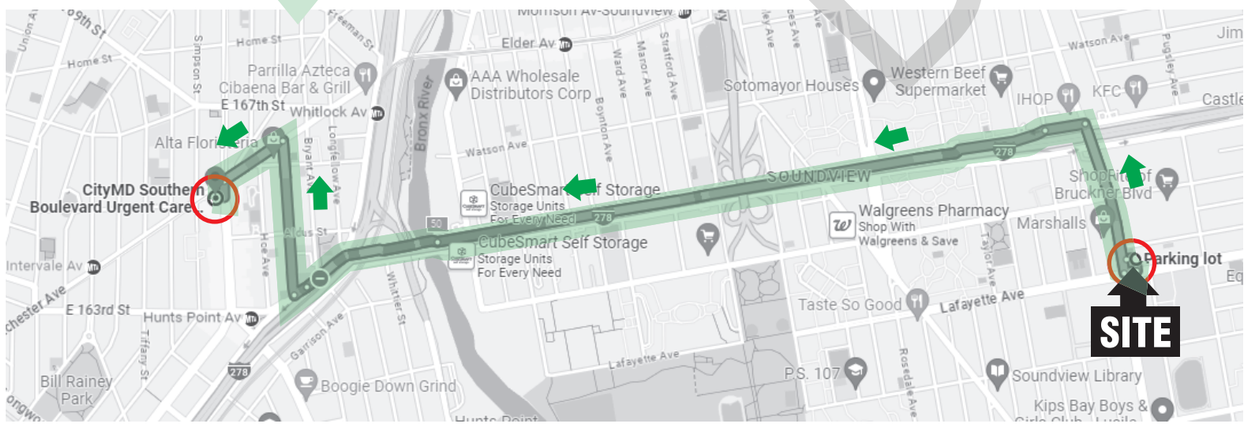

URGENT CARE ROUTE

N

Title:

ROUTES TO URGENT CARE AND HOSPITAL LAFAYETTE SITE A

1920 TURNBULL AVENUE
BRONX, NEW YORK

Prepared for:

GDC STRADA CASTLE HILL JVC I LLC

ROUX

Compiled by: P.P.	Date: 07JUL25	FIGURE 3
Prepared by: B.H.C.	Scale: AS SHOWN	
Project Mgr: L.D.	Project: 3868.0004Y002	
File: 3868.0004Y114.01.CDR		

\3868Y\0004Y100\3868.0004Y100.01.CDR

DRAFT

APPENDICES

A. Job Safety Analysis (JSA) Forms
B. Safety Data Sheets (SDSs) for Chemicals Used
C. Heat Illness Prevention Program
D. Personal Protective Equipment (PPE) Management Program
E. Subsurface Utility Clearance Management Program
F. Heavy Equipment Exclusion Zone Management Program

DRAFT

APPENDIX A

Job Safety Analysis (JSA) Forms

DRAFT

JOB SAFETY ANALYSIS	Ctrl. No. GEN-006	DATE 4/10/2023	☐ NEW ☒ REVISED	PAGE 1 of 2

JSA TYPE CATEGORY:	WORK TYPE:	WORK ACTIVITY (Description):	
Generic	**Drilling**	**Direct Push Soil Borings / Well Installation**	
DEVELOPMENT TEAM	**POSITION / TITLE**	**REVIEWED BY:**	**POSITION / TITLE**
Timothy Zei	Project Hydrogeologist	Raymond Olson	OHSM
		Brian Hobbs	CHSD

REQUIRED AND / OR RECOMMENDED PERSONAL PROTECTIVE EQUIPMENT

☐ LIFE VEST ☒ HARD HAT ☐ LIFELINE / BODY HARNESS ☒ SAFETY GLASSES	☐ GOGGLES ☐ FACE SHIELD ☒ HEARING PROTECTION: (as needed) ☒ SAFETY SHOES: Composite-toe or steel toe boots	☐ AIR PURIFYING RESPIRATOR ☐ SUPPLIED RESPIRATOR ☒ PPE CLOTHING: Fluorescent reflective vest or high visibility clothing, Long Sleeve Shirt	☒ GLOVES: Leather, Nitrile and cut resistant ☒ OTHER: Insect Repellant, sunscreen (as needed)

REQUIRED AND / OR RECOMMENDED EQUIPMENT

Geoprobe or Truck-Mounted Direct Push Drill Rig, Hand Tools, Photoionization Detector, Multi-Gas Meter (or equivalent), Macrocore liners, Liner Opening Tool, 20 lb. Type ABC Fire Extinguisher, 42" Cones & Flags, "Work Area" Signs, Water

COMMITMENT TO SAFETY- All personnel onsite will actively participate in hazard recognition and mitigation throughout the day by verbalizing SPSAs

EXCLUSION ZONE (EZ): Maintain Minimum Heavy Equipment Exclusion Zone around equipment and loads while it is in motion. The HEEZ must be greater than the swing zone of any moving part of the equipment, tip zone of the equipment, fall zone of the equipment and contents, distance that debris may travel during demolition activities and/or foot print of a structure to be demolished.

"SHOW ME YOUR HANDS"
Driller and helper should show that hands are clear from controls and moving parts

Assess [1]JOB STEPS	Analyze [2]POTENTIAL HAZARDS	Act [3]CRITICAL ACTIONS
1. Mobilization of drilling rig (ensure the Subsurface Clearance Protocol and Drill Rig Checklist are completed)	**1a. CONTACT:** Equipment/property damage.	1a. The drill rig's tower/derrick will be lowered and secured prior to mobilization. 1a. A spotter should be utilized while moving the drill rig. If personnel move into the path of the drill rig, the drill rig will be stopped until the path is again clear. Use a spotter for all required backing operations. 1a. Set-up the work area and position equipment in a manner that eliminates or reduces the need for backing of support trucks and trailers. 1a. When backing up truck rig with an attached trailer use a second spotter if there is tight clearance simultaneously on multiple sides of the equipment or if turning angles limit driver visibility. 1a. Inspect the driving path for uneven terrain. Level or avoid if needed. 1a. Drill rig should have a minimum **exclusion zone which encompasses its tip radius** for non-essential personnel (i.e., driller helper, geologist) when the rig is moving/ in operation.
	1b. FALL: Slip/trip/fall hazards.	1b. Inspect walking path for uneven terrain, weather-related hazards (i.e., ice, puddles, snow, etc.), and obstructions prior to mobilizing equipment. 1b. Do not climb over stored materials/equipment; walk around. Practice good housekeeping. 1b. Use established pathways and walk on stable, secure ground.
	1c. CONTACT: Crushing from roll-over.	1c Geoprobe should cross all hills/obstructions head on with the mast down to reduce risk of roll-over.
2. Raising tower/derrick of drill rig	**2a. CONTACT:** Overhead hazards.	2a. Prior to raising the tower/derrick, the area above the drilling rig will be inspected for wires, tree limbs, piping, or other structures, that could come in contact with the rig's tower and/or drilling rods or tools. 2a. Maintain a safe distance of 10' from overhead structures.
	2b. CONTACT: Pinch Points/Amputation Points when raising the rig and instability of rig	2b. Inspect the equipment prior to use and avoid pinch/amputation points. 2b. Lower outriggers to ensure stability prior to raising rig tower/derrick. 2b. If the rig needs to be mounted, be sure to use three points of contact.
3. Advancement of drilling equipment and well installation	**3a. CONTACT:** Flying debris	3a. Be aware of and avoid potential line-of-fire hazards and wear required PPE such as eye, ear, and hand protection.
	3b. EXPOSURE: Noise and dust.	3b. Wet borehole area with sprayer to minimize dust. 3b. Stand upwind and keep body away from rig. 3b. Dust mask should be worn if conditions warrant. 3b. Wear hearing protection when the drill rig is in operation.
Assess [1]JOB STEPS	**Analyze [2]POTENTIAL HAZARDS**	**Act [3]CRITICAL ACTIONS**

DRAFT

[1] Each Job or Operation consists of a set of tasks / steps. Be sure to list all the steps needed to perform job.
[2] A hazard is a potential danger. Break hazards into six types: Contact - victim is struck by or strikes an object; Caught - victim is caught on, caught in or caught between objects; Fall - victim falls to ground or lower level (includes slips and trips); Exertion - excessive strain or stress / ergonomics / lifting techniques; Exposure - inhalation/skin hazards; Energy Source – electricity, pressure, compression/tension.
[3] Using the first two columns as a guide, decide what actions or procedures are necessary to eliminate or minimize the risk. List the recommended safe operating procedures. Say exactly what needs to be done - such as "use two persons to lift". Avoid general statements such as, "be careful".

3. Advancement of drilling equipment and well installation (Continued)	**3a. CONTACT:** Flying debris **3b. EXPOSURE:** Noise and dust. **3c. FALL:** Slip/trip/fall hazards. **3d. CAUGHT:** Limb/extremity pinching; abrasion/crushing. **3e. CONTACT:** Equipment imbalance during advancement of drill equipment. **3f. EXPOSURE:** Inhalation of contamination/vapors. **3g. EXERTION:** Potential for muscle strain/injury while lifting and installing well casings, lifting sand bags, and/or lifting rods.	3c. Contain drill cuttings and drilling water to prevent fall hazards from developing in work area. 3c. See 1b. 3d. Ensure all Emergency Safety Stop buttons function properly. 3d. Always wear leather gloves when making connections and using hand tools; wear cut-resistant (i.e., Kevlar) gloves when handling cutting tools. 3d. Inspect the equipment prior to use for potential pinch/amputation points. Keep hands away from pinch/amputation points and use of tools is preferable compared to fingers and hands. 3d. Inspect drill head for worn surface or missing teeth; replace if damaged or blunt. 3d. Ensure all jewelry is removed, loose clothing is secured, and PPE is secured close to the body. 3d. All non-essential personnel should stay away from the immediate work area; position body out of the line-of-fire of equipment. 3d. Drillers and helpers will understand and use the "Show Me Your Hands" Policy. 3d. Spinning rods/casing have an **exclusion zone of tip radius** while in operation. 3e. Drillers will advance the borehole with caution to avoid causing the rig to become imbalanced and/or tip. 3e. The blocking and leveling devices used to secure the rig will be inspected by drillers and Roux personnel regularly to see if shifting has occurred. 3e. In addition, personnel and equipment that are non-essential to the advancement of the borehole will be positioned away from the rig at a distance that is at least as far as the boom is high (**minimum exclusion zone**). 3f. Monitor ambient air for dangerous conditions using a calibrated photoionization detector (PID) to periodically monitor the breathing zone of the work area. 3f. If a reading of >5ppm is recorded, the Roux field personnel must temporarily cease work, instruct all Site personnel to step away from the area of elevated readings and inform the Roux PM of the condition. The Roux PM will then recommend additional precautions in accordance with the site specific health and safety plan. 3f. Use a multi-gas meter to monitor ambient air for dangerous conditions (i.e. unsafe levels of carbon monoxide when drilling indoors or the presence of explosive vapors). 3g. Keep back straight and bend at the knees. 3g. Utilize team lifting or mechanical means for objects over 50lbs. 3g. Use mechanical lifting device for odd shaped objects.
4. Remove sample liner.	**4a. EXERTION:** Potential for muscle strain/injury while removing liner from probe rod. **4b. CONTACT:** Pinch points and cuts **4c. EXPOSURE:** Inhalation and/or dermal contact with contaminants.	4a Utilize team lifting or mechanical means for objects over 50lbs. 4a. Use hydraulic liner extruder if available. 4b. Place liner on sturdy surface when opening. 4b. Don cut-resistant gloves and use appropriate liner cutter when opening liners. 4b. Always cut away from the body. 4c. Wear chemical-resistant disposable gloves when handling liners. 4c. See 3f.
5. Decontaminate equipment.	**5a. EXPOSURE/CONTACT**: To contamination (e.g., Separate Phase Hydrocarbons (SPH), contaminated groundwater, vapors). **5b. EXPOSURE:** To chemicals in cleaning solution including ammonia.	5a. Wear chemical-resistant disposable gloves and safety glasses. 5a. Contain decontamination water so that it does not spill. 5a. Use an absorbent pad to clean spills, if necessary. 5a. Spray equipment from side angle, not straight on, to avoid backsplash. 5a. See 3b and 3f. 5b. See 4a. Review SDS to ensure appropriate precautions are taken and understood.

DRAFT

[1] Each Job or Operation consists of a set of tasks / steps. Be sure to list all the steps needed to perform job.
[2] A hazard is a potential danger. Break hazards into six types: Contact - victim is struck by or strikes an object; Caught - victim is caught on, caught in or caught between objects; Fall - victim falls to ground or lower level (includes slips and trips); Exertion - excessive strain or stress / ergonomics / lifting techniques; Exposure - inhalation/skin hazards; Energy Source – electricity, pressure, compression/tension.
[3] Using the first two columns as a guide, decide what actions or procedures are necessary to eliminate or minimize the risk. List the recommended safe operating procedures. Say exactly what needs to be done - such as "use two persons to lift". Avoid general statements such as, "be careful".

JOB SAFETY ANALYSIS	Ctrl. No. GEN-009	DATE: 4/10/2023	☐ NEW ☒ REVISED	PAGE 1 of 1

JSA TYPE CATEGORY	WORK TYPE	WORK ACTIVITY (Description)
Generic	**O&M**	**Movement of 55-Gallon Drums/Drum Handling with Mobile Carrier**

DEVELOPMENT TEAM	POSITION / TITLE	REVIEWED BY:	POSITION / TITLE
Michael Sarni	Technician	Brian Hobbs	CHSD

REQUIRED AND / OR RECOMMENDED PERSONAL PROTECTIVE EQUIPMENT

☐ LIFE VEST	☐ GOGGLES	☐ AIR PURIFYING RESPIRATOR	☒ GLOVES: Cut-resistant gloves
☒ HARD HAT	☐ FACE SHIELD	☐ SUPPLIED RESPIRATOR	☐ OTHER:
☐ LIFELINE / BODY HARNESS	☐ HEARING PROTECTION	☒ PPE CLOTHING: Fluorescent long sleeve shirt or long sleeve shirt and reflective safety vest.	
☒ SAFETY GLASSES	☒ SAFETY SHOES: Steel or composite toe		

REQUIRED AND / OR RECOMMENDED EQUIPMENT

Mobile Drum Carrier, over-pack drum container, safety cones, and caution tape

COMMITMENT TO SAFETY- All personnel onsite will actively participate in hazard recognition and mitigation throughout the day by verbalizing SPSAs

EXCLUSION ZONE (EZ): Maintain Minimum Heavy Equipment Exclusion Zone around equipment (i.e. forklift) and loads while it is in motion. The HEEZ must be greater than the swing zone of any moving part of the equipment, tip zone of the equipment, fall zone of the equipment and contents, distance that debris may travel during demolition activities and/or foot print of a structure to be demolished.

Assess [1]JOB STEPS	Analyze [2]POTENTIAL HAZARDS	Act [3]CRITICAL ACTIONS
1. Preparing for and Inspection of Drum	**1a. FALL:** Tripping/falling due to uneven surface. Loose debris/garbage in work area.	1a. Clear area of loose garbage and debris. Inspect 55-gal drums for proper condition, labeling, check drum ring and bolts for tightness, inspect mobile drum carrier. 1a. Do a Test Lift to get a general sense of the weight of the drum. 1a. Inspect and use established pathways to avoid uneven terrain, weather-related hazards (i.e., debris, puddles, ice, etc.), and other obstructions. 1a. Secure work area and coordinate and communicate the planned work activities with other personnel working in the area. 1a. Delineate work area with 42" safety cones.
	1b. CONTACT/EXPOSURE: Drums could potentially be damaged or contain hazardous material. Mobile drum carrier could potentially be in poor working condition causing malfunctioning during operation.	1b. Prior to inspecting drums don cut-resistant gloves. If drum is not properly labeled, do not open and cease all drum transport activities. Immediately contact project manager and inform him/her of drum situation. 1b. Do not continue drum transport activities until further actions are determined by the project manager. 1b. If the drum is properly labeled, but leaking, improperly sealed or in poor condition, place drum in an over-pack drum. 1b. Inspect mobile drum carrier to ensure its overall integrity. Look for rust marks or potential weak points where the drum carrier could malfunction. Inspect the wheels to ensure that they easily turn and nothing is impeding their movement.
	1c. EXERTION/CAUGHT: Potential pinching/exertion hazards while securing ring/ tightening bolts	1c. Keep back straight and knees slightly bent while securing drum ring/tightening bolt. Wear cut-resistant gloves.
2. Position drum clamp tightly in between drum ribs, securing drum clamp to drum with chain	**2a. CAUGHT:** Pinching fingers between drum clamp and handle/chain.	2a. Attach drum clamp with chain and tighten until snug. Do not place hands between drum clamp and drum as the chain is tightened; wear cut resistant gloves. Keep face away from drum when handling in case of escaping vapors.

DRAFT

[1] Each Job or Operation consists of a set of tasks / steps. Be sure to list all the steps needed to perform job.
[2] A hazard is a potential danger. Break hazards into six types: Contact - victim is struck by or strikes an object; Caught - victim is caught on, caught in or caught between objects; Fall - victim falls to ground or lower level (includes slips and trips); Exertion - excessive strain or stress / ergonomics / lifting techniques; Exposure - inhalation/skin hazards; Energy source – electricity, pressure, compression/tension.
[3] Using the first two columns as a guide, decide what actions or procedures are necessary to eliminate or minimize the risk. List the recommended safe operating procedures. Say exactly what needs to be done - such as "use two persons to lift." Avoid general statements such as, "be careful."

Assess [1]JOB STEPS	Analyze [2]POTENTIAL HAZARDS	Act [3]CRITICAL ACTIONS
3. Disengage safety latches on handle, pull handle down until drum is lifted off ground and safety latches are reengaged; slightly suspending drum off the ground	**3a. EXERTION/ CONTACT:** Potential muscle strain associated with lifting/engaging drum/handle. Drum could shift/slip downward and crush toes.	3a. Ascertain whether the drum is overweight; if it is, then two people are needed to lower handle while drum is secured with clamp so that safety latches can be engaged. Keep body out of the lin-of-fire of the handle (do not position head above handle) as it is being pushed down. Do not allow feet/toes to be positioned under the drum as it is being lifted; wear steel/composite-toed boots.
	3b. CAUGHT: Fingers could be pinched while engaging/disengaging safety latches on handle	3b. Wear cut-resistant gloves while disengaging/reengaging safety latches. 3b. Avoid placing hands in pinch points.
4. Transport drums to designated location and disengage drum clamp (repeat Step 3 in reverse order)	**4a. FALL:** Tripping/ falling due to obstructions and uneven terrain. Potential for drum to fall during transport.	4a. Ensure transport path is free of potential obstructions that may cause the drum/carrier to become unstable. Position drum clamp between the ribs on the drum to prevent possible slipping.

DRAFT

[1] Each Job or Operation consists of a set of tasks / steps. Be sure to list all the steps needed to perform job.
[2] A hazard is a potential danger. Break hazards into six types: Contact - victim is struck by or strikes an object; Caught - victim is caught on, caught in or caught between objects; Fall - victim falls to ground or lower level (includes slips and trips); Exertion - excessive strain or stress / ergonomics / lifting techniques; Exposure - inhalation/skin hazards; Energy source – electricity, pressure, compression/tension.
[3] Using the first two columns as a guide, decide what actions or procedures are necessary to eliminate or minimize the risk. List the recommended safe operating procedures. Say exactly what needs to be done - such as "use two persons to lift." Avoid general statements such as, "be careful."

JOB SAFETY ANALYSIS Ctrl. No. GEN-013	DATE 4/10/2023	☐ NEW ☒ REVISED	PAGE 1 of 2

JSA TYPE CATEGORY	WORK TYPE:	WORK ACTIVITY (Description):
Generic	**Gauging and Sampling**	**Gauging and Sampling**

DEVELOPMENT TEAM	POSITION / TITLE	REVIEWED BY:	POSITION / TITLE
Tim Unalp	SHSO	Brian Hobbs	CHSD

REQUIRED AND / OR RECOMMENDED PERSONAL PROTECTIVE EQUIPMENT

☒ LIFE VEST ☒ HARD HAT ☐ LIFELINE / BODY HARNESS ☒ SAFETY GLASSES	☐ GOGGLES ☐ FACE SHIELD ☐ HEARING PROTECTION ☒ SAFETY SHOES: Composite-toed or steel-toed boots	☐ AIR PURIFYING RESPIRATOR ☐ SUPPLIED RESPIRATOR ☒ PPE CLOTHING: Fluorescent reflective vest or high visibility clothing	☒ GLOVES: Leather, Nitrile and cut resistant ☒ OTHER: Knee pads, Insect Repellant, sunscreen (as needed)

REQUIRED AND / OR RECOMMENDED EQUIPMENT

42-inch Safety Cones, Caution Tape, Interface Probe with Ground Clamp, and/or Water Level Meter, 20-lb., Type ABC Fire Extinguisher, Buckets. Tools as needed: Socket Wrench, Screw Driver, Crow Bar, Mallet, and Wire Brush.

COMMITMENT TO SAFETY- All personnel onsite will actively participate in hazard recognition and mitigation throughout the day by verbalizing SPSAs

Assess [1]JOB STEPS	Analyze [2]POTENTIAL HAZARDS	Act [3]CRITICAL ACTIONS
1. Mobilization to monitoring well(s).	**1a. FALL:** Personal injury from slip/trip/fall due to uneven terrain and/or obstructions.	1a. Inspect pathway and plan for most suitable designated pathway prior to mobilization. 1a. Use established pathways, walk and/or drive on stable, secure ground and avoid steep hills or uneven terrain. 1a. If working near open water with an unguarded edge, wear life vest.
	1b. CONTACT: With traffic/third parties.	1b. Identify potential traffic sources and delineate work area with 42-inch traffic safety cones. Position vehicle to protect against oncoming traffic. Use caution tape to provide a more visible delineation of the work area if necessary. 1b. Wear appropriate PPE including high visibility clothing or reflective vest. 1b. Face traffic, maintain eye contact with oncoming vehicles, and establish a safe exit route.
	1c. EXERTION: Muscle strain from lifting equipment	1c. Use proper lifting techniques when handling/moving equipment; bend knees and keep back straight. 4c. Use mechanical assistance or team lifting techniques when equipment is 50 lbs. or heavier. 4c. Make multiple trips to carry equipment.
	1d. EXPOSURE: To biological hazards.	1d. Inspect work area for bees and insects. 1d. Use insect/tick repellent as necessary.
2. Open/close well.	**2a. EXERTION:** Muscle strain.	2a. Use proper lifting techniques; keep back straight, lift with legs and bend knees when reaching to open/close well.
	2b. CAUGHT: Pinch/crush points associated with removing/replacing manholes and working with hand tools.	2b. Wear leather gloves or cut resistant gloves when working with well cover and hand tools. 2b. Use proper tools (ratchet and pry bar or magnet for well cover) and inspect before use. 2b. Do not put fingers under well cover.
	2c. CAUGHT: Pinch points associated with placing J-plug back onto PVC pipe.	2c. See 2b. 2c. Keep fingers out of line-of-fire when securing cap.
	2d. EXPOSURE: To potential hazardous vapors.	2d. No open flames/heat sources. 2d. To minimize exposure to vapors, allow well to vent after opening it and before sampling activities begin. 2d. Stand up-wind if possible, to avoid inhaling vapors.
3. Gauge well.	**3a. CONTACT:** With contamination (e.g. contaminated groundwater).	3a. Wear chemical-resistant disposable gloves (over cut-resistant gloves) and safety glasses when gauging well. 3a. Insert and remove probe slowly to avoid splashing. 3a. Use an absorbent pad to clean probe.
	3b. CONTACT: With traffic.	3b. See 1b.
	3c. Exposure: To static electricity, fire or explosion.	3c. Ground interface probe to a designated grounding point/rod, well casing or suitably electrically conductive surface to dissipate static electricity.

DRAFT

[1] Each Job or Operation consists of a set of tasks / steps. Be sure to list all the steps needed to perform job.
[2] A hazard is a potential danger. Break hazards into six types: Contact - victim is struck by or strikes an object; Caught - victim is caught on, caught in or caught between objects; Fall - victim falls to ground or lower level (includes slips and trips); Exertion - excessive strain or stress / ergonomics / lifting techniques; Exposure - inhalation/skin hazards; Energy Source – electricity, pressure, compression/tension.
[3] Using the first two columns as a guide, decide what actions or procedures are necessary to eliminate or minimize the risk. List the recommended safe operating procedures. Say exactly what needs to be done - such as "use two persons to lift". Avoid general statements such as, "be careful".

Assess [1]JOB STEPS	Analyze [2]POTENTIAL HAZARDS	Act [3]CRITICAL ACTIONS
4. Purge and sample well	**4a. EXPOSURE/CONTACT:** To contamination (e.g., SPH, contaminated groundwater, vapors) and/or sample preservatives.	4a. Open and fill sample jars slowly to avoid splashing and contact with preservatives. 4a. Wear cut-resistant gloves and chemical-resistant disposable gloves when sampling. 4a. Fill sample containers over purge container to avoid spilling water onto the ground. 4a. Use an absorbent pad to clean spills. 4a. When using a bailer to purge a well, pull the bailer slowly from the well to avoid splash hazards. 4a. When sampling or purging the water using a bailer, pour out water slowly to reduce the potential for splash hazards with groundwater. 4a. When using a tubing valve always remove the valve slowly after sample collection to release any pressure and avoid pressurized splash hazards. 4a. When collecting a groundwater sample always point sampling apparatus (tubing, bailer, etc.) away from face and body.
	4b. CONTACT: Personal injury from cuts, abrasions, or punctures by glassware or sharp objects.	4b. To avoid spills or breakage, place sample ware on even surface. 4b. Do not over tighten caps on glass sample ware. 4b. Wear chemical-resistant nitrile disposable gloves over cut-resistant (i.e., Kevlar) gloves when sampling and handling glassware (i.e., VOA vials) or when using cutting tools.
	4c. EXERTION: Muscle strain while carrying equipment.	4c. Use proper lifting techniques when handling/moving equipment, bend knees and keep back straight. 4c. Use mechanical assistance or team lifting techniques when equipment is 50 lbs. or heavier. 4c. Make multiple trips to carry equipment.
	4d. CONTACT: With traffic.	4d. See 1b.
	4e. CONTACT: Pinch points with groundwater pump components (i.e., wheel, line, clamps).	4e. Wear leather/cut-resistant gloves when working with groundwater pumps. 4e. Never place hands on or near pinch points such as the wheel, clamps or other moving parts during pump operations. 4e. Use the correct mechanisms, such as a pump reel, to lower pump into well. 4e. Never attempt to manually stop any moving part of equipment including hose reels and/or tubing.
	4f. EXERTION: Muscle strain from repetitive motion of bailing and sampling a well.	4f. See 4c. 4f. Include a stretch break when repetitive motions are part of the task.
5. Management of purge water.	**5a. EXPOSURE/CONTACT:** To contamination (e.g., SPH, contaminated groundwater, vapors).	5a. Do not overfill container and pour liquids slowly so that they do not splash. 5a. Properly dispose of used materials/PPE in appropriate container in designated storage area.
	5b. EXERTION: Muscle strain from lifting/carrying and moving containers.	5b. Use proper lifting techniques when lifting / carrying or moving container(s) (see 4c.). 5b. Do not overfill container(s).
6. Decontaminate equipment.	**6a. EXPOSURE/CONTACT:** To contamination (e.g., SPH, contaminated groundwater, vapors).	6a. Work on the upwind side, where possible, of decon area. 6a. Wear chemical-resistant disposable gloves and safety glasses. 6a. Use an absorbent pad to clean spills.
	6b. CAUGHT: Pinch points associated with handling hand tools	6b. See 2b. 6b. Inspect hand tools for sharp edges before decontaminating.

DRAFT

[1] Each Job or Operation consists of a set of tasks / steps. Be sure to list all the steps needed to perform job.
[2] A hazard is a potential danger. Break hazards into six types: Contact - victim is struck by or strikes an object; Caught - victim is caught on, caught in or caught between objects; Fall - victim falls to ground or lower level (includes slips and trips); Exertion - excessive strain or stress / ergonomics / lifting techniques; Exposure - inhalation/skin hazards; Energy Source – electricity, pressure, compression/tension.
[3] Using the first two columns as a guide, decide what actions or procedures are necessary to eliminate or minimize the risk. List the recommended safe operating procedures. Say exactly what needs to be done - such as "use two persons to lift". Avoid general statements such as, "be careful".

JOB SAFETY ANALYSIS	Ctrl. No. GEN-015	DATE: 4/10/2023	☐NEW ☒REVISED	PAGE 1 of 2

JSA TYPE CATEGORY	WORK TYPE	WORK ACTIVITY (Description)	
GENERIC	**Site Recon**	**Mobilization/Demobilization**	
DEVELOPMENT TEAM	**POSITION / TITLE**	**REVIEWED BY:**	**POSITION / TITLE**
Tim Unalp	SHSO	Brian Hobbs	CHSD

REQUIRED AND / OR RECOMMENDED PERSONAL PROTECTIVE EQUIPMENT

☐ LIFE VEST ☒ HARD HAT ☐ LIFELINE / BODY HARNESS ☒ SAFETY GLASSES	☐ GOGGLES ☐ FACE SHIELD ☒ HEARING PROTECTION (as needed) ☒ SAFETY SHOES: Steel Toe or composite toe	☐ AIR PURIFYING RESPIRATOR ☐ SUPPLIED RESPIRATOR ☒ PPE CLOTHING: Fluorescent reflective vest of high-visibility clothing; long sleeve shirt; long pants	☒ GLOVES: Leather, nitrile, and cut resistant (as needed) ☐ OTHER

REQUIRED AND / OR RECOMMENDED EQUIPMENT

Required Equipment: Varies

COMMITMENT TO SAFETY- All personnel onsite will actively participate in hazard recognition and mitigation throughout the day by verbalizing SPSAs

EXCLUSION ZONE (EZ): Maintain Minimum Heavy Equipment Exclusion Zone around equipment and loads while it is in motion. The HEEZ must be greater than the swing zone of any moving part of the equipment, tip zone of the equipment, fall zone of the equipment and contents, distance that debris may travel during demolition activities and/or foot print of a structure to be demolished.

Assess [1]JOB STEPS	Analyze [2]POTENTIAL HAZARDS	Act [3]CRITICAL ACTIONS
1. Mobilize/demobilize and establish work area	**1a. FALL:** Slip/trips/falls from obstructions, uneven terrain, weather conditions, heavy loads, and/or poor housekeeping.	1a. Use 3 points-of-contact/ensure secure footing when entering and exiting vehicle. 1a. Inspect walking path for uneven terrain, steep hills, obstructions, and/or weather-related hazards (i.e., ice, snow, and puddles) prior to mobilizing equipment. Use established pathways. Walk on stable/secure ground. 1a. Do not climb over stored materials/equipment; walk around. Practice good housekeeping; organize and store equipment neatly in one area at its lowest potential energy. 1a. Wear boots with adequate treads. 1a. Delineate unsafe areas with 42” cones, caution tape and/or flagging.
	1b. CONTACT: Personal injury and/or property damage caused by being struck by Site traffic or equipment used in Site activities.	1b. Observe and maintain the posted speed limits. 1b. When first arriving onsite, park vehicles in designated parking space and/or out of the way locations. Use parking brake on all vehicles and tire chocks on work trucks and trailers. 1b. Check in with Site Manager/Supervisor to ensure coordination with other Site activities and to discuss any special hazards. Ensure that short-service employees (SSE) are identified. 1b. Identify potential traffic sources. 1b. Wear PPE including high visibility clothing or reflective vest. 1b. Use a spotter while moving work vehicles; plan ahead to avoid backing whenever possible. 1b. Maintain a minimum exclusion zone when vehicles are in motion (i.e. greater than swing/tip radius of equipment). When backing up truck rig with an attached trailer use a second spotter if there is tight clearance simultaneously on multiple sides of the equipment or if turning angles limit driver-to-spotter visibility. 1b. Delineate work area with 42” cones, flags, caution tape, and/or other barriers. 1b. Position “Work Area” signs at Site entrances, if possible, or at either side of work area.

DRAFT

[1] Each Job or Operation consists of a set of tasks / steps. Be sure to list all the steps needed to perform job.
[2] A hazard is a potential danger. Break hazards into six types: Contact - victim is struck by or strikes an object; Caught - victim is caught on, caught in or caught between objects; Fall - victim falls to ground or lower level (includes slips and trips); Exertion - excessive strain or stress / ergonomics / lifting techniques; Exposure - inhalation/skin hazards; Energy Source – electricity, pressure, compression/tension.
[3] Using the first two columns as a guide, decide what actions or procedures are necessary to eliminate or minimize the risk. List the recommended safe operating procedures. Say exactly what needs to be done - such as "use two persons to lift." Avoid general statements such as, "be careful."

Assess [1]JOB STEPS	Analyze [2]POTENTIAL HAZARDS	Act [3]CRITICAL ACTIONS
		1b. Position largest vehicle to protect against oncoming traffic. 1b. Face traffic, maintain eye contact with oncoming vehicles, use a spotter, and establish a safe exit route. 1b. Observe potential overhead and ground surface features that may interfere with moving equipment. Clear the path of physical hazards prior to initiating mobilization.
	1c. CAUGHT: Personal injury from pinch points and being in line-of-fire of vehicle and/or equipment.	1c. Make sure driver has engaged parking brake and placed wheel chocks in a position to prevent movement. Be sure that vehicle is parked in front/down gradient (positioned to best block oncoming traffic) of work area. 1c. Wear leather gloves when handling any tools or equipment. Wear cut-resistant gloves (Kevlar or similar) when handling sharp objects/cutting tools/glass. 1c. Keep body parts away from line-of-fire of equipment. 1c. Always carry tools by the handles and/or designated carrier. Ensure sharp-edged tools are sheathed/secure. 1c. Remove any loose jewelry. Avoid wearing loose clothing and/or ensure loose clothing is secure. 1c. Secure all items on the equipment, tighten up any items or features that have potential to shift or break during mobilization.
	1d. OVEREXERTION: Muscle strains while lifting/carrying equipment.	1d. Use body positioning and lifting techniques that avoid muscle strain; keep back straight, lift with legs, turn with whole body, keep load close to body, and never reach with a load. 1d. Ensure that loads are balanced. Use assistance (mechanical or additional person) to carry equipment that is either unwieldy or over 50 lbs.
	1e. EXPOSURE: Personal injury from exposure to biological and environmental hazards.	1e. Inspect area to avoid contact with biological hazards (i.e. poisonous plants, stinging insects, ticks, etc.). 1e. Wear long sleeved clothes treated with Permethrin, apply insect repellant containing DEET to exposed skin, and inspect clothes and skin for ticks during and after work. 1e. Apply sunscreen (SPF 15+) if exposure to sun for 30 minutes or more is expected.
	1f. EXPOSURE: Weather related injuries.	1f. Watch for heat stress symptoms (muscle cramping, exhaustion, dizziness, nausea, rapid and shallow breathing). Take breaks in cool places and hydrate as needed. 1f. Watch for cold stress symptoms (severe shivering, slowing of body movement, weakness, stumbling or inability to walk, collapse). Take breaks in warm areas as needed. 1f. Wear clothing appropriate for weather and temperature conditions (e.g., rain jackets, snow pants, multiple layers). 1f. If lightning is observed, wait 30 minutes in a sheltered location (car is acceptable) before resuming work.
	1g. EXPOSURE: Personal injury from noise hazards.	1g. Wear hearing protection if sound levels exceed 85 dBA (if you must raise your voice for normal conversation).

DRAFT

[1] Each Job or Operation consists of a set of tasks / steps. Be sure to list all the steps needed to perform job.
[2] A hazard is a potential danger. Break hazards into six types: Contact - victim is struck by or strikes an object; Caught - victim is caught on, caught in or caught between objects; Fall - victim falls to ground or lower level (includes slips and trips); Exertion - excessive strain or stress / ergonomics / lifting techniques; Exposure - inhalation/skin hazards; Energy Source – electricity, pressure, compression/tension.
[3] Using the first two columns as a guide, decide what actions or procedures are necessary to eliminate or minimize the risk. List the recommended safe operating procedures. Say exactly what needs to be done - such as "use two persons to lift". Avoid general statements such as, "be careful".

JOB SAFETY ANALYSIS	Ctrl. No. GEN-019	DATE: 4/10/2023	☐NEW ☒REVISED	PAGE 1 of 2

JSA TYPE CATEGORY	WORK TYPE	WORK ACTIVITY (Description)
GENERIC	**Site Reconnaissance**	**Site Walk and Inspection**

DEVELOPMENT TEAM	POSITION / TITLE	REVIEWED BY:	POSITION / TITLE
Sara Barrientos	Project Geologist	Brian Hobbs	Corporate Health and Safety Director
Tim Unalp	SHSO	Joe Duminuco	Executive Vice President

REQUIRED AND / OR RECOMMENDED PERSONAL PROTECTIVE EQUIPMENT

☐ LIFE VEST ☒ HARD HAT ☐ LIFELINE / BODY HARNESS ☒ SAFETY GLASSES	☐ GOGGLES ☐ FACE SHIELD ☒ HEARING PROTECTION: ear plugs as necessary ☒ SAFETY SHOES: Steel or composite toed	☐ AIR PURIFYING RESPIRATOR ☐ SUPPLIED RESPIRATOR ☒ PPE CLOTHING: High-visibility vest or high-vis outerwear	☒ GLOVES: Leather/cut-resistant/chemical resistant ☒ OTHER: Tyvek and rubber boots as necessary, dust mask as necessary

REQUIRED AND / OR RECOMMENDED EQUIPMENT

Required Equipment: Site map, emergency contact list, documentation of urgent care/hospital routes and / or guide familiar with Site, operating cell phone or walkie-talkie if Site allows, and bug spray.

Commitment to Safety – All personnel onsite will actively participate in SPSA performance by verbalizing SPSAs throughout the day.

EXCLUSION ZONE (EZ): Maintain Minimum Heavy Equipment Exclusion Zone around equipment and loads while it is in motion. The HEEZ must be greater than the swing zone of any moving part of the equipment, tip zone of the equipment, fall zone of the equipment and contents, distance that debris may travel during demolition activities and/or foot print of a structure to be demolished.

SITE SECURITY: Prior to site inspection verify appropriate method to address Site Security concerns as it relates to potential criminal activity, homeless population, and/or isolation concerns. Work with the Project Principal and/or Project Manager to address appropriately.

Assess [1]JOB STEPS	Analyze [2]POTENTIAL HAZARDS	Act [3]CRITICAL ACTIONS
1. Check in with Site contact.	**1a. CONTACT/EXPOSURE/FALL:** Personal injury caused by lack of awareness of site-specific hazards.	1a. Inquire about hazards and other activities taking place at the Site. 1a. Inform Site contact of work scope, timeline and location(s). 1a. Discuss emergency evacuation procedures and muster points with Site contact.
2. Traversing the Site	**2a. CONTACT:** Property damage and personal injury caused by obstructions/vehicles or unauthorized personnel at remote Sites. **2b. FALL:** Uneven terrain and weather conditions. Overgrown shrubs and vines. Equipment in the work zone. **2c. OVEREXERTION:** Muscle strain while carrying equipment. **2d. EXPOSURE:** Biological hazards – ticks; bees/wasps; poison ivy; insects; (Ticks are most active any time the temperature is above freezing, typically from March to November.)	2a. All equipment must be stowed and secured prior to moving. 2a. Maintain speed limit as posted on-site. 2a. When possible, drive on established roadways. 2a. Yield to all pedestrians. 2a. Use pull-through spots or back into parking spots. 2a. Don high visibility clothing/safety vest. If working at remote Site, add orange accessories during hunting season. 2b. Inspect walking path for uneven terrain, weather-related hazards (i.e., ice, puddles, snow, etc.), and obstructions prior to mobilizing equipment. 2b. When possible, use established pathways and walk on stable, secure ground. 2b. Communicate traversing hazards with others. 2c. When carrying equipment to/from work area, use proper lifting techniques; keep back straight, lift with legs, keep load close to body, never reach with a load. Ensure that loads are balanced to reduce the potential for muscle strain. Use the buddy system or mechanical means to maneuver items heavier than 50-lb. If necessary, make multiple trips to carry equipment. 2d. Inspect area to avoid contact with biological hazards. 2d. Ticks: • Treat outer clothing including pants, shirts, socks, boots and hats the evening before with Permethrin (allowing at least two hours before use). • Apply DEET to exposed skin before travelling to the Site and reapply after two hours. • Check for ticks during and after work. 2d. Bees: • Use bee spray as appropriate to deter/eliminate bees.

[1] Each Job or Operation consists of a set of tasks / steps. Be sure to list all the steps needed to perform job.
[2] A hazard is a potential danger. Break hazards into six types: Contact - victim is struck by or strikes an object; Caught - victim is caught on, caught in or caught between objects; Fall - victim falls to ground or lower level (includes slips and trips); Exertion - excessive strain or stress / ergonomics / lifting techniques; Exposure - inhalation/skin hazards; Energy Source – electricity, pressure, compression/tension.
[3] Using the first two columns as a guide, decide what actions or procedures are necessary to eliminate or minimize the risk. List the recommended safe operating procedures. Say exactly what needs to be done - such as "use two persons to lift". Avoid general statements such as, "be careful".

DRAFT

	2e. EXPOSURE: Heat Stress & Cold Stress. Personal injury from working in inclement weather conditions.	• Protect exposed skin with insect repellent. 2d. Poison Ivy: • Identify areas of poison ivy and spray with weed killer. Don Tyvek and rubber boots while traversing poison ivy areas. • If skin contacts poison ivy, wash skin thoroughly with soap and water. 2e. Wear sunscreen with SPF 15 or greater on exposed skin whenever 30 minutes or more of sun exposure is expected. 2e. Watch for heat stress symptoms (muscle cramping, exhaustion, dizziness, rapid and shallow breathing). Take breaks as needed. 2e. Watch for cold stress symptoms (severe shivering, slowing of body movement, weakness, stumbling or inability to walk, collapse). Take breaks as needed. 2e. Wear appropriate rain gear as needed. 2e. Take frequent breaks if tired, wet, or cold/hot. Drink water. 2e. If lightning is observed, wait 30 minutes after last thunder boom/lightning bolt in a sheltered location (car acceptable) before starting work again.
3. Walking near heavy equipment and machinery.	**3a. CONTACT:** Personal injury from Site and roadway traffic. Personal injury from flying debris **3b. OVEREXERTION:** Personal injury from lifting/moving/rotating equipment. **3c. EXPOSURE:** Hearing damage from noise generating equipment/processes. Inhalation/exposure to hazardous vapors and or dust. **3d. EXPOSURE:** Working in a remote area.	3a. See 2a. 3a. Maintain an exclusion zone of at least 10'-25' feet from all engaged equipment. 3a. Keep body parts out of the line-of-fire of pinch points. 3a. Wear appropriate PPE always. 3b. See 2c. 3c. Wear hearing protection if >85 dBA. (i.e. noise levels which require you to raise your voice to communicate) 3c. Always wear leather gloves when handling any tools or equipment. 3c. Always wear appropriate PPE based off chemicals present. 3d. Use the "buddy system" whenever possible. If working alone, contact PM upon arrival/departure, as well as during work activities prior to commencing work if applicable. 3d. Always carry a communication device (i.e., cell phone, walkie-talkie) or directional (i.e., map, compass, etc.) when traversing remote areas. 3d. If available, follow Lone Worker Protocol/Procedure.
4. Working in adverse weather conditions.	**4a. EXPOSURE:** Heat Stress & Cold Stress. Personal injury from working in inclement weather conditions.	4a. Watch for heat stress symptoms (muscle cramping, exhaustion, dizziness, rapid and shallow breathing). Take breaks as needed. 4a. Watch for cold stress symptoms (severe shivering, slowing of body movement, weakness, stumbling or inability to walk, collapse). Take breaks as needed. 4a. Wear appropriate rain gear as needed. 4a. Take frequent breaks if tired, wet, or cold/hot. Drink water. 4a. If lightning is observed, wait 30 minutes after last thunder boom/lightning bolt in a sheltered location (car acceptable) before starting work again.
5. Departing Site.	**5a. EXPOSURE:** Exposure to unnecessary hazards should personnel believe Roux is on-Site during an emergency and conduct a search.	5a. Sign out or notify Site contact and Roux Project Manager of your departure.

DRAFT

[1] Each Job or Operation consists of a set of tasks / steps. Be sure to list all the steps needed to perform job.

[2] A hazard is a potential danger. Break hazards into six types: Contact - victim is struck by or strikes an object; Caught - victim is caught on, caught in or caught between objects; Fall - victim falls to ground or lower level (includes slips and trips); Exertion - excessive strain or stress / ergonomics / lifting techniques; Exposure - inhalation/skin hazards; Energy Source – electricity, pressure, compression/tension.

[3] Using the first two columns as a guide, decide what actions or procedures are necessary to eliminate or minimize the risk. List the recommended safe operating procedures. Say exactly what needs to be done - such as "use two persons to lift". Avoid general statements such as, "be careful".

JOB SAFETYANALYSIS Ctrl. No. GEN-020	DATE: 04/11/2023	☐NEW ☒REVISED	PAGE 1 of 2

JSA TYPE CATEGORY: **GENERIC**	WORK TYPE: **Gauging & Sampling**	WORK ACTIVITY (Description): **Soil Sampling**	
DEVELOPMENT TEAM	**POSITION / TITLE**	**REVIEWED BY:**	**POSITION / TITLE**
MaryBeth Lyons	Project Scientist	Brian Hobbs	CHSD
Tim Unalp	SHSO		

REQUIRED AND / OR RECOMMENDED PERSONAL PROTECTIVE EQUIPMENT

☐ LIFE VEST ☒ HARD HAT ☐ LIFELINE / BODY HARNESS ☒ SAFETY GLASSES ☒ FLAME RESISTANT CLOTHING (as needed)	☐ GOGGLES ☐ FACE SHIELD: ☒ HEARING PROTECTION: (as needed) ☒ SAFETY SHOES: Composite-toe or steel toe boots	☐ AIR PURIFYING RESPIRATOR ☐ SUPPLIED RESPIRATOR ☒ PPE CLOTHING: Fluorescent reflective vest or high visibility clothing	☒ GLOVES: Leather, Nitrile and cut resistant ☒ OTHER: Insect repellant, sunscreen (as needed)

REQUIRED AND / OR RECOMMENDED EQUIPMENT

Recommended Equipment: 42” traffic cones, caution tape, trowel

COMMITMENT TO SAFETY- All personnel onsite will actively participate in hazard recognition and mitigation throughout the day by verbalizing SPSAs.

EXCLUSION ZONE (EZ): Maintain Minimum Heavy Equipment Exclusion Zone around equipment and loads while it is in motion. The HEEZ must be greater than the swing zone of any moving part of the equipment, tip zone of the equipment, fall zone of the equipment and contents, distance that debris may travel during demolition activities and/or foot print of a structure to be demolished.

Assess [1]JOB STEPS	Analyze [2]POTENTIAL HAZARDS	Act [3]CRITICAL ACTIONS
1. Secure location	**1a. CONTACT:** Personnel and vehicular traffic may enter the work area.	1a. If in an area with foot or vehicle traffic, delineate the work area with 42” traffic cones and/or caution tape to prevent exposure to traffic and inform others of work activity. 1a. Wear reflective vest and/or high visibility clothing. 1a. Face the direction of any vehicular traffic. Position vehicle to protect worker from traffic. 1a. Communicate work activity with adjacent work areas.
	1b. FALL: Tripping/falling due to uneven terrain or entry/exit from excavations.	1b. Inspect pathways and work area for uneven terrain, weather-related hazards (i.e., ice, puddles, snow, etc.), and obstructions. 1b. Use established pathways and walk on stable, secure ground. 1b. Stage equipment and tools in a convenient, stable, and orderly manner. Store equipment at lowest potential energy. 1b. Roux employees should stay 5 feet from in-progress excavations and trenches. Should entry to an excavation be required (when stabilization is complete), ladders must be employed for steep embankments, excavations, pits, and trenches.
	1c. EXPOSURE: Exposure to sun and excessive heat, possibly causing sunburn, heat exhaustion or heat stroke. Exposure to cold temperatures possibly causing cold stress. Skin burn as a result of fire, if applicable. Exposure to explosive vapors due to tank farm operations. Exposure to airborne dust due to high wind speeds. Biological hazards - ticks, bees/wasps, poison ivy, thorns, insects, etc.	1c. Wear sunscreen with an SPF 15 or greater whenever 30 minutes or more of exposure is expected. 1c. Use a tent to shade the work area from direct sunlight particularly when warm temperatures are expected. 1c. Be aware of the location of all Site personnel. 1c. Watch for heat stress symptoms (muscle cramping, exhaustion, dizziness, rapid and shallow breathing). 1c. Watch for cold stress symptoms (severe shivering, slowing of body movement, weakness, stumbling or inability to walk, collapse). 1c. Take breaks for rest and water as necessary. Move to an area that is well shaded or a climate controlled area (i.e., car, site trailer, etc.). 1c. No open flames/heat sources. 1c. Conduct air monitoring and ensure that harmul vapor concentrations are within the levels detailed in the Site Specific HASP. Follow procedures detailed in HASP for exceedances. 1c. Flame retardant clothing must be worn when specified by Site policy. 1c. Cell phones should be disabled when specified by Site policy. 1c. Pre-treat field clothing with Permethrin prior to site visit to kill ticks and insects. 1c. Wear long sleeved shirts and tuck in (or tape) pant legs into socks or boots to prevent ticks from reaching skin. 1c. Spray insect repellant containing DEET on exposed skin when working in overgrown areas of the Site. 1c. Inspect area to avoid contact with biological hazards. 1c. Wear cut-resistant gloves when handling branches, shrubs, etc. that may lie within the walking path. 1c. Wear spoggles if the average wind speeds are above 15 mph. 1c. Personnel shall examine themselves and co-worker’s outer clothing for ticks periodically when onsite. 1c. If skin comes in contact with poison ivy, wash skin thoroughly with soap and water. If rash persists after washing, immediately notify your supervisor, the OM and OHSM for possible consultation with a physician at an approved Occupational Health Clinic.

DRAFT

[1] Each Job or Operation consists of a set of tasks / steps. Be sure to list all the steps needed to perform job.
[2] A hazard is a potential danger. Break hazards into six types: Contact - victim is struck by or strikes an object; Caught - victim is caught on, caught in or caught between objects; Fall - victim falls to ground or lower level (includes slips and trips); Exertion - excessive strain or stress / ergonomics / lifting techniques; Exposure - inhalation/skin hazards; Energy Source – electricity, pressure, compression/tension.
[3] Using the first two columns as a guide, decide what actions or procedures are necessary to eliminate or minimize the risk. List the recommended safe operating procedures. Say exactly what needs to be done - such as "use two persons to lift". Avoid general statements such as, "be careful".

Assess [1]JOB STEPS	Analyze [2]POTENTIAL HAZARDS	Act [3]CRITICAL ACTIONS
2. Collect Soil Sample	**2a. CONTACT:** Personal injury from pinch points, cuts, and abrasions from sampling equipment tools, and material within soil sample. Personal injury from contact with moving equipment while sampling. Personal injury from contact with glass sample jars.	2a. Wear cut-resistant (i.e., Kevlar) gloves under chemical-resistant (nitrile) disposable gloves when handling soil samples and sampling jars. 2a. Where possible, use trowel or equivalent tool to avoid contact with soil. 2a. If sampling from bucket of heavy equipment, ensure all equipment is off and operator utilizes the "show me your hands" policy. 2a. See 1a.
	2b. EXPOSURE: Exposure to contamination (impacted soil) and/or lab preservatives.	2b. Wear chemical-resistant (nitrile) disposable gloves over cut resistant gloves to protect hands when handling samples; use containment material or plastic sheeting to protect surrounding areas. 2b. Wear safety glasses to protect eyes from dust or air-borne contaminants that may results from disturbing the soil. 2b. Where possible, remain upgradient from sample location if collecting soil sample from stockpile, drill rig, etc. to avoid breathing contaminant vapors, if they are present. 2b. When collecting soil sample from hand auger, put large zip lock bag over entire auger to prevent spillage of soil on to the ground. 2b. Open sample jars slowly and fill carefully to avoid contact with preservatives.
	2c. EXERTION: Exertion due to repetitive motion and ergonomics.	2c. Utilize a table or raised surface for soil sampling if multiple soil samples are going to be taken to minimize repetitive bending motion.
3. Decontaminate equipment	**3a. EXPOSURE/CONTACT:** Contamination (e.g., Separate Phase Hydrocarbons (SPH), contaminated vapors and/or soil). **3b. EXPOSURE:** Chemicals in cleaning solution including ammonia.	3a. Wear chemical-resistant (nitrile) disposable gloves and safety glasses. 3a. Use an absorbent pad to clean spills. 3a. Properly dispose of used materials/PPE in provided drums in designated drum storage area. 3a. Remain upwind of sample and avoid breathing contaminant vapors, if they are present. 3b. Wear chemical-resistant (nitrile) disposable gloves and safety glasses. 3b. Work on the upwind side of decontamination area. 3b. Use an absorbent pad to clean spills. 3b. Properly dispose of used materials/PPE in provided drums in designated drum storage area. Ensure that all drums are properly labeled and secured.

DRAFT

[1] Each Job or Operation consists of a set of tasks / steps. Be sure to list all the steps needed to perform job.
[2] A hazard is a potential danger. Break hazards into six types: Contact - victim is struck by or strikes an object; Caught - victim is caught on, caught in or caught between objects; Fall - victim falls to ground or lower level (includes slips and trips); Exertion - excessive strain or stress / ergonomics / lifting techniques; Exposure - inhalation/skin hazards; Energy Source – electricity, pressure, compression/tension.
[3] Using the first two columns as a guide, decide what actions or procedures are necessary to eliminate or minimize the risk. List the recommended safe operating procedures. Say exactly what needs to be done - such as "use two persons to lift". Avoid general statements such as, "be careful".

JOB SAFETY ANALYSIS	Ctrl. No. GEN-021	DATE: 05/29/2025	☐ NEW ☒ REVISED	PAGE 1 of 2

JSA TYPE CATEGORY:	WORK TYPE	WORK ACTIVITY (Description)
GENERIC	**Gauging and Sampling**	**Soil Vapor Sampling (Permanent Monitoring Points)**

REQUIRED AND / OR RECOMMENDED PERSONAL PROTECTIVE EQUIPMENT

☐ LIFE VEST ☒ HARD HAT ☐ LIFELINE / BODY HARNESS ☒ SAFETY GLASSES	☐ GOGGLES ☐ FACE SHIELD ☐ HEARING PROTECTION ☒ SAFETY SHOES: Steel-toe composite safety boots	☐ AIR PURIFYING RESPIRATOR ☐ SUPPLIED RESPIRATOR ☒ PPE CLOTHING: Fluorescent reflective vest or high visibility clothing	☒ GLOVES: Cut-resistant level ii & Nitriles ☒ OTHER: Bug Spray, Sun Screen, Knee Pads, or kneeling pad

REQUIRED AND / OR RECOMMENDED EQUIPMENT

9/16" Socket and Wrench, Non-Toxic Clay, Teflon-Lined Tubing, Masterflex Tubing, Air Pump with Low Flow, Dry Cal, Enclosure (Bucket with 2 holes), Helium Gas Canister, Summa Canisters and Flow Controllers, MultiRAE Photo Ionization Detector (PID), Helium Detector, Tubing Cutter, Traffic/Safety Cones, Caution Tape or Retractable Cone Bars

COMMITMENT TO SAFETY- All personnel onsite will actively participate in hazard recognition and mitigation throughout the day by verbalizing LMRAs.

Work Zone (WZ): A 5-foot exclusion zone will be maintained for non-essential personnel.

Assess [1]JOB STEPS	Analyze [2]POTENTIAL HAZARDS	Act [3]CRITICAL ACTIONS
1. Define and secure a work area.	**1a. FALL:** Potential tripping hazards.	1a. Ensure work area is secure and inform others (third party) of work activity. 1a. Remove tripping hazards and inspect the walking path for uneven terrain, weather-related hazards (i.e., ice, puddles, snow, etc.), and obstructions prior to mobilizing equipment.
	1b. CONTACT: Potential contact with moving vehicles or pedestrians.	1b. If working alongside roads, look both ways before entering roadways, face traffic, and utilize the work vehicle to protect employees. 1b. Delineate work area (including vehicles) with traffic safety cones and caution tape or retractable cone bars. 1b. Maintain a 5-foot exclusion zone. 1b. Wear high visibility clothing or a reflective safety vest.
	1c. EXERTION: Muscle strain while lifting and carrying equipment.	1c. When carrying equipment to/from the work area, keep back straight, lift with legs, keep the load close to the body, never reach with a load. Ensure that loads are balanced. Use the buddy system or mechanical means to maneuver loads heavier than 40 lbs. If necessary, make multiple trips to carry equipment.
2. Remove well cover / close well cover.	**2a. CONTACT/CAUGHT:** Pinch points and scrapes associated with hand tools and well covers.	2a. Keep hands away from pinch points. 2a. Use hand tools with extensions or a magnet to remove and replace well covers. 2a. Wear cut-resistant gloves. 2a. Use knee pads or a kneeling pad when repetitive kneeling on rough ground is anticipated.
	2b. FALL: Potential tripping hazards associated with installing bolts.	2b. Place security bolts in a secure location so as not to create tripping hazards. Replace security bolts so that they fit flush with monitoring well covers.
	2c. EXERTION: Physical exertion is required to remove bolts that were over-torqued or stripped.	2c. Replace any security bolts that show signs of stripping. Do not over-tighten. 2c. Use body positioning and bending techniques that minimize muscle strain; keep back straight, bend at the knees. 2c. See 2a.

DRAFT

[1] Each Job or Operation consists of a set of tasks / steps. Be sure to list all the steps needed to perform job.
[2] A hazard is a potential danger. Break hazards into six types: Contact - victim is struck by or strikes an object; Caught - victim is caught on, caught in or caught between objects; Fall - victim falls to ground or lower level (includes slips and trips); Exertion - excessive strain or stress / ergonomics / lifting techniques; Exposure - inhalation/skin hazards; Energy Source – Electricity, pressure, tension/compression, torque.
[3] Using the first two columns as a guide, decide what actions or procedures are necessary to eliminate or minimize the risk. List the recommended safe operating procedures. Say exactly what needs to be done - such as "use two persons to lift". Avoid general statements such as, "be careful".

Assess [1]JOB STEPS	Analyze [2]POTENTIAL HAZARDS	Act [3]CRITICAL ACTIONS
3. Screen vapor point with PID.	**3a. FALL:** Potential tripping hazards associated with equipment.	3a. Place the equipment in one area close to the sampling location. 3a. Identify an area where the equipment is to be stored within the work area (away from the main walking path). 3a. Do not leave equipment on the ground. Return equipment to the storage area between uses.
	3b. EXPOSURE: Inhalation of soil vapor	3b. Replace brass caps immediately upon completion to avoid soil vapors migrating to the surface through sample tubing. 3b. Stand upwind of the sample point during screening activities.
4. Remove/replace brass caps at the end of the sample tubing.	**4a. CONTACT:** Pinch points are associated with hand tools and brass caps.	4a. Use a wrench to remove and replace brass caps. 4a. Wear cut-resistant gloves to protect against pinch points and scrapes.
	4b. EXPOSURE: Potential pathway for vapors to migrate to the land surface.	4b. See 3b. 4b. Stand upwind of the sample point location.
5. Set up soil vapor sampling equipment and calibration of meters.	**5a. FALL:** Potential tripping hazards associated with equipment and tubing.	5a. See 3a. 5a. Keep tubing slack to a minimum and locate the summa canister as close to the sampling location as possible. 5a. Avoid stepping over equipment and tubing.
	5b. CONTACT: Pinch points associated with handling equipment.	5b. Do not place fingers/hands under sampling equipment. 5b. Make multiple trips when unloading equipment in the work area. 5b. Wear cut-resistant gloves to protect against pinch points while handling sampling equipment.
	5c. EXPOSURE: Inhalation of calibration gas and helium.	5c. Review the SDS for each type of calibration gas used before calibrating. 5c. Calibrate meters in a well-ventilated area and keep the air flow regulator away from your face. 5c. Close valve on canisters after use to avoid inhalation of excess helium or calibration gas. 5c. Stand upwind of the bucket during the helium tracer gas test.
6. Cleaning Work Area.	**6a. FALL:** Potential tripping hazards are associated with equipment and tubing.	6a. See 3a. 6a. See 3b.
	6b. CONTACT: Storing and transport of equipment in car.	6b. Ensure that the equipment is placed securely in the vehicle. Do not stack equipment on top of each other. Secure the equipment so that it will not slide while being transported. 6b. Wear cut-resistant gloves while handling/loading equipment.

DRAFT

[1] Each Job or Operation consists of a set of tasks / steps. Be sure to list all the steps needed to perform job.
[2] A hazard is a potential danger. Break hazards into six types: Contact - victim is struck by or strikes an object; Caught - victim is caught on, caught in or caught between objects; Fall - victim falls to ground or lower level (includes slips and trips); Exertion - excessive strain or stress / ergonomics / lifting techniques; Exposure - inhalation/skin hazards; Energy Source – Electricity, pressure, tension/compression, torque.
[3] Using the first two columns as a guide, decide what actions or procedures are necessary to eliminate or minimize the risk. List the recommended safe operating procedures. Say exactly what needs to be done - such as "use two persons to lift". Avoid general statements such as, "be careful".

JOB SAFETY ANALYSIS	Ctrl. No. GEN-022	DATE 05/29/2025	☐ NEW ☒ REVISED	PAGE 1 of 2

JSA TYPE CATEGORY:	WORK TYPE:	WORK ACTIVITY (Description):
General	**Drilling**	**Rotosonic Soil Borings / Well Installation**

REQUIRED AND / OR RECOMMENDED PERSONAL PROTECTIVE EQUIPMENT

☐ LIFE VEST ☒ HARD HAT ☐ LIFELINE / BODY HARNESS ☒ SAFETY GLASSES	☐ GOGGLES ☐ FACE SHIELD ☒ HEARING PROTECTION: (as needed) SAFETY SHOES steel or composite toe	☐ AIR PURIFYING RESPIRATOR ☐ SUPPLIED RESPIRATOR ☒ PPE CLOTHING: fluorescent long-sleeve shirt and reflective safety vest.	☒ GLOVES: Nitrile and cut resistant level II ☒ OTHER: Insect Repellant, sunscreen (as needed)

REQUIRED AND / OR RECOMMENDED EQUIPMENT

Truck-Mounted Sonic Drilling Rig or Mini Sonic Rig, Hand Tools, Photoionization Detector, Multi-Gas Meter (or equivalent), Interface Probe, 20 lb. Type ABC Fire Extinguisher, Traffic/Safety Cones & Flags, "Work Area" Signs, Water

COMMITMENT TO SAFETY- All personnel onsite will actively participate in hazard recognition and mitigation throughout the day by verbalizing LMRAs

EXCLUSION ZONE (EZ): Maintain a Minimum Heavy Equipment Exclusion Zone around equipment and loads while it is in motion. The HEEZ must be greater than the swing zone of any moving part of the equipment, tip zone of the equipment, fall zone of the equipment and contents.

"SHOW ME YOUR HANDS"
Driller and helper should show that their hands are clear from controls and moving parts

Assess [1]JOB STEPS	Analyze [2]POTENTIAL HAZARDS	Act [3]CRITICAL ACTIONS
1. Mobilization of the drilling rig (ensure the Subsurface Clearance Protocol and Drill Rig Checklist are completed). **See also Mobilization/Demobilization JSA.**	**1a. CONTACT/CRUSH:** Equipment/property damage during movement. Crush point between the moving rig and other objects.	1a. The drill rig's tower/derrick will be lowered and secured prior to mobilization. 1a. A spotter should be utilized while moving the drill rig or backing operations. If personnel move into the path of the drill rig, the drill rig will be stopped until the path is again clear. 1a. Set up the work area and position equipment in a manner that eliminates or reduces the need for backing of support trucks and trailers. 1a. When backing up the truck rig with an attached trailer, use a second spotter if there is tight clearance simultaneously on multiple sides of the equipment or if turning angles limit driver/spotter visibility. 1a. Inspect the driving path for uneven terrain. Level or avoid if needed. 1a. Drill rig should have a **minimum exclusion zone (i.e., greater than the swing/tip radius of the rig)** for non-essential personnel (i.e., geologist) when the rig is moving/in operation.
	1b. FALL: Slip/trip/fall hazards.	1b Inspect walking path for uneven terrain, weather-related hazards (i.e., ice, puddles, snow, etc.), and obstructions prior to mobilizing equipment. 1b. Do not climb over stored materials/equipment; walk around. Practice good housekeeping. 1b. Use established pathways and walk on stable, secure ground.
2. Raising the tower/derrick of the drill rig.	**2a. CONTACT**: Overhead hazards.	2a. Prior to raising the tower/derrick, the area above the drilling rig will be inspected for overhead utilities, tree limbs, piping, or other structures that could come in contact with the rig's tower and/or drilling rods or tools. 2a. Site requirements for raising a tower/derrick around overhead utilities must be reviewed prior to drilling. Maintain **a minimum distance of 10 feet** from overhead structures. 2a. The tower/derrick must not be raised beneath overhead power lines unless approved by both the Roux and Project PMs.
	2b. CONTACT: Amputation points occur when raising the rig and the instability of the rig.	2b. Inspect the equipment prior to use and avoid amputation points when engaging the tower/derrick. 2b. Lower outriggers to ensure stability prior to raising the rig tower/derrick. 2b. If the rig needs to be mounted, be sure to use three points of contact.

DRAFT

[1] Each Job or Operation consists of a set of tasks / steps. Be sure to list all the steps needed to perform job.
[2] A hazard is a potential danger. Break hazards into six types: Contact - victim is struck by or strikes an object; Caught - victim is caught on, caught in or caught between objects; Fall - victim falls to ground or lower level (includes slips and trips); Exertion - excessive strain or stress / ergonomics / lifting techniques; Exposure - inhalation/skin hazards. Energy Source – electricity, pressure, compression/tension.
[3] Using the first two columns as a guide, decide what actions or procedures are necessary to eliminate or minimize the risk. List the recommended safe operating procedures. Say exactly what needs to be done - such as "use two persons to lift". Avoid general statements such as, "be careful".

Assess [1]JOB STEPS	Analyze [2]POTENTIAL HAZARDS	Act [3]CRITICAL ACTIONS
3. Advancement of soil boring and well installation.		**If possible, operate the drill rig using a remote control to avoid potential hazards.**
	3a. CONTACT: Flying debris.	3a. Be aware of and avoid potential line-of-fire hazards and wear required PPE such as eye, ear, and hand protection.
See also Soil Sampling JSA.	**3b. EXPOSURE**: Noise and dust.	3b. Wet borehole area with sprayer to minimize dust. 3b. Stand upwind and keep your body away from the rig. 3b. A disposable dust mask/respiratory protection (depending on site COCs) should be worn if there is visible dust in the breathing zone. 3b. Wear hearing protection when the drill rig is in operation.
	3c. CAUGHT: Limb/extremity amputation points; abrasion/crushing.	3c. Always wear cut-resistant gloves (Level II) when making connections, using hand tools, or when handling cutting tools. 3c. Inspect the equipment prior to use for potential amputation points. Keep hands away from being between connections, and the use of tools is preferable compared to fingers and hands. 3c. Inspect the drill head for worn surface or missing teeth; replace it if damaged or blunt. 3c. Ensure all jewelry is removed, loose clothing is secured, and PPE is secured close to the body. 3c. All non-essential personnel should remain outside the heavy equipment exclusion zone, which is at least as far as the boom is high (**minimum exclusion zone based on swing/tip radius**). 3c. Drillers and helpers will understand and use the "Show Me Your Hands" Policy. Operators and helpers will remain a **minimum of 3 feet** from augers/drill rods while in operation.
	3d. CONTACT/CRUSH: Crushed between equipment due to an imbalance during the advancement of the drill equipment.	3d. Drillers will advance the borehole with caution to avoid causing the rig to become imbalanced and/or tip. 3d. The blocking and leveling devices used to secure the rig will be inspected by drillers and Roux personnel regularly to see if shifting has occurred. 3d. In addition, personnel and equipment that are non-essential to the advancement of the borehole will be positioned away from the rig at a distance that is at least as far as the boom is high (**minimum exclusion zone based on swing/tip radius**).
	3e. EXPOSURE: Inhalation of contamination/vapors.	3e. Air monitoring using a calibrated photoionization detector (PID) will be used to monitor the breathing zone of the work area. 3e. If readings above the site-specific action levels, the Roux field personnel must temporarily cease work, instruct all Site personnel to step away from the area of elevated readings, and inform the Roux PM of the condition. The Roux PM will then recommend additional precautions in accordance with the site-specific health and safety plan.
	3f. FALL: Slip/trip/fall hazards.	3f. Contain drill cuttings and drilling water to prevent slip/trip/fall hazards from developing in the work area. 3f. See 1b.
	3g. EXERTION: Potential for muscle strain/injury while installing well casings and/or lifting sonic rods/casings.	3g. Keep back straight and bend at the knees. 3g. Utilize team lifting for objects over 40 lbs. 3g. Use a mechanical lifting device for odd-shaped objects.

DRAFT

[1] Each Job or Operation consists of a set of tasks / steps. Be sure to list all the steps needed to perform job.
[2] A hazard is a potential danger. Break hazards into six types: Contact - victim is struck by or strikes an object; Caught - victim is caught on, caught in or caught between objects; Fall - victim falls to ground or lower level (includes slips and trips); Exertion - excessive strain or stress / ergonomics / lifting techniques; Exposure - inhalation/skin hazards. Energy Source – electricity, pressure, compression/tension.
[3] Using the first two columns as a guide, decide what actions or procedures are necessary to eliminate or minimize the risk. List the recommended safe operating procedures. Say exactly what needs to be done - such as "use two persons to lift". Avoid general statements such as, "be careful".

Assess [1]JOB STEPS	Analyze [2]POTENTIAL HAZARDS	Act [3]CRITICAL ACTIONS
4. Decontaminate equipment.	**4a. EXPOSURE:** Contamination (e.g., Separate Phase Hydrocarbons (SPH), contaminated groundwater, vapors, chemicals in cleaning supplies).	4a. Wear chemical-resistant gloves and safety glasses. 4a. Contain decontamination water so that it does not spill. 4a. Use an absorbent pad to clean spills, if necessary. 4a. See 3b.

DRAFT

[1] Each Job or Operation consists of a set of tasks / steps. Be sure to list all the steps needed to perform job.
[2] A hazard is a potential danger. Break hazards into six types: Contact - victim is struck by or strikes an object; Caught - victim is caught on, caught in or caught between objects; Fall - victim falls to ground or lower level (includes slips and trips); Exertion - excessive strain or stress / ergonomics / lifting techniques; Exposure - inhalation/skin hazards. Energy Source – electricity, pressure, compression/tension.
[3] Using the first two columns as a guide, decide what actions or procedures are necessary to eliminate or minimize the risk. List the recommended safe operating procedures. Say exactly what needs to be done - such as "use two persons to lift". Avoid general statements such as, "be careful".

JOB SAFETY ANALYSIS	Ctrl. No. GEN-023	DATE: 04/11/2023	☐ NEW ☒ REVISED	PAGE 1 of 2

JSA TYPE CATEGORY	WORK TYPE	WORK ACTIVITY (Description)	
Generic	**Construction**	**Spotting Heavy Machinery**	
DEVELOPMENT TEAM	**POSITION / TITLE**	**REVIEWED BY:**	**POSITION / TITLE**
Levi Curnutte	Senior Scientist	Brian Hobbs	CHSD
Tim Unalp	SHSO		

REQUIRED AND / OR RECOMMENDED PERSONAL PROTECTIVE EQUIPMENT

☐ LIFE VEST	☐ GOGGLES	☐ Particulate Respirator	☒ GLOVES: Cut resistant / leather
☒ HARD HAT	☐ FACE SHIELD	☐ SUPPLIED RESPIRATOR	☐ OTHER:
☒ LONG SLEEVED SHIRT	☐ HEARING PROTECTION	☒ PPE CLOTHING: Fluorescent reflective clothing	
☐ LIFELINE / BODY HARNESS	☒ SAFETY SHOES: Steel-/Composite-toe boots/shoes		
☒ SAFETY GLASSES			

REQUIRED AND / OR RECOMMENDED EQUIPMENT

Heavy Machinery (i.e. excavator, payloader, truck, forklift, etc.), two-way radios.

COMMITMENT TO SAFETY- All personnel onsite will actively participate in hazard recognition and mitigation throughout the day by verbalizing SPSAs

EXCLUSION ZONE (EZ): Maintain Minimum Heavy Equipment Exclusion Zone around equipment and loads while it is in motion. The HEEZ must be greater than the swing zone of any moving part of the equipment, tip zone of the equipment, fall zone of the equipment and contents, distance that debris may travel during demolition activities and/or foot print of a structure to be demolished.

Assess [1]JOB STEPS	Analyze [2]POTENTIAL HAZARDS	Act [3]CRITICAL ACTIONS
1. Prepare for machine activity.	**1a. CONTACT:** Obstructions in the work area may create contact hazards from machinery. **1b. Fall :** Slip/Trip/Fall	1a. Cordon off the work area with safety barrels/cones and a rigid barrier (snow fence, traffic bar, etc.). Communicate that only necessary personnel should be in the work area. Spotter and equipment operator shall enforce the **EZ.** Operator will not operate but shall remain in the hands-off mode while personnel are within the exclusion zone. 1b. Ensure that work area is flat, level and clear of any obstructions or debris before setting up work zone.
2. Spotting.	**2a. CONTACT:** Machine or load contact with personnel, property, or machinery.	2a. Discuss the specifics of the work with the operator and be clear about any hand signals that will be used. Clearly discuss the limits of the assigned work area and the machine's Exclusion Zone. Maintain Exclusion Zone. The Exclusion Zone shall be delineated by using 42-inch traffic cones/barrels and a fixed rigid barrier. 2a. The Minimum Heavy Equipment Exclusion zone is greater than the swing/tip radius of equipment. 2a. Both the spotter and equipment operators shall have 2-way radios/cellular devices on their persons to ensure audible communication in the event any changes or new hazards may arise. 2a. All workers should stay outside of the Exclusion Zone of all equipment unless operator is stopped and in "Hands Off" mode. **(This includes the spotter unless an exception has been established in the Site-specific JSA).** If the Exclusion Zone must be reduced due to work area restrictions, then the spotter and operator shall enforce the reduced Exclusion Zone. 2a. Spotters must make eye contact with the machine operator or all movement ceases until visual contact can be reestablished. 2a. Spotter shall keep an eye out for any issues with the machine the operator may not see and communicate with other work crews and spotters on behalf of the operator. 2a. If the spotter needs to take a break, he must find a replacement before leaving or have the machine stop operations. **No heavy equipment shall operate without a spotter under any circumstances.** 2a. Wear fluorescent clothing/safety vest. 2a. **Do not multitask. Only perform Spotting**

DRAFT

[1] Each Job or Operation consists of a set of tasks / steps. Be sure to list all the steps needed to perform job.
[2] A hazard is a potential danger. Break hazards into six types: Contact - victim is struck by or strikes an object; Caught - victim is caught on, caught in or caught between objects; Fall - victim falls to ground or lower level (includes slips and trips); Exertion - excessive strain or stress / ergonomics / lifting techniques; Exposure - inhalation/skin hazards; Energy Source – electricity, pressure, compression/tension.
[3] Using the first two columns as a guide, decide what actions or procedures are necessary to eliminate or minimize the risk. List the recommended safe operating procedures. Say exactly what needs to be done - such as "use two persons to lift". Avoid general statements such as, "be careful".

Assess [1]JOB STEPS	Analyze [2]POTENTIAL HAZARDS	Act [3]CRITICAL ACTIONS
	2b. FALL: Slip/Trip/Fall	2b. Look where walking to identify and avoid slip/trip/fall hazards. Avoid icy and/or wet surfaces. Remove obstacles if possible. 2b. Use designated walkways during spotting whenever possible. 2b. **Do not walk backwards. Always face the direction you are walking towards.**
	2c. CAUGHT: Caught between machinery and nearby objects.	2c. **Maintain Exclusion Zone.** Do not stand between large, loose or fixed objects or structures and the machinery while it is in motion. Keep in sight of operator at all times while being aware of surrounding structures.
	2d. EXPOSURE: Inhalation of exhaust from machinery.	2d. The spotter will position him/herself upwind of the working machinery, when possible. Spotter will also inform others working within the vicinity of the EZ of proper positioning, if applicable.

DRAFT

[1] Each Job or Operation consists of a set of tasks / steps. Be sure to list all the steps needed to perform job.
[2] A hazard is a potential danger. Break hazards into six types: Contact - victim is struck by or strikes an object; Caught - victim is caught on, caught in or caught between objects; Fall - victim falls to ground or lower level (includes slips and trips); Exertion - excessive strain or stress / ergonomics / lifting techniques; Exposure - inhalation/skin hazards.
[3] Using the first two columns as a guide, decide what actions or procedures are necessary to eliminate or minimize the risk. List the recommended safe operating procedures. Say exactly what needs to be done - such as "use two persons to lift". Avoid general statements such as, "be careful".

JOB SAFETY ANALYSIS	Ctrl. No. GEN-029	DATE: 4/11/2023	☐ NEW ☒ REVISED	PAGE 1 of 2

JSA TYPE CATEGORY	WORK TYPE	WORK ACTIVITY (Description)	
GENERIC	**Preclearing/Sampling**	**Hand Augering**	
DEVELOPMENT TEAM	**POSITION / TITLE**	**REVIEWED BY:**	**POSITION / TITLE**
Sean Owens	Senior Health & Safety Specialist	Brian Hobbs	Corporate Health & Safety Director

REQUIRED AND / OR RECOMMENDED PERSONAL PROTECTIVE EQUIPMENT

☐ LIFE VEST	☐ GOGGLES	☐ AIR PURIFYING RESPIRATOR	☒ GLOVES: Cut Resistant / Leather / Nitrile / Chemical resistant
☒ HARD HAT	☐ FACE SHIELD	☐ SUPPLIED RESPIRATOR	☐ OTHER
☐ LIFELINE / BODY HARNESS	☐ HEARING PROTECTION	☒ PPE CLOTHING: Long sleeve high visibility clothing	
☒ SAFETY GLASSES	☒ SAFETY SHOES: Steel or composite toed		

REQUIRED AND / OR RECOMMENDED EQUIPMENT

Hand Auger Tools (buckets, rods), 5-gallon buckets, hand tools (hammer, etc)

COMMITMENT TO SAFETY- All personnel onsite will actively participate in hazard recognition and mitigation throughout the day by verbalizing SPSAs.

Assess [1]JOB STEPS	Analyze [2]POTENTIAL HAZARDS	Act [3]CRITICAL ACTIONS
1. Drive/walk to hand clearing/hand augering location	**1a. CONTACT:** Property damage and personal injury caused by obstructions/vehicles	1a. Maintain speed limit on-site. 1a. All equipment must be stowed and secured prior to moving. 1a. Drive on established roadways. 1a. Do not back up vehicle without spotter where visibility is limited; use pull-through spots or back into parking spots; use an audible signal (horn/back-up alarm) when backing up vehicles.1c.
	1b. FALL: Personal injury from tripping/falling due to uneven terrain, weather conditions, and materials/equipment stored at portions of the Site	1b. Inspect walking path for uneven terrain, weather-related hazards (i.e., ice, puddles, snow, etc.), and obstructions prior to mobilizing equipment. 1b. Do not climb over stored materials/equipment; walk around. Use established pathways and walk on stable, secure ground. 1b. Use established ramp when descending into/ascending from impoundment areas. 1b. Keep tools and equipment in a designated area. When not in use, tools and equipment must be returned to their proper storage location. Keep work area clear of obstructions.
	1c. EXERTION: Muscle strain/exhaustion while carrying equipment (i.e., hand auger, post-hole digger, shovel, pry bar)	1c. When carrying equipment to/from work area, use proper lifting techniques; keep back straight, lift with legs, keep load close to body, never reach with a load. Ensure that loads are balanced to reduce the potential for muscle strain. Use mechanical assistance or make multiple trips to carry equipment.
	1d. EXPOSURE: Exposure to sun, possibly causing sunburn Biological hazards - bees/wasps, poison oak, thorns, insects, etc.	1d. Wear sunscreen with an SPF of at least 15 whenever 30 minutes or more of exposure is expected. 1d. Inspect area to avoid contact with biological hazards. 1d. Wear cut resistant gloves when handling branches, shrubs, etc. that may lie within the walking path. 1d. Avoid any areas onsite that have poison oak.
2. Secure location	**2a. CONTACT:** Personnel and vehicular traffic may enter the work area.	2a. Delineate the work area with traffic cones and/or caution tape to prevent exposure to traffic and inform others of work activity. 2a. Wear reflective vest and/or fluorescent clothing. 2a. Face the direction of vehicular traffic. Position vehicle to protect worker from traffic. 2a. Communicate work activity with adjacent work areas.
	2b. FALL: Tripping/falling due to uneven terrain, and materials /equipment stored within the work area	2b. Inspect walking path for uneven terrain, weather-related hazards (i.e., ice, puddles, snow, etc.), and obstructions prior to mobilizing equipment to the impoundments. 2b. Equipment and tools will be staged in a convenient, stable, and orderly manner. 2b. Equipment and tools will be stored at the lowest point of potential energy and out of the walkway and immediate work area (i.e. tools should not be propped against walls or nearby equipment or vehicles). 2b. Equipment and tools that are not anticipated to be used will be returned to an appropriate storage area that is out of the immediate work area.

DRAFT

[1] Each Job or Operation consists of a set of tasks / steps. Be sure to list all the steps needed to perform job.
[2] A hazard is a potential danger. Break hazards into six types: Contact - victim is struck by or strikes an object; Caught - victim is caught on, caught in or caught between objects; Fall - victim falls to ground or lower level (includes slips and trips); Exertion - excessive strain or stress / ergonomics / lifting techniques; Exposure - inhalation/skin hazards; Energy Source – electricity, pressure, compression/tension.
[3] Using the first two columns as a guide, decide what actions or procedures are necessary to eliminate or minimize the risk. List the recommended safe operating procedures. Say exactly what needs to be done - such as "use two persons to lift." Avoid general statements such as, "be careful."

Assess [1]JOB STEPS	Analyze [2]POTENTIAL HAZARDS	Act [3]CRITICAL ACTIONS
3. Verify pre-clearance protocol; review completed Subsurface Utility Checklist and utility verification site walkthrough.	**3a. ENERGY SOURCE:** Underground utility damage; property damage; personal injury	3a. Confirm that "Call Before You Dig" and local utility companies were contacted prior to hand augering. 3a. Walk the Site to evaluate utility markings and review maps.
4. Augering/advancing borehole	**4a. EXPOSURE:** Contaminated soil/water/vapor **4b. EXERTION:** Muscle strain from lifting, bending, repetitive motion. **4c. CAUGHT:** Personal injury as a result of jewelry/loose clothing caught on equipment, well covers, machinery, hand auger, pry bar etc.. **4d. CONTACT/CAUGHT:** Pinch points, abrasions	4a. Monitor breathing zone with a PID when VOCs area concern. If vapors sustain > 5 ppm, upgrade PPE as per HASP. 4a. Wear chemical-resistant disposable gloves and safety glasses when handling impacted materials. 4a. Place excavated soil on plastic sheeting and store soil waste in designated area. 4a. Work on the upwind side of the boring. 4b. Body positioning and rotating with the auger to reduce strain. Don't twist back. 4c. No form of jewelry should be worn while on-site. 4c. Clothing must be appropriately sized so it is not loose fitting. 4d. Keep head and upper body clear when lifting hand auger, pry bar/post-hole digger. Ensure to not be overly aggressive when using pry bar. 4d. Ensure all jewelry is removed, loose clothing is secured, and PPE is secured close to the body.
5. Lithologic observation and soil sampling	**5a. EXPOSURE:** Contact with contamination (impacted soil and/or lab preservatives)	5a. Wear chemical-resistant disposable gloves to protect hands when handling samples; wear safety glasses when handling any preservatives; use containment material or plastic sheeting to protect surrounding areas. 5a. When collecting soil sample from hand auger, put large zip lock bag over entire auger to prevent spillage of soil on to the ground. 5a. Open sample jars slowly and fill carefully to avoid contact with preservatives.
6. Decontaminate equipment	**6a. EXPOSURE:** Contact with contamination (impacted soil and/or lab preservatives, decontamination solution) **6b. CONTACT/CAUGHT:** pinch points and cuts/abrasions	6a. Wear chemical-resistant disposable gloves and safety glasses. 6a. Use an absorbent pad to clean spills. 6a. Properly dispose of used materials/PPE trash bags. 6b. Keep fingers/hands out of pinch points when dis-assembling hand auger during decontamination.

DRAFT

[1] Each Job or Operation consists of a set of tasks / steps. Be sure to list all the steps needed to perform job.
[2] A hazard is a potential danger. Break hazards into six types: Contact - victim is struck by or strikes an object; Caught - victim is caught on, caught in or caught between objects; Fall - victim falls to ground or lower level (includes slips and trips); Exertion - excessive strain or stress / ergonomics / lifting techniques; Exposure - inhalation/skin hazards; Energy Source – electricity, pressure, compression/tension.
[3] Using the first two columns as a guide, decide what actions or procedures are necessary to eliminate or minimize the risk. List the recommended safe operating procedures. Say exactly what needs to be done - such as "use two persons to lift". Avoid general statements such as, "be careful".

APPENDIX B

Safety Data Sheets (SDSs) for Chemicals Used

DRAFT

Safety Data Sheet

according to 1907/2006/EC (REACH), 1272/2008/EC (CLP), 29CFR1910/1200 and GHS Rev. 3

Effective date: 12.08.2015 **Revision** : 12.10.2015

Trade Name: Alconox

1 Identification of the substance/mixture and of the supplier

1.1 Product identifier

Trade Name: Alconox
Synonyms:
Product number: Alconox

1.2 Application of the substance / the mixture : Cleaning material/Detergent

1.3 Details of the supplier of the Safety Data Sheet

Manufacturer
Alconox, Inc.
30 Glenn Street
White Plains, NY 10603
1-914-948-4040

Supplier
Not Applicable

Emergency telephone number:
ChemTel Inc
North America: 1-800-255-3924
International: 01-813-248-0585

2 Hazards identification

2.1 Classification of the substance or mixture:

In compliance with EC regulation No. 1272/2008, 29CFR1910/1200 and GHS Rev. 3 and amendments.

Hazard-determining components of labeling:
Tetrasodium Pyrophosphate
Sodium tripolyphosphate
Sodium Alkylbenzene Sulfonate

2.2 Label elements:

Skin irritation, category 2.
Eye irritation, category 2A.

Hazard pictograms:



Signal word: Warning

Hazard statements:
H315 Causes skin irritation.
H319 Causes serious eye irritation.

Precautionary statements:
P264 Wash skin thoroughly after handling.
P280 Wear protective gloves/protective clothing/eye protection/face protection.
P302+P352 If on skin: Wash with soap and water.
P305+P351+P338 If in eyes: Rinse cautiously with water for several minutes. Remove contact lenses if present and easy to do. Continue rinsing.
P321 Specific treatment (see supplemental first aid instructions on this label).
P332+P313 If skin irritation occurs: Get medical advice/attention.
P362 Take off contaminated clothing and wash before reuse.
P501 Dispose of contents and container as instructed in Section 13.

DRAFT

Safety Data Sheet

according to 1907/2006/EC (REACH), 1272/2008/EC (CLP), 29CFR1910/1200 and GHS Rev. 3

Effective date: 12.08.2015 **Revision** : 12.10.2015

Trade Name: Alconox

Additional information: None.

Hazard description

Hazards Not Otherwise Classified (HNOC): None

Information concerning particular hazards for humans and environment:

The product has to be labelled due to the calculation procedure of the "General Classification guideline for preparations of the EU" in the latest valid version.

Classification system:

The classification is according to EC regulation No. 1272/2008, 29CFR1910/1200 and GHS Rev. 3 and amendments, and extended by company and literature data. The classification is in accordance with the latest editions of international substances lists, and is supplemented by information from technical literature and by information provided by the company.

3 Composition/information on ingredients

3.1 Chemical characterization : None

3.2 Description : None

3.3 Hazardous components (percentages by weight)

Identification	Chemical Name	Classification	Wt. %
CAS number: 7758-29-4	Sodium tripolyphosphate	Skin Irrit. 2 ; H315 Eye Irrit. 2; H319	12-28
CAS number: 68081-81-2	Sodium Alkylbenzene Sulfonate	Acute Tox. 4; H303 Skin Irrit. 2 ; H315 Eye Irrit. 2; H319	8-22
CAS number: 7722-88-5	Tetrasodium Pyrophosphate	Skin Irrit. 2 ; H315 Eye Irrit. 2; H319	2-16

3.4 Additional Information : None.

4 First aid measures

4.1 Description of first aid measures

General information: None.

After inhalation:

Maintain an unobstructed airway.

Loosen clothing as necessary and position individual in a comfortable position.

After skin contact:

Wash affected area with soap and water.

Seek medical attention if symptoms develop or persist.

After eye contact:

Rinse/flush exposed eye(s) gently using water for 15-20 minutes.

Remove contact lens(es) if able to do so during rinsing.

Seek medical attention if irritation persists or if concerned.

After swallowing:

Rinse mouth thoroughly.

Seek medical attention if irritation, discomfort, or vomiting persists.

DRAFT

Safety Data Sheet

according to 1907/2006/EC (REACH), 1272/2008/EC (CLP), 29CFR1910/1200 and GHS Rev. 3

Effective date: 12.08.2015 **Revision** : 12.10.2015

Trade Name: Alconox

4.2 Most important symptoms and effects, both acute and delayed

None

4.3 Indication of any immediate medical attention and special treatment needed:

No additional information.

5 Firefighting measures

5.1 Extinguishing media

Suitable extinguishing agents:

Use appropriate fire suppression agents for adjacent combustible materials or sources of ignition.

For safety reasons unsuitable extinguishing agents : None

5.2 Special hazards arising from the substance or mixture :

Thermal decomposition can lead to release of irritating gases and vapors.

5.3 Advice for firefighters

Protective equipment:

Wear protective eye wear, gloves and clothing.
Refer to Section 8.

5.4 Additional information :

Avoid inhaling gases, fumes, dust, mist, vapor and aerosols.
Avoid contact with skin, eyes and clothing.

6 Accidental release measures

6.1 Personal precautions, protective equipment and emergency procedures :

Ensure adequate ventilation.
Ensure air handling systems are operational.

6.2 Environmental precautions :

Should not be released into the environment.
Prevent from reaching drains, sewer or waterway.

6.3 Methods and material for containment and cleaning up :

Wear protective eye wear, gloves and clothing.

6.4 Reference to other sections : None

7 Handling and storage

7.1 Precautions for safe handling :

Avoid breathing mist or vapor.
Do not eat, drink, smoke or use personal products when handling chemical substances.

7.2 Conditions for safe storage, including any incompatibilities :

Store in a cool, well-ventilated area.

7.3 Specific end use(s):

No additional information.

DRAFT

Safety Data Sheet

according to 1907/2006/EC (REACH), 1272/2008/EC (CLP), 29CFR1910/1200 and GHS Rev. 3

Effective date: 12.08.2015 **Revision** : 12.10.2015

Trade Name: Alconox

8 Exposure controls/personal protection





8.1 Control parameters :

7722-88-5, Tetrasodium Pyrophosphate, OSHA TWA 5 mg/m3.

8.2 Exposure controls

Appropriate engineering controls:

Emergency eye wash fountains and safety showers should be available in the immediate vicinity of use or handling.

Respiratory protection:

Not needed under normal conditions.

Protection of skin:

Select glove material impermeable and resistant to the substance.

Eye protection:

Safety goggles or glasses, or appropriate eye protection.

General hygienic measures:

Wash hands before breaks and at the end of work.
Avoid contact with skin, eyes and clothing.

9 Physical and chemical properties

Appearance (physical state, color):	White and cream colored flakes - powder	**Explosion limit lower**: **Explosion limit upper**:	Not determined or not available. Not determined or not available.
Odor:	Not determined or not available.	**Vapor pressure at 20°C**:	Not determined or not available.
Odor threshold:	Not determined or not available.	**Vapor density**:	Not determined or not available.
pH-value:	9.5 (aqueous solution)	**Relative density**:	Not determined or not available.
Melting/Freezing point:	Not determined or not available.	**Solubilities**:	Not determined or not available.
Boiling point/Boiling range:	Not determined or not available.	**Partition coefficient (n-octanol/water)**:	Not determined or not available.
Flash point (closed cup):	Not determined or not available.	**Auto/Self-ignition temperature**:	Not determined or not available.
Evaporation rate:	Not determined or not available.	**Decomposition temperature**:	Not determined or not available.

DRAFT

Safety Data Sheet

according to 1907/2006/EC (REACH), 1272/2008/EC (CLP), 29CFR1910/1200 and GHS Rev. 3

Effective date: 12.08.2015 **Revision** : 12.10.2015

Trade Name: Alconox

Flammability (solid, gaseous):	Not determined or not available.	**Viscosity**:	a. Kinematic: Not determined or not available. b. Dynamic: Not determined or not available.
Density at 20°C:	Not determined or not available.		

10 Stability and reactivity

10.1 Reactivity : None

10.2 Chemical stability : None

10.3 Possibility hazardous reactions : None

10.4 Conditions to avoid : None

10.5 Incompatible materials : None

10.6 Hazardous decomposition products : None

11 Toxicological information

11.1 Information on toxicological effects :

Acute Toxicity:

Oral:

: LD50 > 5000 mg/kg oral rat - Product .

Chronic Toxicity: No additional information.

Skin corrosion/irritation:

Sodium Alkylbenzene Sulfonate: Causes skin irritation. .

Serious eye damage/irritation:

Sodium Alkylbenzene Sulfonate: Causes serious eye irritation .

Tetrasodium Pyrophosphate: Rabbit - Risk of serious damage to eyes .

Respiratory or skin sensitization: No additional information.

Carcinogenicity: No additional information.

IARC (International Agency for Research on Cancer): None of the ingredients are listed.

NTP (National Toxicology Program): None of the ingredients are listed.

Germ cell mutagenicity: No additional information.

Reproductive toxicity: No additional information.

STOT-single and repeated exposure: No additional information.

Additional toxicological information: No additional information.

12 Ecological information

DRAFT

Safety Data Sheet

according to 1907/2006/EC (REACH), 1272/2008/EC (CLP), 29CFR1910/1200 and GHS Rev. 3

Effective date: 12.08.2015 **Revision** : 12.10.2015

Trade Name: Alconox

12.1 Toxicity:

Sodium Alkylbenzene Sulfonate: Fish, LC50 1.67 mg/l, 96 hours.
Sodium Alkylbenzene Sulfonate: Aquatic invertebrates, EC50 Daphnia 2.4 mg/l, 48 hours.
Sodium Alkylbenzene Sulfonate: Aquatic Plants, EC50 Algae 29 mg/l, 96 hours.
Tetrasodium Pyrophosphate: Fish, LC50 - other fish - 1,380 mg/l - 96 h.
Tetrasodium Pyrophosphate: Aquatic invertebrates, EC50 - Daphnia magna (Water flea) - 391 mg/l - 48 h.

12.2 Persistence and degradability: No additional information.

12.3 Bioaccumulative potential: No additional information.

12.4 Mobility in soil: No additional information.

General notes: No additional information.

12.5 Results of PBT and vPvB assessment:

PBT: No additional information.

vPvB: No additional information.

12.6 Other adverse effects: No additional information.

13 Disposal considerations

13.1 Waste treatment methods (consult local, regional and national authorities for proper disposal)

Relevant Information:

It is the responsibility of the waste generator to properly characterize all waste materials according to applicable regulatory entities. (US 40CFR262.11).

14 Transport information

14.1 UN Number: None
ADR, ADN, DOT, IMDG, IATA

14.2 UN Proper shipping name: None
ADR, ADN, DOT, IMDG, IATA

14.3 Transport hazard classes:
ADR, ADN, DOT, IMDG, IATA

Class: None
Label: None
LTD. QTY: None

US DOT
Limited Quantity Exception: None

Bulk:
RQ (if applicable): None
Proper shipping Name: None
Hazard Class: None
Packing Group: None
Marine Pollutant (if applicable): No additional information.

Non Bulk:
RQ (if applicable): None
Proper shipping Name: None
Hazard Class: None
Packing Group: None
Marine Pollutant (if applicable): No additional information.

DRAFT

Safety Data Sheet

according to 1907/2006/EC (REACH), 1272/2008/EC (CLP), 29CFR1910/1200 and GHS Rev. 3

Effective date: 12.08.2015 **Revision** : 12.10.2015

Trade Name: Alconox

Comments: None	**Comments:** None
14.4 Packing group: ADR, ADN, DOT, IMDG, IATA	None
14.5 Environmental hazards :	None
14.6 Special precautions for user:	None
Danger code (Kemler):	None
EMS number:	None
Segregation groups:	None
14.7 Transport in bulk according to Annex II of MARPOL73/78 and the IBC Code:	Not applicable.
14.8 Transport/Additional information:	
Transport category:	None
Tunnel restriction code:	None
UN "Model Regulation":	None

15 Regulatory information

15.1 Safety, health and environmental regulations/legislation specific for the substance or mixture.

North American

SARA

Section 313 (specific toxic chemical listings): None of the ingredients are listed.
Section 302 (extremely hazardous substances): None of the ingredients are listed.

CERCLA (Comprehensive Environmental Response, Clean up and Liability Act) Reportable

Spill Quantity: None of the ingredients are listed.

TSCA (Toxic Substances Control Act):

Inventory: All ingredients are listed.
Rules and Orders: Not applicable.

Proposition 65 (California):

Chemicals known to cause cancer: None of the ingredients are listed.

Chemicals known to cause reproductive toxicity for females: None of the ingredients are listed.

Chemicals known to cause reproductive toxicity for males: None of the ingredients are listed.

Chemicals known to cause developmental toxicity: None of the ingredients are listed.

Canadian

Canadian Domestic Substances List (DSL):
All ingredients are listed.

EU

REACH Article 57 (SVHC): None of the ingredients are listed.

DRAFT

Safety Data Sheet

according to 1907/2006/EC (REACH), 1272/2008/EC (CLP), 29CFR1910/1200 and GHS Rev. 3

Effective date: 12.08.2015 **Revision** : 12.10.2015

Trade Name: Alconox

Germany MAK: Not classified.

Asia Pacific

Australia

Australian Inventory of Chemical Substances (AICS): All ingredients are listed.

China

Inventory of Existing Chemical Substances in China (IECSC): All ingredients are listed.

Japan

Inventory of Existing and New Chemical Substances (ENCS): All ingredients are listed.

Korea

Existing Chemicals List (ECL): All ingredients are listed.

New Zealand

New Zealand Inventory of Chemicals (NZOIC): All ingredients are listed.

Philippines

Philippine Inventory of Chemicals and Chemical Substances (PICCS): All ingredients are listed.

Taiwan

Taiwan Chemical Substance Inventory (TSCI): All ingredients are listed.

16 Other information

Abbreviations and Acronyms: None

Summary of Phrases

Hazard statements:

H315 Causes skin irritation.
H319 Causes serious eye irritation.

Precautionary statements:

P264 Wash skin thoroughly after handling.
P280 Wear protective gloves/protective clothing/eye protection/face protection.
P302+P352 If on skin: Wash with soap and water.
P305+P351+P338 If in eyes: Rinse cautiously with water for several minutes. Remove contact lenses if present and easy to do. Continue rinsing.
P321 Specific treatment (see supplemental first aid instructions on this label).
P332+P313 If skin irritation occurs: Get medical advice/attention.
P362 Take off contaminated clothing and wash before reuse.
P501 Dispose of contents and container as instructed in Section 13.

Manufacturer Statement:

The information provided in this Safety Data Sheet is correct to the best of our knowledge, information and belief at the date of its publication. The information given is designed only as guidance for safe handling, use, processing, storage, transportation, disposal and release and is not to be considered a warranty or quality specification. The information relates only to the specific material designated and may not be valid for such material used in combination with any other materials or in any process, unless specified in the text.

NFPA: 1-0-0

DRAFT

Safety Data Sheet

according to 1907/2006/EC (REACH), 1272/2008/EC (CLP), 29CFR1910/1200 and GHS Rev. 3


Effective date: 12.08.2015 **Revision** : 12.10.2015

Trade Name: Alconox

HMIS: 1-0-0

DRAFT



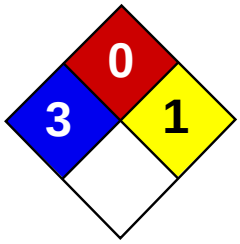



Material Safety Data Sheet
Hydrochloric acid MSDS

Section 1: Chemical Product and Company Identification

Product Name: Hydrochloric acid

Catalog Codes: SLH1462, SLH3154

CAS#: Mixture.

RTECS: MW4025000

TSCA: TSCA 8(b) inventory: Hydrochloric acid

CI#: Not applicable.

Synonym: Hydrochloric Acid; Muriatic Acid

Chemical Name: Not applicable.

Chemical Formula: Not applicable.

Contact Information:

Sciencelab.com, Inc.
14025 Smith Rd.
Houston, Texas 77396

US Sales: **1-800-901-7247**
International Sales: **1-281-441-4400**

Order Online: ScienceLab.com

CHEMTREC (24HR Emergency Telephone), call:
1-800-424-9300

International CHEMTREC, call: 1-703-527-3887

For non-emergency assistance, call: 1-281-441-4400

Section 2: Composition and Information on Ingredients

Composition:

Name	CAS #	% by Weight
Hydrogen chloride	7647-01-0	20-38
Water	7732-18-5	62-80

Toxicological Data on Ingredients: Hydrogen chloride: GAS (LC50): Acute: 4701 ppm 0.5 hours [Rat].

Section 3: Hazards Identification

Potential Acute Health Effects:
Very hazardous in case of skin contact (corrosive, irritant, permeator), of eye contact (irritant, corrosive), of ingestion, . Slightly hazardous in case of inhalation (lung sensitizer). Non-corrosive for lungs. Liquid or spray mist may produce tissue damage particularly on mucous membranes of eyes, mouth and respiratory tract. Skin contact may produce burns. Inhalation of the spray mist may produce severe irritation of respiratory tract, characterized by coughing, choking, or shortness of breath. Severe over-exposure can result in death. Inflammation of the eye is characterized by redness, watering, and itching. Skin inflammation is characterized by itching, scaling, reddening, or, occasionally, blistering.

Potential Chronic Health Effects:
Slightly hazardous in case of skin contact (sensitizer). CARCINOGENIC EFFECTS: Classified 3 (Not classifiable for human.) by IARC [Hydrochloric acid]. MUTAGENIC EFFECTS: Not available. TERATOGENIC EFFECTS: Not available. DEVELOPMENTAL TOXICITY: Not available. The substance may be toxic to kidneys, liver, mucous membranes, upper respiratory tract, skin, eyes, Circulatory System, teeth. Repeated or prolonged exposure to the substance can produce target

DRAFT

organs damage. Repeated or prolonged contact with spray mist may produce chronic eye irritation and severe skin irritation. Repeated or prolonged exposure to spray mist may produce respiratory tract irritation leading to frequent attacks of bronchial infection. Repeated exposure to a highly toxic material may produce general deterioration of health by an accumulation in one or many human organs.

Section 4: First Aid Measures

Eye Contact:
Check for and remove any contact lenses. In case of contact, immediately flush eyes with plenty of water for at least 15 minutes. Cold water may be used. Get medical attention immediately.

Skin Contact:
In case of contact, immediately flush skin with plenty of water for at least 15 minutes while removing contaminated clothing and shoes. Cover the irritated skin with an emollient. Cold water may be used.Wash clothing before reuse. Thoroughly clean shoes before reuse. Get medical attention immediately.

Serious Skin Contact:
Wash with a disinfectant soap and cover the contaminated skin with an anti-bacterial cream. Seek immediate medical attention.

Inhalation:
If inhaled, remove to fresh air. If not breathing, give artificial respiration. If breathing is difficult, give oxygen. Get medical attention immediately.

Serious Inhalation:
Evacuate the victim to a safe area as soon as possible. Loosen tight clothing such as a collar, tie, belt or waistband. If breathing is difficult, administer oxygen. If the victim is not breathing, perform mouth-to-mouth resuscitation. WARNING: It may be hazardous to the person providing aid to give mouth-to-mouth resuscitation when the inhaled material is toxic, infectious or corrosive. Seek immediate medical attention.

Ingestion:
If swallowed, do not induce vomiting unless directed to do so by medical personnel. Never give anything by mouth to an unconscious person. Loosen tight clothing such as a collar, tie, belt or waistband. Get medical attention immediately.

Serious Ingestion: Not available.

DRAFT

Section 5: Fire and Explosion Data

Flammability of the Product: Non-flammable.

Auto-Ignition Temperature: Not applicable.

Flash Points: Not applicable.

Flammable Limits: Not applicable.

Products of Combustion: Not available.

Fire Hazards in Presence of Various Substances: of metals

Explosion Hazards in Presence of Various Substances: Non-explosive in presence of open flames and sparks, of shocks.

Fire Fighting Media and Instructions: Not applicable.

Special Remarks on Fire Hazards:
Non combustible. Calcium carbide reacts with hydrogen chloride gas with incandescence. Uranium phosphide reacts with hydrochloric acid to release spontaneously flammable phosphine. Rubidium acetylene carbides burns with slightly warm hydrochloric acid. Lithium silicide in contact with hydrogen chloride becomes incandescent. When dilute hydrochloric acid is used, gas spontaneously flammable in air is evolved. Magnesium boride treated with concentrated hydrochloric acid produces spontaneously flammble gas. Cesium acetylene carbide burns hydrogen chloride gas. Cesium carbide ignites in contact with hydrochloric acid unless acid is dilute. Reacts with most metals to produce flammable Hydrodgen gas.

Special Remarks on Explosion Hazards:

Hydrogen chloride in contact with the following can cause an explosion, ignition on contact, or other violent/vigorous reaction: Acetic anhydride AgClO + CCl4 Alcohols + hydrogen cyanide, Aluminum Aluminum-titanium alloys (with HCl vapor), 2-Amino ethanol, Ammonium hydroxide, Calcium carbide Ca3P2 Chlorine + dinitroanilines (evolves gas), Chlorosulfonic acid Cesium carbide Cesium acetylene carbide, 1,1-Difluoroethylene Ethylene diamine Ethylene imine, Fluorine, HClO4 Hexalithium disilicide H2SO4 Metal acetylides or carbides, Magnesium boride, Mercuric sulfate, Oleum, Potassium permanganate, beta-Propiolactone Propylene oxide Rubidium carbide, Rubidium, acetylene carbide Sodium (with aqueous HCl), Sodium hydroxide Sodium tetraselenium, Sulfonic acid, Tetraselenium tetranitride, U3P4 , Vinyl acetate. Silver perchlorate with carbon tetrachloride in the presence of hydrochloric acid produces trichloromethyl perchlorate which detonates at 40 deg. C.

Section 6: Accidental Release Measures

Small Spill:
Dilute with water and mop up, or absorb with an inert dry material and place in an appropriate waste disposal container. If necessary: Neutralize the residue with a dilute solution of sodium carbonate.

Large Spill:
Corrosive liquid. Poisonous liquid. Stop leak if without risk. Absorb with DRY earth, sand or other non-combustible material. Do not get water inside container. Do not touch spilled material. Use water spray curtain to divert vapor drift. Use water spray to reduce vapors. Prevent entry into sewers, basements or confined areas; dike if needed. Call for assistance on disposal. Neutralize the residue with a dilute solution of sodium carbonate. Be careful that the product is not present at a concentration level above TLV. Check TLV on the MSDS and with local authorities.

Section 7: Handling and Storage

Precautions:
Keep locked up.. Keep container dry. Do not ingest. Do not breathe gas/fumes/ vapor/spray. Never add water to this product. In case of insufficient ventilation, wear suitable respiratory equipment. If ingested, seek medical advice immediately and show the container or the label. Avoid contact with skin and eyes. Keep away from incompatibles such as oxidizing agents, organic materials, metals, alkalis, moisture. May corrode metallic surfaces. Store in a metallic or coated fiberboard drum using a strong polyethylene inner package.

Storage: Keep container tightly closed. Keep container in a cool, well-ventilated area.

Section 8: Exposure Controls/Personal Protection

Engineering Controls:
Provide exhaust ventilation or other engineering controls to keep the airborne concentrations of vapors below their respective threshold limit value. Ensure that eyewash stations and safety showers are proximal to the work-station location.

Personal Protection:
Face shield. Full suit. Vapor respirator. Be sure to use an approved/certified respirator or equivalent. Gloves. Boots.

Personal Protection in Case of a Large Spill:
Splash goggles. Full suit. Vapor respirator. Boots. Gloves. A self contained breathing apparatus should be used to avoid inhalation of the product. Suggested protective clothing might not be sufficient; consult a specialist BEFORE handling this product.

Exposure Limits:
CEIL: 5 (ppm) from OSHA (PEL) [United States] CEIL: 7 (mg/m3) from OSHA (PEL) [United States] CEIL: 5 from NIOSH CEIL: 7 (mg/m3) from NIOSH TWA: 1 STEL: 5 (ppm) [United Kingdom (UK)] TWA: 2 STEL: 8 (mg/m3) [United Kingdom (UK)]Consult local authorities for acceptable exposure limits.

Section 9: Physical and Chemical Properties

Physical state and appearance: Liquid.

DRAFT

Odor: Pungent. Irritating (Strong.)

Taste: Not available.

Molecular Weight: Not applicable.

Color: Colorless to light yellow.

pH (1% soln/water): Acidic.

Boiling Point:
108.58 C @ 760 mm Hg (for 20.22% HCl in water) 83 C @ 760 mm Hg (for 31% HCl in water) 50.5 C (for 37% HCl in water)

Melting Point:
-62.25°C (-80°F) (20.69% HCl in water) -46.2 C (31.24% HCl in water) -25.4 C (39.17% HCl in water)

Critical Temperature: Not available.

Specific Gravity:
1.1- 1.19 (Water = 1) 1.10 (20%and 22% HCl solutions) 1.12 (24% HCl solution) 1.15 (29.57% HCl solution) 1.16 (32% HCl solution) 1.19 (37% and 38%HCl solutions)

Vapor Pressure: 16 kPa (@ 20°C) average

Vapor Density: 1.267 (Air = 1)

Volatility: Not available.

Odor Threshold: 0.25 to 10 ppm

Water/Oil Dist. Coeff.: Not available.

Ionicity (in Water): Not available.

Dispersion Properties: See solubility in water, diethyl ether.

Solubility: Soluble in cold water, hot water, diethyl ether.

Section 10: Stability and Reactivity Data

Stability: The product is stable.

Instability Temperature: Not available.

Conditions of Instability: Incompatible materials, water

Incompatibility with various substances:
Highly reactive with metals. Reactive with oxidizing agents, organic materials, alkalis, water.

Corrosivity:
Extremely corrosive in presence of aluminum, of copper, of stainless steel(304), of stainless steel(316). Non-corrosive in presence of glass.

Special Remarks on Reactivity:
Reacts with water especially when water is added to the product. Absorption of gaseous hydrogen chloride on mercuric sulfate becomes violent @ 125 deg. C. Sodium reacts very violently with gaseous hydrogen chloride. Calcium phosphide and hydrochloric acid undergo very energetic reaction. It reacts with oxidizers releasing chlorine gas. Incompatible with, alkali metals, carbides, borides, metal oxides, vinyl acetate, acetylides, sulphides, phosphides, cyanides, carbonates. Reacts with most metals to produce flammable Hydrogen gas. Reacts violently (moderate reaction with heat of evolution) with water especially when water is added to the product. Isolate hydrogen chloride from heat, direct sunlight, alkalies (reacts vigorously), organic materials, and oxidizers (especially nitric acid and chlorates), amines, metals, copper and alloys (e.g. brass), hydroxides, zinc (galvanized materials), lithium silicide (incandescence), sulfuric acid(increase in temperature and pressure) Hydrogen chloride gas is emitted when this product is in contact with sulfuric acid. Adsorption of Hydrochloric Acid onto silicon dioxide results in exothmeric reaction. Hydrogen chloride causes aldehydes and epoxides to violently polymerize. Hydrogen chloride or Hydrochloric Acid in contact with the folloiwng can cause explosion or ignition on contact or

Special Remarks on Corrosivity:

DRAFT

Highly corrosive. Incompatible with copper and copper alloys. It attacks nearly all metals (mercury, gold, platinium, tantalum, silver, and certain alloys are exceptions). It is one of the most corrosive of the nonoxidizing acids in contact with copper alloys. No corrosivity data on zinc, steel. Severe Corrosive effect on brass and bronze

Polymerization: Will not occur.

Section 11: Toxicological Information

Routes of Entry: Absorbed through skin. Dermal contact. Eye contact. Inhalation.

Toxicity to Animals:
Acute oral toxicity (LD50): 900 mg/kg [Rabbit]. Acute toxicity of the vapor (LC50): 1108 ppm, 1 hours [Mouse]. Acute toxicity of the vapor (LC50): 3124 ppm, 1 hours [Rat].

Chronic Effects on Humans:
CARCINOGENIC EFFECTS: Classified 3 (Not classifiable for human.) by IARC [Hydrochloric acid]. May cause damage to the following organs: kidneys, liver, mucous membranes, upper respiratory tract, skin, eyes, Circulatory System, teeth.

Other Toxic Effects on Humans:
Very hazardous in case of skin contact (corrosive, irritant, permeator), of ingestion, . Hazardous in case of eye contact (corrosive), of inhalation (lung corrosive).

Special Remarks on Toxicity to Animals:
Lowest Published Lethal Doses (LDL/LCL) LDL [Man] -Route: Oral; 2857 ug/kg LCL [Human] - Route: Inhalation; Dose: 1300 ppm/30M LCL [Rabbit] - Route: Inhalation; Dose: 4413 ppm/30M

Special Remarks on Chronic Effects on Humans:
May cause adverse reproductive effects (fetoxicity). May affect genetic material.

Special Remarks on other Toxic Effects on Humans:
Acute Potential Health Effects: Skin: Corrosive. Causes severe skin irritation and burns. Eyes: Corrosive. Causes severe eye irritation/conjuntivitis, burns, corneal necrosis. Inhalation: May be fatal if inhaled. Material is extremely destructive to tissue of the mucous membranes and upper respiratory tract. Inhalation of hydrochloric acid fumes produces nose, throat, and larryngeal burning, and irritation, pain and inflammation, coughing, sneezing, choking sensation, hoarseness, laryngeal spasms, upper respiratory tract edema, chest pains, as well has headache, and palpitations. Inhalation of high concentrations can result in corrosive burns, necrosis of bronchial epithelium, constriction of the larynx and bronchi, nasospetal perforation, glottal closure, occur, particularly if exposure is prolonged. May affect the liver. Ingestion: May be fatal if swallowed. Causes irritation and burning, ulceration, or perforation of the gastrointestinal tract and resultant peritonitis, gastric hemorrhage and infection. Can also cause nausea, vomitting (with "coffee ground" emesis), diarrhea, thirst, difficulty swallowing, salivation, chills, fever, uneasiness, shock, strictures and stenosis (esophogeal, gastric, pyloric). May affect behavior (excitement), the cardiovascular system (weak rapid pulse, tachycardia), respiration (shallow respiration), and urinary system (kidneys- renal failure, nephritis). Acute exposure via inhalation or ingestion can also cause erosion of tooth enamel. Chronic Potential Health Effects: dyspnea, bronchitis. Chemical pneumonitis and pulmonary edema can also

DRAFT

Section 12: Ecological Information

Ecotoxicity: Not available.

BOD5 and COD: Not available.

Products of Biodegradation:
Possibly hazardous short term degradation products are not likely. However, long term degradation products may arise.

Toxicity of the Products of Biodegradation: The products of degradation are less toxic than the product itself.

Special Remarks on the Products of Biodegradation: Not available.

Section 13: Disposal Considerations

Waste Disposal:

Waste must be disposed of in accordance with federal, state and local environmental control regulations.

Section 14: Transport Information

DOT Classification: Class 8: Corrosive material

Identification: : Hydrochloric acid, solution UNNA: 1789 PG: II

Special Provisions for Transport: Not available.

Section 15: Other Regulatory Information

Federal and State Regulations:
Connecticut hazardous material survey.: Hydrochloric acid Illinois toxic substances disclosure to employee act: Hydrochloric acid Illinois chemical safety act: Hydrochloric acid New York release reporting list: Hydrochloric acid Rhode Island RTK hazardous substances: Hydrochloric acid Pennsylvania RTK: Hydrochloric acid Minnesota: Hydrochloric acid Massachusetts RTK: Hydrochloric acid Massachusetts spill list: Hydrochloric acid New Jersey: Hydrochloric acid New Jersey spill list: Hydrochloric acid Louisiana RTK reporting list: Hydrochloric acid Louisiana spill reporting: Hydrochloric acid California Director's List of Hazardous Substances: Hydrochloric acid TSCA 8(b) inventory: Hydrochloric acid TSCA 4(a) proposed test rules: Hydrochloric acid SARA 302/304/311/312 extremely hazardous substances: Hydrochloric acid SARA 313 toxic chemical notification and release reporting: Hydrochloric acid CERCLA: Hazardous substances.: Hydrochloric acid: 5000 lbs. (2268 kg)

Other Regulations:
OSHA: Hazardous by definition of Hazard Communication Standard (29 CFR 1910.1200). EINECS: This product is on the European Inventory of Existing Commercial Chemical Substances.

Other Classifications:

WHMIS (Canada):
CLASS D-2A: Material causing other toxic effects (VERY TOXIC). CLASS E: Corrosive liquid.

DSCL (EEC):
R34- Causes burns. R37- Irritating to respiratory system. S26- In case of contact with eyes, rinse immediately with plenty of water and seek medical advice. S45- In case of accident or if you feel unwell, seek medical advice immediately (show the label where possible).

HMIS (U.S.A.):

Health Hazard: 3

Fire Hazard: 0

Reactivity: 1

Personal Protection:

National Fire Protection Association (U.S.A.):

Health: 3

Flammability: 0

Reactivity: 1

Specific hazard:

Protective Equipment:
Gloves. Full suit. Vapor respirator. Be sure to use an approved/certified respirator or equivalent. Wear appropriate respirator when ventilation is inadequate. Face shield.

Section 16: Other Information

DRAFT

References:
-Hawley, G.G.. The Condensed Chemical Dictionary, 11e ed., New York N.Y., Van Nostrand Reinold, 1987. -SAX, N.I. Dangerous Properties of Indutrial Materials. Toronto, Van Nostrand Reinold, 6e ed. 1984. -The Sigma-Aldrich Library of Chemical Safety Data, Edition II. -Guide de la loi et du règlement sur le transport des marchandises dangeureuses au canada. Centre de conformité internatinal Ltée. 1986.

Other Special Considerations: Not available.

Created: 10/09/2005 05:45 PM


Last Updated: 05/21/2013 12:00 PM

The information above is believed to be accurate and represents the best information currently available to us. However, we make no warranty of merchantability or any other warranty, express or implied, with respect to such information, and we assume no liability resulting from its use. Users should make their own investigations to determine the suitability of the information for their particular purposes. In no event shall ScienceLab.com be liable for any claims, losses, or damages of any third party or for lost profits or any special, indirect, incidental, consequential or exemplary damages, howsoever arising, even if ScienceLab.com has been advised of the possibility of such damages.

DRAFT

MATERIAL SAFETY DATA SHEET

Prepared to U.S. OSHA, CMA, ANSI and Canadian WHMIS Standards

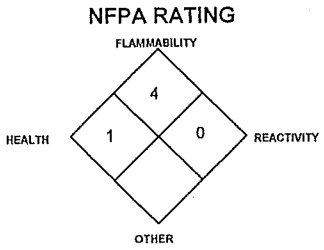

PART I *What is the material and what do I need to know in an emergency?*

1. PRODUCT IDENTIFICATION

CHEMICAL NAME; CLASS: **ISOBUTYLENE - C_4H_8**
Document Number: Isobutylene

PRODUCT USE: For general analytical/synthetic chemical uses.

SUPPLIER/MANUFACTURER'S NAME: MESA Specialty Gases & Equipment
ADDRESS: 3619 Pendleton Avenue, Suite C
Santa Ana, CA 92704

BUSINESS PHONE: 1-714-434-7102
EMERGENCY PHONE: INFOTRAC: 1-800-535-5053

DATE OF PREPARATION: May 10, 1999

DRAFT

2. COMPOSITION and INFORMATION ON INGREDIENTS

CHEMICAL NAME	CAS #	mole %	EXPOSURE LIMITS IN AIR					
			ACGIH		OSHA			
			TLV ppm	STEL ppm	PEL ppm	STEL ppm	IDLH ppm	OTHER
Isobutylene	115-11-7	> 99.0%	There are no specific exposure limits for Isobutylene. Isobutylene is a simple asphyxiant (SA). Oxygen levels should be maintained above 19.5%.					
Maximum Impurities		< 1.0%	None of the trace impurities in this mixture contribute significantly to the hazards associated with the product. All hazard information pertinent to this product has been provided in this Material Safety Data Sheet, per the requirements of the OSHA Hazard Communication Standard (29 CFR 1910.1200) and State equivalent standards.					

NE = Not Established C = Ceiling Limit See Section 16 for Definitions of Terms Used

NOTE: All WHMIS required information is included. It is located in appropriate sections based on the ANSI Z400.1-1993 format.

3. HAZARD IDENTIFICATION

EMERGENCY OVERVIEW: Isobutylene is a colorless, liquefied, flammable gas with an unpleasant odor similar to burning coal. The liquefied gas rapidly turns into a gas at standard atmospheric temperatures and pressures. Isobutylene is an asphyxiant and presents a significant health hazard by displacing the oxygen in the atmosphere. Rapid evaporation of liquid from the cylinder may cause frostbite. Both the liquid and gas pose a serious fire hazard when accidentally released. The gas is heavier than air and may travel to a source of ignition and flash back to a leak or open container. Flame or high temperature impinging on a localized area of a cylinder of Isobutylene can cause the cylinder to rupture without activating the cylinder's relief devices. Provide adequate fire protection during emergency response situations.

SYMPTOMS OF OVEREXPOSURE BY ROUTE OF EXPOSURE: The most significant route of overexposure for this gas is by inhalation. The following paragraphs describe symptoms of exposure by route of exposure.

INHALATION: High concentrations of this gas can cause an oxygen-deficient environment. Individuals breathing such an atmosphere may experience symptoms which include headaches, ringing in ears, dizziness, drowsiness, unconsciousness, nausea, vomiting, and depression of all the senses. Under some circumstances of overexposure, death may occur. Isobutylene also has some degree of anesthetic action and can be mildly irritating to the mucous membranes. The effects associated with various levels of oxygen are as follows:

CONCENTRATION	SYMPTOMS OF EXPOSURE
12-16% Oxygen:	Breathing and pulse rate increased, muscular coordination slightly disturbed.
10-14% Oxygen:	Emotional upset, abnormal fatigue, disturbed respiration.
6-10% Oxygen:	Nausea and vomiting, collapse or loss of consciousness.
Below 6%:	Convulsive movements, possible respiratory collapse, and death.

OTHER POTENTIAL HEALTH EFFECTS: Contact with liquid or rapidly expanding gases (which are released under high pressure) may cause frostbite. Symptoms of frostbite include change in skin color to white or grayish-yellow. The pain after such contact can quickly subside.

HAZARDOUS MATERIAL INFORMATION SYSTEM

HEALTH	(BLUE)	1
FLAMMABILITY	(RED)	4
REACTIVITY	(YELLOW)	0
PROTECTIVE EQUIPMENT		B

EYES	RESPIRATORY	HANDS	BODY
	See Section 8		See Section 8

For routine industrial applications

See Section 16 for Definition of Ratings

HEALTH EFFECTS OR RISKS FROM EXPOSURE: An Explanation in **Lay Terms**. Overexposure to Isobutylene may cause the following health effects:

ACUTE: The most significant hazard associated with this gas is inhalation of oxygen-deficient atmospheres. Symptoms of oxygen deficiency include respiratory difficulty, headache, dizziness, and nausea. At high concentrations, unconsciousness or death may occur. Contact with liquefied gas or rapidly expanding gases may cause frostbite.

CHRONIC: There are currently no known adverse health effects associated with chronic exposure to Isobutylene.

TARGET ORGANS: Respiratory system.

PART II *What should I do if a hazardous situation occurs?*

4. FIRST-AID MEASURES

RESCUERS SHOULD NOT ATTEMPT TO RETRIEVE VICTIMS OF EXPOSURE TO ISOBUTYLENE WITHOUT ADEQUATE PERSONAL PROTECTIVE EQUIPMENT. At a minimum, Self-Contained Breathing Apparatus and Fire-Retardant Personal Protective equipment should be worn. Adequate fire protection must be provided during rescue situations.

DRAFT

4. FIRST-AID MEASURES (Continued)

Remove victim(s) to fresh air as quickly as possible. Trained personnel should administer supplemental oxygen and/or cardio-pulmonary resuscitation, if necessary. Only trained personnel should administer supplemental oxygen.

In case of frostbite, place the frostbitten part in warm water. DO NOT USE HOT WATER. If warm water is not available, or is impractical to use, wrap the affected parts gently in blankets. Alternatively, if the fingers or hands are frostbitten, place the affected area in the armpit. Encourage victim to gently exercise the affected part while being warmed. Seek immediate medical attention.


Victim(s) must be taken for medical attention. Rescuers should be taken for medical attention, if necessary. Take copy of label and MSDS to physician or other health professional with victim(s).

5. FIRE-FIGHTING MEASURES

FLASH POINT (Closed Cup): -10°C (< 14°F)
AUTOIGNITION TEMPERATURE: 465°C (869°F)
FLAMMABLE LIMITS (in air by volume, %):

Lower (LEL): 1.8%
Upper (UEL): 9.6%

NFPA RATING

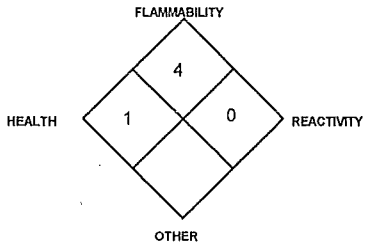

See Section 16 for Definition of Ratings

FIRE EXTINGUISHING MATERIALS: Extinguish Isobutylene fires by shutting off the source of the gas. Use water spray or a foam agent to cool fire-exposed containers, structures, and equipment.

UNUSUAL FIRE AND EXPLOSION HAZARDS: When involved in a fire, this material may ignite and produce toxic gases, including carbon monoxide and carbon dioxide.

DANGER! Fires impinging (direct flame) on the outside surface of unprotected pressure storage vessels of Isobutylene can be very dangerous. Direct flame exposure on the cylinder wall can cause an explosion either by BLEVE (Boiling Liquid Expanding Vapor Explosion), or by exothermic decomposition. This is a catastrophic failure of the vessel releasing the contents into a massive fireball and explosion. The resulting fire and explosion can result in severe equipment damage and personnel injury or death over a large area around the vessel. For massive fires in large areas, use unmanned hose holder or monitor nozzles; if this is not possible, withdraw from area and allow fire to burn.

Explosion Sensitivity to Mechanical Impact: Not sensitive.
Explosion Sensitivity to Static Discharge: Static discharge may cause Isobutylene to ignite explosively if released.

SPECIAL FIRE-FIGHTING PROCEDURES: Structural firefighters must wear Self-Contained Breathing Apparatus and full protective equipment. The best fire-fighting technique may be simply to let the burning gas escape from the pressurized cylinder, tank car, or pipeline. Stop the leak before extinguishing fire. If the fire is extinguished before the leak is sealed, the leaking gas could explosively re-ignite without warning and cause extensive damage, injury, or fatality. In this case, increase ventilation (in enclosed areas) to prevent flammable or explosive mixture formation. Structural firefighters must wear Self-Contained Breathing Apparatus and full protective equipment. Because of the potential for a BLEVE, evacuation of non-emergency personnel is essential. If water is not available for cooling or protection of vessel exposures, evacuate the area. Refer to the North American Emergency Response Guidebook for additional information. Other information for pre-planning can be found in the American Petroleum Institute Publications 2510 and 2510A.

6. ACCIDENTAL RELEASE MEASURES

SPILL AND LEAK RESPONSE: Uncontrolled releases should be responded to by trained personnel using pre-planned procedures. Proper protective equipment should be used. In case of a release, clear the affected area, protect people, and respond with trained personnel. Adequate fire protection must be provided. Minimum Personal Protective Equipment should be **Level B: fire-retardant protective clothing, gloves resistant to tears, and Self-Contained Breathing Apparatus.**

Use only non-sparking tools and equipment. Locate and seal the source of the leaking gas. Protect personnel attempting the shut off with water spray. Allow the gas to dissipate. Monitor the surrounding area for combustible gas levels and oxygen. Combustible gas concentration must be below 10% of the LEL (LEL = 1.8%) prior to entry. The atmosphere must have at least 19.5 percent oxygen before personnel can be allowed in the area without Self-Contained Breathing Apparatus. Attempt to close the main source valve prior to entering the area. If this does not stop the release (or if it is not possible to reach the valve), allow the gas to release in place or remove it to a safe area and allow the gas to be released there.

THIS IS AN EXTREMELY FLAMMABLE GAS. Protection of all personnel and the area must be maintained.

DRAFT

PART III *How can I prevent hazardous situations from occurring?*

7. HANDLING and STORAGE

WORK PRACTICES AND HYGIENE PRACTICES: As with all chemicals, avoid getting Isobutylene IN YOU. Do not eat or drink while handling chemicals. Be aware of any signs of dizziness or fatigue; exposures to fatal concentrations of Isobutylene could occur without any significant warning symptoms.

STORAGE AND HANDLING PRACTICES: Cylinders should be stored in dry, well-ventilated areas away from sources of heat. Compressed gases can present significant safety hazards. Store containers away from heavily trafficked areas and emergency exits. Post "No Smoking or Open Flames" signs in storage or use areas.

SPECIAL PRECAUTIONS FOR HANDLING GAS CYLINDERS: Protect cylinders against physical damage. Store in cool, dry, well-ventilated area, away from sources of heat, ignition and direct sunlight. Do not allow area where cylinders are stored to exceed 52°C (125°F). Isolate from oxidizers such as oxygen, chlorine, or fluorine. Use a check valve or trap in the discharge line to prevent hazardous backflow. Post "No Smoking or Open Flame" signs in storage and use areas. Cylinders should be stored upright and be firmly secured to prevent falling or being knocked over. Cylinders can be stored in the open, but in such cases, should be protected against extremes of weather and from the dampness of the ground to prevent rusting. Never tamper with pressure relief devices in valves and cylinders. Electrical equipment should be non-sparking or explosion proof. The following rules are applicable to situations in which cylinders are being used:

Before Use: Move cylinders with a suitable hand truck. Do not drag, slide, or roll cylinders. Do not drop cylinders or permit them to strike each other. Secure cylinders firmly. Leave the valve protection cap, if provided, in place until cylinder is ready for use.

During Use: Use designated CGA fittings and other support equipment. Do not use adapters. Do not heat cylinder by any means to increase the discharge rate of the product from the cylinder. Use check valve or trap in discharge line to prevent hazardous backflow into the cylinder. Do not use oils or grease on gas-handling fittings or equipment.

After Use: Close main cylinder valve. Replace valve protection cap, if provided. Mark empty cylinders "EMPTY".

NOTE: Use only DOT or ASME code containers. Earth-ground and bond all lines and equipment associated with Isobutylene. Close valve after each use and when empty. Cylinders must not be recharged except by or with the consent of owner. For additional information refer to the Compressed Gas Association Pamphlet P-1, *Safe Handling of Compressed Gases in Containers*. Additionally, refer to CGA Bulletin SB-2 "*Oxygen Deficient Atmospheres*".

PROTECTIVE PRACTICES DURING MAINTENANCE OF CONTAMINATED EQUIPMENT: Follow practices indicated in Section 6 (Accidental Release Measures). Make certain that application equipment is locked and tagged-out safely. Purge gas handling equipment with inert gas (e.g., nitrogen) before attempting repairs.

8. EXPOSURE CONTROLS - PERSONAL PROTECTION

VENTILATION AND ENGINEERING CONTROLS: Use with adequate ventilation. Local exhaust ventilation is preferred, because it prevents Isobutylene dispersion into the work place by eliminating it at its source. If appropriate, install automatic monitoring equipment to detect the presence of potentially explosive air-gas mixtures and level of oxygen.

RESPIRATORY PROTECTION: Maintain oxygen levels above 19.5% in the workplace. Maintain level of gas below the level listed in Section 2 (Composition and Information on Ingredients). Use supplied air respiratory protection if oxygen levels are below 19.5% or during emergency response to a release of Isobutylene. If respiratory protection is required, follow the requirements of the Federal OSHA Respiratory Protection Standard (29 CFR 1910.134) or equivalent State standards.

EYE PROTECTION: Splash goggles or safety glasses, for protection from rapidly expanding gases and splashes of liquid Isobutylene.

HAND PROTECTION: Wear gloves resistant to tears when handling cylinders of Isobutylene. Use low-temperature protective gloves (e.g., Kevlar) when working with containers of liquid Isobutylene.

BODY PROTECTION: Use body protection appropriate for task. Transfer of large quantities under pressure may require protective equipment appropriate to protect employees from splashes of liquefied product, as well as fire retardant items.

DRAFT

9. PHYSICAL and CHEMICAL PROPERTIES

VAPOR DENSITY @ 21.1°C (70°F): 2.396 kg/m^3 (0.1496 lb/ft^3)
SPECIFIC GRAVITY (air = 1): 1.997
SOLUBILITY IN WATER: Insoluble.
EVAPORATION RATE (nBuAc = 1): Not applicable.
ODOR THRESHOLD: Not established.
COEFFICIENT WATER/OIL DISTRIBUTION: Not applicable.
pH: Not applicable.
FREEZING POINT: -140°C (-220.6°F)
BOILING POINT @ 1 atm: -6.9°C (19.6°F)
EXPANSION RATIO: Not applicable
VAPOR PRESSURE (psia): 39
SPECIFIC VOLUME (ft^3/lb): 6.7

APPEARANCE AND COLOR: Colorless gas with the unpleasant odor of burning coal. The liquid is also colorless and has the same unpleasant odor of burning coal.

HOW TO DETECT THIS SUBSTANCE (warning properties): There are no distinct warning properties. In terms of leak detection, fittings and joints can be painted with a soap solution to detect leaks, which will be indicated by a bubble formation.

10. STABILITY and REACTIVITY

STABILITY: Stable.

DECOMPOSITION PRODUCTS: When ignited in the presence of oxygen, this gas will burn to produce carbon monoxide and carbon dioxide.

MATERIALS WITH WHICH SUBSTANCE IS INCOMPATIBLE: Strong oxidizers (e.g., chlorine, bromine pentafluoride, oxygen, oxygen difluoride, and nitrogen trifluoride).

HAZARDOUS POLYMERIZATION: Will not occur.

CONDITIONS TO AVOID: Contact with incompatible materials and exposure to heat, sparks, and other sources of ignition. Cylinders exposed to high temperatures or direct flame can rupture or burst.

PART IV *Is there any other useful information about this material?*

11. TOXICOLOGICAL INFORMATION

TOXICITY DATA: The following information is for pure Isobutylene.

ISOBUTYLENE:
LC_{50} (rat, inhalation) = 620 g/m^3/4 hours
LC_{50} (mouse, inhalation) = 415 g/m^3/2 hours

SUSPECTED CANCER AGENT: Isobutylene is not found on the following lists: FEDERAL OSHA Z LIST, NTP, IARC, CAL/OSHA, and therefore is neither considered to be nor suspected to be a cancer-causing agent by these agencies.

IRRITANCY OF PRODUCT: Isobutylene may be mildly irritating to the mucous membranes. In addition, contact with rapidly expanding gases can cause frostbite to exposed tissue.

SENSITIZATION TO THE PRODUCT: Isobutylene is not known to cause sensitization in humans.

REPRODUCTIVE TOXICITY INFORMATION: Listed below is information concerning the effects of Isobutylene on the human reproductive system.

Mutagenicity: No mutagenic effects have been described for Isobutylene.
Embryotoxicity: No embryotoxic effects have been described for Isobutylene.
Teratogenicity: No teratogenic effects have been described for Isobutylene.
Reproductive Toxicity: No reproductive toxicity effects have been described for Isobutylene.

A mutagen is a chemical which causes permanent changes to genetic material (DNA) such that the changes will propagate through generational lines. An embryotoxin is a chemical which causes damage to a developing embryo (i.e., within the first eight weeks of pregnancy in humans), but the damage does not propagate across generational lines. A teratogen is a chemical which causes damage to a developing fetus, but the damage does not propagate across generational lines. A reproductive toxin is any substance which interferes in any way with the reproductive process.

MEDICAL CONDITIONS AGGRAVATED BY EXPOSURE: Acute or chronic respiratory conditions may be aggravated by overexposure to Isobutylene.

DRAFT

11. TOXICOLOGICAL INFORMATION (Continued)

RECOMMENDATIONS TO PHYSICIANS: Administer oxygen, if necessary. Treat symptoms and eliminate exposure.

BIOLOGICAL EXPOSURE INDICES (BEIs): Currently, Biological Exposure Indices (BEIs) are not applicable for Isobutylene.

12. ECOLOGICAL INFORMATION

ENVIRONMENTAL STABILITY: This gas will be dissipated rapidly in well-ventilated areas.

EFFECT OF MATERIAL ON PLANTS or ANIMALS: Any adverse effect on animals would be related to oxygen-deficient environments. No adverse effect is anticipated to occur to plant life, except for frost produced in the presence of rapidly expanding gases. See Section 11, Toxicological Information, for additional information on effects on animals.

EFFECT OF CHEMICAL ON AQUATIC LIFE: No evidence is currently available on the effects of Isobutylene on aquatic life.

13. DISPOSAL CONSIDERATIONS

PREPARING WASTES FOR DISPOSAL: Waste disposal must be in accordance with appropriate Federal, State, and local regulations. Return cylinders with any residual product to MESA Specialty Gases & Equipment Do not dispose of locally.

14. TRANSPORTATION INFORMATION

THIS MATERIAL IS HAZARDOUS AS DEFINED BY 49 CFR 172.101 BY THE U.S. DEPARTMENT OF TRANSPORTATION.

For Isobutylene Gas:

PROPER SHIPPING NAME:	Isobutylene
HAZARD CLASS NUMBER and DESCRIPTION:	2.1 (Flammable Gas)
UN IDENTIFICATION NUMBER:	UN 1055
PACKING GROUP:	Not Applicable
DOT LABEL(S) REQUIRED:	Flammable Gas

NORTH AMERICAN EMERGENCY RESPONSE GUIDEBOOK NUMBER (1996): 115

Alternate Description:

PROPER SHIPPING NAME:	Petroleum gases, liquefied
HAZARD CLASS NUMBER and DESCRIPTION:	2.1 (Flammable Gas)
UN IDENTIFICATION NUMBER:	UN 1075
PACKING GROUP:	Not Applicable
DOT LABEL(S) REQUIRED:	Flammable Gas

NORTH AMERICAN EMERGENCY RESPONSE GUIDEBOOK NUMBER (1996): 115

MARINE POLLUTANT: Isobutylene is not classified by the DOT as a Marine Pollutant (as defined by 49 CFR 172.101, Appendix B).

TRANSPORT CANADA TRANSPORTATION OF DANGEROUS GOODS REGULATIONS: THIS MATERIAL IS CONSIDERED AS DANGEROUS GOODS. Use the above information for the preparation of Canadian Shipments.

DRAFT

15. REGULATORY INFORMATION

U.S. SARA REPORTING REQUIREMENTS: Isobutylene is not subject to the reporting requirements of Sections 302, 304, and 313 of Title III of the Superfund Amendments and Reauthorization Act.

U.S. SARA THRESHOLD PLANNING QUANTITY: Not applicable.

U.S. CERCLA REPORTABLE QUANTITY (RQ): Not applicable.

CANADIAN DSL/NDSL INVENTORY STATUS: Isobutylene is on the DSL Inventory.

U.S. TSCA INVENTORY STATUS: Isobutylene is listed on the TSCA Inventory.

15. REGULATORY INFORMATION (Continued)

OTHER U.S. FEDERAL REGULATIONS: Isobutylene is subject to the reporting requirements of Section 112(r) of the Clean Air Act. The Threshold Quantity for this gas is 10,000 lb. Depending on specific operations involving the use of Isobutylene, the regulations of the Process Safety Management of Highly Hazardous Chemicals may be applicable (29 CFR 1910.119). Under this regulation Isobutylene is not listed in Appendix A; however, any process that involves a flammable gas on-site, in one location, in quantities of 10,000 lb (4,553 kg) or greater is covered under this regulation unless it is used as a fuel.

U.S. STATE REGULATORY INFORMATION: Isobutylene is covered under specific State regulations, as denoted below:

Alaska - Designated Toxic and Hazardous Substances: Liquefied Petroleum Gas.
California - Permissible Exposure Limits for Chemical Contaminants: Liquefied Petroleum Gas.
Florida - Substance List: Isobutylene.
Illinois - Toxic Substance List: No.
Kansas - Section 302/313 List: No.
Massachusetts - Substance List: Isobutylene.
Michigan - Critical Materials Register: No.
Minnesota - List of Hazardous Substances: Liquefied Petroleum Gas.
Missouri - Employer Information/Toxic Substance List: No.
New Jersey - Right to Know Hazardous Substance List: Isobutylene.
North Dakota - List of Hazardous Chemicals, Reportable Quantities: No.
Pennsylvania - Hazardous Substance List: Isobutylene.
Rhode Island - Hazardous Substance List: Liquefied Petroleum Gas.
Texas - Hazardous Substance List: Liquefied Petroleum Gas.
West Virginia - Hazardous Substance List: Liquefied Petroleum Gas.
Wisconsin - Toxic and Hazardous Substances: Liquefied Petroleum Gas.

CALIFORNIA SAFE DRINKING WATER AND TOXIC ENFORCEMENT ACT (PROPOSITION 65): Isobutylene is not on the California Proposition 65 lists.

LABELING:

DANGER:

FLAMMABLE LIQUID AND GAS UNDER PRESSURE.
CAN FORM EXPLOSIVE MIXTURES WITH AIR.
MAY CAUSE FROSTBITE.

Keep away from heat, flames, and sparks.
Store and use with adequate ventilation.
Cylinder temperature should not exceed 52°C (125°F).
Do not get liquid in eyes, on skin, or clothing.
Close valve after each use and when empty.
Use in accordance with the Material Safety Data Sheet.

FIRST AID:


IF INHALED, remove to fresh air. If not breathing, give artificial respiration. If breathing is difficult, give oxygen. Call a physician.

IN CASE OF FROSTBITE, obtain immediate medical attention.

DO NOT REMOVE THIS PRODUCT LABEL.

CANADIAN WHMIS SYMBOLS:

Class A: Compressed Gas
Class B1: Flammable Gas

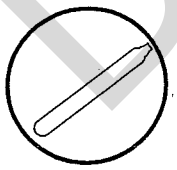



DRAFT

16. OTHER INFORMATION

The information contained herein is based on data considered accurate. However, no warranty is expressed or implied regarding the accuracy of these data or the results to be obtained from the use thereof. MESA Specialty Gases & Equipment assumes no responsibility for injury to the vendee or third persons proximately caused by the material if reasonable safety procedures are not adhered to as stipulated in the data sheet. Additionally, MESA Specialty Gases & Equipment assumes no responsibility for injury to vendee or third persons proximately caused by abnormal use of the material even if reasonable safety procedures are followed. Furthermore, vendee assumes the risk in his use of the material.

DEFINITIONS OF TERMS

A large number of abbreviations and acronyms appear on a MSDS. Some of these which are commonly used include the following:

CAS #: This is the Chemical Abstract Service Number which uniquely identifies each constituent. It is used for computer-related searching.

EXPOSURE LIMITS IN AIR:
ACGIH - American Conference of Governmental Industrial Hygienists, a professional association which establishes exposure limits. **TLV** - Threshold Limit Value - an airborne concentration of a substance which represents conditions under which it is generally believed that nearly all workers may be repeatedly exposed without adverse effect. The duration must be considered, including the 8-hour Time Weighted Average **(TWA)**, the 15-minute Short Term Exposure Limit, and the instantaneous Ceiling Level **(C)**. Skin absorption effects must also be considered.
OSHA - U.S. Occupational Safety and Health Administration. **PEL** - Permissible Exposure Limit - This exposure value means exactly the same as a TLV, except that it is enforceable by OSHA. The OSHA Permissible Exposure Limits are based in the 1989 PELs and the June, 1993 Air Contaminants Rule (Federal Register: 58: 35338-35351 and 58: 40191). Both the current PELs and the vacated PELs are indicated. The phrase, "Vacated 1989 PEL," is placed next to the PEL which was vacated by Court Order.
IDLH - Immediately Dangerous to Life and Health - This level represents a concentration from which one can escape within 30-minutes without suffering escape-preventing or permanent injury. **The DFG - MAK** is the Republic of Germany's Maximum Exposure Level, similar to the U.S. PEL. **NIOSH** is the National Institute of Occupational Safety and Health, which is the research arm of the U.S. Occupational Safety and Health Administration **(OSHA)**. NIOSH issues exposure guidelines called Recommended Exposure Levels **(RELs)**. When no exposure guidelines are established, an entry of **NE** is made for reference.

HAZARD RATINGS:
HAZARDOUS MATERIALS IDENTIFICATION SYSTEM: Health Hazard: **0** (minimal acute or chronic exposure hazard); **1** (slight acute or chronic exposure hazard); **2** (moderate acute or significant chronic exposure hazard); **3** (severe acute exposure hazard; onetime overexposure can result in permanent injury and may be fatal); **4** (extreme acute exposure hazard; onetime overexposure can be fatal). Flammability Hazard: **0** (minimal hazard); **1** (materials that require substantial pre-heating before burning); **2** (combustible liquid or solids; liquids with a flash point of 38-93°C [100-200°F]); **3** (Class IB and IC flammable liquids with flash points below 38°C [100°F]); **4** (Class IA flammable liquids with flash points below 23°C [73°F] and boiling points below 38°C [100°F]. Reactivity Hazard: **0** (normally stable); 1 (material that can become unstable at elevated temperatures or which can react slightly with water); **2** (materials that are unstable but do not detonate or which can react violently with water); **3** (materials that can detonate when initiated or which can react explosively with water); **4** (materials that can detonate at normal temperatures or pressures).
NATIONAL FIRE PROTECTION ASSOCIATION: Health Hazard: **0** (material that on exposure under fire conditions would offer no hazard beyond that of ordinary combustible materials); **1** (materials that on exposure under fire conditions could cause irritation or minor residual injury); **2** (materials that on intense or continued exposure under fire conditions could cause temporary incapacitation or possible residual injury); **3** (materials that can on short exposure could cause serious temporary or residual injury); **4** (materials that under very short exposure causes death or major residual injury).

NATIONAL FIRE PROTECTION ASSOCIATION (Continued): Flammability Hazard and Reactivity Hazard: Refer to definitions for "Hazardous Materials Identification System".


FLAMMABILITY LIMITS IN AIR:
Much of the information related to fire and explosion is derived from the National Fire Protection Association **(NFPA)**. Flash Point - Minimum temperature at which a liquid gives off sufficient vapors to form an ignitable mixture with air. Autoignition Temperature: The minimum temperature required to initiate combustion in air with no other source of ignition. LEL - the lowest percent of vapor in air, by volume, that will explode or ignite in the presence of an ignition source. UEL - the highest percent of vapor in air, by volume, that will explode or ignite in the presence of an ignition source.

TOXICOLOGICAL INFORMATION:
Possible health hazards as derived from human data, animal studies, or from the results of studies with similar compounds are presented. Definitions of some terms used in this section are: **LD_{50}** - Lethal Dose (solids & liquids) which kills 50% of the exposed animals; **LC_{50}** - Lethal Concentration (gases) which kills 50% of the exposed animals; **ppm** concentration expressed in parts of material per million parts of air or water; **mg/m^3** concentration expressed in weight of substance per volume of air; **mg/kg** quantity of material, by weight, administered to a test subject, based on their body weight in kg. Data from several sources are used to evaluate the cancer-causing potential of the material. The sources are: **IARC** - the International Agency for Research on Cancer; **NTP** - the National Toxicology Program, **RTECS** - the Registry of Toxic Effects of Chemical Substances, **OSHA** and **CAL/OSHA**. IARC and NTP rate chemicals on a scale of decreasing potential to cause human cancer with rankings from 1 to 4. Subrankings (2A, 2B, etc.) are also used. Other measures of toxicity include **TDLo**, the lowest dose to cause a symptom and **TCLo** the lowest concentration to cause a symptom; **TDo, LDLo**, and **LDo**, or **TC, TCo, LCLo**, and **LCo**, the lowest dose (or concentration) to cause lethal or toxic effects. **BEI** - Biological Exposure Indices, represent the levels of determinants which are most likely to be observed in specimens collected from a healthy worker who has been exposed to chemicals to the same extent as a worker with inhalation exposure to the TLV. Ecological Information: EC is the effect concentration in water.

REGULATORY INFORMATION:
This section explains the impact of various laws and regulations on the material. **EPA** is the U.S. Environmental Protection Agency. **WHMIS** is the Canadian Workplace Hazardous Materials Information System. **DOT** and **TC** are the U.S. Department of Transportation and the Transport Canada, respectively. Superfund Amendments and Reauthorization Act **(SARA)**; the Canadian Domestic/Non-Domestic Substances List **(DSL/NDSL)**; the U.S. Toxic Substance Control Act **(TSCA)**; Marine Pollutant status according to the **DOT**; the Comprehensive Environmental Response, Compensation, and Liability Act **(CERCLA or Superfund)**; and various state regulations.

DRAFT



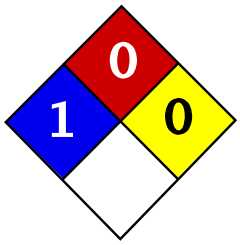

Health	1
Fire	0
Reactivity	0
Personal Protection	E

Material Safety Data Sheet
Lead MSDS

Section 1: Chemical Product and Company Identification

Product Name: Lead

Catalog Codes: SLL1291, SLL1669, SLL1081, SLL1459, SLL1834

CAS#: 7439-92-1

RTECS: OF7525000

TSCA: TSCA 8(b) inventory: Lead

CI#: Not available.

Synonym: Lead Metal, granular; Lead Metal, foil; Lead Metal, sheet; Lead Metal, shot

Chemical Name: Lead

Chemical Formula: Pb

Contact Information:

Sciencelab.com, Inc.
14025 Smith Rd.
Houston, Texas 77396

US Sales: **1-800-901-7247**
International Sales: **1-281-441-4400**

Order Online: ScienceLab.com

CHEMTREC (24HR Emergency Telephone), call: 1-800-424-9300

International CHEMTREC, call: 1-703-527-3887

For non-emergency assistance, call: 1-281-441-4400

Section 2: Composition and Information on Ingredients

Composition:

Name	CAS #	% by Weight
Lead	7439-92-1	100

Toxicological Data on Ingredients: Lead LD50: Not available. LC50: Not available.

Section 3: Hazards Identification

Potential Acute Health Effects: Slightly hazardous in case of skin contact (irritant), of eye contact (irritant), of ingestion, of inhalation.

Potential Chronic Health Effects:
Slightly hazardous in case of skin contact (permeator).
CARCINOGENIC EFFECTS: Classified A3 (Proven for animal.) by ACGIH, 2B (Possible for human.) by IARC.
MUTAGENIC EFFECTS: Not available.
TERATOGENIC EFFECTS: Not available.
DEVELOPMENTAL TOXICITY: Not available.
The substance may be toxic to blood, kidneys, central nervous system (CNS).
Repeated or prolonged exposure to the substance can produce target organs damage.

DRAFT

Section 4: First Aid Measures

Eye Contact:
Check for and remove any contact lenses. In case of contact, immediately flush eyes with plenty of water for at least 15 minutes. Get medical attention if irritation occurs.

Skin Contact: Wash with soap and water. Cover the irritated skin with an emollient. Get medical attention if irritation develops.

Serious Skin Contact: Not available.

Inhalation:
If inhaled, remove to fresh air. If not breathing, give artificial respiration. If breathing is difficult, give oxygen. Get medical attention.

Serious Inhalation: Not available.

Ingestion:
Do NOT induce vomiting unless directed to do so by medical personnel. Never give anything by mouth to an unconscious person. If large quantities of this material are swallowed, call a physician immediately. Loosen tight clothing such as a collar, tie, belt or waistband.

Serious Ingestion: Not available.

Section 5: Fire and Explosion Data

Flammability of the Product: May be combustible at high temperature.

Auto-Ignition Temperature: Not available.

Flash Points: Not available.

Flammable Limits: Not available.

Products of Combustion: Some metallic oxides.

Fire Hazards in Presence of Various Substances: Non-flammable in presence of open flames and sparks, of shocks, of heat.

Explosion Hazards in Presence of Various Substances:
Risks of explosion of the product in presence of mechanical impact: Not available.
Risks of explosion of the product in presence of static discharge: Not available.

Fire Fighting Media and Instructions:
SMALL FIRE: Use DRY chemical powder.
LARGE FIRE: Use water spray, fog or foam. Do not use water jet.

Special Remarks on Fire Hazards: When heated to decomposition it emits highly toxic fumes of lead.

Special Remarks on Explosion Hazards: Not available.

Section 6: Accidental Release Measures

Small Spill:
Use appropriate tools to put the spilled solid in a convenient waste disposal container. Finish cleaning by spreading water on the contaminated surface and dispose of according to local and regional authority requirements.

Large Spill:
Use a shovel to put the material into a convenient waste disposal container. Finish cleaning by spreading water on the contaminated surface and allow to evacuate through the sanitary system. Be careful that the product is not

DRAFT

present at a concentration level above TLV. Check TLV on the MSDS and with local authorities.

Section 7: Handling and Storage

Precautions:
Keep locked up.. Keep away from heat. Keep away from sources of ignition. Empty containers pose a fire risk, evaporate the residue under a fume hood. Ground all equipment containing material. Do not ingest. Do not breathe dust. Wear suitable protective clothing. If ingested, seek medical advice immediately and show the container or the label. Keep away from incompatibles such as oxidizing agents.

Storage: Keep container tightly closed. Keep container in a cool, well-ventilated area.

Section 8: Exposure Controls/Personal Protection

Engineering Controls:
Use process enclosures, local exhaust ventilation, or other engineering controls to keep airborne levels below recommended exposure limits. If user operations generate dust, fume or mist, use ventilation to keep exposure to airborne contaminants below the exposure limit.

Personal Protection: Safety glasses. Lab coat. Dust respirator. Be sure to use an approved/certified respirator or equivalent. Gloves.

Personal Protection in Case of a Large Spill:
Splash goggles. Full suit. Dust respirator. Boots. Gloves. A self contained breathing apparatus should be used to avoid inhalation of the product. Suggested protective clothing might not be sufficient; consult a specialist BEFORE handling this product.

Exposure Limits:
TWA: 0.05 (mg/m3) from ACGIH (TLV) [United States]
TWA: 0.05 (mg/m3) from OSHA (PEL) [United States]
TWA: 0.03 (mg/m3) from NIOSH [United States]
TWA: 0.05 (mg/m3) [Canada]Consult local authorities for acceptable exposure limits.

DRAFT

Section 9: Physical and Chemical Properties

Physical state and appearance: Solid. (Metal solid.)

Odor: Not available.

Taste: Not available.

Molecular Weight: 207.21 g/mole

Color: Bluish-white. Silvery. Gray

pH (1% soln/water): Not applicable.

Boiling Point: 1740°C (3164°F)

Melting Point: 327.43°C (621.4°F)

Critical Temperature: Not available.

Specific Gravity: 11.3 (Water = 1)

Vapor Pressure: Not applicable.

Vapor Density: Not available.

Volatility: Not available.

Odor Threshold: Not available.

Water/Oil Dist. Coeff.: Not available.

Ionicity (in Water): Not available.

Dispersion Properties: Not available.

Solubility: Insoluble in cold water.

Section 10: Stability and Reactivity Data

Stability: The product is stable.

Instability Temperature: Not available.

Conditions of Instability: Incompatible materials, excess heat

Incompatibility with various substances: Reactive with oxidizing agents.

Corrosivity: Non-corrosive in presence of glass.

Special Remarks on Reactivity:
Can react vigorously with oxidizing materials.
Incompatible with sodium carbide, chlorine trifluoride, trioxane + hydrogen peroxide, ammonium nitrate, sodium azide, disodium acetylide, sodium acetylide, hot concentrated nitric acid, hot concentrated hydrochloric acid, hot concentrated sulfuric acid, zirconium.

Special Remarks on Corrosivity: Not available.

Polymerization: Will not occur.

DRAFT

Section 11: Toxicological Information

Routes of Entry: Absorbed through skin. Inhalation. Ingestion.

Toxicity to Animals:
LD50: Not available.
LC50: Not available.

Chronic Effects on Humans:
CARCINOGENIC EFFECTS: Classified A3 (Proven for animal.) by ACGIH, 2B (Possible for human.) by IARC.
May cause damage to the following organs: blood, kidneys, central nervous system (CNS).

Other Toxic Effects on Humans: Slightly hazardous in case of skin contact (irritant), of ingestion, of inhalation.

Special Remarks on Toxicity to Animals: Not available.

Special Remarks on Chronic Effects on Humans: Not available.

Special Remarks on other Toxic Effects on Humans:
Acute Potential:
Skin:
Lead metal granules or dust: May cause skin irritation by mechanical action.
Lead metal foil, shot or sheets: Not likely to cause skin irritation
Eyes:
Lead metal granules or dust: Can irritate eyes by mechanical action.

Lead metal foil, shot or sheets: No hazard. Will not cause eye irritation.
Inhalation:
In an industrial setting, exposure to lead mainly occurs from inhalation of dust or fumes.
Lead dust or fumes: Can irritate the upper respiratory tract (nose, throat) as well as the bronchi and lungsby mechanical action. Lead dust can be absorbed through the respiratory system. However, inhaled lead does not accumulate in the lungs. All of an inhaled dose is eventually abssorbed or transferred to the gastrointestinal tract. Inhalation effects of exposure to fumes or dust of inorganic lead may not develop quickly. Symptoms may include metallic taste, chest pain, decreased physical fitness, fatigue, sleep disturbance, headache, irritability, reduces memory, mood and personality changes, aching bones and muscles, constipation, abdominal pains, decreasing appetite. Inhalation of large amounts may lead to ataxia, deliriuim, convulsions/seizures, coma, and death.
Lead metal foil, shot, or sheets: Not an inhalation hazard unless metal is heated. If metal is heated, fumes will be released. Inhalation of these fumes may cause "fume metal fever", which is characterized by flu-like symptoms. Symptoms may include metallic taste, fever, nausea, vomiting, chills, cough, weakness, chest pain, generalized muscle pain/aches, and increased white blood cell count.
Ingestion:
Lead metal granules or dust: The symptoms of lead poisoning include abdominal pain or cramps (lead cholic), spasms, nausea, vomiting, headache, muscle weakness, hallucinations, distorted perceptions, "lead line" on the gums, metallic taste, loss of appetite, insomnia, dizziness and other symptoms similar to that of inhalation. Acute poisoning may result in high lead levels in the blood and urine, shock, coma and death in extreme cases.
Lead metal foil, shot or sheets: Not an ingestion hazard for usual industrial handling.

Section 12: Ecological Information

Ecotoxicity: Not available.

BOD5 and COD: Not available.

Products of Biodegradation:
Possibly hazardous short term degradation products are not likely. However, long term degradation products may arise.

Toxicity of the Products of Biodegradation: The products of degradation are less toxic than the product itself.

Special Remarks on the Products of Biodegradation: Not available.

Section 13: Disposal Considerations

Waste Disposal:
Waste must be disposed of in accordance with federal, state and local environmental control regulations.

Section 14: Transport Information

DOT Classification: Not a DOT controlled material (United States).

Identification: Not applicable.

Special Provisions for Transport: Not applicable.

Section 15: Other Regulatory Information

Federal and State Regulations:
California prop. 65: This product contains the following ingredients for which the State of California has found to cause cancer, birth defects or other reproductive harm, which would require a warning under the statute: Lead
California prop. 65: This product contains the following ingredients for which the State of California has found to cause reproductive harm (female) which would require a warning under the statute: Lead
California prop. 65: This product contains the following ingredients for which the State of California has found to

DRAFT

cause reproductive harm (male) which would require a warning under the statute: Lead
California prop. 65 (no significant risk level): Lead: 0.0005 mg/day (value)
California prop. 65: This product contains the following ingredients for which the State of California has found to cause birth defects which would require a warning under the statute: Lead
California prop. 65: This product contains the following ingredients for which the State of California has found to cause cancer which would require a warning under the statute: Lead
Connecticut hazardous material survey.: Lead
Illinois toxic substances disclosure to employee act: Lead
Illinois chemical safety act: Lead
New York release reporting list: Lead
Rhode Island RTK hazardous substances: Lead
Pennsylvania RTK: Lead

Other Regulations:
OSHA: Hazardous by definition of Hazard Communication Standard (29 CFR 1910.1200).
EINECS: This product is on the European Inventory of Existing Commercial Chemical Substances.

Other Classifications:

WHMIS (Canada): CLASS D-2A: Material causing other toxic effects (VERY TOXIC).

DSCL (EEC):
R20/22- Harmful by inhalation and if swallowed.
R33- Danger of cumulative effects.
R61- May cause harm to the unborn child.
R62- Possible risk of impaired fertility.
S36/37- Wear suitable protective clothing and gloves.
S44- If you feel unwell, seek medical advice (show the label when possible).
S53- Avoid exposure - obtain special instructions before use.

HMIS (U.S.A.):

Health Hazard: 1

Fire Hazard: 0

Reactivity: 0

Personal Protection: E

National Fire Protection Association (U.S.A.):

Health: 1

Flammability: 0

Reactivity: 0

Specific hazard:

Protective Equipment:
Gloves.
Lab coat.
Dust respirator. Be sure to use an approved/certified respirator or equivalent. Wear appropriate respirator when ventilation is inadequate.

DRAFT

Safety glasses.

Section 16: Other Information

References: Not available.

Other Special Considerations: Not available.

Created: 10/10/2005 08:21 PM

Last Updated: 11/06/2008 12:00 PM

The information above is believed to be accurate and represents the best information currently available to us. However, we make no warranty of merchantability or any other warranty, express or implied, with respect to such information, and we assume no liability resulting from its use. Users should make their own investigations to determine the suitability of the information for their particular purposes. In no event shall ScienceLab.com be liable for any claims, losses, or damages of any third party or for lost profits or any special, indirect, incidental, consequential or exemplary damages, howsoever arising, even if ScienceLab.com has been advised of the possibility of such damages.

DRAFT

SAFETY DATA SHEET

Version 6.12
Revision Date 04/28/2025
Print Date 04/29/2025

SECTION 1. IDENTIFICATION

1.1 Product identifiers

Product name : Benz[*a*]anthracene

Product Number : B2209
Brand : Aldrich
Index-No. : 601-033-00-9
CAS-No. : 56-55-3

1.2 Relevant identified uses of the substance or mixture and uses advised against

Identified uses : Laboratory chemicals, Synthesis of substances

Uses advised against : The product is being supplied under the TSCA R&D Exemption (40 CFR Section 720.36). It is the recipient's responsibility to comply with the requirements of the R&D exemption. The product may not be used for a non-exempt commercial purpose under TSCA unless appropriate consent is granted in writing by MilliporeSigma.

1.3 Details of the supplier of the safety data sheet

Company : Sigma-Aldrich Inc.
3050 SPRUCE ST
ST. LOUIS MO 63103
UNITED STATES

Telephone : +1 314 771-5765
Fax : +1 800 325-5052

1.4 Emergency telephone

Emergency Phone # : 800-424-9300 CHEMTREC (USA) +1-703-527-3887 CHEMTREC (International) 24 Hours/day; 7 Days/week

SECTION 2. HAZARDS IDENTIFICATION

GHS classification in accordance with the OSHA Hazard Communication Standard (29 CFR 1910.1200)

Carcinogenicity : Category 1B

Short-term (acute) : Category 1

The life science business of Merck KGaA, Darmstadt, Germany
operates as MilliporeSigma in the US and Canada

aquatic hazard

Long-term (chronic) aquatic hazard : Category 1

Other hazards

None known.

GHS label elements

Hazard pictograms :



Signal Word : Danger

Hazard Statements : H350 May cause cancer.
H410 Very toxic to aquatic life with long lasting effects.

Precautionary Statements :

Prevention:

P201 Obtain special instructions before use.
P202 Do not handle until all safety precautions have been read and understood.
P273 Avoid release to the environment.
P280 Wear protective gloves/ protective clothing/ eye protection/ face protection.

Response:

P308 + P313 IF exposed or concerned: Get medical advice/ attention.
P391 Collect spillage.

Storage:

P405 Store locked up.

Disposal:

P501 Dispose of contents/ container to an approved waste disposal plant.

DRAFT

SECTION 3. COMPOSITION/INFORMATION ON INGREDIENTS

Substance / Mixture : Substance

Components

Chemical name	CAS No./Unique ID	Concentration (% w/w)	Trade secret
Benz[a]anthracene	56-55-3*	>= 90 - <= 100	-

* Indicates that the identifier is a CAS No.

The life science business of Merck KGaA, Darmstadt, Germany
operates as MilliporeSigma in the US and Canada

Actual concentration is withheld as a trade secret

SECTION 4. FIRST AID MEASURES

General advice	:	Show this material safety data sheet to the doctor in attendance.
If inhaled	:	After inhalation: fresh air. Call in physician.
In case of skin contact	:	In case of skin contact: Take off immediately all contaminated clothing. Rinse skin with water/ shower. Consult a physician.
In case of eye contact	:	After eye contact: rinse out with plenty of water. Call in ophthalmologist. Remove contact lenses.
If swallowed	:	After swallowing: immediately make victim drink water (two glasses at most). Consult a physician.
Most important symptoms and effects, both acute and delayed	:	The most important known symptoms and effects are described in the labelling (see section 2.2) and/or in section 11
Protection of first-aiders	:	For personal protection see section 8.
Notes to physician	:	No data available

SECTION 5. FIRE-FIGHTING MEASURES

Unsuitable extinguishing media	:	For this substance/mixture no limitations of extinguishing agents are given.
Hazardous combustion products	:	Carbon oxides Nature of decomposition products not known.
Specific extinguishing methods	:	No data available
Further information	:	Prevent fire extinguishing water from contaminating surface water or the ground water system.
Special protective equipment for fire-fighters	:	Stay in danger area only with self-contained breathing apparatus. Prevent skin contact by keeping a safe distance or by wearing suitable protective clothing.

DRAFT

The life science business of Merck KGaA, Darmstadt, Germany
operates as MilliporeSigma in the US and Canada

SECTION 6. ACCIDENTAL RELEASE MEASURES

Personal precautions, protective equipment and emergency procedures	:	Advice for non-emergency personnel: Avoid generation and inhalation of dusts in all circumstances. Avoid substance contact. Ensure adequate ventilation. Evacuate the danger area, observe emergency procedures, consult an expert. Advice for emergency responders: For personal protection see section 8.
Environmental precautions	:	Do not let product enter drains.
Methods and materials for containment and cleaning up	:	Cover drains. Collect, bind, and pump off spills. Observe possible material restrictions (see sections 7 and 10). Take up carefully. Dispose of properly. Clean up affected area. Avoid generation of dusts.

SECTION 7. HANDLING AND STORAGE

For precautions see section 2.2.

Advice on safe handling	:	Work under hood. Do not inhale substance/mixture.
Further information on storage conditions	:	Tightly closed. Dry. Keep in a well-ventilated place. Keep locked up or in an area accessible only to qualified or authorized persons.
Storage class	:	6.1C, Combustible, acute toxic Cat.3 / toxic compounds or compounds which causing chronic effects
Recommended storage temperature	:	Recommended storage temperature see product label.

SECTION 8. EXPOSURE CONTROLS/PERSONAL PROTECTION

Ingredients with workplace control parameters

Contains no substances with occupational exposure limit values.

DRAFT

The life science business of Merck KGaA, Darmstadt, Germany
operates as MilliporeSigma in the US and Canada

Biological occupational exposure limits

Components	CAS-No.	Control parameters	Biological specimen	Sampling time	Permissible concentration	Basis
Benz[a]anthracene	56-55-3	1-Hydroxypyrene	Urine	End of shift at end of workweek	2.5 µg/l	ACGIH BEI

Engineering measures : No data available

Personal protective equipment

Respiratory protection : required when dusts are generated.

Our recommendations on filtering respiratory protection are based on the following standards: DIN EN 143, DIN 14387 and other accompanying standards relating to the used respiratory protection system.

Recommended Filter type: : Filter type P3

The entrepeneur has to ensure that maintenance, cleaning and testing of respiratory protective devices are carried out according to the instructions of the producer. These measures have to be properly documented.

Hand protection

Material : Nitrile rubber
Break through time : 480 min
Glove thickness : 0.11 mm
Protective index : Full contact
Manufacturer : Dermatril® (KCL 740 / Aldrich Z677272, Size M)

Material : Nitrile rubber
Break through time : 480 min
Glove thickness : 0.11 mm
Protective index : Splash contact
Manufacturer : Dermatril® (KCL 740 / Aldrich Z677272, Size M)

Manufacturer : data source: KCL GmbH, D-36124 Eichenzell, phone +49 (0)6659 87300, e-mail sales@kcl.de, test method: EN374

Remarks : Handle with gloves. Gloves must be inspected prior to

DRAFT

The life science business of Merck KGaA, Darmstadt, Germany
operates as MilliporeSigma in the US and Canada

use. Use proper glove removal technique (without touching glove's outer surface) to avoid skin contact with this product. Dispose of contaminated gloves after use in accordance with applicable laws and good laboratory practices. Wash and dry hands.
If used in solution, or mixed with other substances, and under conditions which differ from EN 374, contact the supplier of the EC approved gloves. This recommendation is advisory only and must be evaluated by an industrial hygienist and safety officer familiar with the specific situation of anticipated use by our customers. It should not be construed as offering an approval for any specific use scenario.

Eye protection	:	Use equipment for eye protection tested and approved under appropriate government standards such as NIOSH (US) or EN 166(EU). Safety glasses
Skin and body protection	:	protective clothing
Hygiene measures	:	Immediately change contaminated clothing. Apply preventive skin protection. Wash hands and face after working with substance.

SECTION 9. PHYSICAL AND CHEMICAL PROPERTIES

Appearance	:	solid
Color	:	No data available
Odor	:	No data available
Odor Threshold	:	No data available
pH	:	No data available
Melting point/ range	:	315 - 318 °F / 157 - 159 °C
Boiling point/boiling range	:	819.7 °F / 437.6 °C
Flash point	:	No data available
Evaporation rate	:	No data available
Flammability (solid, gas)	:	No data available
Flammability (liquids)	:	No data available

DRAFT

The life science business of Merck KGaA, Darmstadt, Germany
operates as MilliporeSigma in the US and Canada

Burning rate	:	No data available
Upper explosion limit / Upper flammability limit	:	No data available
Lower explosion limit / Lower flammability limit	:	No data available
Vapor pressure	:	No data available
Relative vapor density	:	No data available
Relative density	:	No data available
Density	:	No data available
Water solubility	:	No data available
Partition coefficient: n-octanol/water	:	No data available
Autoignition temperature	:	No data available
Decomposition temperature	:	No data available
Viscosity, dynamic	:	No data available
Viscosity, kinematic	:	No data available
Flow time	:	No data available
Explosive properties	:	No data available
Oxidizing properties	:	No data available
Molecular weight	:	228.29 g/mol
Particle characteristics		
Particle size	:	No data available

DRAFT

SECTION 10. STABILITY AND REACTIVITY

Reactivity	:	No data available
Chemical stability	:	The product is chemically stable under standard ambient conditions (room temperature) .
Possibility of hazardous reactions	:	No data available

The life science business of Merck KGaA, Darmstadt, Germany
operates as MilliporeSigma in the US and Canada

Conditions to avoid	:	no information available
Incompatible materials	:	Strong oxidizing agents
Hazardous decomposition products	:	In the event of fire: see section 5

SECTION 11. TOXICOLOGICAL INFORMATION

11.1 Information on toxicological effects

Acute toxicity
Oral: No data available
Inhalation: No data available
Dermal: No data available
No data available

Skin corrosion/irritation
No data available

Serious eye damage/eye irritation
No data available

Respiratory or skin sensitization
No data available

Germ cell mutagenicity
No data available

Carcinogenicity
This product is or contains a component that has been reported to be probably carcinogenic based on its IARC, OSHA, ACGIH, NTP, or EPA classification.
Possible human carcinogen

IARC:	2B - Group 2B: Possibly carcinogenic to humans (Benz[a]anthracene)
NTP:	RAHC - Reasonably anticipated to be a human carcinogen (Benz[a]anthracene)
OSHA:	No component of this product present at levels greater than or equal to 0.1% is on OSHA's list of regulated carcinogens.

Reproductive toxicity
No data available

Specific target organ toxicity - single exposure
No data available

Specific target organ toxicity - repeated exposure
No data available

Aspiration hazard
No data available

11.2 Additional Information

To the best of our knowledge, the chemical, physical, and toxicological properties have not been thoroughly investigated.

DRAFT

The life science business of Merck KGaA, Darmstadt, Germany
operates as MilliporeSigma in the US and Canada

SECTION 12. ECOLOGICAL INFORMATION

Ecotoxicity

Components:

Benz[a]anthracene:

Toxicity to fish	:	Remarks: No data available
M-Factor (Acute aquatic toxicity)	:	10
M-Factor (Chronic aquatic toxicity)	:	10

Ecotoxicology Assessment

Acute aquatic toxicity	:	Very toxic to aquatic life.
Chronic aquatic toxicity	:	Very toxic to aquatic life with long lasting effects.

Persistence and degradability

No data available

Bioaccumulative potential

No data available

Mobility in soil

No data available

Other adverse effects

Components:

Benz[a]anthracene:

Additional ecological information	:	Discharge into the environment must be avoided.

DRAFT

SECTION 13. DISPOSAL CONSIDERATIONS

Disposal methods

Waste from residues	:	Waste material must be disposed of in accordance with the national and local regulations. Leave chemicals in original containers. No mixing with other waste. Handle uncleaned containers like the product itself.

SECTION 14. TRANSPORT INFORMATION

International Regulations

The life science business of Merck KGaA, Darmstadt, Germany
operates as MilliporeSigma in the US and Canada

IATA-DGR

UN/ID No.	:	UN 3077
Proper shipping name	:	Environmentally hazardous substance, solid, n.o.s. (Benz[a]anthracene)
Class	:	9
Packing group	:	III
Labels	:	Class 9 - Miscellaneous dangerous substances and articles
Packing instruction (cargo aircraft)	:	956
Packing instruction (passenger aircraft)	:	956

IMDG-Code

UN number	:	UN 3077
Proper shipping name	:	ENVIRONMENTALLY HAZARDOUS SUBSTANCE, SOLID, N.O.S. (Benz[a]anthracene)
Class	:	9
Packing group	:	III
Labels	:	9
EmS Code	:	F-A, S-F
Marine pollutant	:	yes

Transport in bulk according to IMO instruments

Not applicable for product as supplied.

National regulation

49 CFR Road

Not regulated as a dangerous good

Poison Inhalation Hazard	:	No

Special precautions for user

Remarks	:	EHS-Mark required (ADR 2.2.9.1.10, IMDG code 2.10.3) for single packagings and combination packagings containing inner packagings with Dangerous Goods > 5L for liquids or > 5kg for solids. Packages smaller than or equal to 5 kg / L , not dangerous goods of Class 9

The transport classification(s) provided herein are for informational purposes only, and solely based upon the properties of the unpackaged material as it is described within this Safety Data Sheet. Transportation classifications may vary by mode of transportation, package sizes, and variations in regional or country regulations.

SECTION 15. REGULATORY INFORMATION

CERCLA Reportable Quantity

Components	CAS-No.	Component RQ (lbs)	Calculated product RQ (lbs)

The life science business of Merck KGaA, Darmstadt, Germany
operates as MilliporeSigma in the US and Canada

Benz[a]anthracene	56-55-3	10	10

SARA 304 Extremely Hazardous Substances Reportable Quantity

This material does not contain any components with a section 304 EHS RQ.

SARA 302 Extremely Hazardous Substances Threshold Planning Quantity

This material does not contain any components with a section 302 EHS TPQ.

SARA 311/312 Hazards : Chronic Health Hazard

SARA 313 : The following components are subject to reporting levels established by SARA Title III, Section 313:

Benz[a]anthrac ene	56-55-3	>= 90 - <= 100 %

US State Regulations

Massachusetts Right To Know

Benz[a]anthracene 56-55-3

Pennsylvania Right To Know

Benz[a]anthracene 56-55-3

Maine Chemicals of High Concern

Product does not contain any listed chemicals

Vermont Chemicals of High Concern

Product does not contain any listed chemicals

Washington Chemicals of High Concern

Product does not contain any listed chemicals

California Prop. 65

WARNING: This product can expose you to chemicals including Benz[a]anthracene, which is/are known to the State of California to cause cancer. For more information go to www.P65Warnings.ca.gov.

The ingredients of this product are reported in the following inventories:

TSCA : On TSCA Inventory

TSCA list

No substances are subject to a Significant New Use Rule.

No substances are subject to TSCA 12(b) export notification requirements.

SECTION 16. OTHER INFORMATION

Full text of other abbreviations

ACGIH BEI : ACGIH - Biological Exposure Indices (BEI)

The life science business of Merck KGaA, Darmstadt, Germany
operates as MilliporeSigma in the US and Canada

DRAFT

AIIC - Australian Inventory of Industrial Chemicals; ASTM - American Society for the Testing of Materials; bw - Body weight; CERCLA - Comprehensive Environmental Response, Compensation, and Liability Act; CMR - Carcinogen, Mutagen or Reproductive Toxicant; DIN - Standard of the German Institute for Standardisation; DOT - Department of Transportation; DSL - Domestic Substances List (Canada); ECx - Concentration associated with x% response; EHS - Extremely Hazardous Substance; ELx - Loading rate associated with x% response; EmS - Emergency Schedule; ENCS - Existing and New Chemical Substances (Japan); ErCx - Concentration associated with x% growth rate response; ERG - Emergency Response Guide; GHS - Globally Harmonized System; GLP - Good Laboratory Practice; HMIS - Hazardous Materials Identification System; IARC - International Agency for Research on Cancer; IATA - International Air Transport Association; IBC - International Code for the Construction and Equipment of Ships carrying Dangerous Chemicals in Bulk; IC50 - Half maximal inhibitory concentration; ICAO - International Civil Aviation Organization; IECSC - Inventory of Existing Chemical Substances in China; IMDG - International Maritime Dangerous Goods; IMO - International Maritime Organization; ISHL - Industrial Safety and Health Law (Japan); ISO - International Organisation for Standardization; KECI - Korea Existing Chemicals Inventory; LC50 - Lethal Concentration to 50 % of a test population; LD50 - Lethal Dose to 50% of a test population (Median Lethal Dose); MARPOL - International Convention for the Prevention of Pollution from Ships; MSHA - Mine Safety and Health Administration; n.o.s. - Not Otherwise Specified; NFPA - National Fire Protection Association; NO(A)EC - No Observed (Adverse) Effect Concentration; NO(A)EL - No Observed (Adverse) Effect Level; NOELR - No Observable Effect Loading Rate; NTP - National Toxicology Program; NZIoC - New Zealand Inventory of Chemicals; OECD - Organization for Economic Co-operation and Development; OPPTS - Office of Chemical Safety and Pollution Prevention; PBT - Persistent, Bioaccumulative and Toxic substance; PICCS - Philippines Inventory of Chemicals and Chemical Substances; (Q)SAR - (Quantitative) Structure Activity Relationship; RCRA - Resource Conservation and Recovery Act; REACH - Regulation (EC) No 1907/2006 of the European Parliament and of the Council concerning the Registration, Evaluation, Authorisation and Restriction of Chemicals; RQ - Reportable Quantity; SADT - Self-Accelerating Decomposition Temperature; SARA - Superfund Amendments and Reauthorization Act; SDS - Safety Data Sheet; TCSI - Taiwan Chemical Substance Inventory; TECI - Thailand Existing Chemicals Inventory; TSCA - Toxic Substances Control Act (United States); UN - United Nations; UNRTDG - United Nations Recommendations on the Transport of Dangerous Goods; vPvB - Very Persistent and Very Bioaccumulative

The information is believed to be correct but is not exhaustive and will be used solely as a guideline, which is based on current knowledge of the chemical substance or mixture and is applicable to appropriate safety precautions for the product. It does not represent any guarantee of the properties of the product. Sigma-Aldrich Corporation and its Affiliates shall not be held liable for any damage resulting from handling or from contact with the above product. See www.sigma-aldrich.com and/or the reverse side of invoice or packing slip for additional terms and conditions of sale.
Copyright 2020 Sigma-Aldrich Co. LLC. License granted to make unlimited paper copies for internal use only.

Revision Date : 04/28/2025

The branding on the header and/or footer of this document may temporarily not visually match the product purchased as we transition our branding. However, all of the information

The life science business of Merck KGaA, Darmstadt, Germany
operates as MilliporeSigma in the US and Canada

in the document regarding the product remains unchanged and matches the product ordered. For further information please contact mlsbranding@sial.com.

US / EN

DRAFT

The life science business of Merck KGaA, Darmstadt, Germany
operates as MilliporeSigma in the US and Canada

SAFETY DATA SHEET

Based on Directive 2001/58/EC of the Commission of the European Communities

BENZO[e]PYRENE

1. Identification of the substance/preparation and of the company/undertaking

1.1 Identification of the substance or preparation:

Synonyms: none

CAS No.	: 192-97-2	**BCR number**	: BCR-50
EC index No.	: 601-049-00-6	**NFPA code**	: N.D.
EINECS No.	: 205-892-7	**Molecular weight**	: 252.32
RTECS No.	: DJ4200000	**Formula**	: C20H12

1.2 Use of the substance or the preparation:
Certified reference material for laboratory use only

1.3 Company/undertaking identification:
Institute for Reference Materials and Measurements
Retieseweg
B-2440 Geel
Tel. : +32 14 57 12 11
Fax : +32 14 58 42 73

1.4 Telephone number for emergency:
+32 70 245 245
Antigifcentrum
p/a Militair Hospitaal Koningin Astrid, Bruynstraat, B-1120 Brussel

2. Composition/information on ingredients

Hazardous ingredients	CAS No. EINECS No.	Conc. in %	Hazard symbol	Risks (R-phrases)
benzo[e]pyrene	192-97-2 205-892-7	100	T;N	45-50/53 (1)

(1) For R-phrases in full: see heading 16

3. Hazards identification

- May cause cancer
- Very toxic to aquatic organisms, may cause long-term adverse effects in the aquatic environment

4. First aid measures

4.1 Eye contact:
- Consult a doctor/medical service if irritation persists
- Rinse immediately with plenty of water
- Do not apply neutralizing agents

4.2 Skin contact:
- Consult a doctor/medical service if irritation persists
- Soap may be used
- Consult a doctor/medical service
- Wash immediately with lots of water

4.3 After inhalation:
- Consult a doctor/medical service if breathing problems develop
- Remove the victim into fresh air
- Unconscious: maintain adequate airway and respiration

4.4 After ingestion:
- Consult a doctor/medical service if you feel unwell
- Immediately give lots of water to drink
- Never give water to an unconscious person
- Do not induce vomiting

DRAFT

DRAFT

5. Fire-fighting measures

5.1 Suitable extinguishing media:
- Water spray
- Alcohol foam
- Polymer foam
- ABC powder
- Carbon dioxide

5.2 Unsuitable extinguishing media:
- No data available

5.3 Special exposure hazards:
- It's dust is explosive with air
- Upon combustion CO and CO2 are formed

5.4 Instructions:
- Take account of toxic firefighting water
- Use firefighting water moderately and contain it

5.5 Special protective equipment for firefighters:
- Heat/fire exposure: compressed air/oxygen apparatus
- Dust cloud production: compressed air/oxygen apparatus

6. Accidental release measures

6.1 Personal protection/precautions: see heading 8.1/8.3/10.3

6.2 Environmental precautions:
- Prevent soil and water pollution
- Substance must not be discharged into the sewer
- Dam up the solid spill

6.3 Methods for cleaning up:
- Stop dust cloud by humidifying
- Carefully collect the spill/leftovers
- Scoop solid spill into closing containers
- Spill must not return in its original container
- Take collected spill to manufacturer/competent authority
- Clean contaminated surfaces with an excess of water
- Wash clothing and equipment after handling

7. Handling and storage

7.1 Handling:
- Observe strict hygiene
- Avoid raising dust
- Do not discharge the waste into the drain
- Remove contaminated clothing immediately
- Clean contaminated clothing

7.2 Storage:
- Keep container tightly closed. Store at room temperature. Keep out of direct sunlight. Store in a dry area.
- Keep away from: heat sources, ignition sources, oxidizing agents, acids

Storage temperature	:	N.D.	**°C**
Quantity limits	:	N.D.	**kg**
Storage life	:	N.D.	
Materials for packaging	:		

- suitable : no data available
- to avoid : no data available

7.3 Specific uses:
- See information supplied by the manufacturer

DRAFT

8. Exposure controls/Personal protection

8.1 Exposure limit values:

TLV-TWA	:	not listed
TLV-STEL	:	not listed
TLV-Ceiling	:	not listed
OES-LTEL	:	not listed
OES-STEL	:	not listed
MEL-LTEL	:	not listed
MEL-STEL	:	not listed
MAK	:	not listed
TRK	:	not listed
MAC-TGG 8 h	:	not listed
MAC-TGG 15 min.	:	not listed
MAC-Ceiling	:	not listed
VME-8 h	:	not listed
VLE-15 min.	:	not listed
GWBB-8 h	:	not listed
GWK-15 min.	:	not listed
Momentary value	:	not listed
EC	:	not listed
EC-STEL	:	not listed

Sampling methods:

- Benzo(e)pyrene (Polynuclear aromatic hydrocarbons)	NIOSH 5515
- Benzo(e)pyrene (Polynuclear aromatic hydrocarbons)	NIOSH 5506
- Benzo(e)pyrene	OSHA CSI

8.2 Exposure controls:

8.2.1 Occupational exposure controls:
- Measure the concentration in the air regularly
- Work under local exhaust/ventilation

8.2.2 Environmental exposure controls: see heading 13

8.3 Personal protection:

8.3.1 respiratory protection:
- Dust production: dust mask with filter type P3
- High dust production: compressed air/oxygen apparatus

8.3.2 hand protection:
- Gloves
  Suitable materials: No data available
- Breakthrough time: N.D.

8.3.3 eye protection:
- Face shield
- In case of dust production: protective goggles

8.3.4 skin protection:
- Protective clothing
- In case of dust production: head/neck protection
  Suitable materials: No data available

DRAFT

9. Physical and chemical properties

9.1 General information:

Appearance (at 20°C)	:	Crystalline solid
Odour	:	Odourless
Colour	:	Light yellow

9.2 Important health, safety and environmental information:

pH value	:	N.D.	
Boiling point/boiling range	:	(13hPa) 311	**°C**
Flashpoint	:	N.D.	**°C**
Explosion limits	:	N.D.	**vol%** (**°C**)
Vapour pressure (at 20°C)	:	N.D.	**hPa**
Vapour pressure (at 50°C)	:	N.D.	**hPa**
Relative density (at 20°C)	:	N.D.	
Water solubility	:	0.0000004	**g/100 ml**
Soluble in	:	Ether, acetone	
Relative vapour density	:	N.D.	
Viscosity	:	N.D.	**Pa.s**
Partition coëfficient n-octanol/water	:	6.30	
Evaporation rate			
ratio to butyl acetate	:	N.D.	
ratio to ether	:	N.D.	

9.3 Other information:

Melting point/melting range	:	179	**°C**
Auto-ignition point	:	N.D.	**°C**
Saturation concentration	:	N.D.	**g/m³**

10. Stability and reactivity

10.1 Conditions to avoid/reactivity:
- Unstable on exposure to light
- Unstable on exposure to air

10.2 Materials to avoid:
- Keep away from: heat sources, ignition sources, oxidizing agents, acids

10.3 Hazardous decomposition products:
- Decomposes slowly on exposure to air and on exposure to UV light
- Upon combustion CO and CO2 are formed
- Reacts violently with (strong) oxidizers
- Decomposes on exposure to (strong) acids

11. Toxicological information

11.1 Acute toxicity:

LD50 oral rat	:	N.D.	**mg/kg**
LD50 dermal rat	:	N.D.	**mg/kg**
LD50 dermal rabbit	:	N.D.	**mg/kg**
LC50 inhalation rat	:	N.D.	**mg/l/4 h**
LC50 inhalation rat	:	N.D.	**ppm/4 h**

DRAFT

11.2 Chronic toxicity:

EC carc. cat.	:	2
EC muta. cat.	:	not listed
EC repr. cat.	:	not listed
Carcinogenicity (TLV)	:	not listed
Carcinogenicity (MAC)	:	K
Carcinogenicity (VME)	:	not listed
Carcinogenicity (GWBB)	:	not listed
Carcinogenicity (MAK)	:	2
Mutagenicity (MAK)	:	not listed
Teratogenicity (MAK)	:	-
IARC classification	:	3

11.3 Routes of exposure: ingestion, inhalation, eyes and skin

11.4 Acute effects/symptoms:

No specific information available

SIMILAR PRODUCTS CAUSE FOLLOWING SYMPTOMS:

AFTER SKIN CONTACT
- Slight irritation
- Photoallergy

AFTER EYE CONTACT
- Slight irritation

11.5 Chronic effects:

- Probably human carcinogenic

12. Ecological information

12.1 Ecotoxicity:

- LC50 (15 h) : 0.0007 mg/l (DAPHNIA MAGNA)

12.2 Mobility:

- **Volatile organic compounds (VOC):** N.D.%

- Forming sediments in water
- Insoluble in water

For other physicochemical properties see heading 9.

12.3 Persistence and degradability:

- **biodegradation BOD_5** : N.D. **% ThOD**
- **water** : - Not readily biodegradable in water
- **soil** : **T ½:** > 292 **days**

12.4 Bioaccumulative potential:

- **log P_{ow}** : 6.30
- **BCF** : 240 h : 10000 (AMPHIPODA)
- Highly bioaccumulative

DRAFT

12.5 Other adverse effects:

- **WGK** : 3 (Classification based on the R-phrases in compliance with Verwaltungsvorschrift wassergefährdender Stoffe (VwVwS) of 17 May 1999)
- **Effect on the ozone layer** : Not dangerous for the ozone layer (Council Regulation (EC) 3093/94)
- **Greenhouse effect** : no data available
- **Effect on waste water purification** : no data available

13. Disposal considerations


13.1 Provisions relating to waste:
- Waste material code (Flanders): 001, 045
- Hazardous waste (91/689/EEC)

13.2 Disposal methods:
- Specific preliminary treatment
- Remove to an authorized incinerator equipped with an afterburner and a flue gas scrubber

13.3 Packaging/Container:
- Waste material code packaging (91/689/EEC, Council Decision 2001/118/EC, O.J. L47 of 16/2/2001): 15 01 10 (packaging containing residues of or contaminated by dangerous substances)

DRAFT

14. Transport information

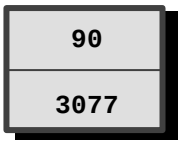

14.1 Classification of the substance in compliance with UN Recommendations

UN number	: 3077
CLASS	: 9
SUB RISKS	: -
PACKING	: III
PROPER SHIPPING NAME	: UN 3077, Environmentally hazardous substance, solid, n.o.s. (benzo[e]pyrene)

14.2 ADR (transport by road)

CLASS	: 9
PACKING	: III
DANGER LABEL TANKS	: 9
DANGER LABEL PACKAGES	: 9

14.3 RID (transport by rail)

CLASS	: 9
PACKING	: III
DANGER LABEL TANKS	: 9
DANGER LABEL PACKAGES	: 9

14.4 ADNR (transport by inland waterways)

CLASS	: 9
PACKING	: III
DANGER LABEL TANKS	: 9
DANGER LABEL PACKAGES	: 9

14.5 IMDG (maritime transport)

CLASS	: 9
SUB RISKS	: -
PACKING	: III
MFAG	: -
EMS	: -
MARINE POLLUTANT	: P

14.6 ICAO (air transport)

CLASS	: 9
SUB RISKS	: -
PACKING	: III
PACKING INSTRUCTIONS PASSENGER AIRCRAFT	:
PACKING INSTRUCTIONS CARGO AIRCRAFT	:

14.7 Special precautions in connection with transport : none

14.8 Limited quantities (LQ) :

When substances and their packaging meet the conditions established by ADR/RID/ADNR in chapter 3.4, **only** the following prescriptions shall be complied with:
each package shall display a diamond-shaped figure with the following inscription:
- 'UN 3077'
or, in the case of different goods with different identification numbers within a single package:
- the letters 'LQ'

DRAFT

15. Regulatory information

Enumerated in substance list Annex I of directive 67/548/EEC et sequens



Toxic



Dangerous for the environment

R45 : May cause cancer
R50/53 : Very toxic to aquatic organisms, may cause long-term adverse effects in the aquatic environment

S53 : Avoid exposure - obtain special instructions before use
S45 : In case of accident or if you feel unwell, seek medical advice (show the label where possible)
S60 : This material and/or its container must be disposed of as hazardous waste
S61 : Avoid release to the environment. Refer to special instructions/safety data sheets.

16. Other information

The information provided on this MSDS is correct to the best of our knowledge, information and belief at the date of its publication. The information given is designed only as a guidance for safe handling, use, processing, storage, transportation, disposal and release and is not to be considered as a warranty or quality specification. The information relates only to the specific material designated and may not be valid for such material used in combination with any other material or in any process, unless specified in the text.

N.A. = NOT APPLICABLE
N.D. = NOT DETERMINED
***** = INTERNAL CLASSIFICATION

Full text of any R-phrases referred to under heading 2:

R45 : May cause cancer
R50/53 : Very toxic to aquatic organisms, may cause long-term adverse effects in the aquatic environment

Exposure limits:
TLV : Threshold Limit Value - ACGIH USA 2000
OES : Occupational Exposure Standards - United Kingdom 1999
MEL : Maximum Exposure Limits - United Kingdom 1999
MAK : Maximale Arbeitsplatzkonzentrationen - Germany 2001
TRK : Technische Richtkonzentrationen - Germany 2001
MAC : Maximale aanvaarde concentratie - The Netherlands 2002
VME : Valeurs limites de Moyenne d'Exposition - France 1999
VLE : Valeurs limites d'Exposition à court terme - France 1999
GWBB : Grenswaarde beroepsmatige blootstelling - Belgium 1998
GWK : Grenswaarde kortstondige blootstelling - Belgium 1998
EC : Indicative occupational exposure limit values - directive 2000/39/EC

Chronic toxicity:
K : List of the carcinogenic substances and processes - The Netherlands 2002

DRAFT

SAFETY DATA SHEET

Based on Directive 2001/58/EC et seq. of the Commission of the European Communities

BENZO[b]FLUORANTHENE

1. Identification of the substance/preparation and of the company/undertaking

1.1 Identification of the substance or preparation:

Synonyms: benz[e]acephenanthrylene

CAS No.	: 205-99-2	**BCR number**	: BCR-47
EC index No.	: 601-034-00-4	**NFPA code**	: N.D.
EINECS No.	: 205-911-9	**Molecular weight**	: 252.32
RTECS No.	: CU1400000	**Formula**	: $C_{20}H_{12}$

1.2 Use of the substance or the preparation:
Certified reference material for laboratory use only

1.3 Company/undertaking identification:
Institute for Reference Materials and Measurements
Retieseweg
B-2440 Geel
Tel. : +32 14 57 12 11
Fax : +32 14 58 42 73

1.4 Telephone number for emergency:
+32 70 245 245
Antigifcentrum
p/a Militair Hospitaal Koningin Astrid, Bruynstraat, B-1120 Brussel

2. Composition/information on ingredients

Hazardous ingredients	CAS No. EINECS No.	Conc. in %	Hazard symbol	Risks (R-phrases)
benzo[b]fluoranthene	205-99-2 205-911-9	100	T;N	45-50/53 (1)

(1) For R-phrases in full: see heading 16

3. Hazards identification

- May cause cancer
- Very toxic to aquatic organisms, may cause long-term adverse effects in the aquatic environment

4. First aid measures

4.1 Eye contact:
- Consult a doctor/medical service if irritation persists
- Rinse immediately with water
- Do not apply neutralizing agents

4.2 Skin contact:
- Consult a doctor/medical service if irritation persists
- Wash with water and soap
- Remove clothing before washing
- Do not apply (chemical) neutralizing agents

4.3 After inhalation:
- Consult a doctor/medical service if breathing problems develop
- Remove the victim into fresh air
- Unconscious: maintain adequate airway and respiration

4.4 After ingestion:
- Consult a doctor/medical service if you feel unwell

DRAFT

- Immediately give lots of water to drink
-- Never give water to an unconscious person
- Do not induce vomiting

DRAFT

5. Fire-fighting measures

5.1 Suitable extinguishing media:
- Water spray
- Polymer foam
- ABC powder
- Carbon dioxide

5.2 Unsuitable extinguishing media:
- Solid water jet ineffective as extinguishing medium

5.3 Special exposure hazards:
- Not easily combustible
- Upon combustion CO and CO2 are formed

5.4 Instructions:
- Take account of toxic firefighting water
- Use firefighting water moderately and contain it

5.5 Special protective equipment for firefighters:
- Heat/fire exposure: compressed air/oxygen apparatus
- Dust cloud production: compressed air/oxygen apparatus

6. Accidental release measures

6.1 Personal protection/precautions: see 8.1/8.3/10.3

6.2 Environmental precautions:
- Prevent soil and water pollution
- Substance must not be discharged into the sewer
- Dam up the solid spill

6.3 Methods for cleaning up:
- Stop dust cloud by covering with sand/earth
- Carefully collect the spill/leftovers
- Scoop solid spill into closing containers
- Take collected spill to manufacturer/competent authority
- Clean contaminated surfaces with an excess of water
- Wash clothing and equipment after handling

7. Handling and storage

7.1 Handling:
- Observe strict hygiene
- Avoid prolonged and repeated contact with skin
- Avoid raising dust
- Do not discharge the waste into the drain
- Clean contaminated clothing

7.2 Storage:
- Keep container tightly closed.
- Store in a cool area
- Store in a dry area
- Store in a dark area
- Keep away from: heat sources, ignition sources, oxidizing agents, acids

Storage temperature : N.D. **°C**
Quantity limits : N.D. **kg**
Storage life : N.D.
Materials for packaging : N.D.

7.3 Specific uses: N.D.

DRAFT

8. Exposure controls/Personal protection

8.1 Exposure limit values:

TLV-TWA	:	not listed
TLV-STEL	:	not listed
TLV-Ceiling	:	not listed
OES-LTEL	:	not listed
OES-STEL	:	not listed
MEL-LTEL	:	not listed
MEL-STEL	:	not listed
MAK	:	not listed
TRK	:	not listed
MAC-TGG 8 h	:	not listed
MAC-TGG 15 min.	:	not listed
MAC-Ceiling	:	not listed
VME-8 h	:	not listed
VLE-15 min.	:	not listed
GWBB-8 h	:	not listed
GWK-15 min.	:	not listed
Momentary value	:	not listed

Sampling methods:

- Benzo(b)fluoranthene (Polynuclear aromatic hydrocarbons) NIOSH 5515
- Benzo(b)fluoranthene (Polynuclear aromatic hydrocarbons) NIOSH 5506

8.2 Exposure controls:

8.2.1 Occupational exposure controls:
- Measure the concentration in the air regularly
- Work under local exhaust/ventilation

8.2.2 Environmental exposure controls: see 13

8.3 Personal protection:

8.3.1 respiratory protection:
- Dust production: dust mask with filter type P3
- High dust production: compressed air/oxygen apparatus

8.3.2 hand protection:
- Gloves
  Suitable materials: No data available

- Breakthrough time: N.D.

8.3.3 eye protection:
- Safety glasses
- In case of dust production: protective goggles

8.3.4 skin protection:
- Protective clothing
- In case of dust production: head/neck protection
  Suitable materials: No data available

DRAFT

9. Physical and chemical properties

9.1 General information:

Appearance (at 20°C)	:	Crystalline solid / Needles
Odour	:	Odourless
Colour	:	Colourless to off-white

9.2 Important health, safety and environmental information:

pH value	:	N.D.	
Boiling point/boiling range	:	N.D.	**°C**
Flashpoint	:	N.D.	**°C**
Explosion limits	:	N.D.	**vol%** (**°C**)
Vapour pressure (at 20°C)	:	0.00000067	**hPa**
Vapour pressure (at 50°C)	:	N.D.	**hPa**
Relative density (at 20°C)	:	N.D.	
Water solubility	:	0.00000012	**g/100 ml**
Soluble in	:	Acetone, oils/fats	
Relative vapour density	:	N.D.	
Viscosity	:	N.D.	**Pa.s**
Partition coëfficient n-octanol/water	:	6.57	
Evaporation rate			
ratio butyl acetate	:	N.D.	
ratio ether	:	N.D.	

9.3 Other information:

Melting point/melting range	:	168	**°C**
Auto-ignition point	:	N.D.	**°C**
Saturation concentration	:	N.D.	**g/m³**

10. Stability and reactivity

10.1 Conditions to avoid/reactivity:
- Stable under normal conditions

10.2 Materials to avoid:
- Keep away from: heat sources, ignition sources, oxidizing agents, acids

10.3 Hazardous decomposition products:
- Upon combustion CO and CO2 are formed
- Reacts violently with (strong) oxidizers
- Decomposes on exposure to (strong) acids

DRAFT

11. Toxicological information

11.1 Acute toxicity:

LD50 oral rat	:	N.D.	**mg/kg**
LD50 dermal rat	:	N.D.	**mg/kg**
LD50 dermal rabbit	:	N.D.	**mg/kg**
LC50 inhalation rat	:	N.D.	**mg/l/4 h**
LC50 inhalation rat	:	N.D.	**ppm/4 h**

11.2 Chronic toxicity:

benzo[b]fluoranthene

EC carc. cat.	:	2
EC muta. cat.	:	not listed
EC repr. cat.	:	not listed
Carcinogenicity (TLV)	:	A2
Carcinogenicity (MAC)	:	K
Carcinogenicity (VME)	:	not listed
Carcinogenicity (GWBB)	:	not listed
Carcinogenicity (MAK)	:	2
Mutagenicity (MAK)	:	not listed
Teratogenicity (MAK)	:	-
IARC classification	:	2B

11.3 Routes of exposure: ingestion, inhalation, eyes and skin
Caution! Substance is absorbed through the skin

11.4 Acute effects/symptoms:

- **AFTER SKIN CONTACT**
  Slight irritation

11.5 Chronic effects:

- Probably human carcinogenic
- Not classified as toxic to reproduction (EC)

- **ON CONTINUOUS/REPEATED EXPOSURE/CONTACT:**
  No specific information available

- SIMILAR PRODUCTS CAUSE FOLLOWING SYMPTOMS:
  Feeling of weakness
  Cracking of the skin
  Skin rash/inflammation
  Photoallergy
  Skin cancer
  Lung tissue affection/degeneration
  Enlargement/affection of the liver
  Affection of the renal tissue

DRAFT

12. Ecological information

12.1 Ecotoxicity:

- - No data available

12.2 Mobility:

- **Volatile organic compounds (VOC):** 0%

- Photolysis in water
- Forming sediments in water
- Insoluble in water

For other physicochemical properties see heading 9.

12.3 Persistence and degradability:

- **biodegradation BOD_5** : N.D. **% ThOD**

- **water** : - Not readily biodegradable in water
  - test: E 1/2 > 100 d.

- **soil** : **T ½:** > 87 **days**

12.4 Bioaccumulative potential:

- **log P_{ow}** : 6.57
- **BCF** : 168 h : 2800 (LAMELLIBRANCHIATA)
- Highly bioaccumulative

12.5 Other adverse effects:

- **WGK** : 3 (Classification based on the R-phrases in compliance with Verwaltungsvorschrift wassergefährdender Stoffe (VwVwS) of 17 May 1999)
- **Effect on the ozone layer** : Not dangerous for the ozone layer (Council Regulation (EC) No 3093/94, O.J. L333 of 22/12/94)
- **Greenhouse effect** : no data available
- **Effect on waste water purification** : no data available

13. Disposal considerations

13.1 Provisions relating to waste:

- Waste material code (91/689/EEC, Council Decision 201/118/EC, O.J. L47 of 16/2/2001):16 05 06 (laboratory chemicals, consisting of or containing dangerous substances, including mixtures of laboratory)
- Waste material code (Flanders): 001, 045, 691
- Waste code (Germany): 59302
- Hazardous waste (91/689/EEC)

13.2 Disposal methods:


- Dissolve or mix with a combustible solvent
- Remove to an authorized incinerator equipped with an afterburner and a flue gas scrubber
- Do not discharge into surface water (2000/60/EEC, Council Decision 2455/2001/EC, O.J. L331 of 15/12/2001)

13.3 Packaging/Container:

- Waste material code packaging (91/689/EEC, Council Decision 2001/118/EC, O.J. L47 of 16/2/2001): 15 01 10 (packaging containing residues of or contaminated by dangerous substances)

DRAFT

14. Transport information

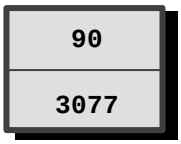

14.1 Classification of the substance in compliance with UN Recommendations

UN number	: 3077
CLASS	: 9
SUB RISKS	: -
PACKING	: III
PROPER SHIPPING NAME	: UN 3077, Environmentally hazardous substance, solid, n.o.s. (benz[e]acephenanthrylene)

14.2 ADR (transport by road)

CLASS	: 9
PACKING	: III
DANGER LABEL TANKS	: 9
DANGER LABEL PACKAGES	: 9

14.3 RID (transport by rail)

CLASS	: 9
PACKING	: III
DANGER LABEL TANKS	: 9
DANGER LABEL PACKAGES	: 9

14.4 ADNR (transport by inland waterways)

CLASS	: 9
PACKING	: III
DANGER LABEL TANKS	: 9
DANGER LABEL PACKAGES	: 9

14.5 IMDG (maritime transport)

CLASS	: 9
SUB RISKS	: -
PACKING	: III
MFAG	: -
EMS	: -
MARINE POLLUTANT	: P

14.6 ICAO (air transport)

CLASS	: 9
SUB RISKS	: -
PACKING	: III
PACKING INSTRUCTIONS PASSENGER AIRCRAFT	:
PACKING INSTRUCTIONS CARGO AIRCRAFT	:

14.7 Special precautions in connection with transport : none

When substances and their packaging meet the conditions established by ADR/RID/ADNR in chapter 3.4, **only** the following prescriptions shall be complied with:
each package shall display a diamond-shaped figure with the following inscription:
- 'UN 3077'
or, in the case of different goods with different identification numbers within a single package:
- the letters 'LQ'

DRAFT

15. Regulatory information

Enumerated in substance list Annex I of directive 67/548/EEC et sequens



Toxic



Dangerous for the environment

R45 : May cause cancer
R50/53 : Very toxic to aquatic organisms, may cause long-term adverse effects in the aquatic environment

S53 : Avoid exposure - obtain special instructions before use
S45 : In case of accident or if you feel unwell, seek medical advice (show the label where possible)
S60 : This material and/or its container must be disposed of as hazardous waste
S61 : Avoid release to the environment. Refer to special instructions/safety data sheets.

16. Other information

The information provided on this MSDS is correct to the best of our knowledge, information and belief at the date of its publication. The information given is designed only as a guidance for safe handling, use, processing, storage, transportation, disposal and release and is not to be considered as a warranty or quality specification. The information relates only to the specific material designated and may not be valid for such material used in combination with any other material or in any process, unless specified in the text.

N.A. = NOT APPLICABLE
N.D. = NOT DETERMINED
***** = INTERNAL CLASSIFICATION

Full text of any R-phrases referred to under heading 2:

R45 : May cause cancer
R50/53 : Very toxic to aquatic organisms, may cause long-term adverse effects in the aquatic environment

Exposure limits:
TLV : Threshold Limit Value - ACGIH USA 2000
OES : Occupational Exposure Standards - United Kingdom 1999
MEL : Maximum Exposure Limits - United Kingdom 1999
MAK : Maximale Arbeitsplatzkonzentrationen - Germany 2001
TRK : Technische Richtkonzentrationen - Germany 2001
MAC : Maximale aanvaarde concentratie - The Netherlands 2002
VME : Valeurs limites de Moyenne d'Exposition - France 1999
VLE : Valeurs limites d'Exposition à court terme - France 1999
GWBB : Grenswaarde beroepsmatige blootstelling - Belgium 1998
GWK : Grenswaarde kortstondige blootstelling - Belgium 1998
EC : Indicative occupational exposure limit values - directive 2000/39/EC

Chronic toxicity:
K : List of the carcinogenic substances and processes - The Netherlands 2002

DRAFT

SAFETY DATA SHEET

Based on Directive 2001/58/EC of the Commission of the European Communities

BENZO[k]FLUORANTHENE

1. Identification of the substance/preparation and of the company/undertaking

1.1 Identification of the substance or preparation:

Synonyms: none

CAS No.	: 207-08-9	**BCR number**	: BCR-48R
EC index No.	: 601-036-00-5	**NFPA code**	: N.D.
EINECS No.	: 205-916-6	**Molecular weight**	: 252.32
RTECS No.	: DF6350000	**Formula**	: C20H12

1.2 Use of the substance or the preparation:
Certified reference material for laboratory use only

1.3 Company/undertaking identification:
Institute for Reference Materials and Measurements
Retieseweg
2440 Geel
Tel. : +32 14 57 12 11
Fax : +32 14 59 04 06

1.4 Telephone number for emergency:
+32 70 245 245
Antigifcentrum
p/a Militair Hospitaal Koningin Astrid, Bruynstraat, B-1120 Brussel

2. Composition/information on ingredients

Hazardous ingredients	CAS No. EINECS No.	Conc. in %	Hazard symbol	Risks (R-phrases)
benzo[k]fluoranthene	207-08-9 205-916-6	100	T;N	45-50/53 (1)

(1) For R-phrases in full: see heading 16

3. Hazards identification

- May cause cancer
- Very toxic to aquatic organisms, may cause long-term adverse effects in the aquatic environment

4. First aid measures

4.1 Eye contact:
- Consult a doctor/medical service if irritation persists
- Rinse immediately with water
- Do not apply neutralizing agents

4.2 Skin contact:
- Consult a doctor/medical service if irritation persists
- Wash with water and soap
- Wipe off dry product from skin
- Remove clothing before washing

4.3 After inhalation:
- Consult a doctor/medical service if breathing problems develop
- Remove the victim into fresh air
- Unconscious: maintain adequate airway and respiration

4.4 After ingestion:
- Consult a doctor/medical service if you feel unwell
- Immediately give lots of water to drink

DRAFT

- Never give water to an unconscious person
- Do not induce vomiting

DRAFT

5. Fire-fighting measures

5.1 Suitable extinguishing media:
- Water spray
- Polyvalent foam
- ABC powder
- Carbon dioxide

5.2 Unsuitable extinguishing media:
- No data available

5.3 Special exposure hazards:
- Not easily combustible
- Upon combustion CO and CO2 are formed

5.4 Instructions:
- Take account of toxic firefighting water
- Use firefighting water moderately and contain it

5.5 Special protective equipment for firefighters:
- Heat/fire exposure: compressed air/oxygen apparatus
- Dust cloud production: compressed air/oxygen apparatus

6. Accidental release measures

6.1 Personal protection/precautions: see heading 8.1/8.3/10.3

6.2 Environmental precautions:
- Prevent soil and water pollution
- Substance must not be discharged into the sewer
- Dam up the solid spill

6.3 Methods for cleaning up:
- Prevent dust cloud formation
- Carefully collect the spill/leftovers
- Take collected spill to manufacturer/competent authority
- Clean contaminated surfaces with an excess of water
- Wash clothing and equipment after handling

7. Handling and storage

7.1 Handling:
- Observe strict hygiene
- Avoid prolonged and repeated contact with skin
- Avoid raising dust
- Do not discharge the waste into the drain
- Remove contaminated clothing immediately

7.2 Storage:
- Keep container tightly closed. Store in a cool area. Store in a dry area.
- Store in a dark area.
- Keep away from: heat sources, ignition sources, oxidizing agents

Storage temperature : N.D. **°C**
Quantity limits : N.D. **kg**
Storage life : N.D.
Materials for packaging :
- suitable : no data available
- to avoid : no data available

7.3 Specific uses:
- See information supplied by the manufacturer

DRAFT

8. Exposure controls/Personal protection

8.1 Exposure limit values:

TLV-TWA	:	not listed
TLV-STEL	:	not listed
TLV-Ceiling	:	not listed
OES-LTEL	:	not listed
OES-STEL	:	not listed
MEL-LTEL	:	not listed
MEL-STEL	:	not listed
MAK	:	not listed
TRK	:	not listed
MAC-TGG 8 h	:	not listed
MAC-TGG 15 min.	:	not listed
MAC-Ceiling	:	not listed
VME-8 h	:	not listed
VLE-15 min.	:	not listed
GWBB-8 h	:	not listed
GWK-15 min.	:	not listed
Momentary value	:	not listed
EC	:	not listed
EC-STEL	:	not listed

Sampling methods:

- Benzo(k)fluoranthene (Polynuclear aromatic hydrocarbons) NIOSH 5515
- Benzo(k)fluoranthene (Polynuclear aromatic hydrocarbons) NIOSH 5506

8.2 Exposure controls:

8.2.1 Occupational exposure controls:
- Measure the concentration in the air regularly
- Work under local exhaust/ventilation

8.2.2 Environmental exposure controls: see heading 13

8.3 Personal protection:

8.3.1 respiratory protection:
- Dust production: dust mask with filter type P3
- High dust production: compressed air/oxygen apparatus

8.3.2 hand protection:
- Gloves
  Suitable materials: No data available

- Breakthrough time: N.D.

8.3.3 eye protection:
- Safety glasses
- In case of dust production: protective goggles

8.3.4 skin protection:
- Protective clothing
- In case of dust production: head/neck protection
  Suitable materials: No data available

DRAFT

9. Physical and chemical properties

9.1 General information:

Appearance (at 20°C)	:	Crystalline solid / Needles
Odour	:	N.D.
Colour	:	Light yellow

9.2 Important health, safety and environmental information:

pH value	:	N.D.	
Boiling point/boiling range	:	480	**°C**
Flashpoint	:	N.D.	**°C**
Explosion limits	:	N.D.	**vol%** (**°C**)
Vapour pressure (at 20°C)	:	0.00000067	**hPa**
Vapour pressure (at 50°C)	:	N.D.	**hPa**
Relative density (at 20°C)	:	N.D.	
Water solubility	:	0.000000076	**g/100 ml**
Soluble in	:	Ethanol, oils/fats, acetic acid	
Relative vapour density	:	N.D.	
Viscosity	:	N.D.	**Pa.s**
Partition coëfficient n-octanol/water	:	6.84	
Evaporation rate			
ratio to butyl acetate	:	N.D.	
ratio to ether	:	N.D.	

9.3 Other information:

Melting point/melting range	:	217	**°C**
Auto-ignition point	:	N.D.	**°C**
Saturation concentration	:	N.D.	**g/m³**

10. Stability and reactivity

10.1 Conditions to avoid/reactivity:
- No data available

10.2 Materials to avoid:
- Keep away from: heat sources, ignition sources, oxidizing agents

10.3 Hazardous decomposition products:
- Upon combustion CO and CO2 are formed
- Reacts violently with (strong) oxidizers

11. Toxicological information

11.1 Acute toxicity:

LD50 oral rat	:	N.D.	**mg/kg**
LD50 dermal rat	:	N.D.	**mg/kg**
LD50 dermal rabbit	:	N.D.	**mg/kg**
LC50 inhalation rat	:	N.D.	**mg/l/4 h**
LC50 inhalation rat	:	N.D.	**ppm/4 h**

DRAFT

11.2 Chronic toxicity:

EC carc. cat.	:	2
EC muta. cat.	:	not listed
EC repr. cat.	:	not listed
Carcinogenicity (TLV)	:	not listed
Carcinogenicity (MAC)	:	K
Carcinogenicity (VME)	:	not listed
Carcinogenicity (GWBB)	:	not listed
Carcinogenicity (MAK)	:	2
Mutagenicity (MAK)	:	not listed
Teratogenicity (MAK)	:	-
IARC classification	:	2B

11.3 Routes of exposure: ingestion, inhalation, eyes and skin
Caution! Substance is absorbed through the skin

11.4 Acute effects/symptoms:

AFTER SKIN CONTACT
- Slight irritation

11.5 Chronic effects:

- Probably human carcinogenic

ON CONTINUOUS/REPEATED EXPOSURE/CONTACT:
- No specific information available

SIMILAR PRODUCTS CAUSE FOLLOWING SYMPTOMS:
- Feeling of weakness
- Cracking of the skin
- Skin rash/inflammation
- Photoallergy
- Skin cancer
- Lung tissue affection/degeneration
- Enlargement/affection of the liver
- Affection of the renal tissue

12. Ecological information

12.1 Ecotoxicity:

- LC50 (23 h) : 0.0048 mg/l (DAPHNIA MAGNA)

12.2 Mobility:

- **Volatile organic compounds (VOC):** 0%

- Ozonation in water
- Forming sediments in water
- Insoluble in water

For other physicochemical properties see heading 9.

12.3 Persistence and degradability:

- **biodegradation BOD_5** : N.D. **% ThOD**
- **water** : - Not readily biodegradable in water
- **soil** : **T ½:** 65/1400 **days**

12.4 Bioaccumulative potential:
- **log P_{ow}** : 6.84
- **BCF** : 8750 (PISCES)
- Highly bioaccumulative

DRAFT

12.5 Other adverse effects:

- **WGK** : 3 (Classification based on the R-phrases in compliance with Verwaltungsvorschrift wassergefährdender Stoffe (VwVwS) of 17 May 1999)
- **Effect on the ozone layer** : Not dangerous for the ozone layer (Council Regulation (EC) 3093/94)
- **Greenhouse effect** : no data available
- **Effect on waste water purification** : no data available

13. Disposal considerations

13.1 Provisions relating to waste:

- Waste material code (91/689/EEC, Council Decision 2001/118/EC, O.J. L47 of 16/2/2001): 16 05 06 (laboratory chemicals, consisting of or containing dangerous substances, including mixtures of laboratory)
- Waste material code (Flanders): 001, 045, 691
- Waste code (Germany): 59302
- Hazardous waste (91/689/EEC)

13.2 Disposal methods:


- Dissolve or mix with a combustible solvent
- Remove to an authorized incinerator equipped with an afterburner and a flue gas scrubber
- Do not discharge into surface water (2000/60/EEC, Council Decision 2455/2001/EC)

13.3 Packaging/Container:

- Waste material code packaging (91/689/EEC, Council Decision 2001/118/EC, O.J. L47 of 16/2/2001): 15 01 10 (packaging containing residues of or contaminated by dangerous substances)

DRAFT

14. Transport information

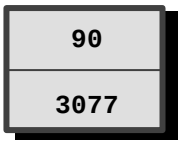

14.1 Classification of the substance in compliance with UN Recommendations

UN number	: 3077
CLASS	: 9
SUB RISKS	: -
PACKING	: III
PROPER SHIPPING NAME	: UN 3077, Environmentally hazardous substance, solid, n.o.s. (benzo[k]fluoranthene)

14.2 ADR (transport by road)

CLASS	: 9
PACKING	: III
DANGER LABEL TANKS	: 9
DANGER LABEL PACKAGES	: 9

14.3 RID (transport by rail)

CLASS	: 9
PACKING	: III
DANGER LABEL TANKS	: 9
DANGER LABEL PACKAGES	: 9

14.4 ADNR (transport by inland waterways)

CLASS	: 9
PACKING	: III
DANGER LABEL TANKS	: 9
DANGER LABEL PACKAGES	: 9

14.5 IMDG (maritime transport)

CLASS	: 9
SUB RISKS	: -
PACKING	: III
MFAG	: -
EMS	: -
MARINE POLLUTANT	: P

14.6 ICAO (air transport)

CLASS	: 9
SUB RISKS	: -
PACKING	: III
PACKING INSTRUCTIONS PASSENGER AIRCRAFT	:
PACKING INSTRUCTIONS CARGO AIRCRAFT	:

14.7 Special precautions in connection with transport : none

14.8 Limited quantities (LQ) :

When substances and their packaging meet the conditions established by ADR/RID/ADNR in chapter 3.4, **only** the following prescriptions shall be complied with:
each package shall display a diamond-shaped figure with the following inscription:
- 'UN 3077'
or, in the case of different goods with different identification numbers within a single package:
- the letters 'LQ'

DRAFT

15. Regulatory information

Enumerated in substance list Annex I of directive 67/548/EEC et sequens



Toxic



Dangerous for the environment

R45 : May cause cancer
R50/53 : Very toxic to aquatic organisms, may cause long-term adverse effects in the aquatic environment

S53 : Avoid exposure - obtain special instructions before use
S45 : In case of accident or if you feel unwell, seek medical advice (show the label where possible)
S60 : This material and/or its container must be disposed of as hazardous waste
S61 : Avoid release to the environment. Refer to special instructions/safety data sheets.

16. Other information

The information provided on this MSDS is correct to the best of our knowledge, information and belief at the date of its publication. The information given is designed only as a guidance for safe handling, use, processing, storage, transportation, disposal and release and is not to be considered as a warranty or quality specification. The information relates only to the specific material designated and may not be valid for such material used in combination with any other material or in any process, unless specified in the text.

N.A. = NOT APPLICABLE
N.D. = NOT DETERMINED
***** = INTERNAL CLASSIFICATION

Full text of any R-phrases referred to under heading 2:

R45 : May cause cancer
R50/53 : Very toxic to aquatic organisms, may cause long-term adverse effects in the aquatic environment

Exposure limits:
TLV : Threshold Limit Value - ACGIH USA 2000
OES : Occupational Exposure Standards - United Kingdom 1999
MEL : Maximum Exposure Limits - United Kingdom 1999
MAK : Maximale Arbeitsplatzkonzentrationen - Germany 2001
TRK : Technische Richtkonzentrationen - Germany 2001
MAC : Maximale aanvaarde concentratie - The Netherlands 2002
VME : Valeurs limites de Moyenne d'Exposition - France 1999
VLE : Valeurs limites d'Exposition à court terme - France 1999
GWBB : Grenswaarde beroepsmatige blootstelling - Belgium 1998
GWK : Grenswaarde kortstondige blootstelling - Belgium 1998
EC : Indicative occupational exposure limit values - directive 2000/39/EC

Chronic toxicity:
K : List of the carcinogenic substances and processes - The Netherlands 2002

DRAFT

SAFETY DATA SHEET

Version 6.12
Revision Date 09/07/2024
Print Date 09/08/2024

SECTION 1: Identification of the substance/mixture and of the company/undertaking

1.1 Product identifiers

Product name : Beryllium

Product Number : 265063
Brand : Aldrich
Index-No. : 004-001-00-7
CAS-No. : 7440-41-7

1.2 Relevant identified uses of the substance or mixture and uses advised against

Identified uses : Laboratory chemicals, Synthesis of substances

Uses advised against : The product is being supplied under the TSCA R&D Exemption (40 CFR Section 720.36). It is the recipient's responsibility to comply with the requirements of the R&D exemption. The product may not be used for a non-exempt commercial purpose under TSCA unless appropriate consent is granted in writing by MilliporeSigma.

1.3 Details of the supplier of the safety data sheet

Company : Sigma-Aldrich Inc.
3050 SPRUCE ST
ST. LOUIS MO 63103
UNITED STATES

Telephone : +1 314 771-5765
Fax : +1 800 325-5052

1.4 Emergency telephone

Emergency Phone # : 800-424-9300 CHEMTREC (USA) +1-703-527-3887 CHEMTREC (International) 24 Hours/day; 7 Days/week

DRAFT

SECTION 2: Hazards identification

2.1 Classification of the substance or mixture

GHS Classification in accordance with 29 CFR 1910 (OSHA HCS)

Acute toxicity, Oral (Category 3), H301
Skin irritation (Category 2), H315
Eye irritation (Category 2A), H319

The life science business of Merck KGaA, Darmstadt, Germany
operates as MilliporeSigma in the US and Canada

Skin sensitization (Category 1), H317
Carcinogenicity (Category 1B), H350
Specific target organ toxicity - repeated exposure (Category 1), H372

For the full text of the H-Statements mentioned in this Section, see Section 16.

2.2 GHS Label elements, including precautionary statements

Pictogram



Signal Word Danger

Hazard Statements

H301	Toxic if swallowed.
H315	Causes skin irritation.
H317	May cause an allergic skin reaction.
H319	Causes serious eye irritation.
H350	May cause cancer.
H372	Causes damage to organs through prolonged or repeated exposure.

Precautionary Statements

P201	Obtain special instructions before use.
P202	Do not handle until all safety precautions have been read and understood.
P260	Do not breathe dust.
P264	Wash skin thoroughly after handling.
P270	Do not eat, drink or smoke when using this product.
P272	Contaminated work clothing must not be allowed out of the workplace.
P280	Wear protective gloves/ protective clothing/ eye protection/ face protection.
P301 + P310 + P330	IF SWALLOWED: Immediately call a POISON CENTER/ doctor. Rinse mouth.
P302 + P352	IF ON SKIN: Wash with plenty of soap and water.
P305 + P351 + P338	IF IN EYES: Rinse cautiously with water for several minutes. Remove contact lenses, if present and easy to do. Continue rinsing.
P308 + P313	IF exposed or concerned: Get medical advice/ attention.
P333 + P313	If skin irritation or rash occurs: Get medical advice/ attention.
P337 + P313	If eye irritation persists: Get medical advice/ attention.
P362	Take off contaminated clothing and wash before reuse.
P405	Store locked up.
P501	Dispose of contents/ container to an approved waste disposal plant.

2.3 Hazards not otherwise classified (HNOC) or not covered by GHS - none

SECTION 3: Composition/information on ingredients

3.1 Substances

Formula : Be

The life science business of Merck KGaA, Darmstadt, Germany
operates as MilliporeSigma in the US and Canada

DRAFT

Molecular weight	:	9.01 g/mol
CAS-No.	:	7440-41-7
EC-No.	:	231-150-7
Index-No.	:	004-001-00-7

Component	Classification	Concentration
Berylium foil		
	Acute Tox. 3; Skin Irrit. 2; Eye Irrit. 2A; Skin Sens. 1; Carc. 1B; STOT RE 1; H301, H315, H319, H317, H350, H372	<= 100 %

For the full text of the H-Statements mentioned in this Section, see Section 16.

SECTION 4: First aid measures

4.1 Description of first-aid measures

General advice
First aiders need to protect themselves. Show this material safety data sheet to the doctor in attendance.

If inhaled
After inhalation: fresh air. Immediately call in physician. If breathing stops: immediately apply artificial respiration, if necessary also oxygen.

In case of skin contact
In case of skin contact: Take off immediately all contaminated clothing. Rinse skin with water/ shower. Consult a physician.

In case of eye contact
After eye contact: rinse out with plenty of water. Call in ophthalmologist. Remove contact lenses.

If swallowed
If swallowed: give water to drink (two glasses at most). Seek medical advice immediately. In exceptional cases only, if medical care is not available within one hour, induce vomiting (only in persons who are wide awake and fully conscious), administer activated charcoal (20 - 40 g in a 10% slurry) and consult a doctor as quickly as possible.

4.2 Most important symptoms and effects, both acute and delayed
The most important known symptoms and effects are described in the labelling (see section 2.2) and/or in section 11

4.3 Indication of any immediate medical attention and special treatment needed
No data available

DRAFT

The life science business of Merck KGaA, Darmstadt, Germany
operates as MilliporeSigma in the US and Canada

SECTION 5: Firefighting measures

5.1 Extinguishing media

Suitable extinguishing media
Use extinguishing measures that are appropriate to local circumstances and the surrounding environment.

Unsuitable extinguishing media
For this substance/mixture no limitations of extinguishing agents are given.

5.2 Special hazards arising from the substance or mixture

Beryllium oxides
Not combustible.
Ambient fire may liberate hazardous vapours.

5.3 Advice for firefighters

Stay in danger area only with self-contained breathing apparatus. Prevent skin contact by keeping a safe distance or by wearing suitable protective clothing.

5.4 Further information

Prevent fire extinguishing water from contaminating surface water or the ground water system.

DRAFT

SECTION 6: Accidental release measures

6.1 Personal precautions, protective equipment and emergency procedures

Advice for non-emergency personnel: Avoid generation and inhalation of dusts in all circumstances. Avoid substance contact. Ensure adequate ventilation. Evacuate the danger area, observe emergency procedures, consult an expert.
For personal protection see section 8.

6.2 Environmental precautions

Do not let product enter drains.

6.3 Methods and materials for containment and cleaning up

Cover drains. Collect, bind, and pump off spills. Observe possible material restrictions (see sections 7 and 10). Take up carefully. Dispose of properly. Clean up affected area. Avoid generation of dusts.

6.4 Reference to other sections

For disposal see section 13.

SECTION 7: Handling and storage

7.1 Precautions for safe handling

Advice on safe handling
Work under hood. Do not inhale substance/mixture.

Hygiene measures
Immediately change contaminated clothing. Apply preventive skin protection. Wash hands and face after working with substance.

The life science business of Merck KGaA, Darmstadt, Germany
operates as MilliporeSigma in the US and Canada

For precautions see section 2.2.

7.2 Conditions for safe storage, including any incompatibilities

Storage conditions
Tightly closed. Dry. Keep in a well-ventilated place. Keep locked up or in an area accessible only to qualified or authorized persons.

Storage class
Storage class (TRGS 510): 6.1D: Non-combustible, acute toxic Cat.3 / toxic hazardous materials or hazardous materials causing chronic effects

7.3 Specific end use(s)
Apart from the uses mentioned in section 1.2 no other specific uses are stipulated

SECTION 8: Exposure controls/personal protection

8.1 Control parameters

Ingredients with workplace control parameters

Component	CAS-No.	Value	Control parameters	Basis
Berylium foil	7440-41-7	TWA	0.0002 mg/m3	USA. Occupational Exposure Limits (OSHA) - Table Z-1 Limits for Air Contaminants
		STEL	0.002 mg/m3	USA. Occupational Exposure Limits (OSHA) - Table Z-1 Limits for Air Contaminants
		TWA	2microgram per cubic meter	USA. Occupational Exposure Limits (OSHA) - Table Z-2
		CEIL	5microgram per cubic meter	USA. Occupational Exposure Limits (OSHA) - Table Z-2
		Peak	25microgram per cubic meter	USA. Occupational Exposure Limits (OSHA) - Table Z-2
		PEL	0.0002 mg/m3	OSHA Specifically Regulated Chemicals/Carcinogens
	Remarks	OSHA specifically regulated carcinogen		
		STEL	0.002 mg/m3	OSHA Specifically Regulated Chemicals/Carcinogens
		OSHA specifically regulated carcinogen		
		Potential Occupational Carcinogen		

DRAFT

The life science business of Merck KGaA, Darmstadt, Germany
operates as MilliporeSigma in the US and Canada

		PEL	0.0002 mg/m3	California permissible exposure limits for chemical contaminants (Title 8, Article 107)
		STEL	0.002 mg/m3	California permissible exposure limits for chemical contaminants (Title 8, Article 107)
		C	0.025 mg/m3	California permissible exposure limits for chemical contaminants (Title 8, Article 107)

8.2 Exposure controls

Appropriate engineering controls
Immediately change contaminated clothing. Apply preventive skin protection. Wash hands and face after working with substance.

Personal protective equipment

Eye/face protection
Use equipment for eye protection tested and approved under appropriate government standards such as NIOSH (US) or EN 166(EU). Safety glasses

Skin protection
Handle with impervious gloves.

This recommendation applies only to the product stated in the safety data sheet, supplied by us and for the designated use. When dissolving in or mixing with other substances and under conditions deviating from those stated in EN 16523-1 please contact the supplier of CE-approved gloves (e.g. KCL GmbH, D-36124 Eichenzell, Internet: www.kcl.de).

Full contact
Material: Nitrile rubber
Minimum layer thickness: 0.11 mm
Break through time: 480 min
Material tested:KCL 741 Dermatril® L

Splash contact
Material: Nitrile rubber
Minimum layer thickness: 0.11 mm
Break through time: 480 min
Material tested:KCL 741 Dermatril® L

Body Protection
protective clothing

Respiratory protection
Recommended Filter type: Filter type P3
The entrepeneur has to ensure that maintenance, cleaning and testing of respiratory protective devices are carried out according to the instructions of the producer. These measures have to be properly documented.
required when dusts are generated.

DRAFT

The life science business of Merck KGaA, Darmstadt, Germany
operates as MilliporeSigma in the US and Canada

Our recommendations on filtering respiratory protection are based on the following standards: DIN EN 143, DIN 14387 and other accompanying standards relating to the used respiratory protection system.

Control of environmental exposure
Do not let product enter drains.

SECTION 9: Physical and chemical properties

9.1 Information on basic physical and chemical properties

a)	Appearance	Form: Chunks
b)	Odor	No data available
c)	Odor Threshold	No data available
d)	pH	No data available
e)	Melting point/freezing point	Melting point/ range: 1,278 °C (2,332 °F) - lit.
f)	Initial boiling point and boiling range	2,970 °C 5,378 °F - lit.
g)	Flash point	()Not applicable
h)	Evaporation rate	No data available
i)	Flammability (solid, gas)	The product is not flammable.
j)	Upper/lower flammability or explosive limits	No data available
k)	Vapor pressure	No data available
l)	Vapor density	No data available
m)	Density	1.85 g/cm3 at 25 °C (77 °F) - lit.
	Relative density	No data available
n)	Water solubility	No data available
o)	Partition coefficient: n-octanol/water	Not applicable for inorganic substances
p)	Autoignition temperature	No data available
q)	Decomposition temperature	No data available
r)	Viscosity	No data available
s)	Explosive properties	No data available
t)	Oxidizing properties	none

DRAFT

The life science business of Merck KGaA, Darmstadt, Germany
operates as MilliporeSigma in the US and Canada

9.2 Other safety information
No data available

SECTION 10: Stability and reactivity

10.1 Reactivity
No data available

10.2 Chemical stability
The product is chemically stable under standard ambient conditions (room temperature) .

10.3 Possibility of hazardous reactions
No data available

10.4 Conditions to avoid
no information available

10.5 Incompatible materials
Strong oxidizing agents

10.6 Hazardous decomposition products
In the event of fire: see section 5

SECTION 11: Toxicological information

11.1 Information on toxicological effects

Acute toxicity
Oral: No data available
Inhalation: No data available
Dermal: No data available

Skin corrosion/irritation
Remarks: No data available

Serious eye damage/eye irritation
Remarks: No data available

Respiratory or skin sensitization
No data available

Germ cell mutagenicity
No data available

Carcinogenicity
Possible human carcinogen

IARC:	1 - Group 1: Carcinogenic to humans (Berylium foil)
NTP:	Known - Known to be human carcinogenThe reference note has been added by TD based on the background information of the NTP. (Berylium foil)
OSHA:	OSHA specifically regulated carcinogen (Berylium foil)

Reproductive toxicity

DRAFT

The life science business of Merck KGaA, Darmstadt, Germany
operates as MilliporeSigma in the US and Canada

No data available

Specific target organ toxicity - single exposure
No data available

Specific target organ toxicity - repeated exposure
Causes damage to organs through prolonged or repeated exposure.

Aspiration hazard
No data available

11.2 Additional Information

RTECS: DS1750000
To the best of our knowledge, the chemical, physical, and toxicological properties have not been thoroughly investigated.

SECTION 12: Ecological information

12.1 Toxicity
No data available

12.2 Persistence and degradability
Not applicable for inorganic substances

12.3 Bioaccumulative potential
No data available

12.4 Mobility in soil
No data available

12.5 Results of PBT and vPvB assessment
PBT/vPvB assessment not available as chemical safety assessment not required/not conducted

12.6 Endocrine disrupting properties
No data available

12.7 Other adverse effects
No data available

DRAFT

SECTION 13: Disposal considerations

13.1 Waste treatment methods

Product
Waste material must be disposed of in accordance with the national and local regulations. Leave chemicals in original containers. No mixing with other waste. Handle uncleaned containers like the product itself.

The life science business of Merck KGaA, Darmstadt, Germany
operates as MilliporeSigma in the US and Canada

SECTION 14: Transport information

DOT (US)

UN number: 3288 Class: 6.1 Packing group: III
Proper shipping name: Toxic solid, inorganic, n.o.s. (Berylium foil)
Reportable Quantity (RQ): 10 lbs
Poison Inhalation Hazard: No

IMDG

UN number: 3288 Class: 6.1 Packing group: III EMS-No: F-A, S-A
Proper shipping name: TOXIC SOLID, INORGANIC, N.O.S. (Berylium foil)

IATA

UN number: 3288 Class: 6.1 Packing group: III
Proper shipping name: Toxic solid, inorganic, n.o.s. (Berylium foil)

SECTION 15: Regulatory information

CERCLA Reportable Quantity

Components	CAS-No.	Component RQ (lbs)	Calculated product RQ (lbs)
Berylium foil	7440-41-7	10	10
Berylium foil	7440-41-7	10	10

SARA 304 Extremely Hazardous Substances Reportable Quantity

This material does not contain any components with a section 304 EHS RQ.

SARA 302 Extremely Hazardous Substances Threshold Planning Quantity

This material does not contain any components with a section 302 EHS TPQ.

SARA 311/312 Hazards : Acute Health Hazard
Chronic Health Hazard

SARA 313 : The following components are subject to reporting levels established by SARA Title III, Section 313:

Berylium foil 7440-41-7 >= 90 - <= 100 %

US State Regulations

Massachusetts Right To Know

Berylium foil 7440-41-7

Pennsylvania Right To Know

Berylium foil 7440-41-7

Maine Chemicals of High Concern

Product does not contain any listed chemicals

Vermont Chemicals of High Concern

Product does not contain any listed chemicals

DRAFT

The life science business of Merck KGaA, Darmstadt, Germany
operates as MilliporeSigma in the US and Canada

Washington Chemicals of High Concern

Product does not contain any listed chemicals

California Prop. 65

WARNING: This product can expose you to chemicals including Berylium foil, which is/are known to the State of California to cause cancer. For more information go to www.P65Warnings.ca.gov.

The ingredients of this product are reported in the following inventories:

TSCA : All substances listed as active on the TSCA inventory

TSCA list

No substances are subject to a Significant New Use Rule.

No substances are subject to TSCA 12(b) export notification requirements.

SECTION 16: Other information

Further information

The information is believed to be correct but is not exhaustive and will be used solely as a guideline, which is based on current knowledge of the chemical substance or mixture and is applicable to appropriate safety precautions for the product. It does not represent any guarantee of the properties of the product. Sigma-Aldrich Corporation and its Affiliates shall not be held liable for any damage resulting from handling or from contact with the above product. See www.sigma-aldrich.com and/or the reverse side of invoice or packing slip for additional terms and conditions of sale.

Copyright 2020 Sigma-Aldrich Co. LLC. License granted to make unlimited paper copies for internal use only.

The branding on the header and/or footer of this document may temporarily not visually match the product purchased as we transition our branding. However, all of the information in the document regarding the product remains unchanged and matches the product ordered. For further information please contact mlsbranding@sial.com.

Version: 6.12 Revision Date: 09/07/2024 Print Date: 09/08/2024

DRAFT

The life science business of Merck KGaA, Darmstadt, Germany
operates as MilliporeSigma in the US and Canada

SAFETY DATA SHEET

Version 6.10
Revision Date 04/28/2025
Print Date 04/29/2025

SECTION 1. IDENTIFICATION

1.1 Product identifiers

Product name : Chrysene

Product Number : 35754
Brand : Sigma-Aldrich
Index-No. : 601-048-00-0
CAS-No. : 218-01-9

1.2 Relevant identified uses of the substance or mixture and uses advised against

Identified uses : Laboratory chemicals, Synthesis of substances

Uses advised against : The product is being supplied under the TSCA R&D Exemption (40 CFR Section 720.36). It is the recipient's responsibility to comply with the requirements of the R&D exemption. The product may not be used for a non-exempt commercial purpose under TSCA unless appropriate consent is granted in writing by MilliporeSigma.

1.3 Details of the supplier of the safety data sheet

Company : Sigma-Aldrich Inc.
3050 SPRUCE ST
ST. LOUIS MO 63103
UNITED STATES

Telephone : +1 314 771-5765
Fax : +1 800 325-5052

1.4 Emergency telephone

Emergency Phone # : 800-424-9300 CHEMTREC (USA) +1-703-527-3887 CHEMTREC (International) 24 Hours/day; 7 Days/week

SECTION 2. HAZARDS IDENTIFICATION

GHS classification in accordance with the OSHA Hazard Communication Standard (29 CFR 1910.1200)

Germ cell mutagenicity : Category 2

Carcinogenicity : Category 1B

DRAFT

The life science business of Merck KGaA, Darmstadt, Germany
operates as MilliporeSigma in the US and Canada

Short-term (acute) aquatic hazard : Category 1

Long-term (chronic) aquatic hazard : Category 1

Other hazards

None known.

GHS label elements

Hazard pictograms :



Signal Word : Danger

Hazard Statements : H341 Suspected of causing genetic defects.
H350 May cause cancer.
H410 Very toxic to aquatic life with long lasting effects.

Precautionary Statements :

Prevention:

P201 Obtain special instructions before use.
P202 Do not handle until all safety precautions have been read and understood.
P273 Avoid release to the environment.
P281 Use personal protective equipment as required.

Response:

P308 + P313 IF exposed or concerned: Get medical advice/ attention.
P391 Collect spillage.

Storage:

P405 Store locked up.

Disposal:

P501 Dispose of contents/ container to an approved waste disposal plant.

DRAFT

SECTION 3. COMPOSITION/INFORMATION ON INGREDIENTS

Substance / Mixture : Substance

Components

Chemical name	CAS No./Unique ID	Concentration (% w/w)	Trade secret
chrysene	218-01-9*	>= 90 - <= 100	-

The life science business of Merck KGaA, Darmstadt, Germany
operates as MilliporeSigma in the US and Canada

* Indicates that the identifier is a CAS No.
Actual concentration is withheld as a trade secret

SECTION 4. FIRST AID MEASURES

General advice	:	Show this material safety data sheet to the doctor in attendance.
If inhaled	:	After inhalation: fresh air. Call in physician.
In case of skin contact	:	In case of skin contact: Take off immediately all contaminated clothing. Rinse skin with water/ shower. Consult a physician.
In case of eye contact	:	After eye contact: rinse out with plenty of water. Call in ophthalmologist. Remove contact lenses.
If swallowed	:	After swallowing: immediately make victim drink water (two glasses at most). Consult a physician.
Most important symptoms and effects, both acute and delayed	:	The most important known symptoms and effects are described in the labelling (see section 2.2) and/or in section 11
Protection of first-aiders	:	For personal protection see section 8.
Notes to physician	:	No data available

SECTION 5. FIRE-FIGHTING MEASURES

Unsuitable extinguishing media	:	For this substance/mixture no limitations of extinguishing agents are given.
Hazardous combustion products	:	Carbon oxides
Specific extinguishing methods	:	No data available
Further information	:	Prevent fire extinguishing water from contaminating surface water or the ground water system.
Special protective equipment for fire-fighters	:	Stay in danger area only with self-contained breathing apparatus. Prevent skin contact by keeping a safe distance or by wearing suitable protective clothing.

DRAFT

The life science business of Merck KGaA, Darmstadt, Germany
operates as MilliporeSigma in the US and Canada

SECTION 6. ACCIDENTAL RELEASE MEASURES

Personal precautions, protective equipment and emergency procedures	:	Advice for non-emergency personnel: Avoid generation and inhalation of dusts in all circumstances. Avoid substance contact. Ensure adequate ventilation. Evacuate the danger area, observe emergency procedures, consult an expert. Advice for emergency responders: For personal protection see section 8.
Environmental precautions	:	Do not let product enter drains.
Methods and materials for containment and cleaning up	:	Cover drains. Collect, bind, and pump off spills. Observe possible material restrictions (see sections 7 and 10). Take up carefully. Dispose of properly. Clean up affected area. Avoid generation of dusts.

SECTION 7. HANDLING AND STORAGE

For precautions see section 2.2.

Advice on safe handling	:	Work under hood. Do not inhale substance/mixture.
Further information on storage conditions	:	Tightly closed. Dry. Keep in a well-ventilated place. Keep locked up or in an area accessible only to qualified or authorized persons.
Storage class	:	6.1C, Combustible, acute toxic Cat.3 / toxic compounds or compounds which causing chronic effects
Recommended storage temperature	:	Recommended storage temperature see product label.

DRAFT

SECTION 8. EXPOSURE CONTROLS/PERSONAL PROTECTION

Ingredients with workplace control parameters

Components	CAS-No.	Value type (Form of exposure)	Control parameters / Permissible concentration	Basis

The life science business of Merck KGaA, Darmstadt, Germany
operates as MilliporeSigma in the US and Canada

chrysene	218-01-9	TWA	0.2 mg/m3	OSHA Z-1
		TWA	0.1 mg/m3	NIOSH REL

Biological occupational exposure limits

Components	CAS-No.	Control parameters	Biological specimen	Sampling time	Permissible concentration	Basis
chrysene	218-01-9	1-Hydroxypyrene	Urine	End of shift at end of workweek	2.5 µg/l	ACGIH BEI

Engineering measures : No data available

Personal protective equipment

Respiratory protection : required when dusts are generated.

Our recommendations on filtering respiratory protection are based on the following standards: DIN EN 143, DIN 14387 and other accompanying standards relating to the used respiratory protection system.

Recommended Filter type: : Filter type P3

The entrepeneur has to ensure that maintenance, cleaning and testing of respiratory protective devices are carried out according to the instructions of the producer. These measures have to be properly documented.

Hand protection

Material : Nitrile rubber
Break through time : 480 min
Glove thickness : 0.11 mm
Protective index : Full contact
Manufacturer : Dermatril® (KCL 740 / Aldrich Z677272, Size M)

Material : Nitrile rubber
Break through time : 480 min
Glove thickness : 0.11 mm
Protective index : Splash contact
Manufacturer : Dermatril® (KCL 740 / Aldrich Z677272, Size M)

Manufacturer : data source: KCL GmbH, D-36124 Eichenzell, phone +49 (0)6659 87300, e-mail sales@kcl.de, test method: EN374

DRAFT

The life science business of Merck KGaA, Darmstadt, Germany
operates as MilliporeSigma in the US and Canada

Remarks	:	Handle with gloves. Gloves must be inspected prior to use. Use proper glove removal technique (without touching glove's outer surface) to avoid skin contact with this product. Dispose of contaminated gloves after use in accordance with applicable laws and good laboratory practices. Wash and dry hands. If used in solution, or mixed with other substances, and under conditions which differ from EN 374, contact the supplier of the EC approved gloves. This recommendation is advisory only and must be evaluated by an industrial hygienist and safety officer familiar with the specific situation of anticipated use by our customers. It should not be construed as offering an approval for any specific use scenario.
Eye protection	:	Use equipment for eye protection tested and approved under appropriate government standards such as NIOSH (US) or EN 166(EU). Safety glasses
Skin and body protection	:	protective clothing
Hygiene measures	:	Immediately change contaminated clothing. Apply preventive skin protection. Wash hands and face after working with substance.

SECTION 9. PHYSICAL AND CHEMICAL PROPERTIES

Appearance	:	solid
Color	:	No data available
Odor	:	No data available
Odor Threshold	:	No data available
pH	:	No data available
Melting point/ range	:	486 - 489 °F / 252 - 254 °C Method: lit.
Boiling point/boiling range	:	838 °F / 448 °C Method: lit.
Flash point	:	No data available
Evaporation rate	:	No data available
Flammability (solid, gas)	:	No data available

DRAFT

The life science business of Merck KGaA, Darmstadt, Germany
operates as MilliporeSigma in the US and Canada

Flammability (liquids)	:	No data available
Burning rate	:	No data available
Upper explosion limit / Upper flammability limit	:	No data available
Lower explosion limit / Lower flammability limit	:	No data available
Vapor pressure	:	No data available
Relative vapor density	:	No data available
Relative density	:	No data available
Density	:	No data available
Solubility(ies)		
Water solubility	:	insoluble
Partition coefficient: n-octanol/water	:	log Pow: 5.73
Autoignition temperature	:	No data available
Decomposition temperature	:	No data available
Viscosity, dynamic	:	No data available
Viscosity, kinematic	:	No data available
Flow time	:	No data available
Explosive properties	:	No data available
Oxidizing properties	:	No data available
Molecular weight	:	228.29 g/mol
Particle characteristics		
Particle size	:	No data available

DRAFT

SECTION 10. STABILITY AND REACTIVITY

Reactivity	:	No data available
Chemical stability	:	The product is chemically stable under standard ambient conditions (room temperature) .

The life science business of Merck KGaA, Darmstadt, Germany
operates as MilliporeSigma in the US and Canada

Possibility of hazardous reactions	:	No data available
Conditions to avoid	:	no information available
Incompatible materials	:	Strong oxidizing agents
Hazardous decomposition products	:	In the event of fire: see section 5

SECTION 11. TOXICOLOGICAL INFORMATION

11.1 Information on toxicological effects

Acute toxicity
Oral: No data available
Inhalation: No data available
Dermal: No data available
No data available

Skin corrosion/irritation
No data available

Serious eye damage/eye irritation
No data available

Respiratory or skin sensitization
No data available

Germ cell mutagenicity
In vitro tests showed mutagenic effects
Test Type: Ames test
Test system: Salmonella typhimurium
Result: positive
Remarks: (Lit.)

Carcinogenicity
Possible human carcinogen

IARC:	2B - Group 2B: Possibly carcinogenic to humans (chrysene)
NTP:	No ingredient of this product present at levels greater than or equal to 0.1% is identified as a known or anticipated carcinogen by NTP.
OSHA:	OSHA specifically regulated carcinogen (chrysene)

Reproductive toxicity
No data available

Specific target organ toxicity - single exposure
No data available

Specific target organ toxicity - repeated exposure
No data available

Aspiration hazard
No data available

DRAFT

The life science business of Merck KGaA, Darmstadt, Germany
operates as MilliporeSigma in the US and Canada

11.2 Additional Information

RTECS: GC0700000
To the best of our knowledge, the chemical, physical, and toxicological properties have not been thoroughly investigated.

Property that cannot be excluded on the basis of structure- effect considerations:

Nausea
Vomiting
Risk of methaemoglobin formation with headache, cardiac dysrhythmia, drop in blood pressure, dyspnoea and spasms, principal symptom: cyanosis (blue discolouration of the blood).

This substance should be handled with particular care.

SECTION 12. ECOLOGICAL INFORMATION

Ecotoxicity

Components:

chrysene:

Toxicity to fish	:	LC50 : 0.1 mg/l Exposure time: 96 h
M-Factor (Acute aquatic toxicity)	:	10
M-Factor (Chronic aquatic toxicity)	:	10

Ecotoxicology Assessment

Acute aquatic toxicity	:	Very toxic to aquatic life.
Chronic aquatic toxicity	:	Very toxic to aquatic life with long lasting effects.

Persistence and degradability

Components:

chrysene:

Biodegradability	:	Remarks: No data available

Bioaccumulative potential

Components:

chrysene:

Partition coefficient: n-	:	log Pow: 5.73

DRAFT

The life science business of Merck KGaA, Darmstadt, Germany
operates as MilliporeSigma in the US and Canada

octanol/water		Remarks: Potential bioaccumulation (HSDB)

Mobility in soil

No data available

Other adverse effects

Components:

chrysene:

Additional ecological information	:	Discharge into the environment must be avoided.

SECTION 13. DISPOSAL CONSIDERATIONS

Disposal methods

Waste from residues	:	Waste material must be disposed of in accordance with the national and local regulations. Leave chemicals in original containers. No mixing with other waste. Handle uncleaned containers like the product itself.

SECTION 14. TRANSPORT INFORMATION

International Regulations

IATA-DGR

UN/ID No.	:	UN 3077
Proper shipping name	:	Environmentally hazardous substance, solid, n.o.s. (chrysene)
Class	:	9
Packing group	:	III
Labels	:	Class 9 - Miscellaneous dangerous substances and articles
Packing instruction (cargo aircraft)	:	956
Packing instruction (passenger aircraft)	:	956

IMDG-Code

UN number	:	UN 3077
Proper shipping name	:	ENVIRONMENTALLY HAZARDOUS SUBSTANCE, SOLID, N.O.S. (chrysene)
Class	:	9
Packing group	:	III
Labels	:	9
EmS Code	:	F-A, S-F
Marine pollutant	:	yes

DRAFT

The life science business of Merck KGaA, Darmstadt, Germany
operates as MilliporeSigma in the US and Canada

Transport in bulk according to IMO instruments

Not applicable for product as supplied.

National regulation

49 CFR Road

UN/ID/NA number	:	UN 3077
Proper shipping name	:	Environmentally hazardous substance, solid, n.o.s. (chrysene)
Class	:	9
Packing group	:	III
Labels	:	Class 9 - Miscellaneous dangerous substances and articles
ERG Code	:	171
Marine pollutant	:	no
Poison Inhalation Hazard	:	No

Special precautions for user

Remarks	:	EHS-Mark required (ADR 2.2.9.1.10, IMDG code 2.10.3) for single packagings and combination packagings containing inner packagings with Dangerous Goods > 5L for liquids or > 5kg for solids.

The transport classification(s) provided herein are for informational purposes only, and solely based upon the properties of the unpackaged material as it is described within this Safety Data Sheet. Transportation classifications may vary by mode of transportation, package sizes, and variations in regional or country regulations.

SECTION 15. REGULATORY INFORMATION

CERCLA Reportable Quantity

Components	CAS-No.	Component RQ (lbs)	Calculated product RQ (lbs)
chrysene	218-01-9	100	100

SARA 304 Extremely Hazardous Substances Reportable Quantity

This material does not contain any components with a section 304 EHS RQ.

SARA 302 Extremely Hazardous Substances Threshold Planning Quantity

Components	CAS-No.	Component TPQ (lbs)

SARA 311/312 Hazards	:	Chronic Health Hazard
SARA 313	:	The following components are subject to reporting levels established by SARA Title III, Section 313:

chrysene 218-01-9 100 %

DRAFT

The life science business of Merck KGaA, Darmstadt, Germany
operates as MilliporeSigma in the US and Canada

US State Regulations

Massachusetts Right To Know

chrysene	218-01-9

Pennsylvania Right To Know

chrysene	218-01-9

Pennsylvania Right To Know

chrysene	218-01-9

New Jersey Right To Know

chrysene	218-01-9

California Prop. 65

WARNING! This product contains a chemical known in the State of California to cause cancer.

The ingredients of this product are reported in the following inventories:

TSCA : All substances listed as active on the TSCA inventory

TSCA list

No substances are subject to a Significant New Use Rule.

No substances are subject to TSCA 12(b) export notification requirements.

SECTION 16. OTHER INFORMATION

Full text of other abbreviations

ACGIH BEI	:	ACGIH - Biological Exposure Indices (BEI)
NIOSH REL	:	USA. NIOSH Recommended Exposure Limits
OSHA Z-1	:	USA. Occupational Exposure Limits (OSHA) - Table Z-1 Limits for Air Contaminants
NIOSH REL / TWA	:	Time-weighted average concentration for up to a 10-hour workday during a 40-hour workweek
OSHA Z-1 / TWA	:	8-hour time weighted average

AIIC - Australian Inventory of Industrial Chemicals; ASTM - American Society for the Testing of Materials; bw - Body weight; CERCLA - Comprehensive Environmental Response, Compensation, and Liability Act; CMR - Carcinogen, Mutagen or Reproductive Toxicant; DIN - Standard of the German Institute for Standardisation; DOT - Department of Transportation; DSL - Domestic Substances List (Canada); ECx - Concentration associated with x% response; EHS - Extremely Hazardous Substance; ELx - Loading rate associated with x% response; EmS - Emergency Schedule; ENCS - Existing and New Chemical Substances (Japan); ErCx - Concentration associated with x% growth rate response; ERG - Emergency Response Guide; GHS - Globally Harmonized System; GLP - Good Laboratory Practice; HMIS - Hazardous Materials Identification System; IARC - International Agency for Research on Cancer; IATA - International Air Transport Association; IBC - International Code for the Construction and Equipment of Ships carrying Dangerous Chemicals in Bulk; IC50 - Half maximal inhibitory concentration; ICAO - International Civil Aviation Organization; IECSC - Inventory of Existing Chemical Substances in China; IMDG - International Maritime Dangerous Goods; IMO - International Maritime Organization; ISHL - Industrial Safety and Health Law (Japan); ISO -

The life science business of Merck KGaA, Darmstadt, Germany
operates as MilliporeSigma in the US and Canada

DRAFT

International Organisation for Standardization; KECI - Korea Existing Chemicals Inventory; LC50 - Lethal Concentration to 50 % of a test population; LD50 - Lethal Dose to 50% of a test population (Median Lethal Dose); MARPOL - International Convention for the Prevention of Pollution from Ships; MSHA - Mine Safety and Health Administration; n.o.s. - Not Otherwise Specified; NFPA - National Fire Protection Association; NO(A)EC - No Observed (Adverse) Effect Concentration; NO(A)EL - No Observed (Adverse) Effect Level; NOELR - No Observable Effect Loading Rate; NTP - National Toxicology Program; NZIoC - New Zealand Inventory of Chemicals; OECD - Organization for Economic Co-operation and Development; OPPTS - Office of Chemical Safety and Pollution Prevention; PBT - Persistent, Bioaccumulative and Toxic substance; PICCS - Philippines Inventory of Chemicals and Chemical Substances; (Q)SAR - (Quantitative) Structure Activity Relationship; RCRA - Resource Conservation and Recovery Act; REACH - Regulation (EC) No 1907/2006 of the European Parliament and of the Council concerning the Registration, Evaluation, Authorisation and Restriction of Chemicals; RQ - Reportable Quantity; SADT - Self-Accelerating Decomposition Temperature; SARA - Superfund Amendments and Reauthorization Act; SDS - Safety Data Sheet; TCSI - Taiwan Chemical Substance Inventory; TECI - Thailand Existing Chemicals Inventory; TSCA - Toxic Substances Control Act (United States); UN - United Nations; UNRTDG - United Nations Recommendations on the Transport of Dangerous Goods; vPvB - Very Persistent and Very Bioaccumulative

The information is believed to be correct but is not exhaustive and will be used solely as a guideline, which is based on current knowledge of the chemical substance or mixture and is applicable to appropriate safety precautions for the product. It does not represent any guarantee of the properties of the product. Sigma-Aldrich Corporation and its Affiliates shall not be held liable for any damage resulting from handling or from contact with the above product. See www.sigma-aldrich.com and/or the reverse side of invoice or packing slip for additional terms and conditions of sale.
Copyright 2020 Sigma-Aldrich Co. LLC. License granted to make unlimited paper copies for internal use only.

Revision Date : 04/28/2025

The branding on the header and/or footer of this document may temporarily not visually match the product purchased as we transition our branding. However, all of the information in the document regarding the product remains unchanged and matches the product ordered. For further information please contact mlsbranding@sial.com.

US / EN

DRAFT

The life science business of Merck KGaA, Darmstadt, Germany
operates as MilliporeSigma in the US and Canada

SAFETY DATA SHEET

Version 6.11
Revision Date 09/06/2024
Print Date 09/07/2024

SECTION 1: Identification of the substance/mixture and of the company/undertaking

1.1 Product identifiers

Product name : Manganese

Product Number : 463728
Brand : Aldrich
CAS-No. : 7439-96-5

1.2 Relevant identified uses of the substance or mixture and uses advised against

Identified uses : Laboratory chemicals, Synthesis of substances

Uses advised against : The product is being supplied under the TSCA R&D Exemption (40 CFR Section 720.36). It is the recipient's responsibility to comply with the requirements of the R&D exemption. The product may not be used for a non-exempt commercial purpose under TSCA unless appropriate consent is granted in writing by MilliporeSigma.

1.3 Details of the supplier of the safety data sheet

Company : Sigma-Aldrich Inc.
3050 SPRUCE ST
ST. LOUIS MO 63103
UNITED STATES

Telephone : +1 314 771-5765
Fax : +1 800 325-5052

1.4 Emergency telephone

Emergency Phone # : 800-424-9300 CHEMTREC (USA) +1-703-527-3887 CHEMTREC (International) 24 Hours/day; 7 Days/week

DRAFT

SECTION 2: Hazards identification

2.1 Classification of the substance or mixture

GHS Classification in accordance with 29 CFR 1910 (OSHA HCS)

Chemicals which, in contact with water, emit flammable gases (Category 1), H260
Short-term (acute) aquatic hazard (Category 2), H401
Long-term (chronic) aquatic hazard (Category 2), H411

For the full text of the H-Statements mentioned in this Section, see Section 16.

The life science business of Merck KGaA, Darmstadt, Germany
operates as MilliporeSigma in the US and Canada

2.2 GHS Label elements, including precautionary statements

Pictogram



Signal Word Danger

Hazard Statements

H260	In contact with water releases flammable gases which may ignite spontaneously.
H411	Toxic to aquatic life with long lasting effects.

Precautionary Statements

P223	Do not allow contact with water.
P231 + P232	Handle under inert gas. Protect from moisture.
P273	Avoid release to the environment.
P280	Wear protective gloves/ eye protection/ face protection.
P335 + P334	Brush off loose particles from skin. Immerse in cool water/ wrap in wet bandages.
P370 + P378	In case of fire: Use dry sand, dry chemical or alcohol-resistant foam to extinguish.
P391	Collect spillage.
P402 + P404	Store in a dry place. Store in a closed container.
P501	Dispose of contents/ container to an approved waste disposal plant.

2.3 Hazards not otherwise classified (HNOC) or not covered by GHS - none

DRAFT

SECTION 3: Composition/information on ingredients

3.1 Substances

Formula : Mn
Molecular weight : 54.94 g/mol
CAS-No. : 7439-96-5
EC-No. : 231-105-1

Component	Classification	Concentration
Manganese		
	1; Aquatic Acute 2; Aquatic Chronic 2; H260, H401, H411	<= 100 %

For the full text of the H-Statements mentioned in this Section, see Section 16.

SECTION 4: First aid measures

4.1 Description of first-aid measures

General advice
Show this material safety data sheet to the doctor in attendance.

The life science business of Merck KGaA, Darmstadt, Germany
operates as MilliporeSigma in the US and Canada

If inhaled
After inhalation: fresh air.

In case of skin contact
In case of skin contact: Take off immediately all contaminated clothing. Rinse skin with water/ shower.

In case of eye contact
After eye contact: rinse out with plenty of water. Remove contact lenses.

If swallowed
After swallowing: make victim drink water (two glasses at most). Consult doctor if feeling unwell.

4.2 Most important symptoms and effects, both acute and delayed
The most important known symptoms and effects are described in the labelling (see section 2.2) and/or in section 11

4.3 Indication of any immediate medical attention and special treatment needed
No data available

SECTION 5: Firefighting measures

5.1 Extinguishing media

Suitable extinguishing media
Carbon dioxide (CO2) Dry powder

Unsuitable extinguishing media
Water Foam

5.2 Special hazards arising from the substance or mixture
Manganese/manganese oxides
Combustible.
May not get in touch with: Water
Development of hazardous combustion gases or vapours possible in the event of fire.

5.3 Advice for firefighters
In the event of fire, wear self-contained breathing apparatus.

5.4 Further information
Prevent fire extinguishing water from contaminating surface water or the ground water system.

DRAFT

SECTION 6: Accidental release measures

6.1 Personal precautions, protective equipment and emergency procedures
Advice for non-emergency personnel: Avoid inhalation of dusts. Avoid substance contact. Ensure adequate ventilation. Evacuate the danger area, observe emergency procedures, consult an expert.
For personal protection see section 8.

6.2 Environmental precautions
Do not let product enter drains. Risk of explosion.

The life science business of Merck KGaA, Darmstadt, Germany
operates as MilliporeSigma in the US and Canada

6.3 Methods and materials for containment and cleaning up

Cover drains. Collect, bind, and pump off spills. Observe possible material restrictions (see sections 7 and 10). Take up dry. Dispose of properly. Clean up affected area. Avoid generation of dusts.

6.4 Reference to other sections

For disposal see section 13.

SECTION 7: Handling and storage

7.1 Precautions for safe handling

Advice on safe handling

Keep workplace dry. Do not allow product to come into contact with water.

Hygiene measures

Change contaminated clothing. Wash hands after working with substance.
For precautions see section 2.2.

7.2 Conditions for safe storage, including any incompatibilities

Storage conditions

Tightly closed. Keep away from heat and sources of ignition.
Never allow product to get in contact with water during storage.

Moisture sensitive.

Storage class

Storage class (TRGS 510): 4.3: Hazardous materials, which set free flammable gases upon contact with water

7.3 Specific end use(s)

Apart from the uses mentioned in section 1.2 no other specific uses are stipulated

SECTION 8: Exposure controls/personal protection

8.1 Control parameters

Ingredients with workplace control parameters

DRAFT

The life science business of Merck KGaA, Darmstadt, Germany
operates as MilliporeSigma in the US and Canada

Component	CAS-No.	Value	Control parameters	Basis
Manganese	7439-96-5	TWA	1 mg/m3	USA. NIOSH Recommended Exposure Limits
		ST	3 mg/m3	USA. NIOSH Recommended Exposure Limits
		C	5 mg/m3	USA. Occupational Exposure Limits (OSHA) - Table Z-1 Limits for Air Contaminants
		PEL	0.2 mg/m3	California permissible exposure limits for chemical contaminants (Title 8, Article 107)
		STEL	3 mg/m3	California permissible exposure limits for chemical contaminants (Title 8, Article 107)
		TWA	0.1 mg/m3	USA. ACGIH Threshold Limit Values (TLV)
	Remarks	Not classifiable as a human carcinogen		
		TWA	0.02 mg/m3	USA. ACGIH Threshold Limit Values (TLV)
		Not classifiable as a human carcinogen		

8.2 Exposure controls

Appropriate engineering controls
Change contaminated clothing. Wash hands after working with substance.

Personal protective equipment

Eye/face protection
Use equipment for eye protection tested and approved under appropriate government standards such as NIOSH (US) or EN 166(EU). Safety glasses

Skin protection
Handle with impervious gloves.

This recommendation applies only to the product stated in the safety data sheet, supplied by us and for the designated use. When dissolving in or mixing with other substances and under conditions deviating from those stated in EN 16523-1 please contact the supplier of CE-approved gloves (e.g. KCL GmbH, D-36124 Eichenzell, Internet: www.kcl.de).

Full contact
Material: Nitrile rubber
Minimum layer thickness: 0.11 mm
Break through time: 480 min
Material tested:KCL 741 Dermatril® L

Splash contact
Material: Nitrile rubber
Minimum layer thickness: 0.11 mm
Break through time: 480 min
Material tested:KCL 741 Dermatril® L

DRAFT

The life science business of Merck KGaA, Darmstadt, Germany
operates as MilliporeSigma in the US and Canada

Body Protection
protective clothing

Respiratory protection
Recommended Filter type: Filter type P1
The entrepeneur has to ensure that maintenance, cleaning and testing of respiratory protective devices are carried out according to the instructions of the producer. These measures have to be properly documented.
required when dusts are generated.
Our recommendations on filtering respiratory protection are based on the following standards: DIN EN 143, DIN 14387 and other accompanying standards relating to the used respiratory protection system.

Control of environmental exposure
Do not let product enter drains. Risk of explosion.

SECTION 9: Physical and chemical properties

9.1 Information on basic physical and chemical properties

a)	Appearance	Form: powder Color: gray
b)	Odor	No data available
c)	Odor Threshold	No data available
d)	pH	No data available
e)	Melting point/freezing point	Melting point/ range: 1,244 °C (2,271 °F) - lit.
f)	Initial boiling point and boiling range	1,962 °C 3,564 °F - lit.
g)	Flash point	()Not applicable
h)	Evaporation rate	No data available
i)	Flammability (solid, gas)	No data available
j)	Upper/lower flammability or explosive limits	No data available
k)	Vapor pressure	No data available
l)	Vapor density	No data available
m)	Density	7.3 g/mL at 25 °C (77 °F) - lit.
	Relative density	7.419 °C - Regulation (EC) No. 440/2008, Annex, A.3
n)	Water solubility	0.001 g/l at 20 °C (68 °F) - Regulation (EC) No. 440/2008, Annex, A.6 - slightly soluble
o)	Partition coefficient: n-octanol/water	Not applicable for inorganic substances

DRAFT

The life science business of Merck KGaA, Darmstadt, Germany
operates as MilliporeSigma in the US and Canada

p)	Autoignition temperature	No data available
q)	Decomposition temperature	No data available
r)	Viscosity	No data available
s)	Explosive properties	Not classified as explosive.
t)	Oxidizing properties	none

9.2 Other safety information
No data available

SECTION 10: Stability and reactivity

10.1 Reactivity
The following applies in general to flammable organic substances and mixtures: in correspondingly fine distribution, when whirled up a dust explosion potential may generally be assumed.

10.2 Chemical stability
The product is chemically stable under standard ambient conditions (room temperature) .

10.3 Possibility of hazardous reactions
No data available

10.4 Conditions to avoid
Avoid moisture.
Moisture.

10.5 Incompatible materials
acids, Halogens, Bases, Phosphorus, Sulfur oxides, Peroxides

10.6 Hazardous decomposition products
In the event of fire: see section 5

DRAFT

SECTION 11: Toxicological information

11.1 Information on toxicological effects

Acute toxicity
LD50 Oral - Rat - female - > 2,000 mg/kg
(OECD Test Guideline 420)
LC50 Inhalation - Rat - male and female - 4 h - > 5.14 mg/l - dust/mist

(OECD Test Guideline 403)
Dermal: No data available

Skin corrosion/irritation
Skin - Rabbit
Result: No skin irritation - 4 h

The life science business of Merck KGaA, Darmstadt, Germany
operates as MilliporeSigma in the US and Canada

(OECD Test Guideline 404)

Serious eye damage/eye irritation
Eyes - Rabbit
Result: No eye irritation - 72 h
(OECD Test Guideline 405)

Respiratory or skin sensitization
Local lymph node assay (LLNA) - Mouse
Result: negative
(OECD Test Guideline 429)

Germ cell mutagenicity
Test Type: Ames test
Test system: Escherichia coli/Salmonella typhimurium
Metabolic activation: with and without metabolic activation
Method: OECD Test Guideline 471
Result: negative
Test Type: Chromosome aberration test in vitro
Test system: Human lymphocytes
Metabolic activation: with and without metabolic activation
Method: OECD Test Guideline 473
Result: negative
Test Type: In vitro mammalian cell gene mutation test
Test system: mouse lymphoma cells
Metabolic activation: with and without metabolic activation
Method: OECD Test Guideline 476
Result: negative

Test Type: Micronucleus test
Species: Mouse
Cell type: Red blood cells (erythrocytes)
Application Route: Oral
Method: OECD Test Guideline 474
Result: negative

Carcinogenicity

IARC: No ingredient of this product present at levels greater than or equal to 0.1% is identified as probable, possible or confirmed human carcinogen by IARC.

NTP: No ingredient of this product present at levels greater than or equal to 0.1% is identified as a known or anticipated carcinogen by NTP.

OSHA: No component of this product present at levels greater than or equal to 0.1% is on OSHA's list of regulated carcinogens.

Reproductive toxicity
May cause reproductive disorders.

Specific target organ toxicity - single exposure
No data available

Specific target organ toxicity - repeated exposure
No data available

DRAFT

The life science business of Merck KGaA, Darmstadt, Germany
operates as MilliporeSigma in the US and Canada

Aspiration hazard
No data available

11.2 Additional Information

RTECS: OO9275000
Men exposed to manganese dusts showed a decrease in fertility. Chronic manganese poisoning primarily involves the central nervous system. Early symptoms include languor, sleepiness and weakness in the legs. A stolid mask-like appearance of the face, emotional disturbances such as uncontrollable laughter and a spastic gait with tendency to fall in walking are findings in more advanced cases. High incidence of pneumonia has been found in workers exposed to the dust or fume of some manganese compounds.
To the best of our knowledge, the chemical, physical, and toxicological properties have not been thoroughly investigated.

Stomach - Irregularities - Based on Human Evidence

Stomach - Irregularities - Based on Human Evidence

SECTION 12: Ecological information

12.1 Toxicity

Toxicity to fish	semi-static test LC50 - Oncorhynchus mykiss (rainbow trout) - > 3.6 mg/l - 96 h (OECD Test Guideline 203)
Toxicity to daphnia and other aquatic invertebrates	static test EC50 - Daphnia magna (Water flea) - > 1.6 mg/l - 48 h (OECD Test Guideline 202)
Toxicity to algae	static test ErC50 - Desmodesmus subspicatus (green algae) - 4.5 mg/l - 72 h (OECD Test Guideline 201)
Toxicity to bacteria	static test EC50 - activated sludge - 1,000 mg/l - 3 h (OECD Test Guideline 209)
Toxicity to fish(Chronic toxicity)	LC50 - Oncorhynchus mykiss (rainbow trout) - 0.17 - 15.61 mg/l - 28 d Remarks: (ECHA)
Toxicity to daphnia and other aquatic invertebrates(Chronic toxicity)	static test NOEC - Ceriodaphnia dubia (water flea) - 1.7 mg/l - 8 d (OECD Test Guideline 211)

12.2 Persistence and degradability

The methods for determining biodegradability are not applicable to inorganic substances.

12.3 Bioaccumulative potential

No data available

DRAFT

The life science business of Merck KGaA, Darmstadt, Germany
operates as MilliporeSigma in the US and Canada

12.4 Mobility in soil
No data available

12.5 Results of PBT and vPvB assessment
PBT/vPvB assessment not available as chemical safety assessment not required/not conducted

12.6 Endocrine disrupting properties
No data available

12.7 Other adverse effects
No data available

SECTION 13: Disposal considerations

13.1 Waste treatment methods

Product
Waste material must be disposed of in accordance with the national and local regulations. Leave chemicals in original containers. No mixing with other waste. Handle uncleaned containers like the product itself.

SECTION 14: Transport information

DOT (US)
UN number: 3208 Class: 4.3 Packing group: I
Proper shipping name: Metallic substance, water-reactive, n.o.s. (Manganese)
Reportable Quantity (RQ):
Poison Inhalation Hazard: No

IMDG
UN number: 3208 Class: 4.3 Packing group: I EMS-No: F-G, S-N
Proper shipping name: METALLIC SUBSTANCE, WATER-REACTIVE, N.O.S. (Manganese)

IATA
UN number: 3208 Class: 4.3 Packing group: I
Proper shipping name: Metallic substance, water-reactive, n.o.s. (Manganese)
IATA Passenger: Not permitted for transport

SECTION 15: Regulatory information

CERCLA Reportable Quantity
This material does not contain any components with a CERCLA RQ.

SARA 304 Extremely Hazardous Substances Reportable Quantity
This material does not contain any components with a section 304 EHS RQ.

The life science business of Merck KGaA, Darmstadt, Germany
operates as MilliporeSigma in the US and Canada

SARA 302 Extremely Hazardous Substances Threshold Planning Quantity

This material does not contain any components with a section 302 EHS TPQ.

SARA 311/312 Hazards : Reactivity Hazard
Chronic Health Hazard

SARA 313 : The following components are subject to reporting levels established by SARA Title III, Section 313:

Manganese	7439-96-5	>= 90 - <= 100 %

Clean Air Act

This product neither contains, nor was manufactured with a Class I or Class II ODS as defined by the U.S. Clean Air Act Section 602 (40 CFR 82, Subpt. A, App.A + B).
The following chemical(s) are listed as HAP under the U.S. Clean Air Act, Section 112 (40 CFR 61):

Manganese	7439-96-5	>= 90 - <= 100 %

This product does not contain any chemicals listed under the U.S. Clean Air Act Section 112(r) for Accidental Release Prevention (40 CFR 68.130, Subpart F).
This product does not contain any chemicals listed under the U.S. Clean Air Act Section 111 SOCMI Intermediate or Final VOC's (40 CFR 60.489).

Clean Water Act

This product does not contain any Hazardous Substances listed under the U.S. CleanWater Act, Section 311, Table 116.4A.
This product does not contain any Hazardous Chemicals listed under the U.S. CleanWater Act, Section 311, Table 117.3.
This product does not contain any toxic pollutants listed under the U.S. Clean Water Act Section 307
This product does not contain any priority pollutants related to the U.S. Clean Water Act

US State Regulations

Massachusetts Right To Know

Manganese	7439-96-5

Pennsylvania Right To Know

Manganese	7439-96-5

Maine Chemicals of High Concern

Product does not contain any listed chemicals

Vermont Chemicals of High Concern

Product does not contain any listed chemicals

Washington Chemicals of High Concern

Product does not contain any listed chemicals

The ingredients of this product are reported in the following inventories:

TSCA : All substances listed as active on the TSCA inventory

TSCA list

No substances are subject to a Significant New Use Rule.

The life science business of Merck KGaA, Darmstadt, Germany
operates as MilliporeSigma in the US and Canada

DRAFT

No substances are subject to TSCA 12(b) export notification requirements.

SECTION 16: Other information

Further information

The information is believed to be correct but is not exhaustive and will be used solely as a guideline, which is based on current knowledge of the chemical substance or mixture and is applicable to appropriate safety precautions for the product. It does not represent any guarantee of the properties of the product. Sigma-Aldrich Corporation and its Affiliates shall not be held liable for any damage resulting from handling or from contact with the above product. See www.sigma-aldrich.com and/or the reverse side of invoice or packing slip for additional terms and conditions of sale.

Copyright 2020 Sigma-Aldrich Co. LLC. License granted to make unlimited paper copies for internal use only.

The branding on the header and/or footer of this document may temporarily not visually match the product purchased as we transition our branding. However, all of the information in the document regarding the product remains unchanged and matches the product ordered. For further information please contact mlsbranding@sial.com.

Version: 6.11 Revision Date: 09/06/2024 Print Date: 09/07/2024

DRAFT

The life science business of Merck KGaA, Darmstadt, Germany
operates as MilliporeSigma in the US and Canada

SAFETY DATA SHEET

Version 6.11
Revision Date 09/08/2024
Print Date 09/09/2024

SECTION 1: Identification of the substance/mixture and of the company/undertaking

1.1 Product identifiers

Product name : Thallium

Product Number : 277932
Brand : Aldrich
Index-No. : 081-001-00-3
CAS-No. : 7440-28-0

1.2 Relevant identified uses of the substance or mixture and uses advised against

Identified uses : Laboratory chemicals, Synthesis of substances

Uses advised against : The product is being supplied under the TSCA R&D Exemption (40 CFR Section 720.36). It is the recipient's responsibility to comply with the requirements of the R&D exemption. The product may not be used for a non-exempt commercial purpose under TSCA unless appropriate consent is granted in writing by MilliporeSigma.

1.3 Details of the supplier of the safety data sheet

Company : Sigma-Aldrich Inc.
3050 SPRUCE ST
ST. LOUIS MO 63103
UNITED STATES

Telephone : +1 314 771-5765
Fax : +1 800 325-5052

1.4 Emergency telephone

Emergency Phone # : 800-424-9300 CHEMTREC (USA) +1-703-527-3887 CHEMTREC (International) 24 Hours/day; 7 Days/week

DRAFT

SECTION 2: Hazards identification

2.1 Classification of the substance or mixture

GHS Classification in accordance with 29 CFR 1910 (OSHA HCS)

Acute toxicity, Oral (Category 2), H300
Acute toxicity, Inhalation (Category 2), H330
Specific target organ toxicity - repeated exposure (Category 2), H373

The life science business of Merck KGaA, Darmstadt, Germany
operates as MilliporeSigma in the US and Canada

Short-term (acute) aquatic hazard (Category 3), H402
Long-term (chronic) aquatic hazard (Category 4), H413

For the full text of the H-Statements mentioned in this Section, see Section 16.

2.2 GHS Label elements, including precautionary statements

Pictogram



Signal Word Danger

Hazard Statements

H300 + H330	Fatal if swallowed or if inhaled.
H373	May cause damage to organs through prolonged or repeated exposure.
H402	Harmful to aquatic life.
H413	May cause long lasting harmful effects to aquatic life.

Precautionary Statements

P260	Do not breathe dust.
P264	Wash skin thoroughly after handling.
P270	Do not eat, drink or smoke when using this product.
P271	Use only outdoors or in a well-ventilated area.
P273	Avoid release to the environment.
P284	Wear respiratory protection.
P301 + P310 + P330	IF SWALLOWED: Immediately call a POISON CENTER/ doctor. Rinse mouth.
P304 + P340 + P310	IF INHALED: Remove person to fresh air and keep comfortable for breathing. Immediately call a POISON CENTER/ doctor.
P314	Get medical advice/ attention if you feel unwell.
P403 + P233	Store in a well-ventilated place. Keep container tightly closed.
P405	Store locked up.
P501	Dispose of contents/ container to an approved waste disposal plant.

2.3 Hazards not otherwise classified (HNOC) or not covered by GHS - none

SECTION 3: Composition/information on ingredients

3.1 Substances

Formula	:	Tl
Molecular weight	:	204.38 g/mol
CAS-No.	:	7440-28-0
EC-No.	:	231-138-1
Index-No.	:	081-001-00-3

Component	Classification	Concentration
Thallium		
	Acute Tox. 2; STOT RE 2; Aquatic Acute 3; Aquatic Chronic 4; H300, H330, H373, H402, H413	<= 100 %

DRAFT

The life science business of Merck KGaA, Darmstadt, Germany
operates as MilliporeSigma in the US and Canada

For the full text of the H-Statements mentioned in this Section, see Section 16.

SECTION 4: First aid measures

4.1 Description of first-aid measures

General advice
First aiders need to protect themselves. Show this material safety data sheet to the doctor in attendance.

If inhaled
After inhalation: fresh air. Immediately call in physician. If breathing stops: immediately apply artificial respiration, if necessary also oxygen.

In case of skin contact
In case of skin contact: Take off immediately all contaminated clothing. Rinse skin with water/ shower. Consult a physician.

In case of eye contact
After eye contact: rinse out with plenty of water. Call in ophthalmologist. Remove contact lenses.

If swallowed
If swallowed: give water to drink (two glasses at most). Seek medical advice immediately. In exceptional cases only, if medical care is not available within one hour, induce vomiting (only in persons who are wide awake and fully conscious), administer activated charcoal (20 - 40 g in a 10% slurry) and consult a doctor as quickly as possible.

4.2 Most important symptoms and effects, both acute and delayed
The most important known symptoms and effects are described in the labelling (see section 2.2) and/or in section 11

4.3 Indication of any immediate medical attention and special treatment needed
No data available

DRAFT

SECTION 5: Firefighting measures

5.1 Extinguishing media

Suitable extinguishing media
Use extinguishing measures that are appropriate to local circumstances and the surrounding environment.

Unsuitable extinguishing media
For this substance/mixture no limitations of extinguishing agents are given.

5.2 Special hazards arising from the substance or mixture
thallium oxides
Not combustible.
Ambient fire may liberate hazardous vapours.

The life science business of Merck KGaA, Darmstadt, Germany
operates as MilliporeSigma in the US and Canada

5.3 Advice for firefighters
Stay in danger area only with self-contained breathing apparatus. Prevent skin contact by keeping a safe distance or by wearing suitable protective clothing.

5.4 Further information
Prevent fire extinguishing water from contaminating surface water or the ground water system.

SECTION 6: Accidental release measures

6.1 Personal precautions, protective equipment and emergency procedures
Advice for non-emergency personnel: Avoid generation and inhalation of dusts in all circumstances. Avoid substance contact. Ensure adequate ventilation. Evacuate the danger area, observe emergency procedures, consult an expert.
For personal protection see section 8.

6.2 Environmental precautions
Do not let product enter drains.

6.3 Methods and materials for containment and cleaning up
Cover drains. Collect, bind, and pump off spills. Observe possible material restrictions (see sections 7 and 10). Take up carefully. Dispose of properly. Clean up affected area. Avoid generation of dusts.

6.4 Reference to other sections
For disposal see section 13.

SECTION 7: Handling and storage

7.1 Precautions for safe handling

Advice on safe handling
Work under hood. Do not inhale substance/mixture.

Hygiene measures
Change contaminated clothing. Preventive skin protection recommended. Wash hands after working with substance.
For precautions see section 2.2.

7.2 Conditions for safe storage, including any incompatibilities

Storage conditions
Tightly closed. Dry. Keep in a well-ventilated place. Keep locked up or in an area accessible only to qualified or authorized persons.

Storage class
Storage class (TRGS 510): 6.1B: Non-combustible, acute toxic Cat. 1 and 2 / very toxic hazardous materials

7.3 Specific end use(s)
Apart from the uses mentioned in section 1.2 no other specific uses are stipulated

DRAFT

The life science business of Merck KGaA, Darmstadt, Germany
operates as MilliporeSigma in the US and Canada

SECTION 8: Exposure controls/personal protection

8.1 Control parameters

Ingredients with workplace control parameters

Component	CAS-No.	Value	Control parameters	Basis
Thallium	7440-28-0	TWA	0.1 mg/m3	USA. Occupational Exposure Limits (OSHA) - Table Z-1 Limits for Air Contaminants
	Remarks	Skin designation		
		TWA	0.02 mg/m3	USA. ACGIH Threshold Limit Values (TLV)
		Danger of cutaneous absorption		
		TWA	0.1 mg/m3	USA. NIOSH Recommended Exposure Limits
		Potential for dermal absorption		
		PEL	0.1 mg/m3	California permissible exposure limits for chemical contaminants (Title 8, Article 107)
		Skin		

8.2 Exposure controls

Appropriate engineering controls
Change contaminated clothing. Preventive skin protection recommended. Wash hands after working with substance.

Personal protective equipment

Eye/face protection
Use equipment for eye protection tested and approved under appropriate government standards such as NIOSH (US) or EN 166(EU). Safety glasses

Body Protection
protective clothing

Respiratory protection
Recommended Filter type: Filter type P3
The entrepeneur has to ensure that maintenance, cleaning and testing of respiratory protective devices are carried out according to the instructions of the producer. These measures have to be properly documented.
required when dusts are generated.
Our recommendations on filtering respiratory protection are based on the following standards: DIN EN 143, DIN 14387 and other accompanying standards relating to the used respiratory protection system.

Control of environmental exposure
Do not let product enter drains.

DRAFT

The life science business of Merck KGaA, Darmstadt, Germany
operates as MilliporeSigma in the US and Canada

SECTION 9: Physical and chemical properties

9.1 Information on basic physical and chemical properties

a)	Appearance	Form: granular Color: light gray
b)	Odor	No data available
c)	Odor Threshold	No data available
d)	pH	No data available
e)	Melting point/freezing point	Melting point/ range: 303 °C (577 °F) - lit.
f)	Initial boiling point and boiling range	1,457 °C 2,655 °F - lit.
g)	Flash point	()Not applicable
h)	Evaporation rate	No data available
i)	Flammability (solid, gas)	The product is not flammable.
j)	Upper/lower flammability or explosive limits	No data available
k)	Vapor pressure	No data available
l)	Vapor density	No data available
m)	Density	No data available
	Relative density	No data available
n)	Water solubility	No data available
o)	Partition coefficient: n-octanol/water	No data available
p)	Autoignition temperature	No data available
q)	Decomposition temperature	No data available
r)	Viscosity	No data available
s)	Explosive properties	No data available
t)	Oxidizing properties	No data available

9.2 Other safety information

No data available

DRAFT

The life science business of Merck KGaA, Darmstadt, Germany
operates as MilliporeSigma in the US and Canada

SECTION 10: Stability and reactivity

10.1 Reactivity
No data available

10.2 Chemical stability
The product is chemically stable under standard ambient conditions (room temperature) .

10.3 Possibility of hazardous reactions
No data available

10.4 Conditions to avoid
Air sensitive.
no information available

10.5 Incompatible materials
Strong acids, Strong oxidizing agents

10.6 Hazardous decomposition products
In the event of fire: see section 5

SECTION 11: Toxicological information

11.1 Information on toxicological effects

Acute toxicity
Acute toxicity estimate Oral - 5.1 mg/kg
(Expert judgment)
Oral: No data available
Acute toxicity estimate Inhalation - 4 h - 0.051 mg/l - dust/mist

(Expert judgment)
Dermal: No data available
No data available

Skin corrosion/irritation
Remarks: No data available

Serious eye damage/eye irritation
Remarks: No data available

Respiratory or skin sensitization
No data available

Germ cell mutagenicity
No data available

Carcinogenicity

IARC: No ingredient of this product present at levels greater than or equal to 0.1% is identified as probable, possible or confirmed human carcinogen by IARC.

NTP: No ingredient of this product present at levels greater than or equal to 0.1% is identified as a known or anticipated carcinogen by NTP.

OSHA: No component of this product present at levels greater than or equal to 0.1% is on OSHA's list of regulated carcinogens.

DRAFT

The life science business of Merck KGaA, Darmstadt, Germany
operates as MilliporeSigma in the US and Canada

Reproductive toxicity
Possible risk of congenital malformation in the fetus.
No data available

Specific target organ toxicity - single exposure
No data available

Specific target organ toxicity - repeated exposure
May cause damage to organs through prolonged or repeated exposure.

Aspiration hazard
No data available

11.2 Additional Information

RTECS: XG3425000
The most characteristic symptom of thallium exposure is alopecia (loss of hair). Cutaneous effects may include dry, scaly skin and impairment of nail growth often resulting in the appearance of crescent-shaped strips across fingernails and toenails (Mees' line). Other symptoms in acute poisoning relate chiefly to the gastrointestinal tract, nervous system, skin, eyes, and cardiovascular system. Acute poisoning results in swelling of the feet and legs, arthralgia, vomiting, insomnia, hyperesthesia and paresthesia of the hands and feet, mental confusion, polyneuritis with severe pain in the legs and loins, partial paralysis of the legs, angina-like pains, nephritis, wasting and weakness, and lymphocytosis and eosinophilia. In chronic poisoning, central and peripheral nervous system abnormalities may persist including ataxia, tremor, incoordination, paralysis of extremities, endocrine disorders, memory loss, and psychoses may develop., To the best of our knowledge, the chemical, physical, and toxicological properties have not been thoroughly investigated.

Stomach - Irregularities - Based on Human Evidence

Stomach - Irregularities - Based on Human Evidence

DRAFT

SECTION 12: Ecological information

12.1 Toxicity

Toxicity to fish	LC50 - Cyprinodon variegatus (sheepshead minnow) - 21.0 mg/l - 96.0 h
	mortality NOEC - Cyprinodon variegatus (sheepshead minnow) - 14.0 mg/l - 96.0 h

12.2 Persistence and degradability
No data available

12.3 Bioaccumulative potential
No data available

12.4 Mobility in soil
No data available

12.5 Results of PBT and vPvB assessment
PBT/vPvB assessment not available as chemical safety assessment not required/not conducted

The life science business of Merck KGaA, Darmstadt, Germany
operates as MilliporeSigma in the US and Canada

12.6 Endocrine disrupting properties

No data available

12.7 Other adverse effects

No data available

SECTION 13: Disposal considerations

13.1 Waste treatment methods

Product

Waste material must be disposed of in accordance with the national and local regulations. Leave chemicals in original containers. No mixing with other waste. Handle uncleaned containers like the product itself.

SECTION 14: Transport information

DOT (US)

UN number: 3288 Class: 6.1 Packing group: II
Proper shipping name: Toxic solid, inorganic, n.o.s. (Thallium)
Reportable Quantity (RQ): 1000 lbs
Poison Inhalation Hazard: No

IMDG

UN number: 3288 Class: 6.1 Packing group: II EMS-No: F-A, S-A
Proper shipping name: TOXIC SOLID, INORGANIC, N.O.S. (Thallium)

IATA

UN number: 3288 Class: 6.1 Packing group: II
Proper shipping name: Toxic solid, inorganic, n.o.s. (Thallium)

SECTION 15: Regulatory information

CERCLA Reportable Quantity

Components	CAS-No.	Component RQ (lbs)	Calculated product RQ (lbs)
Thallium	7440-28-0	1000	1000

SARA 304 Extremely Hazardous Substances Reportable Quantity

This material does not contain any components with a section 304 EHS RQ.

SARA 302 Extremely Hazardous Substances Threshold Planning Quantity

This material does not contain any components with a section 302 EHS TPQ.

SARA 311/312 : Acute Health Hazard

DRAFT

The life science business of Merck KGaA, Darmstadt, Germany
operates as MilliporeSigma in the US and Canada

Hazards Chronic Health Hazard

SARA 313 : The following components are subject to reporting levels established by SARA Title III, Section 313:

Thallium	7440-28-0	>= 90 - <= 100 %

US State Regulations

Massachusetts Right To Know

Thallium	7440-28-0

Pennsylvania Right To Know

Thallium	7440-28-0

Maine Chemicals of High Concern

Product does not contain any listed chemicals

Vermont Chemicals of High Concern

Product does not contain any listed chemicals

Washington Chemicals of High Concern

Product does not contain any listed chemicals

The ingredients of this product are reported in the following inventories:

TSCA : All substances listed as active on the TSCA inventory

TSCA list

No substances are subject to a Significant New Use Rule.

No substances are subject to TSCA 12(b) export notification requirements.

SECTION 16: Other information

Further information

The information is believed to be correct but is not exhaustive and will be used solely as a guideline, which is based on current knowledge of the chemical substance or mixture and is applicable to appropriate safety precautions for the product. It does not represent any guarantee of the properties of the product. Sigma-Aldrich Corporation and its Affiliates shall not be held liable for any damage resulting from handling or from contact with the above product. See www.sigma-aldrich.com and/or the reverse side of invoice or packing slip for additional terms and conditions of sale.

Copyright 2020 Sigma-Aldrich Co. LLC. License granted to make unlimited paper copies for internal use only.

The branding on the header and/or footer of this document may temporarily not visually match the product purchased as we transition our branding. However, all of the information in the document regarding the product remains unchanged and matches the product ordered. For further information please contact mlsbranding@sial.com.

Version: 6.11 Revision Date: 09/08/2024 Print Date: 09/09/2024

The life science business of Merck KGaA, Darmstadt, Germany
operates as MilliporeSigma in the US and Canada

DRAFT

Safety data for indeno[1,2,3-cd]pyrene

Glossary of terms on this data sheet.

The information on this web page is provided to help you to work safely, but it is intended to be an overview of hazards, not a replacement for a full Material Safety Data Sheet (MSDS). MSDS forms can be downloaded from the web sites of many chemical suppliers.

General

Synonyms: 1,10-(1,2-phenylene)pyrene, 1,10-(o-phenylene)pyrene, o-phenylenepyrene, 2,3-phenylenepyrene, 2,3,o-phenylenepyrene, IP
Use:
Molecular formula: $C_{22}H_{12}$
CAS No: 193-39-5
EINECS No: 205-893-2

Physical data

Appearance: solid
Melting point: 161 - 163 C
Boiling point: 536 C
Vapour density:
Vapour pressure:
Density (g cm^{-3}):
Flash point:
Explosion limits:
Autoignition temperature:
Water solubility:

DRAFT

Stability

Stable. Incompatible with strong oxidizing agents.

Toxicology

Limited evidence that this material may be carcinogenic.

Toxicity data

(The meaning of any toxicological abbreviations which appear in this section is given here.)

Risk phrases

(The meaning of any risk phrases which appear in this section is given here.)
R40.

Transport information

(The meaning of any UN hazard codes which appear in this section is given here.)
Non-hazardous for air, sea and road freight.

Personal protection

Treat as potentially hazardous - many multi-ring aromatic compounds are suspected carcinogens.

Safety phrases

(The meaning of any safety phrases which appear in this section is given here.)
S36 S37 S45.

[Return to Physical & Theoretical Chemistry Lab. Safety home page.]

This information was last updated on May 10, 2005. We have tried to make it as accurate and useful as possible, but can take no responsibility for its use, misuse, or accuracy. We have not verified this information, and cannot guarantee that it is up-to-date.

Note also that the information on the PTCL Safety web site, where this page was hosted, has been copied onto many other sites, often without permission. If you have any doubts about the veracity of the information that you are viewing, or have any queries, please check the URL that your web browser displays for this page. If the URL begins "http://msds.chem.ox.ac.uk/" the page is maintained by the Safety Officer in Physical Chemistry at Oxford University. If not, this page is a copy made by some other person and we have no responsibility for it.

DRAFT

Heat Illness Prevention Program

DRAFT

HEAT ILLNESS
PREVENTION PROGRAM

CORPORATE HEALTH AND SAFETY DIRECTOR	:	**Brian Hobbs, CIH, CSP**
EFFECTIVE DATE	:	**10/2019**
REVISION DATE	:	**03/2024**
REVISION NUMBER	:	**3**

DRAFT

TABLE OF CONTENTS

1. PURPOSE 1
2. SCOPE AND APPLICABILITY 1
3. ROLES AND RESPONSIBILITIES 1
4. HAZARD IDENTIFICATION AND ASSESSMENT 2
5. TRAINING 2
6. DRINKING WATER 3
7. ACCESS TO SHADE 4
8. MONITORING AND SCHEDULING 5
9. ACCLIMATIZATION AND NEW EMPLOYEE PROCEDURES 5
10. HEAT WAVE AND EXTREME HEAT PROCEDURES 5
11. EMERGENCY RESPONSE PROCEDURES 6
12. HEAT-RELATED ILLNESSES 6
13. OTHER HEAT CONTROLS 8

DRAFT

1. PURPOSE

Roux Associates, Inc. and its affiliated **companies**, Roux Environmental Engineering and Geology, D.P.C, and Remedial Engineering (collectively, "Roux") has established this heat illness prevention program to assist in preventing workplace accidents, injuries, and illnesses associated with temperature extremes. Roux is committed to taking every precaution to protect employees who might be exposed to heat stress, including establishing safe work practices, heat illness prevention controls, and emergency preparedness, which will be detailed in this plan.

2. SCOPE AND APPLICABILITY

Roux's Heat Illness Prevention Program applies to all employees who may be exposed to heat stress in the field.

3. ROLES AND RESPONSIBILITIES

The Heat Illness Prevention Program Administrator for Roux is the Corporate Health and Safety Director (CHSD), Brian Hobbs, CIH, CSP. The daily administration of the program is delegated to the Operations Manager (OM) and Office Health and Safety Manager (OHSM). The CHSD has the authority, responsibility, and overall accountability for the comprehensive implementation of this program.

All managers and supervisors shall implement and maintain the heat illness prevention program in work areas where there is a potential for heat stress.

Management Responsibilities

Management (i.e., Project Managers, Project Principals, OM) must provide the following to promote compliance and foster a good safety culture:

- Comply with applicable standards.
- Inform employees of the provisions of the heat illness prevention program and ensure understanding.
- Provide sufficient water, shade, rest areas, and other heat illness controls for employees.
- Assist with establishing work practices to minimize heat stress risks, such as acclimatization, required rest periods, employee monitoring, and strategic scheduling.
- Encourage employees to report hazardous conditions or heat illness symptoms.
- Provide training to any employee who could possibly be exposed to the risk of heat illness.

Employee Responsibilities

Employees are expected to actively participate in the organization's heat illness prevention program, which includes the following responsibilities:

- Receive appropriate training with regard to heat stress.
- Understand core concepts of heat illness prevention and follow guidelines to mitigate risks.
- Recognize the signs and symptoms of heat illness and immediately report them.
- Cooperate with workplace inspections and incident investigations.

Effective Communication

All Roux employees shall be accountable for ensuring there is effective communication with both the field team and their subcontractors. Communication between Roux employees project leads (e.g., Project Principal, Project Managers) and subcontractors (if applicable) will be established and maintained so that employees can quickly

DRAFT

contact should there be a change in condition or someone at the Site exhibits signs/symptoms of heat stress. These types of incidents would follow Roux's Incident Investigation and Reporting Management Program 2.12 and Roux's Injury Illness Prevention Program 2.22.

4. HAZARD IDENTIFICATION AND ASSESSMENT

Prior to scheduled fieldwork, the project team shall ensure a hazard assessment is conducted as it relates to heat stress. This will include a determination of how much heat and exertion employees are likely to be exposed to based on the work activity.

Factors that can increase heat stress include the following:

- Temperatures at the work site;
- Humidity;
- A lack of air movement or exchange;
- The amount of time employees spend working in the heat;
- The time of day work takes place;
- Sources of radiant heat (e.g., sunlight, fire, or hot furnace);
- Work activities that produce heat (e.g., welding);
- Physical contact with warm or hot objects or liquids;
- The clothing and PPE employees are required to wear; and/or
- Physically strenuous work.

Results of the hazard analysis should be used to determine appropriate controls for mitigating heat stress, whenever possible, for planning acclimatization, and for developing work schedules that rotate workers to limit employee exposure. Typically, the Site Supervisor (SS) or Site Health and Safety Officer (SHSO) shall conduct worksite observations to ensure all employees follow heat illness prevention procedures and that hazards are sufficiently controlled. However, all employees should be continuously evaluating work site conditions and be able to recognize heat stressors in order to prevent heat illnesses.

DRAFT

5. TRAINING

All Roux employees shall be trained on the topics listed below prior to beginning work, which may potentially expose workers to heat stress.

Training Topics

- The environmental, behavioral, and personal risk factors for heat illness, such as radiant heat sources, exertion, clothing and PPE, and use of alcohol or drugs.
- Types of heat illnesses, common symptoms, and appropriate emergency response for each.
- The knowledge that mild symptoms may quickly become more severe or life-threatening.
- The importance of immediately reporting any signs or symptoms of heat illness to the supervisor.
- The employer's responsibility to provide shade, water, access to first aid, and cool-down rests during work and the employee's freedom to exercise their rights under this standard without fear of retaliation.

- The employer's heat stress plan and its procedures:
  - Procedures for employees who are newly assigned to work in high-heat areas.
  - The organization's acclimatization methods, as applicable.
  - Heatwave procedures.
  - Heat illness and emergency response, including contact information.
- The importance of frequent consumption of water and the taking of rest breaks.
- How heat illness prevention applies to employees' specific tasks.

Increasing Training Effectiveness:

- The SS/SHSO will hold daily tailgates with the field team to go over daily work tasks and basic safety information including Job Safety Analysis (JSA) review as well as incorporate elements such as current weather and effects on the work activities for the day.
- If a heat wave or high heat is anticipated, OHSMs and/or OMs will provide communications to Roux employees prior to their shifts and remind them of any special high heat procedures.

6. DRINKING WATER

Employees shall be given access to potable drinking water. Access to water will be provided as near as possible to where employees are working, and there shall be enough locations so employees will have sufficient water. Water should be fresh and pure, free of taste or smell that would discourage employees from drinking, comfortably cool, and obtained from an approved source.

The recommendation is that during warm or hot weather, employees drink four 8-ounce glasses of water, or a total of one quart per hour, throughout the entire work shift. Easy access to sufficient potable drinking water throughout the work shift encourages employees to drink.

During a heat wave, water shall be replenished more often to keep available and cool. Water containers (and all spouts and levers) must be kept clean. If able, provide single-use drinking cups with appropriate waste receptacles. Accessible sanitation facilities shall also be maintained at work Sites as appropriate.

SS/SHSO is responsible for the following:

- Drink sufficient water before, during, and after work shifts to maintain hydration.
- Encourage frequent drinking of small amounts of water throughout the shift. In high-heat environments, remind field staff and subcontractors that drinking extra water may be necessary.
- Discourage the choice of drinks with caffeine or sugar that may possibly dehydrate employees instead of water. Also, discourage the drinking of alcohol.
- Monitor the water supply.
- If employees become dehydrated and are unable to alleviate symptoms with the steps below, get them immediate medical attention.

Field Staff/Subcontractors are responsible for the following:

- Drink sufficient water before, during, and after work shifts to maintain hydration. Drink up to 4 cups of water per hour, especially during hot weather.
- Be aware that in high-heat situations, you may need to drink more water.

DRAFT

- Monitor yourself and others for signs of dehydration. If you feel dehydrated:
  - Follow Roux's Incident Notification Flowchart;
  - Rest in the shaded resting area; and
  - Drink water in small amounts, but frequently.

7. ACCESS TO SHADE

Access to shaded areas will be provided to Roux staff, as needed. Employees are encouraged to use these areas when they feel overheated. Roux's SS/SHSO shall oversee the proper implementation of shaded areas and will communicate these locations on a daily basis with the Field Team.

Depending on the Site, shaded areas can include the following:

- Pop-up Tents
- Canopies
- Umbrellas
- Structures mechanically ventilated or open to air movement
  - Garage
- Conex-mounted RV canopies
- Full and thick tree canopies that block direct sunlight
- Buildings
- Enclosed areas only if they provide cooling comparable to shade in open-air
  - Vehicles with air conditioning

Shaded Area Requirements

The shade shall be strong enough to cool employees down and other shadows should not be visible in the shade. The shade will be provided by Roux when the air temperature exceeds 80°F. If the temperature is less than 80°F, shade will be available and provided upon request. The SS/SHSO will monitor conditions to determine when the air will exceed (and is exceeding) 80°F. For most Sites, air will be monitored hourly and shade will be set up immediately if 80°F is exceeded.

Shade shall be located as close as practical to areas where employees are working and is easily accessible. These areas will be considered safe and free from other hazards. Shaded areas should be large enough to accommodate all employees who are on a break, resting, or recovering without crowding. Should natural vegetation be used for shade, the SS/SHSO will evaluate shade for effectiveness.

Field Staff Responsibilities

Field Staff should take ordinary rest breaks in the shaded areas and monitor themselves for signs of heat stress, and go to the shaded area when they need to cool down. Any issues or problems with shaded areas should be reported to the SS/SHSO for the Site.

If shaded areas are used for a preventative cool-down, the SS/SHSO will ensure the affected employees will remain in the shade until they begin to feel better. The SS/SHSO will continue to monitor the employees and ask them if

DRAFT

they are experiencing symptoms of a heat illness. Employees shall not be sent back to work before symptoms have ended and at a minimum at least 10 minutes of rest.

8. MONITORING AND SCHEDULING

Monitoring

The SS/SHSO and Field Team will continue to monitor themselves and others for signs of heat illness. The SS/SHSO will monitor when the air temperature exceeds 80°F. Throughout the summer, weather and temperature will be monitored at least two weeks ahead, and the work schedule will be planned to accommodate the expected weather.

Scheduling

Scheduling accommodations may include:

- Working during cooler hours of the day
- Working at night
- Stopping work early
- Rescheduling work activities
- Increasing frequency of breaks

In general, strenuous work activities shall be rescheduled to the coolest parts of the day.

Special precautions are required for temperatures above 80°F, 95°F, and heat waves. These precautions are provided in the sections below.

9. ACCLIMATIZATION AND NEW EMPLOYEE PROCEDURES

Roux requires employees to be acclimatized in order for them to better tolerate heat in the workplace. Acclimatization is the physical process of adapting to a different thermal environment, allowing a better toleration of heat. Acclimatization procedures require gradual exposure that gives the employee time to adjust to each level of exposure. Acclimatization is essential for new employees but is necessary for all employees when the temperature significantly changes. Heat stress is much more likely if these procedures are not followed.

The SS/SHSO is responsible for observing new employees during their first 14 days of employment in high-heat areas.

Re-acclimatization is necessary if employees are absent from high-heat environments for a week or more or the temperature increases significantly.

10. HEATWAVE AND EXTREME HEAT PROCEDURES

Heat Wave Procedures

A heat wave is defined as consistent temperatures over 80°F or if the temperature is 10° higher than the average daily temperatures in the preceding 5 days.

SS/SHSO and Project Management (e.g., PP, PM) shall closely observe and monitor employees during a heat wave. The Field Teams should institute a ratio of one SS to 20 or fewer employees, a mandatory buddy system, or

DRAFT

a consistent practice for supervisors to check on employees. Pre-shift meetings to review high-heat procedures with employees will be carried out to emphasize work-rest schedules, drinking water, shade, etc.

Extreme Heat Procedures

When work-site temperatures equal or exceed 95°F, the employer will enact extreme heat procedures:

- Employees will be closely observed by the SS/SHSO for signs of heat illness. New employees will be supervised for acclimatization.
- Effective communication and monitoring will be assured through the use of periodic check-ins with the SS/SHSO via phone. Communications between employees and Project Management (e.g., PP/PM) will be established and maintained. Mandatory 10-minute break periods are required for every two hours worked. SS/SHSO must enforce this rule.
- Pre-shift safety tailgate meetings will occur to review procedures and to remind employees to drink water and take cool-down rests if needed. SS/SHSO shall remind employees to rest and drink water. Employees should drink more water than usual.

11. EMERGENCY RESPONSE PROCEDURES

Roux is dedicated to providing prompt appropriate care for all employees who report or show symptoms of heat illness. If an employee shows signs of heat illness, they will be monitored and shall not be left alone or sent home without being offered first aid or emergency medical services. If on-Site personnel require any medical treatment, the following steps will be taken:

1. Notify Roux's Project and Corporate Management Team for any work-related injury and/or illness occurrence, and communicate with the contracted Occupational Health Care Management Provider, AllOne Health (AOH), immediately following the notifications provided above.
2. Based on discussions with the Project Team, Corporate Management, and the AOH evaluation, if medical attention beyond onsite First Aid is warranted, transport the injured / ill person (IP) to the Urgent Care Center, or notify the Fire Department or Ambulance Emergency service and request an ambulance or transport the victim to the hospital, and continue communications with Corporate Management Team. An Urgent Care/Hospital Route map with locations and directions is provided within Site Specific Health and Safety Plans.
3. First aid medical support will be provided by onsite personnel trained and certified in First Aid, Cardio Pulmonary Resuscitation (CPR), Automatic External Defibrillation (AED), and Blood-Borne Pathogens (BBP) Awareness, until relieved by emergency medical services (EMS).
4. The SHSO and Project Manager will perform a Loss Investigation (LI) and the Project Team will complete the final Loss Report.

12. HEAT-RELATED ILLNESSES

Heat Stress

Heat stress is a significant potential hazard and can be associated with heavy physical activity and/or the use of personal protective equipment (PPE) in hot-weather environments. For these reasons, the company will provide potable drinking water and access to shade or other areas of relief (i.e., air-conditioned vehicles and work trailers). Supervisors, prior to supervising personnel in the field as well as all personnel involved with the fieldwork of a project, are trained in this HASP that includes preventing heat-related illnesses and the below procedures in response to heat-related symptoms and illness. Since much of our work is dependent upon environmental factors beyond our control, we must closely monitor air temperature and humidity and be aware of avoiding radiant heat sources and providing as much air circulation as possible wherever we work. Physical factors that need to be evaluated as part of our Job Safety Analysis (JSA) reviews include the level of physical activity and duration of work

DRAFT

and the type (i.e., color, weight breathability) of the clothing we select. In addition, personal factors such as age, weight, fitness, drug/alcohol use, and prior history of heat-related illness need to be considered.

Heat cramps are brought on by prolonged exposure to heat. As an individual sweats, water and salts are lost by the body, resulting in painful muscle cramps. The signs and symptoms of heat stress are as follows:

- Severe muscle cramps, usually in the legs and abdomen;
- Exhaustion, often to the point of collapse; and
- Dizziness or periods of faintness.

First aid treatment includes, but is not limited to, shade, rest, and fluid replacement. Typically, the individual should recover within one-half hour while being monitored constantly. If the individual has not improved substantially within 30 minutes and the body temperature has not decreased, the individual should be transported to a hospital for medical attention.

Heat Exhaustion

Heat exhaustion may occur in a healthy individual who has been exposed to excessive heat while working or exercising. The circulatory system of the individual fails as blood collects near the skin to rid the body of excess heat through transference. The signs and symptoms of heat exhaustion are as follows:

- Rapid and shallow breathing;
- Weak pulse;
- Cold and clammy skin with heavy perspiration;
- Skin appears pale;
- Fatigue and weakness;
- Dizziness; and
- Elevated body temperature.

First aid treatment includes, but is not limited to, cooling the victim, elevating the feet, and replacing fluids. If the individual is not substantially improved within 30 minutes and the body temperature has not decreased, the individual should be transported to the hospital for medical attention.

Heat Stroke

Heat stroke occurs when an individual is exposed to excessive heat and stops sweating. This condition is classified as a MEDICAL EMERGENCY requiring immediate cooling of the victim and transport to a medical facility. The signs and symptoms of heat stroke are as follows:

- Dry, hot red skin;
- Body temperature approaching or above 105 degrees F;
- Confusion, altered mental state, slurred speech;
- Seizures;
- Large (dilated) pupils; and
- Loss of consciousness – the individual may go into a coma.

DRAFT

First aid treatment requires immediate cooling and transportation to a medical facility. Heat stress is a significant hazard if any type of protective equipment (semi-permeable or impermeable) that prevents evaporative cooling is worn in hot-weather environments.

13. OTHER HEAT CONTROLS

Clothing and PPE

Employees should choose clothing that is reflective, light-colored, lightweight, loose-fitting, and breathable. Clothing should cover the exposed parts of the body. In direct sun, hard hats with a brim or bill may be helpful. Should specialized cooling garments be applicable, please consult with your OM/OHSM/CHSD.

Managing Employee Risk Factors

It is recommended that employees are aware of how their health can affect their risk of heat stress. The following increases ones risk for a heat related illness:

- A poor level of physical fitness
- Obesity
- Chronic or acute illnesses
- Conditions such as diabetes, heart disease, or high blood pressure
- Certain medications, such as diuretics
- Age (60+)

Employees should:

- Maintain their health outside of work
- Be aware of the effects of medications
- Drink adequate amounts of water
- Eat light, cool meals during work shifts and save heavy meals until after the shift is over
- Do not skip meals: food helps replace electrolytes when sweating
- Take breaks as needed
- Do not consume alcohol prior to working in a hot environment

DRAFT

APPENDIX D

Personal Protective Equipment (PPE) Management Program

DRAFT

PERSONAL PROTECTIVE EQUIPMENT MANAGEMENT PROGRAM

CORPORATE HEALTH AND SAFETY DIRECTOR	:	**Brian Hobbs, CIH, CSP**
EFFECTIVE DATE	:	**01/2019**
REVIEW DATE	:	**03/2024**
REVISION NUMBER	:	**5**

DRAFT

TABLE OF CONTENTS

1. PURPOSE 1
2. SCOPE AND APPLICABILITY 1
3. PROCEDURES 1
3.1 Introduction 1
3.1.1 Training 1
3.2 Types of PPE 2
3.2.1 PPE Inspection, Cleaning Maintenance, and Storage 2
3.2.1.1 PPE Inspection 2
3.2.1.2 PPE Cleaning and Maintenance 2
3.2.1.3 PPE Storage 3
3.3 Fitting, Donning and Doffing PPE 3
3.4 Controlling Hazards Associated with PPE Use 4
3.5 PPE Selection 5
3.6 Protective Clothing Selection Criteria 5
3.6.1 Chemicals Present 5
3.6.2 Concentration of the Chemical(s) 5
3.6.3 Physical State 6
3.6.4 Length of Exposure 6
3.6.5 Abrasion 6
3.6.6 Dexterity 6
3.6.7 Ability to Decontaminate 6
3.6.8 Climactic Conditions 7
3.6.9 Work Load 7
3.6.10 Types of Protective Materials 7
3.7 Protection Levels 7
3.7.1 Level A Protection 7
3.7.2 Level B Protection 9
3.7.3 Level C Protection 10
3.7.4 Level D Protection 12
3.7.5 Level E Protection 12
3.7.6 Additional Considerations 13
3.8 Decontamination of PPE 13
3.8.1 Site-Specific Decontamination Plans 14
3.8.2 Emergency Decontamination of PPE 14
3.8.3 Protection of Decontamination Line Assistants 15
3.8.4 Procedures to Minimize PPE Contamination 15
3.8.5 PPE Disposal 16

DRAFT

1. PURPOSE

Roux Associates, Inc. and its affiliated companies, Roux Environmental Engineering and Geology, D.P.C., and Remedial Engineering (collectively, "Roux") has instituted the following program to establish guidelines for the selection of personal protective equipment (PPE) for use by Roux personnel performing field activities in hazardous environments. PPE is not meant to be a substitute for engineering, work practice, and/or administrative controls, but PPE should be used in conjunction with these controls to protect employees in the workplace. Clothing, body coverings, and other accessories designed to prevent worker exposure to workplace hazards are all types of PPE. To ensure adequate PPE employee-owned PPE is evaluated on a case-by-case basis to insure its adequacy, maintenance and sanitation.

2. SCOPE AND APPLICABILITY

These guidelines apply to all PPE selection decisions to be made in implementing the Roux program. The foundations for this program are the numerous Occupational Health and Safety Administration (OSHA) standards related to PPE cited in 29 CFR 1910 Subpart I, 29 CFR 1926 Subpart E, and the hazardous environment work employee protection requirements under the OSHA Hazardous Waste Operations and Emergency Response (HAZWOPER) standard at 29 CFR 1910.120 and 1926.65. To ensure hazard assessments are documented, the levels of protection, types of protection, and tasks requiring protection are covered in site-specific Health and Safety Plans (HASPs) and Job Safety Analyses (JSAs).

3. PROCEDURES

Due to the varied nature of site activities and the different potential hazards associated with different sites, several aspects must be considered when selecting PPE. The following text describes PPE selection logic and provides guidelines and requirements for the appropriate selection and use of PPE.

3.1 Introduction

To harm the body, chemicals must first gain entrance. The intact skin and respiratory tract are usually the first body tissues that are exposed to chemical contaminants. These tissues provide barriers to some chemicals but, in many cases, are damaged themselves or are highly permeable by certain chemical compounds. PPE, therefore, is used to minimize or eliminate chemical compounds from coming into contact with these first barrier tissues.

Proper PPE selection is essential in preventing exposures. The Project Manager (PM) or health and safety personnel making the selection will have to consider several factors. The level of protection, type, and kind of equipment selected depends on the hazardous conditions. In some cases, additional selection factors include cost, availability, compatibility with other equipment, and performance. All these factors must be accurately assessed before work can be safely carried out.

3.1.1 Training

Training shall be provided to all field-based employees in properly using and caring for PPE. Training shall include, but not be limited to, the initial 40-hour HAZWOPER training, annual 8-hour HAZWOPER refresher training, and site-specific PPE training. The training program includes when PPE is necessary, what types of PPE are required; how to don, doff, adjust, and wear PPE; the limitations of PPE; the proper care, maintenance, useful life, signs of PPE failure and emergency procedures to follow in the event of PPE failure and disposal of PPE. In addition, retraining shall be conducted when workplace changes require a change in PPE when an employee demonstrates a lack of knowledge or improper use of PPE is identified.

DRAFT

3.2 Types of PPE

The type and selection of PPE must meet certain general criteria and requirements as required under OSHA 29 CFR 1910.132 (General Industry) and 1926.95 (Construction). In addition to these general requirements, specific requirements and specifications exist for some types of PPE that form the basis of the protective clothing scheme. All manufacturer's recommendations for PPE care and use shall be followed. All PPE shall be maintained in a sanitary and reliable condition. Additionally, proper fit and size shall be evaluated to ensure adequate employee protection. Should PPE become defective, it shall be immediately removed from service and discarded.

The following is a list of the common types of specific PPE and the specific requirements for the PPE type, where applicable:

1. Hard Hats - Regulated by 29 CFR 1910.135 and 1926.100; and specified in ANSI Z89.1.
2. Face Shields and Safety Glasses - Regulated by 29 CFR 1910.133 and 1926.102; and specified in ANSI Z87.1.
3. Respiratory Protection - Regulated by 29 CFR 1910.134 and 1926.103.
4. Hand Protection - Regulated by 29 CFR 1910.138
5. Foot Protection - Regulated by 29 CFR 1910.136 and 1926.96; and specified in ANSI Z41.1.
6. Protective Clothing (e.g., fully encapsulated suits, aprons) - Specified in NFPA 1991/1992/1994.

3.2.1 PPE Inspection, Cleaning Maintenance, and Storage

The Office Health and Safety Manager (OHSM) or their designee is responsible for procuring PPE, in accordance with this management program. Single-use/disposable PPE should be purchased and used whenever practicable.

3.2.1.1 PPE Inspection

Roux employees must inspect PPE regularly, before and after each use, to check for defects and damage. Garments and other PPE in central storage must be inspected at least annually or as recommended by the manufacturer by the OHSM, Equipment Manager and/or their designee. Defective or damaged equipment must be tagged as out-of-service, immediately removed from the work site and discarded.

3.2.1.2 PPE Cleaning and Maintenance

All Roux employees are responsible for routine cleaning of their assigned PPE. Decontamination of PPE is addressed within Roux's Site Control and Decontamination Program as well as specified within site-specific health and safety plans. As appropriate, Roux employees should be issued single-use PPE when practicable to minimize the requirement for decontamination. When performing routine cleaning of reusable PPE:

- Always follow the manufacturer's recommendations to avoid damaging the PPE. For example, some cleaning solutions compromise the integrity of protective helmets' shells.
- Clean and maintain PPE according to the manufacturer's recommendations. Before being re-issued, PPE should be thoroughly sanitized.
- Disassemble, wash, and sanitize reusable respirators after each use, refer to Roux's Respiratory Protection Management Program.

Employees are not authorized to repair PPE without prior approval from the Health and Safety Department. Reusable PPE may require maintenance by the manufacturer to maintain integrity and certification. Many

DRAFT

manufacturers specify which repairs, if performed by the end-user, will void product warranty, therefore Roux employees are not typically authorized to perform such maintenance or repairs.

3.2.1.3 PPE Storage

Certain equipment failures can be directly attributed to improper storage. The OHSM or Equipment Manager (or another designated person) is responsible for implementing procedures for appropriate PPE storage, for equipment that is centrally stored. Both central storage and dedicated PPE provided to employees should be stored using the following:

- Store goggles and safety glasses in protective cases.
- Store PPE (such as helmets, boots, etc.) in clean, dust-proof containers or bags out of direct sunlight.
- PPE should ideally be stored under climate-controlled conditions. PPE, stocked gear bags, and/or go-kits should not be stored in hot, cold, or other extreme environmental conditions, and they should not be stored in vehicles (government-owned or rentals) for even short periods of time. Do not store helmets on the rear window shelf of a vehicle.
- Store different kinds of clothing and gloves separately to prevent errors in selection.
- Hang or fold protective clothing in accordance with manufacturers' recommendations.
- Never store contaminated PPE near new protective clothing or street clothing. Potentially contaminated, reusable clothing must be stored (usually bagged) away from new PPE, in a well-ventilated area, with good air flow around each item, until the garment is decontaminated or disposed.
- See Roux's Respiratory Protection Management Program for detailed procedures on storing respirators.

3.3 Fitting, Donning and Doffing PPE

Roux shall provide appropriately sized PPE for Roux employees. Improper fitting such as tight-fitting garments, can tear, especially at the knees, crotch, shoulders, back, and elbows due to movement. Protective clothing that is too large can easily snag and/or limit a user's dexterity. The Roux PM shall ensure site/project-specific PPE is kept in a sufficient stock of appropriately sized PPE (e.g., Level C ensembles). The OHSM, Equipment Manager and/or their designee shall ensure a sufficient stock of appropriately sized PPE is maintained in central storage locations.

The Site Supervisor (SS)/Site Health and Safety Officer (SHSO) is responsible for ensuring that site-specific procedures for donning and doffing PPE are incorporated into site-specific HASPs. Donning and doffing procedures may differ depending on the type of PPE and clothing (e.g., Level D, Modified Level D, Level C) utilized. Figures 1-4, provide examples of procedures that can be used to don and doff Levels A through D and are provided as a reference. Site-specific conditions may warrant adjustments to such procedures. Consult the CHSD for additional information.

Site-specific donning and doffing procedures should include the use of an assistant where necessary. Donning and doffing certain types of PPE without assistance could risk PPE failure or damage. Care must be taken to prevent the spread of contaminants on the PPE. Decontamination procedures should limit the potential for cross contamination and may include gross decontamination of outer boots, gloves, and suits as necessary to prevent tracking of contaminants into the contamination reduction zone (CRZ) and clean zone(s).

DRAFT

3.4 Controlling Hazards Associated with PPE Use

PPE use can pose potential health and safety hazards, which range from minor discomfort to life-threatening height stroke. The magnitude of the potential hazard can vary and will depend on various factors, including an individual's fitness level, the type of PPE worn, the work demands, individual work practices, duration of work and environmental conditions. The use of PPE can also lead to reduced efficiency and work performance.

Among hazards associated with PPE use, heat stress emerges as a prevalent and significant hazard. Particularly, the use of substantial and/or impermeable attire, such as heavy coveralls, Tyvek suits, splash suits, or Level A or B suits, alongside strenuous work, amplifies the risk of heat stress. Regular monitoring for indications of heat stress is imperative for workers operating in such conditions. Roux's Heat Illness Prevention Program lays out requirements for signs and symptoms as well as preventative measures to mitigate the potential for heat illness. In addition, cold environments can pose adverse risk, such examples include use of non-insulated steel-toe safety shoes in frigid conditions which has the potential to increase the risk of frostbite, while safety gloves worn for chemical protection may inadequately insulate hands from the cold.

It is the responsibility of Project Teams to integrate site-specific protocols to manage PPE hazards into such site-specific HASPs. These protocols can encompass considerations like work/rest ratios, crew rotations, and other accommodations for exceptionally demanding conditions.

The following measures are recommended for controlling hazards posed by PPE use:

- Prioritize through the hierarchy of controls with a focus on elimination, substitution, engineering, work practice and administrative control implementation rather than sole reliance on PPE. PPE shall be considered the last line of worker protection.
- Workers should maintain physical fitness to be able to withstand the potential physical strain of PPE use. A physically fit individual will endure less physiological strain, manifesting in a lower heart rate, reduced body temperature (indicating diminished retained body heat), more effective sweating, slightly lower oxygen consumption, and carbon dioxide production. Furthermore, acclimatization to extreme environmental conditions, such as high temperatures, can influence work performance and physical capacity.
- Understand the symptoms of PPE failure. Workers encountering any of these symptoms while donning PPE should promptly notify their onsite SHSO and/or SS:
    - Perception of odors when wearing a respirator
    - Skin irritation
    - Acute discomfort
    - Difficulty breathing
    - Unusual fatigue
    - Dizziness
    - Inability to see, hear, or speak clearly
    - Uncomfortable restriction of movement
    - Rapid pulse, nausea, or chest pain
- Implement a buddy system. Especially in situations where there is a need for increased level of protection (e.g. Level A-C) workers should work in pairs or teams, and are instructed to monitor the integrity of their team/partners gear and remain alert for symptoms of PPE failure.

DRAFT

3.5 PPE Selection

For site-specific work, the Project Manager in consultation with the Health and Safety Department has overall responsibility for coordinating the selection and distribution of PPE to field staff and for ensuring that the selected PPE is appropriate for the site-specific hazards. Generally speaking Roux employees are not engaged in emergency response or perform work at uncontrolled hazardous waste sites, if the case the CHSD shall be made aware of the work and consult with the Project Team on appropriate PPE selection. Most work falls under environmental sampling of low concentration water/soil/perimeter air. Therefore work is carried out in Level D PPE. Upgrades would be based on more information as it becomes available. The United States Environmental Protection Agency (EPA) has created Guidelines for PPE Ensemble Selection to assist workers in selecting PPE ensembles for specific activities and tasks and determining which ensembles and air monitoring equipment should be used to address specific chemicals. Guidelines to Ensembles for Specific Activities/Tasks Where Chemical Exposure is Possible is provided as a reference as Appendix A.

3.6 Protective Clothing Selection Criteria

3.6.1 Chemicals Present

The most important factor in selecting PPE is the determination of what chemicals the employee may be exposed to. The number of chemicals on field investigations may range from a few to several hundred. The exact chemicals or group of chemicals present at the site (certain groups tend to require similar protection) can be determined by collecting and analyzing air, soil, water, or other site media samples. When data are lacking, research into the hazardous materials used or stored at the site can be used to infer potential chemical exposures on the site.

The most appropriate clothing shall be selected once the known or suspected chemicals have been identified and considered based on the type of work to be performed.

Protective garments are made of several different substances for protection against specific chemicals. There is no universal protective material. All will decompose, permeate, or otherwise fail to protect under given circumstances. Fortunately, most manufacturers make guides to using their products (i.e., Dupont's Tyvek™ Permeation Guide). These guides are usually for gloves and coveralls and typically provide information regarding chemical degradation rates (failure of the material to maintain structural integrity when in contact with the chemical) and may provide information on the permeation rate (whether or not the material allows the chemical to pass through). When permeation tables are available, they shall be used with degradation tables to determine the most appropriate protective material for the specific chemical hazard(s).

During most site work, chemicals are usually in mixed combinations, and the protective materials are not in continuous contact with pure chemicals for long periods; therefore, the selected material may be adequate for the particular chemical of most concern and type of work being performed, yet not the "best" protecting material for all site chemicals and activities. Selection shall depend upon the most hazardous chemicals based on their hazards and concentrations. Sometimes, layering (i.e., using several layers of protective materials) affords the best protection.

3.6.2 Concentration of the Chemical(s)

One of the major criteria for selecting protective material is the concentration of the chemical(s) in air, liquid, and solid state. Airborne and liquid chemical concentrations should be compared to the OSHA standards and American Conference of Governmental Industrial Hygienists (ACGIH) and National Institute for Occupational Safety and Health (NIOSH) guidelines to determine the level of skin or other absorptive

DRAFT

surface (e.g., eyes) protection needed. While these standards are not designed specifically for skin exposed directly to the liquid, they may provide skin designations indicative of chemicals known to have significant skin or dermal absorption effects. For example, airborne levels of PCBs on-site may be low because they are not very volatile, so the inhalation hazard may be minimal; however, PCB-containing liquid coming in direct contact with the skin may cause overexposure. Thus, PCBs have been assigned a skin designation in the OSHA and ACGIH exposure limit tables.

3.6.3 Physical State

The characteristics of a chemical may range from nontoxic to highly toxic, depending on its physical state. Inorganic lead in soil would not be considered toxic to site personnel unless it became airborne since it is generally not absorbed through the intact skin. However, organic lead in a liquid could be readily absorbed through the skin. Soil is frequently contaminated with hazardous materials. Concentrations will vary from a few parts per million to nearly one hundred percent by volume. The degree of hazard depends on the type of soil and concentration of the chemical. Generally speaking, "dry" soils that have not become airborne do not pose a hazard to site personnel if they take minimal precautions, such as wearing lightweight gloves.

3.6.4 Length of Exposure

The length of time a material is exposed to a chemical increases the probability of a breakthrough. Determinations of actual breakthrough times for short-term exposures indicate that several materials that would be considered inadequate under long-term exposures can be used. Different materials that would be considered inadequate under long-term exposures can be used. It should be kept in mind that during the manufacturer’s permeation testing, a pure (100% composition) liquid is usually placed in direct contact with the material, producing a worst-case situation.

3.6.5 Abrasion

When selecting protective clothing, the job the employee is engaged in must be taken into consideration. Persons moving drums or performing other manual tasks may require added protection for their hands, lower chest, and thighs. Using leather gloves and a heavy apron over other normal protective clothing will help prevent damage to the normal PPE and thus reduce worker exposures.

3.6.6 Dexterity

Although protection from skin and inhalation hazards is the primary concern when selecting PPE, the ability to perform the assigned task must be maintained. For example, personnel cannot be expected to perform work that requires fine dexterity if they must wear thick gloves. Therefore, the PPE selection process must consider the task being performed and provide PPE alternatives or techniques that maintain dexterity while still protecting the worker (e.g., wearing tight latex gloves over more bulky hand protection to increase dexterity).

3.6.7 Ability to Decontaminate

If disposable clothing cannot be used, the ability to decontaminate the materials selected must be taken into consideration. Once a chemical makes contact with the material, the PPE must be cleaned before reusing it. If the chemical has completely permeated the material, the clothing cannot be adequately decontaminated, and the material should be discarded.

DRAFT

3.6.8 Climactic Conditions

The human body works best with few restraints from clothing. Protective clothing adds a body burden by increasing weight, restricting movement, and preventing the body's natural cooling process. In severe situations, a modified work program must be used.

Some materials act differently when they are very hot and very cold. For example, PVC becomes almost brittle in frigid temperatures. If there are any questions about the stability of the protective materials under different conditions, the manufacturer should be contacted before using PPE in the field.

3.6.9 Work Load

Like climactic conditions, the type of work activity may affect work duration and personnel's ability to perform certain tasks. Similarly, the amount of protective materials a person wears will affect their ability to perform certain tasks. For example, a person in a total encapsulating suit, even at 72˚F, cannot work for more than a short period of time without requiring a break.

The work schedule should be adjusted to maintain the health of the employees. Modified work practices may include allowing more time for individual job tasks and implementing work/rest cycles per NIOSH and ACGIH thermal stress recommendations. Special consideration should be given to the selection of clothing that protects the worker and adds the least burden when personnel are required to perform strenuous tasks. Excessive bodily stress frequently represents the most significant hazard encountered during fieldwork.

3.6.10 Types of Protective Materials

1. Cellulose or Paper: suitable for nuisance dust and coarse fibers.
2. Natural and Synthetic Fibers
    a. Tyvek™: suitable small-sized hazardous particles, including lead, asbestos, and mold.
    b. Tychem™: is suitable for a variety of hazards, from light liquid splashes to heavy exposures to industrial chemicals and agents.
    c. Nomex™: is suitable for flame-resistance, radiation resistance, acids, alkalis, fluorocarbon refrigerants (CFCs), and non-polar solvents.
3. Elastomers
    a. Polyethylene: suitable for polar substances and solvents.
    b. Saran™ : suitable for flame-resistance, acids, alkalis, oils, and organic solvents.
    c. Polyvinyl Chloride (PVC): suitable for alcohols, oils, inorganic acids, alkalis, and salts.
    d. Neoprene: suitable for polar/non-polar substances, petroleum mixtures, and ≤ 200 F heat resistance.
    e. Butyl Rubber: suitable for polar substances and solvents.
    f. Viton: suitable for non-polar substances, petroleum mixtures, and ≤ 200 F heat resistance.
    g. Nitrile: suitable for polar/non-polar substances and petroleum mixtures.

3.7 Protection Levels

3.7.1 Level A Protection

Level A protection (a fully encapsulated suit) is used when skin hazards exist or when no known data positively rule out skin and other absorption hazards. Per the Roux Respiratory Protection Management

DRAFT

Program, Roux employees are not authorized to enter an IDLH atmosphere; therefore, the program does not allow supplied air respirators (SARs) or self-contained breathing apparatus (SCBA). At no time will Level A work be performed without the consent of the CHSD and OM.

The following conditions warrant the use of Level A protection:

- Hazardous substances have been identified and require the highest level of protection for skin, eyes, and the respiratory system;
- The atmosphere contains less than 19.5% oxygen or an atmosphere immediately dangerous to life and health (IDLH) that have not been ruled out;
- Site operations involve a high potential for splash, skin immersion, or exposure to suspected skin hazards;
- Direct-reading instruments indicate high levels of unidentified but potentially hazardous vapors or gases in the air (e.g., Total atmospheric readings on the Photoionization Detector (PID), Flame Ionization Detector (FID), and similar instruments indicate 500 to 1,000 ppm of unidentified substances); and
- Direct-reading instruments are not available to test the air and suspected highly toxic substances may be present.

It may be necessary to base the decision to use Level A protection on indirect evidence. Other conditions that may indicate the need for Level A protection include:

- Confined spaces;
- Sites containing known skin hazards;
- Sites with no established history to rule out skin and other absorption hazards;
- Site exhibiting signs of acute mammalian toxicity (e.g., dead animals, illnesses associated with past entry into the site by humans);
- Sites at which sealed drums of unknown materials must be opened;
- Visible indicators such as leaking containers or smoking chemical fires; and
- Extremely hazardous substances (e.g., cyanide compounds, concentrated pesticides, Department of Transportation Poison "A" materials, suspected carcinogens, and infectious substances) are known or suspected to be present, and skin contact is possible.

DRAFT

Table 1: Recommended Level A Ensemble Components			
Component	**Type**	**Manufacturer / Recommended Material**	**Notes**
Respirator	Positive-pressure full- facepiece SCBA or positive-pressure supplied-air respirator with escape SCBA[1]	NIOSH approved respirator	See Roux's Respiratory Protection Program. Roux employees are not approved to utilize Supplied Air (SAR) and/or Self-contained breathing apparatus (SCBA).
Suit	Totally encapsulated chemical- and vapor-protective suit	DuPont® Tychem™ or Responder CSM™	Other material types may be substituted based on known contaminants.
Inner Gloves	Light weight	Nitrile, Neoprene, PVC, or Viton®	Other material types may be substituted based on known contaminants.
Outer Gloves	Integral part of suit	See Appendix A for additional information	Confirm chemical performance rating for suspected contaminants. Glove material may have different performance ratings than suit material. All fully-encapsulating suit materials must be compatible with substances involved.
Inner Boot	Integral Part of Suit	-	-
Outer Boot	HazMat boot[2]	–	Confirm chemical performance rating of outer boot for suspected contaminants. Provides slip/abrasion resistance.
Hard Hat	Standard[3]	-	-

[1] Must be NIOSH approved.
[2] Must meet NFPA 1991/NFPA 1994 requirements depending on the site hazard assessment.
[3] Must comply with the applicable ANSI standard.

DRAFT

3.7.2 Level B Protection

Level B protection is utilized when the highest level of respiratory protection is needed, but hazardous material exposure to the few unprotected areas of the body is unlikely. At no time will Level B work be performed by Roux personnel without the consent of the CHSD and OM.

The following conditions suggest a need for Level B protection:

- The type and atmospheric concentration of toxic substances have been identified, and they require the highest level of respiratory protection;

- IDLH atmospheres where the substance or concentration in the air does not present a severe skin hazard;
- The type and concentrations of toxic substances do not meet the selection criteria permitting the use of air-purifying respirators and
- It is highly unlikely that the work being done will generate high concentrations of vapors, gases, particulates, or splashes of materials that will affect personnel's skin.

Table 2: Recommended Level B Ensemble Components

Component	Type	Manufacturer / Recommended Material	Notes
Respirator	Positive-pressure full- facepiece SCBA or positive-pressure supplied-air respirator with escape SCBA[1]	NIOSH approved respirator	See Roux's Respiratory Protection Program. Roux employees are not approved to utilize Supplied Air (SAR) and/or Self-contained breathing apparatus (SCBA).
Suit	Chemical-resistant clothing (liquid-splash protective suit with integral boot and hood)[2]	DuPont® Tychem® CPF 3	Other material types may be substituted based on known contaminants.
Inner Gloves	Light/medium weight	Nitrile, Neoprene, PVC, Viton®, or PE/EVAL	Other material types may be substituted based on known contaminants.
Outer Gloves	Medium/heavy weight	Butyl MIL-G12223, Nitrile, Neoprene, PVC, Viton®, PE/EVAL, or heavy weight Nitrile or Neoprene	Confirm chemical performance rating. Other material types may be substituted based on known contaminants.
Inner Boot	Safety work boot	–	Other boot types may be substituted based on known contaminants and physical hazards. Puncture resistant shanks may be required.
Outer Boot	Heavy weight Latex booties or outer boots[2]	Latex booties are used to protect suit for light duty applications. NFPA-rated outer boots may be required based on anticipated site conditions and tasks.	Other outer boot coverings may be substituted based on known contaminants/anticipated tasks.
Hard Hat	Standard[3]	-	-

[1] Must be NIOSH approved.
[2] Must meet NFPA 1991/NFPA 1994 requirements depending on the site hazard assessment.
[3] Must comply with the applicable ANSI standard.

3.7.3 Level C Protection

Level C protection is utilized when skin and respiratory hazards are well defined, and the criteria for using negative pressure respirators have been fulfilled (i.e., known contaminants and contaminant concentrations, acceptable oxygen levels, approved filter/cartridge available, known cartridge service

DRAFT

life, etc.). Level C protection may require an emergency escape respirator during specific initial entry and site reconnaissance situations or when applicable after that.

Table 3: Recommended Level C Ensemble Components

Component	Type	Manufacturer / Recommended Material	Notes
Respirator	Full-face air-purifying respirator with appropriate cartridge[1]	NIOSH approved respirator	See Roux's Respiratory Protection Program for information about the brand, model, acceptable configurations, and specific care instructions for the standard issue respirator. Half-faced respirators may be donned if hazard assessment warrants.
Suit	Puncture/tear resistant suit material with boot and hood[2]	DuPont® Tychem® CPF 2/CPF 3 or Saranex	Other material types may be substituted based on known contaminants, if considered more appropriate.
Inner Gloves	Light weight	Nitrile, Neoprene	Other material types like Neoprene, PVC, Viton®, or PE/EVAL may be substituted based on known contaminants, if considered more appropriate.
Outer Gloves	Medium/heavy weight	Butyl, Nitrile, or other work glove	Confirm chemical performance rating. Other material types may be substituted based on known contaminants, if considered more appropriate.
Inner Boot	Safety work boot	–	Other boot types may be substituted based on known contaminants and physical hazards. Puncture resistant shanks may be required.
Outer Boot	Heavy weight Latex booties or outer boots[2]	Latex booties are used to protect suit for light duty applications. NFPA rated outer boots may be required based on anticipated site conditions and tasks.	Other outer boot coverings may be substituted based on known contaminants.
Hard Hat	Standard[3]	-	-
Eye Protection	Safety glasses/goggles[3,4]	-	-

1 Must be NIOSH approved.
2 Must meet NFPA 1991/NFPA 1994 requirements depending on the site hazard assessment.
3 Must comply with the applicable ANSI standard.
4 In the case a ½ face respirator is worn eye protection is required.

DRAFT

3.7.4 Level D Protection

Level D is the basic work uniform. Level D is worn when the atmosphere contains no known hazard. Work functions preclude splashes, immersion, potential for inhalation, or direct contact with hazard chemicals. For most Roux field jobs Level D is the standard minimum level of protection worn.

Table 4: Recommended Level D Ensemble Components

Component	Type	Manufacturer / Recommended Material	Notes
Respirator	None	-	-
Suit	Coveralls, street clothes, or disposable Tyvek suit	–	Other types may be substituted as appropriate.
Inner Gloves	N/A		
Outer Gloves	As appropriate for physical hazards and for comfort	–	-
Boot	Safety work boot	–	Roux's standard safety boot is 6", steel/composite safety toe, and electrical hazard (EH) rated.
Outer Boot Covering	As appropriate	–	–
Hard Hat	Standard[3]	-	-
Eye Protection	Safety glasses/goggles[3]	-	-
High Visibility Clothing	High Visibility Vest /Jacket[3]	-	ANSI Class 2 Safety Vests/Jackets are the standard. Class 3 Safety vests/jackets shall be worn in worksites with 50+ MPH traffic.
Hearing Protection	Ear muffs/plugs	-	Workers exposed to excessive noise shall don hearing protection. Refer to Roux's Hearing Conservation Program for more information.

[1] Must be NIOSH approved.
[2] Must meet NFPA 1991/NFPA 1994 requirements depending on the site hazard assessment.
[3] Must comply with the applicable ANSI standard.

DRAFT

3.7.5 Level E Protection

Level E protection is used when radioactivity above 10 millirems per hour (mrems/hr) is detected at the site. Personal protective equipment for Level E includes:

- Coveralls;
- Air purifying respirator (i.e., P100 or equivalent);
- Time limits on exposure;
- Appropriate dermal protection for the type of radiation present, and

- Radiation dosimetry and ambient monitoring.

3.7.6 Additional Considerations

Fieldwork will contain a variety of situations due to chemicals in various concentrations and combinations. These situations may be partially ameliorated by following the work practices listed below:

1. Foot protection is needed on every site. If the ground to be worked on is contaminated with liquid, and it is necessary to walk in the chemicals, some sort of protective shoe coverings or "booties" can be worn over the boots. Shoe coverings should be designed with soles to help prevent slips. Using disposable shoe coverings when contacting liquid contamination can on and reduce overall decontamination requirements. If non-liquids are to be encountered, a Tyvek™ bootie could be used. The advantage of booties is questionable if the ground contains any sharp objects. Boots should be worn with either cotton or wool socks to help absorb perspiration.
2. If the site requires hard hats, chin straps should be used if a person will be stooping over where his/her hat may fall off. Respirator straps should not be placed over the hard hats, as this will affect the respirator's fit.

   Some types of protective materials conduct heat and cold readily. In cold conditions, natural material clothing should be worn under protective clothing. Protective clothing should be removed before allowing a person "to get warm." Applying heat, such as with a space heater, to the outside of the protective clothing may drive contaminant permeation. In hot weather, under clothing will absorb sweat. It is recommended that workers use all cotton undergarments.
3. Body protection should be worn and taped to prevent anything from running into the top of the boot. Gloves should be worn and taped to prevent substances from entering the top of the glove. Duct tape is preferred, but masking tape can be used. When aprons are used, they should be taped across the back for added protection. However, this should be done so that the person has mobility.
4. Atmospheric conditions such as precipitation, temperature, wind direction, humidity, wind velocity, and pressure determine the behavior of contaminants in air or the potential for volatile materials to become airborne. These parameters should be considered in determining the need for and the level of protection.
5. A program must be established for periodic air monitoring during site operations. Without an air monitoring program, any changes to air quality would go undetected and might jeopardize on-site personnel. Monitoring can be done with various types of air pumps and filtering devices, followed by laboratory analysis of the filtration media, personnel dosimeters, and periodic walk-throughs by personnel carrying real-time direct-reading survey instruments.
6. For operations in the exclusion zone, different levels of protection may be selected, and various types of chemical-resistant clothing may be worn. This selection should be based on the job function, reason for being in the area, and the potential for skin contact with, or inhalation of, the chemicals present.
7. Escape masks must be readily available when levels of respiratory protection do not include an SCBA and the possibility of an IDLH atmosphere exists. The use and placement of escape masks should be made on a case-by-case basis. Escape masks should be strategically located at the site in areas with higher potential for vapors, gases, or particulates.

3.8 Decontamination of PPE

Roux prefers the use of single use PPE to minimize the requirement for significant decontamination. The following procedures shall be considered should a field project require the need for decontamination of PPE. Roux has also developed a Site Control and Decontamination Management Program.

DRAFT

3.8.1 Site-Specific Decontamination Plans

The Project Manager (or another authorized individual) is responsible for formulating the site-specific PPE decontamination plan as an integral part of the Health and Safety Plan (HASP). The SHSO/SS' responsibilities include ensuring the plan's implementation and adapting it as site conditions evolve. Refer to Roux's Site Control and Decontamination Management program for additional requirements.

The decontamination plan, often created in conjunction with PPE selection, must be established prior to workers entering potentially contaminated areas. The plan should address the following key aspects:

- Decontamination Hazard Evaluation and Risk Assessment: Assessing risks associated with decontamination processes.
- PPE for Decontamination Line Assistants: Specifying appropriate PPE for personnel involved in decontamination.
- Roles and Responsibilities During Decontamination: Defining tasks and duties during the decontamination process.
- Layout and Quantity of Decontamination Stations: Determining the number and arrangement of decontamination stations, along with the designated PPE decontamination procedures at each station.
- Decontamination Equipment: Identifying the necessary equipment for effective decontamination.
- Decontamination Methods: Describing the methods and protocols for decontaminating personnel and equipment.
- Preventing Contamination of Clean Areas: Outlining procedures to prevent contamination of uncontaminated zones.
- Minimizing Contact with Contaminants During CPC Removal: Providing guidelines to reduce wearer exposure during the removal of Chemical Protective Clothing (CPC).
- Disposal Procedures for Inadequately Decontaminated Clothing and Equipment: Ensuring proper disposal practices for items that have not been adequately decontaminated.

The initial decontamination plan, which is developed in conjunction with the initial site hazard assessment, should be based on worst-case assumptions about the extent and type of contamination.

3.8.2 Emergency Decontamination of PPE

The designated SHSO/SS (or another authorized individual) assumes responsibility for addressing emergency decontamination within the site-specific Health and Safety Plan (HASP). Emergency decontamination may become necessary due to events such as fires, explosions, sudden violent storms, or medical emergencies. The emergency decontamination plan must clearly delineate emergency egress routes, as well as procedures for both decontamination and egress.

Some key points to consider regarding emergency decontamination.

- Immediate Notification: The SHSO/SS (or their designated counterpart) must be promptly informed of any circumstances requiring emergency decontamination. Additionally, they are accountable for tracking all personnel during the process.
- Urgent Medical Treatment: If urgent medical attention is necessary, decontamination of PPE may be delayed until the victim's condition stabilizes.
- Balancing Priorities: When feasible, decontamination should occur without hindering essential first aid. However, if a worker is exposed to an extremely toxic or corrosive substance, immediate decontamination is crucial to prevent severe injury or fatality.

DRAFT

- Heat-Related Illness: In cases of heat-related illness, protective clothing must be promptly removed (refer to Roux's Heat Illness Prevention Program).

Emergency Facilities:

- For workers potentially exposed to corrosive materials, quick drenching or flushing facilities must be provided in accordance with 29 CFR 1910.151(c) and 1926.50(g).
- Similarly, if workers face other hazards (such as splash or dust) that could harm the eyes or body, readily accessible wash stations are essential. These stations should be properly located and maintained, including regular water changes, as per the manufacturer's instructions.

3.8.3 Protection of Decontamination Line Assistants

Should work require a decontamination corridor the following shall be used as guidance. The SHSO/SS (or other designated person) must for ensuring that decontamination line assistants receive appropriate PPE and addressing their protection within the site-specific HASP. Key zones—namely, the Exclusion Zone (EZ), Contamination Reduction Zone (CRZ), and Clean Support Zone—must be clearly marked both in the field and within the site-specific HASP. The following should be considered when preparing for protection of decontamination line assistants.

1. Task Hazard Analysis: A thorough analysis must be conducted for line assistants to determine the optimal PPE level required. Factors influencing this decision include:
    - Expected or Visible Contamination on Responders
    - Type of Contaminant and associated respiratory and skin hazards
    - Total Vapor/Gas Concentrations in the CRZ
    - Presence of Particulates and specific inorganic or organic vapors in the CRZ
    - Results of Wipe Tests (refer to Section 5.4)
    - Slope and Configuration of the CRZ
2. PPE Levels: Depending on the situation:
    - Line assistants may need to wear the same PPE level as workers in the EZ.
    - Alternatively, line assistants may be adequately protected by using PPE one level lower (e.g., wearing Level C protection while decontaminating workers who are wearing Level B)."

3.8.4 Procedures to Minimize PPE Contamination

Proper work practices and procedures should be implemented at sites to minimize the potential for contact with chemicals of concern while onsite. The following guidance should be considered when developing site specific procedures:

- Opt for single-use Personal Protective Equipment (PPE) when feasible to minimize decontamination needs.
- Ensure complete sealing of PPE closures and interfaces, including pockets, zippers, and other potential openings.
- Position gloves and boots underneath the sleeves and pant legs of outerwear to reduce exposure.
- Place hoods outside the collar if they are not already attached.
- Utilize disposable outerwear and equipment when suitable to facilitate easy disposal and reduce decontamination efforts.
- Secure all junctions with tape to block contaminants from entering gloves, boots, jackets, and suits.

DRAFT

- Adopt work practices that limit contact with hazardous substances, such as avoiding unnecessary exposure.
- Employ remote techniques for sampling, handling, and opening containers, like using drum grapples and pneumatic impact wrenches.
- Store monitoring and sampling devices in bags designed with openings for sample ports and sensors.
- Cover contaminant sources with plastic sheeting or overpacks to shield PPE from contamination.

3.8.5 PPE Disposal

The PM in coordination with the field team shall ensure the safe disposal of all wastes generated from PPE use. PPE must be placed in appropriate containers, labeled, and prepared for disposal separately from other forms of waste. Refer to Roux's General Waste Corporate Management Program for further guidance.

DRAFT

APPENDIX A
EPA's
GUIDELINES TO ENSEMBLES FOR SPECIFIC ACTIVITIES/TASKS
WHERE CHEMICAL EXPOSURE IS POSSIBLE

DRAFT

GUIDELINES TO ENSEMBLES FOR SPECIFIC ACTIVITIES/TASKS
WHERE CHEMICAL EXPOSURE IS POSSIBLE

IMPORTANT: READ FOOTNOTES AND ASSUMPTIONS/JUSTIFICATIONS PRIOR TO USING TABLE

Notes:

1. This table is for use by trained environmental professionals only. To use this table:
   a. Scan the activity description to find activities (bolded) that most closely matches those you plan to engage in.
   b. Review Hazard/Conditions section to make sure the hazards of the planned activity match those listed. Note the Required Work Practices and be ready to follow them.
   c. For those activities most likely to be conducted as part the response, select Targeted Minimum PPE (Personal Protective Equipment).
   d. Necessary equipment needs to be available and used unless other information becomes available which necessitates an upgrade or allows a downgrade in the protection level. The work area must be continuously re-evaluated to ensure workers have the proper safety equipment.
   e. When working in hazardous environments, workers must always be aware of their surroundings. In addition to this Table, workers entering these environments need to use "common sense" prior to proceeding.
2. These ensembles focus on chemical protection and may not be adequate for all hazards. This Table can be used as a starting point but does not circumvent proper evaluation by an industrial hygienist in appropriate situations. See Table 2 for more specific chemical agents.
3. Suits, gloves, boots listed in the Minimum PPE column will not be appropriate for all activities, hazards and conditions. The listings should be used as a guide only. Confirm PPE compatibility with specific chemical contaminants.
4. A comprehensive Task Hazard Analysis must be performed prior to final selection of ensembles/PPE material types.
5. Hardhat (Class A or C), safety glasses/other eye protection are typically required but may not be specified here. In noisy environments (above 85dB) hearing protection is required. In areas where there is traffic, heavy machinery, or other hazards involving worker visibility problems a Class 2 High Visibility Vest must be worn. Activities requiring vests include natural disaster responses, demolitions, and excavations.
6. PPE makes and models referenced in these tables are only suggestions. Other comparable, adequate makes and models may be used.

DRAFT

Activity Description	Hazards/Conditions	Targeted Minimum PPE
Emergency Response and/or Initial Entry/Assessment – Low Hazard Expected (Sites/Facilities): • Air and Radiation Monitoring Sweep • Visual Assessment • Note Taking • Photo-documentation	• Suspected low hazard based on site history/visual evidence. • No CBRN suspected. • No visible/suspected vapors. • No potential for IDLH atmosphere. • Unknown physical hazards. • Some site background information. • No intrusive work expected. • Low potential for chemical splash/contact (based on expected tasks/ known conditions). • **Required Work Practice:** Immediate PPE Change-out (i.e., gloves, etc.) upon contact with chemicals. • **Required Work Practice:** Must follow standard air monitoring protocol.	**Level B** (Downgrade/upgrade based on knowledge of contaminants and monitoring with PID/FID, radiation detector, LEL/O_2 per HASP/ SOSGs) **Respirator: Scott or MSA Full Face** **Suit Type:** [I]Tychem CPF-3 (with boot, hood)/ChemTape **Inner Glove:** [II]Nitrile (6 mil min recommended) **Outer Glove:** [II]Neoprene, Nitrile, (28 mil min recommended) **Outer Steel Toe Boot:** [IV]Tingley HazProof Model 82330 **or** **Steel Toe Boot Cover**: [V]Latex HazMaster Booty and rely on suit boot material for permeation protection. **Steel Toe/Steel Shank Boots:** ASTM F-2413/ANSI Z41 **DECON**: Dry or soap & water

DRAFT

Activity Description	Hazards/Conditions	Targeted Minimum PPE
Emergency Response and/or Initial Entry/Assessment of Unknown – Potential Moderate Hazard (Sites/Facilities): • Air and Radiation Monitoring Sweep • Visual Assessment • Note Taking • Photo-documentation	• Possible high hazard chemicals based on site history/visual evidence (spills, corrosion, industrial practices, etc.). • No CBRN suspected. • No visible/suspected vapors. • **No** reasonable potential for **IDLH** atmosphere. • Unknown physical hazards. • Little/ no site background information. • No intrusive work expected. • Low potential for chemical splash/contact. • **Required Work Practice:** Immediate PPE Change-out (i.e., gloves, etc.) upon contact with chemicals. • **Required Work Practice:** Must follow standard air monitoring protocol.	**Level B** (Downgrade/upgrade based on knowledge of contaminants and monitoring with PID/FID, radiation detector, LEL/O_2 per HASP/ SOSGs) **Respirator: Scott or MSA Full Face** **Suit Type:** [I]Tychem Responder (with boot, hood)/ChemTape **Inner Glove:** [II]Nitrile (6 mil min recommended) **Outer Glove:** [II]Neoprene, Nitrile, (28 mil min recommended) **Outer Steel Toe Boot:** [IV]Tingley HazProof Model 82330 **or** **Steel Toe Boot Cover**: [V]Latex HazMaster Booty and rely on suit boot material for permeation protection. **Steel Toe/Steel Shank Boots:** ASTM F-2413/ANSI Z41 **DECON**: Dry or soap & water

DRAFT

Activity Description	Hazards/Conditions	Targeted Minimum PPE
Emergency Response and/or Initial Entry/Assessment of Unknown - Suspected High Hazard (Sites/Facilities): • Air and Radiation Monitoring Sweep • Visual Assessment • Note Taking • Photo-documentation	• Potential for high hazard chemicals/ IDLH based on site history/visual evidence (visible/expected reactions, spills, vapors, fumes, smoke, known releases, etc.). • No CBRN suspected. • Potential for chemical reactions. • Unknown physical hazards. • Little/ no site background information or information suggesting high hazard. • Intrusive work possible. • Potential for chemical splash/contact. • **Required Work Practice:** Immediate PPE Change-out (i.e., gloves, etc.) upon contact with chemicals. • **Required Work Practice:** Must follow standard air monitoring protocol.	**Level A** (Downgrade/upgrade (Trelleborg, etc.) based on knowledge of contaminants and monitoring with PID/FID, radiation detector, LEL/O_2 per HASP/ SOSGs) **Respirator: Scott or MSA Full Face** **Suit Type:** Encapsulating [I]Tychem Responder/Responder CSM (with boot, hood, gloves)/ChemTape **Inner Glove:** [II]Nitrile (6 mil min recommended) **Outer Glove:** [II]Neoprene, Nitrile, (28 mil min recommended) **Outer Steel Toe/Steel Shank Boot:** [IV]Tingley HazProof Model 82330 and rely on suit boot material for permeation protection. (ASTM F-2413/ANSI Z41) **DECON**: Dry or soap & water: water source for emergency DECON; other DECON agents on hand.

DRAFT

Activity Description	Hazards/Conditions	Targeted Minimum PPE
Drum/Tank Sampling • Container opening • Continuous air monitoring • Product sampling	• Unknown chemicals. • No CBRN. • Potential splash hazard. • Physical hazard controls in place. • Assumes no initial hazardous atmosphere. • Ensure availability of water source for emergency DECON/shower/eyewash. • **Required Work Practice:** Immediate PPE Change-out (i.e., gloves, etc.) upon contact with chemicals. • **Required Work Practice:** Must follow standard air monitoring protocol.	**Level B** (Upgrade/Downgrade based on knowledge of contaminants and monitoring with PID/FID, radiation detector, LEL/O_2 per HASP/ SOSGs) **Respirator: Scott or MSA Full Face** **Suit Type:** [I]Tychem Responder (with boot, hood)/ChemTape **Inner Glove:** [II]Nitrile, Neoprene, Viton, PVC **Outer Glove:** [II]Heavy Duty Butyl, Nitrile, **Other:** ANSI Approved Splash Shield **Outer Steel Toe Boot:** [IV]Tingley HazProof Model 82330 **or** **Steel Toe Boot Cover**: [V]Latex HazMaster Booty and rely on suit boot material for permeation protection. **Steel Toe/Steel Shank Boots:** ASTM F-2413/ANSI Z41 **DECON:** Dry DECON or soap and water; water source for emergency DECON and eyewash suggested.

DRAFT

Activity Description	Hazards/Conditions	Targeted Minimum PPE
Hazardous Categorization Testing (**HAZCAT**) • Opening sample containers in controlled environment • Working with small sample quantities in well ventilated area • Conducting HAZCAT testing with appropriate lab equipment	• Assumes known chemical classes and site situation/background. • No CBRN suspected. • Assumes immediate suit removal if contaminated and frequent glove changes. • **Required Work Practice:** Immediate PPE Change-out (i.e., gloves, etc.) upon contact with chemicals. • **Required Work Practice:** Must follow standard air monitoring protocol.	**Level B** (Upgrade/Downgrade based on knowledge of contaminants and monitoring with PID/FID, radiation detector, LEL/O_2 per HASP/ SOSGs) **Respirator: Scott or MSA Full Face** **Suit Type:** [I]Tychem CPF4 (with hood, boot) **Inner Glove:** [II]Nitrile **Outer Glove:** [II]Viton or 4-H (use surgie over the 4-H for dexterity) **Outer Steel Toe Boot:** [IV]Tingley HazProof Model 82330 **or** **Steel Toe Boot Cover**: [V]Latex HazMaster Booty and rely on suit boot material for permeation protection. **Steel Toe/Steel Shank Boots:** ASTM F-2413/ANSI Z41 **DECON:** Dry or soap and water; water source for emergency DECON and eyewash suggested

DRAFT

Activity Description	Hazards/Conditions	Targeted Minimum PPE
Oil Spill Response/Recovery Operations – Fresh Product: • Recovery operations (vac truck, skimmers, boom deployment where direct contact expected) • Product sampling • Continuous air monitoring at/near source of spill	• Crude oil/diesel/kerosene/gasoline spill. • Assumes fresh/ongoing spill, close proximity to source. • Assumes early phase while evaporation of light organics, benzene/other aromatics is still occurring (24-48 hours or if spill is on-going). • Assumes down-wind location. • Continuous air monitoring required for %LEL, Organics, $\%O_2$ (and H_2S as necessary for sour crude). • **Required Work Practice:** Immediate PPE Change-out (i.e., gloves, etc.) upon contact with chemicals. • **Required Work Practice:** Must follow standard air monitoring protocol.	**Modified Level C:** 1/2 face respirator w/safety glasses/goggles as needed for splash protection. Downgrade as appropriate based on air monitoring. **Respirator: Scott or MSA ½ Face** **Respirator Cartridge:** [III] Multi-Phase Cartridge (Scott 642 Multi-purpose; MSA with/GME P-100 or equivalent). **Suit Type:** [I]Tychem CPF4 w/boot [jet fuel use Tychem BR] **Inner Glove:** [II]Neoprene (for protection at DECON line only, not for prolonged contact) **Outer Glove:** [II]Viton-Butyl Rubber (assumes potential for direct contact with fresh material – based on benzene/aromatic constituents) SEE NEXT ROW FOR WEATHERED PRODUCT. **Outer Steel Toe Boot:** [IV]Tingley HazProof Model 82330 **or** **Steel Toe Boot Cover**: [V]Latex HazMaster Booty and rely on suit boot material for permeation protection. **Steel Toe/Steel Shank Boots:** ASTM F-2413/ANSI Z41 **DECON:** Dry DECON/ Soap and water as feasible

DRAFT

Activity Description	Hazards/Conditions	Targeted Minimum PPE
Oil Spill Response Assessment/Recovery – Weathered Product • Shoreline clean-up assessment (SCAT) • Environmental sampling/weathered product sampling • Recovery Operations for weathered material • Assessment via boat/on or near water – use appropriate flotation device with ensemble.	• Crude oil/diesel/kerosene/gasoline spill. • Assumes weathered oil (over 24-48 hours, depending on spilled material and ambient temperatures). • Assumes operations are remote from source of spill. • Assumes no other potential for airborne aromatics/benzene/flammable vapors.	**Modified Level D** (Upgrade/Downgrade based on potential for contact and air monitoring with FID/PID, LEL/O_2 Meter. **If contact with material suspected, use following:** **Suit Type:** [I]Tychem F w/boot [jet fuel-Tychem BR] (Tychem SL may be an option for weathered crude/diesel – see manufacturer's information) **Inner Glove:** [II]Nitrile **Outer Glove:** [II]Nitrile (Best Nitri-solv 727) **Outer Boot Cover:** [V]Latex HazMaster Booty **Steel Toe/Steel Shank Boots:** ASTM F-2413/ANSI Z41 **DECON:** Dry DECON/Soap and water as feasible

DRAFT

Activity Description	Hazards/Conditions	Targeted Minimum PPE
Demolition/Excavation Operations: • Heavy equipment operation • Excavation/Trenching • Continuous air monitoring when soil is disturbed or demolition activities conducted. • Fuel Oil underground tank removal. • Drum Excavation activities EXCLUDED.	• Demolition activities generating potentially hazardous particulates (asbestos, lead, silica, etc.). • Excavation activities that could expose soil contaminated with low levels of known hazardous chemicals to the surrounding area /in the trench/ excavation. • No potential for IDLH atmosphere. • Site background information available. • Known physical hazards. • Workers will have minimal/ no contact with contaminants (i.e., operators in a cab, inspectors/ observers at a safe distance). • Continuous air monitoring required in trench for %LEL, Toxics, and $\%O_2$ when workers are in trench and for particulate when activities generating particulate are conducted. • **Required Work Practice:** Must follow standard air monitoring protocol.	**Modified Level C:** 1/2 face respirator w/safety glasses. Downgrade or upgrade as appropriate based on air monitoring. **Respirator: Scott or MSA ½ Face** **Respirator Cartridge:** [III] Multi-Phase Cartridge (Scott 642 Multi-purpose P-100; MSA with/GME P-100 or equivalent). **Suit Type:** [I]Proshield Next Gen **Inner Glove:** NA **Outer Glove:** Leather **Outer Steel Toe Boot: NA** **Steel Toe Boot Cover**: [V]Latex HazMaster Booty (if chemical in soil is possible) **Steel Toe/Steel Shank Boots:** ASTM F-2413/ANSI Z41 **DECON:** Dry DECON/ Soap and water as feasible

DRAFT

Activity Description	Hazards/Conditions	Targeted Minimum PPE
Natural Disaster Response (Hurricane, Tornado, Flood, Earthquake) - Orphan Container Recovery: • Routine hand collection/pick-up of small containers from debris piles/lines • Land based operations - conducted on foot **Note:** Physical Hazards may necessitate PPE modifications.	• Unknown materials – confident identification based on visual observations. • **Required Work practice:** re-evaluate prior to moving suspicious containers. Air monitoring and PPE upgrade may be required. • **Required Work Practice:** Immediate PPE Change-out (i.e., gloves, etc.) upon contact with chemicals. • **Required Work Practice:** Must follow standard air monitoring protocol.	**Modified Level D:** Upgrade/downgrade based on suspicious containers (not easily identified visually) and air monitoring with PID/FID, radiation detector, LEL/O_2 per HASP/ SOSGs **Suit Type:** [I]Tychem CPF-3 w/boot **Inner Glove:** [II]Nitrile **Outer Glove:** [II]Nitrile (Best Nitri-solv 727) or Leather **Outer Boot Cover:** [V]Latex HazMaster Booty **Steel Toe/Steel Shank Boots:** ASTM F-2413/ANSI Z41 **DECON:** Dry DECON/Soap and water as feasible
Natural Disaster Response (Hurricane, Tornado, Flood, Earthquake) - Orphan Container Recovery: • Routine Drum recovery from debris lines/piles/ other – conducted on land **Note:** Physical Hazards may necessitate PPE modifications.	• Unknown materials – confident identification based on visual observations. • **Required Work practice:** re-evaluate prior to moving suspicious containers. Air monitoring and PPE upgrade may be required. • **Required Work Practice:** Immediate PPE Change-out (i.e., gloves, etc.) upon contact with chemicals. • **Required Work Practice:** Must follow standard air monitoring protocol.	**Modified Level D:** Upgrade/downgrade based on suspicious containers (not easily identified visually) and air monitoring with PID/FID, radiation detector, LEL/O_2 per HASP/ SOSGs **Suit Type:** [I]Tychem CPF-3 w/boot **Inner Glove:** [II]Nitrile **Outer Glove:** [II]Nitrile (Best Nitri-solv 727) or Leather **Outer Boot Cover** [V]Latex HazMaster Booty **Steel Toe/Steel Shank Boots:** ASTM F-2413/ANSI Z41 **DECON:** Dry DECON/Soap and water as feasible

DRAFT

Activity Description	Hazards/Conditions	Targeted Minimum PPE
Natural Disaster Response (Hurricane, Tornado, Flood, Earthquake) – Flood water sampling: • Water Sampling of flood waters where potential for contact with hands/feet is high **Note:** Physical Hazards may necessitate PPE modifications.	• Unknown contaminants • Potential for pathogens suspected • Low potential for acute exposure to hazardous chemicals • Assumes open air/well ventilated areas **Required Work Practice:** Monitor all poorly ventilated areas in appropriate PPE/Respiratory Protection for organic vapors (PID & FID), %LEL/flammable atmospheres, H_2S prior to entry	**Modified Level D:** Upgrade based on more information as it becomes available. **Suit Type:** [I]Proshield Next Gen **Inner Glove:** [II]Nitrile **Outer Glove:** [II]Nitrile (Best Nitri-solv 727) **Outer Boot**: Waders (butyl, neoprene) as needed. **Steel Toe/Steel Shank Boots:** ASTM F-2413/ANSI Z41 **DECON:** Dry DECON/Soap and water as feasible
Environmental Sampling (Low Concentration Water/Soil/Perimeter Air): • Multi-media Sampling • Documentation (written/photo) • Inspection of clean-up operations	• Known Chemical Contaminants. • Airborne concentrations well below PELs. • Minimal chance of skin exposure to chemicals. • Insects possible.	**Level D:** Upgrade based on more information as it becomes available. **Suit Type:** [I]Proshield 1 (if ticks, etc. maybe a problem) **Inner Glove:** [II]Nitrile **Outer Glove:** NA **Outer Boot:** NA **Steel Toe Boots:** ASTM F-2413/ANSI Z41 **DECON:** NA

DRAFT

i. Tychem and Proshield suits can be purchased from Safeware: 800-331-6707, http://www.safewareinc.com , (see also LSS, http://www.labsafety.com, Dupont: 1-800-931-3456, http://www2.dupont.com/Personal_Protection/en_US/index.html)

ii. Nitrile Inner/Outer Gloves; Viton; Butyl Rubber; 4-H (polymeric) can be purchased from Safeware: 800-331-6707, http://ww.safewareinc.com ; Airgas: 1-866-718-0685, http://www.airgas.com (see also North Safety, http://www.northsafety.com); Best Gloves, http://www.bestglove.com ; Lab Safety Supply (LSS), http://www.labsafety.com; Airbill, http://www.airbill.com)

iii. Multi-Phase Cartridge (Scott 642 Multi-purpose; MSA with/GME P-100 or equivalent) can be purchased from LSS: 1-800-356-0673, http://www.labsafety.com (see also Safeware, http://www.safewareinc.com; Scott Safety, http://www.scotthealthsafety.com/; MSA, http://www.msanet.com/)

iv. Tingley HazProof Overboots or similar can be purchased from LSS: 1-800-356-0673, http://www.labsafety.com; National Safety, Inc.: 1-800-213-7092, http://www.nationalsafetyinc.com

v. Latex Hazmaster Booties, Nuke Boot or similar can be purchased from Safeware: 800-331-6707, http://www.safewareinc.com; Airbill: 1-215-632-2000, http://www.airbill.com; (see also Airgas, http://www.airgas.com; LSS, http://www.labsafety.com

DRAFT

APPENDIX E

Subsurface Utility Clearance Management Program

DRAFT

SUBSURFACE UTILITY CLEARANCE MANAGEMENT PROGRAM

CORPORATE HEALTH AND SAFETY DIRECTOR	:	**Brian Hobbs, CIH, CSP**
EFFECTIVE DATE	:	**01/2019**
REVIEW DATE	:	**03/2024**
REVISION NUMBER	:	**4**

DRAFT

TABLE OF CONTENTS

1. PURPOSE 1
2. SCOPE AND APPLICABILITY 1
3. PROCEDURES 1
3.1 Before Intrusive Activities/Job Planning Process 1
3.1.1 Project Kick-Off Meeting 2
3.2 Utility Mark Out 2
3.3 Site Visit/Utility Walkthrough 3
3.3.1 Project Management-Field Personnel 4
3.3.2 Utility Markings 4
3.4 Preferred Methods of Clearing the Subsurface (Pre-Clearing) 6
3.4.1 Guidance for Tools and Equipment 6
3.5 During Intrusive Activities 7
3.5.1 Concrete/Paving Surface Removal 7
3.5.2 Pre-Clearance Procedures 7
3.6 Stop Work Authority 8
3.7 Reporting Utility Incidents 8

APPENDICES

Appendix A – Roux Subsurface Utility Clearance Checklist/ Utility Verification/Site Walkthrough Record

Appendix B – Private Utility Technology Applications and Considerations

DRAFT

1. PURPOSE

Roux Associates, Inc. and its affiliated companies, Roux Environmental Engineering and Geology, D.P.C., and Remedial Engineering (collectively, "Roux") has instituted the following program for completing proper utility mark-outs and for conducting subsurface clearance activities. This establishes a method to ensure, to the greatest extent possible, that utilities have been identified and contact and/or damage to underground utilities and other subsurface structures will be avoided. For the purpose of this program, a structure is defined as any underground feature that may present a potential source(s) of energy, such as, but not limited to, utility vaults, bunkers, piping, electrical boxes, wires, conduits, culverts, utility lines, underground tanks, and ducts.

2. SCOPE AND APPLICABILITY

The Subsurface Utility Clearance Management Program applies to all Roux employees, its contractors, and subcontractors. Employees are expected to follow this program for all intrusive work involving Roux or other personnel (e.g., contractors/subcontractors) working for Roux unless the client's requirements are more stringent. Intrusive work activities can include, but are not limited to, digging or scraping the ground surface, including, but not limited to, excavation; test pitting or trenching; soil vapor sampling or the installation of soil borings, soil vapor monitoring points and wells, or monitoring wells; and drilling within concrete slabs on grade.

Deviation from the program, regardless of the specific work activity or location, must be pre-approved based on the client's site knowledge, experience, site conditions, and additional documentation on the site. Any exceptions shall be documented through the Roux Subsurface Utility Clearance Variance Form located within the Roux Health & Safety Online Application or through OKTA. Approval is required by the Project Principal (PP) and the Operations Manager (OM) in consultation with the Office Health and Safety Manager (OHSM) or Corporate Health and Safety Director (CHSD) prior to mobilization. Depending on the work location, more stringent federal, state, local, or client requirements may apply. It is the responsibility of the Project Team to identify such requirements prior to mobilization.

3. PROCEDURES

3.1 Before Intrusive Activities/Job Planning Process

Prior to intrusive work at a site, the Project Manager (PM) shall ensure that the notification of the State One Call or equivalent service (Nationwide-811) is completed a minimum of 48-72 hours (One-Call State Law Directory) before intrusive work activities (this timeline excludes Saturdays, Sundays, Legal Holidays and 811 observed holidays). This notification is required by law for all states. State-specific/local laws related to utility location may vary. The project team is responsible for understanding requirements that may affect their work site.

Obtain, review, and field verify relevant historical site data that may include: as-builts/site plans; easement/right-of-way information; historical aerial photos/development plans; local/state permitting records; previous site investigation/boring logs; and/or interviews with site representative/client. Interviews with site or client personnel should ask the following:

- Employee(s) Name and Relationship with the site;
- Types of utilities, including structure and location of utilities on-site;
- Depth of known utilities; and

DRAFT

- Any other relevant information as it pertains to the site.

Prior to intrusive work activities, information pertaining to the site should be included in Roux's Subsurface Utility Clearance Checklist and Utility Verification/Site Walkthrough forms. This form is located within the Roux Health & Safety Online Application or through OKTA.

If there is the potential for unexploded ordinances or munitions, consultation with your OM and CHSD is required prior to site operations.

3.1.1 Project Kick-Off Meeting

During the project kick-off meeting for intrusive activities, the PM will review the Roux Subsurface Utility Clearance Checklist, Utility Verification / Site Walkthrough Record (Appendix A) and the below bullet points with the project field team:

- Confirm that the State One Call or equivalent is received and that the ticket number is confirmed, reviewed, and valid for the time of work. If intrusive work activities are not conducted during this valid time period, the One Call ticket must be renewed, and the site must be remarked;
- Review the work scope to be performed with the site owner/tenant to determine if it may impact any utilities;
- Determine the need for utility owner companies to be contacted or to have their representatives on site;
- Where mark-outs terminate at the property boundary, consider the use of private utility locating / (e.g., Radio Frequency Detection, Electromagnetic Induction), Ground Penetrating Radar (GPR) , and other applicable geophysical inspection services. The use of private utility locating firms, however, does not eliminate the legal requirement for the subcontractor (e.g., driller, excavation firm) to submit a request for Public Utility Mark-outs. Also, the information provided by the service may be inaccurate and unable to locate subsurface utilities and structures in urban areas, landfills, urban fill areas, below-reinforced slabs, etc. They should not be relied upon as the only means of performing utility clearance;
    - A mark-out is defined as the process of contracting with a competent and qualified company to confirm the presence or absence of underground utilities and structures. This process will clearly mark out and delineate identified utilities so that intrusive work activities can be performed without causing disturbance or damage to the subsurface utilities and structures. After utility mark-outs are completed, soft Digging must completed prior to intrusive work. Section 3.4 Preferred Methods of Clearing the Subsurface (Pre-Clearing) outlines requirements for pre-clearing techniques in order of preference.
- Documented description of the dig site, which is included in the project's Health and Safety Plan (HASP), and one call report will be maintained in the field and distributed amongst Roux personnel, its contractors, and subcontractors; and
- Documentation of the actual placement of mark outs in the field shall be collected using dated pictures, videos, and/or sketches with distance from markings to fixed objects. All documentation shall be maintained within the project file.

3.2 Utility Mark Out

- Ensure the Mark-out / Stake-out Request Information Sheet (or one-call report) is complete and accurate for the site, including address and cross streets, and review for missing utilities. Ensure ticket life is still valid for work.

DRAFT

  - Note: utility mark-out organizations do not have contracts with all utilities, and it is often necessary to contact certain utilities separately, such as the local water and sewer authorities, local transportation departments, and railroad operators. In the event the Project Teams anticipate subsurface work will impact public utilities, railroad operations, or public roadways, coordination with the utility owners/operators is required.

- Have written confirmation prior to mobilizing to the site that the Project Team or Roux personnel performing the intrusive activity has correctly completed the mark-out notification process, including requesting mark-outs, waiting for mark-outs to be applied to ground surfaces at the site, and receiving written confirmation of findings (via fax or email) from utility operators for all known or suspected utilities in the proposed area of intrusive activity, and provided utility owner written confirmation to Roux personnel for review and project files documentation.
- Do not begin any intrusive activity until all utility mark-outs have been completed (i.e., Did all utilities mark-out the site?) and any unresolved mark-out issues are finalized. Perform a site walk to review the existing utilities and determine if the utility locators have located said utilities.

  (Note: The Tolerance Zone is defined as three feet from the outside edge of any subsurface structure.)
- For non-subscribing utility owners or if public one-call service is not available, perform due diligence and request further information regarding utility type, construction details, location, and burial depth directly from public service providers/utility owners. Request utility mark-out by each public service provider/utility owner as applicable. Confirm contact and response by each public utility owner on the Subsurface Utility Clearance Checklist.
- If utilizing a Private Mark out, ensure the contractor has a plan regarding what types of technology will be used based on Table 1 in Appendix B: Private Utility Technology Applications and Considerations. If possible, it is recommended that multiple technologies be used to sweep each location/work area. Use a tracer wire to locate the utility (when tracer wires are present). Record the results of the private utility mark-out on the Utility Verification/Site Walkthrough Record form.

3.3 Site Visit/Utility Walkthrough

Before mobilization with the subcontractor or during the pre-work safety tailgate with the subcontractor, perform a site walkthrough after utility mark-outs have been completed to determine whether additional potential hazards are present and look for visible signs of utilities that may be present. Outlined below are considerations regarding a site walk before intrusive activities. Before initiating any intrusive work, verify that the utilities marked on-site align with the information provided in the One Call response notification/ticket and with site plans and documents. If any discrepancies arise, address them promptly to ensure accuracy and do not start intrusive work until they are rectified.

- Identify overhead utilities that may impede equipment mobilization or work zones to ensure adequate Occupational Safety and Health Administration (OSHA) clearance distance(s), as specified within the site-specific Health and Safety Plan (HASP) and 29 CFR 1926.1408 Table A.

The presence of any of the following may indicate potential subsurface structures:

- Locations of buildings, equipment, and features like area lights, signs, sprinkler systems, phones, drains, natural gas meters, manholes, etc.;
- Warning tape, which is often a sign of underground services;
- Material like pea gravel, sand, or other non-native materials can indicate the presence of tanks or lines or any deviations from the established native soil or backfill conditions;

DRAFT

- Red concrete, which is often used for electrical duct banks;
- Evidence of damaged utilities, such as piping materials, insulation, or odors present in the work area; and
- Other utilities, including fire hydrants, electrical transformers, pipeline markers, valve covers, steam lines, valve box covers, clean-outs, etc.

By observing the path between the main service line and the connection point (e.g., a utility meter at the exterior of the site building), it may be possible to determine the likely routing of on-site utilities. However, this method should not be relied upon solely, and proper risk mitigation strategies should be in place before proceeding with any ground disturbance activities. Look outside your work zone for other potential utilities that may cross through your work zone.

For sites with potential underground storage tanks present (UST), the following guidance applies:

- Identify if the product piping is either rigid or flexible.
- Conduct a visual examination of the tank field, observation wells, dispensers, vent stacks, and UST fill points to determine their location.
- Locate and become familiar with the emergency shutoff button/switch, if present.
- Determine the orientation, arrangement, and location of the tanks, as well as their size and capacity, through the examination of visible features at grade, such as fill ports and extractor covers, and by consulting any available as-built drawings.

Before commencing any subsurface intrusive work, field staff should thoroughly address any discrepancies in utility company mark-outs or the absence of mark-outs.

3.3.1 Project Management-Field Personnel

Whenever possible, it is advisable to assign the same project personnel to both utility location and clearance tasks as well as intrusive activities. This continuity ensures that site knowledge and utility information gathered during the clearance phase remain up-to-date. Having this historical perspective helps minimize the risk potential of utility strikes.


In cases where maintaining the same personnel throughout the project isn't feasible, a thorough knowledge transfer regarding site utilities, locations, clearance results, and proposed intrusive activities becomes essential. The PM must ensure that there is a successful handoff of information when there is a change in field personnel.

3.3.2 Utility Markings

The utility marking color code includes various uniform colors. The following APWA uniform color code (ANSI Z535.1) is provided below. While certain government agencies or large industrial facilities may use additional colors, Roux's policy is to consider any unlisted paint marking or pin flag color as a subsurface utility marking unless proven otherwise.

DRAFT

If utilities or subsurface anomalies are identified but their type or classification remains uncertain, it is advised to employ pink paint or pin flag (Temporary Survey Marking) for marking. Once the utility type is definitively established, the pink marks should be updated to accurately represent the correct type of utility.

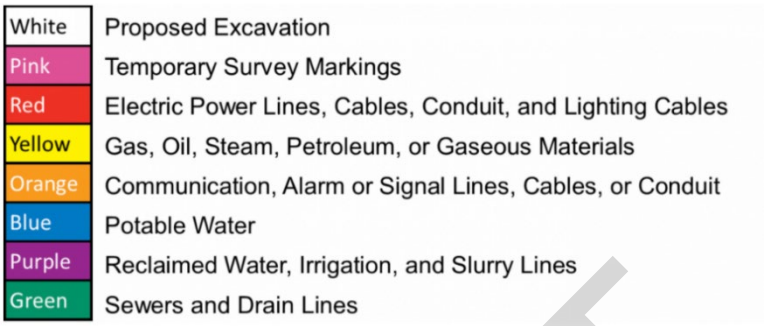


Understanding the markings left by locators during the 811 process is crucial for avoiding utility-related issues. Typically, these markings are done when Roux staff members are not physically present on-site. To enhance understanding/accuracy, it is advisable for staff to be present during the 811 process or engage in conversations with locators, both public and private, while on-site. Additionally, utility marks must adhere to the proper standards outlined in the Uniform Color Code.

Common Abbreviations

Source: Common Ground Alliance

Facility Identifier		**Underground Construction Descriptions**		**Infrastructure Materials**	
CH	Chemical	C	Conduit	ABS	Acrylonitrile - Butadiene - Styrene
E	Electric	CDR	Corridor	ACP	Asbestos Cement Pipe
FO	Fiber Optic	D	Distribution Facility	CL	Cast Iron
G	Gas	DB	Direct Buried	CMC	Cement Mortar Coated
LPG	Liquefied Petroleum	DE	Dead End	CML	Cement Mortar Lined
PP	Petroleum Products	JT	Joint Trench	CPP	Corrugated Plastic Pipe
RR	Railroad Signal	HP	High Pressure	CMP	Corrugated Metal Pipe
S	Sewer	HH	Hand Hole	CU	Copper
SD	Storm Drain	MH	Manhole	CWD	Creosote Wood Duct
SS	Storm Sewer	PB	Pull Box	HDPE	High Density Polyethylene
SL	Street Lighting	R	Radius	MTD	Multiple Tile Duct
STM	Steam	STR	Structure (vaults, junction inlets, lift station)	PLA	Plastic (conduit or pipe)
SP	Slurry System	T	Transmission Facility	RCB	Reinforced Concrete Box
TEL	Telephone			RCP	Reinforced Concrete Pipe
TS	Traffic Signal			RF	Reinforced Fiberglass
TV	Television			SCCP	Steel Cylinder Concrete Pipe
W	Water			STL	Steel
W	Reclaimed Water "Purple"			VCP	Vertrified Clay Pipe

DRAFT

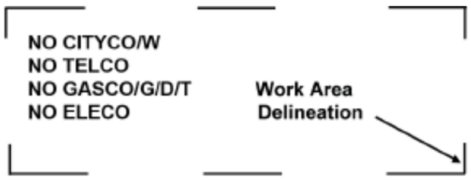

3.4 Preferred Methods of Clearing the Subsurface (Pre-Clearing)

At least one of the methods listed below shall be carried out during pre-clearing activities. The Project Team is responsible for evaluating risks associated with the Scope of Work to determine which method is selected. If none of the following pre-clearing activities are performed, a Subsurface Utility Clearance Variance must be submitted to the OM. This Subsurface Utility Clearance Variance must provide clear lines of evidence that there are no utilities present within the intrusive work zone. Examples include demolition permits of the site, utility closure documents indicating no live utilities on-site, as-builts, site history, etc.

The following approaches shall be considered and implemented based on the Scope of Work.

- ***Soft Digging***
  - This is the preferred method of utility clearance when clearing higher-risk utilities. Soil should be cleared through the use of a vacuum truck/equivalent, an accompanying air knife (preferred), or a water lance to break up and loosen the soil for removal with the vacuum.
- ***Hand Digging***
  - Soil should be broken up and removed using a shovel or other appropriate hand tools without excessive force. Limit the use of dig bars or other tools that, if used incorrectly, can significantly damage utilities.
- ***Hand Augering***
  - The hand auger must be turned slowly using even hand pressure without excessive force. Rounded edge augers are preferred. Hand augers should not be used in pea stone/pea gravel where utilities may be present and could potentially be damaged by the hand auger. The abrupt absence of soil recovery in a hand auger could indicate utilities as pea gravel or sand may have spilled out of the auger (exception: native soil conditions that typically result in poor hand auger recoveries). If any resistance is encountered while operating the hand auger for pre-clearance, the equipment will be removed, and the exploratory test hole will be visually inspected by onsite personnel for any obstructions or indications of subsurface structures.

3.4.1 Guidance for Tools and Equipment

Personnel performing pre-clearance activities shall keep tools and equipment in safe working order and be properly inspected before use. If tools or equipment are broken, they will be tagged and removed from service. The following specify additional guidelines regarding tools and equipment:

- Hand-digging tools must have a non-conductive handle, such as fiberglass, wood, or composite, or fully insulated handles and potential contact surfaces.
- Blades on shovels and post-hole diggers should have rounded or blunt edges.
- Pick axes or pointed spades should not be used for physical clearance.
- Crowbars, pinch-bars, or pry bars should not be used to break hardened soil or backfill except when authorized by the Site Supervisor (SS). This should only be used to loosen materials like bricks or larger stones.

DRAFT

- Electric-powered equipment must have ground fault protection.
- Should there be refusal or difficulty with advancing hand tools, the contractor shall stop work and notify the Roux SS or Site Health and Safety Officer (SHSO) immediately.

3.5 During Intrusive Activities

3.5.1 Concrete/Paving Surface Removal

Remove any surface coverings (i.e., pavement, brush, debris, etc.) to ensure workers have clear visibility of the work area and subsurface conditions. Avoid mechanical jackhammering over known lines unless they are de-energized, locked-out/tagged-out, and potential repairs are planned or if the utility has been completely disconnected prior. When cutting or coring, go only as far as needed to penetrate the surface cover. When removing a large surface area, begin at the perimeter of the removal zone. This initial step helps identify any utilities passing through the work zone. For extensive areas, using a concrete saw might not be practical. Instead, heavy equipment is often employed. During this process, a designated spotter should guide the heavy equipment. Their role is to watch for warning signs of utilities. It's crucial that the heavy equipment does not have "teeth" that could potentially pass through the surface and damage utilities.

3.5.2 Pre-Clearance Procedures

Install pre-clearance exploratory test holes using one of the techniques, as outlined in Section 3.4, for the first 5-ft below land surface (BLS) at each location before conducting intrusive mechanized activities. Should utilities be located at a greater depth than 5-ft BLS consult with the OM, OHSM and CHSD regarding adjustments to the pre-clearance requirements to go greater than 5-ft BLS. Some Clients may require greater than 5-ft BLS for pre-clearance test holes; Project teams should be aware of such Client requirements prior to work.

Pre-clearance exploratory test holes should be defined in the SOW/proposal provided to the client to prevent project delays and to allow adequate time for the PM and PP to evaluate alternative approaches for the project. Alternative approaches will need to be pre-approved by the OM through a Subsurface Utility Clearance Variance.

Both single-point and three-point clearance are acceptable as long as the following criteria are met below. For single-point clearance, the exploratory test hole is advanced at the exact location of the proposed borehole. If three-point clearance is performed, it must be done in a triangular pattern around the proposed borehole and in a configuration that would not allow utilities to enter the borehole.

- The size of the pre-clearance exploratory test hole should be, at a minimum, twice the diameter of any downhole tool or boring device.
- For direct push applications (CPT, Geoprobe®, etc.), the borehole clearance diameter shall be at least 125% of the diameter of the largest tool being pushed through the subsurface (e.g., tip, rod, sampler, etc.), to the minimum required depth.
- For excavations, all utilities need to be marked and then exposed by soft-digging or by hand following the protocols in this program. Pre-clearing for excavations may be performed by the "moat" technique (i.e., soft Digging around the perimeter). In these cases, dig in small lifts (<12" for first 5 feet) using a dedicated spotter.)
- For Tolerance Zone work, unless otherwise agreed upon with the Utility Operator, work within the tolerance zone requires verification by means of pre-clearance test holes specified in Section 3.4 to expose the utility. Once structures have been verified, a minimum clearance of three feet must be maintained between the utility and any powered equipment. If considered a high-risk utility, additional requirements may be necessary and required by the Operator of the utility. Consultation with the OM and CHSD may be appropriate.

The PM, field team lead, or personnel performing oversight is to:

DRAFT


- Ensure the mark-out remains valid. (In certain states, there are limits regarding the duration of time after the mark-out was applied to the ground surface work can be started or interrupted.) Additionally, the mark-outs must be maintained, documented, and in many cases, refreshed periodically to be considered valid. This will be accomplished through calls to the one call center.
- Ensure intrusive activities are only performed within the safe boundaries of the mark-out as detailed in the One-Call Report.
- Halt all work if intrusive activities have resulted in the discovery of an unmarked utility. Roux personnel shall notify the facility owner/operator and the one call center. All incidents such as this will be reported as per Roux Incident Investigation and Reporting Management Program.
- Halt all work if intrusive activities must take place outside of the safe boundaries of a mark-out and only proceed after new mark-outs and subsurface utility clearance are performed.
- Halt the intrusive activities and immediately consult with the PP if an unmarked utility is encountered.
- Complete any loss reports associated with subsurface utility strikes as necessary.
- If a utility cannot be found as marked, Roux personnel shall notify the facility owner/operator directly or through the one-call center. If the facility operator is not responsive, then the one-call center must be notified. Following notification, the excavation/mechanical intrusive work may continue unless otherwise specified in state law.
- Contractors/subcontractors must contact the one-call center to refresh the ticket when the excavation continues past the life of the ticket. State law dictates ticket life. Project teams must be aware of their state-specific requirements.

3.6 Stop Work Authority

Each Roux employee has Stop Work Authority that he or she will execute upon determination of any imminent safety hazard, emergency situation, or other potentially dangerous situation, such as hazardous weather conditions. This Stop Work Authority includes subsurface clearance issues such as the adequacy of a mark-out or identification during intrusive operations of an unexpected underground utility. Authorization to proceed with work will be issued by the PM/PP in consultation with the OHSM after such action is reviewed and resolved. The PM will initiate and execute all management notifications and contact emergency facilities and personnel when this action is appropriate.

3.7 Reporting Utility Incidents

Roux field personnel engaged in any utility strike (e.g., subsurface/aboveground) must promptly stop work, shutdown any equipment and get to a safe location at the Site. Then notify the PM to discuss the incident. In case of injuries, field personnel must call 911 or the local emergency services number and then inform the PM. Additional notifications shall follow Roux's Incident Notification Process. Depending on the utility strike additional notifications shall be made to utility operators and/or clients/site contacts.

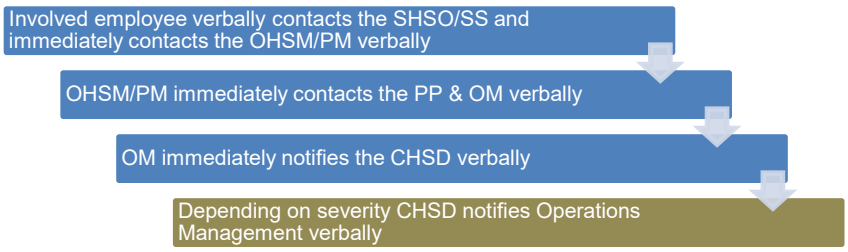

DRAFT

Appendix A
Roux Subsurface Utility Clearance Checklist

DRAFT

Appendix A

Roux Subsurface Utility Clearance Checklist/Utility Verification/Site Walkthrough Record

Roux Subsurface Utility Clearance Checklist ***Date of Revision: 3/2024***

Work site set-up and work execution

ACTIVITY	Yes	No	N/A	COMMENTS INCLUDING JUSTIFICATION IF RESPONSE IS NO OR NOT APPLICABLE
Daily site safety meeting conducted, SPSAs performed, JSAs reviewed, appropriate work permits obtained (if applicable).				
HASP is available and reviewed by site workers / visitors.				
Subsurface Utility Clearance Procedure has been reviewed with all site workers.				
Mechanical intrusive work activities may not be performed at any location without authorization from the Roux Site Supervisor (SS). Clearance activities may not be performed at any location unless the SS is physically present.				
Work area secured; traffic control established as needed. Emergency shut-off switch located. Fire extinguishers / other safety equipment available as needed.				
Utility mark-outs (public / private) clear and visible. Provide Excavator's Stake-Out Reference Number / Request Date / Time.				
Tolerance zone work identified. Intrusive work activities cannot be performed in areas that are in direct conflict with any markings made by public or private locators.				
Unless the PP & OM authorizes it, all boreholes and test pit locations must be physically cleared before using mechanized equipment. Required minimum physical clearance depths and diameters are as follows: • Physically clear to a depth of 5 feet bls. • The size of the pre-clearance exploratory test hole must be, at a minimum, twice the diameter of any downhole tool or boring device. • For direct push applications (CPT, Geoprobe®, etc.) the borehole clearance diameter shall be at least 125% to the diameter of the largest tool being pushed through the subsurface (e.g., tip, rod, sampler, etc.).				
Work execution plan reviewed and adhered to (ground disturbance methods, clearance depths, any special utility protection requirements, or any other execution requirements; especially for Tolerance Zone work).				

DRAFT

Mechanical intrusive work is prohibited within 3-feet distance in all directions from subsurface structures that will be intentionally exposed during pre-clearance. Any removal of material within 3-feet of the subsurface structure may only proceed by hand using non-conductive tools/compressed air if authorized by state law and the owner/operator of the utility.				
All equipment onsite must maintain the appropriate horizontal distance from any point on the equipment to the nearest overhead electrical power line. Refer to site-specific HASP and local/utility company requirements.				
Verbal endorsement received from Roux PM and OM for any required field deviations to work execution plan.				

Key Reminders for Execution

The Subsurface Utility Clearance Protocol should be referenced to determine all requirements while executing subsurface work. The bullet points below are intended as general reminders only and should not be relied upon solely.

- The size of the pre-clearance exploratory test hole must be at a minimum twice the diameter of any downhole tool or boring device to minimum required depth of 5 feet bls.
- For direct push applications (CPT, Geoprobe®, etc.) the borehole clearance diameter shall be at least 125% of the diameter of the largest tool being pushed through the subsurface (e.g., tip, rod, sampler, etc.), to the minimum required depth of 5 feet bls.
- The tolerance zone is defined as three feet plus half of the diameter or half of the greatest dimension (for elliptical sewers, duct banks, and other non-cylindrical utilities) of a utility and three feet from the outside of any subsurface structure.
- For excavations, all utilities need to be marked and then exposed by hand, following the protocols in this program. Pre-clearing for excavations may be performed by the “moat” technique (i.e., soft digging around the perimeter). In these cases, dig in small lifts (<12” for first five feet) using a dedicated spotter.) For Tolerance Zone work, unless otherwise agreed upon with the Utility Operator, work within the tolerance zone requires verification by means of hand-dug test holes to expose the utility. Once structures have been verified, a minimum clearance of three feet must be maintained between the utility and any powered equipment.

DRAFT

Utility Verification/Site Walkthrough Record

Employee Name:_____

Date: _____


Instructions: For each utility suspected at the job site, indicate the location on the job site, approximate burial depth, and means of detecting the utility. Leave blank if that utility is not believed to be present.

Utility	Description of Utility Location Identified Onsite	Approx. Depth (bls)	Method / Instrumentation used to determine Utility Location	Utility Owner Response (Date/Time)	Mark Out Indicates (Clear / Conflict)
Electrical Lines					
Gas Lines					
Pipelines					
Steam Lines					
Water Lines					
Sanitary and Stormwater Sewer lines					
Pressured Air-Lines					
Tank Vent Lines					
Fiber Optic Lines					
Underground Storage Tanks					
Phone Lines/ Other					

DRAFT

* bls - below land surface

Site Sketch Showing Utilities:

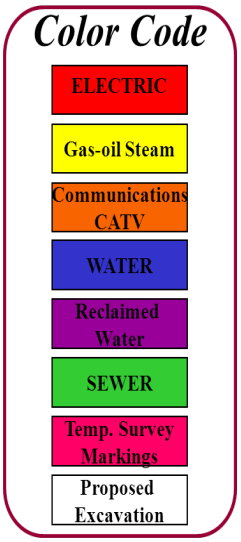

DRAFT

Other Comments / Findings:

Completed by: _____

Signature: _____ Date: _____

Appendix B
Private Utility Technology Applications and Considerations

DRAFT

Appendix B – Private Utility Technology Applications and Considerations

Technology ⇒ Utility/Object ⇓	Radio Frequency Electro-Magnetic Detector (connection to utility, or induction without connection)	Radio Frequency Electro-Magnetic Detector (passive sweep)	Ground Penetrating Radar (GPR)⊙	Acoustic Plastic Pipe Locator	Beacon, Sonde or Conductive Rodder Insertion	EM-61 (time domain electromagnetics) Ξ	
Power/Instrument Line (Energized/Signaled) □	❋ G	G	G	R	R	G	
Power Line (Non-energized) □	❋ G	R	G	R	R	G	
Sewer/Water Line (Metallic) □	❋ G	Y	G	Y	G	G	
Sewer/Water Line (Non-metallic)	R	R	G	G	❋ G	R	
Instrument / Telecomm Lines (Non-energized)	❋ G	R	G	R	R	Y Only if metallic	
Hydrocarbon Transmission Line (Pipeline)◆ □	❋ G	R	G	R	R	G	
Metallic/Non-Metallic Line (with Tracer Wire)	❋ G	Y	G	Y	Y	G metallic	Y non-metallic
Metallic/Non-Metallic Line (without Tracer Wire)	G metallic	R non-metallic	R	❋ G	Y	Y	G metallic	R non-metallic
Metal or Fiberglass UST	R	R	❋ G	R	R	G metallic	R non-metallic

Additional Considerations

Technology ⇒ Variable ⇓	Radio Frequency Electro-Magnetic Detector	Ground Penetrating Radar (GPR)⊙	Acoustic Pipe Locator	Beacon, Sonde, or Conductive Rodder Insertion	EM-61 Ξ
Moist Soil	G	Y	G	G	G
Dry Soil	Y	G	Y	G	G
Clay	Y	R	G	G	G
Concrete w/Rebar	R	Y	G	G	R
Long Horizontal Profile	G	G	G	G	G
Short Horizontal but Deep Vertical Profile	Y	G	R	R	G
Access to Line✚	G	N/A	G	G	G
No Access to Line✚	G (induction or passive)	G	R	R	G
	R (direct connect)				G
Ferrous Metal	G	G	G	G	G
Non-ferrous Metal	Y	G	G	G	G
Adjacent or crossing conductive utility(ies)	Y	N/A	N/A	N/A	Y

Each site will be unique. Do not use this table as the sole criteria for technology selection. Use it as a starting point to assess available, applicable technology(s).

❋ Indicates best technology for given object. Site structures, rebar in concrete, shallow groundwater tables, perched storm water, etc. can significantly affect performance and reliability of any electro/magnetic method. Other utilities which cross or are adjacent to the target line can cause the EM signal to bleed or jump to the other utility line.

□ Metallic lines that have power running through them or can be connected to a tracer signal generator.

◆ Natural gas pipeline locating technicians must be trained/certified (in the U.S. requires DOT and Office of Pipeline Safety standards, other regions may have similar certification or requirements).

⊙ Most sensitive to interpretation. The skill, training and experience of operator are critical.

Ξ Emerging technology with limited availability.

✚ Access: induce unique electronic signature, apply acoustical impulse or insert conductive rodder/beacon/sonde.

Green Generally, an applicable technology **Yellow** May or may not be applicable **Red** Not generally applicable

DRAFT

APPENDIX F

Heavy Equipment Exclusion Zone Management Program

DRAFT

HEAVY EQUIPMENT EXCLUSION ZONE MANAGEMENT PROGRAM

DRAFT

CORPORATE HEALTH AND SAFETY DIRECTOR	:	**Brian Hobbs, CIH, CSP**
EFFECTIVE DATE	:	**01/2019**
REVIEWED DATE	:	**03/2024**
REVISION NUMBER	:	**3**

TABLE OF CONTENTS

1. PURPOSE 1
2. SCOPE AND APPLICABILITY 1
3. PROCEDURES 1
   3.1 Exceptions 2
4. TRAINING 2
5. STOP WORK AUTHORITY 2

DRAFT

1. PURPOSE

The Exclusion Zone Management Program aims to establish the minimum clearance distance that must be maintained between workers and heavy equipment while equipment is in operation (i.e., engaged or moving). The intent is to have no personnel or equipment entering the Exclusion Zone while the equipment is in operation or moving to ensure that Roux and Subcontractor employees are unnecessarily exposed to the hazards of the equipment.

2. SCOPE AND APPLICABILITY

This Management Program applies to all Roux Associates, Inc. and its affiliated companies, Roux Environmental Engineering and Geology, D.P.C., and Remedial Engineering (collectively, "Roux") employees and their subcontractors performing fieldwork and are potentially exposed to heavy equipment. Heavy equipment includes, but is not necessarily limited to, excavation equipment, drill rigs, vacuum trucks, forklifts, lull telehandlers, man lifts, bobcats, delivery trucks, etc.

3. PROCEDURES

As specified in the following sections of this program, Exclusion Zones must be established and maintained during activities involving the movement/operation of heavy equipment. The Exclusion Zone requirements apply to all personnel on the site but are primarily focused on personnel required to work near the equipment. The exclusion zone is in effect when heavy equipment is moving or engaged (e.g., movement of an arm or bucket of an excavator, rotation of an auger, lifting of a load with a forklift, raising/lowering of a man lift, etc.).

1. The Exclusion Zone must meet the following minimum requirements:
   - A minimum distance of 10 feet from all heavy equipment and loads being moved by the equipment;
   - Greater than the swing/reach radius of any moving part on the heavy equipment (i.e., for large equipment, this may mean an exclusion zone distance larger than 20 feet);
   - Greater than the fall zone of equipment and their contents; and
   - Greater than the tip-over distance of the heavy equipment.

   The size of the Exclusion Zone will need to be determined on a task-specific basis considering the size of the heavy equipment in use and the task being performed. Prior to all heavy equipment operations, the Exclusion Zone(s) distance must be specifically identified in the Job Planning Process and incorporated in the pre-job tailgate meeting with the subcontractor(s), including any updates to our Job Safety Analysis (JSA).
2. The spotter (or another authorized individual) is responsible for enforcing the Exclusion Zone and not conducting any other task. The spotter should be positioned immediately outside of the Exclusion Zone within a clear line of sight of the equipment operator. The spotter must signal the operator to stop work if anyone or anything has the potential to enter or compromise the Exclusion Zone. The operator should stop work if the spotter is not within their line of sight. If a spotter must be within the Exclusion Zone, they must be in a designated area outside the swing/tip radius, fall zone, line of fire of lifted loads, etc. If multiple pieces of equipment are being used, one spotter may be adequate so long as there is a clear line of sight and the spotter can control the zone(s). Radios would be required since hand signals would not be adequate if two pieces of equipment are in operation at the same time in the Exclusion Zone.

DRAFT

3. If an individual must enter the Exclusion Zone, the designated Spotter must signal the Equipment Operator to stop the equipment. Once the equipment is no longer moving (e.g., movement of an arm of an excavator is STOPPED, lifting of a load with a forklift STOPPED, raising/lowering of a man lift is STOPPED, etc.), the operator must bring the boom/arm to the ground ensuring a “Zero Energy State” and DISENGAGE THE CONTROLS and STOP and SIGNAL BY “SHOWING HIS HANDS.” This signal will indicate that it is safe for the person to enter the limits of the Exclusion Zone to perform the required activity. The equipment must remain completely stopped/disengaged until all personnel exited the Exclusion Zone's boundaries and the designated Spotter has signaled by “SHOWING HIS HANDS” to the Equipment Operator that it is safe to resume operations.
4. When entering the limits of the Exclusion Zone, personnel must, at a minimum:
    - Establish eye contact with the operator and approach the heavy equipment in a manner that is in direct line of sight to the Equipment Operator;
    - Never walk under any suspended loads or raised booms/arms of the heavy equipment; and
    - Identify a travel path free of Slip/Trip/Fall hazards.
5. The Exclusion Zone should be delineated using cones with orange snow fences or solid poles between the cones, barrels, tape, or other measures. For work in rights-of-way, rigid barriers, such as Jersey barriers or temporary chain link fences, should be used. For certain types of widespread or moving/mobile equipment operations, such delineation may not be practicable around equipment or individual work areas. In such instances, it is expected that the entire operation will be within a larger secure work area or that additional means will be utilized to ensure the security of the work zone.

All subcontractors who provide heavy equipment operations to field projects must implement a program that meets or exceeds the expectations described above as well as any additional requirements that may be required on a client or site-specific basis. Logistics involving heavy equipment should be understood and discussed prior to the field event during the job planning phase.

3.1 Exceptions

It is recognized that certain heavy equipment activities may require personnel to work within the limits of the Exclusion Zone as specified in this program. Such activities may include certain excavation clearance tasks, drill crew activities, or construction tasks. However, any such activity must be pre-planned, emphasizing limiting the amount and potential exposure of any activity required within the zone. The critical safety steps to mitigate the hazards associated with working within the Exclusion Zone must be defined in the JSA and potentially other project-specific plans (i.e., critical lift plans, etc.), and approved by the Roux Project Principal (PP), Office Health and Safety Manager (OHSM) and client representative, if required, prior to implementation.

4. TRAINING

Many Roux projects have different requirements that are client-specific or site-specific in nature. However, all Roux employees are provided initial training, as well as annually thereafter, on our Heavy Equipment Exclusion zone policy.

5. STOP WORK AUTHORITY

All Roux employees and their subcontractors have stop-work authority. Upon initial hire, all Roux employees are provided initial safety orientation, including stop work authority. All Roux employees and subcontractors are encouraged to stop work whenever any task or operation presents unreasonable risk or employees are

DRAFT

unsure how to carry out work safely. This includes upon observing any questionable safety-related behavior or condition, they are to stop work immediately and discuss the behavior or condition with the individual(s) involved. Upon stopping work, the following actions will be taken:

- Notify the affected parties to include the Project Manager (PM) and Site Health and Safety Officer (SHSO);
- Work to correct the situation or not proceed until the situation is corrected by the PM or SHSO;
- Resume work only when told to proceed by either the PM or SHSO;
- The SHSO will document the Stop-Work intervention in the field logbook;
- Stop-Work interventions will be reported to the PP for review to ensure the interventions are closed; and
- The PP will share learnings from the interventions, as appropriate, throughout the firm, to demonstrate the importance of the Stop-Work interventions.

Please note: Any form of retribution or intimidation directed at any individual or company for exercising their right to issue a stop work authority will not be tolerated.

DRAFT

New York State Department of Health (NYSDOH)
Generic Community Air Monitoring Plan (CAMP)

Overview

A Community Air Monitoring Plan (CAMP) requires real-time monitoring for volatile organic compounds (VOCs) and particulates (i.e., dust) at the downwind perimeter of each designated work area when certain activities are in progress at contaminated sites. The CAMP is not intended for use in establishing action levels for worker respiratory protection. Rather, its intent is to provide a measure of protection for the downwind community (i.e., offsite receptors including residences and businesses and onsite workers not directly involved with the subject work activities) from potential airborne contaminant releases as a direct result of investigative and remedial work activities. The action levels specified herein require increased monitoring, corrective actions to abate emissions, and/or work shutdown. Additionally, the CAMP helps to confirm that work activities did not spread contamination offsite through the air.

The generic CAMP presented below will be sufficient to cover many, if not most sites. Specific requirements should be reviewed for each situation in consultation with NYSDOH to ensure proper applicability. In some cases, a separate site-specific CAMP or supplement may be required. Depending upon the nature of contamination, chemical-specific monitoring with appropriately sensitive methods may be required. Depending upon the proximity of potentially exposed individuals, more stringent monitoring or response levels than those presented below may be required. Special requirements will be necessary for work within 20 feet of potentially exposed individuals or structures and for indoor work with co-located residences or facilities. These requirements should be determined in consultation with NYSDOH.

Reliance on the CAMP should not preclude simple, common-sense measures to keep VOCs, dust, and odors at a minimum around the work areas.

Community Air Monitoring Plan

Depending upon the nature of known or potential contaminants at each site, real-time air monitoring for VOCs and/or particulate levels at the perimeter of the exclusion zone or work area will be necessary. Most sites will involve VOC and particulate monitoring; sites known to be contaminated with heavy metals alone may only require particulate monitoring. If radiological contamination is a concern, additional monitoring requirements may be necessary per consultation with appropriate DEC/NYSDOH staff.

Continuous monitoring will be required for all ground intrusive activities and during the demolition of contaminated or potentially contaminated structures. Ground intrusive activities include, but are not limited to, soil/waste excavation and handling, test pitting or trenching, and the installation of soil borings or monitoring wells.

Periodic monitoring for VOCs will be required during non-intrusive activities such as the collection of soil and sediment samples or the collection of groundwater samples from existing monitoring wells. “Periodic” monitoring during sample collection might reasonably consist of taking a reading upon arrival at a sample location, monitoring while opening a well cap or overturning soil, monitoring during well baling/purging, and taking a reading prior to leaving a sample location. In some instances, depending upon the proximity of potentially exposed individuals, continuous monitoring may be required during sampling activities. Examples of such situations include groundwater sampling at wells on the curb of a busy urban street, in the midst of a public park, or adjacent to a school or residence.

DRAFT

VOC Monitoring, Response Levels, and Actions

VOCs must be monitored at the downwind perimeter of the immediate work area (i.e., the exclusion zone) on a continuous basis or as otherwise specified. Upwind concentrations should be measured at the start of each workday and periodically thereafter to establish background conditions, particularly if wind direction changes. The monitoring work should be performed using equipment appropriate to measure the types of contaminants known or suspected to be present. The equipment should be calibrated at least daily for the contaminant(s) of concern or for an appropriate surrogate. The equipment should be capable of calculating 15-minute running average concentrations, which will be compared to the levels specified below.

1. If the ambient air concentration of total organic vapors at the downwind perimeter of the work area or exclusion zone exceeds 5 parts per million (ppm) above background for the 15-minute average, work activities must be temporarily halted and monitoring continued. If the total organic vapor level readily decreases (per instantaneous readings) below 5 ppm over background, work activities can resume with continued monitoring.
2. If total organic vapor levels at the downwind perimeter of the work area or exclusion zone persist at levels in excess of 5 ppm over background but less than 25 ppm, work activities must be halted, the source of vapors identified, corrective actions taken to abate emissions, and monitoring continued. After these steps, work activities can resume provided that the total organic vapor level 200 feet downwind of the exclusion zone or half the distance to the nearest potential receptor or residential/commercial structure, whichever is less - but in no case less than 20 feet, is below 5 ppm over background for the 15-minute average.
3. If the organic vapor level is above 25 ppm at the perimeter of the work area, activities must be shutdown.
4. All 15-minute readings must be recorded and be available for State (DEC and NYSDOH) personnel to review. Instantaneous readings, if any, used for decision purposes should also be recorded.

Particulate Monitoring, Response Levels, and Actions

Particulate concentrations should be monitored continuously at the upwind and downwind perimeters of the exclusion zone at temporary particulate monitoring stations. The particulate monitoring should be performed using real-time monitoring equipment capable of measuring particulate matter less than 10 micrometers in size (PM-10) and capable of integrating over a period of 15 minutes (or less) for comparison to the airborne particulate action level. The equipment must be equipped with an audible alarm to indicate exceedance of the action level. In addition, fugitive dust migration should be visually assessed during all work activities.

1. If the downwind PM-10 particulate level is 100 micrograms per cubic meter (mcg/m^3) greater than background (upwind perimeter) for the 15-minute period or if airborne dust is observed leaving the work area, then dust suppression techniques must be employed. Work may continue with dust suppression techniques provided that downwind PM-10 particulate levels do not exceed 150 mcg/m^3 above the upwind level and provided that no visible dust is migrating from the work area.
2. If, after implementation of dust suppression techniques, downwind PM-10 particulate levels are greater than 150 mcg/m^3 above the upwind level, work must be stopped and a re-evaluation of activities initiated. Work can resume provided that dust suppression measures and other controls are successful in reducing the downwind PM-10 particulate concentration to within 150 mcg/m^3 of the upwind level and in preventing visible dust migration.
3. All readings must be recorded and be available for State (DEC and NYSDOH) and County Health personnel to review.

DRAFT

Special Requirements for Work Within 20 Feet of Potentially Exposed Individuals or Structures

When work areas are within 20 feet of potentially exposed populations or occupied structures, the continuous monitoring locations for VOCs and particulates must reflect the nearest potentially exposed individuals and the location of ventilation system intakes for nearby structures. The use of engineering controls such as vapor/dust barriers, temporary negative - pressure enclosures, or special ventilation devices should be considered to prevent exposures related to the work activities and to control dust and odors. Consideration should be given to implementing the planned activities when potentially exposed populations are at a minimum, such as during weekends or evening hours in non-residential settings.

- If total VOC concentrations opposite the walls of occupied structures or next to intake vents exceed 1 ppm, monitoring should occur within the occupied structure(s). Depending upon the nature of contamination, chemical-specific colorimetric tubes of sufficient sensitivity may be necessary for comparing the exposure point concentrations with appropriate pre-determined response levels (response actions should also be pre-determined). Background readings in the occupied spaces must be taken prior to commencement of the planned work. Any unusual background readings should be discussed with NYSDOH prior to commencement of the work.

- If total particulate concentrations opposite the walls of occupied structures or next to intake vents exceed 150 mcg/m_3, work activities should be suspended until controls are implemented and are successful in reducing the total particulate concentration to 150 mcg/m_3 or less at the monitoring point.

- Depending upon the nature of contamination and remedial activities, other parameters (e.g., explosivity, oxygen, hydrogen sulfide, carbon monoxide) may also need to be monitored. Response levels and actions should be pre-determined, as necessary, for each site.

Special Requirements for Indoor Work with Co-Located Residences or Facilities
Unless a self -contained, negative-pressure enclosure with proper emission controls will encompass the work area, all individuals not directly involved with the planned work must be absent from the room in which the work will occur. Monitoring requirements shall be as stated above under “Special Requirements for Work Within 20 Feet of Potentially Exposed Individuals or Structures” except that in this instance “nearby/occupied structures” would be adjacent occupied rooms. Additionally, the location of all exhaust vents in the room and their discharge points, as well as potential vapor pathways (openings, conduits, etc.) relative to adjoining rooms, should be understood and the monitoring locations established accordingly. In these situations, it is strongly recommended that exhaust fans or other engineering controls be used to create negative air pressure within the work area during remedial activities. Additionally, it is strongly recommended that the planned work be implemented during hours (e.g. weekends or evenings) when building occupancy is at a minimum.

DRAFT

APPENDIX E

Quality Assurance Project Plan/Field Sampling Plan

DRAFT

Quality Assurance Project Plan/Field Sampling Plan (QAPP/FSP)

1931 Lafayette Avenue
(Block 3672, Lot 20), Site A
Bronx, New York 10473

December 31, 2025

DRAFT

Prepared for:

GD Castle Hill LLC.
88 Pine Street, 27th Floor
New York, New York 10005

Prepared by:

Roux Environmental Engineering and Geology, D.P.C.
209 Shafter Street
Islandia, New York 11749

3868.0004Y130/CV

Environmental Consulting
& Management
+1.800.322.ROUX
rouxinc.com

Table of Contents

1. Introduction 2
   1.1 Purpose 2
2. Sampling Objectives 3
3. Project Organization 4
4. Sample Media, Locations, Analytical Suites, and Frequency 5
   4.1 Endpoint Soil Sampling 5
   4.2 Offsite Backfill/Onsite Reuse Soil Sampling 7
5. Field Sampling Procedures 9
   5.1 Soil Sampling 9
      5.1.1 Bottom and Sidewall Confirmation Sampling 9
   5.2 Offsite Backfill/Onsite Reuse Soil Sampling 9
6. Sample Handling, Sample Analysis, and QA/QC 10
   6.1 Field Sample Handling 10
   6.2 Sample Custody Documentation 10
   6.3 Sample Shipment 10
   6.4 QA/QC 11
7. Site Control Procedures and Decontamination 13
   7.1 Decontamination 13
   7.2 Investigation Derived Waste Handling and Disposal 13

Tables

1. Field and Laboratory QC Summary
2. Remedial Action Sampling Summary
3. Preservation, Holding Times, and Sample Containers

Figure

1. Documentation Endpoint Sampling Plan

Attachments

1. Professional Profiles
2. NYSDEC PFAS Guidance
3. Roux's Standard Operating Procedures
4. Laboratory's Standard Operating Procedures

DRAFT

1. Introduction

Roux Environmental Engineering and Geology, D.P.C. (Roux), on behalf of GDC Strada Castle Hill JV I LLC (Volunteer), has prepared this Quality Assurance Project Plan/Field Sampling Plan (QAPP/FSP) to describe the measures that will be taken to ensure that the data generated during performance of the Remedial Action (RA) for Lafayette Site A located at 1920 Turnbull Avenue, Bronx, New York (Site) are of quality sufficient to meet project-specific data quality objectives (DQOs). This QAPP/FSP also includes field sampling procedures.

This QAPP/FSP was prepared in accordance with the guidance provided in NYSDEC's DER-10, Technical Guidance for Site Investigation and Remediation (DER-10) dated May 2010, the NYSDEC BCP Guide, and the United States Environmental Protection Agency's (USEPA's) Guidance on Systematic Planning using the Data Quality Objectives Process (EPA QA/G-4) dated February 2006.

1.1 Purpose

This QAPP/FSP describes in detail the field sampling and quality assurance/quality control (QA/QC) methods to be used during soil, soil vapor, and groundwater sampling tasks performed during the Remedial Investigation (RI).

This QAPP/FSP was prepared in accordance with the NYSDEC's DER-10 and provides guidelines and procedures to be followed by field personnel during performance of sampling during the RI. Information contained in this QAPP/FSP relates to:

- sampling objectives (Section 2);
- project organization (Section 3);
- sample media, locations, analytical suites, and frequency (Section 4);
- field sampling procedures (Section 5);
- sample handling, sample analysis, and QA/QC (Section 6); and
- Site control procedures and decontamination (Section 7).

DRAFT

2. Sampling Objectives

The sampling program is designed to meet the data quality objectives (DQOs) set forth in the DER-10. Specifically, analytical parameters selected for each sample, as described in Section 4, are comprehensive, and are intended to meet the following objectives:

- Analyze documentation bottom samples; and
- Analyze offsite backfill/onsite reuse soil to evaluate its suitability for use as backfill that meets the Track 2 Restricted Residential Soil Cleanup Objectives (RRSCOs) presented in Table 6.8 (a) of the latest revision of Title 6 of New York Code of Rules and Regulations (NYCRR) Part 375 (Part 375).

Sampling procedures are discussed in Section 5 of this QAPP/FSP. A discussion of the DQOs and quality assurance/quality control is provided in Section 6.

DRAFT

3. Project Organization

A general and generic summary of the overall management structure and responsibilities of project team members are presented below. Professional profiles for the team are provided in Attachment 1.

Project Principal

Frank Cherena, P.G. will serve as the Project Principal. The Project Principal is responsible for defining project objectives and bears ultimate responsibility for the successful completion of the investigation.

Remedial Engineer

The Remedial Engineer for this project will be Charles J. McGuckin, P.E. The Remedial Engineer is a registered professional engineer licensed by the State of New York. The Remedial Engineer will have primary direct responsibility for implementation of the RI and future remedial program for the Site. The Remedial Engineer will certify in the Remedial Investigation Report (RIR) that the investigation activities were observed by qualified environmental professionals under their supervision as well as any other relevant provisions of Environmental Conservation Law (ECL) 27-1419 have been achieved in full conformance with the RI.

Project Manager

Lauren Dolginko will serve as the Project Manager. The Project Manager is responsible for defining project objectives and bears ultimate responsibility for the successful completion of the work. This individual will provide overall management for the implementation of the scope of work and will coordinate all field activities. The Project Manager is also responsible for data review/interpretation and report preparation.

Field Team Leader

The Field Team Leader will be determined prior to mobilization to the field. The Field Team Leader bears the responsibility for the successful execution of the field program. The Field Team Leader will direct the activities of the technical staff in the field, as well as all subcontractors. The Field Team Leader will also assist in the interpretation of data and in report preparation. The Field Team Leader reports to the Project Manager.

Laboratory Project Manager

Laboratory analysis will be completed by TestAmerica Laboratories of Edison, New Jersey, Sacramento, California, and Burlington, Vermont, New York State Department of Health (NYSDOH) Environmental Laboratory Approval Program (ELAP)-certified laboratories (11452, 11666, and 10391, respectively). The Laboratory Project Manager is Melissa Haas. The Laboratory Project Manager is responsible for sample container preparation, sample custody in the laboratory, and completion of the required analysis through oversight of the laboratory staff. The Laboratory Project Manager will ensure that QA procedures are followed and that an acceptable laboratory report is prepared and submitted. The Laboratory Project Manager reports to the Project Principal and Project Manager.

Quality Assurance Officer

Dana Hignell will serve as the Quality Assurance Officer (QAO) for this project. The QAO is responsible for conducting reviews, inspections, and audits to ensure that the data collection is conducted in accordance with the QAPP/FSP. The QAO's responsibilities range from ensuring effective field equipment decontamination procedures and proper sample collection to the review of all laboratory analytical data for completeness and usefulness. The QAO makes recommendations to the Field Team Leader.

DRAFT

4. Sample Media, Locations, Analytical Suites, and Frequency

The media to be sampled during the remedial action may include soil and fill materials. Sampling locations, analytical suites, and frequency are provided below and shown in Tables 1 and 2. Specifics regarding the collection of samples at each location and for each task are provided in Section 5 of this QAPP/FSP.

4.1 Endpoint Soil Sampling

The Documentation samples for the Remedial Action are described in the RAWP and include the proposed samples to be collected during the remedial construction. The proposed samples to be collected are described below.

Bottom Documentation Sampling

Bottom documentation sampling will be conducted at a frequency of one sample per approximately 900 square feet of excavation area (13 samples total). The frequency of bottom sampling proposed for this alternative is consistent with the guidance provided in NYSDEC DER-10 5.4. Documentation samples will be collected following completion of onsite excavation for remedial and redevelopment purposes in order to ensure RRSCOs have been met and to properly document the remaining onsite soil quality. Documentation samples will be analyzed for the full suite of parameters (VOCs, SVOCs, metals, pesticides, PCBs, and ECs). In the event that Track 1 SCOs are not achieved in the areas shown on **Figure 10** of the RAWP, the remedy may default to a Track 2 or Track 4 Restricted Residential Use cleanup in those areas.

A total of 13 bottom documentation samples (BCS), will be collected at the Site as described in **Table 20** of the RAWP. Samples will be distributed throughout the Site and will be biased toward impacts, if any are observed.

The bottom documentation samples (BCS), listed on **Table 20** of the RAWP, will be designated as BCS-01 through BCS-13. Samples will be distributed throughout the Site and will be biased toward impacts, if any are observed.

Sidewall Documentation Sampling

Sidewall endpoint samples will not be collected due to the entirety of the Site footprint planned for removed to 15 feet below land surface.

Sampling Parameters

The bottom documentation samples will be tested for the Part 375 list of parameters including:

- Part 375 VOC;
- Part 375 Base neutral acids (BNA)/SVOCs;
- Part 375 pesticides;
- Part 375 PCBs;
- Part 375 metals + mercury;
- Hexavalent/trivalent chromium;

DRAFT

- Total cyanide; and
- Emerging contaminants *

*Emerging Contaminants (ECs) list includes 1,4-Dioxane and the 40 Per- and Polyfluoroalkyl Substances (PFAS) which include the 40 compounds listed in the most recent April 2023 NYSDEC guidance Sampling, Analysis, and Assessment of Per-and Polufluoroalkyl Substances (PFAS) Under NYSDEC's Part 375 Remedial Programs (NYSDEC April 2023 Guidance) is included as an attachment to this QAPP/FSP. PFAS in soil will be analyzed via USEPA EPA Method 1633. 1,4-Dioxane in soil will be analyzed by USEPA EPA Method 1633A. Soil samples placed on hold at the laboratory will not be analyzed for PFAS. The 40 PFAS are:

- Perfluorobutanesulfonic acid
- Perfluoropentansulfonic acid
- Perfluorohexanesulfonic acid
- Perfluoroheptanesulfonic acid
- Perfluorooctanesulfonic acid
- Perfluorononanesulfonic acid
- Perfluorodecanesulfonic acid
- Perfluorododecanesulfonic acid
- Perfluorobutanoics acid
- Perfluoropentanoic acid
- Perfluorohexanoic acid
- Perfluoroheptanoic acid
- Perfluorooctanoic acid
- Perfluorononanoic acid
- Perfluorodecanoic acid
- Perfluoroundecanoic acid
- Perfluorododecanoic acid
- Perfluorotridecanoic acid
- Perfluorotetradecanoic acid
- 1H,1H, 2H, 2H-Perfluorohexane sulfonic acid
- 1H,1H, 2H, 2H-Perfluorooctane sulfonic acid
- 1H,1H, 2H, 2H-Perfluorodecane sulfonic acid
- Perfluroroctanesulfonamide
- N-methyl perfluorooctanesulfonamide
- N-ethyl perfluorooctanesulfonamide
- N-methyl perfluorooctanesulfonamidoacetic acid
- N-ethyl perfluorooctanesulfonamidoacetic acid
- N-methyl perfluorooctanesulfonamidoethanol
- N-ethyl perfluorooctanesulfonamidoethanol
- Hexafluoropropylene oxide dimer acid
- 4,8-Dioxa-3H-perfluorononanoic acid
- Perfluoro-3-methoxypropanoic acid
- Perfluoro-4-methoxybutanoic acid
- Nonafluoro-3,6-dioxaheptanoic acid

DRAFT

- 9-Chlorohexadecafluoro-3-oxanonane-1-sulfonic acid
- 11-Chloroeicosafluoro-3-oxaundecane-1-sulfonic acid
- Perfluoro(2-ethoxyethane)sulfonic acid
- 3-Perfluoropropyl propanoic acid
- 2H,2H,3H,3H-Perfluorooctanoic acid
- 3-Perfluoroheptyl propanoic acid

All PFAS compounds, listed above, in soil will be analyzed and reported to 0.5 microgram per kilogram (ug/kg). 1,4-Dioxane will be analyzed and reported to 0.1 milligram per kilogram (mg/kg).

4.2 Offsite Backfill/Onsite Reuse Soil Sampling

Although not planned, onsite soil may be reused for backfill. For offsite fill/on-Site reuse soil materials requiring chemical testing, the following samples shall be collected:

- One sample for pre-qualification chemical testing at the source location, including the following:
  1. Chemical testing shall be performed at a minimum for the parameters listed in Table 375-6.8(a) of the latest revision of Part 375. Samples will be analyzed for the same parameters and by the same methods listed in Section 4.1.
  2. Backfill/onsite reuse soil materials excluding those materials that do not require sampling as described below, shall meet criteria presented in Section 2.0.
  3. Backfill/on-Site reuse soil materials that exceed the criteria presented in Section 2.0 shall not be imported to the Site without prior approval of the NYSDEC.
  4. The backfill/on-Site reuse soil material will be free of extraneous debris or solid waste.
  5. If the NYSDEC agrees that the material originated from a virgin source, then a minimum of one sample (i.e., the pre-qualification sample) will be collected and analyzed per source.
- If the source is not virgin, the sampling frequency will comply with DER-10 Table 5.4(e)10 shown below:

Table 5.4(e)10
Recommended Number of Soil Samples for Soil Imported To or Exported From a Site

Contaminant	VOCs	SVOCs, Inorganics & PCBs/Pesticides	
Soil Quantity (cubic yards)	Discrete Samples	Composite	Discrete Samples/Composite
0-50	1	1	3-5 discrete samples from different locations in the fill being provided will comprise a composite sample for analysis
50-100	2	1	
100-200	3	1	
200-300	4	1	
300-400	4	2	
400-500	5	2	
500-800	6	2	
800-1000	7	2	
➢ 1000	Add an additional 2 VOC and 1 composite for each additional 1000 Cubic yards or consult with DER		

The source of the offsite fill/onsite reuse soil must be documented by the supplier, including the location where the fill/on-Site reuse soil was obtained and a brief history of the site that is the source of the fill.

Samples of offsite backfill/on-Site reuse soil will be analyzed for the same list of parameters in Section 4.1.

DRAFT

All PFAS compounds, listed above, in soil will be analyzed and reported to 0.5 ug/kg. 1,4-Dioxane will be analyzed and reported to 0.1 mg/kg.

The following materials may be imported, without chemical testing, to be used as backfill beneath pavement, buildings or as part of the site cover, provided that it contains less than 10 percent by weight material that would pass through a size 80 sieve and consists of:

- gravel, rock or stone, consisting of virgin material from a permitted mine or quarry; or
- recycled concrete or brick from a NYSDEC registered construction and demolition debris processing facility if the material conforms to the requirements of Section 304 of the 2002 New York State Department of Transportation Standard Construction and Materials Volume 1.

DRAFT

5. Field Sampling Procedures

This section provides a detailed discussion of the field procedures to be used during sampling of the various media being evaluated as part of the RA implementation (i.e., soil and fill material). As discussed, the sample locations are shown on **Figure 1** and additional information including intervals to be sampled and sample rationale is provided in the RAWP. Additional details regarding sampling procedures and protocols are described in Roux's relevant Standard Operating Procedures (SOPs), which are provided in Attachment 2.

5.1 Soil Sampling

Details for the collection of soil samples is provided below. Additional necessary precautions will be taken when sampling for ECs in the field, incuding but not limited to:

- Using the proper field clothing or personal protective equipment (i.e. no materials will contain Gore-Tex or Tyvek);
- Avoid sampling equipment components/containers making contact with aluminum foil, low density polyethylene (LDPE), glass, or polytetrafluoroethylene materials;
- Following PFAS field sampling guidelines (i.e., using sampling materials made from high density polyethylene [HDPE], silicon, or stainless steel and avoid using equipment containing Teflon and using sharpies, permanent markers, adhesives, and waterproof/plastic clipboards and notebooks); and
- Utilizing regular ice cubes for sample presevation and only Alconox for decontamination.

5.1.1 Bottom and Sidewall Confirmation Sampling

Bottom documentation soil samples will be collected from the intervals summarizedin **Table 20** of the RAWP. The soil will be observed for lithology and evidence of contamination (e.g., staining, odors, and/or visible free product) and placed immediately thereafter into large Ziploc® bags for recording headspace using a PID. After a minimum of 15 minutes for equilibration with the headspace in the Ziploc® bag, each sample will be screened for organic vapors using a PID equipped with a 10.6 eV lamp. Samples for possible VOC analysis will be placed in a laboratory-supplied jar or encore sampler prior to screening, due to the potential for loss of VOCs through volatilization. These samples will be placed in the laboratory-supplied containers and shipped to the laboratory under chain of custody procedures in accordance with Roux's SOPs in Attachment 2.

5.2 Offsite Backfill/Onsite Reuse Soil Sampling

Although not planned, onsite soil may be reused for backfill. All imported fill/onsite reuse soil material samples will be collected using pre-cleaned stainless steel sampling tools (i.e., trowels, spatulas, etc.) or new Ziploc® bags. In general, where composite samples are required for offsite fill/on-Site reuse soil material samples, composite samples will be collected from a minimum of three locations across the stockpiled materials. The exception is for VOC samples, which will be collected as grab samples.

DRAFT

6. Sample Handling, Sample Analysis, and QA/QC

To ensure quality data acquisition and collection of representative samples, there are selective procedures to minimize sample degradation or contamination. These include procedures for preservation of the samples, as well as sample packaging, shipping procedures, and QA/QC.

6.1 Field Sample Handling

A discussion of the proposed number and types of samples to be collected during each task, as well as the analyses to be performed, can be found in Section 4 of this QAPP/FSP. The types of containers, volumes, and preservation techniques for the aforementioned testing parameters are presented in Table 3.

6.2 Sample Custody Documentation

The purpose of documenting sample custody is to ensure that the integrity and handling of the samples is not subject to question. Sample custody will be maintained from the point of sampling through the analysis (and return of unused sample portion, if applicable).

Each individual collecting samples is personally responsible for the care and custody of the samples. All sample labels should be pre-printed or filled out using waterproof ink. The technical staff will review all field activities with the Field Team Leader to determine whether proper custody procedures were followed during the field work and to decide if additional samples are required.

All samples being shipped offsite for analysis must be accompanied by a properly completed chain of custody form. The sample numbers will be listed on the chain of custody form. When transferring the possession of samples, individuals relinquishing and receiving will sign, date, and note the time on the record. This record documents transfer of custody of samples from the sampler to another person, to/from a secure storage area, and to the laboratory.

Samples will be packaged for shipment and dispatched to the appropriate laboratory for analysis with a separate signed custody record enclosed in each sample box or cooler. Shipping containers will be locked and/or secured with strapping tape in at least two locations for shipment to the laboratory.

6.3 Sample Shipment

Samples are anticipated to be transported to the laboratory via courier, however, if sample shipment is necessary, sample packaging and shipping procedures are based upon USEPA specifications, as well as DOT regulations. The procedures vary according to potential sample analytes, concentration, and matrix and are designed to provide optimum protection for the samples and the public. Sample packaging and shipment must be performed using the general outline described below.

All samples will be shipped within 24 hours of collection and will be preserved appropriately from the time of sample collection. A description of the sample packing and shipping procedures is presented below:

1. Prepare cooler(s) for shipment:
   - tape drain(s) of cooler shut;
   - affix “This Side Up” arrow labels and “Fragile” labels on each cooler; and
   - place mailing label with laboratory address on top of cooler(s).

DRAFT

2. Arrange sample containers in groups by sample number.
3. Ensure that all bottle labels are completed correctly. Place clear tape over bottle labels to prevent moisture accumulation from causing the label to peel off.
4. Arrange containers in front of assigned coolers.
5. Place packaging material at the bottom of the cooler to act as a cushion for the sample containers.
6. Arrange containers in the cooler so that they are not in contact with the cooler or other samples.
7. Fill remaining spaces with packaging material.
8. Ensure all containers are firmly packed in packaging material.
9. If ice is required to preserve the samples, ice cubes should be repackaged in Zip-lock™ bags and placed on top of the packaging material. Blue Ice cannot be used for cooling inside containers being used for shipping PFAS samples.
10. Sign chain of custody form (or obtain signature) and indicate the time and date it was relinquished to courier as appropriate.
11. Separate chain of custody forms. Seal proper copies within a large Zip-loc™ bag and tape to inside cover of cooler. Retain copies of all forms.
12. Close lid and latch.
13. Secure each cooler using custody seals.
14. Tape cooler shut on both ends.
15. Relinquish to overnight delivery service as appropriate. Retain air bill receipt for project records. (Note: All samples will be shipped for "NEXT A.M." delivery).

6.4 QA/QC

Judy Harry, a third-party data validator, will review the analytical data for QA/QC and prepare the Data Usability Summary Report (DUSR) in accordance with NYSDEC standards. Validator resume is included in Attachment 1. A laboratory SOP for analysis of PFAS is included in Attachment 4.

The primary intended use for the Remedial Action data is to confirm if remediation has been performed in accordance with the RAWP at the Site. The primary DQO of the soil, groundwater, and soil vapor programs, therefore, is that data be accurate and precise, and hence representative of the actual Site conditions. Accuracy refers to the ability of the laboratory to obtain a true value (i.e., compared to a standard) and is assessed through the use of laboratory QC samples, including laboratory control samples and matrix spike samples, as well as through the use of surrogates, which are compounds not typically found in the environment that are injected into the samples prior to analysis. Precision refers to the ability to replicate a value and is assessed through both field and laboratory duplicate samples.

Sensitivity is also a critical issue in generating representative data. Laboratory equipment must be of sufficient sensitivity to detect target compounds and analytes at levels below NYSDEC standards and guidelines whenever possible. Equipment sensitivity can be decreased by field or laboratory contamination of samples and by sample matrix effects. Assessment of instrument sensitivity is performed through the analysis of reagent blanks, near-detection-limit standards, and response factors. Potential field and/or laboratory contamination is assessed through use of trip blanks, method blanks, and equipment rinse blanks (also called "field blanks"). Field blanks for PFAS will be collected at a minimum frequency of one per day.

DRAFT

Table 1 lists the requirements for field and laboratory QC samples that will be analyzed to assess data accuracy and precision, as well as to determine if equipment sensitivity has been compromised. Table 2 lists the number/type of field and QA/QC samples that will be collected during the Remedial Action. Table 3 lists the preservation, holding times and sample container information.

All RAWP "assessment" analyses (i.e., Part 375, ECs) will be performed in accordance with the NYSDEC Analytical Services Protocol (ASP), using USEPA SW 846 methods.

All laboratory data are to be reported in NYSDEC ASP Category B deliverables and will be delivered to NYSDEC in electronic data deliverable (EDD) format as described on NYSDEC's website (http://www.dec.ny.gov/chemical/62440.html) and recent updated procedures enacted in November 2018. A Data Usability Report will be prepared meeting the requirements in Section 2.2(a)1.ii and Appendix 2B of DER-10 for all data packages generated for the SRI. The DUSR will be prepared by Judy Harry, a third-party data validator. Validator resume is included in Attachment 1.

DRAFT

7. Site Control Procedures and Decontamination

Site control procedures, including decontamination, waste handling, and disposal, are discussed below. Site control procedures have been developed to minimize both the risk of exposure to contamination and the spread of contamination during field activities at the Site. All personnel who come into designated work areas, including contractors and observers, will be required to adhere strictly to the conditions imposed herein and to the provisions of a Site-Specific Health and Safety Plan (HASP). The HASP is included as Appendix E to the RIWP.

7.1 Decontamination

In an attempt to avoid the spread of contamination, all drilling and sampling equipment must be decontaminated at a reasonable frequency in a properly designed and located decontamination area. Detailed procedures for the decontamination of field and sampling equipment are included in Roux's SOPs included in Attachment 3. The location of the decontamination area will be determined prior to the start of field operations. The decontamination area will be constructed to ensure that all wash water generated during decontamination can be collected and containerized for proper disposal. All decontmination will be completed using the standard two step process using detergent (Alconox or Liquinox) and clean, PFAS-free water for sample equipment. All water sources used for equipment decontamination during EC sampling of groundwater or soil will be verified in advance to be PFAS-free through laboratory analysis or certification, in accordance with the NYSDEC January 2021 Guidance.

7.2 Investigation Derived Waste Handling and Disposal

All investigation derived waste (IDW) materials (drill cuttings, decontamination water, etc.) generated during the RI will be consolidated, and stored in appropriate labeled bulk containers (drums, etc.), and temporarily staged at a designated IDW storage area onsite. Roux will coordinate waste characterization and disposal by appropriate means.

DRAFT

TABLES

1. Field and Laboratory QC Summary
2. Remedial Action Sampling Summary
3. Preservation, Holding Times, and Sample Containers

DRAFT

Table 1. Field and Laboratory QC Summary

QC Check Type	Minimum Frequency	Use
Field QC		
Duplicate**	1 per matrix per 20 samples	Precision
Trip Blank**	1 per VOC cooler	Sensitivity
Field Blank**	1 per matrix per 20 samples	Sensitivity
Laboratory QC		
Laboratory Control Sample	1 per matrix per SDG	Accuracy
Matrix Spike/Matrix Spike Duplicate/Matrix Duplicate**	1 per matrix per 20 samples	Accuracy/Precision
Surrogate Spike	All organic samples	Accuracy
Laboratory Duplicate	1 per matrix per SDG	Precision
Method Blank	1 per matrix per SDG	Sensitivity

Notes:

QC - Quality Control

SDG - Sample Delivery Group - Assumes a single extraction or preparation

** Provided to lab by field sampling personnel

DRAFT

Table 2. RA Endpoint Sampling Summary

Sample Matrix	Target Analytes	Field Samples	Replicates[1]	Trip Blanks[2]	Field Blanks[3]	Matrix Spikes[1]	Spike Duplicates[1]	Total No. of Samples
Endpoint Soil	Part 375 VOCs	13	1	6	6	1	1	28
	Part 375 SVOCs	13	1	-	6	1	1	22
	Part 375 Pesticides	13	1	-	6	1	1	22
	Total Cyanide	13	1	-	6	1	1	22
	PCBs	13	1	-	6	1	1	22
	Part 375 Metals	13	1	-	6	1	1	22
	PFAS, 1,4 Dioxane	13	1	-	6	1	1	22

Totals are estimated based on scope of work as written, actual sample quantities may vary based on field conditions. QA/QC sample quantities will be adjusted accordingly.

[1] Based on 1 per 20 samples

[2] Based on 1 cooler per day (10 days max)

[3] Based on 1 per matrix per sample delivery group (10 days max)

QA - Quality Assurance
QC - Quality Control
RI - Remedial Investigation
USEPA - United States Environmental Protection Agency
VOCs - Volatile Organic Compounds
SVOCs - Semivolatile Organic Compounds
PCBs - Polychlorinated Biphenyls
PFAS - Per- and Polyfluoroalkyl Substances
*All groundwater samples will be analyzed for both total and dissolved metals.

DRAFT

Table 3. Preservation, Holding Times, and Sample Containers

Analysis	Matrix	Bottle Type	Preservation(a)	Holding Time(b)
Part 375 Metals (total)	Soil	4 oz glass jar	Cool to 0-6°C	180 days, Hg 28 days
SW-846 6020B/7471B/7470A	Water	250 mL plastic	Nitric acid	180 days, Hg 28 days
Total Cyanide	Soil	4 oz glass jar	Cool to 0-6°C	14 days
SW-846 9012B	Water	250 mL plastic	NaOH, Cool to 0-6°C	14 days
PFAS via USEPA 1633A	Soil	4 oz plastic jar	Cool to 0-6°C	90 days to extract, 28 days to analysis
PFAS via USEPA 1633A	Water	2 x 125mL HDPE	Cool to 0-6°C	28 days to extract, 28 days to analysis
1,4-Dioxane via 8270E	Soil	4 oz glass jar	Cool to 0-6°C	14 days to extract, 40 days to analysis
1,4-Dioxane via 8270E SIM	Water	2 x 250 mL amber glass	Cool to 0-6°C	7 days to extract, 40 days to analysis
Part 375 VOCs	Soil	3 x 5 gram EnCore	Cool to 0-6°C	48 hours from sample collection, 14 days if frozen to -7°C or extruded into methanol
SW-846 8260D	Water	3 x 40 mL voa vial	drochloric Acid, Cool to 0-6	14 days
Part 375 SVOCs	Soil	4 oz glass jar	Cool to 0-6°C	14 days to extract, 40 days to analysis
SW-846 8270E	Water	2 x 250 mL amber glass	Cool to 0-6°C	7 days to extract, 40 days to analysis
Part 375 Pesticides	Soil	4 oz glass jar	Cool to 0-6°C	14 days to extract, 40 days to analysis
SW-846 8081B	Water	2 x 250 mL amber glass	Cool to 0-6°C	7 days to extract, 40 days to analysis
PCBs	Soil	4 oz glass jar	Cool to 0-6°C	365 days to extract, 40 days to analysis
SW-846 8082A	Water	2 x 250 mL amber glass	Cool to 0-6°C	365 days to extract, 40 days to analysis

[a] All soil and groundwater samples to be preserved on ice during collection and transport

[b] Days from date of sample collection.

TAL - USEPA Contract Laboratory Program Target Analyte List
PFAS - Per- and Polyfluoroalkyl Substances
USEPA - United States Environmental Protection Agency
TCL - USEPA Contract Laboratory Program Target Compound List
VOCs - Volatile Organic Compounds
SVOCs - Semivolatile Organic Compounds
PCBs - Polychlorinated Biphenyls

DRAFT

FIGURE

1. Documentation Endpoint Sampling Plan

DRAFT



N

LEGEND

- DOCUMENTATION ENDPOINT SAMPLE LOCATION
- EXCAVATE AND REMOVE SOIL EXCEEDANCE OF RRSCOs TO A MAXIMUM DEPTH OF 15 FEET BELOW EXISTING GRADE
- SITE BOUNDARY

NOTES

1. AERIAL SOURCE: NYS OFFICE OF INFORMATION TECHNOLOGY SERVICES GIS PROGRAM OFFICE (GPO)

15 0 15'

Title:

DOCUMENTATION ENDPOINT SAMPLING PLAN

LAFAYETTE SITE A
1920 TURNBULL AVENUE
BRONX, NEW YORK 10473

Prepared for:

GDC STRADA CASTLE HILL JV I LLC

ROUX

Compiled by: P.P.	Date: 12/22/25
Prepared by: T.M.L.	Scale: AS SHOWN
Project Mgr: L.D.	Project: 3868.0004Y002
File: 3868.0004Y126.10_Remedial Alternative.mxd	

FIGURE 1

\\SRVIDNYFP6\DRAFTING\GIS\PROJECTS\3868\0004Y\120\3868.0004Y126.10_REMEDIAL ALTERNATIVE.MXD

ATTACHMENTS

1. Professional Profiles
2. NYSDEC PFAS Guidance
3. Roux's Standard Operating Procedures
4. Laboratory's Standard Operating Procedures

DRAFT

ATTACHMENT 1

Professional Profiles

DRAFT

PROFESSIONAL PROFILE



CONTACT INFORMATION

Main: (631) 232-2600
Direct: (631) 630-2388
Email: fcherena@rouxinc.com
Website: www.rouxinc.com

209 Shafter Street
Islandia, NY 11749

EDUCATION

BA, Geology, Colgate University, 2003

PROFESSIONAL LICENSES

New York Licensed Professional Geologist #720
Connecticut Licensed Environmental Professional #610
Accredited AHERA Inspector, 2004
NJ UST Subsurface Evaluator Certification #491925
Waterfront Edge Design Guidelines Professional

Frank Cherena, PG, LEP, WEDG

National Director of Real Estate Services

Vice President | Principal Geologist

EXPERIENCE SUMMARY

Twenty years of experience: Vice President/Principal Geologist with Roux, Islandia, New York; Staff Geologist with RTP Environmental Associates, Inc., Green Brook, New Jersey.

TECHNICAL SPECIALTIES

Conducted, managed, or overseen Phase I and Phase II investigations and remediation at contaminated sites, specializing in developing innovative cost-saving solutions that focus on integrating remedies into redevelopment scenarios. Experience working with multiple agencies and stakeholders including negotiation and coordination with lenders, tenants, and community stakeholders to secure funding and approvals.

REPRESENTATIVE PROJECTS

- Principal-in-charge of large university tech development project in New York City. The project consists of the demolition and decommissioning of a former hospital building, and excavation for redevelopment of four separate buildings for the first phase of campus construction. Environmental considerations on the project included site assessment, remediation design and oversight, SDPES permitting (construction dewatering and geothermal well discharge), soil characterization for reuse and capping of soils. Coordinated with NYCDEP, and other project stakeholders concerning community protection and monitoring concerns.
- Principal-in-charge of redevelopment of a former powerplant into an industrial arts complex. Remediation consisted of removal and containment of TSCA-regulated PCB-impacted soils, groundwater, and building material, and remediation waste. Successfully obtained Certificate of Completion for NYSDEC BCP, clean up and continue to coordinate Site redevelopment activities under a Site Management Plan. Included significant coordination and correspondence with USEPA to negotiate installation of a consent order for bulkhead installation along the Gowanus Canal Superfund Site.
- Principal-in-charge of redevelopment of shopping mall in Staten Island, New York. The Site will consist of the construction of two commercial out parcel buildings, a new parking deck, and an expansion of the existing mall building. Areas of concern include historical fill, site-wide soil contamination (arsenic and pesticides). In addition, also responsible for agency coordination with FDNY, NYSDEC, and NYCOER for mitigation of methane and chlorinated volatile organic compounds vapor issues.
- Principal-in-charge for the redevelopment of a 5-acre live-work-play campus in Hunts Point, Bronx. The residential component of the Project is comprised of 100% affordable housing and is currently enrolled in the NYSDEC BCP. Mr. Cherena has also negotiated/coordinated with lenders, coordinated with multiple disciplines on the design team to create a RAP to comply with NYCOER air/noise requirements, and assisted in remedial design and estimation.
- Principal-in-charge for new development of a large regional mall in Norwalk, Connecticut with underground parking. The proposed redevelopment will result in the construction of retail shops, restaurants, hotel, and entertainment. Previous usage of the property included over 30 different parcels including three establishments, gasoline filling stations, fuel oil terminal storage, hazardous waste disposal areas. The project includes investigation and subsequent remediation of petroleum and hazardous waste releases, filing of the Environmental Conditions Assessment Form (ECAF) associated with the three transfer act parcels, and coordination with the CT DEEP and CT DECD to obtain CT Brownfields Grant funds.

DRAFT

- Principal-in-charge for two adjoining multifamily NYSDEC BCP redevelopment sites in Mott Haven, Bronx, New York along the Harlem River. Project includes characterization, excavation, and disposal of over 40,000 tons of soil, support for obtaining a SPDES discharge permit for construction water, along with attending public meetings and creating public participation plans. Project tasks include community air monitoring, shoreline permitting, and construction monitoring while minimizing cost impact by sharing resources between both projects.
- Principal-in-charge for the largest redevelopment project in New York City (over $4.5 billion). Project includes Phase I and Phase II ESAs (investigation of soil, groundwater, and soil vapor) at over 75 properties; Construction support for excavation of one million cubic yards of soil including implementing an in situ waste characterization program; Environmental support for demolition, asbestos and lead abatement, site remediation using In Situ Chemical Oxidation, and relocating of an active 9-acre 100-year old railyard; Property acquisition support throughout the project (7 city blocks); and Agency support for NYSDEC, NYCDEP, MTA (LIRR/NYCT), and ESDC. The environmental data was used as an integral component of the New York State Environmental Quality Review Act (SEQRA) final Environmental Impact Statement (EIS). The project encompasses 336,000 sq ft of office space, 6.4 million sq ft of residential space, an 18,000 seat sports and entertainment venue: the Barclays Center (home of the Nets professional basketball team), 247,000 sq ft of retail space, a 165,000 square-foot hotel, and over 8 acres of intricately designed publicly accessible open space.
- Principal-in-charge of redevelopment and rehabilitation of the Nassau Coliseum Event Center in Uniondale, Long Island, New York. Services included Phase I and Phase II ESA to obtain approvals and entitlements, along with providing consulting services for asbestos abatement and operations and maintenance. Also was responsible for diesel generator tank removal and replacement tank design and installation.
- Principal-in-charge for a remedial investigation and real estate transaction negotiation for a contaminated former industrial property in Glen Cove, Long Island, New York. Activities included due diligence including document review and historical research to develop and implement a cost efficient investigation scope that was able to identify presence of contamination that was used to negotiate property transaction. Investigation was also designed to develop red mediation and construction budget to support future mixed use redevelopment of the over 12 acre property.
- Principal-in-charge of numerous due diligence projects for owners, developers, managers, municipalities, and lenders at commercial and industrial properties throughout the Northeast. Activities included performance of UST evaluations and closures, hot spot remediations, Phase I and Phase II Site Assessments, vapor intrusion studies and mitigation, lead based paint, asbestos and hazardous materials surveys, interaction with regulatory agencies on behalf of clients and development of remedial cost estimates for planning and negotiation.
- Principal-in-charge for investigation and review of a former electroplating facility in Bay Shore, New York with chlorinated solvent DNAPL. Activities included historical document review, subsurface investigation, and coordination with outside legal counsel and NYSDEC.
- Project manager for a property transfer support project at a heavily contaminated state-of-the-art distribution facility in the Bronx, New York. The site was a former MGP being handled under the VCP in central office, the site had an open spill under the regional spills group and the site was attempting to apply to the BCP through the regional office. Roux performed a Phase I for the buyer, a Phase II and remedial cost estimate for the owner and negotiated with the buyer's consultant and NYSDEC to limit the scope of the investigation and cleanup.
- Principal-in-charge of NYSDEC BCP redevelopment project in Island Park, Long Island, New York. Property was the location of a former oil terminal with extensive degraded petroleum contamination. Contracted services included, management of contaminated soil, import of recycled soil to bring the site above the flood plain, and negotiation with the NYSDEC. Project remediation schedule was extremely tight, and a COC was achieved before the requisite deadline.
- Served as Environmental Professional on hundreds of Phase I Environmental Site Assessments according to ASTM E1527-00, ASTM E1527-05, and ASTM E1527-13 for due diligence of large retail shopping centers, industrial facilities, and office buildings. Associated activities included agency contact, database management and interpretation, report preparation, and recommendations for additional work.
- Implemented GIS analysis and mapping for a remedial study and alternative analysis report (AAR) for an active petroleum storage terminal in Buffalo, New York under jurisdiction of the NYSDEC. The AAR required spatial analyses in order to categorize and analyze contaminant data from multiple investigations, investigate remedial alternatives, and to help focus ongoing additional investigations.

PROFESSIONAL TRAININGS

OSHA 40-Hour Hazardous Materials Training, 2003

OSHA 8-Hour Supervisor Training, 2004

DRAFT

PROFESSIONAL PROFILE



CONTACT INFORMATION
Main: (631) 232-2600
Direct: (631) 630-2346
Email: cmcguckin@rouxinc.com
Website: www.rouxinc.com

209 Shafter Street
Islandia, NY 11749

EDUCATION
BCE, Civil Engineering,
University of Delaware, 1987
MBA, Management, Adelphi
University, 1992

PROFESSIONAL LICENSES
Professional Engineer:
New York, New Jersey, Pennsylvania, Rhode Island, Connecticut, Vermont, Virginia, North Carolina, Ohio, Michigan, and Montana

Charles J. McGuckin, PE

Vice President | Principal Engineer

EXPERIENCE SUMMARY
Thirty-five years of experience: Principal, Senior and Project Engineer with Roux Associates, Inc.; President of Remedial Engineering, P.C.; and Design Engineer at Dvirka and Bartilucci Consulting Engineers.

TECHNICAL SPECIALTIES
Engineering design of soil and groundwater remediation systems. Brownfields clean-up plans, stormwater studies and engineered natural treatment systems.

REPRESENTATIVE PROJECTS

- Principal Engineer for remedial investigation scoping, fate and transport analysis, and feasibility study preparation for a 1300+ acre Former Aluminum Smelter USEPA Superfund Site in Montana. Due to the size, complexity, and unique exposure areas of the Site it was broken up into multiple decision units including landfills, percolation ponds, operational areas, river area, soil, and groundwater. The contaminants of concern included metals, PAHs, cyanide, and fluoride. Remedial technologies evaluated in detail included landfill capping, groundwater extraction and treatment, pond and river dredging, soil excavation, slurry wall containment, *in situ* stabilization, and *in situ* groundwater treatment. Detailed effectiveness, implementability, and cost evaluations were prepared to support preferred remedial alternatives for each decision unit.
- Principal Engineer for remedial action implementation for a 2.5-acre former subway transit power station in Brooklyn along the Gowanus Canal. The project remedial action was completed under an extremely tight deadline to obtain the certificate of completion under the NYSDEC BCP program. The project also involves close coordination with USEPA due to the adjacent canal superfund status. The investigation required in depth review of historic facility operations and sampling of subsurface tunnel structures. The remedy included excavation of PCB impacted soils, LNAPL recovery, shoreline stabilization, concrete scarification, sewer cleaning and capping. The project has required close coordination with the development team to ensure management of impacted materials in conformance with the Site Management Plan.
- Principal Engineer for the preparation of field implementation plans, construction monitoring, and Engineers Certification Report for a former manufactured gas Plant (MGP) site in West Chelsea, Manhattan, New York. The site was one of the first projects completed under the NYS Brownfields Clean-up Program. The remedy included soil excavation and offsite thermal treatment, a sheet pile barrier wall, a vapor barrier, and basement ventilation system. A comprehensive air monitoring program was conducted due to the concerns over coal tar residue emissions and odors on the surrounding community. The remedy was incorporated into the design and construction of the headquarters office building of an international media company.
- Principal engineer for the preparation of the feasibility study, IRM plans, and remedial design/remedial action plans for a 40-acre former manufacturing facility in Rensselaer, New York. IRM Soil remediation included excavation of over 10,000 cubic yards of CVOC and metals source material for disposal at multiple facilities based on waste characteristics. Basement cleaning was performed in three large buildings to remove accumulated process sludges. Lagoon closure plans included sediment removal, dewatering, soil washing, and soil capping. The final remedy for the site includes a groundwater perimeter containment trench and 40 gpm treatment system for metals and VOCs and a 9-acre vegetated cap for a former landfill.

DRAFT

- Principal Engineer for the feasibility studies and remedial action work plans for multiple operable units of a large railyard located in Sunnyside, Queens, New York under the NYSDEC Inactive hazardous waste program. For the former engine house and maintenance area unit, pre-design studies included product plume thickness data collection and modeling, ex situ biopiles treatment, *in situ* enhanced bioremediation, and *in situ* chemical oxidation. The final design consisted of decontamination and removal of structures, excavation of hot spot soils for PCBs and lead, UST closures, a dual phase high vacuum extraction system and *in situ* bioremediation.
- Project Engineer for the design and construction management of a 600 gpm groundwater extraction and treatment system to prevent offsite migration at a petroleum storage and pipeline transfer facility in Providence, Rhode Island. The treatment system was designed to remove iron, BTEX, and naphthalene from the groundwater to below surface water discharge standards for the Providence River. The system processes consisted of equalization, aeration, de-aeration, flocculation, clarification, air stripping, dual media filtration, granular activated carbon adsorption (liquid and vapor phase), and sludge thickening and dewatering. The system included an outfall diffuser designed in accordance with the CORMIX computer model.
- Senior Engineer responsible for the design, construction management, and O&M of a 60,000-gpd constructed wetlands treatment system for a former manufacturing facility in Virginia. The 16-acre treatment system was designed within an existing phragmites wetland to remove zinc and iron from landfill leachate prior to discharge to an adjacent creek. The treatment system consisted of alkalinity producing cells, toxic ponds, compost and limestone berms, anaerobic cells, and aerobic cells. The design included a 400-foot reinforced earthen dike together with hydraulic control structures and piping to maintain cell water levels and flow rates. The system also includes a pump station and force main for both effluent discharge and irrigation purposes. Joint wetlands and local permit approvals were obtained for the project.
- Senior Engineer for the performance of a feasibility study and remedial design for the closure of a concrete oil/water separator filled with refinery sludge and demolition materials impacted with lead at a former refinery in Providence, Rhode Island. Remedial alternatives were developed and evaluated including capping and containment using a perimeter slurry wall, sheet piling or concrete wall sealing; excavation and disposal; and *in situ* solidification. The capping and containment using a slurry wall alternative was selected for implementation of the remedial design. The design consisted of removal and replacement of existing monitoring wells, sealing of separator wall openings, a 2-acre multi-layer cap, a 1200-foot long by 30-foot deep soil-bentonite slurry wall, and a perimeter drainage swale. The multi-layer cap included a 40-mil HDPE geomembrane and a geosynthetic clay liner. The slurry wall was keyed into the existing clay confining layer beneath the separator. The design incorporated disposal of an additional 10,000 cubic yards of petroleum impacted soil under the cap.
- Principal Engineer for environmental consulting support services for a large landfill O&M contract under review by the New York City Department of Investigation. The work entailed reviewing the scope of routine vs. non-routine work performed over a one-year period for compliance with contract requirements. The O&M Work included routine cover maintenance, groundwater and gas monitoring, landfill gas extraction, major system repairs and waste handling. Memos of findings were prepared assessing acceptability of work, compliance with permit regulations and providing recommendations for improvements.
- Principal Engineer for the independent engineering review of change orders for the New York MTA Office of the Inspector General associated with electric utility substations reconstruction damaged during the 2012 Superstorm Sandy. The cost review focused on contracting procedures, waste classification of impacted structures and soils, proper waste management and disposal. Findings were compiled in a report to determine if costs were legitimate and justifiable and providing recommendations for improved specifications for bidding and of management waste handling contracts.
- Principal Engineer for remedial action plan implementation oversight and certification for the CornellTech campus development on Roosevelt Island, New York. The first phase of the campus development included lead paint and ACM abatement and demolition of the former Goldwater Hospital, construction of six main campus buildings, new utilities, roadways, and lawn/landscaped areas. Responsibilities include oversight of soil/subsurface structures excavation handling, disposal, and reuse; community air monitoring; dewatering permit compliance; and SWPPP inspections.
- Senior and Principal Engineer for the decommissioning and decontamination of a pharmaceutical facility covering seven city blocks as a part of a NYSDEC Voluntary Cleanup Agreement in Brooklyn, New York. The former office and laboratory complex would be decontaminated for reuse as a school and small business space. Multiple other buildings were demolished. Responsibilities included preparation of interior abatement plans to address mercury, lead and PCBs in building materials and review of Interim Remedial Measure (IRM) work plans for lead, benzene and mercury-contaminated soil excavation and disposal. Groundwater remediation design

DRAFT

included air sparge/soil vapor extraction, *in situ* oxidation and a reactive barrier wall using colloidal carbon and ZVI.

- Principal Engineer for the performance of a Brownfields Demonstration Pilot Program in the Hamlet of New Cassel for the Town of North Hempstead, New York. Under an EPA grant, Roux Associates created an inventory of 50 potential commercial/industrial properties within New Cassel and evaluated these properties based on perceived contamination and potential for redevelopment/reuse. Eight sites exhibiting the greatest potential for redevelopment were selected to perform Phase I Environmental Site Assessments. Of these eight sites, four sites were selected for Brownfield Site investigations to identify the nature and extent of contamination in soil and groundwater and provide potential remedial alternatives and cleanup costs to revitalize these properties. The Brownfields Demonstration Pilot Program also included community outreach activities to promote a unified approach to the redevelopment of Brownfields in new Cassel.
- Principal Engineer responsible for engineering certification of all remediation activities related to the seven-city-block Barclay's Arena and Atlantic Yards redevelopment in Brooklyn, New York. This multi-billion-dollar redevelopment includes the Arena, which will be focal point of the largest redevelopment project in Brooklyn, consisting of an urban complex of housing, commercial and retail space, as well as several acres of landscaped public open space. The existing properties being redeveloped are residential, commercial, and industrial properties, including a large railroad yard. Engineering certification included multiple RAWPs under NYSDEC Spills Program, UST removals, soil excavation, *in situ* groundwater treatment and remedy oversight services. The project also includes ACM abatement, building demolition, soil pre-waste-classification, coordination (with the receiving facilities), and oversight of the removal of 1,000,000 cubic yards of soil (~550,000 yards removed to date), representing one of the largest excavation and soil removal projects performed in New York City.
- Principal Engineer responsible for the preparation of the remediation completion report at Captain's Cove former municipal landfill State Superfund Site located in Glen Cove, New York. This work has been performed in accordance with Title 3 of the NYS Environmental Quality Bond Act under contract to the City of Glen Cove. Design elements included excavation plans, radiological waste monitoring, demo debris and waste separation and screening, dewatering water management, waste disposal, and site restoration. Additional work included the delisting of a six acre "clean" portion of the site to allow the development of a ferry terminal and esplanade and development of alternative cleanup standards consistent with future site uses. Site remediation will accommodate site redevelopment as a commercial waterfront and operating ferry service and seaport area.
- Principal Engineer providing program management of interior building materials surveys for 22 residential buildings along the south shore of long island under an Army Corps of Engineers contract for dune reconstruction. Building materials surveys included testing and analysis of suspect contaminants and reporting in support of building abatement and demolition planning. Testing was completed using multiple teams on a tight timeline to meet project schedule requirements.
- Principal Engineer for the remediation of a former Manufactured Gas Plant (MGP) facility in Brooklyn, NY, including oversight of the excavation of both the former gasholders, and adjacent contaminated hotspots requiring offsite thermal desorption of over 30,000 tons of coal tar impacted soil. Directed the Community Air Monitoring Program (CAMP) specific to the MGP impacted soil removal, as required by both New York State Department of Environmental Conservation (NYSDEC) and New York State Department of Health (NYSDOH). Remedial activity met all substantive requirements of the NYSDEC approved Remedial Action Work Plan for the Site. The remedy included design of a passive subsurface vapor monitoring/recovery system for a 500,000 sq. ft. retail structure in Brooklyn, NY. The system design integrated a perforated piping system complemented by a protective vapor barrier below the structural floor slab to monitor and mitigate volatile organic compound vapors. Multiple vapor barrier options were evaluated to determine the optimum design based on the site conditions.
- Principal Engineer providing expert settlement support services to a county municipality in New York State. The case involved an EPA Order for underground storage tank (UST) compliance for over 50 county operated facilities with over 125 USTs. The project involved the field inventory of the USTs at each facility and development of both Interim and final compliance plans to comply with EPA, NYSDEC and local UST regulations. Detailed cost estimates were prepared for multiple scenarios for upgrading USTs including tightness testing, manway repairs, leak detection and overfill protection monitoring systems, UST removal and replacement, and new piping. The upgrade evaluation and negotiations included incorporation of Supplemental Environmental Project (SEPs) in accordance with EPA requirements. SEPs included centralized monitoring systems for leak detection and inventory control.
- Principal Engineer for preparation of a site management plan for redevelopment of a former watch case factory in Sag Harbor, New York. The primary engineering controls for the former factory conversion to a residential building consisted of a vapor barrier and an active sub slab depressurization system

DRAFT

(SSDS) to address chlorinated VOCs. The SSDS system was complicated due to the existing 100-year-old structure. A unique raised floor approach was designed to allow for the SSDS installation. The system design, approved by NYSDEC and NYSDOH includes multiple legs, dual blowers, low vacuum alarms and monitoring points.

- Principal Engineer for the Remedial Action Work Plan (RAWP) for redevelopment of a shopping center in the Bronx, New York. The RAWP elements included soil and groundwater management plans, stormwater management, air monitoring and vapor mitigation systems. To address vapor intrusion, active sub slab depressurization systems were designed for two pad buildings. One system for a new retail building construction and one retrofit system for an existing building to be used as a restaurant. Closure reports were prepared and certified documenting all remediation work and approved by NYC Mayor's Office of Environmental Remediation (OER).
- Principal Engineer for the preparation of a preliminary remedial design for the remediation and restoration of a pond and surface water tributaries to Canaan Lake that have been impacted from leachate generated from an upgradient former municipal landfill located in Holtsville, New York. Completed a preliminary remedial design for the construction of a compost-based permeable reactive barrier for the removal and treatment of leachate prior to discharge to the surface water, followed by restoration of the surface water body and surrounding wetlands. The project included development of a long term remedial strategy to reduce rainfall infiltration into the landfill and minimize leachate generation. Current plans to reduce rainfall infiltration include the planting of 3,250 hybrid poplars, regrading and lining of drainage swales, and the resurfacing of low lying areas consistent with recreational facilities.
- Principal Engineer for final capping elements and wetlands restoration work and completion of the Final Engineering Report for an inactive hazardous waste site in Syracuse, New York. The project included onsite consolidation of lead impacted waste; 7-acre landfill cap with vegetated layer, cover soil, and geomembrane; stormwater runoff controls; reconstruction of wastewater ponds; and an 8-acre wetland restoration. An O &M Plan was prepared and implemented consisting of groundwater, surface water and landfill gas monitoring, and annual cap and wetland inspections.
- Principal Engineer for the preparation of the remedial action work plan for an 11-acre former Department of Defense owned Site that manufactured airplane parts along Hempstead Harbor in Manorhaven, New York. The project is regulated under the NYSDEC Voluntary Cleanup Program. The remedial design consisted of both soil vapor extraction/air sparging and *in situ* enhanced bioremediation systems for Site groundwater impacted by chlorinated VOCs. The final remedial design and site management plan are expected to include soil capping, vapor barriers and passive ventilation systems to be incorporated into a residential redevelopment with waterfront access.
- Senior Engineer for the performance of a stormwater runoff evaluation for a manufacturing facility in Watertown, New York. Roux Associates was retained as third party to evaluate the drainage design and construction elements for an industrial landfill cap. The evaluation was performed for the facility owner in support of potential litigation arising from onsite building flooding incidents following a severe snow and rainstorm event. The scope of work included an evaluation of the existing onsite storm sewer system capacity, calculation of runoff flow rates for the 300-acre contributing area, review of landfill cap surface drainage design, review of erosion control measures implemented during construction, and analysis of specific flooding incident causes. The runoff analyses were performed using the TR 55 Method for three conditions: pre-capped, capping under construction prior to establishment of vegetation, and final vegetated cap design. Recommendations were made to improve the site drainage including design of surface drainage swales, temporary berms and sediment traps during construction and modification of snow handling practices.
- Principal Engineer for the management of a soil and ground-water remediation system for a nationwide overnight delivery distribution center in Brooklyn, New York as part of the NYSDEC Voluntary Cleanup Program. A risk-based remedial approach that called for the remediation of "hot spot" source area soils, and mass-reduction of VOCs was successfully utilized for the Site. As a result, the focus of remediation was on reducing the mass of VOCs in on-site groundwater to a level where natural attenuation would be effective in remediation of VOCs. To address the contamination in the source area, a soil vapor extraction (SVE) and air sparge (AS) system consisting of 8 SVE wells and 17 AS wells was designed, constructed, operated and maintained for a period of approximately 3 years. Permanent shutdown of the system was approved by the NYSDEC.
- Senior Engineer for the design and construction management of a soil remediation and stormwater management project at a 16-acre former pesticide warehouse facility in Dayton, New Jersey. The Site was redeveloped for storage and trailer parking. The project consisted of consolidation of pesticide contaminated soils; asphalt capping of the 3.5-acre contaminated soils area; stormwater collection, conveyance, and detention; and site regrading. The evaluation included TR-55 runoff modeling for pre and post capping and development conditions. The storm sewer system consisted of

DRAFT

multiple catch basins, over 2,000 linear feet of reinforced concrete pipe ranging in size from 15 to 30 inches, and a recharge basin. A Soil Erosion and Sedimentation Control Plan and a NJPDES General Permit were prepared for the project.

- Project Principal for the performance of LNAPL remediation studies at the New Jersey Transit former Lake Street Bus Garage in Newark, New Jersey. The studies involved evaluating remedial alternatives for free product recovery, performance of an LNAPL recovery pilot test and cost estimating. A RAWP and engineering design plans were prepared for both the bus garage and the adjacent park properties. The remedy included excavation of the source area, horizontal recovery wells, a vertical recovery trench, *in situ* oxidation injections and product recovery using vacuum extraction.
- Senior Engineer for the performance of a stormwater management analysis for a 28-acre industrial landfill in Virginia. The principal objective of the study was to identify engineering controls to minimize stormwater runoff to a metals-contaminated sediment impoundment. The study included TR-55 runoff modeling and storage analyses for multiple detention ponds. Three engineering control alternatives were identified including landfill cap regrading, diversion using berms and swales, and diking and weir raising.
- Senior Engineer for the investigation, design, and construction management of the closure of a 2-acre fire-water supply pond and modification of the stormwater conveyance system at a former manufacturing facility in Williamsburg, Virginia. The investigation phase of the project was focused on determining the sources and loading of metals influent to the pond. Field activities included examination of the existing stormwater drainage system, sub watershed delineation, groundwater monitoring, and installation of automatic stormwater sampling devices. The final design included 400 feet of open concrete channels, 250 feet of culvert replacement, slip lining of 370 feet of 36-inch RCP culvert, reconstruction of five catch basins, placement of 10,000 cubic yards of clay fill within the pond and regrading of existing drainage ditches. Erosion control measures and slope stabilization were also included as well as the design of a special outlet structure for minimizing erosion at the outfall.
- Project Principal for the investigation and closure of five USTs at the New Jersey Transit Broad Street Station site in Summit, New Jersey. Tank sizes ranged from 20,000 to 30,000-gallon capacity. UST closure program completed in accordance with the NJDEP Technical Requirements for Site Remediation. Closure report prepared and submitted to the NJDEP and subsequent issuance of a No Further Action letter from the NJDEP.
- Project Engineer of the underground storage tank (UST) program for a major retail chain store in the New York, New Jersey, and Pennsylvania region. Responsibilities included preparation of a UST management plan based on federal, state, and local regulations and costs to prioritize UST maintenance. The tank designs included plans and specifications for the removal and replacement, or upgrading, of USTs to meet regulatory requirements. The engineering design involved fuel requirements for dual heating and back-up generator usage, mechanical pumping equipment and fire wall design.
- Project Engineer for the design and construction management of a 1,000 sq. ft. hazardous and flammable materials storage facility in Syosset, New York. The facility included concrete secondary containment dikes, access ramps, sprinkler system modifications, and lighting. The separate flammable materials area included 2-hour fire rated concrete block walls and doors, ventilation equipment and a fire alarm system. Permitting services were performed for the Nassau County Department of Health, the Nassau County Fire Marshall, and the Building Department.
- Project Engineer for the design of a 2,000 sq. ft. hazardous waste storage facility in Astoria, New York. Prior to construction, demolition of an existing building was required and included removal of asbestos and lead paint. The project included driving treated timber piles and excavation and removal of contaminated soil and groundwater. The structure consisted of a steel frame with a metal standing seam roof system, decorative masonry block walls, and a roll-up door. Temporary and permanent fencing were required along with concrete sidewalk replacement.
- Senior Engineer providing construction management services in support of the BNYCP Cogeneration Facility construction and Brooklyn Navy Yard facility decommissioning. Work included preparation of construction management plans, supervision of soil, concrete, and sediment disposal activities, asbestos surveys, and PCB sampling and analysis work. A NYCDEP wastewater discharge permit was prepared for the million gallon per day stream condensate and wastewater backwash flow rate.
- Project Principal for performing remedial alternative cost estimating for a New Jersey Transit site in Montclair, New Jersey, which is to be redeveloped as a firehouse. A cost estimate prepared by another consultant was reviewed as part of the scope of work. The proposed remedial alternative for the site consisted of excavation and disposal of PAH-impacted fill material and capping. The alternative remedy proposed by Roux Associates was a more risk-based approach, resulting in a cost savings of approximately $100,000 for New Jersey Transit.

DRAFT

- Project Engineer for the design and construction management of cap repair and drainage improvement measures for an industrial hazardous waste landfill in Tennessee. Components of the design included replacement of the primary clay cover material, temporary and permanent erosion and sedimentation control measures, and a lined drainage channel to minimize the generation of landfill leachate. The project included the performance of a focused feasibility study to characterize the flow, quality, and treatability of the leachate. A feasibility study was also performed in order to evaluate constructed wetlands remedial technology as a method of effective and economical treatment of leachate.
- Senior Engineer for the remedial design and construction management of a 7-acre off-spec asphalt waste pond at a former refinery in New England. The asphalt material exhibited a low load bearing capacity combined with a viscous, tacky surface. An *in situ* solidification mix design was developed consisting of liquification using hot water and a 2-stage lime kiln dust reagent injection and mixing step. Gravel was added to the mix when the existing subgrade material was of insufficient bearing capacity. Solidified material was tested for unconfined compressive strength, durability, and TCLP. The final cover material consisted of a 6-inch vegetated layer.
- Principal Engineer for the performance of LNAPL remediation studies for a former bus maintenance facility and a segment of a Metropolitan Subway System in Newark, New Jersey. The studies involved evaluating groundwater and soil monitoring data, performance of LNAPL recovery pilot tests, evaluation of remedial alternatives and cost estimating. Recommendations included the use of mobile high vacuum extraction methods to collect LNAPL while minimizing capital expenditures and permanent low vacuum extraction methods to minimize odors to subway cars and surrounding communities.

Litigation Support Experience

- Project Engineer for the evaluation of remedial investigations and remedial cost estimates for a 30-acre former book publishing facility in Poughkeepsie, New York. The evaluation included the review of Phase I and Phase II investigation reports, remedial investigation (RI) and feasibility study (FS) reports, and the remedial investigation work plan. The findings included the presence of chlorinated volatile organic compounds in the soil and groundwater as well as identification of underground storage tanks. Deficiencies were identified in both the RI and FS reports by comparing with the NYSDEC's required criteria and recommendations were proposed for the RI work plan to further delineate source areas. Based on the remedial investigation review, revised costing assumptions were made, and remedial cost estimates were prepared totaling $3.6 million.
- Project Engineer for the evaluation of expected remedial costs for nine hazardous waste sites, two of which are federal superfund sites. The evaluation of both single and multiple PRP sites was performed to identify costs for an insurance claim. The expected remedial costs for nine sites, which include landfills or facility surface impoundments, totalled approximately $65 million. Remedial plans evaluated for multiple site operable units included groundwater pump and treat, alternative water supply systems, soil/sludge *in situ* solidification and treatment, and wetlands restoration. Additional work included evaluating invoices for site work previously performed and allocating expenses into their appropriate operable unit and work type, i.e., defense or indemnity.

Water Treatment Experience

- Senior Engineer for the engineering design of a 10 gpm groundwater recovery and treatment system at a former tank farm in Rhode Island. The recovery system included a 200-foot slotted HDPE horizontal well, a 400-foot coated concrete swale and curbing, and a series of seepage collection points manifolded to a common receiving structure. The entire system was designed for passive recovery and gravity flow transmission targeting free-product seepage areas. The treatment system consisted of a collection sump retrofitted within an existing separator, a coalescing plate oil/water separator, a surge tank, a bag filter, and carbon adsorption units. The project included a permit modification for discharge to the Providence River.
- Design Engineer for the design and start-up operation of a 2 mgd packed tower aeration system for potable water in Williston Park, New York. The primary contaminants were trichloroethane and tetrachloroethene which were stripped below drinking water standards. The design process included full scale pilot testing to assure proper removal levels.
- Design Engineer for the design, construction, and start-up operation of a 5 mgd industrial cooling water treatment system utilizing mechanical surface aeration. The system consisted of two lined aeration basins operating in series with floating mechanical aerators to remove volatile organic contaminants to levels suitable for recharge into the Long Island groundwater aquifer. The primary contaminants were 1,1-dichloroethene, trichloroethane, tetrachloroethene and vinyl chloride.
- Design Engineer for the design and construction of a 4 mgd granular activated carbon system for potable water in Hempstead, New York. The primary contaminants consisted of more than 8 volatile and semi volatile organic compounds. Responsibilities included site inspection for the installation of the six vessels containing 20,000 lbs. of carbon in each. The

DRAFT

system was designed for 99.9% removal efficiency with two units operating in series.

Constructed Wetlands Experience

- Senior engineer for the conceptual design of a constructed wetlands stormwater treatment system for a coal handling freight railroad facility in Norfolk, Virginia. The design consists of treatment of contaminated stormwater runoff generated from maintenance and fuel handling areas onsite. The design treatment performance objective is the reduction of total suspended solids, oil and grease, and selected metals to levels below the SPDES permit discharge standards established for two of the site's outfalls discharging to the Elizabeth River. The 3 acre system consists of a passively operated 200,000 gpd subsurface-type constructed wetlands with a low visual impact and specialized structural design to meet the needs of a busy railyard facility. Additional design components include stormwater bypass structures, jacking beneath tracks, a grit chamber, a lift station, and outfall modifications. A joint wetlands permit will be prepared for the project.
- Senior Engineer for the feasibility study, conceptual design, and construction of four constructed wetlands units and sedimentation basin for a stormwater treatment system along Cedar Swamp Creek for the City of Glen Cove, New York. The project consisted of review of stormwater studies of the 12 square mile contributing watershed, compilation of USGS water quality and flow data, evaluation of stormwater treatment methods and best management practices and optimum site selection along the creek. The constructed wetlands design included a forebay, high and low marsh cells, a micropool, and stormwater bypass structures for removal of sediment, nitrogen, phosphorus, and trace metals during first flush events. Final design for the first 1.8 acre constructed wetlands unit was completed and performance of construction management is ongoing. Design activities include structural and hydraulic design tasks with specific emphasis on storm water bypass. The design has been integrated into an into an intermodal transportation project with the addition of bicycle and walking paths. NYSDEC and Army Corps permits were obtained for the project.
- Project Engineer for the design of a 7,000 gpd subsurface flow-type constructed wetlands treatment system for a refinery site in Rhode Island. The system was designed to treat a surface-water stream impacted by petroleum hydrocarbons. The system's high aesthetic, low visual impact appeal was ideal for its golf course setting. Both phragmites SPP and Typha SPP wetland species were incorporated in the design in order to assess the biodegradation/biotransformation processes effectiveness. A growth and maturation plan and a treatment evaluation plan were developed in order to evaluate the system performance.
- Lead Engineer responsible for technical review of a design for modifications to a constructed wetlands system in Nicholas County, West Virginia. The system was designed to treat the leachate from a solid waste landfill at a maximum capacity of 30 gpm. The complete water-tight treatment system consisted of a sedimentation basin, stabilization basin, a series of three wetland cells and a finishing ditch. The wetland cells consisted of a double liner system with leachate collection piping overlaid with stone fill and a matrix of plant life. The technology combines physical, geochemical, and biological removal mechanisms operating simultaneously.

Permitting/Compliance Plans

- Project Engineer for the preparation of a Spill Prevention Control and Countermeasure (SPCC) Plan and a Storm Water Pollution Prevention Plan (SWPPP) for an 850-acre petroleum storage terminal in New England. The SPCC Plan involved the inventory of 50 bulk storage tanks and miscellaneous storage vessels and an assessment of barge loading areas, truck loading racks, additive loading areas, pumping stations, and a network of aboveground pipelines. The SWPPP encompassed an inventory and surveying of the existing storm sewer system, an evaluation of oil/water separator performance and identification of storm water management controls and practices.
- Project Engineer for the design of modifications to multiple discharge facilities along the Providence and Runnins Rivers in Rhode Island. Permitting activities were performed with the following agencies: Rhode Island Department of Environmental Management (RIDEM) Pollutant Discharge Elimination System (RPDES), RIDEM Division of Freshwater Wetlands, Coastal Resources Management Council (CRMC), and the Army Corps of Engineers.

Sanitary Experience

- Design Engineer for the evaluation of a municipal sanitary sewer system consisting of approximately 70 miles of piping ranging in size from 8 inches to 16 inches, in Garden City, New York. The sewer system was evaluated for existing and proposed flow capacity, surcharging, infiltration of groundwater, inflow of storm water, root encroachment, and sewer breaks. Evaluation methods consisted of hydraulic profile analysis, television inspection of piping, field inspection of manholes, and flow measurement. Sewer upgrading methods were evaluated including direct replacement, manhole restoration and pipe slip lining, and a rehabilitation program was implemented.
- Design Engineer for the City of Glen Cove's industrial wastewater pretreatment program which was established to monitor significant industrial users discharging to the city's wastewater treatment plant to minimize upsets to the

DRAFT

biological treatment mechanisms. The program work included annual facility inspections, wastewater discharge sampling, review and evaluation of quarterly self-monitoring results, calculation of discharge penalty fees, preparation of annual monitoring reports for each facility and development of wastewater discharge permits to comply with City regulations.

- Design Engineer for a heavy metals study for the municipal sanitary sewer system in the City of Glen Cove, New York. The heavy metals study consisted of the development and performance of a city-wide sewer sampling program to identify the sources of heavy metals loadings on the wastewater treatment plant. The evaluation included industrial sources, scavengers, non-industrial sources, the plant operation itself, and review of existing heavy metal studies. Recommendations were provided for minimization of loadings and pretreatment to protect the plant operations.

Stormwater Experience

- Design Engineer for the evaluation and conceptual design of a water management plan for a 200-acre proposed office complex in Bethpage, New York. The design included inlets, piping and recharge basin sizing for peak storm water runoff flows as well as a system of architectural ponds and level control structures. For dry periods, the design included flow controls connected to an existing cooling water system to maintain pond levels and for utilization as a water supply for an irrigation sprinkler system during the growing season.
- Design Engineer for the design of a municipal storm drainage system for a 200-acre contributing area in Garden City, New York. The purpose of the drainage system was to alleviate severe flooding problems for eight homes located in a local low point of a residential neighborhood. The system included over 4,800 linear feet of reinforced concrete piping ranging in size from 12 to 60 inches. Design considerations included hydraulic gradient analysis, inlet capacity, utility crossings, minimization of removals of established trees, a county road crossing, utilization of existing structures and piping, and a headwall discharge to a recharge basin. Additional design items included pavement restoration, service line relocations, curbs and sidewalks, and maintenance and protection of traffic.

Site Assessment Experience

- Senior Engineer for coordination and review of Phase I environmental site assessments for five large research and development complexes located throughout the eastern United States for a major chemical company. The site assessments were performed for due diligence prior to engaging in long-term property lease agreements. The site assessments evaluated chemical storage and handling areas and previous site usage.
- Senior Engineer for coordination and review of Phase I environmental site assessments for 12 properties associated with tennis centers acquisition on Long Island, New York. The properties were either active tennis center facilities or vacant parcels available for new construction. All site assessments were conducted in accordance with ASTM standards for commercial real estate transactions. Primary concerns identified were USTs, drum storage areas, and unauthorized dumping.
- Project Manager representing a group of banks investing in a 20 acre commercial property in Westchester, New York. The onsite soil was contaminated with several volatile and semi volatile organics. Performed an evaluation of the remediation plan which included onsite biological treatment of soils and aeration and oil water separation of groundwater.

Water Main Experience

- Project Engineer for the design of over 6,000 feet of ductile iron water main in sizes from 4 to 16 inches for Town of Hempstead, New York Department of Water and the Nassau County, New York Department of Public Works. The designs included wet and dry connections to existing mains, fittings, valves, copper services and fire hydrants. Restoration work included replacement of asphalt pavement, concrete sidewalk and curbs, and grass areas.
- Design Engineer for the design and construction management of over 10,000 feet of ductile iron water main in sizes from 6 to 12 inches for the Town of Wallkill, New York. The designs included booster pump station upgrades, a stream crossing, a wetlands crossing, jacking of 36-inch casing beneath a state highway, air release chambers, copper service re-connections, fire hydrants, valves, and appurtenances. Restoration work included wetlands restoration, backfilling, and regrading within a NYSDOT right-of-way and grass and pavement replacement.
- Design Engineer for the design and construction management of upgrades to a 3.7 mgd potable water booster pump station for the Town of Wallkill, New York. The design featured the replacement of a hydropneumatic tank and pump system with three larger capacity centrifugal pumps. The upgrades were performed while maintaining the pump station service. The pump station revisions included piping, pump pads, shut-off valves, silent check valves, pressure relief valves, gauges, ventilation equipment and a motor control center.

Feasibility Study Experience

- Senior Engineer for the performance of a feasibility study and remedial design of a free product containment and recovery system at a former refinery in New England. The areal extent of the free-product plume was approximately 10 acres with a measured thickness of up to eight feet. Pilot testing activities consisted of pump tests, baildown tests, and funnel and gate

DRAFT

systems with and without sheeting. The selected remedial alternative consisted of re-routing and repair of active storm sewer piping, closure-in place of a former 72-inch storm drain using clay fill material to form a barrier wall, and installation of multiple recovery trenches totaling 450 linear feet. The recovery trenches were installed to a depth of 14 feet using a deep trenching machine and were completed with gravel, horizontal perforated piping, recovery wells, and monitoring wells to accommodate both passive and active product recovery pumping equipment. Product recovery enhancement pilot testing was also performed by using non-ionic surfactants, mechanical reworking of soil and vacuum extraction methods.

- Project Engineer for the performance of a feasibility study for the containment of a free-product plume beneath a refinery site in Rhode Island. The feasibility study included analysis of groundwater modeling, bench and pilot scale treatability studies, groundwater quality characterization, identification and screening of discharge alternatives, and treatment process evaluations. The work also included the evaluation of the discharge of treatment system effluent to several receptors including groundwater, wetlands, sanitary sewers, and storm sewers. Discharge requirements were evaluated for process water, off-gas air, and residual wastes. Several treatment processes were also evaluated including metals precipitation and sludge dewatering, VOC and SVOC removal, and off-gas treatment. Preferred alternatives for each process were selected for remedial design development.
- Project Engineer for the performance of a feasibility study for a hazardous waste landfill located at a Superfund site in Tennessee. The feasibility study focused on the characterization and quantification of landfill leachate consisting of chlorinated organic compounds as well as proprietary pesticide compounds. The remedial technologies which were evaluated included leachate collection alternatives, onsite treatment alternatives and offsite disposal methods. An analysis was performed for onsite treatment technologies which included constructed wetlands, biological fluidized bed reactor, and granular activated carbon adsorption. The technologies were assembled into four feasible remedial alternatives and treatability studies were recommended to confirm the suitability of selected processes.

PROFESSIONAL AFFILIATIONS

National Society of Professional Engineers

American Society of Civil Engineers

WEF Hazardous Waste Committee, 1996 – 1998

PUBLICATIONS

Assessment and Remediation of Off-Spec Asphalt Disposal Areas - Co-authored, Contaminated Soils, Volume 3, Amherst Scientist Publishers, 1998

Use of a Subsurface Flow Constructed Wetlands for Collection and Removal of Water Containing BTEX, Co-authored, Proceedings of the 2000 Petroleum Hydrocarbons and Organic Chemicals in Groundwater Conference, National Ground Water Association

DRAFT

PROFESSIONAL PROFILE



CONTACT INFORMATION
Main: (631) 232-2600
Direct: (631) 630-2415
Email: ldolginko@rouxinc.com
Website: www.rouxinc.com

209 Shafter Street
Islandia, NY 11749

EDUCATION
BS, Geology, SUNY Oneonta College, 2012
MS, Geology, SUNY Binghamton University, 2014

Lauren Dolginko

Senior Geologist I

EXPERIENCE SUMMARY
Nine years of experience: Senior, Project, and Staff Geologist at Roux, Islandia, NY.

TECHNICAL SPECIALTIES
Design, implementation, and management of Remedial Investigations and Remedial Actions for regulatory programs including New York State Department of Environmental Conservation Brownfield Cleanup Program (NYSDEC BCP) and New York City Office of Environmental Remediation (NYCOER) sites. Management of due diligence Site Assessments; preparation and management of BCP Applications, Remedial Investigation Work Plans, Remedial Investigation Reports, Remedial Action Work Plans, and Remedial Action Reports; investigation and evaluation of petroleum, polychlorinated biphenyl (PCB), and per- and poly fluoroalkyl substances (PFAS)-related contamination; and management of large-scale soil excavation projects including demolition, waste characterization, and construction activities.

REPRESENTATIVE PROJECTS

- Project manager for an affordable housing redevelopment site enrolled in the NYSDEC BCP, located in the Hunts Point neighborhood of the Bronx, New York. The site was formally used as a juvenile detention center. This project included due diligence (Phase I and Phase II investigations), remedial investigations (soil, groundwater, and soil vapor), site-wide in situ a waste characterization sampling program to characterize and properly dispose of over 62,000 tons of contaminated soil. Responsibilities also included the implementation and a NYSDEC-approved Remedial Action Work Plan and attainment of a Certificate of Completion under the NYSDEC BCP. The site will be redeveloped into a 100% affordable housing mixed-use campus that includes 740 residential units, 53,000 SF of community space, 15,000 SF of commercial space, and 260 parking spaces. Additional redevelopment responsibilities included coordination and attainment of New York City Department of Environmental Protection discharge permit for dewatering during construction activities and coordination with New York City Office of Environmental Remediation to meet the requirements of a Noise Attenuation and Air Quality E-Designation.

- Project manager for an affordable housing and community art center redevelopment site enrolled in the NYSDEC BCP, located in Brownsville, New York. The site is approximately 1.31 acres and was formerly used for automobile repair, furniture/cabinet manufacturing, residential, and various commercial spaces. Project responsibilities included successful completion of a NYSDEC BCP Eligibility investigation, acceptance into the NYSDEC BCP, approval of the Remedial Investigation Work Plan (RIWP), implementation of the RIWP, and preparation and implementation of an in-situ waste characterization sampling plan for approximately 22,000 CY of soil. Coordination with NYSDEC will continue through Remedial Action Work Plan (RAWP) preparation, RAWP approval, and environmental oversight during redevelopment of the property.

- Project manager for an affordable housing redevelopment under NYCDEP jurisdiction located in the Bedford-Stuyvesant neighborhood of Brooklyn. Responsibilities included environmental oversight and ensuring compliance with the NYCDEP-approved Remedial Action Plan (RAP), development and implementation of an in-situ waste characterization sampling plan for approximately 5,000 CY of soil, support through offsite disposal and soil management coordination, coordination with foundation contractors during submittal review for vapor barrier and sub-slab depressurization (SSDS) construction, and vapor barrier and SSDS installation inspections. The property will be redeveloped into community facility space and 60 affordable housing residential units.

DRAFT

- Project manager for neighboring sites enrolled in the NYSDEC BCP, located along the Harlem River in the Mott Haven neighborhood of the Bronx, New York. Site contamination included historic fill and petroleum associated with 18 underground storage tanks (USTs), hydraulic lifts, and an oil/water separator. Responsibilities included the preparation and implementation of the NYSDEC-approved RIWP and RAWP, management during construction operations to ensure successful implementation of remedial elements including the proper offsite disposal of over 70,000 tons of contaminated soil, and receipt of a Certificate of Completion under the NYSDEC BCP. Additional redevelopment responsibilities included support during obtainment of a State Pollutant Discharge Elimination System (SPDES) Permit, NYSDEC Water Withdrawal Permit for construction dewatering, and shoreline permitting. The sites will be redeveloped to include over 34,000 square feet (SF) of public waterfront parkland, over 1,350 apartments, a portion of which include affordable housing units, 15,000 SF of retail space, 598 parking spaces, and a technology-oriented community center.
- Project manager for an affordable housing redevelopment under NYCDEP jurisdiction located in the Bushwick neighborhood of Brooklyn. Responsibilities included environmental oversight and ensuring compliance with the NYCDEP-approved Remedial Action Plan (RAP), support through offsite disposal of approximately 2,000 CY of soil, and coordination with foundation contractors during submittal review for vapor barrier installation, and vapor barrier compliance inspections. The property will be redeveloped into community facility space and 155 affordable housing residential units.
- Project manager for the redevelopment of a former powerplant located in the Gowanus neighborhood of Brooklyn, New York. The site is enrolled in the NYSDEC BCP and was remediated to allow for restricted residential use. The industrial site history and proximity to the Gowanus Canal Superfund Site requires a United States Environmental Protection Agency (USEPA)-approved remediation. Project responsibilities included management and disposal of over 30,000 tons of non-hazardous soil and over 8,000 tons of Toxic Substances Control Act (TSCA)-regulated hazardous soil, health and safety oversight, and oversight of contractors during implementation of the NYSDEC-approved Remedial Action Work Plan and Site Management Plan. Additional redevelopment coordination includes obtainment of a NYCDEP Industrial Wastewater Permit, asbestos containing material (ACM) abatement coordination and oversight, and coordination and oversight during installation of a new steel sheet pile bulkhead along the Gowanus Canal.
- Project manager for the redevelopment of a former railyard and freight terminal in Sunset Park, Brooklyn, New York. The redevelopment spans over 30-acres and is under multi-agency jurisdiction including the NYCDEP, NYSDEC under the BCP, and NYSDEC under the State Superfund Program. The portion of the site enrolled in the NYSDEC BCP and will be remediated to allow for future industrial use. Project responsibilities include BCP application preparation; Remedial Investigation Work Plan development and implementation; Remedial Investigation Report preparation; Interim Remedial Measure Work Plan preparation; excavation and construction oversight; and work plan compliance monitoring. NYCDEP coordination includes the preparation of a Remedial Action Plan and Health and Safety Plan; and work plan compliance monitoring. Additional responsibilities include Tidal Wetland Adjacent Area jurisdiction determination support, Tidal Wetland Permit Application preparation, and ensuring compliance of the Site Management Plan during improvement work to the State Superfund Site.
- Project manager for redevelopment of a Federal Superfund Site located on Long Island, New York, for future commercial use. Project responsibilities include coordination and compliance with NYSDEC and USEPA Site Management Plans, support during preparation of the Environmental Assessment Form for the local Town Department of Environmental Resources, infiltration/percolation testing for future stormwater system design, soil management specification preparation, and construction oversight and reporting to all environmental agencies.
- Project manager during the redevelopment of an over 65-acre property formerly utilized as a petroleum oil terminal for over 50 years in Perth Amboy, New Jersey. Site redevelopment will include the demolition of over 30 aboveground storage tanks (ASTs) ranging from 500 gallons to over 10 million gallons, and associated piping, support structures, and repair garage, onsite reuse of over 200,000 CY of soil, and import of over 350,000 CY of soil in order to construct a new 900,000 SF logistics warehouse. Environmental coordination with New Jersey Department of Environmental Protection (NJDEP) includes Phase I/Preliminary Assessment (PA) preparation, Phase II ESA implementation and report preparation, completion of soil sampling in accordance with NJDEP soil sampling protocols/regulatory requirements, preparation of a Remedial Action Workplan (RAW), and remediation oversight.
- Project manager for an over 20-acre property located in Jersey City, New Jersey under adjusted direct oversight of the NJDEP. Redevelopment of the property includes the demolition of three existing onsite warehouse buildings, onsite reuse of over 13,000 CY of demolition debris, onsite reuse of approximately 5,000 CY of soil, and import of over 150,000 CY of soil in order to construct a new 400,000 SF logistics warehouse. Onsite

DRAFT

remediation includes the preparation of an Area of Concern (AOC)-specific Self-Implementing PCB Clean-up Plan, implementation of the PCB remediation in accordance with TSCA-regulations, proper offsite disposal of TSCA-regulated waste, and implementation of institutional and engineering controls in accordance with USEPA. Additional Site-wide remediation includes the installation of a Site-wide cap and deed notice in accordance with NJDEP Technical Requirements for Site Remediation.

- Project manager for the reconstruction of 1,500 linear feet of esplanade along the East River beneath the Brooklyn Bridge in Manhattan, New York. Responsibilities included coordination with the NYCDEP, New York City Economic Development Corporation (NYCEDC), and the redevelopment team to ensure compliance with the NYCDEP-approved Remedial Action Plan and Construction Health and Safety Plan; completion of an environmental summary report; implementation of a NYCDEP-approved Phase II Environmental Site Assessment; completion of Stormwater Pollution Prevention Plan (SWPPP) inspections and construction oversight; and support and coordination to ensure compliance with the NYSDEC tidal wetland permit. Reconstruction includes updating and improving the existing walkways, enhancing the public's access to the waterfront, restoration and replacement of the existing bulkhead, and improving upon the coastal resiliency of the site.
- Project manager for several redevelopment sites requiring soil transfers totaling over 20,000 cubic yards between sites in and outside of regulatory agencies. Responsibilities included coordination with the New York City Office of Environmental Remediation (NYCOER) Clean Soil Bank and NYSDEC, management and implementation of soil sampling programs in accordance with NYSDEC Part 360 and DER-10, including emerging contaminants (1,4-dioxane and PFAS).
- Field manager at a 1,300-acre former aluminum smelter site in Columbia Falls, Montana, listed as a Superfund site. Field work was completed in accordance with a USEPA-approved Remedial Investigation/Feasibility Study and Sampling and Analysis Plan including the collection of soil samples to characterize and investigate the contaminants of potential concern associated with former industrial uses at the site and investigated contamination levels within former wastewater percolation ponds.
- Field manager for bedrock core drilling for non-aqueous phase liquid (NAPL) delineation at a former manufacturing facility in Queens, New York. Oversight included inspection of bedrock cores for primary and secondary fractures, evidence of contamination, and completion of rock quality designation (RQD) calculations. Project also included oversight and inspection during the installation of the grout secant wall containment area to cut off NAPL source area. Secant wall oversight included, implementation of the Community Air Monitoring Plan (CAMP), health and safety oversight of worker breathing zone, and inspection of drilling secant wall installation to ensure hydraulic seal. The former manufacturing facility was remediated to allow for restricted residential use and was redeveloped into a mixed-used building consisting of 1,800 residential units.
- Field and remedial construction manager for the largest ongoing redevelopment project in New York. Project included subcontractor oversight and health and safety oversight during utility clearance, soil boring installation, and in situ waste characterization sampling. Additional responsibilities consisted of waste disposal and construction management oversight, support for soil excavation, and ensuring compliance with the Site Environmental Management Plan.
- Field manager for an environmental subsurface investigation in Enfield, Connecticut. Project responsibilities included managing subcontractors and health and safety oversight during the investigation of multiple former dry cleaners. Subcontractor oversight was completed during utility clearance, soil boring installation, Membrane Interface Probe/Cone Penetration Test soil screening, and groundwater monitoring well installation. The investigation of the former dry cleaners included the delineation of Tetrachloroethylene (PCE) and Trichloroethylene (TCE) through soil, groundwater, and soil vapor sampling. Investigation responsibilities included soil lithology classification, soil vapor pin installation, preparation of soil boring logs using gINT software, and assistance with project planning and report preparation.
- Field manager responsible for construction and excavation oversight on Roosevelt Island, New York. Responsibilities included coordination between multiple general contractors by attending weekly construction meetings, excavation support and soil inspection, groundwater dewatering oversight, soil sampling, CAMP support, and weekly SWPPP inspections.
- Field manager for a NYCOER Voluntary Cleanup Program (VCP) Remedial Investigation for the redevelopment of a shopping mall in Staten Island, New York. Project responsibilities included health and safety oversight and management of subcontractors during utility clearance, soil boring installation, groundwater monitoring well installation, and soil vapor point installation. Coordinated and managed a field team to complete soil, groundwater, and soil vapor sampling (volatile organic compounds [VOCs] and methane). Office coordination included the preparation of soil boring logs using gINT software and assistance with project planning and report preparation.
- Field manager for in situ waste characterization of over 32,000 CY of soil and collection of endpoint samples in accordance

DRAFT

with the NYCOER-approved investigation work plan for a redevelopment site in Astoria, Queens, New York. Responsibilities included health and safety oversight and management of subcontractors during utility clearance and soil boring installation. Completed soil lithology classification and collection of waste characterization and endpoint soil samples.

- Support to Expert Witness for an ongoing case between a major insurance carrier and a large multi-national chemical manufacturer. The case involved categorizing past costs for 12 chemical sites across the country. Assisted in the preparation of expert report on behalf of insurance carrier (Defendant).

  Complaint No. 84 Civ. 1968 (JSR); U.S. District Court, Southern District of New York.

PROFESSIONAL TRAININGS

OSHA 40-Hour HAZWOPER Training, 2014

OSHA Eight-Hour Refresher Training, Certificate Current

OSHA Ten-Hour Construction Outreach Training, 2015

OSHA 30-hour Construction Safety Training, 2019

Transit Worker Identification Credential Card Holder

DRAFT

PROFESSIONAL PROFILE



CONTACT INFORMATION
Main: (631) 232-2600
Direct: (631) 630-2329
Email: dhignell@rouxinc.com
Website: www.rouxinc.com

209 Shafter Street
Islandia, NY 11749

EDUCATION
BS, Chemical Engineering,
Cornell University, 2000

Dana M. Hignell

Senior Engineer II

EXPERIENCE SUMMARY
Over twenty years of experience: Staff, Project, and Senior Engineer with Roux.

TECHNICAL SPECIALTIES
Engineering services for the investigation, design, construction, and operation and maintenance of remedial systems for the treatment of contaminated soil, sediment, and groundwater. Remedial designs have included excavation, in-situ groundwater remediation, groundwater pump and treat systems, air sparging with soil vapor extraction, vapor barriers and sub slab depressurization systems, and landfill soil cover systems.

REPRESENTATIVE PROJECTS

- Senior Engineer and Project Manager of a former wire and conduit manufacturer (former NYS Inactive Hazardous Waste Site) remediation in Syosset, NY. The Site was accepted into the NYSDEC BCP to support additional remediation and future redevelopment. Activities completed included development of RIR/RAWP and manage oversight of construction activities for approved remedy.
- Senior Engineer and Project Manager for the design and installation of a Constructed Treatment Wetlands (CTW) to treat nitrogen loading from a sanitary system in Brentwood, New York.
- Senior Engineer for the investigation of nitrogen loading to a creek in East Hampton, New York that is part of the Peconic Bay Estuary, and evaluation of the use of a permeable reactive barrier to reduce the flux of nitrogen.
- Senior Engineer for the design and start-up of a soil vapor extraction (SVE) and air sparge (AS) system at an active gasoline station in Staten Island, New York. The system was installed to address soil and groundwater contaminants and consists of 17 vertical SVE wells and 10 AS wells. The recovered soil vapor is treated by catalytic oxidation before being discharged. Over 1,200 pounds of hydrocarbon have been recovered since the system start-up.
- Senior Engineer for the design of in-situ groundwater remediation to treat chlorinated volatile organic compounds (CVOCs) at a former dry cleaner in Bronx, New York. In-situ chemical oxidation (ISCO) was selected as the groundwater remedy, with injections completed over a half an acre of property. The ISCO remedy was successful and allowed for redevelopment of the property within the required schedule.
- Senior Engineer for the design and implementation of a passive product-recovery system using horizontal recovery wells at a former bus garage in Newark, New Jersey. The remedial action also included excavation and offsite disposal of approximately 7,000 tons of petroleum contaminated soil, and in-situ chemical oxidation to treat residual soil and groundwater contamination.
- Senior Engineering managing the investigation, design, and implementation of product-recovery skimming systems for a former petroleum refinery in Queens, New York. Over 100,000 gallons of product has been recovered to date.
- Senior Engineer for the design of a sub-slab depressurization system with vapor barrier for the construction of a 19-story residential building in Brooklyn, New York.

DRAFT

- Senior Engineer for the investigation, design, and implementation of a soil remediation project at a Former Oil Terminal in Sag Harbor, New York. The remedy completed includes excavation and offsite disposal of approximately 2,000 tons of petroleum contaminated soil in an active roadway surrounded by underground utilities.
- Senior Engineer for the investigation, design, and implementation of a soil remediation project at a 4-acre Former Oil Terminal in Cold Spring Harbor, New York. The remedy completed includes excavation and offsite disposal of approximately 20,000 tons of petroleum contaminated and/or hazardous lead contaminated soil in accordance with the future use of the site under an Environmental Easement. Additional activities completed at the site included asbestos remediation followed by building demolition, UST removal, and cesspool remediation.
- Project Engineer for the complete design for a 9-acre landfill in Rensselaer, New York as part of the NYSDEC Voluntary Cleanup Program. The design was in accordance with the future use of the Site as a landfill with an integrated wildlife habitat vegetative cap and included hot spot soil excavation and installation of a vegetative cap.
- Project Engineer for the design of a soil and groundwater remediation system for a Former Oil Terminal in Oceanside, New York. A risk based remedial approach that called for the remediation of "hot spot" source area soils, and mass-reduction of VOCs in groundwater was successfully utilized for the Site. To address the soil contamination in the source areas, "hot spot" soil excavation was completed. A groundwater pump and treat system was designed, constructed, and continues to be operated and maintained to address the VOC contaminants in groundwater. The system consists of seven recovery wells, an oil/water separator, and a packed column air stripping tower. Over 11 million gallons of groundwater have been recovered and treated.
- Project Engineer for the design and startup of a soil vapor extraction (SVE) and air sparge (AS) system at an 11-acre active Oil Terminal in Glenwood Landing, New York. The system was installed to address soil and groundwater contaminants and consists of four horizontal SVE wells and 8 AS wells. The recovered soil vapor is treated by carbon units before being discharged. Approximately 12,000 pounds of hydrocarbon have been recovered since system start up.
- Project Engineer for the design and startup of a soil vapor extraction (SVE) and air sparge (AS) system at an 11-acre active Oil Terminal in Inwood, New York. The system was installed to address soil and groundwater contaminants and consists of 4 vertical SVE wells and six AS wells. The recovered soil vapor is treated by carbon units before being discharged. Approximately 32,000 pounds of hydrocarbon have been recovered since system start up.

Operation and Maintenance (O&M) Experience

- Project Engineer responsible for the O&M and monitoring of a SVE system and a dual-pump, product recovery system at an active Oil Terminal in Inwood, New York. O&M activities included system operation and maintenance, performance monitoring, and preparation of quarterly status reports for submission to the NYSDEC. The SVE system consists of 5 SVE wells and was designed, constructed, operated, and maintained for a period of approximately 6 years. The SVE system was permanently shut down and this area of the Site is currently in the post-remediation monitoring phase. The dual-pump system, including groundwater and product recovery and packed column air stripping towers, is currently still in operation.
- Project Engineer responsible for the operation and maintenance of soil and groundwater remediation systems for an active Oil Terminal in Glenwood Landing, New York. A groundwater pump and treat system, consisting of 1 recovery well, two packed column air stripping towers, bag filters and granular activated carbon units, has been in operation at the Site to address VOC contaminants in groundwater. In addition, an SVE/AS system, previously installed, was upgraded to further address soil and groundwater contaminants at the Site boundaries. The SVE system consisted of vertical wells in an area of shallow groundwater. The system was upgraded with seven horizontal wells and an additional five AS wells were installed. Following an on-site diesel spill of approximately 5,000 gallons in 2005, free-product recovery efforts were implemented, including removal of saturated soils and installation of a free-product recovery system.
- Staff Engineer responsible for the O&M and monitoring of an SVE/AS system for nationwide distribution center in Brooklyn, New York as part of the NYSDEC Voluntary Cleanup Program. O&M activities included system operation and maintenance, performance monitoring, soil gas monitoring, quarterly monitoring, and preparation of quarterly and annual status reports for submission to the NYSDEC. The SVE and AS system consists of 8 SVE wells and 17 AS wells and was designed, constructed, operated and maintained for a period of approximately 3 years. The SVE and AS system is permanently shut down and the Site is currently in the post-remediation monitoring phase.
- Staff Engineer responsible for the O&M of a 430 gpm, dual-pump, product recovery system in Greenpoint, Brooklyn, New York. Processes and system maintained include dual-pump groundwater and product recovery, low profile air strippers and a catalytic oxidation unit. The Site encompasses one of the nation's largest petroleum releases (18 million gallons).

UST Experience

- Project Engineer for the management of the excavation and removal of a 10,000-gallon UST and four ASTs ranging from 284,000-gallon capacity to 976,000-gallon capacity at a former Oil Terminal in Cold Spring Harbor, New York. The scope of

DRAFT

work entailed preparation of a UST and AST closure work plan, project management of the field work, post excavation and tank footprint sampling and preparation of a UST and AST Closure Report.

- Project Engineer for the excavation oversight of a 2,000-gallon heating oil UST at an active Oil Terminal in Glenwood Landing, New York. Field oversight included post-excavation and waste characterization soil sampling, health and safety monitoring, supervision during the removal, cleaning, and disposal of the USTs and preparation of a Closure Report.
- Project Engineer for the excavation oversight of a 2,000-gallon heating oil UST at an active Oil Terminal in Inwood, New York. Field oversight included post-excavation and waste characterization soil sampling, health and safety monitoring, supervision during the removal, cleaning, and disposal of the USTs and preparation of a Closure Report. Also included was the management and field oversight of the closure of an in-ground oil/water separator at an active Oil Terminal Inwood, New York. The scope of work entailed preparation of an oil/water separator closure work plan, project management of the field work, excavation of petroleum contaminated soils associated with the separator, post-excavation sampling, and preparation of an Oil/Water Separator Closure Report.
- Staff Engineer for the excavation oversight of three 8,000-gallon USTs, two pump islands and three hydraulic lifts and all associated piping at a former service station in Norwalk, Connecticut. Field oversight included post-excavation and waste characterization soil sampling, health and safety monitoring, supervision during the removal, cleaning, and disposal of the USTs, and preparation of a Closure Report.
- Staff Engineer for the excavation oversight of three 8,000-gallon USTs, two pump islands and all associated piping at a former service station in Hartford, Connecticut. Field oversight included post-excavation and waste characterization soil sampling, health and safety monitoring, supervision during the removal, cleaning, and disposal of the USTs and preparation of a Closure Report.

Soil and Groundwater Remediation

- Project Engineer for the design of soil remediation at an active Oil Terminal in Stamford, Connecticut to remove contaminated soils following a 30,000-gallon petroleum spill in 2006. The remediation included excavation of approximately 1,000 cubic yards of petroleum-impacted soil with post-excavation sampling.
- Staff Engineer responsible for construction management of remediation of a former major pharmaceutical plant located in Hicksville, New York as part of the State Superfund Program. The project consisted of the excavation of non-hazardous soil from five on-site drywells and a former waste disposal area, implementation of a community air monitoring plan, coordination with the Long Island Rail Road (LIRR) for work performed within the LIRR's right of way, steel sheeting installation and removal, backfilling, monitoring well abandonment and replacement, transportation and disposal of 3,300 tons of VOC, SVOC and metal contaminated soil, and restoration of approximately 9,800 square feet of asphalt. A 7-foot diameter steel caisson was used to support the deeper excavation required at the invert of two drywells. This innovative approach saved the client approximately $50,000 in costs that would have been incurred by using a traditional steel sheeting support system to protect the on-site commercial building.

Stormwater

- Project Engineer for the design and construction management of a stormwater drainage upgrade project for the parking lot of a former manufacturing facility (costume jewelry and then surgical needles) located in Queens Village, New York. The stormwater drainage system consisted of multiple catch basins, a new drain and curb, and all associated piping.
- Project Engineer for the design and construction of two stormwater management ponds and swales for a former landfill in Rensselaer, New York. The ponds and swales were constructed as part of the landfill cap project to direct stormwater to existing catch basins, allow stormwater overflow control and to enhance the wildlife habitat.

DRAFT

JUDY V. HARRY
P. O. Box 208
120 Cobble Creek Rd.
North Creek, NY 12853

Occupation: Data Validator/Environmental Technical Consultant

Years Experience: 41

Education: B.S., Chemistry, Magna cum laude, 1976, Phi Beta Kappa

Certifications: New York State Woman-Owned Business Enterprise (WBE)

Relevant Work History:

Data Validation Services: September 1989 - present

Sole proprietor of Data Validation Services, a woman-owned small business registered with SAM, providing consultation/validation services to regulatory and commercial clients.

These services include the review of analytical laboratory data for compliance with respect to specific protocols, accuracy and defensibility of data, verification of reported values, and evaluation of quality parameters for analytical usability of results. Approved by USEPA, NYSDEC, NJDEP, NYSERDA, and NYCDEP as a data validator for projects, including USEPA Superfund, Brownfield, and lead sites, and those contracted through the NYSDEC Division of Hazardous Waste Remediation, Division of Solid Waste, and Division of Water Quality.

Performed validation for compliance with laboratory analytical protocols including USEPA OLM, USEPA OLC, USEPA ILM, USEPA DFLM, USEPA SOW3/90, USEPA SOW 7/87 CLP, USEPA SOW 2/88 CLP, USEPA SW846, RCRA, AFCEE, NYS 6 NYCRR Part 360, 40 CFR, Compendium of Methods for the Determination of Toxic Organic Compounds in Ambient Air, including TO-15, 1989/1991/1995/2000/2005 NYSDEC ASPs, and 1987 NYSDEC CLP.

Performed validation according to the USEPA National and Regional SOPs and Functional Guidelines, AFCEE requirements, NYSDEC Validation Scope of Work, NYS DUSR, and NJDEP Division of Hazardous Site Mitigation/Publicly Funded Site Remediation SOPs.

Performed validation for USEPA Superfund Sites including Salem Acres, York Oil, Port Washington L-4 Landfill, Bridgeport Rental and Oil Services, GE-MRFA, MMR/ OTIS AFB, LCP, and Peter Cooper site; and for USEPA lead sites including SJ&J Piconne, Maska, Bowe System, Jones Sanitation, and Syossett Landfill, involving CLP, RAS, and SAS protocols.

Contracted for NYSDEC Superfund Standby Contracts with LMS Engineers, HDR, CDM Smith, Malcolm-Pirnie/ARCADIS, Ecology & Environment, Shaw Environmental, CG&I, O'Brien & Gere Engineers, and EC Jordan, involving samples collected at NYS Superfund Sites and analyzed under the NYSDEC ASP.

Performed validation services for NYSDEC Phase II remedial investigations, RI/FS projects, Brownfield sites, and PRP over-site projects for hazardous waste sites.

DRAFT

Performed validation services for clients conducting RI/FS activities involving samples of many matrices, including waste, air, sludges, leachates, solids/sediments, aqueous, and biota.

Clients have included AECOM, ARCADIS, Barton & Loguidice, Benchmark Engineering, Bergmann Associates, Blasland, Bouck & Lee, Brown and Caldwell, CDM Smith, CB&I Shaw Environmental, C&S Consulting Engineers, Chazen Companies, Clough Harbour & Associates, Columbia Analytical Services, C.T. Male, Dames & Moore, Day Engineering, EA Engineering, EcolSciences, Ecology & Environment, Ecosystems, EC Jordan, Environmental Chemical Corporation, EHRT, ENSR Consulting, ELM, ERM-Northeast, Fagan Engineers, Fanning Phillips & Molnar, FluorDaniel GTI, Frontier, Foster Wheeler Environmental Corp, Frontier Technical, Galson Consultants, GE&R, Geomatrix Consultants, GZA Environmental, Handex of N, H2M Group, HDR, HRP, IT Corp, Jacques Whitford, JTM Associates, Labella Associates, Langan Engineers, Leader Environmental, Lockwood, Kessler & Bartlett, LMS Engineers, Malcolm-Pirnie, Metcalf & Eddy, NWEC&C, O'Brien & Gere Engineers, Pace, Parsons Engineering-Science, Plumley Engineering, Prescott Environmental, P. W. Grosser, Rizzo Associates, Roux Associates, Sear Brown Group, SECOR, Shaw Environmental, Stantec, ThermoRemediation Inc., TRC Environmental, Turnkey Environmental Restoration, TVGA Engineering, URS Consultants, Wehran Emcon, Weston, YEC, and private firms.

Provided consultation services to laboratories regarding analytical procedures and protocol interpretation, and to law firms for litigation support.

Provided services to firms involving audits of environmental analytical laboratories to determine analytical capability, particularly for compliance with NYSDEC ASP and AFCEE requirements.

Guest speaker on a panel discussing Data Review/Compliance and Usability, for an analysis workshop for the New York Association of Approved Environmental Laboratories, 1993.

DRAFT

Adirondack Environmental Services: June 1987 - August 1989

Senior mass spectroscopist for AES. Responsible for GC/MS analyses of environmental samples by USEPA and NYSDEC protocols, development of the GC/MS laboratory, initiating the instrumental and computer operations from the point of installation, and for implementing the procedures and methodologies for Contract Laboratory Protocol.

CompuChem Laboratories: May 1982 - January 1987

Managed a GC/MS production laboratory; developed, implemented, and supervised QA/QC criteria at three different levels of review; and was responsible for the development and production of the analysis of environmental and clinical samples. Directed a staff of 23 technical and clerical personnel, and managed the extraction and GC/MS labs and data review operations.

Research Triangle Institute: December 1979 - May 1982

Worked as an analytical research chemist responsible for development of analytical methods for the EPA Federal Register at RTI. This involved analysis of biological and environmental samples for priority pollutants, primarily relating to wastewaters and to human sampling studies. Method development included modification and interfacing of the initially developed Tekmar volatile purge apparatus to GC/MS, development and refinement of methods for entrapment and concentration of the air medium for subsequent volatile analysis, and the analysis and resolution/ identification of individual PCB congeners within Aroclor mixtures by capillary column and mass spectra.

Guardsman Chemical Company: February 1977 - November 1979

Performed all quality control functions for the manufacturing plant. Performed research and development on coatings and dyes.

Almay Cosmetics: May 1976 - December 1976

Product evaluation chemist. Responsible for analytical QC of manufactured products.

Publication

Pellizzzari, E.D., Moseley, M.A., Cooper, S.D., Harry, J.V., Demian, B., & Mullin, M. D. (1985). Recent Advances in the Analysis of Polychlorinated Biphenyls in Environmental and Biological Media. *Journal of Chromatography*, 334(3) 277-314.

DRAFT

ATTACHMENT 2

NYSDEC PFAS Guidance

DRAFT

NEW YORK STATE OF OPPORTUNITY.

Department of Environmental Conservation

SAMPLING, ANALYSIS, AND ASSESSMENT OF PER- AND POLYFLUOROALKYL SUBSTANCES (PFAS)

Under NYSDEC's Part 375 Remedial Programs

April 2023

DRAFT



Table of Contents

Objective 1
Applicability 1
Field Sampling Procedures 1
Analysis and Reporting 2
Routine Analysis 2
Additional Analysis 2
Data Assessment and Application to Site Cleanup 3
Water Sample Results 3
Soil Sample Results 3
Testing for Imported Soil 4
Appendix A - Quality Assurance Project Plan (QAPP) Guidelines for PFAS 5
Appendix B - Sampling Protocols for PFAS in Soils, Sediments and Solids 6
Appendix C - Sampling Protocols for PFAS in Monitoring Wells 8
Appendix D - Sampling Protocols for PFAS in Surface Water 10
Appendix E - Sampling Protocols for PFAS in Private Water Supply Wells 12
Appendix F - Sampling Protocols for PFAS in Fish 14
Appendix G - PFAS Analyte List 22
Appendix H - Data Review Guidelines for Analysis of PFAS in Non-Potable Water and Solids 24

DRAFT

ERRATA SHEET for

SAMPLING, ANALYSIS, AND ASSESSMENT OF PER- AND POLYFLUOROALKYL SUBSTANCES (PFAS) Under NYSDEC's Part 375 Remedial Programs Issued January 17, 2020

Citation and Page Number	Current Text	Corrected Text	Date
Title of Appendix I, page 32	Appendix H	Appendix I	2/25/2020
Document Cover, page 1	Guidelines for Sampling and Analysis of PFAS	Sampling, Analysis, and Assessment of Per- and Polyfluoroalkyl Substances (PFAS) Under NYSDEC's Part 375 Remedial Programs	9/15/2020
Data Assessment and Application to Site Cleanup Page 3	Until such time as Ambient Water Quality Standards (AWQS) and Soil Cleanup Objectives (SCOs) for PFOA and PFOS are published	Until such time as Soil Cleanup Objectives (SCOs) for PFOA and PFOS are published	3/28/2023
Water Sample Results Page 3	PFOA and PFOS should be further assessed and considered as potential contaminants of concern in groundwater or surface water if PFOA or PFOS is detected in any water sample at or above 10 ng/L (ppt) and is determined to be attributable to the site, either by a comparison of upgradient and downgradient levels, or the presence of soil source areas, as defined below.	NYSDEC has adopted ambient water quality guidance values for PFOA and PFOS. Groundwater samples should be compared to the human health criteria of 6.7 ng/l (ppt) for PFOA and 2.7 ng/l (ppt) for PFOS. These guidance values also include criteria for surface water for PFOS applicable for aquatic life, which may be applicable at some sites. Drinking water sample results should be compared to the NYS maximum contaminant level (MCL) of 10 ng/l (ppt).Analysis to determine if PFOA and PFOS concentrations are attributable to the site should include a comparison between upgradient and downgradient levels, and the presence of soil source areas, as defined below.	3/28/2023
Soil Sample Results Page 3	Soil cleanup objectives for PFOA and PFOS have been proposed in an upcoming revision to 6 NYCRR Part 375-6. Until SCOs are in effect, the following are to be used as guidance values:	NYSDEC will delay adding soil cleanup objectives for PFOA and PFOS to 6 NYCRR Part 375-6 until the PFAS rural soil background study has been completed. Until SCOs are in effect, the following are to be used as guidance values:	3/28/2023
Protection of Groundwater Page 3	PFOA (ppb) 1.1 PFOS (ppb) 3.7	PFOA (ppb) 0.8 PFOS (ppb) 1.0	3/28/2023

DRAFT

Citation and Page Number	Current Text	Corrected Text	Date
Footnote 2 Page 3	The movement of PFAS in the environment is being aggressively researched at this time; that research will eventually result in more accurate models for the behaviors of these chemicals. In the meantime, DEC has calculated the guidance value for the protection of groundwater using the same procedure used for all other chemicals, as described in Section 7.7 of the Technical Support Document (http://www.dec.ny.gov/docs/remediation_hudson_pdf/techsuppdoc.pdf).	The Protection of Groundwater values are based on the above referenced ambient groundwater guidance values. Details on that calculation are available in the following document, prepared for the February 2022 proposed changes to Part 375 (https://www.dec.ny.gov/docs/remediation_hudson_pdf/part375techsupport.pdf). The movement of PFAS in the environment is being aggressively researched at this time; that research will eventually result in more accurate models for the behaviors of these chemicals. In the meantime, DEC has calculated the guidance value for the protection of groundwater using the same procedure used for all other chemicals, as described in Section 7.7 of the Technical Support Document (http://www.dec.ny.gov/docs/remediation_hudson_pdf/techsuppdoc.pdf).	3/28/2023
Testing for Imported Soil Page 4	If the concentrations of PFOA and PFOS in leachate are at or above 10 ppt (the Maximum Contaminant Levels established for drinking water by the New York State Department of Health), then the soil is not acceptable.	If the concentrations of PFOA and PFOS in leachate are at or above the ambient water quality guidance values for groundwater, then the soil is not acceptable.	3/28/2023
Routine Analysis, page 9	"However, laboratories analyzing environmental samples…PFOA and PFOS in drinking water by EPA Method 537, 537.1 or ISO 25101."	"However, laboratories analyzing environmental samples…PFOA and PFOS in drinking water by EPA Method 537, 537.1, ISO 25101, or Method 533."	9/15/2020
Additional Analysis, page 9, new paragraph regarding soil parameters	None	"In cases where site-specific cleanup objectives for PFOA and PFOS are to be assessed, soil parameters, such as Total Organic Carbon (EPA Method 9060), soil pH (EPA Method 9045), clay content (percent), and cation exchange capacity (EPA Method 9081), should be included in the analysis to help evaluate factors affecting the leachability of PFAS in site soils."	9/15/2020

DRAFT

Citation and Page Number	Current Text	Corrected Text	Date
Data Assessment and Application to Site Cleanup Page 10	Until such time as Ambient Water Quality Standards (AWQS) and Soil Cleanup Objectives (SCOs) for PFAS are published, the extent of contaminated media potentially subject to remediation should be determined on a case-by-case basis using the procedures discussed below and the criteria in DER-10. Target levels for cleanup of PFAS in other media, including biota and sediment, have not yet been established by the DEC.	Until such time as Ambient Water Quality Standards (AWQS) and Soil Cleanup Objectives (SCOs) for PFOA and PFOS are published, the extent of contaminated media potentially subject to remediation should be determined on a case-by-case basis using the procedures discussed below and the criteria in DER-10. Preliminary target levels for cleanup of PFOA and PFOS in other media, including biota and sediment, have not yet been established by the DEC.	9/15/2020
Water Sample Results Page 10	PFAS should be further assessed and considered as a potential contaminant of concern in groundwater or surface water (…) If PFAS are identified as a contaminant of concern for a site, they should be assessed as part of the remedy selection process in accordance with Part 375 and DER-10.	PFOA and PFOS should be further assessed and considered as potential contaminants of concern in groundwater or surface water (…) If PFOA and/or PFOS are identified as contaminants of concern for a site, they should be assessed as part of the remedy selection process in accordance with Part 375 and DER-10.	9/15/2020

DRAFT

Citation and Page Number	Current Text	Corrected Text	Date
Soil Sample Results, page 10	"The extent of soil contamination for purposes of delineation and remedy selection should be determined by having certain soil samples tested by Synthetic Precipitation Leaching Procedure (SPLP) and the leachate analyzed for PFAS. Soil exhibiting SPLP results above 70 ppt for either PFOA or PFOS (individually or combined) are to be evaluated during the cleanup phase."	"Soil cleanup objectives for PFOA and PFOS will be proposed in an upcoming revision to 6 NYCRR Part 375-6. Until SCOs are in effect, the following are to be used as guidance values. " [Interim SCO Table] "PFOA and PFOS results for soil are to be compared against the guidance values listed above. These guidance values are to be used in determining whether PFOA and PFOS are contaminants of concern for the site and for determining remedial action objectives and cleanup requirements. Site-specific remedial objectives for protection of groundwater can also be presented for evaluation by DEC. Development of site-specific remedial objectives for protection of groundwater will require analysis of additional soil parameters relating to leachability. These additional analyses can include any or all the parameters listed above (soil pH, cation exchange capacity, etc.) and/or use of SPLP. As the understanding of PFAS transport improves, DEC welcomes proposals for site-specific remedial objectives for protection of groundwater. DEC will expect that those may be dependent on additional factors including soil pH, aqueous pH, % organic carbon, % Sand/Silt/Clay, soil cations: K, Ca, Mg, Na, Fe, Al, cation exchange capacity, and anion exchange capacity. Site-specific remedial objectives should also consider the dilution attenuation factor (DAF). The NJDEP publication on DAF can be used as a reference: https://www.nj.gov/dep/srp/guidance/rs/daf.pdf. "	9/15/2020

DRAFT

Citation and Page Number	Current Text	Corrected Text	Date
Testing for Imported Soil Page 11	Soil imported to a site for use in a soil cap, soil cover, or as backfill is to be tested for PFAS in general conformance with DER-10, Section 5.4(e) for the PFAS Analyte List (Appendix F) using the analytical procedures discussed below and the criteria in DER-10 associated with SVOCs. If PFOA or PFOS is detected in any sample at or above 1 µg/kg, then soil should be tested by SPLP and the leachate analyzed for PFAS. If the SPLP results exceed 10 ppt for either PFOA or PFOS (individually) then the source of backfill should be rejected, unless a site-specific exemption is provided by DER. SPLP leachate criteria is based on the Maximum Contaminant Levels proposed for drinking water by New York State's Department of Health, this value may be updated based on future Federal or State promulgated regulatory standards. Remedial parties have the option of analyzing samples concurrently for both PFAS in soil and in the SPLP leachate to minimize project delays. Category B deliverables should be submitted for backfill samples, though a DUSR is not required.	Testing for PFAS should be included any time a full TAL/TCL analyte list is required. Results for PFOA and PFOS should be compared to the applicable guidance values. If PFOA or PFOS is detected in any sample at or above the guidance values then the source of backfill should be rejected, unless a site-specific exemption is provided by DER based on SPLP testing, for example. If the concentrations of PFOA and PFOS in leachate are at or above 10 ppt (the Maximum Contaminant Levels established for drinking water by the New York State Department of Health), then the soil is not acceptable. PFOA, PFOS and 1,4-dioxane are all considered semi-volatile compounds, so composite samples are appropriate for these compounds when sampling in accordance with DER-10, Table 5.4(e)10. Category B deliverables should be submitted for backfill samples, though a DUSR is not required.	9/15/2020

DRAFT

Citation and Page Number	Current Text	Corrected Text	Date
Footnotes	None	[1] TOP Assay analysis of highly contaminated samples, such as those from an AFFF (aqueous film-forming foam) site, can result in incomplete oxidation of the samples and an underestimation of the total perfluoroalkyl substances. [2] The movement of PFAS in the environment is being aggressively researched at this time; that research will eventually result in more accurate models for the behaviors of these chemicals. In the meantime, DEC has calculated the soil cleanup objective for the protection of groundwater using the same procedure used for all other chemicals, as described in Section 7.7 of the Technical Support Document (http://www.dec.ny.gov/docs/remediation_hudson_pdf/techsuppdoc.pdf).	9/15/2020
Additional Analysis, page 9	In cases… soil parameters, such as Total Organic Carbon (EPA Method 9060), soil…	In cases… soil parameters, such as Total Organic Carbon (Lloyd Kahn), soil…	1/8/2021
Appendix A, General Guidelines, fourth bullet	List the ELAP-approved lab(s) to be used for analysis of samples	List the ELAP- certified lab(s) to be used for analysis of samples	1/8/2021
Appendix E, Laboratory Analysis and Containers	Drinking water samples collected using this protocol are intended to be analyzed for PFAS by ISO Method 25101.	Drinking water samples collected using this protocol are intended to be analyzed for PFAS by EPA Method 537, 537.1, 533, or ISO Method 25101	1/8/2021
Water Sample Results Page 9	"In addition, further assessment of water may be warranted if either of the following screening levels are met: a. any other individual PFAS (not PFOA or PFOS) is detected in water at or above 100 ng/L; or b. total concentration of PFAS (including PFOA and PFOS) is detected in water at or above 500 ng/L"	Deleted	6/15/2021

DRAFT

Citation and Page Number	Current Text	Corrected Text	Date
Routine Analysis, Page XX	Currently, New York State Department of Health's Environmental Laboratory Approval Program (ELAP)… criteria set forth in the DER's laboratory guidelines for PFAS in non-potable water and solids (Appendix H - Laboratory Guidelines for Analysis of PFAS in Non-Potable Water and Solids).	Deleted	5/31/2022
Analysis and Reporting, Page XX	As of October 2020, the United States Environmental Protection Agency (EPA) does not have a validated method for analysis of PFAS for media commonly analyzed under DER remedial programs (non-potable waters, solids). DER has developed the following guidelines to ensure consistency in analysis and reporting of PFAS.	Deleted	5/31/2022
Routine Analysis, Page XX	LC-MS/MS analysis for PFAS using methodologies based on EPA Method 537.1 is the procedure to use for environmental samples. Isotope dilution techniques should be utilized for the analysis of PFAS in all media.	EPA Method 1633 is the procedure to use for environmental samples.	
Soil Sample Results, Page XX	Soil cleanup objectives for PFOA and PFOS will be proposed in an upcoming revision to 6 NYCRR Part 375-6	Soil cleanup objectives for PFOA and PFOS have been proposed in an upcoming revision to 6 NYCRR Part 375-6	
Appendix A	"Include in the text… LC-MS/MS for PFAS using methodologies based on EPA Method 537.1"	"Include in the text ….EPA Method 1633"	
Appendix A	"Laboratory should have ELAP certification for PFOA and PFOS in drinking water by EPA Method 537, 537.1, EPA Method 533, or ISO 25101"	Deleted	
Appendix B	"Samples collected using this protocol are intended to be analyzed for PFAS using methodologies based on EPA Method 537.1"	"Samples collected using this protocol are intended to be analyzed for PFAS using EPA Method 1633"	

DRAFT

Citation and Page Number	Current Text	Corrected Text	Date
Appendix C	"Samples collected using this protocol are intended to be analyzed for PFAS using methodologies based on EPA Method 537.1"	"Samples collected using this protocol are intended to be analyzed for PFAS using EPA Method 1633"	
Appendix D	"Samples collected using this protocol are intended to be analyzed for PFAS using methodologies based on EPA Method 537.1"	"Samples collected using this protocol are intended to be analyzed for PFAS using EPA Method 1633"	
Appendix G		Updated to include all forty PFAS analytes in EPA Method 533	
Appendix H		Deleted	
Appendix I	Appendix I	Appendix H	
Appendix H	"These guidelines are intended to be used for the validation of PFAS analytical results for projects within the Division of Environmental Remediation (DER) as well as aid in the preparation of a data usability summary report."	"These guidelines are intended to be used for the validation of PFAS using EPA Method 1633 for projects within the Division of Environmental Remediation (DER)."	
Appendix H	"The holding time is 14 days…"	"The holding time is 28 days…"	
Appendix H, Initial Calibration	"The initial calibration should contain a minimum of five standards for linear fit…"	"The initial calibration should contain a minimum of six standards for linear fit…"	
Appendix H, Initial Calibration	Linear fit calibration curves should have an R^2 value greater than 0.990.	Deleted	
Appendix H, Initial Calibration Verification	Initial Calibration Verification Section	Deleted	
Appendix H	secondary Ion Monitoring Section	Deleted	
Appendix H	Branched and Linear Isomers Section	Deleted	

DRAFT

Sampling, Analysis, and Assessment of Per- and Polyfluoroalkyl Substances (PFAS) Under NYSDEC's Part 375 Remedial Programs

Objective

New York State Department of Environmental Conservation's Division of Environmental Remediation (DER) performs or oversees sampling of environmental media and subsequent analysis of PFAS as part of remedial programs implemented under 6 NYCRR Part 375. To ensure consistency in sampling, analysis, reporting, and assessment of PFAS, DER has developed this document which summarizes currently accepted procedures and updates previous DER technical guidance pertaining to PFAS.

Applicability

All work plans submitted to DEC pursuant to one of the remedial programs under Part 375 shall include PFAS sampling and analysis procedures that conform to the guidelines provided herein.

As part of a site investigation or remedial action compliance program, whenever samples of potentially affected media are collected and analyzed for the standard Target Analyte List/Target Compound List (TAL/TCL), PFAS analysis should also be performed. Potentially affected media can include soil, groundwater, surface water, and sediment. Based upon the potential for biota to be affected, biota sampling and analysis for PFAS may also be warranted as determined pursuant to a Fish and Wildlife Impact Analysis. Soil vapor sampling for PFAS is not required.

DRAFT

Field Sampling Procedures

DER-10 specifies technical guidance applicable to DER's remedial programs. Given the prevalence and use of PFAS, DER has developed "best management practices" specific to sampling for PFAS. As specified in DER-10 Chapter 2, quality assurance procedures are to be submitted with investigation work plans. Typically, these procedures are incorporated into a work plan, or submitted as a stand-alone document (e.g., a Quality Assurance Project Plan). Quality assurance guidelines for PFAS are listed in Appendix A - Quality Assurance Project Plan (QAPP) Guidelines for PFAS.

Field sampling for PFAS performed under DER remedial programs should follow the appropriate procedures outlined for soils, sediments, or other solids (Appendix B), non-potable groundwater (Appendix C), surface water (Appendix D), public or private water supply wells (Appendix E), and fish tissue (Appendix F).

QA/QC samples (e.g. duplicates, MS/MSD) should be collected as specified in DER-10, Section 2.3(c). For sampling equipment coming in contact with aqueous samples only, rinsate or equipment blanks should be collected. Equipment blanks should be collected at a minimum frequency of one per day per site or one per twenty samples, whichever is more frequent.

Analysis and Reporting

The investigation work plan should describe analysis and reporting procedures, including laboratory analytical procedures for the methods discussed below. As specified in DER-10 Section 2.2, laboratories should provide a full Category B deliverable. In addition, a Data Usability Summary Report (DUSR) should be prepared by an independent, third-party data validator. Electronic data submissions should meet the requirements provided at: https://www.dec.ny.gov/chemical/62440.html.

DER has developed a *PFAS Analyte List* (Appendix G) for remedial programs to understand the nature of contamination at sites. It is expected that reported results for PFAS will include, at a minimum, all the compounds listed. If lab and/or matrix specific issues are encountered for any analytes, the DER project manager, in consultation with the DER chemist, will make case-by-case decisions as to whether certain analytes may be temporarily or permanently discontinued from analysis at each site. As with other contaminants that are analyzed for at a site, the *PFAS Analyte List* may be refined for future sampling events based on investigative findings.

Routine Analysis

EPA Method 1633 is the procedure to use for environmental samples. Reporting limits for PFOA and PFOS in aqueous samples should not exceed 2 ng/L. Reporting limits for PFOA and PFOS in solid samples should not exceed 0.5 µg/kg. Reporting limits for all other PFAS in aqueous and solid media should be as close to these limits as possible. If laboratories indicate that they are not able to achieve these reporting limits for the entire *PFAS Analyte List*, site-specific decisions regarding acceptance of elevated reporting limits for specific PFAS can be made by the DER project manager in consultation with the DER chemist. Data review guidelines were developed by DER to ensure data comparability and usability (Appendix H - Data Review Guidelines for Analysis of PFAS in Non-Potable Water and Solids).

Additional Analysis

Additional laboratory methods for analysis of PFAS may be warranted at a site, such as the Synthetic Precipitation Leaching Procedure (SPLP) and Total Oxidizable Precursor Assay (TOP Assay).

In cases where site-specific cleanup objectives for PFOA and PFOS are to be assessed, soil parameters, such as Total Organic Carbon (Lloyd Kahn), soil pH (EPA Method 9045), clay content (percent), and cation exchange capacity (EPA Method 9081), should be included in the analysis to help evaluate factors affecting the leachability of PFAS in site soils.

SPLP is a technique used to determine the mobility of chemicals in liquids, soils and wastes, and may be useful in determining the need for addressing PFAS-containing material as part of the remedy. SPLP by EPA Method 1312 should be used unless otherwise specified by the DER project manager in consultation with the DER chemist.

Impacted materials can be made up of PFAS that are not analyzable by routine analytical methodology. A TOP Assay can be utilized to conceptualize the amount and type of oxidizable PFAS which could be liberated in the environment, which approximates the maximum concentration of perfluoroalkyl substances that could be generated if all polyfluoroalkyl substances were oxidized. For example, some polyfluoroalkyl substances may degrade or transform to form perfluoroalkyl substances (such as PFOA or PFOS), resulting in an increase in perfluoroalkyl substance concentrations as contaminated groundwater moves away from a source. The TOP Assay converts, through oxidation, polyfluoroalkyl substances (precursors) into perfluoroalkyl substances that can be detected by routine analytical methodology.[1]

[1] TOP Assay analysis of highly contaminated samples, such as those from an AFFF (aqueous film-forming foam) site, can result in incomplete oxidation of the samples and an underestimation of the total perfluoroalkyl substances.

DRAFT

Commercial laboratories have adopted methods which allow for the quantification of targeted PFAS in air and biota. The EPA's Office of Research and Development (ORD) is currently developing methods which allow for air emissions characterization of PFAS, including both targeted and non-targeted analysis of PFAS. Consult with the DER project manager and the DER chemist for assistance on analyzing biota/tissue and air samples.

Data Assessment and Application to Site Cleanup

Until such time as Soil Cleanup Objectives (SCOs) for PFOA and PFOS are published, the extent of contaminated media potentially subject to remediation should be determined on a case-by-case basis using the procedures discussed below and the criteria in DER-10. Preliminary target levels for cleanup of PFOA and PFOS in other media, including biota and sediment, have not yet been established by the DEC.

Water Sample Results

NYSDEC has adopted ambient water quality guidance values for PFOA and PFOS. Groundwater samples should be compared to the human health criteria of 6.7 ng/l (ppt) for PFOA and 2.7 ng/l (ppt) for PFOS. These human health criteria should also be applied to surface water that is used as a water supply. This guidance also includes criteria for surface water for PFOS applicable for aquatic life, which may be applicable at some sites. Drinking water sample results should be compared to the NYS maximum contaminant level (MCL) of 10 ng/l (ppt). Analysis to determine if PFOA and PFOS concentrations are attributable to the site should include a comparison between upgradient and downgradient levels, and the presence of soil source areas, as defined below.

If PFOA and/or PFOS are identified as contaminants of concern for a site, they should be assessed as part of the remedy selection process in accordance with Part 375 and DER-10.

Soil Sample Results

NYSDEC will delay adding soil cleanup objectives for PFOA and PFOS to 6 NYCRR Part 375-6 until the PFAS rural soil background study has been completed. Until SCOs are in effect, the following are to be used as guidance values:

Guidance Values for Anticipated Site Use	PFOA (ppb)	PFOS (ppb)
Unrestricted	0.66	0.88
Residential	6.6	8.8
Restricted Residential	33	44
Commercial	500	440
Industrial	600	440
Protection of Groundwater[2]	0.8	1.0

PFOA and PFOS results for soil are to be compared against the guidance values listed above. These guidance values are to be used in determining whether PFOA and PFOS are contaminants of concern for the site and for determining remedial action objectives and cleanup requirements. Site-specific remedial objectives for protection of groundwater can also be presented for evaluation by DEC. Development of site-specific remedial objectives for protection of groundwater will require analysis of additional soil parameters relating to leachability. These

[2] The Protection of Groundwater values are based on the above referenced ambient groundwater guidance values. Details on that calculation are available in the following document, prepared for the February 2022 proposed changes to Part 375 (https://www.dec.ny.gov/docs/remediation_hudson_pdf/part375techsupport.pdf). The movement of PFAS in the environment is being aggressively researched at this time; that research will eventually result in more accurate models for the behaviors of these chemicals. In the meantime, DEC has calculated the guidance value for the protection of groundwater using the same procedure used for all other chemicals, as described in Section 7.7 of the Technical Support Document (http://www.dec.ny.gov/docs/remediation_hudson_pdf/techsuppdoc.pdf).

DRAFT

additional analyses can include any or all the parameters listed above (soil pH, cation exchange capacity, etc.) and/or use of SPLP.

As the understanding of PFAS transport improves, DEC welcomes proposals for site-specific remedial objectives for protection of groundwater. DEC will expect that those may be dependent on additional factors including soil pH, aqueous pH, % organic carbon, % Sand/Silt/Clay, soil cations: K, Ca, Mg, Na, Fe, Al, cation exchange capacity, and anion exchange capacity. Site-specific remedial objectives should also consider the dilution attenuation factor (DAF). The NJDEP publication on DAF can be used as a reference: https://www.nj.gov/dep/srp/guidance/rs/daf.pdf.

Testing for Imported Soil

Testing for PFAS should be included any time a full TAL/TCL analyte list is required. Results for PFOA and PFOS should be compared to the applicable guidance values. If PFOA or PFOS is detected in any sample at or above the guidance values then the source of backfill should be rejected, unless a site-specific exemption is provided by DER based on SPLP testing, for example. If the concentrations of PFOA and PFOS in leachate are at or above the ambient water quality guidance values for groundwater, then the soil is not acceptable.

PFOA, PFOS and 1,4-dioxane are all considered semi-volatile compounds, so composite samples are appropriate for these compounds when sampling in accordance with DER-10, Table 5.4(e)10. Category B deliverables should be submitted for backfill samples, though a DUSR is not required.

DRAFT

Appendix A - Quality Assurance Project Plan (QAPP) Guidelines for PFAS

The following guidelines (general and PFAS-specific) can be used to assist with the development of a QAPP for projects within DER involving sampling and analysis of PFAS.

General Guidelines in Accordance with DER-10

- Document/work plan section title – Quality Assurance Project Plan
- Summarize project scope, goals, and objectives
- Provide project organization including names and resumes of the project manager, Quality Assurance Officer (QAO), field staff, and Data Validator
    - The QAO should not have another position on the project, such as project or task manager, that involves project productivity or profitability as a job performance criterion
- List the ELAP certified lab(s) to be used for analysis of samples
- Include a site map showing sample locations
- Provide detailed sampling procedures for each matrix
- Include Data Quality Usability Objectives
- List equipment decontamination procedures
- Include an "Analytical Methods/Quality Assurance Summary Table" specifying:
    - Matrix type
    - Number or frequency of samples to be collected per matrix
    - Number of field and trip blanks per matrix
    - Analytical parameters to be measured per matrix
    - Analytical methods to be used per matrix with minimum reporting limits
    - Number and type of matrix spike and matrix spike duplicate samples to be collected
    - Number and type of duplicate samples to be collected
    - Sample preservation to be used per analytical method and sample matrix
    - Sample container volume and type to be used per analytical method and sample matrix
    - Sample holding time to be used per analytical method and sample matrix
- Specify Category B laboratory data deliverables and preparation of a DUSR

Specific Guidelines for PFAS

- Include in the text that sampling for PFAS will take place
- Include in the text that PFAS will be analyzed by EPA Method 1633
- Include the list of PFAS compounds to be analyzed (*PFAS Analyte List*)
- Include the laboratory SOP for PFAS analysis
- List the minimum method-achievable Reporting Limits for PFAS
    - Reporting Limits should be less than or equal to:
        - Aqueous – 2 ng/L (ppt)
        - Solids – 0.5 µg/kg (ppb)
- Include the laboratory Method Detection Limits for the PFAS compounds to be analyzed
-
- Include detailed sampling procedures
    - Precautions to be taken
    - Pump and equipment types
    - Decontamination procedures
    - Approved materials only to be used
- Specify that regular ice only will be used for sample shipment
- Specify that equipment blanks should be collected at a minimum frequency of 1 per day per site for each matrix

DRAFT

Appendix B - Sampling Protocols for PFAS in Soils, Sediments and Solids

General

The objective of this protocol is to give general guidelines for the collection of soil, sediment and other solid samples for PFAS analysis. The sampling procedure used should be consistent with Sampling Guidelines and Protocols – Technological Background and Quality Control/Quality Assurance for NYS DEC Spill Response Program – March 1991 (http://www.dec.ny.gov/docs/remediation_hudson_pdf/sgpsect5.pdf), with the following limitations.

Laboratory Analysis and Containers

Samples collected using this protocol are intended to be analyzed for PFAS using EPA Method 1633.

The preferred material for containers is high density polyethylene (HDPE). Pre-cleaned sample containers, coolers, sample labels, and a chain of custody form will be provided by the laboratory.

Equipment

Acceptable materials for sampling include stainless steel, HDPE, PVC, silicone, acetate, and polypropylene. Additional materials may be acceptable if pre-approved by New York State Department of Environmental Conservation's Division of Environmental Remediation.

No sampling equipment components or sample containers should come in to contact with aluminum foil, low density polyethylene, glass, or polytetrafluoroethylene (PTFE, Teflon™) materials including sample bottle cap liners with a PTFE layer.

A list of acceptable equipment is provided below, but other equipment may be considered appropriate based on sampling conditions.

- stainless steel spoon
- stainless steel bowl
- steel hand auger or shovel without any coatings

Equipment Decontamination

Standard two step decontamination using detergent (Alconox is acceptable) and clean, PFAS-free water will be performed for sampling equipment. All sources of water used for equipment decontamination should be verified in advance to be PFAS-free through laboratory analysis or certification.

Sampling Techniques

Sampling is often conducted in areas where a vegetative turf has been established. In these cases, a pre-cleaned trowel or shovel should be used to carefully remove the turf so that it may be replaced at the conclusion of sampling. Surface soil samples (e.g. 0 to 6 inches below surface) should then be collected using a pre-cleaned, stainless steel spoon. Shallow subsurface soil samples (e.g. 6 to ~36 inches below surface) may be collected by digging a hole using a pre-cleaned hand auger or shovel. When the desired subsurface depth is reached, a pre-cleaned hand auger or spoon shall be used to obtain the sample.

When the sample is obtained, it should be deposited into a stainless steel bowl for mixing prior to filling the sample containers. The soil should be placed directly into the bowl and mixed thoroughly by rolling the material into the middle until the material is homogenized. At this point the material within the bowl can be placed into the laboratory provided container.

DRAFT

Sample Identification and Logging

A label shall be attached to each sample container with a unique identification. Each sample shall be included on the chain of custody (COC).

Quality Assurance/Quality Control

- Immediately place samples in a cooler maintained at 4 ± 2º Celsius using ice
- Collect one field duplicate for every sample batch, minimum 1 duplicate per 20 samples. The duplicate shall consist of an additional sample at a given location
- Collect one matrix spike / matrix spike duplicate (MS/MSD) for every sample batch, minimum 1 MS/MSD per 20 samples. The MS/MSD shall consist of an additional two samples at a given location and identified on the COC
- Request appropriate data deliverable (Category B) and an electronic data deliverable

Documentation

A soil log or sample log shall document the location of the sample/borehole, depth of the sample, sampling equipment, duplicate sample, visual description of the material, and any other observations or notes determined to be appropriate. Additionally, care should be performed to limit contact with PFAS containing materials (e.g. waterproof field books, food packaging) during the sampling process.

Personal Protection Equipment (PPE)

For most sampling Level D PPE is anticipated to be appropriate. The sampler should wear nitrile gloves while conducting field work and handling sample containers.

Field staff shall consider the clothing to be worn during sampling activities. Clothing that contains PTFE material (including GORE-TEX®) or that have been waterproofed with PFAS materials should be avoided. All clothing worn by sampling personnel should have been laundered multiple times.

Appropriate rain gear (PVC, polyurethane, or rubber rain gear are acceptable), bug spray, and sunscreen should be used that does not contain PFAS. Well washed cotton coveralls may be used as an alternative to bug spray and/or sunscreen.

PPE that contains PFAS is acceptable when site conditions warrant additional protection for the samplers and no other materials can be used to be protective. Documentation of such use should be provided in the field notes.

DRAFT

Appendix C - Sampling Protocols for PFAS in Monitoring Wells

General

The objective of this protocol is to give general guidelines for the collection of groundwater samples for PFAS analysis. The sampling procedure used should be consistent with Sampling Guidelines and Protocols – Technological Background and Quality Control/Quality Assurance for NYS DEC Spill Response Program – March 1991 (http://www.dec.ny.gov/docs/remediation_hudson_pdf/sgpsect5.pdf), with the following limitations.

Laboratory Analysis and Container

Samples collected using this protocol are intended to be analyzed for PFAS using EPA Method 1633.

The preferred material for containers is high density polyethylene (HDPE). Pre-cleaned sample containers, coolers, sample labels, and a chain of custody form will be provided by the laboratory.

Equipment

Acceptable materials for sampling include: stainless steel, HDPE, PVC, silicone, acetate, and polypropylene. Additional materials may be acceptable if pre-approved by New York State Department of Environmental Conservation's Division of Environmental Remediation.

No sampling equipment components or sample containers should come in contact with aluminum foil, low density polyethylene, glass, or polytetrafluoroethylene (PTFE, Teflon™) materials including plumbers tape and sample bottle cap liners with a PTFE layer.

A list of acceptable equipment is provided below, but other equipment may be considered appropriate based on sampling conditions.

- stainless steel inertia pump with HDPE tubing
- peristaltic pump equipped with HDPE tubing and silicone tubing
- stainless steel bailer with stainless steel ball
- bladder pump (identified as PFAS-free) with HDPE tubing

Equipment Decontamination

Standard two step decontamination using detergent (Alconox is acceptable) and clean, PFAS-free water will be performed for sampling equipment. All sources of water used for equipment decontamination should be verified in advance to be PFAS-free through laboratory analysis or certification.

Sampling Techniques

Monitoring wells should be purged in accordance with the sampling procedure (standard/volume purge or low flow purge) identified in the site work plan, which will determine the appropriate time to collect the sample. If sampling using standard purge techniques, additional purging may be needed to reduce turbidity levels, so samples contain a limited amount of sediment within the sample containers. Sample containers that contain sediment may cause issues at the laboratory, which may result in elevated reporting limits and other issues during the sample preparation that can compromise data usability. Sampling personnel should don new nitrile gloves prior to sample collection due to the potential to contact PFAS containing items (not related to the sampling equipment) during the purging activities.

DRAFT

Sample Identification and Logging

A label shall be attached to each sample container with a unique identification. Each sample shall be included on the chain of custody (COC).

Quality Assurance/Quality Control

- Immediately place samples in a cooler maintained at 4 ± 2º Celsius using ice
- Collect one field duplicate for every sample batch, minimum 1 duplicate per 20 samples. The duplicate shall consist of an additional sample at a given location
- Collect one matrix spike / matrix spike duplicate (MS/MSD) for every sample batch, minimum 1 MS/MSD per 20 samples. The MS/MSD shall consist of an additional two samples at a given location and identified on the COC
- Collect one equipment blank per day per site and minimum 1 equipment blank per 20 samples. The equipment blank shall test the new and decontaminated sampling equipment utilized to obtain a sample for residual PFAS contamination. This sample is obtained by using laboratory provided PFAS-free water and passing the water over or through the sampling device and into laboratory provided sample containers
- Additional equipment blank samples may be collected to assess other equipment that is utilized at the monitoring well
- Request appropriate data deliverable (Category B) and an electronic data deliverable

Documentation

A purge log shall document the location of the sample, sampling equipment, groundwater parameters, duplicate sample, visual description of the material, and any other observations or notes determined to be appropriate. Additionally, care should be performed to limit contact with PFAS containing materials (e.g. waterproof field books, food packaging) during the sampling process.

Personal Protection Equipment (PPE)

For most sampling Level D PPE is anticipated to be appropriate. The sampler should wear nitrile gloves while conducting field work and handling sample containers.

Field staff shall consider the clothing to be worn during sampling activities. Clothing that contains PTFE material (including GORE-TEX®) or that have been waterproofed with PFAS materials should be avoided. All clothing worn by sampling personnel should have been laundered multiple times.

Appropriate rain gear (PVC, polyurethane, or rubber rain gear are acceptable), bug spray, and sunscreen should be used that does not contain PFAS. Well washed cotton coveralls may be used as an alternative to bug spray and/or sunscreen.

PPE that contains PFAS is acceptable when site conditions warrant additional protection for the samplers and no other materials can be used to be protective. Documentation of such use should be provided in the field notes.

DRAFT

Appendix D - Sampling Protocols for PFAS in Surface Water

General

The objective of this protocol is to give general guidelines for the collection of surface water samples for PFAS analysis. The sampling procedure used should be consistent with Sampling Guidelines and Protocols – Technological Background and Quality Control/Quality Assurance for NYS DEC Spill Response Program – March 1991 (http://www.dec.ny.gov/docs/remediation_hudson_pdf/sgpsect5.pdf), with the following limitations.

Laboratory Analysis and Container

Samples collected using this protocol are intended to be analyzed for PFAS using EPA Method 1633.

The preferred material for containers is high density polyethylene (HDPE). Pre-cleaned sample containers, coolers, sample labels, and a chain of custody form will be provided by the laboratory.

Equipment

Acceptable materials for sampling include: stainless steel, HDPE, PVC, silicone, acetate, and polypropylene. Additional materials may be acceptable if pre-approved by New York State Department of Environmental Conservation's Division of Environmental Remediation.

No sampling equipment components or sample containers should come in contact with aluminum foil, low density polyethylene, glass, or polytetrafluoroethylene (PTFE, Teflon™) materials including sample bottle cap liners with a PTFE layer.

A list of acceptable equipment is provided below, but other equipment may be considered appropriate based on sampling conditions.

- stainless steel cup

Equipment Decontamination

Standard two step decontamination using detergent (Alconox is acceptable) and clean, PFAS-free water will be performed for sampling equipment. All sources of water used for equipment decontamination should be verified in advance to be PFAS-free through laboratory analysis or certification.

Sampling Techniques

Where conditions permit, (e.g. creek or pond) sampling devices (e.g. stainless steel cup) should be rinsed with site medium to be sampled prior to collection of the sample. At this point the sample can be collected and poured into the sample container.

If site conditions permit, samples can be collected directly into the laboratory container.

Sample Identification and Logging

A label shall be attached to each sample container with a unique identification. Each sample shall be included on the chain of custody (COC).

DRAFT

Quality Assurance/Quality Control

- Immediately place samples in a cooler maintained at 4 ± 2º Celsius using ice
- Collect one field duplicate for every sample batch, minimum 1 duplicate per 20 samples. The duplicate shall consist of an additional sample at a given location
- Collect one matrix spike / matrix spike duplicate (MS/MSD) for every sample batch, minimum 1 MS/MSD per 20 samples. The MS/MSD shall consist of an additional two samples at a given location and identified on the COC
- Collect one equipment blank per day per site and minimum 1 equipment blank per 20 samples. The equipment blank shall test the new and decontaminated sampling equipment utilized to obtain a sample for residual PFAS contamination. This sample is obtained by using laboratory provided PFAS-free water and passing the water over or through the sampling device and into laboratory provided sample containers
- Request appropriate data deliverable (Category B) and an electronic data deliverable

Documentation

A sample log shall document the location of the sample, sampling equipment, duplicate sample, visual description of the material, and any other observations or notes determined to be appropriate. Additionally, care should be performed to limit contact with PFAS containing materials (e.g. waterproof field books, food packaging) during the sampling process.

Personal Protection Equipment (PPE)

For most sampling Level D PPE is anticipated to be appropriate. The sampler should wear nitrile gloves while conducting field work and handling sample containers.

Field staff shall consider the clothing to be worn during sampling activities. Clothing that contains PTFE material (including GORE-TEX®) or that have been waterproofed with PFAS materials should be avoided. All clothing worn by sampling personnel should have been laundered multiple times.

Appropriate rain gear (PVC, polyurethane, or rubber rain gear are acceptable), bug spray, and sunscreen should be used that does not contain PFAS. Well washed cotton coveralls may be used as an alternative to bug spray and/or sunscreen.

PPE that contains PFAS is acceptable when site conditions warrant additional protection for the samplers and no other materials can be used to be protective. Documentation of such use should be provided in the field notes.

DRAFT

Appendix E - Sampling Protocols for PFAS in Private Water Supply Wells

General

The objective of this protocol is to give general guidelines for the collection of water samples from private water supply wells (with a functioning pump) for PFAS analysis. The sampling procedure used should be consistent with Sampling Guidelines and Protocols – Technological Background and Quality Control/Quality Assurance for NYS DEC Spill Response Program – March 1991 (http://www.dec.ny.gov/docs/remediation_hudson_pdf/sgpsect5.pdf), with the following limitations.

Laboratory Analysis and Container

Drinking water samples collected using this protocol are intended to be analyzed for PFAS by EPA Method 537, 537.1, 533, or ISO Method 25101. The preferred material for containers is high density polyethylene (HDPE). Pre-cleaned sample containers, coolers, sample labels, and a chain of custody form will be provided by the laboratory.

Equipment

Acceptable materials for sampling include stainless steel, HDPE, PVC, silicone, acetate, and polypropylene. Additional materials may be acceptable if pre-approved by New York State Department of Environmental Conservation's Division of Environmental Remediation.

No sampling equipment components or sample containers should come in contact with aluminum foil, low density polyethylene, glass, or polytetrafluoroethylene (PTFE, Teflon™) materials (e.g. plumbers tape), including sample bottle cap liners with a PTFE layer.

Equipment Decontamination

Standard two step decontamination using detergent (Alconox is acceptable) and clean, PFAS-free water will be performed for sampling equipment. All sources of water used for equipment decontamination should be verified in advance to be PFAS-free through laboratory analysis or certification.

Sampling Techniques

Locate and assess the pressure tank and determine if any filter units are present within the building. Establish the sample location as close to the well pump as possible, which is typically the spigot at the pressure tank. Ensure sampling equipment is kept clean during sampling as access to the pressure tank spigot, which is likely located close to the ground, may be obstructed and may hinder sample collection.

Prior to sampling, a faucet downstream of the pressure tank (e.g., washroom sink) should be run until the well pump comes on and a decrease in water temperature is noted which indicates that the water is coming from the well. If the homeowner is amenable, staff should run the water longer to purge the well (15+ minutes) to provide a sample representative of the water in the formation rather than standing water in the well and piping system including the pressure tank. At this point a new pair of nitrile gloves should be donned and the sample can be collected from the sample point at the pressure tank.

Sample Identification and Logging

A label shall be attached to each sample container with a unique identification. Each sample shall be included on the chain of custody (COC).

DRAFT

Quality Assurance/Quality Control

- Immediately place samples in a cooler maintained at 4 ± 2º Celsius using ice
- Collect one field duplicate for every sample batch, minimum 1 duplicate per 20 samples. The duplicate shall consist of an additional sample at a given location
- Collect one matrix spike / matrix spike duplicate (MS/MSD) for every sample batch, minimum 1 MS/MSD per 20 samples. The MS/MSD shall consist of an additional two samples at a given location and identified on the COC
- If equipment was used, collect one equipment blank per day per site and a minimum 1 equipment blank per 20 samples. The equipment blank shall test the new and decontaminated sampling equipment utilized to obtain a sample for residual PFAS contamination. This sample is obtained by using laboratory provided PFAS-free water and passing the water over or through the sampling device and into laboratory provided sample containers.
- A field reagent blank (FRB) should be collected at a rate of one per 20 samples. The lab will provide a FRB bottle containing PFAS free water and one empty FRB bottle. In the field, pour the water from the one bottle into the empty FRB bottle and label appropriately.
- Request appropriate data deliverable (Category B) and an electronic data deliverable
- For sampling events where multiple private wells (homes or sites) are to be sampled per day, it is acceptable to collect QC samples at a rate of one per 20 across multiple sites or days.

Documentation

A sample log shall document the location of the private well, sample point location, owner contact information, sampling equipment, purge duration, duplicate sample, visual description of the material, and any other observations or notes determined to be appropriate and available (e.g. well construction, pump type and location, yield, installation date). Additionally, care should be performed to limit contact with PFAS containing materials (e.g. waterproof field books, food packaging) during the sampling process.

Personal Protection Equipment (PPE)

For most sampling Level D PPE is anticipated to be appropriate. The sampler should wear nitrile gloves while conducting field work and handling sample containers.

Field staff shall consider the clothing to be worn during sampling activities. Clothing that contains PTFE material (including GORE-TEX®) or that have been waterproofed with PFAS materials should be avoided. All clothing worn by sampling personnel should have been laundered multiple times.

DRAFT

Appendix F - Sampling Protocols for PFAS in Fish

This appendix contains a copy of the latest guidelines developed by the Division of Fish and Wildlife (DFW) entitled "General Fish Handling Procedures for Contaminant Analysis" (Ver. 8).

Procedure Name: General Fish Handling Procedures for Contaminant Analysis

Number: FW-005

Purpose: This procedure describes data collection, fish processing and delivery of fish collected for contaminant monitoring. It contains the chain of custody and collection record forms that should be used for the collections.

Organization: Environmental Monitoring Section
Bureau of Ecosystem Health
Division of Fish and Wildlife (DFW)
New York State Department of Environmental Conservation (NYSDEC)
625 Broadway
Albany, New York 12233-4756

Version: 8

Previous Version Date: 21 March 2018

Summary of Changes to this Version: Updated bureau name to Bureau of Ecosystem Health. Added direction to list the names of all field crew on the collection record. Minor formatting changes on chain of custody and collection records.

Originator or Revised by: Wayne Richter, Jesse Becker

Date: 26 April 2019

Quality Assurance Officer and Approval Date: Jesse Becker, 26 April 2019

DRAFT

DRAFT

DRAFT

DRAFT

DRAFT

DRAFT

DRAFT

DRAFT

Appendix G – PFAS Analyte List

Group	Chemical Name	Abbreviation	CAS Number
Perfluoroalkyl sulfonic acids	Perfluorobutanesulfonic acid	PFBS	375-73-5
	Perfluoropentanesulfonic acid	PFPeS	2706-91-4
	Perfluorohexanesulfonic acid	PFHxS	355-46-4
	Perfluoroheptanesulfonic acid	PFHpS	375-92-8
	Perfluorooctanesulfonic acid	PFOS	1763-23-1
	Perfluorononanesulfonic acid	PFNS	68259-12-1
	Perfluorodecanesulfonic acid	PFDS	335-77-3
	Perfluorododecanesulfonic acid	PFDoS	79780-39-5
Perfluoroalkyl carboxylic acids	Perfluorobutanoic acid	PFBA	375-22-4
	Perfluoropentanoic acid	PFPeA	2706-90-3
	Perfluorohexanoic acid	PFHxA	307-24-4
	Perfluoroheptanoic acid	PFHpA	375-85-9
	Perfluorooctanoic acid	PFOA	335-67-1
	Perfluorononanoic acid	PFNA	375-95-1
	Perfluorodecanoic acid	PFDA	335-76-2
	Perfluoroundecanoic acid	PFUnA	2058-94-8
	Perfluorododecanoic acid	PFDoA	307-55-1
	Perfluorotridecanoic acid	PFTrDA	72629-94-8
	Perfluorotetradecanoic acid	PFTeDA	376-06-7
Per- and Polyfluoroether carboxylic acids	Hexafluoropropylene oxide dimer acid	HFPO-DA	13252-13-6
	4,8-Dioxa-3H-perfluorononanoic acid	ADONA	919005-14-4
	Perfluoro-3-methoxypropanoic acid	PFMPA	377-73-1
	Perfluoro-4-methoxybutanoic acid	PFMBA	863090-89-5
	Nonafluoro-3,6-dioxaheptanoic acid	NFDHA	151772-58-6
Fluorotelomer sulfonic acids	4:2 Fluorotelomer sulfonic acid	4:2-FTS	757124-72-4
	6:2 Fluorotelomer sulfonic acid	6:2-FTS	27619-97-2
	8:2 Fluorotelomer sulfonic acid	8:2-FTS	39108-34-4
Fluorotelomer carboxylic acids	3:3 Fluorotelomer carboxylic acid	3:3 FTCA	356-02-5
	5:3 Fluorotelomer carboxylic acid	5:3 FTCA	914637-49-3
	7:3 Fluorotelomer carboxylic acid	7:3 FTCA	812-70-4
Perfluorooctane sulfonamides	Perfluorooctane sulfonamide	PFOSA	754-91-6
	N-methylperfluorooctane sulfonamide	NMeFOSA	31506-32-8
	N-ethylperfluorooctane sulfonamide	NEtFOSA	4151-50-2
Perfluorooctane sulfonamidoacetic acids	N-methylperfluorooctane sulfonamidoacetic acid	N-MeFOSAA	2355-31-9
	N-ethylperfluorooctane sulfonamidoacetic acid	N-EtFOSAA	2991-50-6
Perfluorooctane sulfonamide ethanols	N-methylperfluorooctane sulfonamidoethanol	MeFOSE	24448-09-7
	N-ethylperfluorooctane sulfonamidoethanol	EtFOSE	1691-99-2

DRAFT

Group	Chemical Name	Abbreviation	CAS Number
Ether sulfonic acids	9-Chlorohexadecafluoro-3-oxanonane-1-sulfonic acid (F-53B Major)	9Cl-PF3ONS	756426-58-1
	11-Chloroeicosafluoro-3-oxaundecane-1-sulfonic acid (F-53B Minor)	11Cl-PF3OUdS	763051-92-9
	Perfluoro(2-ethoxyethane) sulfonic acid	PFEESA	113507-82-7

DRAFT

Appendix H - Data Review Guidelines for Analysis of PFAS in Non-Potable Water and Solids

General

These guidelines are intended to be used for the validation of PFAS using EPA Method 1633 for projects within the Division of Environmental Remediation (DER). Data reviewers should understand the methodology and techniques utilized in the analysis. Consultation with the end user of the data may be necessary to assist in determining data usability based on the data quality objectives in the Quality Assurance Project Plan. A familiarity with the laboratory's Standard Operating Procedure may also be needed to fully evaluate the data. If you have any questions, please contact DER's Quality Assurance Officer, Dana Barbarossa, at dana.barbarossa@dec.ny.gov.

Preservation and Holding Time

Samples should be preserved with ice to a temperature of less than 6°C upon arrival at the lab. The holding time is 28 days to extraction for aqueous and solid samples. The time from extraction to analysis for aqueous samples is 28 days and 40 days for solids.

Temperature greatly exceeds 6ºC upon arrival at the lab*	Use professional judgement to qualify detects and non-detects as estimated or rejected
Holding time exceeding 28 days to extraction	Use professional judgement to qualify detects and non-detects as estimated or rejected if holding time is grossly exceeded

*Samples that are delivered to the lab immediately after sampling may not meet the thermal preservation guidelines. Samples are considered acceptable if they arrive on ice or an attempt to chill the samples is observed.

Initial Calibration

The initial calibration should contain a minimum of six standards for linear fit and six standards for a quadratic fit. The relative standard deviation (RSD) for a quadratic fit calibration should be less than 20%.

The low-level calibration standard should be within 50% - 150% of the true value, and the mid-level calibration standard within 70% - 130% of the true value.

%RSD >20%	J flag detects and UJ non detects

Continuing Calibration Verification

Continuing calibration verification (CCV) checks should be analyzed at a frequency of one per ten field samples. If CCV recovery is very low, where detection of the analyte could be in question, ensure a low level CCV was analyzed and use to determine data quality.

CCV recovery <70 or >130%	J flag results

DRAFT

Blanks

There should be no detections in the method blanks above the reporting limits. Equipment blanks, field blanks, rinse blanks etc. should be evaluated in the same manner as method blanks. Use the most contaminated blank to evaluate the sample results.

Blank Result	Sample Result	Qualification
Any detection	<Reporting limit	Qualify as ND at reporting limit
Any detection	>Reporting Limit and >10x the blank result	No qualification
>Reporting limit	>Reporting limit and <10x blank result	J+ biased high

Field Duplicates

A blind field duplicate should be collected at rate of one per twenty samples. The relative percent difference (RPD) should be less than 30% for analyte concentrations greater than two times the reporting limit. Use the higher result for final reporting.

RPD >30%	Apply J qualifier to parent sample

Lab Control Spike

Lab control spikes should be analyzed with each extraction batch or one for every twenty samples. In the absence of lab derived criteria, use 70% - 130% recovery criteria to evaluate the data.

Recovery <70% or >130% (lab derived criteria can also be used)	Apply J qualifier to detects and UJ qualifier to non detects

Matrix Spike/Matrix Spike Duplicate

One matrix spike and matrix spike duplicate should be collected at a rate of one per twenty samples. Use professional judgement to reject results based on out of control MS/MSD recoveries.

Recovery <70% or >130% (lab derived criteria can also be used)	Apply J qualifier to detects and UJ qualifier to non detects of parent sample only
RPD >30%	Apply J qualifier to detects and UJ qualifier to non detects of parent sample only

Extracted Internal Standards (Isotope Dilution Analytes)

Problematic analytes (e.g. PFBA, PFPeA, fluorotelomer sulfonates) can have wider recoveries without qualification. Qualify corresponding native compounds with a J flag if outside of the range.

Recovery <50% or >150%	Apply J qualifier
Recovery <25% or >150% for poor responding analytes	Apply J qualifier
Isotope Dilution Analyte (IDA) Recovery <10%	Reject results

DRAFT

Signal to Noise Ratio

The signal to noise ratio for the quantifier ion should be at least 3:1. If the ratio is less than 3:1, the peak is discernable from the baseline noise and symmetrical, the result can be reported. If the peak appears to be baseline noise and/or the shape is irregular, qualify the result as tentatively identified.

Reporting Limits

If project-specific reporting limits were not met, please indicate that in the report along with the reason (e.g. over dilution, dilution for non-target analytes, high sediment in aqueous samples).

Peak Integrations

Target analyte peaks should be integrated properly and consistently when compared to standards. Ensure branched isomer peaks are included for PFAS where standards are available. Inconsistencies should be brought to the attention of the laboratory or identified in the data review summary report.

DRAFT

ATTACHMENT 3

Roux's Standard Operating Procedures

DRAFT

Date: May 5, 2000

1.0 PURPOSE

The purpose for this standard operating procedure (SOP) is to establish the guidelines for decontamination of all field equipment potentially exposed to contamination during drilling, and soil and water sampling. The objective of decontamination is to ensure that all drilling, and soil-sampling and water-sampling equipment is decontaminated (free of potential contaminants): 1) prior to being brought onsite to avoid the introduction of potential contaminants to the site; 2) between drilling and sampling events/activities onsite to eliminate the potential for cross-contamination between boreholes and/or wells; and 3) prior to the removal of equipment from the site to prevent the transportation of potentially contaminated equipment offsite.

In considering decontamination procedures, state and federal regulatory agency requirements must be considered because of potential variability between state and federal requirements and because of variability in the requirements of individual states. Decontamination procedures must be in compliance with state and/or federal protocols in order that regulatory agency(ies) scrutiny of the procedures and data collected do not result in non-acceptance (invalidation) of the work undertaken and data collected.

2.0 PROCEDURE FOR DRILLING EQUIPMENT

The following is a minimum decontamination procedure for drilling equipment. Drilling equipment decontamination procedures, especially any variation from the method itemized below, will be documented on an appropriate field form or in the field notebook.

2.1 The rig and all associated equipment should be properly decontaminated by the contractor before arriving at the test site.

2.2 The augers, drilling casings, rods, samplers, tools, rig, and any piece of equipment that can come in contact (directly or indirectly) with the soil, will be steam cleaned onsite prior to set up for drilling to ensure proper decontamination.

2.3 The same steam cleaning procedures will be followed between boreholes (at a fixed on-site location[s], if appropriate) and before leaving the site at the end of the study.

2.4 All on-site steam cleaning (decontamination) activities will be monitored and documented by a member(s) of the staff of Roux Associates, Inc.

2.5 If drilling activities are conducted in the presence of thick, sticky oils (e.g., PCBs) which coat drilling equipment, then special decontamination procedures may have to be utilized before steam cleaning (e.g., hexane scrub and wash).

DRAFT

2.6 Containment of decontamination fluids may be necessary (e.g., rinseate from steam cleaning) or will be required (e.g., hexane), and disposal must be in accordance with state and/or federal procedures.

3.0 PROCEDURE FOR SOIL-SAMPLING EQUIPMENT

The following is a minimum decontamination procedure for soil-sampling equipment (e.g., split spoons, stainless-steel spatulas). Soil-sampling equipment decontamination procedures, especially any variation from the method itemized below, will be documented on an appropriate field form or in the field notebook.

3.1 Wear disposable gloves while cleaning equipment to avoid cross-contamination and change gloves as needed.

3.2 Steam clean the sampler or rinse with potable water. If soil-sampling activities are conducted in the presence of thick, sticky oils (e.g., PCBs) which coat sampling equipment, then special decontamination procedures may have to be utilized before steam cleaning and washing in detergent solution (e.g., hexane scrub and wash).

3.3 Prepare a non-phosphate, laboratory-grade detergent solution and distilled or potable water in a clean bucket.

3.4 Disassemble the sampler, as necessary and immerse all parts and other sampling equipment in the solution.

3.5 Scrub all equipment in the bucket with a brush to remove any adhering particles.

3.6 Rinse all equipment with copious amounts of potable water followed by distilled or deionized water.

3.7 Place clean equipment on a clean plastic sheet (e.g., polyethylene)

3.8 Reassemble the cleaned sampler, as necessary.

3.9 Transfer the sampler to the driller (or helper) making sure that this individual is also wearing clean gloves or wrap the equipment with a suitable material (e.g., plastic bag, aluminum foil.

As part of the decontamination procedure for soil-sampling equipment, state and/or federal protocols must be considered. These may require procedures above those specified as minimum for Roux Associates, Inc., such as the use of nitric acid, acetone, etc. Furthermore, the containment and proper disposal of decontamination fluids must be considered with respect to regulatory agency(ies) requirements.

DRAFT

4.0 PROCEDURE FOR WATER-SAMPLING EQUIPMENT

The following is a decontamination procedure for water-sampling equipment (e.g., bailers, pumps). Water-sampling equipment decontamination procedures, especially any variation from the method itemized below, will be documented on an appropriate field form or in the field notebook.

4.1 Decontamination procedures for bailers follow:

a. Wear disposable gloves while cleaning bailer to avoid cross-contamination and change gloves as needed.

b. Prepare a non-phosphate, laboratory-grade detergent solution and potable water in a bucket.

c. Disassemble bailer (if applicable) and discard cord in an appropriate manner and scrub each part of the bailer with a brush and solution.

d. Rinse with potable water and reassemble bailer.

e. Rinse with copious amounts of distilled or deionized water.

f. Air dry.

g. Wrap equipment with a suitable material (e.g., clean plastic bag, aluminum foil).

h. Rinse bailer at least three times with distilled or deionized water before use.

4.2 Decontamination procedures for pumps follow:

a. Wear disposable gloves while cleaning pump to avoid cross-contamination and change gloves as needed.

b. Prepare a non-phosphate, laboratory-grade detergent solution and potable water in a clean bucket, clean garbage can, or clean 55-gallon drum.

c. Flush the pump and discharge hose (if not disposable) with the detergent solution and discard disposable tubing and/or cord in an appropriate manner.

d. Flush the pump and discharge hose (if not disposable) with potable water.

e. Place the pump on clear plastic sheeting.

f. Wipe any pump-related equipment (e.g., electrical lines, cables, discharge hose) that entered the well with a clean cloth and detergent solution, and rinse or wipe with a clean cloth and potable water.

DRAFT

g. Air dry.

h. Wrap equipment with a suitable material (e.g., clean plastic bag).

As part of the decontamination procedure for water-sampling equipment, state and/or federal protocols must be considered. These may require procedures above those specified as minimum for Roux Associates, Inc., such as the use of nitric acid, acetone, etc. Furthermore, the containment and proper disposal of decontamination fluids must be considered with respect to regulatory agency(ies) requirements.

DRAFT

Date: May 5, 2000

1.0 PURPOSE

The purpose of this Standard Operating Procedure (SOP) is to establish guidelines for the collection of soil samples for laboratory analysis. This SOP is applicable to soil samples collected from split-spoon samplers during drilling, hand auger samples, grab samples from stockpiled soils, surface samples, test pit samples, etc.

2.0 CONSIDERATIONS

Soil samples may be collected in either a random or biased manner. Random samples can be based on a grid system or statistical methodology. Biased samples can be collected in areas of visible impact or suspected source areas. Soil samples can be collected at the surface, shallow subsurface, or at depth. When samples are collected at depth the water content should be noted, since generally "soil sampling" is restricted to the unsaturated zone. Equipment selection will be determined by the depth of the sample to be collected. A thorough description of the sampling locations and proposed methods of sample collection should be included in the work plan.

Commonly, surface sampling refers to the collection of samples at a 0 to 6-inch depth interval. Certain regulatory agencies may define the depth interval of a surface sample differently, and this must be defined in the work plan. Collection of surface soil samples is most efficiently accomplished with the use of a stainless-steel trowel or scoop. For samples at greater depths a decontaminated bucket auger or power auger may be needed to advance the hole to the point of sample collection. Another clean bucket auger should then be used to collect the sample. To collect samples at depths of greater than approximately six feet the use of a drill rig and split spoon samples will usually be necessary. In some situations, sample locations are accessed with the use of a backhoe.

DRAFT

3.0 MATERIALS/EQUIPMENT

a. A work plan which outlines soil sampling requirements.

b. Field notebook, field form(s), maps, chain-of-custody forms, and custody seals.

c. Decontamination supplies (including: non-phosphate, laboratory grade detergent, buckets, brushes, potable water, distilled water, regulatory-required reagents, aluminum foil, plastic sheeting, etc.).

d. Sampling device (split-spoon sampler, stainless steel hand auger, stainless steel trowel, etc.).

e. Stainless steel spoons or spatulas.

f. Disposable sampling gloves.

g. Laboratory-supplied sample containers with labels.

h. Cooler with blue or wet ice.

i. Plastic sheeting.

j. Black pen and indelible marker.

k. Zip-lock bags and packing material.

l. Tape measure.

m. Paper towels or clean rags.

n. Masking and packing tape.

o. Overnight (express) mail forms.

4.0 DECONTAMINATION

All reusable sampling equipment will be thoroughly cleaned according to the decontamination SOP. Where possible, thoroughly pre-cleaned and wrapped sampling equipment should be used and dedicated to individual sampling locations. Disposable items such as sampling gloves, aluminum foil, and plastic sheeting will be changed after each use and discarded in an appropriate manner.

5.0 PROCEDURE

5.1 Prior to collecting soil samples, ensure that all sampling equipment has been thoroughly cleaned according to the decontamination SOP. If samples are to be collected at depth, then the boring must be advanced with thoroughly cleaned equipment to the desired sampling horizon and a different thoroughly cleaned sampler must be used to collect the sample.

5.2 Using disposable gloves and a pre-cleaned, stainless steel spatula or spoon, extract the soil sample from the sampler, measure the recovery, and separate the wash from the true sample. Where allowed by regulatory agency(ies), disposable plastic spoons may be used.

5.3 Place the sample in a laboratory-supplied, pre-cleaned sample container. This should be done as quickly as possible and this is especially important when sampling for volatile organic compounds (VOCs). Samples to be analyzed for VOCs must be collected prior to other constituents.

5.4 The sample container will be labeled with appropriate information such as, client name, site location, sample identification (location, depth, etc.), date and time of collection, and sampler's initials.

DRAFT

5.5 Using the remaining portion of soil from the sampler, log the sample in detail and record sediment characteristics (color, odor, moisture, texture, density, consistency, organic content, layering, grain size, etc.).

5.6 If soil samples are to be composited in the field, then equal portions from selected locations will be placed on a clean plastic sheet and homogenized. Alternately, several samples may be submitted to the laboratory for compositing by weight. The method used is dependent upon regulatory requirements. Specific compositing procedures shall be approved by the appropriate regulatory agency and described in the work plan. Samples to be analyzed for VOCs will not be composited unless required by a regulatory agency.

5.7 After the sample has been collected, labeled, and logged in detail, it is placed in a zip-lock bag and stored in a cooler at 4°C.

5.8 A chain-of-custody form is completed for all samples collected. One copy is retained and two are sent with the samples in a zip-lock bag to the laboratory. A custody seal is placed on the cooler prior to shipment.

5.9 Samples collected from Monday to Friday are to be delivered to the laboratory within 24 hours of collection. If Saturday delivery is unavailable, samples collected on Friday must be delivered by Monday morning. Check the work plan to determine if any analytes require a shorter delivery time.

5.10 The field notebook and appropriate forms should include, but not be limited to the following: client name, site location, sample location, sample depth, sample identification, date and time collected, sampler's name, method of sample collection, number and type of containers, geologic description of material, description of decontamination procedures, etc. A site map should be prepared with exact measurements to each sample location in case follow-up sampling is necessary.

5.11 All reusable sampling equipment must be thoroughly cleaned in accordance with the decontamination SOP. Following the final decontamination (after all samples are collected) the sampling equipment is wrapped in aluminum foil. Discard any gloves, foil, plastic, etc. in an appropriate manner that is consistent with site conditions.

END OF PROCEDURE

DRAFT

Date: May 5, 2000

1.0 PURPOSE

The purpose of this standard operating procedure (SOP) is to establish guidelines for sample handling which will allow consistent and accurate results. Valid chemistry data are integral to investigations that characterize media-quality conditions. Thus, this SOP is designed to ensure that once samples are collected, they are preserved, packed and delivered in a manner which will maintain sample integrity to as great an extent as possible. The procedures outlined are applicable to most sampling events and any required modifications must be clearly described in the work plan.

2.0 CONSIDERATIONS

Sample containers, sampling equipment decontamination, quality assurance/quality control (QA/QC), sample preservation, and sample handling are all components of this SOP.

2.1 Sample Containers

Prior to collection of a sample, considerations must be given to the type of container that will be used to store and transport the sample. The type and number of containers selected is usually based on factors such as sample matrix, potential contaminants to be encountered, analytical methods requested, and the laboratory's internal quality assurance requirements. In most cases, the overriding considerations will be the analytical methodology, or the state or federal regulatory requirements because these regulations generally encompass the other factors. The sample container selected is usually based on some combination of the following criteria:

a. Reactivity of Container Material with Sample

Choosing the proper composition of sample containers will help to ensure that the chemical and physical integrity of the sample is maintained. For sampling potentially hazardous material, glass is the recommended container type because it is chemically inert to most substances. Plastic containers are not recommended for most hazardous wastes because the potential exists for contaminants to adsorb to the surface of the plastic or for the plasticizer to leach into the sample.

In some instances, however, the sample characteristics or analytes of interest may dictate that plastic containers be used instead of glass. Because some metals species will adhere to the sides of the glass containers in an aqueous matrix, plastic bottles (e.g., nalgene) must be used for samples collected for metals analysis. A separate, plastic

DRAFT

container should accompany glass containers if metals analysis is to be performed along with other analyses. Likewise, other sample characteristics may dictate that glass cannot be used. For example, in the case of a strong alkali waste or hydrofluoric solution, plastic containers may be more suitable because glass containers may be etched by these compounds and create adsorptive sites on the container's surface.

b. Volume of the Container

The volume of sample to be collected will be dictated by the analysis being performed and the sample matrix. The laboratory must supply bottles of sufficient volume to perform the required analysis. In most cases, the methodology dictates the volume of sample material required to complete the analysis. However, individual laboratories may provide larger volume containers for various analytes to ensure sufficient quantities for duplicates or other QC checks.

To facilitate transfer of the sample from the sampler into the container and to minimize spillage and sample disturbance, wide-mouth containers are recommended. Aqueous volatile organic samples must be placed into 40-milliliter (ml) glass vials with polytetrafluoroethylene (PTFE) (e.g., TeflonTM) septums. Non-aqueous volatile organic samples should be collected in the same type of vials or in 4-ounce (oz) wide-mouth jars provided by the laboratory. These jars should have PTFE-lined screw caps.

c. Color of Container

Whenever possible, amber glass containers should be used to prevent photodegradation of the sample, except when samples are being collected for metals analysis. If amber containers are not available, then containers holding samples should be protected from light (i.e., place in cooler with ice immediately after filling).

d. Container Closures

Container closures must screw on and off the containers and form a leak-proof seal. Container caps must not be removed until the container is ready to be filled with the sample, and the container cap must be replaced (securely) immediately after filling it. Closures should be constructed of a material which is inert with respect to the sampled material, such as PTFE (e.g., TeflonTM). Alternately, the closure may be separated from the sample by a closure liner that is inert to the sample material such as PTFE sheeting. If soil or sediment samples are being collected, the threads of the container must be wiped clean with a dedicated paper towel or cloth, so the cap can be threaded properly.

DRAFT

e. Decontamination of Sample Containers

Sample containers must be laboratory cleaned by the laboratory performing the analysis. The cleaning procedure is dictated by the specific analysis to be performed on the sample. Sample containers must be carefully examined to ensure that all containers appear clean. Do not mistake the preservative as unwanted residue. The bottles should not be field cleaned. If there is any question regarding the integrity of the bottle, then the laboratory must be contacted immediately and the bottle(s) replaced.

f. Sample Bottle Storage and Transport

No matter where the sample bottles are, whether at the laboratory waiting to be packed for shipment or in the field waiting to be filled with sample, care must be taken to avoid contamination. Sample shuttles or coolers, and sample bottles must be stored and transported in clean environments. Sample bottles and clean sampling equipment must never be stored near solvents, gasoline, or other equipment that is a potential source of cross-contamination. When under chain of custody, sample bottles must be secured in locked vehicles, and custody sealed in shuttles or in the presence of authorized personnel. Information which documents that proper storage and transport procedures have been followed must be included in the field notebook and on appropriate field forms.

2.2 Decontamination of Sampling Equipment

Proper decontamination of all re-usable sampling equipment is critical for all sampling episodes. The SOP for Decontamination of Field Equipment and SOPs for method-specific or instrument-specific tasks must also be referred to for guidance for decontamination of various types of equipment.

2.3 Quality Assurance/Quality Control Samples

QA/QC samples are intended to provide control over the proper collection and tracking of environmental measurements, and subsequent review, interpretation and validation of generated analytical data. The SOPs for Collection of Quality Control Samples, for Evaluation and Validation of Data, and for Field Record Keeping and Quality Assurance/Quality Control must be referred to for detailed guidance regarding these respective procedures. SOPs for method-specific or instrument-specific tasks must also be referred to for guidance for QA/QC procedures.

DRAFT

2.4 Sample Preservation Requirements

Certain analytical methodologies for specific analytes require chemical additives in order to stabilize and maintain sample integrity. Generally, this is accomplished under the following two scenarios:

a. Sample bottles are preserved at the laboratory prior to shipment into the field.

b. Preservatives are added in the field immediately after the samples are collected.

Many laboratories provide pre-preserved bottles as a matter of convenience and to help ensure that samples will be preserved immediately upon collection. A problem associated with this method arises if not enough sample could be collected, resulting in too much preservative in the sample. More commonly encountered problems with this method include the possibility of insufficient preservative provided to achieve the desired pH level or the need for additional preservation due to chemical reactions caused by the addition of sample liquids to pre-preserved bottles. The use of pre-preserved bottles is acceptable; however, field sampling teams must always be prepared to add additional preservatives to samples if the aforementioned situations occur. Furthermore, care must be exercised not to overfill sample bottles containing preservatives to prevent the sample and preservative from spilling and therefore diluting the preservative (i.e., not having enough preservative for the volume of sample).

When samples are preserved after collection, special care must be taken. The transportation and handling of concentrated acids in the field requires additional preparation and adherence to appropriate preservation procedures. All preservation acids used in the field should be trace-metal or higher-grade.

2.5 Sample Handling

After the proper sample bottles have been received under chain-of-custody, properly decontaminated equipment has been used to collect the sample, and appropriate preservatives have been added to maintain sample integrity, the final step for the field personnel is checking the sample bottles prior to proper packing and delivery of the samples to the laboratory.

All samples should be organized and the labels checked for accuracy. The caps should be checked for tightness and any 40-ml volatile organic compound (VOC) bottles must be checked for bubbles. Each sample bottle must be placed in an individual Ziploc® bag to protect the label, and placed on ice. The bottles must be carefully packed to prevent breakage during transport. When several bottles have been collected for an individual sample, they should not be placed adjacent to each other in the cooler to prevent possible breakage of all bottles for a given sample. If there are any samples which are known or suspected to be highly

DRAFT

contaminated, these should be placed in an individual cooler under separate chain-of-custody to prevent possible cross contamination. Sufficient ice (wet or blue packs) should be placed in the cooler to maintain the temperature at 4 degrees Celsius (°C) until delivery at the laboratory. Consult the work plan to determine if a particular ice is specified as the preservation for transportation (e.g., the United States Environmental Protection Agency does not like the use of blue packs because they claim that the samples will not hold at 4°C). If additional coolers are required, then they should be purchased. The chain-of-custody form should be properly completed, placed in a "zip-lock" bag, and placed in the cooler. One copy must be maintained for the project files. The cooler should be sealed with packing tape and a custody seal. The custody seal number should be noted in the field book. Samples collected from Monday through Friday will be delivered to the laboratory within 24 hours of collection. If Saturday delivery is not available, samples collected on Friday must be delivered by Monday morning. Check the work plan to determine if certain analytes require a shorter delivery time. If overnight mail is utilized, then the shipping bill must be maintained for the files and the laboratory must be called the following day to confirm receipt.

3.0 EQUIPMENT AND MATERIALS

3.1 General equipment and materials may include, but not necessarily be limited to, the following:

a. Sample bottles of proper size and type with labels.

b. Cooler with ice (wet or blue pack).

c. Field notebook, appropriate field form(s), chain-of-custody form(s), custody seals.

d. Black pen and indelible marker.

e. Packing tape, "bubble wrap," and "zip-lock" bags.

f. Overnight (express) mail forms and laboratory address.

g. Health and safety plan (HASP).

h. Work plan/scope of work.

i. Pertinent SOPs for specified tasks and their respective equipment and materials.

3.2 Preservatives for specific samples/analytes as specified by the laboratory. Preservatives must be stored in secure, spillproof glass containers with their content, concentration, and date of preparation and expiration clearly labeled.

DRAFT

3.3 Miscellaneous equipment and materials including, but not necessarily limited to, the following:

a. Graduated pipettes.

b. Pipette bulbs.

c. Litmus paper.

d. Glass stirring rods.

e. Protective goggles.

f. Disposable gloves.

g. Lab apron.

h. First aid kit.

i. Portable eye wash station.

j. Water supply for immediate flushing of spillage, if appropriate.

k. Shovel and container for immediate containerization of spillage-impacted soils, if appropriate.

4.0 PROCEDURE

4.1 Examine all bottles and verify that they are clean and of the proper type, number, and volume for the sampling to be conducted.

4.2 Label bottles carefully and clearly with project name and number, site location, sample identification, date, time, and the sampler's initials using an indelible marker.

4.3 Collect samples in the proper manner (refer to specific sampling SOPs).

4.4 Conduct preservation activities as required after each sample has been collected. Field preservation must be done immediately and must not be done later than 30 minutes after sample collection.

4.5 Conduct QC sampling, as required.

4.6 Seal each container carefully and place in an individual "zip lock" bag.

4.7 Organize and carefully pack all samples in the cooler immediately after collection (e.g., bubble wrap). Insulate samples so that breakage will not occur.

DRAFT

4.8 Complete and place the chain-of-custody form in the cooler after all samples have been collected. Maintain one copy for the project file. If the cooler is to be transferred several times prior to shipment or delivery to the laboratory, it may be easier to tape the chain-of-custody to the exterior of the sealed cooler. When exceptionally hazardous samples are known or suspected to be present, this should be identified on the chain-of-custody as a courtesy to the laboratory personnel.

4.9 Add additional ice as necessary to ensure that it will last until receipt by the laboratory.

4.10 Seal the cooler with packing tape and a custody seal. Record the number of the custody seal in the field notebook and on the field form. If there are any exceptionally hazardous samples, then shipping regulations should be examined to ensure the sample containers and coolers are in compliance and properly labeled.

4.11 Samples collected from Monday through Friday will be delivered to the laboratory within 24 hours of collection. If Saturday delivery is not available, samples collected on Friday must be delivered by Monday morning. Check the work plan to determine if certain analytes require a shorter delivery time.

4.12 Maintain the shipping bill for the project files if overnight mail is utilized and call the laboratory the following day to confirm receipt.

END OF PROCEDURE

DRAFT

Date: May 5, 2000

1.0 PURPOSE

The purpose of this standard operating procedure (SOP) is to establish guidelines for the sampling of ground-water monitoring wells for dissolved constituents. As part of the SOP for the sampling of ground-water monitoring wells, sample collection equipment and devices must be considered, and equipment decontamination and pre-sampling procedures (e.g., measuring water levels, sounding wells, and purging wells) must be implemented. Sampling objectives must be firmly established in the work plan before considering the above.

Valid water-chemistry data are integral to a hydrogeologic investigation that characterizes ground-water quality conditions. Water-quality data are used to evaluate both current and historic aquifer chemistry conditions, as well as to estimate future conditions (e.g., trends, migration pathways). Water-quality data can be used to construct ground-water quality maps to illustrate chemical conditions within the flow system, to generate water-quality plots to depict conditions with time and trends, and to perform statistical analyses to quantify data variability, trends, and cleanup levels.

2.0 EQUIPMENT AND MATERIALS

2.1 In order to sample ground water from monitoring wells, specific equipment and materials are required. The equipment and materials list may include, but not necessarily be limited to, the following:

a. Bailers (Teflon™ or stainless steel).

b. Pumps (centrifugal, peristaltic, bladder, electric submersible, bilge, hand-operated diaphragm, etc.).

c. Gas-displacement device(s).

d. Air-lift device(s).

e. Teflon™ tape, electrical tape.

f. Appropriate discharge hose.

g. Appropriate discharge tubing (e.g., polypropylene, teflon, etc.) if using a peristaltic pump.

h. Appropriate compressed gas if using bladder-type or gas-displacement device.

DRAFT

i. Portable generator and gasoline or alternate power supply if using an electric submersible pump.

j. Non-absorbent cord (e.g., polypropylene, etc.).

k. Plastic sheeting.

l. Tape measure (stainless steel, steel, fiberglass) with 0.01-foot measurement increments and chalk (blue carpenter's).

m. Electronic water-level indicators (e.g., m-scope, etc.) or electric water-level/product level indicators.

n. Non-phosphate, laboratory-grade detergent.

o. Distilled/Deionized water.

p. Potable water.

q. Paper towels, clean rags.

r. Roux Associates' field forms (e.g., daily log, well inspection checklist, sampling, etc.) and field notebook.

s. Well location and site map.

t. Well keys.

u. Stop watch, digital watch with second increments, or watch with a second hand.

v. Water Well Handbook.

w. Calculator.

x. Black pen and water-proof marker.

y. Tools (e.g., pipe wrenches, screwdrivers, hammer, pliers, flashlight, pen knife, etc.).

z. Appropriate health and safety equipment, as specified in the site health and safety plan (HASP).

aa. pH meter(s) and buffers.

bb. Conductivity meter(s) and standards.

cc. Thermometer(s).

DRAFT

dd. Extra batteries (meters, thermometers, flashlight).

ee. Filtration apparatus, filters, pre-filters.

ff. Plasticware (e.g., premeasured buckets, beakers, flasks, funnels).

gg. Disposable gloves.

hh. Water jugs.

ii. Laboratory-supplied sample containers with labels.

jj. Cooler(s).

kk. Ice (wet, blue packs).

ll. Masking, duct, and packing tape.

mm. Chain-of-custody form(s) and custody seal(s).

nn. Site sampling and analysis plan (SAP).

oo. Site health and safety plan (HASP).

pp. Packing material (e.g., bubble wrap)

qq. "Zip-lock" plastic bags.

rr. Overnight (express) mail forms.

3.0 DECONTAMINATION

3.1 Make sure all equipment is decontaminated and cleaned before use (refer to the SOP for Decontamination of Field Equipment for detailed decontamination methods, summaries for bailers and pumps are provided below). Use new, clean materials when decontamination is not appropriate (e.g., non-absorbent cord, disposable gloves). Document, and initial and date the decontamination procedures on the appropriate field form and in the field notebook.

a. Decontaminate a bailer by: 1) wearing disposable gloves, 2) disassembling (if appropriate) and scrubbing in a non-phosphate, laboratory-grade detergent and distilled/deionized water solution, and 3) rinsing first with potable water and then distilled/deionized water.

b. Decontaminate a pump by: 1) wearing disposable gloves, 2) flushing the pump and discharge hose (if not disposable) first with a non-phosphate, laboratory-grade detergent and potable water solution in an appropriate

DRAFT

container (clean bucket, garbage can, or 55-gallon drum) and then with distilled/deionized water or potable water, and 3) wiping pump-related equipment (e.g., electrical lines, cables, discharge hose) first with a clean cloth and detergent solution and then rinsing or wiping with a clean cloth and distilled/deionized water or potable water.

3.2 Note that the decontamination procedures for bailers and pumps are the minimum that must be performed. Check the work plan to determine if chemicals specified by individual state regulatory agencies must also be used for decontamination procedures (e.g., hexane, nitric acid, acetone, isopropanol, etc.).

4.0 CALIBRATION OF FIELD ANALYSIS EQUIPMENT

Calibrate field analysis equipment before use (e.g., thermometers, pH and conductivity meters, etc.). Refer to the specific SOP for field analysis for each respective piece of equipment. Document, and initial and date the calibration procedures on the appropriate field form, in the field notebook, and in the calibration log book.

5.0 PROCEDURE

5.1 Document, and initial and date well identification, pre-sampling information, and problems encountered on the appropriate field form and in the field notebook as needed.

5.2 Inspect the protective casing of the well and the well casing, and note any items of concern such as a missing lock, or bent or damaged casing(s).

5.3 Place plastic sheeting around the well to protect sampling equipment from potential cross contamination.

5.4 Remove the well cap or plug and, if necessary, clean the top of the well off with a clean rag. Place the cap or plug on the plastic sheeting. If the well is not vented, allow several minutes for the water level in the well to equilibrate. If fumes or gases are present, then diagnose these with the proper safety equipment. Never inhale the vapors.

5.5 Measure the depth to water (DTW) from the measuring point (MP) on the well using a steel tape and chalk or an electronic sounding device (m-scope). Refer to the specific SOPs for details regarding the use of a steel tape or a m-scope for measuring water levels. Calculate the water-level elevation. Document, and initial and date the information on the appropriate field form and in the field notebook.

5.6 Measuring the total depth of the well from the MP with a weighted steel tape. Calculate and record the volume of standing water in the well casing on the appropriate field form and in the field notebook.

DRAFT

5.7 Decontaminate the equipment used to measure the water level and sound the well with a non-phosphate, laboratory-grade detergent solution followed by a distilled/deionized water rinse.

5.8 Purge the well prior to sampling (refer to the SOP for Purging a Well). The well should be pumped or bailed to remove the volume of water specified in the work plan. Usually three to five casing volumes are removed if the recharge rate is adequate to accomplish this within a reasonable amount of time.

If the formation cannot produce enough water to sustain purging, then one of two options must be followed. These include: 1) pumping or bailing the well dry, or 2) pumping or bailing the well to "near-dry" conditions (i.e., leaving some water in the well). The option employed must be specified in the work plan and be in accordance with regulatory requirements.

If the well is purged dry, then all the standing water has been removed and upon recovery the well is ready for sampling. However, depending on the rate of recovery and the time needed to complete the sampling round, one of the following procedures may have to be implemented: 1) the well may have to be sampled over a period of more than one day; 2) the well may not yield enough water to collect a complete suite of samples and only select (most important) samples will be collected; or 3) the well may not recover which will preclude sampling. Regardless of the option that must be followed, the sampling procedure must be fully documented. When preparing to conduct a sampling round, review drilling, development, and previous sampling information (if available) to identify low-yielding wells in order to purge them first, and potentially allow time for the well to recover for sampling.

5.9 Record the physical appearance of the water (i.e. color, turbidity, odor, etc.) on the appropriate field form and in the field notebook, as it is purged. Note any changes that occur during purging.

5.10 If a bailer is used to collect the sample, then:

a. Flush the decontaminated bailer three times with distilled/deionized water.

b. Tie the non-absorbent cord (polypropylene) to the bailer with a secure knot and then tie the free end of the bailer cord to the protective casing or, if possible, some nearby structure to prevent losing the bailer and cord down the well.

c. Lower the bailer slowly down the well and into the water column to minimize disturbance of the water surface. If a bottom-filling bailer is used, then do not submerge the top of the bailer; however, if a top-filling bailer is used, then submerge the bailer several feet below the water surface.

DRAFT

d. Remove and properly discard one bailer volume from the well to rinse the bailer with well water before sampling. Again, lower the bailer slowly down the well to the appropriate depth depending on the bailer type (as discussed above in 5.11 c). When removing the bailer from the well, do not allow the bailer cord to rest on the ground but coil it on the protective plastic sheeting placed around the well. Certain regulatory agencies require that the first bailer volume collected be utilized for the samples.

5.11 If a pump is used to collect the sample, then use the same pump used to purge the well and, if need be, reduce the discharge rate to facilitate filling sample containers and to avoid problems that can occur while filling sample containers (as listed in Number 5.14, below). Alternately, the purge pump may be removed and a thoroughly decontaminated bailer can be used to collect the sample.

5.12 Remove each appropriate container's cap only when ready to fill each with the water sample, and then replace and secure the cap immediately.

5.13 Fill each appropriate, pre-labeled sample container carefully and cautiously to prevent: 1) agitating or creating turbulence; 2) breaking the container; 3) entry of, or contact with, any other medium; and 4) spilling/splashing the sample and exposing the sampling team to contaminated water. Immediately place the filled sample container in an ice-filled (wet ice or blue pack) cooler for storage. If wet ice is used it is recommended that it be repackaged in zip-lock bags to help keep the cooler dry and the sample labels secure. Check the work plan as to whether wet ice or blue packs are specified for cooling the samples because certain regulatory agencies may specify the use of one and not the other.

5.14 "Top-off" containers for volatile organic compounds (VOCs) and tightly seal with Teflon™-lined septums held in place by open-top screw caps to prevent volatilization. Ensure that there are no bubbles by turning the container upside down and tapping it gently.

5.15 Filter water samples (Procedure 4.6) collected for dissolved metals analysis prior to preservation to remove the suspended sediment from the sample. If water samples are to be collected for total metals analysis, then collect a second set of samples without field filtering.

In the event that the regulatory agency(ies) want unfiltered samples for metals analysis, a second set of filtered samples should also be collected. Because unfiltered samples are indications of total metals (dissolved and suspended) they are not representative of aquifer conditions because ground water does not transport sediment (except in some rare cases). Thus, the results for dissolved metals in ground water should be based on filtered samples even if both filtered and unfiltered sets are presented in a report.

DRAFT

5.16 Add any necessary preservative(s) to the appropriate container(s) prior to, or after (preferred), the collection of the sample, unless the appropriate preservative(s) have already been added by the laboratory before shipment.

5.17 Collect quality control (QC) samples as required in the work plan to monitor sampling and laboratory performance. Refer to the SOP for Collection of Quality Control Samples.

5.18 Conduct field analyses after sample collection is complete by measuring and recording the temperature, conductivity, pH, etc. (as called for in the work plan). Note and record the "final" physical appearance of the water (after purging and sampling) on an appropriate field form and in the field notebook.

5.19 Wipe the well cap with a clean rag, replace the well cap and protective cover (if present). Lock the protective cover.

5.20 Verify that each sample is placed in an individual "zip-lock" bag, wrapped with "bubble wrap," placed in the cooler, and that the cooler has sufficient ice (wet ice or blue packs) to preserve the samples for transportation to the analytical laboratory.

5.21 Decontaminate bailers, hoses, and pumps as discussed in the decontamination SOP. Wrap decontaminated equipment with a suitable material (e.g., clean plastic bag or aluminum foil). Discard cords, rags, gloves, etc. in a manner consistent with site conditions.

5.22 Complete all necessary field forms, field notebook entries, and the chain-of-custody forms. Retain one copy of each chain-of-custody form. Secure the cooler with sufficient packing tape and a custody seal.

5.23 Samples collected from Monday through Friday will be delivered within 24 hours of collection. If Saturday delivery is not available, samples collected on Friday must be delivered by Monday morning. Consult the work plan to determine if any of the analytes require a shorter delivery time.

END OF PROCUDURE

DRAFT

Date: May 5, 2000

1.0 PURPOSE

The purpose of this standard operating procedure (SOP) is to establish guidelines for screening soil samples for volatile organic vapors using a portable photoionization detector (PID). This SOP is applicable to soil samples collected from split-spoon samplers during drilling, hand auger samples, and grab samples from stockpiled soils.

2.0 CONSIDERATIONS

The primary objective of photoionization screening of soil samples is to obtain a qualitative understanding of the distribution of volatile organic compounds (VOCs) in soil. The proper design of an organic vapor screening program requires an understanding of site hydrogeology, potential source areas, and potential constituents of concern. Sample locations and frequency must be fully defined in the work plan. The work plan should outline the type of lamp to be utilized in the PID based on the ionization potentials and response factors of the constituents of concern. The work plan must also clearly describe the heating or equilibration procedures to be employed if they differ from those described in this SOP. Regardless of the specific equilibration procedure employed, it is imperative that each sample be treated identically to allow the photoionization results from different locations to be compared. Observations such as water, clay, and organic content should be noted to facilitate interpretation of the data. Every effort should be made to collect a representative portion of soil from the sampling device.

3.0 MATERIALS/EQUIPMENT

a. A work plan which outlines photoionization screening requirements.

b. Decontamination supplies (including: non-phosphate, laboratory grade detergent, buckets, brushes, potable water, distilled water, regulatory-required reagents [e.g., acetone, nitric acid, hexane, etc.], aluminum foil, plastic sheeting, etc.).

c. Field notebook, field form(s), maps, chain-of-custody forms.

d. Sampling device (split-spoon sampler, stainless steel hand auger, stainless steel trowel, etc.).

e. Stainless steel spoons or spatulas.

f. Disposable plastic spoons.

g. Plastic sheeting.

h. Aluminum foil.

DRAFT

i. Mason jars or driller's jars.

j. Water bath (hot plate, extension cord, water tray, thermometer).

k. Photoionization detector with charging unit.

l. Calibration gases with regulator.

m. Indelible marker.

n. Masking tape.

o. Disposable sampling gloves.

4.0 DECONTAMINATION

Where possible, thoroughly pre-cleaned and wrapped sampling equipment must be used and dedicated to individual sampling locations. Disposable items such as sampling gloves, aluminum foil, and sample jars will be changed after each use and discarded in an appropriate manner. If only photoionization results are to be obtained, then split-spoon samples and hand augers may be cleaned with a soap and water wash and potable water rinse or steam cleaning, and a final distilled water rinse. However, if samples are to be collected concurrently for laboratory analytical results, then all reusable sampling equipment must be thoroughly decontaminated according to the SOP for decontamination of field equipment.

5.0 CALIBRATION

The PID must be calibrated according to the manufacturer's specifications at a minimum frequency of once per day prior to collecting photoionization readings. In addition, periodic checks (e.g., every 2 hours or every ten samples) with the standard gas will be conducted to confirm that the calibration has not drifted. The time, date, and calibration procedure must be clearly documented in the field notebook and the calibration log. If at any time the photoionization results appear erratic or inconsistent with field observations, then the unit must be recalibrated. If calibration is difficult to achieve, then the unit's lamp should be checked for dirt or moisture and cleaned, as necessary. During humid or wet conditions, the unit should be calibrated on a more frequent basis as determined by field personnel.

6.0 PROCEDURE

6.1 Extract the soil sample from the sampler, quickly measure the recovery, and separate the wash from the true sample by using a dedicated, stainless steel spatula. Where allowed by regulatory agency(ies), disposable plastic spoons may be used.

DRAFT

6.2 Place the sample in a pre-cleaned glass jar (as quickly as possible to avoid loss of VOCs) filling the jar half full. Place an aluminum foil seal between the glass and metal cap and screw tight.

6.3 Label jars with the boring number, depth of sample, date of collection and blow counts. In addition, the field personnel will ensure the following: samples are taken at appropriate depths; unrepresentative portions of the sample are discarded properly; that the sampler is decontaminated properly between use; and the driller uses proper methods during sample collection and does not use oil or grease on tools entering the borehole.

6.4 Log the sample in detail and record sediment characteristics (color, odor, moisture, texture, density, consistency, organic content, and layering).

6.5 After the sample has been collected, heat the sample under controlled conditions in a water bath for a 2 minute period.

6.6 Ensure that the PID has been calibrated and that the calibration information is documented in the field book. Pierce the aluminum foil seal with the probe from the PID and measure the relative concentration of VOCs in the headspace of the soil sample. The initial (peak) reading must be recorded.

6.7 Record the PID reading in the field notebook, on an appropriate field form, and on the base map, if appropriate.

6.8 Place any material not representative of the interval sampled in a pile with the other cuttings from the borehole.

6.9 If only photoionization results are to be obtained, then reusable sampling devices may be cleaned with a soap and water wash and a potable water rinse. The sampler will then be rinsed with distilled water, assembled and placed on plastic sheeting for reuse. A more rigorous decontamination procedure is required when samples are also being collected for laboratory analysis. Refer to the SOP for collection of soil samples for laboratory analysis for additional information.

END OF PROCEDURE

DRAFT

1.0 PURPOSE

The purpose of this Standard Operating Procedure (SOP) is to establish guidance to obtain accurate and consistent samples of soil gas.

2.0 MATERIALS/EQUIPMENT

- Teflon or Nylaflow tubing, one-quarter or one-eighth inch diameter sample tubing.
- Swagelok® ¼-inch nut and ferrule sets for connecting the probe tubing to the sampling manifold, as appropriate for the collection method
- Helium leak check equipment, as dictated by Site-specific data quality objectives (DQOs), including the enclosure, helium cylinder (high purity helium), and helium detector (Dialectric MGD is preferred). The enclosure and helium detector may be provided by the driller.
- Air pump for purging and electric supply for the pump (either battery, generator, or power inverter with adapter for car battery). Must be capable of a flow of 200 milliliters per minute (mL/min) and a vacuum of 20" Hg.
- Canister, tedlar bag or syringe, as appropriate for the collection method.

3.0 DECONTAMINATION

All reusable sampling equipment will be thoroughly cleaned according to the decontamination SOP. Where possible, thoroughly pre-cleaned and wrapped sampling equipment should be used and dedicated to individual sampling locations. Disposable items such as sampling gloves and plastic sheeting will be changed after each use and discarded in an appropriate manner.

DRAFT

4.0. SITE-SPECIFIC CONSIDERATIONS

Prior to attempting soil gas sampling there should be an understanding of subsurface conditions at the Site. Soil gas samples should be collected in the vadose zone and generally, soil gas samples should not be collected at a depth less than above 5 feet below ground surface (bgs), unless sub-slab soil gas samples are needed. It may also not be feasible to collect soil gas from tighter grain soils with little pore volume, such as clays, and these layers should be avoided.

Soil gas sampling should not be performed until 24-hours after a significant rain event (>1/2 inch of rainfall).

5.0 PROCEDURE

5.1 System Set-up

1. Acquire all the necessary hardware and sampling equipment. Be sure to use one-quarter or one-eighth inch diameter Teflon or Nylaflow sample tubing.

2. Assemble or obtain the necessary fittings and vacuum gauge to create a soil gas probe and sampling manifold (vacuum gauge and valving). This manifold must be clean, free of oils, and flushed free of VOCs prior to use. If appropriate, be sure to place the helium leak check enclosure over the probe, and push the sample tubing through the hole in the cap before attaching the sampling manifold.

3. Adjust the purge system evacuation pump sampling rate to achieve the desired flow rate of 200 mL/min. This should be performed at the outlet of the vacuum pump prior to purging, either by using a suitable flow meter, or determining the amount of time required to fill a 1-liter Tedlar bag.

5.2 Shut-In Test

Prior to purging or sampling, a shut-in test should be conducted to check for leaks in the above-ground sampling system.

1. Assemble the above-ground valves, lines and fittings downstream from the top of the probe.

2. Evacuate the system to a minimum measured vacuum of about 100 inches of water using the purge pump.

3. Observe the vacuum gauge for 1-2 minutes. If there is any observable loss of vacuum, adjust the above-ground sampling system until the vacuum is maintained.

5.3 System Leak Checking and Purging

Perform a leak check of the sample manifold system by:

1. Make sure the gas probe valve is off and the sample valves are closed.

DRAFT

2. Open the purge valve and start the purge pump. Verify that the flow is set to 200 mL/min until a vacuum of approximately 15" Hg is achieved.

3. Turn off the purge pump and observe the vacuum gauge for 1-2 minutes. If there is any observable loss of vacuum, the leaks must be fixed prior to sampling.

4. Record the leak check date and time on the field notebook.

5.4 Purge Volume Test (Mobile Laboratory Only)

The purpose of the purge volume test is to ensure that stagnant air is removed from the sampling system and to ensure that samples are representative of subsurface conditions. The test well should be located where soil gas concentrations are anticipated to be elevated, if possible.

Perform a purge test of the test well by:

1. Purge the well one purge volume and collect a sample.

2. Have the mobile laboratory analyze the sample for target compounds. Sample procedures are explained in Section 5.6, below.

3. Purge an additional two purge volumes (for a total of 3 purge volumes), collect a sample and submit to the mobile laboratory for analysis.

    a. One purge volume is equal to the sum of the following volumes:

        - The internal volume of tubing;
        - The void space of the sand pack around the probe tip;
        - The void space of the dry bentonite in the annular space.

4. Repeat for a purge of 10 total purge volumes.

5. The site purge volume will be chosen based on the sample with the highest concentration of target compounds from the purge test. All of other sample locations will utilize this purge volume (either one, three, or ten).

5.5 Helium Leak Check (as dictated by DQOs)

The helium leak check procedure is accomplished by:

1. Start the flow of helium under the leak check enclosure. Position the tube so the helium is directed at the interface of the probe and the ground. Let the helium fill the enclosure for a couple of minutes.

2. Turn the helium leak detector on and make sure that the detector is not reading any helium before proceeding.

DRAFT

3. Verify that the helium concentration inside the leak check enclosure is >10% by placing the probe of the helium detector into the hole where the sample tubing comes out or under the enclosure wall. It is not necessary to verify that the helium concentration is 100% as this is bad for the detector.

4. Purging is carried out by pulling soil gas through the system at a rate of 200 mL/min for a time period sufficient to achieve three purge volumes, equal to the sum of the internal volume of the in-ground annular space, sample line, and sampling manifold system.

   Note: When calculating the purge volume, be sure to take into account the inside diameter and length of the sample tubing, as well as the probe outside diameter and retract distance for the annular space for temporary probes. If during the purge (or sampling) the vacuum exceeds 7 "Hg, then reduce the pump flow rate. The system vacuum must stay below this level at all times.

5. To start the soil gas probe purge, open the gas probe valve and close the sample valve at the same time, and start timing. Verify that the flow rate is still 200 mL/min.

6. During the last 5 minutes of the purge (or the entire purge time if less than 5 minutes), attach a Tedlar bag to the purge pump exhaust and open the bag's valve.

7. At the end of the purge time, close the purge valve, close the valve to the Tedlar bag, and turn off the pump.

8. Attach the Tedlar bag to the helium detector and open the valve. If a helium reading of greater than or equal to 5% of the helium concentration inside the leak check enclosure is observed, then the probe leak check has failed and corrective action should be taken.

9. Record the purge date, time, purge rate, leak check result, and purge volume on the field sampling log.

10. Immediately move on to the sampling phase. Little to no delay should occur between purging and sampling.

5.6 Sample Collection

'Clean' sampling protocols must be followed when handling and collecting samples. This requires care in the shipping, storage, and use of sampling equipment. Sharpie markers should not be used for labeling or note-taking during sampling.

1. Attach the canister, tedlar bag or syringe to the sample tubing.

2. Before taking the sample, confirm that the sampling system valves are set as follows: the purge valve is confirmed to be closed, gas probe valve is open, and the sample valve is open.

3. After sampling for the appropriate amount of time, close the sample valve and the canister/tedlar bag valve. Remove the sample container from the sampling manifold.

DRAFT

4. Record the sampling date, time, canister identification (ID), flow controller ID, and any other observation pertinent to the sampling event on the field sampling log. The temperature and barometric pressure should be recorded.

5. Fill out all appropriate documentation (sampling forms, sample labels, chain of custody, sample tags, etc.).

6. Disassemble the sampling system.

END OF PROCEDURE

DRAFT

1.0 PURPOSE

The purpose of this standard operating procedure (SOP) is to describe the considerations and procedures, and to establish the guidelines for drilling (soil borings, wells, or piezometers) and formation sampling activities in unconsolidated formations. There are several drilling techniques available which include: direct push (Geoprobe® or cone penetrometer testing [CPT]), hollow-stem auger, cable tool, hydraulic rotary, cased-hole rotary, air rotary, and Sonic. Formation (sediment/soil) sample collection options include: disturbed (drill cuttings), intact (split-spoon or continuous core), and undisturbed (Shelby-tube or Denison-core). Borehole abandonment (closure) procedures will also be addressed in this SOP.

The objective of drilling is to collect accurate subsurface information. Consequently, the lithologic data is essential information that characterizes subsurface conditions and describes geologic coefficients qualitatively and/or quantitatively.

2.0 DRILLING TECHNIQUE-SELECTION

Verify that the drilling technique is the one specified in the investigation work plan, and that the drilling equipment mobilized by the driller is in good condition and proper working order. Do not permit the driller to use a drilling rig that appears to be substandard, in disrepair, etc., and/or is questionable as to whether or not the rig has the capabilities to accomplish the goals of the drilling program. Complete a drill rig inspection checklist before starting any drilling activities. The drilling rig must be capable of:

a. Penetration of all anticipated subsurface materials and formations at a desired rate, and construction of a borehole of desired diameter.

b. Identification of lithology for development of a geologic log of all unconsolidated formations and materials penetrated, including physical characteristics and visual description of color, grain sizes, sorting and mineralogy.

c. Collection of intact and/or undisturbed soil samples from the center line or sidewall of the borehole. This objective requires the drilling to be halted while soil samples are taken from the bottom or side of the incomplete borehole.

d. Implementation of borehole geophysical logging (when applicable and possible) to enable more accurate vertical and horizontal extrapolation of borehole data to the lithology of the hydrogeologic system.

Drilling will not commence until the following have been completed:

- Development and approval of a drilling specific job safety analysis (JSA)
- a utility mark-out/one call has been conducted at the drilling location(s); and
- the completion of a subsurface clearance procedure checklist.

DRAFT

3.0 DRILLING TECHNIQUE - DESCRIPTION

3.1 Direct Push – The direct push technology includes several types of drilling rigs and drilling equipment that advances a drill string by pushing or hammering without rotating the drill string. Direct push rigs include both Geoprobe® and CPT rigs. Geoprobe® rigs are typically limited to drilling in unconsolidated soil up to approximately 100 feet below ground surface (bgs) under compatible conditions. Formation samples are collected in acetate/plastic sleeves. Advantages include: access and maneuverability due to the rig's small size; fluids are not introduced into the subsurface during drilling; and sampling is relatively inexpensive. Disadvantages include: limitation to drilling depth; limitation to unconsolidated or soft rock drilling; and limitation to small diameter borings. CPT rigs also provide a continuous profile of the soil strata as the rig's sensing equipment is advanced.

3.2 Hollow-Stem Auger - This drilling method is rapid and extremely effective in most cohesive sediments but less so in loose sandy material. A major advantage of this technique is that normally no fluids are introduced into the formation. If the auger flights can be removed and the integrity of the borehole maintained, then electrical and radiation (e.g., gamma, neutron, etc.) geophysical logs can be run. If the auger flights must remain in the borehole, then only radiation geophysical logs can be run. Casing, screen, and sampling devices can then be lowered through the hollow stem by removing the removable plug at the bottom of the auger flights, and gravel/sand packing and cementing can be accomplished within the hollow stem. However, this can be difficult especially below the water table. Auger flight outside diameters (OD) range from 5 inches (in.) to 12 in.

3.3 Cable Tool (Percussion) - This drilling method is slow because the borehole is advanced by lifting and dropping a heavy string of drilling tools. Cuttings accumulate in the drill casing and are removed by a sand bailer. A steel casing is driven in as the hole is deepened. Cable-tool rigs can be used in unconsolidated sediment and bedrock to depths of hundreds or thousands of feet and often employ telescoping techniques for drilling deep boreholes. Electrical geophysical logs cannot be run through the steel cased borehole, but radiation logs (e.g., gamma, neutron, etc.) can be run. Well casing and screen can be installed within the cased hole after which the outer casing is pulled back (removed). Because the boring is cased as it is being drilled, cross-contamination between various depths is practically eliminated. The method provides an excellent means to collect good, representative formation samples.

3.4 Hydraulic Rotary - This drilling method uses a rotating bit to drill (advance) the borehole. Drill cuttings are removed using a recirculated drilling fluid (mud or water). Although setting up the drilling equipment is slow, the drilling process is reasonably fast. In the mud-rotary method, drilling mud forms a cake on the borehole wall which prevents excessive loss of fluid to the formation being drilled. The hydrostatic pressure combined with the weight and density of the mud slurry keeps the hole open. This allows the drill rods to be removed from the

DRAFT

borehole and geophysical logs (electric and radiation) to be run in the open borehole.

In reverse hydraulic rotary drilling, the drilling fluid moves downward through annular space and then upward inside the drill pipe. If the drilling fluid does not contain mud, then sufficient water flow is required as make-up water because the borehole wall is not sealed; therefore, significant water loss can occur to the formation being drilled. The borehole is held open by hydrostatic pressure only. A serious obstacle to this drilling method occurs when the static water level is less than 15 feet below land surface because of insufficient hydrostatic head difference between the borehole and the water table. However, the problems of excessive water loss and shallow depths to water may be overcome by using mud as the drilling fluid.

In mud-rotary drilling, the drilling fluid (mud or polymer) moves downward through the drill pipe and then upward through the annular space. Therefore, the borehole is held open by hydrostatic pressure and the mud cake lining the wall of the borehole. The mud-rotary method can be used to construct moderate to deep wells in unconsolidated (and consolidated material), while the reverse rotary technique can be used to construct moderate to deep wells in unconsolidated materials. The principal disadvantage may be the difficulty in removing mud cake from the formation at the screened zone. Extensive well development may be required to remove the mud cake.

3.5 Cased-Hole Rotary - Several rotary drilling techniques have been developed in which a steel casing is advanced with an air-rotary or mud-rotary drill. This technique is highly desirable for use in exploratory drilling at monitoring sites because water and soil samples may be collected under conditions which preclude contamination from shallower depths. Furthermore, this technique is extremely effective in boulder or cavernous zones which would inhibit or preclude drilling using other techniques. Drilling results are comparable to cable-tool drilling but with greatly enhanced speeds. In all the cased-hole techniques, the main benefit is that the only portion of the borehole which is open, is at the bottom of the drill casing; thus, no soil or water from shallower depths can move down and impact the depth drilled and/or sampled. Electrical geophysical logs cannot be run through the steel-cased borehole, however, radiation logs (e.g., gamma, neutron, etc.) can be run.

Presently, there are three cased-hole rotary techniques which include:

a. The drill-thru casing hammer technique in which the casing is advanced by percussion with a casing hammer or vibratory driver similar to the method used in a borehole drilled by the air-rotary method. The casing hammer can also pull out the casing (air drilling only).

b. The Odex™ Drilling System (European system) which “pulls” the casing using a fixture attached to an air-hammer type drill bit (air drilling only).

DRAFT

c. The Barber™ Drilling System in which drilling is done with a top-head drive and a rotary table that spins casing into the ground. Casing can be fitted with a carbide "shoe" to cut boulders and an air hammer can be used above the bit. Air or mud rotary can be used to lift cuttings.

Two potential problems may be encountered using the cased-hole rotary technique which include: 1) "sand heave" when drilling stops (which can be quickly drilled or bailed out) and 2) possible aeration of water in the cased borehole if volatiles are being tested (which can be overcome by pumping or bailing the standing water out before sampling). The minimum drill casing diameter is 6 inches and depth is limited to approximately 450 feet.

3.6 Air Rotary - This drilling method uses a rotating bit to drill, and high-velocity compressed air to remove cuttings from the borehole. A pneumatic down-hole hammer is often used to add percussion to the rotary drilling action. This drilling method is very fast and, although it is most suitable for penetrating hard bedrock, it can be used in unconsolidated formations. The borehole may be cased or uncased depending on geologic conditions. If an open borehole is drilled, then electrical and radiation (e.g., gamma, neutron, etc.) geophysical logs can be run. If a cased borehole is drilled, then only radiation geophysical logs can be run.

Four potential problems may be encountered when using the air-rotary technique:

a. When a prolific aquifer is tapped, the compressed air may not be able to lift the water to the surface.

b. Aeration of water in the borehole (and finished well) immediately prior to sampling can interfere with a number of inorganic and organic water-quality parameters.

c. Low yield water entry zones may not be identified because the air pressure prevents water from entering the borehole. Care should be taken to prevent overdrilling of the borehole.

d. Air rotary drilling can induce the migration of volatile organics to the surface or adjacent structures causing potential aesthetic or health and safety concerns.

If the air-rotary technique is used then the following special procedures will be implemented:

a. The type of air compressor and lubricating oil will be documented on an appropriate field form and in the field notebook and a 1-pint sample of the oil will be retained for characterization in the event organic compounds are detected in a well sample.

b. An air line oil filter will be required and changed per manufacturer's recommendations during operation with documentation of this

DRAFT

maintenance on an appropriate field form and in the field notebook. More frequent oil filter changes will be made if oil is visibly detected in the filtered air.

c. The use of any additive will be prohibited, except approved water (e.g., potable water) for dust control and cuttings removal.

3.7 Sonic - This drilling method uses a rotating bit to drill, and high-frequency resonant vibrations created by a Sonic drill head. The drill head contains the mechanism necessary for rotary motion as well as an oscillator, which causes a high frequency force to be superimposed on the drill string. The frequency can be varied to suit operating conditions and is generally between 50 and 120 hertz (cycles per second). The vibrations are sent down the drill string to the drill bit, magnifying the amplitude of the drill bit, which (in overburden) fluidizes the soil particles at the bit face. The drill bit is physically vibrating up and down in addition to being pushed down and rotated. These three combined forces allow for relatively fast and easy penetration through most geological formations. The oscillator is driven by a hydraulic motor and uses out of balance weights to generate high sinusoidal forces that are transmitted to the drill bit. An internal spring system isolates these vibrational forces from the rest of the drill rig. Typically, Sonic drilling uses a drilling fluid (i.e., potable water) to facilitate the advancement of the drill bit. The amount of drilling fluid used should be limited during soil collection as to minimize wash-out of the sample.

4.0 DECONTAMINATION

Drilling equipment decontamination procedures are outlined in the field equipment decontamination SOP. Proper decontamination in accordance with regulatory guidelines must be clearly documented in the field notebook.

5.0 PROCEDURE FOR DRILLING

5.1 Safety first. Obtain the appropriate work permit, Job Safety Analysis (JSA) and personal protection equipment (PPE), as specified in the site Health and Safety Plan (HASP).

5.2 Document all drilling-related activities (e.g., starting, stopping, footage, problems, decontamination, etc.) on the daily log form and in the field notebook. Record dates and times of activities, and names of Roux Associates personnel providing oversight.

5.3 Monitor and record drill fluid mix, speed of rotation, pressure on the drill fluid, rate of drilling, and length of drill rods or casing in the borehole, as applicable.

5.4 Confirm that the drill rods and core barrel are straight, or discontinue drilling.

DRAFT

5.5 Pay particular attention to the advancement of the boring because differences in the rate of drilling may be indicative of differences in subsurface geologic conditions (e.g., sand and gravel versus clay).

5.6 Maintain a continuous dialogue with the driller to track and keep informed of all drilling activities (e.g., the speed of the drill and drilling pressure, difficult and easy drilling conditions, etc.).

5.7 Collect formation samples as described in accordance with the work plan. Sample jars must be labeled appropriately (e.g., project number and name, site location, boring number, date, sample interval, blow counts, and initials of Roux Associates personnel collecting sample).

5.8 Record geologic information in the soil boring log form and in the field notebook.

5.9 Handle and ship split-spoon sample jars carefully to avoid breakage and handle and ship tubes or cores carefully to prevent disturbance.

6.0 PROCEDURE FOR FORMATION SAMPLING

6.1 Safety first. Obtain the appropriate JSA and PPE, as specified in the site HASP.

6.2 Intact formation sampling will be implemented using continuous core or split-spoon samplers (which are driven), Shelby-tube samplers (which are pushed), or Denison-core samplers (which are rotated) depending on the drilling technique employed. Formation samples will be retained in core barrel liners/tubes or suitable size jars for physical descriptions and potential physical and chemical analysis. The appropriately labeled jars and tubes will be stored in a safe place to avoid breakage, agitation, and over-heating/freezing. Intact formation samples will be collected at specified intervals as described in the work plan. Geologic information will be recorded on a geologic log form on the appropriate field form. Detailed descriptions of the type(s) of intact sample(s) collected, sampling intervals and conditions, and objective(s) of the sample collection will be provided in the work plan.

6.3 Soil cores from the wells drilled at the Site are used for lithologic identification and physical property analysis. Soil core samples will be collected using a direct push continuous core (acetate/PVC liners) or split-spoon sampler (6-inch stainless steel sample containers). The soil core sample intervals will be specified in the work plan.

6.4 Sampling equipment will be decontaminated by steam cleaning and/or a non-phosphate, laboratory-grade and distilled/deionized wash followed by a distilled/deionized water rinse. (Refer to the field equipment decontamination SOP for a detailed description of minimum and special decontamination procedures.) Decontamination of sediment sampling equipment will take place prior to the collection of the first sample and following the collection of each subsequent sample.

DRAFT

7.0 BOREHOLE ABANDONMENT OR CLOSURE

7.1 Safety first. Obtain the appropriate JSA and PPE, as specified in the site HASP.

7.2 Upon the completion of the investigation, boreholes will be abandoned as specified in the workplan.

7.3 For each abandoned borehole, the procedure will be documented in the field notebook.

END OF PROCEDURE

DRAFT

Date: May 5, 2000

1.0 PURPOSE

The purpose of this standard operating procedure (SOP) is to describe the considerations and procedures for constructing ground-water monitoring or observation wells in unconsolidated (e.g., gravel, sand, silt, and clay) formations. Well development and well abandonment (closure) procedures will also be addressed in this SOP. The United States Environmental Protection Agency (USEPA), the United States Geological Survey (USGS), and state regulatory agency procedures will be reviewed and considered in conjunction with the extensive experience of Roux Associates, Inc. (Roux Associates) to determine appropriate well construction and abandonment procedures. Discussions will be held with appropriate agencies to resolve conflicting procedures and finalize well construction or abandonment methods. The well construction plan and, if necessary, abandonment will be detailed in the work plan.

Monitoring wells will be completed in unconsolidated formations for the purposes of measuring ground-water levels and collecting ground-water samples. Ground-water level data will be used to calculate ground-water elevations which will be used, to construct water-level elevation and ground-water flow direction maps to illustrate head and flow relationships. Ground-water samples will be used to quantify water-quality conditions.

Observations wells will be completed in unconsolidated formations for the purpose of collecting water-level data from aquifer tests. Slug tests, step-drawdown tests, and constant-rate pumping tests (refer to the respective SOPs) may be conducted to qualitatively or quantitatively characterize flow system hydraulic parameters and/or intra-aquifer and inter-aquifer hydraulic connection.

2.0 PROCEDURE FOR WELL CONSTRUCTION

The installation of each unconsolidated well will begin immediately after borehole completion (and geophysical logging, if implemented). Once well installation has begun, no breaks in the process will be made until the well has been completed and secured against unauthorized access. In cases of unscheduled delays, such as personal injury, equipment breakdowns or sudden inclement weather, installation will be resumed as soon as practical.

2.1 The well will be constructed of appropriate type and diameter casing and screen (stainless steel and/or PVC) and will be at least 2 inches in diameter to accommodate most water-sampling and water-level measuring devices. However, if the well's purpose is multiple (pumping tests, remote sensing, water-level recorder station, etc.), a larger diameter monitoring well (4 inches, 6 inches, or greater) may be needed to accommodate pumps, floats, or sensors. The preferred minimum diameter for a well is 4 inches because larger diameter wells (greater

DRAFT

than 2 inches) facilitate well purging and sampling procedures (e.g., they can accommodate pumps which 2-inch diameter wells may not).

2.2 Fittings (couplings) will not restrict the inside well diameter, as stainless steel casing will be welded and/or flush-joint threaded, and PVC joints will be internally threaded. Glues, solvents, or chemical cleaners will not be used in the construction of the wells. All casings, fittings, and screens will be new material. The well screens will be fabricated and have an inside diameter equal to the well casing. The lengths of casing and screen will be measured and recorded on an appropriate field form and in the field notebook by the field hydrogeologist prior to installation.

2.3 Wells in unconsolidated formations will be installed as described below unless depth to water or total depth require modifying the thickness of emplaced materials.

a. The screen and casing will be lowered into the borehole to the appropriate depth. Screen and casing materials may be either stainless steel or PVC. A bottom plug, well cap, and flush-joint sections will be used.

b. A gravel pack (quartz sand or pea gravel) will be filled in around the screen from a few feet below the bottom of the screen to several feet (approximately 5) above the screen to avoid applying the weight of the casing on the screen. The size of the uniformly graded gravel pack will be selected based on the grain size of the formation material in the screened interval. The placement of the gravel pack may require the use of a tremie pipe.

c. A 1-foot to 3-foot layer of clean, fine-grained silica sand may be placed above the selected gravel pack to isolate the coarse-grained gravel pack (below) from the fine-grained bentonite seal (above). Again, a tremie pipe may be used in the placement of the sand layer.

d. Several feet (approximately 1-3) of bentonite (powder or pellets) will be placed on top of the sand layer to seal the top of the gravel-packed screen zone.

e. The remainder of the annulus will be grouted to within a few feet of land surface. If PVC casing is used for the construction of deep wells, then extreme care must be taken in grouting the annular space in lifts (specified lengths) to avoid deformation of the PVC casing by the heat of curing and/or the weight of the grout. This is especially important if there are large voids which will serve as reservoirs for the grout.

f. A locking steel protective casing or curb box will be set over the well and cemented in place or welded to the steel casing to prevent water from

DRAFT

ponding at the top of the well or directly entering the well, and safeguard the well from accidental damage or vandalism.

2.4 Each well will be properly identified with the appropriate information (e.g., local well number, state permit number [if applicable], etc.). The top of the well casing will serve as the measuring point (MP) for ground-water level measurements. The measuring point will be surveyed to the nearest 0.01 foot relative to a common datum (e.g., mean sea level) by trained Roux Associates personnel or a professional, state-licensed surveyor as defined in the work plan.

2.5 If required, well clusters will be constructed. A well cluster is defined as a group of two or more wells, located adjacent to or very near each other, which penetrate different depths of the aquifer or formation. Each well is screened at a different depth to obtain data defining the vertical distribution of water levels and quality in the aquifer or formation. In the event that a well cluster is drilled, then one large-diameter (e.g., 6-inch, 8-inch, 10-inch, etc.) borehole may be drilled and each well in the cluster will be individually cased within that one borehole; however, the preferred method is to drill individual boreholes for each well in the cluster.

2.6 Each well will have a location sketch, a well construction log, and a geologic log showing the casing placement and materials used to fill the annular space between the well casing and borehole. The appropriate log will show the depths of each casing material and discuss the geologic variability at the site. A description of the surface soils and unsaturated zone materials down to and including the water table is required.

The following information, if applicable, will be included on the well log:

a. Project number.

b. Date and initials of scientist documenting the well information.

c. Date and time of construction.

d. Well location.

e. Well and permit numbers.

f. Borehole diameter.

g. Well depth.

h. Casing material.

i. Screen material.

j. Screen slot size and length.

DRAFT

k. Gravel pack type and size (depths from _____ to _____).

l. Sand pack (depths from _____ to _____).

m. Bentonite pellets (depths from _____ to _____).

n. Bentonite grout (depths from _____ to _____).

o. Cement grout (depths from _____ to _____).

p. Ground-surface elevation.

q. Measuring point elevation.

r. Well height above or depth below land surface.

s. Depth where ground water was encountered.

3.0 DESCRIPTION OF WELL DEVELOPMENT

3.1 Before a newly constructed well can be used for water-quality sampling, measuring water levels, or aquifer testing, it must be developed. Well development refers to the procedure used to clear the well and formation around the screen of fine-grained materials (sands, silts, and clays) produced during drilling or naturally occurring in the formation. Well development continues until the well responds to water-level changes in the formation (i.e, a good hydraulic connection is established between the well and formation) and the well produces clear, sediment-free water to the extent practical.

3.2 Depending on the drilling technique used, composition of the formation screened, and well diameter and construction materials, well development may include one or more of the following techniques.

a. Bailing.

b. Pumping (centrifugal, submersible, or air).

c. Backwashing.

d. Surging (mechanical).

e. Jetting.

f. A combination of the above.

3.3 A 1-pint sample of the last water removed during development will be obtained and inspected by the field hydrogeologist for relative clarity to determine whether development is complete. A turbidimeter may be used to evaluate the clarity of

DRAFT

the water removed from the well during development (and its use may also be stipulated by a regulatory agency). Well development procedures will be recorded on the well construction log form and in the field notebook.

3.4 Dispersing agents, acids, disinfectants, or other additives will not be used during development nor will they be introduced into the well at any other time unless specifically stipulated in the work plan. During development, water will be removed from the entire column of water standing in the well by periodically lowering and raising the pump intake. Well development will include the rinsing of the interior well casing above the water column in the well using only water from that well.

4.0 WELL ABANDONMENT OR CLOSURE

4.1 Upon the completion of the investigation, a determination will be made whether to maintain the well or to close it (i.e., abandon and seal it). If the client and Roux Associates agree to abandon the well, then the state will be notified and a request will be presented for well abandonment. Upon state approval to seal the well, appropriate state well abandonment forms will be completed. Following state approval, the abandonment of any well will be in accordance with local, state and/or Federal regulations.

4.2 For each abandoned well, the procedure will be documented on an appropriate field form and in the field notebook. Documentation may include, where appropriate, the following:

a. Well designation.

b. Location with respect to the replacement well, if replaced (e.g., 30 ft north and 40 ft west of Monitoring Well MW-1). A location sketch should be prepared.

c. Open depth prior to grouting and any other relevant circumstances (e.g., formation collapse).

d. Well casing left in the borehole by depth, size, and composition.

e. A copy of the geologic log.

f. A revised diagram of the abandoned well using the well construction log form.

g. Additional items left in hole by depth, description, and composition (e.g., lost tools, bailers, etc.).

h. A description and daily quantities of grout used to compensate for settlement.

DRAFT

i The date of grouting.

j. The level of water prior to grouting and the date and time measured.

k. The remaining casing, size, and composition above or below ground surface reported in depths or heights from ground surface.

l. Any other state or local well abandonment reporting requirements.

END OF PROCEDURE

DRAFT

1.0 PURPOSE

The purpose of this Standard Operating Procedure (SOP) is to provide guidance for the installation of temporary soil gas probes for the collection of shallow soil gas samples. This SOP should be used where its application is consistent with the project's data quality objectives (DQOs) and in conjunction with the SOP for soil gas collection.

2.0 MATERIALS

- 1/8 to 1/4 inch sampling tubing – metal, nylon, PEEK, Teflon
- Appropriate Fittings
- Bentonite Chips
- Water
- Drilling Apparatus

Note: It is necessary to coordinate the hardware (i.e. size of tubing, fittings, sampling interface assembly, etc.) for the soil gas probe sampling line with the sampling system (i.e. Tedlar bags, Summa canisters, etc.). This step is critical to achieve a leak free system.

3.0 PROCEDURE

Temporary soil gas probe installation procedures are described below to ensure that a quality sample is able to be obtained and to minimize ambient air migrating into the sample. Soil gas wells may be installed using various types of drilling methods, however, some drilling methods can disrupt the surrounding soil gas and will require a longer equilibration time prior to sampling. The steps to installing the temporary point are:

1) Drill a borehole to the required depth as shown on the sample plan or scope of work.

2) Install a 6-12 inches sand pack at the bottom and install the probe tip (with attached tubing) approximately 3-4 inches into the sand pack. Use extra tubing so that sufficient amount (1-2 feet) will be left above ground. Plug the exposed end of the tubing.

3) Install 12 inches of dry granular bentonite on top of the sand pack.

4) Fill the remaining annular space with hydrated bentonite in 6" lifts.

   - If multiple probes depths are to be installed at the same location, the hydrated bentonite shall be installed to the top the next testing interval. Sand pack and the dry bentonite will then be installed as normal.

5) Repair the ground surface to original condition.

DRAFT

6) Secure and mark the tubing at the surface with the location ID and depth.

END OF PROCEDURE

DRAFT

ATTACHMENT 4

Laboratory's Standard Operating Procedures

DRAFT

eurofins	Always check on-line for validity. **EPA Methods TO-15 and TO-3, Determinations of VOCs in Ambient Air**	Level: **Standard Operating Procedure**
Document number: **AIR-SOP48257**		
Old Reference: **BR-AT-004**		
Version: **16**		Organisation level: **4-Business Unit**
Approved by: **J8TG, YE6O** Effective Date: **13-FEB-2024**	Document users: **6_EUUS80_BUR_Organic Inst_GCMS VOA_Air**	Responsible: **5_EUUS80_BUR_GCMS VOA and Air Supervisor**

The information contained herein is of a highly confidential and proprietary nature. Eurofins Environment Testing specifically prohibits the dissemination, copy, disclosure, transfer, or modification of this information without the express written approval of Eurofins Environment Testing Burlington QA.

Revision Log
References
Cross References
1) Scope and Application
1.1) Analytes, Matrix(s), and Reporting Limits
2) Summary of Method
3) Definitions
4) Interferences
5) Safety
5.1) Specific Safety Concerns or Requirements
5.2) Primary Materials Used
6) Equipment and Supplies
6.1) Sampling Equipment
6.2) Analytical System
6.3) Cleaning System
6.4) Miscellaneous Supplies
7) Reagents and Standards
7.1) Reagents
7.2) Standards
8) Sample Collection, Preservation, Shipment and Storage
9) Quality Control
9.1) Sample QC
9.2) Instrument QC
10) Procedure
10.1) Support Equipment Calibration
10.2) Instrument Calibration
10.2.1) Tune Standard
10.2.2) Initial Calibration (ICAL)
10.2.2.1) Initial Calibration Acceptance Criteria
10.2.3) Second Source Calibration Verification (ICV)
10.2.4) Continuing Calibration Verification (CCV)
10.2.5) Troubleshooting
10.3) Sample Preparation
10.3.1) Post Sampling Canister Pressure Check Procedure
10.3.2) Sample Screening
10.3.3) Sample Dilutions & Pressure Adjustment
10.3.4) QC Sample Preparation
10.4) Sample Analysis
10.4.1) Instrument Operating Conditions
10.4.2) Daily Instrument Maintenance
10.4.3) Bi-Weekly Instrument Maintenance
10.4.4) Analytical Sequence
10.5) Corrective Action
11) Calculations/Data Reduction
11.1) Qualitative Identification
11.2) Quantification of Target Analytes
11.2.1) TVOC as Toluene
11.2.2) GRO as Octane
11.2.3) Unresolved Complex mixtures
11.3) Calculations
11.4) Data Review
11.4.1) Primary Review (Performed by Primary Analyst)
11.4.2) Secondary Review (Performed by Peer Reviewer)
11.5) TO15 Poor Performing Analytes
11.6) Data Reporting

DRAFT

12) Method Performance
12.1) Method Detection Limit Study (MDL)
12.2) Training Requirements and Demonstration of Capabilities
13) Pollution Control
14) Waste Management
15) Method Modifications
16) Appendices
16.1) Routine Compound List, Reporting Limit, Internal Standard and Ion Assignments
16.2) TO-3 Analyte List, Reporting Limit, Internal Standard and Ion Assignments
16.3) Tune Standard Criteria
16.4) QC Summary & Recommended Corrective Action (Routine and DoD)
16.5) In-house LCS limits
16.6) Appendix A: Terms and Definitions
16.7) Appendix B: Standard Preparation Tables

Revision Log

Revision: 16.0	**Effective Date**	This version
Section	**Justification**	**Changes**
Throughout	Added	Cross-reference links to related documents in D4
Section 5	Updated	Current standard Safety language
Sections 6 & 7	Added	Catalog # disclaimer and storage conditions
Section 10.2.2.1	Added	Percent Error acceptance criteria for individual points in the calibration

Revision: 15.0	**Effective Date**	21 April 2023
Section	**Justification**	**Changes**
Entire Document	Format	Update to D4 format
Section 10.2.4	Updated	Removed reference to DoD specific QA requirements.
Section 10.3.4	Added	Client specific QA requirements

Previous revisions maintained by QA Department

DRAFT

References

- EPA Compendium Method TO-15, "Determination of Volatile Organic Compounds in Ambient Air using Specially Prepared Canisters and Analyzed by Gas Chromatography/Mass Spectrometry", US EPA, January, 1999.
- USEPA Compendium Method TO-3 “Method for the Determination of Volatile Organic Compounds In Ambient Air Using Cryogenic Pre Concentration Techniques and Gas Chromatography with Flame Ionization and Electron Capture Detection”, USEPA, April 1984
- New Jersey Department of Environmental Protection Site Remediation Program Vapor Intrusion Technical Guidance, Version 3.1, March 2013.

Cross References

- *SOP52862 Quality Assurance Manual*
- *SOP48255 Canister Cleaning, Certification and Sampling Kit Preparation*
- *QP46060 NDSC HSE Manual*
- *SOP49961 Burlington Corporate Safety Manual Addendum*
- *SOP52272 Traceability, Handling and Storage of Standards and Reagents*
- *SOP49959 Sample Management*
- *SOP49967 Nonconformance and Corrective Action Procedures*
- *SOP43862: Manual Integrations*
- *SOP49966 Management, Retention Storage and Archive of Data Records*
- *SOP52264 Employee Training and Analyst Demonstration of Proficiency*
- *SOP47863 Tracking and Collecting of Hazardous Waste*
- *SOP48269 Procedure for Acceptance and Handling of USDA Regulated Domestic and Foreign Soil*

1) Scope and Application

This SOP describes the laboratory procedure for the analysis of polar and non-polar volatile organic compounds (VOCs) in ambient and non-ambient air. The procedure is applicable to those VOCs that have been evaluated by the laboratory for their consistent performance in meeting the control criteria put forth in Compendium Method TO-15.

While the compendium method is specifically written for the analysis of ambient air samples collected in leak-free passivated stainless-steel canisters, it may be applied to the analysis of samples that have employed the use of other collection devices such as Tedlar bags and are from sources other than ambient air such as indoor air, vapor intrusion impacted air, soil gas, landfill gas, gas cleaning apparatuses and stack emissions.

This procedure may also be used to report a variety of carbon ranges, constituent groups like TVOC (total volatile organic compounds), or as unresolved complex mixtures (e.g. Total Hydrocarbons).

1.1) Analytes, Matrix(s), and Reporting Limits

The target compound list and reporting limits for each compound are provided in the Appendix.

2) Summary of Method

An aliquot of sample is pulled from the canister through a solid multi sorbent bed trap which reduces the water content of the sample. The sample is thermally desorbed, and the VOCs are carried onto a GC column coupled to a mass spectrometer. Compounds are identified by comparison of the mass spectra for individual peaks in the total ion chromatogram to the fragmentation patterns of ions corresponding to VOCs including the intensity of primary and secondary ions as well as the patterns of stored spectra acquired under similar conditions.

The concentration of the target compound is calculated by internal standard technique using the average response factor or slope and intercept of that compound as determined by the initial calibration.

If the laboratory has modified the method, a list of these adjustments may be found in the Method Modifications section of this SOP.

3) Definitions

A list of terms and definitions are provided in the Appendix. Refer to the Laboratory *SOP52862 Quality Assurance Manual* (QAM) for additional Glossary of Terms, Definitions, and Acronyms.

4) Interferences

Contamination may occur if canisters or other equipment is not properly cleaned before use. The laboratory procedures for canister and flow controller cleaning are provided in *SOP48255 Canister Cleaning, Certification and Sampling Kit Preparation*.

5) Safety

Employees must abide by the policies and procedures in the Eurofins NDSC-US EHS-*QP46060 NDSC HSE Manual*, the *SOP49961 Burlington Corporate Safety Manual Addendum* and this document. This procedure may involve hazardous material, operations and equipment.

This SOP does not purport to address all of the safety problems associated with its use. It is the responsibility of the user of the method to follow appropriate safety, waste disposal and health practices under the assumption that all samples and reagents are potentially hazardous. Safety glasses, gloves, lab coats and closed-toe, nonabsorbent shoes are a minimum.

A complete list of materials used in the method can be found in the reagents and materials section. Employees must review the information in the SDS for each material before using it for the first time or when there are major changes to the SDS.

5.1) Specific Safety Concerns or Requirements

The analytical system contains zones with elevated or depressed temperatures that are capable of causing injury upon direct contact. The analyst needs to be aware of the locations of those zones and allow them to return to room temperature prior to maintenance activities or take measures to avoid contact with hot and/or cold surfaces. There are areas of high voltage in the analytical system. Depending on the type of work involved, either turn the power to the instrument off, or disconnect it from its source of power.

Liquid nitrogen (LN2) is used for cryogenic purposes. In addition to avoiding contact with LN2 cooled surfaces, analysts must be aware of the potential for oxygen depletion in a confined space in the event of an unexpected large release of the product. Users should evacuate a confined space in which large amounts of LN2 have been released.

DRAFT

Sample canisters are occasionally pressurized for cleaning or sample dilution purposes. Lab systems are designed to ensure that the cans are not pressurized above 40 psi. Eye protection must be worn when cans are pressurized in the event of a canister failure.

5.2) Primary Materials Used

There are no materials used in this method which have a serious or significant hazard rating.
NOTE: This section does not include all materials used in the method. A complete list of materials used in the method can be found in the reagents and materials section. Employees must review the information in the SDS for each material before using it for the first time or when there are major changes to the SDS.

6) Equipment and Supplies

Catalog numbers listed in this SOP are subject to change at the discretion of the vendor. Analysts are cautioned to be sure equipment meets the specification of this SOP.

6.1) Sampling Equipment

- 6L and 1L SUMMA® Canisters: Leak-Free, Passivated Stainless Steel, with Swagelok DSS4 Valves, or equivalent. Maximum rated pressure 40 psig.
- 6L SUMMA® Canisters: Silicon Lined-Leak-Free, Passivated Stainless Steel, with Swagelok DSS4 valves or equivalent. Maximum rated pressure 40 psig.
- Flow Controllers: Restek Catalog #24239 or equivalent.
- Flow Controller Orifice: Various sizes ranging from 0.008” to 0.060”, Restek or equivalent.
- Flow Controller Vacuum Gauges: Capable of measuring vacuum to an absolute vacuum of -30” Hg, and pressure up to 30 psi, Grainger Catalog #5WZ37 or equivalent
- Rain Guard: Stainless Steel Tubing ¼”, 10ft. Grainger or Equivalent. Cut 8” and bend into a J shape using a pipe bender.
- Stainless Steel Pre-Filter (7 um): Swagelok Catalog# SS-4F-T7-7 or equivalent
- Teflon Tape: Home Depot Brand or equivalent.

6.2) Analytical System

- Mass Spectrometer: Agilent 5973, 5975, 5975B, 5977C MSD or equivalent.
- Gas Chromatograph: Agilent 6890, 7890, 8890 or equivalent.
- VOC Autosampler: Entech 7016CA or equivalent.
- Cryogenic Concentrator: Equipped with an electronic mass flow controller that maintains a constant flow for carrier gas and sample over a range of 0-200 cc/min. Entech 7100A, 7200, 7200A or equivalent.
- Low Pressure Liquid Nitrogen: Air Gas or equivalent.
- Glass Bead Cryotrap: Capable of effectively removing water while trapping polar and non-polar compounds. Entech catalog# 01-04-11320.
- TENAX Sorbent Trap: Capable of removing CO2 and trapping the polar and non-polar compounds. Entech catalog # 01-04-11330.Primary Column: Fused silica capillary column (60 m x 0.32 mm x 1.8 µm), Restek RTX-624 or equivalent.
- Data System: PC software for Entech instrumentation. Hewlett-Packard ChemStation data acquisition software, Environment Testing Chrom and Environment Testing LIMS (TALS).
- NIST Mass Spectral Library and Search Program, 2020 release or newer

6.3) Cleaning System

- Canister Cleaner Module and Software: Capable of filling canisters with humidified air and evacuating canisters to 50 mtorr, Entech Model 3100A or equivalent.
- Vacuum Pump: Capable of evacuating sample canisters to full vacuum. Vacuubrand or equivalent.
- Cleaning Manifold: Equipped with stainless steel and Teflon transfer lines and connections for cleaning up to twelve canisters simultaneously.
- Heating Belts: Individual thermal-stated heating belts used to heat canisters to 100ºC during the manifolds cleaning cycles. Entech or equivalent.
- Cleaning oven: Capable of cleaning 6 Summa Cans simultaneously at a temperature of 100ºC. Entech or equivalent.
- Flow Controller Cleaning Manifold: Capable of flushing hot Nitrogen through 24 flow controllers simultaneously for cleaning.

6.4) Miscellaneous Supplies

- Mass Flow Controller, NIST Traceable: Capable of flow rate of 70 mL/min, Alicat MC5005CCM or equivalent. Use for the preparation of calibration and working standards.
- Syringes: Gas tight with a Luer-Lok tip, assorted sizes ranging from 1.0 mL to 1.0 L, SGE or equivalent.
- Digital Pressure Gauges, NIST Traceable: Capable of measuring pressure in the range of -30" Hg to 100 psi, Dwyer Models DPGA-12 and 67100 or equivalent
- Digital Flow Meter, NIST Traceable: Alltech or equivalent.

DRAFT

- Nitrogen Gas
- Digital Stop watch, NIST traceable, Thomas Scientific or equivalent

7) Reagents and Standards

Catalog numbers listed in this SOP are subject to change at the discretion of the vendor. Analysts may use equivalent-quality materials based on factors including availability. Permanent changes will be noted in future SOP revisions. All reagent and standards must be labeled with their Name and/or ID #; the Expiration Date; and the Date Prepared.

All reagents and standards are stored at room temperature in the Air Lab work area, unless noted otherwise.

For additional information refer to the *SOP52272 Traceability, Handling and Storage of Standards and Reagents*

7.1) Reagents

- Argon - Gas off bulk Liquid Argon tank. UHP Air Gas or equivalent vendor
- Nitrogen- Gas off bulk Liquid Nitrogen tank. UHP Air Gas or equivalent vendor
- Helium- UHP from Airgas or equivalent
- VOA free water

7.2) Standards

Certified stock standard solutions are purchased from approved commercial vendors. From these, intermediate and working standard solutions are prepared by diluting a known volume of standard in an appropriate solvent to the desired final concentration.

Formulations for the preparation of intermediate and working standard solutions are provided in the Appendix. Unless otherwise specified, assign an expiration date of 12 months from date of preparation, unless the parent component expires earlier in which case use the earliest expiration date.

There are small variations in analyte concentrations in the preparation of air standards. For simplicity, the nominal concentrations are referenced in this SOP.

Note: *When entering the concentrations of source standards in TALS, use the nominal concentration and not the actual concentration. Unless the actual has a > 15% difference from the nominal value. In these cases, use the actual value.*

Purchase the following stock standard mixtures from commercial vendors:

- Mixed Gas Stock Standard: - Commercially prepared standard that includes internal standard and tune standard compounds: Bromofluorobenzene, Bromochloromethane, 1,4-Difluorobenzene, and Chlorobenzene-d5, at a concentration of 100 ppbv each. Linde or equivalent.
- Calibration Stock Standard: - Commercially prepared custom gaseous stock standard that includes all target analytes except ethanol at a concentration of 1.0 ppmv. Linde or equivalent.
- Calibration Ethanol Neat Material. >99.5%
- ICV / LCS Stock Standard: - Custom made gaseous stock standard prepared from a different lot(s) of the source material(s) used to manufacture the calibration stock standard. The ICV/LCS stock standard includes all target analytes at a concentration of 1.0 ppmv. Linde.
- ICV/LCS Ethanol Neat material. >99.5% from a source other than the calibration source.

Prepare calibration and working standards mixtures by diluting a known volume of the stock standard with nitrogen to a specified volume into a humidified summa canister. The summa canister is humidified by adding 100ul of VOA free reagent water. The volume of the standard added to the canister is calculated using the set flow rate of 70mL/min using a mass flow meter multiplied by the time of the standard addition, plus the inclusion of the 25ml volume for the tubing connecting the mass flow meter to the summa canister. The formulations for standard preparation are provided in the Appendix along with recommended expiration dates and storage conditions.

Each stock standard is assigned a 1-year expiration date from manufacture and recertified annually. See *SOP52272 Traceability, Handling, and Storage of Standards and Reagents* for details on the recertification process. The ethanol neat material is assigned the expiration date given by the manufacturer.

If a new standard cannot be received prior to the expiration of the standard presently in use, the lab will notify the QA manager. The QA manager will perform a control chart review (see *SOP49965 Control Charts*). If the standard is determined to be acceptable, the lab may assign a new expiration date of not more than 30 days from the date of the last data point in the control chart review. When the new standard ID is created in TALS, the COA and the Control Chart verifying the standards stability will be attached to the reagent ID.

8) Sample Collection, Preservation, Shipment and Storage

DRAFT

The laboratory does not perform sample collection, so these procedures are not included in this SOP. Sampling requirements may be found in the published reference method.

Matrix	Sample Container	Minimum Sample Size	Preservation	Holding Time	Reference
Air	1L or 6L Passivated Summa Canister	1L	NA	30 days from collection	EPA TO-15

1-liter Tedlar bags are only provided upon client request; however, clients are discouraged from using Tedlar bags due to the shortened holding time of 72 hours from collection.

All samples should be collected in passivated stainless-steel canisters that have been certified clean prior to sampling. The laboratory will provide certified clean canisters to the client upon request. The procedures for clean canister certification are provided in Laboratory SOP 48255: Canister Cleaning, Certification and Sampling Kit Preparation.

The laboratory can also provide flow controllers set to the appropriate flow rate for the sampling time required by the client.

The laboratory ships air canisters in custom made boxes. The boxes are equipped with custom-made foam inserts to hold the pre-set flow-controllers. The shipping materials are designed to prevent damage of equipment to and from the sampling site. The laboratory checks the equipment to ensure it is in proper working order before shipment to the client and additional checks are performed on return of the equipment to the laboratory. Sampling instructions are provided with each sampling kit. The sampling crew is advised to handle the sampling equipment using the instructions provided by the laboratory to ensure optimum performance.

The laboratory's sample acceptance policy for air samples in canisters requires that the sampling crew record the ID of the flow controller used for sample collection on the tag attached to each canister, but the association may also be recorded on the Field Test Data Sheet or a COC. With this information the laboratory can review the history of use of the FC as needed to troubleshoot potential equipment problems. Without the association, the history of use of the FC is unknown. The laboratory strongly recommends that field samplers be instructed to provide this information for each sampling event.

The return pressure of each canister should be between -10" Hg to -1"Hg, except for "grab" samples or samples with a collection rate of 100 or 200 mL/min, which must have a pressure greater than or equal to -10" Hg. The residual vacuum criteria ensure that the sample was collected over the time period the flow controller was calibrated for.

9) Quality Control

9.1) Sample QC

The following quality control samples are prepared with each batch of samples.

QC Item	Frequency	Acceptance Criteria
Method Blank (MB)	1 in 20 or fewer samples	See QC Summary Table
Laboratory Control Sample (LCS)	1 in 20 or fewer samples	See QC Summary Table
Internal Standard (ISTD)	Every Sample	See QC Summary Table
Laboratory Control Sample Duplicate (LCSD)	Client request or if insufficient sample for Sample Duplicate	See QC Summary Table
Sample Duplicate (SD)	1 in 20 or fewer samples if sample volume allows	See QC Summary Table
Trip Blank (TB)	Client Request	See QC Summary Table

NOTE: *The compendium reference method does not require the analysis of a laboratory control sample (LCS) or provide criteria for the evaluation of an LCS. The laboratory performs an LCS at the above-mentioned frequency as an evaluation of percent recovery in a blank matrix. The laboratory uses statistically derived control limits for the LCS.*

Unless otherwise specified by the client during project initiation, the LCSD will be used to measure precision only. The LCS will be used for evaluations for percent recovery and to determine if corrective action is necessary.

9.2) Instrument QC

The following instrument QC is performed:

QC Item	Frequency	Acceptance Criteria
Tune Standard (BFB)	Each Analytical Window	See Appendices
Initial Calibration (ICAL)	Initially; when ICV or CCV fail	See Appendices
Initial Calibration Verification (ICV)	Once, after each ICAL	See Appendices
RT Window Establishment	Once per ICAL	See Appendices

DRAFT

Relative Retention Time (RRT)	With each sample	See Appendices
Continuing Calibration Verification (CCV)	Daily, after each BFB	See Appendices

10) Procedure

10.1) Support Equipment Calibration

Verify the calibration is valid for the following;

- Mass flow controller used to prepare standards.
- Digital flow meter used to set and check the flow rates of the FC(s) used for sample collection.
- Digital pressure gauges used to check return canister pressure.
- Stopwatch used to measure standard addition time is current to the year.

Immediately notify the QA department if the calibration is not current and wait for further instruction. Equipment whose calibration has expired may not be used without documented approval from the QA department.

NOTE: *The QA department schedules the annual calibrations of the support equipment and maintains all Certificates of Calibration. The flow controllers are checked against a NIST traceable standard. This check is performed by the manufacturer of the equipment, when possible, or by an approved vendor that provides certification service.*

10.2) Instrument Calibration

All Calibration Standards and Quality Control samples have the same concentration of Internal Standards and Surrogates that are added for field sample analysis. Refer to the Analytical Sequence section for additional information.

10.2.1) Tune Standard

Analyze a tune standard (BFB) prior at the beginning of each analytical window. The tune standard is a commercially prepared mixed gas stock standard that includes Bromofluorobenzene (BFB) at a concentration of 100 ppbv.

To analyze the tune standard:

1. Establish the instrument operating conditions specified in the Sample Analysis section of this SOP. Once established these settings must be maintained for the analysis of all quality control and environmental samples.
2. Attach the mixed gas stock standard to the Entech concentrator by attaching the cylinder to the line dedicated for introduction of the internal standard (ISTD). The concentrator directly injects 20 mL of the 100 ppbv stock standard onto the instrument to yield an on-column concentration of 10 ppbv.
3. Acquire the data and evaluate the results against the acceptance criteria in the Tune Standard Criteria table in the appendix.
4. Criteria must be met prior to further analysis.
5. The official start time of the 24-hour analytical window is the injection time of a passing tune standard. All samples must be injected within 24 hours of that time.

NOTE: *The data processing system averages three scans (apex scan, scan prior, and scan following) and performs background subtraction of the single scan prior to the elution of BFB.*

10.2.2) Initial Calibration (ICAL)

The instrument must be calibrated with a minimum of five calibration standards for each target analyte at concentrations that span the working range of the method.

The laboratory routinely analyzes 8 standards at the recommended concentrations of 0.035, 0.20, 0.50, 5.0, 10.0, 15.0, 20 and 40 ppbv, except for Ethanol. For Ethanol, a 6-point curve is analyzed at the following concentrations: 5, 10, 15, 20, 40, and 100 ppbv.

Note: *These are nominal concentrations, dependent on parent can stock concentrations. The nominal 0.035 ppbv concentration is prepared to ensure the actual low calibration standard is below the reporting limit (RL).*

Even though eight calibration standards are routinely analyzed not every calibration standard is used for each analyte. Each analyte has been assigned to an analyte group that includes a calibration range of at least five standards. The analyte group associations for each target analyte are provided in Tables in the appendix. The calibration range for each analyte group is as follows:

DRAFT

- Group A: This analyte group is associated with a seven-point calibration curve. The calibration range is 0.20 to 40 ppbv with the 0.035 ppbv standard excluded. The limit of quantitation (LOQ) for this group of analytes is 0.20 ppbv

- Group B: This analyte group is associated with a six-point calibration curve. The calibration range is 0.50 to 40 ppbv with the 0.04 and 0.20ppbv standards excluded. The limit of quantitation (LOQ) for this group of analytes is 0.50 ppbv.

- Group C: This analyte group is associated with a five-point calibration curve. The calibration range is 5.0 to 40 ppbv with the 0.04, 0.20, and 0.50ppbv standards excluded. The limit of quantitation (LOQ) for this group of analytes is 5.0 ppbv.

- Group D: This analyte group is an eight-point calibration curve. The calibration range is 0.035 to 40 ppbv. The limit of quantitation (LOQ) for this group of analytes is 0.035 ppbv.

- Group E: (Ethanol): This analyte has a six-point calibration curve. The calibration range is 5 to 100 ppbv. The limit of quantitation (LOQ) for this analyte is 5 ppbv.

Prepare the calibration standards using the formulations provided in Appendix B.

Analyze the standards in a sequence from lowest to highest concentration using the instructions provided in the Sample Analysis section.

10.2.2.1) Initial Calibration Acceptance Criteria

The data processing system calculates a relative response factor (RRF), for each analyte and isomer pair using the assigned internal standard. The internal standard associations for each target analyte are provided in tables in the Appendix. The data processing system also calculates a mean relative response factor, relative standard deviation (RSD), relative retention time (RRT) and the mean RRT.

The following criteria must be met for a calibration to be considered acceptable:

- The RSD for each target analyte must be <30% with at most 2 exceptions up to a limit of 40%. If linear regression is used the R2 must be greater than 0.996

- The area response for the primary quantitation ion for the internal standard for each ICAL standard must be within 40% of the mean area response over the calibration range for each internal standard.

    - The RRT for each target compound at each calibration level must be within 0.06 RRT units of the mean RRT for the compound. The retention time shift for each of the internal standards at each calibration level must be within 20 seconds of the mean retention time over the initial calibration range for each internal standard.

If these criteria are not met inspect the system for problems and perform corrective action. See the corrective action section and the QC Summary Table in the appendix for guidance.

Whichever calibration model is selected, it must be subjected to an additional check to establish the representativeness of the data that were used to produce it. This check is the refitting of each calibration point response back to the calibration model, or the comparison of the calculated amount of the standard against the expected amount.

Calculate the concentration of each calibration standard from the final calibration curve. Calculate the %Error for each point. All points must have an absolute %Error of < 30%, except the low point % Error must be < 50%.

If these conditions are not met, perform corrective action and recalibrate the instrument.

The laboratory CHROM software provides an Initial Calibration %Drift report which shows the % Error for each calibration point. This report must be reviewed in addition to the %RSD / Linear Response Factor.
%Error is the absolute value of the difference between the calculated concentration and the true concentration divided by the true concentration x100%.

- For example, if the 0.20mg/L standard reads back as 0.17mg/L:
  $[(0.20 - 0.17)/0.20] \times 100\% = 15\%$

Repeat initial calibration whenever instrument operating conditions are changed, a new column is installed, when significant instrument maintenance has been performed, and when the result of the CCV indicate the calibration is no longer valid.

10.2.3) Second Source Calibration Verification (ICV)

Immediately following an acceptable initial calibration verify the accuracy of the calibration by the analysis of the second source calibration verification standard (ICV).

Prepare the ICV following the formulation provided in the Appendix.

Analyze the ICV following the instructions provided in Sample Analysis section.

DRAFT

The percent recovery (%R) for each target analyte must be within 70-130%. If criteria are not met, perform corrective action. Recommended corrective actions are provided in QC Summary Table. If corrective action is not successful, remake your standards and recalibrate.

If after successful analysis of the ICV, time remains in the 24-hour analytical window, QC and field samples may be analyzed without analysis of a continuing calibration verification check standard. If time does not remain in the analytical window, a new analytical sequence must be initiated with a Tune Standard followed by daily calibration (CCV).

10.2.4) Continuing Calibration Verification (CCV)

Analyze the CCV immediately after the tune standard unless the analytical window includes ICAL, in which case, a CCV is not required.

Prepare the CCV standard using the formulation given in the Appendix. The recommended concentration of the CCV for each target analyte is 10.0 ppbv.

Analyze the CCV following the instructions provided in Sample Analysis section. The data system calculates a response factor for each analyte and calculates the percent difference (%D) of the RRF relative to the mean RRF in the most recent initial calibration.

- The %D for each target analyte must be within ±30%. If the above criteria are not met, repeat the analysis of the CCV once. If the second CCV meets criteria, continue with the analytical sequence. If it fails, evaluate the data to determine if one of the following conditions is met. If these conditions are not met corrective action must be taken. Guidance for troubleshooting is provided in the Troubleshooting and Corrective Action sections. After corrective action the analytical sequence may be continued only if two immediate, consecutive CCVs at different concentrations are within acceptance criteria. If these two CCVs do not meet the criteria, recalibration is required prior to further analysis.

- If the CCV criteria are exceeded high, indicating a high bias, and the associated samples have non-detects for those analytes, the analytical data may be considered usable. In the absence of instructions otherwise, proceed with analysis.

- If the CCV criteria are exceeded low, indicating a low bias, analytical results may be reported if those results exceed the project's regulatory decision level. In other words, if the analytical results are sufficiently high to counter the low bias, results may be reported. Consult with the project manager to determine if the exception is allowable for each project.

10.2.5) Troubleshooting

Check the following items in case of calibration failures:

- Loss of sensitivity or unstable ISTD recoveries are usually the result of a leak. Check the union between the GC column and Entech transfer line.
- Loss of sensitivity for individual compounds may be a result of either an active site in a transfer line or a bad trap. Troubleshoot and perform maintenance as necessary.
- Poor chromatography usually requires GC column maintenance, perform as necessary.
- Carryover is usually caused by excessive amounts of analyte introduced to the system. Analyze blanks until the system is cleaned or replace the traps and transfer lines if necessary.

10.3) Sample Preparation

10.3.1) Post Sampling Canister Pressure Check Procedure

The post-sampling canister pressure check is performed at the time of sample login by sample management staff so that any problems found are quickly identified and communicated to the client.

Refer to the current version of *SOP49959 Sample Management* for the procedure to take and record the post sampling canister pressure check.

10.3.2) Sample Screening

At the laboratory's discretion unknown samples may be screened prior to initial analysis to determine if the sample requires dilution. Unless otherwise requested by the client the laboratory does not provide screen data with the data package report even when primary dilutions are performed based on the results of the screen analysis.

To prepare a sample for screen analysis, connect the sample canister to the autosampler connected to screening instrument and analyze 20 mL of sample. Acquire and evaluate the results. If the results of screen analysis indicate that a target compound is above its upper range of calibration, calculate a recommended dilution factor (DF) by dividing the concentration of analyte found by 30. Record the recommended DF on the screen worksheet.

DRAFT

NOTE: *Samples are screened on a GC/MS instrument that is programmed with the operating conditions referenced in this SOP. The calibration is checked weekly with a single point calibration standard at a concentration of 10 ppbv for all target analytes. The calibration is checked more frequently when the results of instrument analysis do not correlate well with the results of the screen analysis.*

10.3.3) Sample Dilutions & Pressure Adjustment

Field samples should be diluted prior to initial analysis when the screen results indicate that the concentrations are above calibration range or when the laboratory has sufficient knowledge of the sample (history) to know that the sample will require dilution. Field samples must be reanalyzed at a dilution when the concentration of target compounds in initial analysis exceed of the upper range of calibration.

When the return negative pressure of a canister is greater than -10” Hg, make-up gas may be added to provide sufficient volume of make-up gas in order to have an adequate sample volume for analysis. The addition of make-up gas is considered a canister dilution. Some concentrators are able to pull full sample volume even if the residual vacuum is lower than -10” Hg so make-up air may not be necessary.

For samples analyzed for constituent groups (e.g., TVOC as Toluene), ranges, and or unresolved complex mixtures (Total Hydrocarbons), samples must be diluted such that the maximum peak height of any sample constituent under consideration does not exceed the equivalent peak height generated by highest calibration level standard. For evaluation it may be useful to graphically overlay sample chromatograms with that of the high point calibration standard.
To dilute the sample:

1) Attach the sample canister to the nitrogen gas line equipped with a pressure gauge that reads negative pressure in (“Hg) and positive pressure in (psig).

2) Ensure the valve of the nitrogen gas line is closed then open the valve of the sample canister. Record the negative pressure reading in the Canister Dilution Worksheet or on the canister’s tag.

3) Slowly open the valve of the nitrogen gas line and fill the canister until canister pressure gauge reads -10” Hg. Do not open the valve to such an extent that the nitrogen gas line pressure drops below 15 psig and do not allow the nitrogen gas line to reach equilibrium otherwise you will contaminate the nitrogen gas line.

4) When the desired pressure is achieved, close the canister valve and the valve on the nitrogen gas line; wait 15 seconds. The pressure should not exceed 40 psig.

5) Open the canister valve and record the final pressure reading in psig.

6) Close the canister valve and remove the valve from the zero air-line.

7) Record the initial and final pressure readings in the TALS canister dilution tracking module. If the final pressure is below ambient, the pressure will be in “Hg. Be sure to change the units in the TALS dilution tracking module.

When the return pressure of a canister is positive, the pressure must be adjusted to near ambient (0” Hg) prior to analysis. To adjust the pressure to ambient, vent the canister to ambient in a fume hood by opening the canister value for ~4-5 seconds, close the valve. For higher pressure canisters, open the valve and listen for a release of air then close the valve when the sound recedes.

If a trip blank is provided under vacuum, pressurize the trip blank canister to 10 psig. The pressurization of the trip blank is not considered a dilution.

10.3.4) QC Sample Preparation

To prepare the method blank (MB): Fill a clean canister that has never been used to collect environmental samples and has never left the laboratory to 20 psig with nitrogen gas. Continue to use this canister as the MB until the pressure of the canister reaches 0 psig, at which time, recharge with nitrogen gas to 20 psig and reuse.

To prepare the LCS: Follow the instructions provided in the Appendix for preparation of the working ICV/LCS standard. If an LCSD is requested, analyze the LCSD from the same canister as the LCS, unless client makes a specific request for an independent LCSD can.

10.4) Sample Analysis

10.4.1) Instrument Operating Conditions

Optimize the GC and MS conditions for compound separation and sensitivity.

The recommended operating conditions are as follows:

DRAFT

Thermal Desorb:	Initial Trap #1 Temperature: -110ºC. Desorb Temperature from Trap #1 to #2: 0 ºC. Total Volume Transfer by Mass Flow Controller: 40 mL Initial Trap #2 Temperature: -15 ºC Desorb Temperature from Trap #2 to #3: 200ºC. Transfer time 3.5 minutes Initial Trap #3 Temperature: -165 ºC Injection Trap #3 Temperature: 70ºC Injection Time: 1.5 minutes Trap #3 Temperature after Injection: -165 ºC
Carrier Gas:	Helium, Ultra High Purity
Cryogenic Focusing Gas:	Liquid Nitrogen
Flow Rate:	~1.5 mL/min
Temperature Program:	Initial Temperature: 40ºC Initial Hold Time: 4 minutes Ramp1 Rate: 20ºC/min. to 200ºC. Ramp 2 Rate: 40ºC/min. to 220ºC Final Temperature: 220ºC Final Hold Time: 6.5 minutes
Electron Energy:	70 electron volts
Mass Range:	35-265 amu
Scan Time:	≥1 scan per second.

These operating conditions may be changed but once the operating conditions are established for initial calibration the same conditions must be used until a new calibration is performed.

The mass spec tune profile may be changed to optimize the BFB tune analysis but once set, it cannot be changed until another BFB tune is analyzed.

10.4.2) Daily Instrument Maintenance

Prior to analysis initiate the flushing sequence using the Entech software. Then initiate the bake program using the Entech software.

10.4.3) Bi-Weekly Instrument Maintenance

At a minimum frequency of once every two weeks, perform an autosampler leak check. Cap all autosampler ports and initiate the leak check program using the Entech software. Record this check in the instrument maintenance log.

10.4.4) Analytical Sequence

All Calibration Standards, batch QA and field samples, except for the BFB analysis, have 20mls of the Mixed Gas Stock Standard added in conjunction with any other additions. This addition adds the internal standards and surrogates.

An example analytical sequence that includes initial calibration (ICAL) is provided below. When ICAL is not performed, the sequence begins with the tune standard and is followed by the CCV, LCS, LCSD, and method blank. If sufficient time remains in the 24 hours analytical window after initial calibration, QC and field samples may be analyzed without the CCV and the ICV will serve as the LCS for the sequence. The MB, LCS and LSCD must be analyzed at a frequency of every 20 samples or with each analytical sequence whichever is more frequent.

1. Tune Standard (BFB)
2. ICAL
3. ICV
4. CCV
5. LCS (repeat every 20 samples)
6. LCSD (when requested)
7. MB (repeat every 20 samples)
8. Field Samples (including trip blanks)

Attach the canisters to the autosampler inlet in the order of the analytical sequence then initiate the analytical sequence. The autosampler introduces 200 mL of sample volume from each canister to the instrument system and adds 20 mL of the mixed gas

DRAFT

standard to each sample.

Acquire the data and evaluate the results to confirm qualitative identification and quantification.

10.5) Corrective Action

An out-of-control situation may occur that is not adequately addressed in the corrective action table or troubleshooting section. The analyst must use their best analytical judgment and available resources to determine the corrective action to be taken. The analyst should seek the assistance of their immediate supervisor, QA manager or other experienced staff if they are uncertain of the cause of the out-of-control situation.

The analysis must not be resumed until the source of the problem and an in-control status is re-established. All samples associated with the out-of-control situation must be reanalyzed after in-control status has been re-established.

If authorization is received from the Supervisor or QA Manager for release with data qualification, a Non-Conformance Memo (NCM) must be created to notify the project manager, who then notifies the client of the out-of-control situation. Also, the situation may be significant enough that the Supervisor or QA Manager would create a Corrective Action Report (CAR). Refer to the *SOP49967 Nonconformance and Corrective Action Procedures* for further guidance.

11) Calculations/Data Reduction

11.1) Qualitative Identification

The data processing system tentatively identifies target analytes by comparing the retention time of the peaks to the window set around the continuing calibration standard, and searches in that area for the primary ion and up to two secondary ions characteristic of the target analyte.

All tentative identifications made by the computer are reviewed and either accepted or rejected by the primary analyst. The identification made by the system is accepted when the following criteria are met:

- The target analyte is identified by comparison of its background subtracted mass spectrum to a reference spectrum in the NIST14 database. In general, all ions that are present above 10% relative abundance in the mass spectrum of the standard should be present in the mass spectrum of the sample component and their relative abundances should agree within 20%. For example, if an ion has a relative abundance of 30% in the standard spectrum, its abundance in the sample spectrum should be in the range of 10-50%. Some ions, particularly the molecular ion, are of special importance if a tentative identification is to be made and should be evaluated even if they are below 10% relative abundance.
- The GC retention time for the target analyte should be within 0.06 RRT units of the daily standard.

Identification requires expert judgment when sample components are not resolved chromatographically and produce mass spectra containing ions contributed by more than one analyte. When GC peaks obviously represent more than one sample component (i.e., broadened peak with shoulder(s) or valley between two or more maxima), appropriate analyte spectra and background spectra can be selected by examining plots of characteristic ions for tentatively identified components.

When analytes coelute (i.e., only one GC peak is apparent), the identification criteria can be met but each analyte spectrum will contain extraneous ions contributed by the coeluting compound. If the data system does not properly integrate a peak, perform manual integration. All manual integration must be performed and documented in accordance with corporate *SOP43862 Manual Integrations*.

11.2) Quantification of Target Analytes

After a compound has been identified, the data system quantifies the on-column concentration of the target compound based on the integrated abundance of the characteristic ion from the EICP. If there is matrix interference with the primary ion, a secondary ion may be used for quantification by calculating a mean RF factor for that ion and using that ion to quantify the analyte in the sample. When secondary ion calculations are required, include this information in the non-conformance report and project narrative.

Samples analyzed for constituent groups, ranges, and or unresolved complex mixtures are quantified as follows;

11.2.1) TVOC as Toluene

An internal standard type of quantification response factor is generated using the RIC peak response measured for Toluene and its associated internal standard (as detailed in the calculation section). That response factor is used to quantify all RIC chromatographic sample response with the exception of those peak responses associated with internal standards. The results are reported as 'TVOC (as Toluene)'.

Retention Time Range: Propene to Naphthalene

DRAFT

11.2.2) GRO as Octane

An internal standard type of quantification response factor is generated using the RIC peak response measured for Octane and its associated internal standard (as detailed in the calculation section). That response factor is used to quantify all RIC chromatographic sample response with the exception of those peak responses associated with internal standards that eluted within the retention time range as defined by the elution of 2-Methyl-Butane through Decane (C5-C10). The results are reported as 'GRO (as Octane).

Retention Time Range: 2-Methyl-Butane to n-Decane

11.2.3) Unresolved Complex mixtures

An internal standard type of quantification response factor is generated using the RIC peak response measured for the un-resolved complex mixture (i.e. the gasoline envelope) and its associated internal standard (as detailed in the calculation section). That response factor is used to quantify all similarly chromatographing RIC sample response with the exception of those peak responses associated with internal standards. The results are reported using the name of the unresolved complex mixture used in the calibration (e.g. Total Hydrocarbons).

Retention Time Range: Propene to Naphthalene

Final results are calculated in TALS

11.3) Calculations

Analytical results are calculated as follows:

Dilution Factor

DF = (V2/V1) x (V4/V3)

Where:
V1 = Pre-Dilution Canister Volume
V2 = Post-Dilution Canister Volume
V4 = Base Sample Amount (200 mL)

Relative Response Factor (RRF)

RRF = (Ax)(Cis)/(Ais)(Cx)

Where:
Ax = Area of the quantitation ion of the analyte
Ais = Area of the quantitation ion of the internal standard
Cx = Concentration of analyte in concentration units (ppbv)
Cis = Concentration of internal standard in concentration units (ppbv)

Sample Concentration

Cx = [(Ax)(Cis)/(Ais)(Mean RRF)] x (DF)

Where:
Cx = Compound concentration (ppbv)
Cis = Concentration of associated internal standard (ppbv)
Ais = Area of quantitation ion for associated internal standard
Ax = Area of quantitation ion for compound
DF = Dilution Factor
Mean RRF = Average Relative Response Factor from initial calibration.

Unit Conversion from ppbv to ugm3

Analytical Result(ug/m3) = Result(ppbv) x (MW/24.45)

Where:
MW = molecular Weight

Example:
Benzene Result = 56 ppbv
Benzene mw = 78.108

DRAFT

Analytical Result(ug/m3) = 56ppbv x (78.108/24.45)

Result(ug/m3) = 178.9 ug/m3 reported as 180 ug/m3

Percent Recovery (%R)

%R = (Cs/Cn) x 100

Where:
Cs = Concentration of the spiked sample (ppbv)
Cn = Nominal concentration of spike added (ppbv)

Precision (%RPD)

%RPD = [(|C1-C2|)/((C1+C2)/2) x 100

Where:
C1 = Measured concentration of the first sample aliquot
C2 = Measured concentration of the second sample aliquot

Formula of Standard Addition:

Volume (mL) = (FR x T) + 25 mL

Where:
FR = flow rate in mL/min
T= time in minutes

Example:
FR = 70ml/min
Time = 10.69 minutes
Volume = 25+ (70 x 10.69) = 773 mL

Total Volume of diluted standard

Volume (mL) = CV x P

Where:
CV = canister volume in mL
P = pressure in Bar (14.7psi per Bar)

Example:
CV = 6185 mL
P= 2.5 Bar
Volume = 15462 mL

DRAFT

11.4) Data Review

11.4.1) Primary Review (Performed by Primary Analyst)

Upload the data files to TALS. Enter batch editor information and add the standards and reagents to the TALS batch. Review the results against acceptance criteria. If acceptance criteria are not met, make arrangements to perform corrective action.

Check the results of samples analyzed immediately after high concentration samples for signs of carry-over. Reanalyze the sample if carry over is suspected.

Dilute and reanalyze samples whose results exceed the calibration range. The diluted analysis should result in a determination within the upper half of the calibration curve.

If samples are run at dilution, there should be a target peak that is at least 20% of the calibrated range but preferably in the upper half of the range or there should be an abundance of TICs which preclude a more concentrated analysis, or the sample should show matrix effects which preclude a more concentrated analysis. If a sample is diluted due to TICs or matrix, an NCM should be written explaining the reason for dilution.

Set results to primary, secondary, acceptable or rejected as appropriate.

Verify corrective action was taken for all results not within acceptance criteria. If corrective action is not taken or was unsuccessful, record all instances where criteria are not met with a nonconformance memo (NCM). Be sure to provide

explanation of your decision making in the internal comment section of the NCM. The internal comment section should list the reason the NCM is suspected, which action (if any) was taken and why, and the outcome of the action taken. Refer to the *SOP49967 Nonconformance and Corrective Action Procedures* for further guidance.

Review project documents such as the Project Plan (PP), Project Memo or any other document/process used to communicate project requirements to ensure those project requirements were met. If project requirements were not met, immediately notify the project manager (PM) to determine an appropriate course of action.

Review that QC links have been properly made and run the data review checker (DRC) and address any anomalies.

Set the batch to 1st level review and record your review on the data review checklist.

11.4.2) Secondary Review (Performed by Peer Reviewer)

Review the project documents such as the Project Plan (PP), Project Memo or any other document/process used to communicate project requirements and verify project requirements were met. If project requirements were not met, immediately notify the project manager (PM) to determine an appropriate course of action.

Review records (these records include but are not limited to the Pre-Shipment Clean Canister Certification Report, Flow Controller Set Flow Rate and Leak Check Record, Field Test Data Sheets, and the Air Canister Return Pressure Check Record) associated with release and return of air sampling equipment to ensure all anomalies are properly recorded. Compare any problems noted in these documents with the analytical results and record any findings in the narrative note program or otherwise communicate your findings to the PM for inclusion in the project narrative.

Review the TALS batch editor to verify information is complete. Review the batch to verify that the procedures in this SOP were followed. If discrepancy is found, resolve the discrepancy and verify any modifications to the SOP were approved and properly documented.

Spot-check 15% of samples in the batch to verify quantitative and qualitative identification. If the samples are being analyzed under DoD methods 100% of data must be checked during secondary review.

If manual integrations were performed:

- Review all integrations to verify that the integration meets the requirements for manual integration as specified in corporate SOP CA-Q-S-002. If an error is suspected or found, consult with the analyst that performed the integration and request correction or notify the Department Manager or QA Manager. Do not “fix” the integration. Reintegration by a secondary data reviewer must not be performed except in limited circumstances as approved by the department supervisor or other laboratory management. If those instances where the secondary reviewer performs the integration, this person is now considered the primary analyst and each integration performed by the secondary reviewer must be subsequently reviewed by a peer analyst or the department supervisor to verify the integration is consistent and compliant with the requirements specified in corporate SOP CA-Q-S-002.
- Check to ensure an appropriate technical reason code is provided for all manual integrations.

Verify that the performance criteria for the QC items listed in TO15 QC Summary & Recommended Corrective Action table in Appendix were met. If the results do not fall within the established limits, verify that corrective actions were performed. If corrective action was not performed; verify the reason is provided and that the situation is properly documented with an NCM. Set samples to 2nd level review. Record second level review on the data review checklist.

Run and review the deliverable. Fix any problems found. When complete set the method chain to lab complete and forward any paperwork to report/project management.

11.5) TO15 Poor Performing Analytes

NOTE: *Statistically derived limits will be no wider than 50-150%R for poor performing compounds.*

Compounds with a high boiling point which is beyond the range of typical gas compounds.

- Dodecane
- 1,2,4-Trichlorobenzene
- Hexachlorobutadiene
- Naphthalene
- 1,2,3-Trichlorobenzene

The following compounds change how they act on the traps depending on the humidity of the standard.

- 3-chloro-1-propene
- Bromoform

DRAFT

The following compounds are very polar and are linked to the water in the standard. Since we remove most of the water during the trapping process, a little change can produce a big result. For example removing 95% of the water instead of 94% of the water will have a negligible affect on non-polar compounds, but a 20% difference for polar compounds.

- Ethanol (made from neat material and is not part of the standard TO-15 calibration gas mix due to high reactivity
- Ethyl ether
- Acrolein
- Acetone
- Isopropyl alcohol
- 2-butanone
- Tetrahydrofuran
- 2-hexanone

11.6) Data Reporting

Report analytical results above the reporting limit (RL) as the value found. Report analytical results less than the RL, to the adjusted RL with a "U" data qualifier. If the data is to be reported to the method detection limit (MDL) the analytical results between the RL and the MDL are reported with an "estimated" footnote. Adjust the RL and MDL for sample dilution/concentration. The unadjusted RL for each target analyte is provided in Routine Compound List and TO-3 Analyte List tables. For Method TO3 the laboratory does not report values below the reporting limit.

Data reporting and creation of the data deliverable is performed by TALS using the formatters set by the project manager during project initiation.

Electronic and hardcopy data are maintained as described in laboratory *SOP49966 Management, Retention Storage and Archive of Data Records*.

12) Method Performance

12.1) Method Detection Limit Study (MDL)

Perform a method detection limit (MDL) study at initial method set-up following the procedures specified in laboratory SOP BR-QA-005,

12.2) Training Requirements and Demonstration of Capabilities

The Group Leader is responsible for ensuring that this procedure is performed by an associate who has been properly trained in its use and has the required experience. The Group Leader is also responsible for the documentation of this training.

All personnel are required to perform an initial demonstration of proficiency (IDOC) on the portion of the method they will be performing prior to working independently. Annually thereafter, the analyst must document continuing demonstration of capability (CDOC). See requirements for demonstration of analyst proficiency in *SOP52264 Employee Training and Analyst Demonstration of Proficiency*.

13) Pollution Control

It is Eurofins Burlington's policy to evaluate each method and look for opportunities to minimize waste generated (i.e., examine recycling options, ordering chemicals based on quantity needed, preparation of reagents based on anticipated usage and reagent stability). Employees must abide by the policies in NDSC-USEHS-*QP46060 NDSC HSE Manual*.

14) Waste Management

Waste management practices are conducted consistent with all applicable rules and regulations. Excess reagents, samples and method process wastes are disposed of in an accepted manner. Waste description rules and land disposal restrictions are followed. Waste disposal procedures are incorporated by reference to *SOP47863 Tracking and Collecting of Hazardous Waste* and *SOP48269 Procedure for Acceptance and Handling of USDA Regulated Domestic and Foreign Soil*.

The following waste streams are produced when this method is carried out:

- None

15) Method Modifications

- This SOP utilizes and alternative detector (mass spectrometer) vs that of a FID and/or ECD as listed in the published method. (TO3)

DRAFT

- This SOP describes a method where an aliquot of a whole air sample collected in a passivated stainless-steel canister is cryogenically trapped and concentrated prior to injection into the MS detector equipped GC. (TO3)
- This Method SOP utilizes an RTX-624 capillary column (60M x 0.32 mm ID x 0.18um). (TO3, TO15)
- Additional quality control aspects are employed in the use of this method based on the alternative detector type, specifically, the detector tune is verified at the beginning of each period of analysis prior to the acquisition on any standard, blank, QC sample or field sample. (TO3)
- This Method SOP does not utilize sub ambient column oven temperature programming. (TO3, TO15)
- Sample traps consist of a multi bed system employing Tenax and glass beads (see manufactures system description: Entech Model 7100 Sample Pre-Concentrator). (TO15)
- Sampling apparatus consists of passivated stainless-steel canister specifically design for the collection of ambient air samples for volatile analysis (TO3)
- Nafion dryers are not used. The analytical pre-concentration system employs a moisture control system consisting of multi sorbent bed traps. (TO15)
- System calibration is verified every 24 hours within which samples are analyzed. System linearity is not verified every 4-6 hours as described. (TO3)
- Published Method requires weekly multi-point calibration be performed. Laboratory performs multi-point calibrations as necessary see section 10.2 (TO3)
- System linearity is determined through multi point calibration utilizing average response factors and internal standard technique quantification (see Section 10).(TO3)
- This SOP is applied to more than just the ambient air listed as a matrix by the method (TO15)

16) Appendices

16.1) Routine Compound List, Reporting Limit, Internal Standard and Ion Assignments

Analyte	CAS #	6L RL (ppbv)	1L RL (ppbv)	Quantifier Mass	Qualifier Mass	Qualifier Mass	ISTD Group	Analyte Group
Dichlorodifluoromethane	75-71-8	0.5	5	85	87		1	B
Chlorodifluoromethane	75-45-6	0.5	5	51	67	69	1	B
1,2-Dichlorotetrafluoroethane	76-14-2	0.2	2	85	135	87	1	A
Chloromethane	74-87-3	0.5	5	50	52		1	B
n-Butane	106-97-8	0.5	5	43	41	58	1	B
Vinyl Chloride	75-01-4	0.035	0.35	62	64		1	D
1,3-Butadiene	106-99-0	0.035	0.35	54			1	D
Bromomethane	74-83-9	0.2	2	94	96		1	A
Chloroethane	75-00-3	0.5	5	64	66		1	B
Isopentane	78-78-4	0.2	2	43	57	56	1	A
Bromoethene (Vinyl Bromide)	593-60-2	0.2	2	106	108	81	1	A
Trichlorofluoromethane	75-69-4	0.2	2	101	103		1	A
Pentane	109-66-0	0.5	5	43	57	56	1	B
EthylEther	60-29-7	0.2	2	59	45	74	1	A
Acrolein	107-02-8	5	50	56	55	37	1	C
1,1,2-Trichloro-1,2,2-trifluoroethane	76-13-1	0.2	2	101	151	103	1	A
1,1-Dichloroethene	75-35-4	0.035	0.35	96	161	63	1	A
Acetone	67-64-1	5	50	43	58		1	C
Isopropyl Alcohol	67-63-0	5	50	45	43		1	C
Carbon Disulfide	75-15-0	0.5	5	76			1	B
3-Chloropropene (Allyl Chloride)	107-05-1	0.5	5	41	76		1	B
Acetonitrile	75-05-8	5	50	41	40	39	1	C
Methylene Chloride	75-09-2	0.5	5	49	84	86	1	B
tert-Butyl Alcohol	75-65-0	5	50	59	41	43	1	C
Methyl tert-Butyl Ether	1634-04-4	0.5	5	73	43		1	B
trans-1,2-Dichloroethene	156-60-5	0.2	2	61	96		1	A
n-Hexane	110-54-3	0.2	2	57	86		1	B
1,1-Dichloroethane	75-34-3	0.035	0.35	63	65	83	1	A
Methyl Ethyl Ketone	78-93-3	0.5	5	72	43		1	B
cis-1,2-Dichloroethene	156-59-2	0.035	0.35	96	98	83	1	A
Tetrahydrofuran	109-99-9	5	50	42	72		2	C
Chloroform	67-66-3	0.2	2	83	85		1	A

DRAFT

1,1,1-Trichloroethane	71-55-6	0.2	2	97	99	61	2	A
Cyclohexane	110-82-7	0.2	2	84	56		2	A
Carbon Tetrachloride	56-23-5	0.035	0.35	117	119		2	D
2,2,4-Trimethylpentane	540-84-1	0.2	2	57	41	43	2	A
1,2-Dichloroethene (total)	540-59-0	0.2	2	61	96		1	A
Benzene	71-43-2	0.2	2	78	77		2	A
1,2-Dichloroethane	107-06-2	0.2	2	62	98		2	A
n-Heptane	142-82-5	0.2	2	43	71		2	A
Trichloroethene	79-01-6	0.035	0.35	95	130	132	2	D
Methyl Methacrylate	80-62-6	0.5	56	69	41	39	2	B
1,2-Dichloropropane	78-87-5	0.2	2	63	41		2	A
1,4-Dioxane	123-91-1	5	50	88	58		2	C
Dibromomethane	74-95-3	0.2	2	174	93	172	2	A
Bromodichloromethane	75-27-4	0.2	2	83	85		2	A
cis-1,3-Dichloropropene	10061-01-5	0.2	2	75	110		2	A
Methyl Isobutyl Ketone	108-10-1	0.5	5	43	58		2	B
n-Octane	111-65-9	0.2	2	43	57	114	2	A
Toluene	108-88-3	0.2	2	92	91		3	A
trans-1,3-Dichloropropene	10061-02-6	0.2	2	75	110		2	A
1,1,2-Trichloroethane	79-00-5	0.2	2	83	97	85	3	A
Tetrachloroethene	127-18-4	0.035	0.35	166	168	129	3	D
Methyl Butyl Ketone	591-78-6	0.5	5	43	58		3	B
Dibromochloromethane	124-48-1	0.2	2	129	127		3	A
1,2-Dibromoethane	106-93-4	0.2	2	107	109		3	A
Nonane	111-84-2	0.2	2	57	71	128	3	A
Chlorobenzene	108-90-7	0.2	2	112	77	114	3	A
Ethylbenzene	100-41-4	0.2	2	91	106		3	A
Xylene (m,p)	1330-20-7	0.5	5	106	91		3	A
Xylene (o)	95-47-6	0.2	2	106	91		3	A
Styrene	100-42-5	0.2	2	104	78		3	A
Bromoform	75-25-2	0.2	2	173	175	171	3	A
Cumene	98-82-8	0.2	2	105	120	77	3	A
1,1,2,2-Tetrachloroethane	79-34-5	0.2	2	83	131	85	3	A
Xylene (total)	1330-20-7	0.2	2	106	91		3	A
n-Decane	124-18-5	0.5	5	57	71	142	3	B
n-Propylbenzene	103-65-1	0.2	2	91	120	92	3	A
1,2,3-Trichoropropane	96-18-4	0.5	5	75	110	112	3	B
4-Ethyltoluene	622-96-8	0.2	2	105	120		3	A
1,3,5-Trimethylbenzene	108-67-8	0.2	2	105	120		3	A
2-Chlorotoluene	95-49-8	0.2	2	91	63		3	A
tert-Butylbenzene	98-06-6	0.2	2	119	91	134	3	A
1,2,4-Trimethylbenzene	95-63-6	0.2	2	105	120		3	A
sec-Butylbenzene	135-98-8	0.2	2	105	134	91	3	A
4-Isopropyltoluene	99-87-6	0.2	2	119	134	91	3	A
1,3-Dichlorobenzene	541-73-1	0.2	2	146	111	148	3	A
1,4-Dichlorobenzene	106-46-7	0.2	2	146	111	148	3	A
n-Undecane	1120-21-4	5	50	57	71	156	3	C
Benzyl Chloride	100-44-7	0.2	2	91	126	65	3	A
n-Butylbenzene	104-51-8	0.2	2	91	134	92	3	A
1,2-Dichlorobenzene	95-50-1	0.2	2	146	111	148	3	A
n-Dodecane	112-40-3	5	50	57	71	170	3	C
1,2,4-Trichlorobenzene	120-82-1	0.5	5	180	182		3	B
1,3-Hexachlorobutadiene	87-68-3	0.2	2	225	223		3	A
Naphthalene	91-20-3	0.5	5	128			3	B
1,2,3-Trichlorobenzene	87-61-6	0.2	2	180	182	145	3	A
Propylene	115-07-1	5	50	41	42	39	1	C

DRAFT

Vinyl Acetate	108-05-4	5	50	43	86		1	C
Ethyl Acetate	141-78-6	5	50	43	74		1	C
Ethanol	64-17-5	5	50	46	45		1	E
Bromochloromethane	74-97-5	NA	NA	128	49	130	1	NA
1,4-Difluorobenzene	540-36-3	NA	NA	114			2	NA
Chlorobenzene-d5	3114-55-4	NA	NA	117			3	NA

16.2) TO-3 Analyte List, Reporting Limit, Internal Standard and Ion Assignments

Analyte	CAS No.	RL (ppbv)	Qualifier Ion	Qualifier Ion	Qualifier Ion	ISTD Group
n-Octane	111-65-9	0.2	43	57	114	2
Toluene	108-88-3	0.2	92	91		3
TVOC as Toluene	NA	11				NA
GRO as Octane	NA	14				NA
Total Hydrocarbons	NA	76 ug/m3				NA
Internal Standards						
Bromochloromethane	74-97-5	NA	128	49	130	1
1,4-Difluorobenzene	540-36-3	NA	114			2
Chlorobenzene-d5	3114-55-4	NA	117			3

DRAFT

16.3) Tune Standard Criteria

Mass	Ion Abundance Criteria
50	8.0 to 40.0 percent of mass 95
75	30.0 to 66.0 percent of mass 95
95	Base Peak, 100 percent relative abundance
96	5.0 to 9.0 percent of mass 95
173	Less than 2.0 percent of mass 174
174	50.0 to 120.0 percent of mass 95
175	4.0 to 9.0 percent of mass 174
176	93.0 to 101.0 percent of mass 174
177	5.0 to 9.0 percent of mass 176

16.4) QC Summary & Recommended Corrective Action (Routine and DoD)

QC Check	Frequency	Acceptance Criteria	Recommended Corrective Action
Tune Standard	Prior to calibration and every 24 hours	See Tune Standard Criteria table	Correct Problem. Reanalyze. No samples may be analyzed without a valid tune.
Initial Calibration	Prior to sample analysis and when CCV fails	RSD for each analyte ≤ 30% with 2 exceptions up to 40% (if allowed). Individual Calibration points: < 30% Error, except < 50% for the lowest calibration point	Correct problem and repeat calibration

RRT	With each calibration	RRT of each target analyte in each calibration standard within ± 0.006 RRT units	Correct Problem. Repeat ICAL
ICV	Once after each ICAL	%R 70-130 for all analytes	Correct Problem. Reanalyze, re-make, re-verify & re-analyze. If that fails, re-make all standards and repeat calibration
CCV	Daily before sample analysis after tune standard	%Difference ≤ 30	Correct Problem. Reanalyze once. If that fails, see Section 10.3.9 for instruction.
LCS	Each batch or every 20 samples, whichever is sooner.	%Recovery 70-130%	Reanalyze LCS, re-prep and reanalyze LCS, and all associated samples if sufficient sample volume is available. If corrective action not successful, initiate nonconformance report and qualify sample results.
LCSD	Each batch or every 20 samples, only if there is no Sample Duplicate, or per client request	Relative Percent Difference (RPD) ≤ 25%	Reanalyze LCSD, re-prep and reanalyze LCS, LCSD and all associated samples if sufficient sample volume is available. If corrective action not successful, initiate nonconformance report and qualify sample results.
Method Blank	Each batch or every 20 samples, whichever is sooner.	< Reporting Limit	Reanalyze along with associated samples, unless detects for same compounds found in blank are greater than 10X the concentration found in the blank.
Internal Standards	All standards, field and QC samples	+/- 40% area response from last acceptable calibration. RT +/- 0.33 min (20 seconds) from last acceptable calibration.	Inspect system for malfunction. Reanalyze samples. Qualify data.
Sample Duplicate	Each batch or every 20 samples, if volume allows	Relative Percent Difference (RPD) ≤ 25%	Consult with PM. Reanalyze or qualify data.

DRAFT

16.5) In-house LCS limits

Analyte	CAS #	In-House Lower Limit (%R)	In-House Upper Limit (%R)	Relative Percent Difference (%)
Dichlorodifluoromethane	75-71-8	61	142	25
Chlorodifluoromethane	75-45-6	60	147	25
1,2-Dichloro-1,1,2,2-tetrafluoroethane	76-14-2	71	141	25
Chloromethane	74-87-3	56	141	25
n-Butane	106-97-8	53	151	25
Vinyl Chloride	75-01-4	61	135	25
1,3-Butadiene	106-99-0	58	139	25
Bromomethane	74-83-9	72	124	25
Chloroethane	75-00-3	68	130	25
Isopentane	78-78-4	56	150	25
Bromoethene (Vinyl Bromide)	593-60-2	75	125	25
Trichlorofluoromethane	75-69-4	70	129	25
Pentane	109-66-0	59	152	25
EthylEther	60-29-7	71	143	25
Acrolein	107-02-8	50*	150*	25
1,1,2-Trichloro-1,2,2-trifluoroethane	76-13-1	70	121	25
1,1-Dichloroethene	75-35-4	68	120	25
Acetone	67-64-1	54	154	25
Isopropyl Alcohol	67-63-0	53	142	25
Carbon Disulfide	75-15-0	71	138	25
3-Chloropropene (Allyl Chloride)	107-05-1	50*	150*	25

Acetonitrile	75-05-8	60	154	25
Methylene Chloride	75-09-2	59	137	25
tert-Butyl Alcohol	75-65-0	66	132	25
Methyl tert-Butyl Ether	1634-04-4	70	127	25
trans-1,2-Dichloroethene	156-60-5	69	137	25
n-Hexane	110-54-3	63	138	25
1,1-Dichloroethane	75-34-3	66	130	25
Methyl Ethyl Ketone	78-93-3	72	124	25
cis-1,2-Dichloroethene	156-59-2	72	121	25
Tetrahydrofuran	109-99-9	60	149	25
Chloroform	67-66-3	73	124	25
1,1,1-Trichloroethane	71-55-6	72	127	25
Cyclohexane	110-82-7	76	124	25
Carbon Tetrachloride	56-23-5	71	133	25
2,2,4-Trimethylpentane	540-84-1	68	131	25
1,2-Dichloroethene (total)	540-59-0	73	126	25
Benzene	71-43-2	73	119	25
1,2-Dichloroethane	107-06-2	68	135	25
n-Heptane	142-82-5	60	142	25
Trichloroethene	79-01-6	73	122	25
Methyl Methacrylate	80-62-6	73	129	25
1,2-Dichloropropane	78-87-5	69	128	25
1,4-Dioxane	123-91-1	66	129	25
Dibromomethane	74-95-3	68	126	25
Bromodichloromethane	75-27-4	75	127	25
cis-1,3-Dichloropropene	10061-01-5	74	125	25
Methyl Isobutyl Ketone	108-10-1	58	144	25
n-Octane	111-65-9	62	144	25
Toluene	108-88-3	75	122	25
trans-1,3-Dichloropropene	10061-02-6	74	128	25
1,1,2-Trichloroethane	79-00-5	75	126	25
Tetrachloroethene	127-18-4	70	125	25
Methyl Butyl Ketone	591-78-6	57	143	25
Dibromochloromethane	124-48-1	73	125	25
1,2-Dibromoethane	106-93-4	78	122	25
Nonane	111-84-2	70	131	25
Chlorobenzene	108-90-7	76	119	25
Ethylbenzene	100-41-4	74	122	25
Xylene (m,p)	1330-20-7	76	121	25
Xylene (o)	95-47-6	73	123	25
Styrene	100-42-5	74	125	25
Bromoform	75-25-2	53	149	25
Cumene	98-82-8	73	123	25
1,1,2,2-Tetrachloroethane	79-34-5	74	126	25
Xylene (total)	1330-20-7	75	122	25
n-Decane	124-18-5	68	134	25
n-Propylbenzene	103-65-1	73	127	25
1,2,3-Trichoropropane	96-18-4	71	125	25
4-Ethyltoluene	622-96-8	75	129	25
1,3,5-Trimethylbenzene	108-67-8	72	126	25
2-Chlorotoluene	95-49-8	74	126	25
tert-Butylbenzene	98-06-6	71	125	25
1,2,4-Trimethylbenzene	95-63-6	71	129	25
sec-Butylbenzene	135-98-8	70	128	25
4-Isopropyltoluene	99-87-6	68	130	25
1,3-Dichlorobenzene	541-73-1	69	131	25
1,4-Dichlorobenzene	106-46-7	67	132	25
n-Undecane	1120-21-4	62	136	25
Benzyl Chloride	100-44-7	60	136	25
n-Butylbenzene	104-51-8	65	137	25

DRAFT

1,2-Dichlorobenzene	95-50-1	68	129	25
n-Dodecane	112-40-3	50*	150*	25
1,2,4-Trichlorobenzene	120-82-1	50*	150*	25
1,3-Hexachlorobutadiene	87-68-3	58	130	25
Naphthalene	91-20-3	50*	150*	25
1,2,3-Trichlorobenzene	87-61-6	50*	150*	25
Propylene	115-07-1	50*	150*	25
Vinyl Acetate	108-05-4	59	149	25
Ethyl Acetate	141-78-6	70	131	25
Ethanol	64-17-5	50*	150*	25

*These are poor performing compounds. Limits for poor performing compounds will be no wider than 50-150%.
**The limits in this table are those in effect as of the published date of this SOP. These limits are based on historical data and are subject to change. Current in-house limits are populated in the LIMS database. Contact a laboratory representative for the most current set of limits. Limit Ref: 2019CCTO15

16.6) Appendix A: Terms and Definitions

Acceptance Criteria: Specified limits placed on characteristics of an item, process or service defined in requirement documents.
Accuracy: The degree of agreement between an observed value and an accepted reference value. Accuracy includes a combination of random error (precision) and systematic error (bias) components which are due to sampling and analytical operations; a data quality indicator.
Analyte: The specific chemicals or components for which a sample is analyzed. (EPA Risk Assessment Guide for Superfund, OSHA Glossary).
Batch: Environmental samples that are prepared and/or analyzed together with the same process, using the same lot(s) of reagents. A preparation/digestion batch is composed of one to 20 environmental samples of similar matrix, meeting the above criteria. An analytical batch is composed of prepared environmental samples (extracts, digestates and concentrates), which are analyzed together as a group.
Calibration: a set of operations that establish, under specified conditions, the relationship between values of quantities indicated by a measuring instrument or measuring system, or values represented by a material measure or a reference material and the corresponding values realized by the standards.
Calibration Curve: the graphical relationship between the known values or a series of calibration standards and their instrument response.
Calibration Standard: A substance or reference used to calibrate an instrument.
Continuing Calibration Verification (CCV): An analytical standard gas mixture containing all target analytes and internal standard compounds that is used to evaluate the performance of the instrument system with respect to a defined set of method criteria.
Corrective Action: the action taken to eliminate the cause of an existing nonconformity, defect or other undesirable occurrence in order to prevent recurrence.
Cryogen: A refrigerant used to obtain very low temperatures in the cryogenic trap of the analytical system. A typical cryogen is liquid nitrogen (bp -195.8°C) or liquid argon (bp -185.7°C).
Demonstration of Capability (DOC): procedure to establish the ability to generate acceptable accuracy and precision.
Holding Time: the maximum time that a sample may be held before preparation and/or analysis as promulgated by regulation or as specified in a test method.
Initial Calibration: Analysis of analytical standards for a series of different specified concentrations used to define the quantitative response, linearity and dynamic range of the instrument to target analytes.
Initial Calibration Verification (ICV): An analytical standard mixture containing all target analytes and internal standard compounds that are prepared from a source independent of the source of the initial calibration standards. The purpose of the ICV is to verify that the initial calibration is in control.
Intermediate Standard: a solution made from one or more stock standards at a concentration between the stock and working standard. Intermediate standards may be certified stock standard solutions purchased from a vendor and are also known as secondary standards.
Internal Standards (IS): Non-target analytes that are similar to the target analytes but are not expected to be found in environmental media (generally, isotopically labeled target analytes are used for this purpose). IS are added to every standard, quality control sample, and field sample at a known concentration prior to analysis. IS responses are used as the basis for quantitation of target analytes.
Laboratory Control Sample (LCS): A QC sample of known composition spiked with analytes of interest. The LCS evaluates method performance and ability to successfully recover target analytes from a clean matrix. LCS recovery is typically expressed as percent recovery and provides a measure of accuracy. A LCSD is a duplicate LCS prepared and analyzed from a separate canister to provide a measure of replicate precision.
Method Blank (MB): A canister of humidified ultra pure zero air that is treated exactly as a sample. The MBLK is used to determine if method analytes or other interferences are present in the laboratory environment, the reagents, or the apparatus.
Method Detection Limit (MDL): the minimum amount of a substance that can be measured with a specified degree of confidence that the amount is greater than zero using a specific measurement system. The MDL is a statistical estimation at a specified confidence interval of the concentration at which relative uncertainty is ±100%. The MDL represents a range where qualitative detection occurs. Quantitative results are not produced in this range.
Non-conformance: an indication, judgment, or state of not having met the requirements of the relevant specification, contract or regulation.

DRAFT

Precision: the degree to which a set of observations or measurements of the same property, obtained under similar conditions, conform to themselves.
Quality Control Sample (QC): a sample used to assess the performance of all or a portion of the measurement system.
Reporting Limit (RL): the level to which data is reported for a specific test method and/or sample.
Stock Gas Mixture: A Commercially purchased concentrated gas mixture containing one or more method analytes

16.7) Appendix B: Standard Preparation Tables

The standard formulations contained in this appendix are recommended and are subject to change. If the concentration or volume of any of the stock standard changes, the standard preparation instructions must be adjusted accordingly. See laboratory *SOP52272 Traceability, Handling, and Storage of Standards and Reagents* for further guidance on the preparation of standard solutions.

Prepare all standards using the McMillan Company 80SD mass flow controller. Prepare the standard in zero air, demonstrated to be analyte free. Store the standard at ambient temperature. Unless otherwise specified, assign an expiration date of 30 days from date of preparation unless the parent standard expires earlier, in which case, use the earliest expiration date.

Intermediate Calibration Standard

Parent Standard	Vendor	Stock Standard Concentration (ppmv)	Volume Added (mL)	Final Volume (L)	Final Concentration (ppbv)
Custom Calibration Stock Standard	Spectra Gases Custom Made	1.0	7500	37.5	200

Prepare in 15 L Summa Canister. Expiration Period 3months
This standard contains all the target analytes listed in the Routine Compound Table.

Working Calibration Standards

Parent Standard	Calibration Standard	Parent Standard Concentration (ppbv)	Volume Added (mL)	Final Volume (L)	Final Concentration (ppbv)
Cal Standard 20 ppbv	Cal Standard 0.2 ppbv	20	155	15.46	0.2
Cal Standard 20 ppbv	Cal Standard 0.5 ppbv	20	386	15.46	0.5
Intermediate Calibration Standard	Cal Standard 5 ppbv	200	386	15.46	5
Intermediate Calibration Standard	Cal Standard 10 ppbv	200	773	15.46	10
Intermediate Calibration Standard	Cal Standard 15 ppbv	200	1160	15.46	15
Intermediate Calibration Standard	Cal Standard 20 ppbv	200	1546	15.46	20
Intermediate Calibration Standard	Cal Standard 40 ppbv	200	3092	15.46	40

Prepare in 6 L Summa Canister Expiration Period 3 months
Each calibration standard contains all the analytes listed in the Routine Compound Table at the above concentrations.

Intermediate ICV/LCS Standard

Parent Standard	Vendor	Stock Standard Concentration (ppmv)	Volume Added (mL)	Final Volume (L)	Final Concentration (ppbv)
ICV Stock Standard	Spectra Gases Custom Made	1.0	7500	37.5	200

Prepare in 15L Summa Canister Expiration period 3 months
This standard contains all target analytes listed in Routine Compound Table.

Working ICV/LCS Standard

Parent Standard	Calibration Standard	Stock Standard Concentration (ppbv)	Volume Added (mL)	Final Volume (L)	Final Concentration (ppbv)
Intermediate ICV/LCS Standard	ICV Standard 10 ppbv	200	773	15.46	10

Prepare in 6L Summa Canister Expiration period 3 months
This standard contains all target analytes listed in Routine Compound Table.

Calibration Level	Working Calibration Standard	Volume Analyzed (mL)	Concentration on Column (ppbv)
Calibration Level 1	Cal Standard 0.2 ppbv	40	0.04
Calibration Level 2	Cal Standard 0.2 ppbv	200	0.2

DRAFT

Calibration Level 3	Cal Standard 0.5 ppbv	200	0.5
Calibration Level 4	Cal Standard 5 ppbv	200	5
Calibration Level 5	Cal Standard 10 ppbv	200	10
Calibration Level 6	Cal Standard 15 ppbv	200	15
Calibration Level 7	Cal Standard 20 ppbv	200	20
Calibration Level 8	Cal Standard 40 ppbv	200	40
ICV	Intermediate ICV 10ppb	200	10

Prepare in 6L Summa Canister

Intermediate Ethanol Calibration Standard at 500ppbv/v

1. Fill a 44 ml VOA vial with VOA free water. Remove 197ul of water from the vial.
2. Add 197 ul of >99.5% Ethanol neat material
3. Cap and shake/roll vial for 1 minute
4. Inject 10ul of the prepared water/ethanol mix into a fully evacuated 15 liter summa canister
5. Pump the syringe plunger 5 times to insure complete transfer of material
6. Immediately fill the canister to 22 psig with zero air.

Calibration Level	Working Calibration Standard	Volume added (mL)	Concentration on Column (ppbv)
Calibration Level 1	Cal Standard 0.5 ppbv	124	5
Calibration Level 2	Cal Standard 5.0 ppbv	309	10
Calibration Level 3	Cal Standard 10ppbv	464	15
Calibration Level 4	Cal Standard 15 ppbv	618	20
Calibration Level 5	Cal Standard 20 ppbv	1237	40
Calibration Level 6	Cal Standard 40 ppbv	3092	100

DRAFT

DC-SOP49966 Management, Retention, Storage and Archive of Data Records
EHS-SOP47863 Tracking and Collecting of Hazardous Waste
EHS-SOP48269 Procedure for Acceptance and Handling of USDA Regulated Domestic and Foreign Soil
EHS-SOP49961 Burlington Laboratory Corporate Safety Manual Addendum and Contingency Plan
EQ-SOP48255 Canister Cleaning, Certification and Sampling Kit Preparation
EQ-SOP52272 Traceability, Handling, & Storage of Standards & Reagents
ML-SOP49965 Procedures for Control Charts, Trend Analysis and In-House Limits
NC-SOP49967 Nonconformance and Corrective Action Procedures
QA-QM52862 Quality Assurance Manual
SM-SOP49959 Sample Management
TR-SOP52264 Employee Training and Analyst Demonstration of Competence
NDSC-ETHC-SOP43862 Manual Integrations
NDSC-US-EHS-QP46060 NDSC HSE Manual

End of document

Version history

Version	Approval	Revision information	
14	03.FEB.2022		
15	21.APR.2023	Conversion to HTML format and full review	
16	29.JAN.2024	SOP Review & Update. Due to database migration, some review by analysts and approval by supervisors are documented outside of D4 in QA SOP directory.	

eurofins	Always check on-line for validity. **Aqueous PFAS Prep by SPE and Analysis by LC-MS-MS by EPA 1633 and EPA 1633A**	Level: **Work Instruction**
Document number: **T-PFAS-WI69608**		
Old Reference:		
Version: **5**		Organisation level: **5-Sub-BU**
Approved by: **TYZ8** Effective Date: **11-MAR-2025**	Document users: **5_EUUSLA_PFAS_Manager, 6_EUUSLA_PFAS_Analyst, 6_EUUSLA_PFAS_BKK_Data_Reviewers, 6_EUUSLA_PFAS_Data_Reviewers, 6_EUUSLA_PFAS_Management_Team, 6_EUUSLA_PFAS_Sample_Prep**	Responsible: **5_EUUSLA_PFAS_Manager**

PROPRIETARY AND COMPANY CONFIDENTIAL

This documentation has been prepared by Eurofins Lancaster Laboratories Environment Testing, LLC and its affiliates ("Eurofins"), solely for their own use. The user of this document agrees by its acceptance to return it to Eurofins upon request and not to reproduce, copy, lend, or otherwise disclose its contents, directly or indirectly, and not to use if for any other purpose other than that for which it was specifically provided. The user also agrees that where consultants or other outside parties are involved in the evaluation process, access to these documents shall not be given to said parties unless those parties also specifically agree to these conditions.

THIS DOCUMENT CONTAINS VALUABLE CONFIDENTIAL AND PROPRIETARY INFORMATION. DISCLOSURE, USE OR REPRODUCTION OF THESE MATERIALS WITHOUT THE WRITTEN AUTHORIZATION OF EUROFINS IS STRICTLY PROHIBITED. THIS UNPUBLISHED WORK BY EUROFINS IS PROTECTED BY STATE AND FEDERAL LAW OF THE UNITED STATES.

Revision Log
Reference
Cross Reference
Scope
Basic Principles
Reference Modifications
Interferences
Precaution to Minimize Method Interference
Safety Precautions and Waste Handling
Personnel Training and Qualifications
Sample Collection, Preservation, and Handling
Apparatus and Equipment
Reagents and Standards
Calibration
Procedure
A) Sample Preparation and Prescreen
B) Manual Solid Phase Extraction (SPE)
C) Automated Solid Phase Extraction (SPE) by Promochrom
D) Vialing and Addition of Internal Standard
E) LC/MS/MS Analysis
F) Dilutions
Calculations
Statistical Information/Method Performance
Quality Assurance/Quality Control

DRAFT

Revision Log

	Revision: 05	**Effective date:** This version
Section	**Justification**	**Changes**
Revision Log	Formatting requirement	Removed revision logs up to the previous version
References	Enhancement	Added Revision A
Cross Reference	Enhancement	Added Prescreen SOP QC Rotation form
Reagents and Standards	Enhancement	Added sand
Procedure	Enhancement	Added 5% solids visual standard prep instructions. Added reconstitution standard prep instructions. Added pre-prep dilution instruction section. Added data types. Clarified Manual SPE steps. Added requirement for to rotate QC.

	Revision: 04	**Effective date:** 31.OCT.2024
Section	**Justification**	**Changes**
Revision Log	Formatting requirement	Removed revision logs up to the previous version
Apparatus and Equipment	Enhancement	Added missing vendors. Standards are stored in the dark.
Calibration	Enhancement	CCVs are run every 10 injections of field sample extracts
Reagents and Standards	Enhancement	Added missing vendors.
Procedure A, B, C	Clarification	Clarified prep procedure
Procedure D	Clarification	removed references to Cal0. Added additional ICB in sequence. Rearranged section.
Procedure E	Enhancement	Added section to address dilutions
QA/QC	Clarification	IAR ratio is based off the mid-point CCV standard
Attachments	Clarification	Updates to Att 01, 02, 11,12, 16

Reference

1. USEPA Method 1633, Analysis of Per- and Polyfluoroalkyl Substances (PFAS) in Aqueous, Solid, Biosolids, and Tissue Samples by LC-MS/MS, January 2024.

2. USEPA Method 1633 Revision A, Analysis of Per- and Polyfluoroalkyl Substances (PFAS) in Aqueous, Solid, Biosolids, and Tissue Samples by LC-MS/MS, December 2024.

3. Chemical Hygiene Plan, current version.

Cross Reference

Document	Document Title
T-PEST-WI9847	Common Equations Used During Chromatographic Analyses
QA-SOP11178	Demonstrations of Capability
QA-SOP11892	Determining Method Detection Limits and Limits of Quantitation
G-DC-FRM23907	Redacted SOPs
T-PFAS-WI21568	Environmental Monitoring in the PFAS Lab
T-PFAS-WI23588	Preventative and Corrective Maintenance for the AB Sciex Liquid Chromatograph Mass Spectrometers (LC/MS/MS)
T-PFAS-WI50447	PFAS Prescreen Method in Water Samples Requesting PFAS by Isotope Dilution
T-PFAS-FRM80101	D4033 - QC Rotation Tracking

DRAFT

Scope

This method is applicable for the determination of selected per- and polyfluorinated alkyl substances (PFAS) in aqueous samples to include non-potable waters and non-regulatory potable water when directed by the client. The compounds analyzed in this method are listed in the table below. The most current MDLs and LOQs are listed in the LIMS. Compounds other than those listed may be analyzed by client request.

Analyte	Acronym	CAS#
Perfluorobutanoic acid	PFBA	375-22-4
Perfluoropentanoic acid	PFPeA	2706-90-3
Perfluorohexanoic acid	PFHxA	307-24-4
Perfluoroheptanoic acid	PFHpA	375-85-9
Perfluorooctanoic acid	PFOA	335-67-1
Perfluorononanoic acid	PFNA	375-95-1
Perfluorodecanoic acid	PFDA	335-76-2
Perfluoroundecanoic acid	PFUnA	2058-94-8
Perfluorododecanoic acid	PFDoA	307-55-1
Perfluorotridecanoic acid	PFTrDA	72629-94-8
Perfluorotetradecanoic acid	PFTeDA	376-06-7
Perfluorobutanesulfonic acid	PFBS	375-73-5
Perfluoropentanesulfonic acid	PFPeS	2706-91-4
Perfluorohexanesulfonic acid	PFHxS	355-46-4
Perfluoroheptanesulfonic acid	PFHpS	375-92-8
Perfluorooctanesulfonic acid	PFOS	1763-23-1
Perfluorononanesulfonic acid	PFNS	68259-12-1
Perfluorodecanesulfonic acid	PFDS	335-77-3
Perfluorododecanesulfonic acid	PFDoS	79780-39-5
1H,1H,2H,2H-Perfluorohexane sulfonic acid	4:2 FTS	757124-72-4
1H,1H,2H,2H-Perfluorooctane sulfonic acid	6:2 FTS	27619-97-2
1H,1H,2H,2H-Perfluorodecane sulfonic acid	8:2 FTS	39108-34-4
Perfluorooctanesulfonamide	PFOSA	754-91-6
N-methylperfluorooctane sulfonamide	NMeFOSA, N-MePFOSA	31506-32-8
N-ethylperfluorooctane sulfonamide	NEtFOSA, N-EtPFOSA	4151-50-2
N-methylperfluorooctanesulfonamidoacetic acid	NMeFOSAA	2355-31-9
N-ethylperfluorooctanesulfonamidoacetic acid	NEtFOSAA	2991-50-6
N-methylperfluorooctane sulfonamidoethanol	NMeFOSE, NMePFOSAE	24448-09-7
N-ethylperfluorooctane sulfonamidoethanol	NEtFOSE, NEtFOSAE	1691-99-2

DRAFT

Analyte	Acronym	CAS#
Hexafluoropropylene Oxide Dimer Acid	HFPO-DA, GenX	13252-13-6
4,8-Dioxa-3H-perfluorononanoic acid	ADONA	919005-14-4 *
Perfluoro-3-methoxypropanoic acid	PFMPA, PFECA F	377-73-1
Perfluoro-4-methoxybutanoic acid	PFMBA, PFECA A	863090-89-5
Nonafluoro-3,6-dioxaheptanoic acid	NFDHA, PFECA B	151772-58-6
9-chlorohexadecafluoro-3-oxanonane-1-sulfonic acid	9Cl-PF3ONS	756426-58-1
11-Chloroeicosafluoro-3-oxaundecane-1-sulfonic acid	11Cl-PF3OUdS	763051-92-9
3-Perfluoropropylpropanoic acid	3:3 FTCA	356-02-5
3-Perfluoropentylpropanoic acid	5:3 FTCA	914637-49-3
3-Perfluoroheptylpropanoic acid	7:3 FTCA	812-70-4
Perfluoro (2-ethoxyethane) sulfonic acid	PFEESA, PES	113507-82-7
Perfluoro-4-ethylcyclohexanesulfonic acid	PFECHS	133201-07-7
Perfluorobutylsulfonamide	FBSA	30334-69-1
Perfluorohexanesulfonamide	FHxSA	41997-13-1

*CAS# for the free acid form of the analyte

DRAFT

Basic Principles

An aqueous sample is fortified with isotopically-labeled extraction standards and is passed through a solid phase extraction (SPE) cartridge to extract the analytes. The compounds are eluted from the solid phase with a combination of solvents. Carbon cleanup is performed during SPE. The extract is fortified with Isotopically-labeled injection internal standards. It is then analyzed by LC/MS/MS operated in negative electrospray ionization (ESI) mode for detection and quantification of the analytes. Quantitative analysis is performed using isotope dilution.

Reference Modifications

This method is "performance-based," which means that modifications may be made without additional EPA review to improve performance (e.g., overcome interferences, or improve the sensitivity, accuracy, or precision of the results) provided that all performance criteria in this method are met. These options include alternative extraction, concentration, and cleanup procedures, and changes in sample volumes, columns, and detectors. Changes in performance, sensitivity, selectivity, precision, recovery, etc., that result from modifications must be documented, as well as how these modifications compare to the specifications in this method.

Interferences

Compounds which have similar structures to the compounds of interest and similar molecular weights would potentially interfere. Method interferences may be caused by contaminants in solvents, reagents (including reagent water), sample bottles and caps, and other sample processing hardware that lead to discrete artifacts and/or elevated baselines in the chromatograms. The analytes in this method can also be found in many common laboratory supplies and equipment, such as PTFE (polytetrafluoroethylene) products, LC solvent lines, methanol, aluminum foil, etc. A laboratory blank is performed with each batch of samples to demonstrate that the extraction system is free of contaminants.

Precaution to Minimize Method Interference

1. LC system components contain many of the target analytes. To minimize the background PFAS peaks, PTFE solvent frits and tubing are replaced by PEEK™ solvent frits and tubing where

possible.

2. A precolumn, Proprietary Content, is installed before the injection valve to separate PFAS in standards/samples from those from the LC system and mobile phases.

3. All part of the SPE manifold must be cleaned as per *T-PFAS-WI21568*.

Safety Precautions and Waste Handling

See *Chemical Hygiene Plan* for general information regarding employee safety, waste management, and pollution prevention.

The toxicity or carcinogenicity of each reagent used in this method has not been precisely defined. PFOA has been described as "likely to be carcinogenic to humans". Each chemical should be treated as a potential health hazard and exposure to these chemicals should be minimized.

Exposure to these chemicals must be reduced to the lowest possible level by whatever means available, such as fume hoods, lab coats, safety glasses, and gloves. Gloves, lab coats, and safety glasses should be worn when preparing standards and handling samples. Avoid inhaling solvents and chemicals and getting them on the skin. Wear gloves when handling neat materials. When working with acids and bases, take care not to come in contact and to wipe any spills. Always add acid to water when preparing reagents containing concentrated acids.

All laboratory waste is accumulated, managed, and disposed of in accordance with all Federal, State, and local laws and regulations. All solvent waste and extracts are collected in approved solvent waste containers in the laboratory and subsequently emptied by personnel trained in hazardous waste disposal into the lab-wide disposal facility. HPLC vials are disposed of in the lab container for waste vials, and subsequently lab packed. Any solid waste material (disposable pipettes and broken glassware, etc.) may be disposed of in the normal solid waste collection containers.

Personnel Training and Qualifications

All personnel performing this procedure must have documentation of reading, understanding, and agreeing to follow the current version of this SOP and an annual documented Demonstration of Capability (DOC).

Each chemist performing the extraction must work with an experienced employee for a period of time until they can independently perform the extraction. Also, several batches of sample extractions must be performed under the direct observation of another experienced chemist to assure the trainee is capable of independent preparation. Proficiency is measured through a documented Initial Demonstration of Capability (IDOC).

Each LC/MS/MS analyst must work with an experienced employee for a period of time until they can independently calibrate the LC/MS/MS, review and process data, and perform maintenance procedures. Proficiency is measured through a documented Initial Demonstration of Capability (IDOC).

The IPR (IDOC) and the DOC consist of 4 laboratory control samples (or alternatively, one blind sample for the DOC) that are spiked at the LCS level and carried through all steps of the extraction and analysis. Using results of the set of four analyses, compute the average percent recovery and the relative standard deviation (RSD) of the concentration for each analyte.

- For each target, the RSD and percent recovery must meet the criteria in Table 5. If any individual RSD exceeds the precision limit or any individual percent recovery falls outside the range for recovery for a target, system performance is unacceptable for that compound. Correct the problem and repeat the test.

- For each EIS and NIS, the percent recovery must meet the criteria defined in Table 6. There are is no RSD criteria for the EIS or NIS. If any individual percent recovery falls outside the range for an EIS or NIS, system performance is unacceptable for that compound. Correct the problem and repeat the test.

See *QA-SOP11178* for additional information on IDOC and DOC.

DRAFT

Sample Collection, Preservation, and Handling

A. Sample Collection

The samples are collected in 125-mL HDPE containers. All sample containers must have linerless HDPE or polypropylene caps. Keep the sample sealed from time of collection until extraction. The entire aqueous sample that is collected must be prepared and analyzed, and subsampling must be avoided whenever possible.

NOTE: PFAS contamination during sampling can occur from a number of common sources, such as food packaging and certain foods and beverages. Proper hand washing and wearing nitrile gloves will aid in minimizing this type of accidental contamination of the samples.

B. Sample Storage and Shipment

1. Samples must be chilled during shipment and must not exceed 6°C during the first 48 hours after collection. Sample temperature must be confirmed to be at 0° to 6°C when the samples are received at the laboratory.

2. Samples stored in the lab must be held at a temperature of 0° to 6°C, not frozen, and protected from light until extraction. Alternatively, to meet project requirements, samples may be stored at less than or equal to -20°C and protected from light until extraction.

3. Water samples must be extracted within 28 days when stored at a temperature of 0° to 6°C, not frozen, and protected from light. Water samples must be extracted within 90 days when stored at a temperature less than or equal to -20°C and protected from light.

4. Extracts must be analyzed within 28 days after extraction when stored at a temperature of 0° to 6°C, not frozen, and protected from light. Extracts must be analyzed within 90 days after extraction when stored at a temperature less than or equal to -20°C and protected from light.

Apparatus and Equipment

A. Apparatus

1. 125-mL HDPE bottles. CapSure Leak-Proof bottles, Catalog No. 0125-1060-QC or equivalent.

   Note: One bottle per lot must be tested and demonstrated to be PFAS-free at or below the laboratory's MDLs for all target analytes. See *T-PFAS-WI21568* for additional details.

2. Centrifuge tubes, 15-mL conical polypropylene with polypropylene screw caps. Fisher Scientific, Catalog No. 05-539-5 or equivalent.

3. HDPE bottles for extraction fluid storage, 1L. Environmental Sampling Supply, Catalog No. 1000-1902-PC or equivalent.

4. Analytical Balance – Capable of weighing to 0.0001 g

5. Top-Loading Balance – Capable of weighing to 0.01 g

6. Solid phase extraction (SPE) Proprietary Content.

7. GCB filter cartridge, Proprietary Content

8. Large-volume SPE Reservoir, 25-mL. Millipore-Sigma, Product No. 54258-U or equivalent.

9. SPE Tube Adapter. Millipore-Sigma, Catalog No. 57020-U or equivalent.

10. SPE vacuum extraction manifold – "Resprep" 24-port manifold. Restek, Catalog No. 26080 or equivalent.

11. Polypropylene SPE delivery needles. Agilent, Catalog No. 12234511 or equivalent.

DRAFT

12. Centrifuge, capable of a minimum rotational force of 3500 rcf, rotor radius 19.5 cm. Sorvall ST4 Plus-MD; Fisher Scientific, Catalog No. 75009510 or equivalent.

13. Auto Pipettes, Eppendorf Repeater, capable of accurately dispensing 10- to 1000-µL. Fisher Scientific, Catalog No. 14-287-150 or equivalent.

14. Polypropylene pipette tips, 0.1-200 µL. Fisher Scientific, Catalog No. 02-681-135 or equivalent.

15. Polypropylene pipette tips, 100-1000 µL. Fisher Scientific, Catalog No. 02-707-507 or equivalent.

16. Polypropylene pipette tips, 1 – 10 mL. Eppendorf, Catalog No. 022492098 or equivalent.

17. Pipettes, disposable transfer. Fisher Scientific, Catalog No. 13-711-7M or equivalent.

18. Vortex mixer, variable speed. Fisher Scientific or equivalent.

19. N-Evap sample extract concentrator with N_2 supply and water bath for temperature control. Organomation, Inc., Catalog No. 11250 or equivalent.

20. Reagent Water Purification System: Capable of producing ultrapure "Type 1/Milli-Q"-grade water from in-house deionized water system. Millipore SAS, Catalog No. FTPF08831.

21. SureStart Polyspring inserts. Fisher Scientific, Catalog No. 03452340 or equivalent.

22. Short-Cap Vial with Grad Marking Spot, 9-425 Screw-Thread, 2.0 mL, 9 mm, Clear. Restek, Catalog No. 21141 or equivalent.

23. Short Screw Caps, Polypropylene, Screw-Thread, PTFE/Silicone Septa, Blue, Preassembled, 2.0 mL, 9 mm. Restek, Catalog No. 24485 or equivalent.

24. Centrifuge tubes, 50-mL conical polypropylene with polypropylene screw caps. Fisher Scientific, Catalog No. 06-443-21 or equivalent.

25. Polypropylene bottles for standard storage, 4-mL. Fisher Scientific, Catalog No. 02-923-11E or equivalent.

26. Stainless steel spatula/scoop set. Bel-Art SP Scienceware, Product No. 11-865-130 or equivalent.

27. pH paper, Hydrion, range 5.5-8.0. Fisher Scientific, Catalog No. 14-853-275 or equivalent.

28. Disposable syringe filter, 25-mm, 0.2µm Nylon membrane, PALL/Acrodisc or equivalent.

29. Wheaton Bottle, 15-mL, narrow mouth, HDPE, Leak resistant; DWK Life Sciences, Catalog No. 209044SP or equivalent.

30. Graduated Medicine Cups, Plastic, 30-mL. Medline Industries, Catalog No. DYND8000 or equivalent.

31. Mobile phase bottles, 5 L. Fisher Scientific, Catalog No. 064141F or equivalent.

B. Equipment

1. AB Sciex Triple Quad 5500/5500+ Turbo V Ion Source or equivalent.

   ExionLC Controller
   ExionLC AC Pump
   ExionLC AC Autosampler
   Exion AC Column Oven
   Data system – Analyst 1.6.3

2. AB Sciex Triple Quad 7500 QTRAP Ready or equivalent.

   Shimadzu DGU-405 Degasser
   Shimadzu LC-40D XR Pump A
   Shimadzu LC-40D XR Pump B
   Shimadzu SIL-40C XR Autosampler

DRAFT

Shimadzu CBM-40 Controller
Shimadzu CTO-40C Column Oven
Data system – Sciex OS (Version 3.1.6.44)

3. Automated extractor, Proprietary Content or equivalent

4. HPLC columns

   a. Analytical column: Proprietary Content Catalog No. 00B-4439-Y0 or equivalent.
   b. Pre-column: Proprietary Content Catalog No. 00D-4435-Y0 or equivalent.

Reagents and Standards

All solvents, acids, and bases are stored in glass bottles in flammable proof cabinets or pressure resistant steel drums. Solvents, acids, and bases are stored at ambient temperature for up to 1 year. All non-solvents are stored according to manufacturer's storage conditions.

A. Reagents

1. Methanol (MeOH), "Chromasolv LC-MS" grade. Honeywell, Catalog No. 34966-4X4L or equivalent.

2. Acetonitrile (ACN). J.T. Baker, Catalog No. 9012-03 or equivalent.

3. Ammonium acetate. Sigma Aldrich, Catalog No. 431311-250G or equivalent. Store at 0-6°C.

4. Proprietary Content.

   a. Proprietary Content.

   b. Proprietary content.

   c. Proprietary Content.

5. 30:70 (v/v) Methanol:Water – Add methanol (300 mL) to water (700 mL). Store at room temperature. Replace after 1 month.

6. Methanol with 5% water - Add reagent water (50 mL) to methanol (950 mL). Store at room temperature. Replace after 1 month.

7. Formic Acid, ACS-grade. Sigma, Catalog No. 33015-1L or equivalent.

   a. Formic acid (aqueous, 0.1 M) - Dissolve formic acid (4.6 g or 3.8 mL) in reagent water (1 L). Store at room temperature. Replace after 2 years.

   b. Formic acid (aqueous, 0.3 M) - Dissolve formic acid (13.8 g or 11.3 mL) in reagent water (1 L). Store at room temperature. Replace after 2 years.

   c. Formic acid (aqueous, 5% v/v) - Mix 5 mL formic acid with 95 mL reagent water. store at room temperature. Replace after 2 years.

   d. Formic acid (aqueous, 50% v/v) - Mix 50 mL formic acid with 50 mL reagent water. Store at room temperature. Replace after 2 years.

8. Mobile Phase A: Proprietary Content. Store at room temperature for up to 2 months. Different volumes can be prepared as long as final concentrations are equivalent.

DRAFT

9. Mobile Phase B: Proprietary Content into a 2-L glass mobile phase bottle. Store at room temperature for up to 2 months.

10. Sand - Sigma-Aldrich, Part No. 274739-5Kg or equivalent.

B. Standards

Standards are prepared using calibrated pipettes, polypropylene microcentrifuge tubes, and polypropylene bottles to create solutions at desired concentrations. The concentrated solution is injected below the surface of the diluting solvent. After preparation is completed, standards should be vortexed to ensure complete mixing. Measurement of volumes less than 5 µl should be avoided in routine production operations.

All stock, intermediate and spiking solutions are prepared using methanol. All initial calibration, initial calibration verification, and linear branched working standard solutions are prepared using Proprietary Content.

All diluted solutions must be stored in HDPE containers that have been thoroughly rinsed with methanol.

Stock standard and intermediate standard solutions are stored in the dark in the refrigerator in labeled polypropylene screw-top vials, polypropylene bottles, or polypropylene centrifuge tubes.

Expiration dates are managed through LIMS Reagent module. Solutions transferred from sealed glass ampules to screw-capped vials are given expiration dates of 1 year from the date opened or the expiration date provided by the vendor, whichever occurs sooner. Intermediate solutions are given an expiration date of 6 months from the preparation date, or the expiration date from the ampule provided by the vendor, whichever occurs sooner. The ampules and transferred solutions are stored in the refrigerator in the dark.

Working native and labeled (extraction surrogate and internal standard) compound spiking solutions are given an expiration date of 6 months, or the expiration date of the solutions used to prepare the working solution, whichever occurs sooner. The solutions are stored in labeled polypropylene screw-top vials in the refrigerator in the dark. When these solutions are prepared they must be tested prior to use in the PFAS extraction lab and verified monthly until they are consumed by operations or expire. Records of the standard verification are maintained by the laboratory. Prior to use, the working spiking solution should be evaluated against recovery windows of 85-115% for all compounds that will be analyzed using that solution. Should a standard fail to meet these criteria, the data must be reviewed by departmental management for acceptability and/or corrective action.

Working initial calibration solutions are given an expiration date of 6 months, or the expiration date of the solutions used to prepare the working initial calibration solution, whichever occurs sooner.

The primary/preferred standard vendor is Wellington Laboratories, Inc. Ontario, Canada. Listed catalog numbers are taken from Wellington product lists. Equivalent standards may be substituted, if the listed standards are unavailable.

The solution concentration listed is as presented on the certificate of analysis and includes adjustment for purity and the salt form of the compound used.

The concentrations referenced for the sulfonate salts, (for example PFBS, PFHxS and PFOS) have already been corrected to the acid form by the standards supplier as noted in the example Certificate of analysis (CofA). See *Attachment 04*. If the compound purity is assayed to be 98% or greater, weight can be used without correction to calculate concentrations.

Log purchased standards into LIMS Reagent. Select the solution category SOURCE for purchased mixes and/or single-compound ampules. LIMS Reagent system will assign formatted names to the purchased standard solutions. The automatically-generated name can be overwritten with a manually created name if desired. Use labels printed through the LIMS Reagent to identify and track standard solutions after transfer from original ampule to storage vial. The CofA for the ampulated stock standard is attached in LIMS Reagent for reference.

Standards are prepared by transferring a known quantity of Standard to a final volume of solvent. Standard Preparation is documented in LIMS Reagent. Solutions are stored by Type in LIMS Reagent,

DRAFT

i.e., INTERMEDIATE=working solutions and intermediate standards and SOURCE=stocks (ampulated solutions). Each Standard is given a unique name.

The following attachments provide examples of standard preparation and purchasing information. Refer to the documentation in LIMS Reagent for standards preparation information.

Attachment 05 - 1633 Native PFAS Intermediate A
Attachment 06 - 1633 Native PFAS Intermediate B
Attachment 07 - 1633 Native PFAS CAL8 Intermediate
Attachment 08 - 1633 Extracted Internal Standard Intermediate
Attachment 09 - 1633 Non-Extracted Internal Standard Intermediate
Attachment 10 - 1633 TOP Surrogate Intermediate
Attachment 11 - 1633 ICAL Standard Preparation Scheme
Attachment 12 - 1633 Initial Calibration Standard Concentrations
Attachment 13 - Bile Salts Stock Solution
Attachment 14 - Bile Salts Intermediate
Attachment 15 - Bile Salts Working Solution
Attachment 16 - 1633 WDM Standard
Attachment 17 - 1633 Native Mid-Level Spike
Attachment 18 - 1633 Native Low-Level Spike
Attachment 19 - 1633 ICV Working Standard
Attachment 20 - 1633 Purchased/Ampulated Standards

Calibration

A. Mass Calibration

Frequency	Acceptance Criteria	Corrective Action
Calibration - at least annually or as recommended by the instrument manufacturer, whichever is more frequent, to maintain instrument sensitivity and stability.	Per manufacturer recommendations. Optimize the precursor and product ions in *Attachment 01*	Repeat as needed.
Verification - on an as-needed basis (e.g., QC failures, ion masses fall outside of the required mass window, major instrument maintenance, or if the instrument is moved) prior to the analysis of any standards and samples and after each subsequent mass calibration.	Resolution must meet manufacturer recommendations. The mass assignments must be within ±0.2 amu of the values shown in *Attachment 01*.	Recalibrate as needed. Otherwise, proceed to ICAL.

B. Chromatographic conditions

The mass spectral acquisition rate must include a minimum of 10 spectra scans across each chromatographic peak. See the AB Sciex (5500/5500 Plus/7500) Acquisition, Quantitation, Gradient, and Detector Condition files for the most up to date chromatographic conditions. An example acquisition method and chromatographic conditions are shown in *Proprietary* Content. Modifications to these conditions can be made at the discretion of the analyst to improve resolution or the chromatographic process. All injections must use the same parameters as used in the ICAL.

DRAFT

C. Retention Time Calibration

Frequency	Acceptance Criteria	Corrective Action
once per ICAL and at the beginning of the analytical sequence	The position of all target, EIS, and NIS peaks shall be set using the midpoint standard of the ICAL curve when ICAL is performed. When an ICAL is not performed, the initial CV retention times or the midpoint standard of the ICAL curve can be used to establish the RT window position. The RTs for the target analytes, EIS, and NIS compounds must fall within 0.4 minutes of the predicted retention times from the midpoint standard of the ICAL or initial CV, whichever was used to establish the RT window position for the analytical batch. All branched isomer peaks identified in either the calibration standard or the qualitative (technical grade) standard also must fall within 0.4 minutes of the predicted retention times from the midpoint standard of the ICAL or initial CV. For all target analytes with exact corresponding isotopically labeled analogs, target analytes must elute within 0.1 minutes of the associated EIS compound.	Recalibrate

D. Initial Calibration

DRAFT

Frequency	Acceptance Criteria	Corrective Action
Prior to the analysis of samples, and after the mass calibration verification has met all criteria whenever the laboratory takes an action that changes the chromatographic conditions or might change or affect the initial calibration criteria when either the CV or Instrument Sensitivity Check (ISC) acceptance criteria have not been met.	A minimum of six calibration standards are required when using an average or linear curve fit. A minimum of seven calibration standards are required for a second-order curve fit (quadratic). The lowest standard must be at or below the RL. In general, Cal1 (at the RL), Cal2, Cal3, Cal4, Cal5, Cal6, Cal7, and Cal8 are included in the initial calibration. S/N ratio for the lowest standard within the quantitation range must be greater than or equal to 3:1 for quantification ions and the confirmation ions, or greater than or equal to 10:1 if the analyte only has a quantification ion. To use Average Response Factor: • %RSD for the response factors is less than or equal to 20% • if greater than 20%, try a Linear Regression. To use Linear Regression with a concentration weighing factor of 1/x: • The %RSE for all method analytes must be less than or equal to 20%. • if greater than 20%, try a Quadratic fit. To use Quadratic fit with a concentration weighing factor of $1/x^2$: • The %RSE for all method analytes must be less than or equal to 20%. For all curve fits, each calibration point is calculated back against the curve. The back calculated concentration for each calibration point must be within ±30% of its true value.	If the criteria are not met, the source of the problem must be determined and corrected. Situations may exist where the initial calibration can be used. In those cases, the data will be reported with a qualifying comment.

E. Initial Calibration Verification (ICV)

Frequency	Acceptance Criteria	Corrective Action
After ICAL prior to analyzing samples	ICV must be prepared from a second source. If a second source is not available, a separate preparation from the same stock (including intermediates) by a second analyst may be used. The calculated amount for each analyte must be within ±30% of the true value.	If this criteria is not met, re-inject or remake the standard. If the criteria is still not met, recalibration is necessary. Instrument maintenance may be needed prior to recalibrating.

DRAFT

F. Calibration Verification (CV)

Frequency	Acceptance Criteria	Corrective Action
Once the calibration curve has been established, the continuing accuracy must be verified by analysis of a continuing calibration verification (CCV) standard at the beginning of each analytical sequence, every ten injections of a field sample extract, and at the end of the analytical sequence.	The calculated amount for each native in the CCV standard must be within ±30% of the true value. The absolute areas of the injection internal standard must be greater than 30% of the average areas measured during the initial calibration.	Samples that are not bracketed by acceptable CCV analyses must be reanalyzed. The exception to this would be if the CCV recoveries are high, indicating increased sensitivity, and there are no positive detections in the associated samples, the data may be reported with a qualifying comment. The source of the problem must be determined and the system recalibrated before continuing sample analysis.

Procedure

Data Types are included in brackets. If a Data Type is not needed (for example, no reagents were needed for pH adjustment), "NA" may be used.

A) Sample Preparation and Prescreen

1. Bring all samples to room temperature and vortex prior to starting. Thaw frozen samples in room temperature water. Weigh sample container with contents on a calibrated top loading balance to 0.1g and record the first reading in the automated prep entry system [*Gross Weight*].

2. Sample Volume:

    a. For all samples, the full bottle must be extracted. The sample must remain in the original sample container until after spiking solutions have been added.

    b. If a limited sample volume is submitted, spike sample in original container, then add Milli-Q water to bring to final volume of 125 mL prior to SPE extraction (see Procedure A.7 for spiking details).

    c. All water samples should be evaluated for Total Suspended Solids (TSS) by visual inspection. Although the full container volume of sample should be extracted, this method is applicable to aqueous samples containing up to 50 mg of suspended solids. For samples containing > 50 mg of suspended solids, or when unavoidable due to high levels of PFAS, smaller samples volumes may be analyzed. However, ultimately, visual inspection and analyst experience are all used to determine the volume to be used to extract the sample.

    d. TSS above 400 mg/L will likely require sample manipulation to effectively mitigate impacts on the solid phase extraction process and there may be impacts on data quality objectives. Every effort should be made in the field to properly collect samples with less than 50 mg of suspended solids. If sample dilution is required, this will result in elevated final reporting limits.

DRAFT

In most cases a dilution factor less than 5X is sufficient which would result in RLs being elevated by up to 5X. Eurofins analyst will conduct a visual inspection of the sample and use professional judgement to determine the necessary dilution. If sample dilution is not acceptable for the project DQOs or significantly high TSS is anticipated e.g. >2,000 mg/L in a 125mL sample, the laboratory will centrifuge the sample according to the following procedure. This approach must be agreed to as part of the project DQOs up front and the analyst will proceed accordingly without further client consultation. Centrifugation can only be performed if the solids have high enough density to form a pellet or mass at the bottom of the bottle. Please note, not all samples will form such a mass, and the solids will not be extracted as a separate sample. With the use of isotope dilution, once labeled surrogates (EIS) are added to the sample, they distribute between all phases of the sample system (solid fraction, aqueous fraction, air/water interface, and water/container interface). These surrogates (EIS) are then used for recovery correction and the total PFAS concentration can be accurately reported for the whole sample, provided surrogate (EIS) recoveries are acceptable. A potential outcome of this approach is poor recoveries of the labeled surrogates (EIS) that will preferentially sorb to the particulates leading to qualified QC in the final results.

Note: Fill a 125-mL HDPE bottle with 125 mL of Milli-Q water. Using a calibrated balance, add 6.25 g of sand to the bottle to create a 5% (w/v) standard. Record the preparation of this standard in the reagent prep logbook and replace annually.

e. All attempts will be made to use the full volume of sample. If multiple bottles sizes were sent from the field, the appropriate sample volume will be processed. In cases where this is not possible, the sample is first gently swirled and then subsampled for pre-dilution. The sample aliquot is placed into a clean 125-mL HDPE container, brought up to 125 mL with Milli-Q water, and vortexed for 30 seconds to mix. Continue the extraction process with Procedure A.4. Clients will be notified, and the laboratory will proceed with the pre-dilution as necessary.

3. Use a 125-mL HDPE bottle [*QCBottleLotID*] for the Method Blank (MB), the Laboratory Control Sample (LCS), and the Low-level Laboratory Control Sample (LLCS). If the client has not requested an MS/MSD, an LCSD must be prepared as well. Fill each bottle with 125 mL of Milli-Q water. Record "150.0 g" as the gross weight and "25.0 g" as the tare weight for the batch QC samples.

4. Check that the pH is 6.0 ± 0.5. If necessary, adjust the pH with 50% formic acid or 30% ammonium hydroxide (or with 5% formic acid or 3% aqueous ammonium hydroxide). **NOTE: Never put pH test strips into the sample.** Record the acid or base lot number [*RgtID*] and amount used [*Amt*]. Use a disposable pipette [*TranferPipID*] to place a few drops of sample onto the pH paper [*pHIndID*].

5. If a client requests centrifugation, see T-PFAS-FRM74046.

6. Bring all spike solutions to room temperature and vortex for 30 seconds prior to use.

7. Spike QC and all samples with 25 µL of 1633_125 EIS Intermediate (1633_125_SS_#####). Spike LCS/LCSD/MS/MSD with 50 µL of 1633_125 Native Spike Mid (1633_125_MS_M_#####). Spike LLCS with 40 µL of 1633_125 Native Spike Low (1633_125_MS_L_#####). Vortex/Shake containers to mix thoroughly. Let samples equilibrate for 30 minutes after spiking. Document the technician who spike the sample [*Analyst ID - Reagent Drop*] as well as the spike witness [*Analyst ID - Reagent Drop Witness*].

8. Continue to either Manual SPE (Procedure B) or Automated SPE (Procedure C.)

B) Manual Solid Phase Extraction (SPE)

1. Before use, rinse each port of the SPE manifold [*ManifoldID*] with several milliliters of the following solvents in order:

- Proprietary
- Proprietary
- Proprietary
- Proprietary

2. Label each SPE cartridge [*SPECartType*] and *SPECartLot#*] to correspond with each associated sample/QC piece and attach to a rinsed SPE port. Record the SPE port number for each sample/QC piece on the batchlog.

DRAFT

3. Condition each SPE cartridge with the following reagents in the following order without allowing the cartridges to go dry. Do not use vacuum during this step.

   a. Proprietary Content
   b. Proprietary Content
   c. Proprietary Content
   d. Proprietary Content

4. Label each sample bottle, cap, 15-mL centrifuge tube, and reservoir with the same number to ensure samples are not inadvertently switched during the extraction procedure (i.e.; 1,1,1; 2,2,2; 3,3,3; etc.).

5. Attach the labeled 25-mL SPE reservoir to each cartridge. Load the QC and samples to their respective cartridges. Allow sample to pass through. The drip rate should be approximately 3-5 drops per second.

6. After sample/QC has passed through, rinse the walls of the sample bottle with 5 mL reagent water. Add to cartridge and allow to pass through using vacuum. Then repeat.

7. After Milli-Q water has passed through, rinse the walls of the sample/QC bottle with 5 mL 30:70 (v/v) methanol:water [*RinseSolventName* and *RinseSolventLot*]. Add to cartridge and allow to pass through using vacuum. Then repeat.

8. Apply full vacuum to dry the cartridges until visibly dry (at least 10 minutes). Discard the rinse solution.

   NOTE: If a given sample is too problematic to extract using one cartridge with full vacuum, a second cartridge is created following Procedure B.2-4 above.

9. Place each empty sample bottle on the top-loading balance and weigh. Record the second reading in the automated prep entry system. The prep entry system will calculate the sample weight to 0.1g. Record the calculated weight as the sample volume on the batchlog.

10. Proprietary Content to the bottom of each SPE cartridge.

11. Place labeled 15-mL polypropylene centrifuge collection tubes [*CentrifugeTube*]under each respective SPE cartridge ensuring the delivery needles to do not touch the sides of the tubes.

12. Rinse the inside of each empty sample/QC bottle with Proprietary Content. Add to reservoir and cartridge.

13. Apply a slight vacuum to the manifold in order to reclaim as much solvent as possible from the SPE cartridges.

14. Disconnect the cartridge/adapter from the manifold. Remove the collection tubes.

    Note: If a second cartridge was required, the eluent from the second cartridge is added to the first cartridge eluent with a methanol rinse and then blown down to 5 mL on an N-EVAP prior to step 16 below.

15. Bring each sample extract to final volume 5 mL using methanol with Proprietary Content. Cap and vortex for 30 seconds to mix.

16. Proceed to Procedure D - Vialing and Addition of Internal Standard

C) Automated Solid Phase Extraction (SPE) by Proprietary

This procedure can be used in place of the manual extraction described in Procedure B.

Note: all samples must be prescreened prior to use of the Proprietary to avoid carryover and contamination.

1. Label each SPE cartridge [*SPECartType* and *SPECartLot#*] to correspond with each associated sample/QC piece and attach to a rinsed SPE port. Record the SPE port number for each sample/QC piece on the batchlog.

DRAFT

2. Check to make sure all reagent bottles are filled and that reagents are not expired. Record Proprietary ID and reagent lot numbers. [*ManifoldID*, *SPE_Cond#1ID*, *SPE_Cond#2ID*, *RinseSolventName*, *RinseSolventLot*, *SolventName*, and *SolventLot*]

3. Label each sample bottle, cap, and Proprietary cartridge with the same number to ensure samples are not inadvertently switched during the extraction procedure (i.e.; 1,1,1; 2,2,2; 3,3,3; etc.).

4. Select "Proprietary" from the drop down menu to start the cleaning cycle prior to SPE. Make sure the "Clean" cartridges and bottles are attached for this cycle.

5. Remove "Clean" cartridges and attach the labeled cartridges that will be used when running the samples when the system cleaning is complete. Disconnect the "Clean" bottles. Attach the labeled sample bottles by twisting the bottles and not the cap. Attach a filter [*FilterEXPID*] to each cap. Place sample bottles upside down in corresponding numbered location on shaker. Poke two holes into the lip of each bottle. Load labeled centrifuge tubes [*CentrifugeTube*] in the moving tray beneath the cartridges.

6. Select "Proprietary" from the drop down menu and press the green check mark to start the procedure. The Proprietary program is described in *Proprietary*.

7. When the cycle pauses after cartridge drying, attach Proprietary to the bottom of each SPE cartridge and uncapped tubes in the moving tray.

8. Once the cycle is complete, remove centrifuge tubes and discard the used cartridges and bottles. Reattach "Clean" bottles and cartridges, select "Proprietary" from menu, select "start". This must be done between each batch and at the beginning and the end of the day. At the end of the day, run the "Proprietary" clean cycle.

9. Place each empty sample bottle on the top-loading balance and weigh. Record the second reading in the automated prep entry system [*TareWeight*]. The prep entry system will calculate the sample weight to 0.1g. Record the calculated weight as the sample volume on the batchlog.

10. The batch QC must be rotated among the Proprietary ports so that all the ports are covered over the course of a quarter. Use form *T-PFAS-FRM80101* for tracking.

11. Bring each sample extract to final volume 5 mL using methanol with Proprietary. Cap and vortex for 30 seconds to mix.

12. Proceed to Procedure D - Vialing and Addition of Internal Standard

D) Vialing and Addition of Internal Standard

Note: The instrument lab chemist performs these steps.

1. Determine the sample aliquot to use for analysis. Add Internal Standard Spike Solution (1633_125_IS_V_#####) to the corresponding labeled autosampler vial [*VialLot#*].

    - 10 µL IS into a 190 µL aliquot of sample (final volume = 200 µL)
    - 25 µL IS into a 475 µL aliquot of sample (final volume = 500 µL)
    - 50 µL IS into a 950 µL aliquot of sample (final volume = 1000 µL)

2. Transfer an aliquot of the final extract (as determined in Step 1 above) to the corresponding labeled auto-sampler vial.

3. Cap the auto-sampler vial [*Caps*] and vortex for 30 seconds. Samples are now ready for analysis.

4. Cap the centrifuge tube. The remaining centrifuged extracts are stored in the refrigerator for dilution or reinjection if needed.

E) LC/MS/MS Analysis

1. Load sample vials containing calibration standards, quality control samples, and sample extracts into the autosampler tray. Allow the instrument adequate time to equilibrate to ensure the mass

DRAFT

spec and LC have reached operating conditions (approximately 5 minutes) before the first injection. Analyze several solvent blanks to clean the instrument prior to sample acquisition.

2. Bring standards to room temperature and vortex before calibrating. To eliminate the need for a qualitative identification standard, the calibration standards contain the branched isomers for PFHxS, PFOS, NMeFOSAA, NEtFOSAA, PFNA, PFOA, PFOSA, NEtFOSE, NMeFOSE, NEtFOSA, and NMeFOSA. Mass Transitions are defined in *Attachment 01*.

Example Initial Calibration Sequence (LIMS ID):

Instrument Blank to clean instrument (at least 3)
1. CAL 1 (IC)
2. CAL 2 (IC)
3. CAL 3 (IC)
4. CAL 4 (IC)
5. CAL 5 (ICISAV)
6. CAL 6 (IC)
7. CAL 7 (IC)
8. CAL 8 (IC)
9. Instrument Blank (ICB)
10. Initial Calibration Verification (ICV)
11. Bile Salts Standard (WDM)

3. Isotopically-labeled compounds are not available for some compounds. See below for compounds without labeled isotopes and their referenced extraction standards. See *Attachment 02* shows the full list of analytes and their EIS and NIS.

Note: For better accuracy, PFTrDA is quantitated using the average of the areas of labeled compounds 13C2-PFTeDA and 13C2-PFDoA.

Native	Extracted Internal Standard
3:3FTCA	13C5-PFPeA
PFMPA	
PFMBA	
NFDHA	13C5-PFHxA
5:3FTCA	
7:3FTCA	
PFEESA	
DONA	13C3-HFPO-DA
9Cl-PF3ONS	
11Cl-PF3OUdS	
PFTrDA	Avg 13C2-PFTeDA and 13C2-PFDoA
PFHpS	13C8-PFOS
PFNS	
PFDS	
PFDoS	
PFPeS	13C3-PFHxS
TFSI	
FHxSA	
PFECHS	
PFODA	13C2-PFTeDA

DRAFT

Native	Extracted Internal Standard
FBSA	13C3-PFBS

Example Sample Sequence (LIMS ID):

Instrument Blanks to clean instrument if needed (at least 3)
1. Instrument Sensitivity Check at CAL1 (CCVO)
2. Calibration Verification at CAL4 (CCV)
3. Instrument Blank (CCB)
4. Bile Salts marker (WDM)
5. Method Blank (MB)
6. On-going Precision and Recovery (LCS)
7. Low-level OPR (LLCS)
8. On-going Precision and Recovery Duplicate (LCSD)
9. Samples (10 or less)
10. Calibration Verification at CAL4 (CCV)
11. Instrument Blank (CCB)

4. Instrument Blank (ICB, CCB) - Instrument Blanks need to be analyzed immediately following the highest standard analyzed and daily at the start of a sequence. The concentration of all analytes must be less than the MDL. If acceptance criteria are not met, the calibration must be performed using a lower concentration standard for the high standard until the criteria are met.

5. Instrument Sensitivity Check (CCVO) - Prior to sample analysis, an Instrument Sensitivity Check (ISC) must be performed. The ISC standard concentration must be at the LOQ. The CAL1 standard's concentration is at the LOQ, so the CAL1 standard will be analyzed. All analyte concentrations must be within ±30% of their true values. The signal-to-noise ratio must be greater than or equal to 3:1 for the quantitation ions and confirmation ions, and 10:1 for quantitation ions that have no confirmation ion. If the criteria are not met, correct problem and rerun ISC. If a target analyte (or EIS) reads back high with no detection (or in-spec recoveries) in the samples, data may be reported. If problem persists, repeat the ICAL. No samples can be analyzed until the ISC meets acceptance criteria.

6. Bile Salt Interference Check (WDM) - Analyze a Window-Defining Matrix (WDM) standard containing 100 ppb of Taurodeoxycholic Acid (TDCA), Taurochenodeoxycholic Acid (TCDCA), and Tauroursodeoxycholic Acid (TUDCA). The laboratory must establish chromatographic conditions to ensure the bile salt (TDCA) does not cause interference during the analysis of samples. To demonstrate successful separation the retention time of TDCA must be at least 1 minute outside the retention time window of PFOS. This is demonstrated as a comparison of the RT of TDCA (measured at the apex of the TCDA peak) separated by at least 1.4 minutes from the RT of the linear isomer of PFOS (measured at the apex of the peak of the linear isomer of PFOS). If the mobile phase does not contain acetonitrile, this check must include all three bile salts (TDCA, TCDCA, and TUDCA). If adequate separation is not achieved, adjust the chromatographic conditions and reevaluate the separation of TDCA from PFOS.

7. After injections are completed, check all CCV recoveries and absolute areas to make sure they are within method control limits. See Calibration F for acceptance criteria. Process each chromatogram and closely evaluate all integrations, baseline anomalies, and retention time differences. If manual integrations are performed, they must be documented and a reason given for the change in integrations. The manual integrations are documented during data processing and all original integrations are reported at the end of the sample PDF file with the reason for manual integration clearly listed.

8. Quantitate results for the Method Blank (MB). Calculate the recoveries of spiked analytes for the LCS and its duplicate (LCSD, if needed), Low-Level LCS, Matrix Spike and Matrix Spike Duplicate (MS/MSD) by comparing concentrations observed to the true values. Calculate the relative percent difference (RPD) between the duplicates.

9. Isotopically-labeled Extraction Standards (EIS) are added to all samples, MB, LLCS, LCS/LCSD, and MS/MSD prior to extraction. Isotopically-labeled Injection Standards (NIS) are added to each QC and field sample extract prior to analysis. Quantitation by isotope dilution generally precludes any adverse effect on data quality due to EIS recoveries being outside of the acceptance limits as long as the signal-to-noise ratio is greater than 10:1.

DRAFT

10. To identify a target or EIS:

    a. Peak responses of quantitation and confirmation ions must have S/N of at least 3:1. If there is no confirmation ion, the quantitation ion must have S/N of at least 10:1. If the S/N ratio is not met, the analyte is considered to be ND.

    b. The retention times should not vary by more than 0.4 minutes from the expected retention time from the midpoint of the ICAL or initial CV. Furthermore, native compounds with an exact isotopically-labeled analogue must elute within 0.1 minutes from their associated analog. If the retention time is outside of the criteria, the compound is considered a false positive unless it is a compound with branched isomers. Compounds with branched isomers can vary in intensity of the individual isomers that are used for reporting and must be reviewed and compared to the preceding CCV to determine if it should be reported.

    c. For concentrations at or above the LOQ, the Ion Abundance Ratio (IAR) must fall within ±50% of the IAR observed in the mid-point initial calibration standard. The total response of all isomers (branched and linear) in the quantitative standards must be used to define the IAR. In samples, the total response should include only the branched isomer peaks that have been identified in either the quantitative or qualitative standard.

11. Two ion transitions and the ion transition ratio per analyte shall be monitored and documented with the exception of PFBA, PFECA F (PFMPA), PFECA A (PFMBA), NMeFOSE, NEtFOSE, FBSA, and FHxSA. The expected ion ratio for each compound is calculated by using the average of ion ratios of each compound from initial calibration standards. When an ion ratio for a compound differs from the expected ion ratio by more than 50%, see QA/QC section for Corrective Action.

F) Dilutions

Aqueous samples are prescreened prior to extraction to ensure concentrations do not exceed the range of the method and will not contaminate the laboratory or instrumentation. Samples with high concentrations of target PFAS which have the potential to contaminate the laboratory or the instrument will be extracted at a lower volume to mitigate those risks. Samples determined to be at or above 100x the level of the high standard will be diluted to mitigate the need for dilutions of the sample extract above 10x. For example, prescreen results at 125x the high standard would require that the sample prior to extraction be diluted by a factor of 12.5x (125/10 = 12.5). This would be done by using a 10mL portion of the sample (125/12.5 = 10) and bringing to a final volume of 125mL for extraction.

All attempts will be made to use the full volume of sample if multiple bottles sizes were sent from the field. In cases where this is not possible, the sample is first shaken, then subsampled for pre-dilution. Clients will be notified, and the laboratory will proceed with the pre-dilution as necessary. Samples requiring dilution due to high concentrations will be noted in the case narrative. Note that results based solely off the pre-dilution of a sample DO NOT have a dilution factor as dilution factors are only applied to extract dilutions.

When the area of the primary transition of a target analyte is above the area of the highest calibration point a sample dilution is required. Dilute the extract as follows:

1. Remove extracts from storage and allow to come to room temperature for approximately 60-90 minutes.
2. Vortex the extract for one minute.
3. Using a pipette or syringe, remove an aliquot of the extract, this extract should target a dilution equivalent to the mid-level concentration of the calibration curve to avoid over diluting the extract.
4. Dilute the aliquot to volume using Proprietary Content.
5. Fortify with additional NIS to achieve the same concentration of NIS in the original extract.
6. Vortex an aliquot for analysis.

If the S/N of EIS associated with the analyte requiring dilution in the extract meets the S/N requirement for EIS and the recovery of the associated EIS meet the method criteria, the results from the dilution can be reported. If these criteria are not met and additional sample is available, a smaller volume/mass of sample should be extracted.

Calculations

1. Peak Area Ratio

DRAFT

$$\text{Peak Area Ratio} = \frac{\text{Analyte Response}}{\text{Labeled Analyte Response}}$$

2. On-Column Analyte Concentration using average RRF

   On-column Concentration = peak area ratio ÷ AVE RRF

3. On-Column Analyte Concentration using linear curve

   On-column Concentration = (peak area ratio - intercept) ÷ slope

4. Sample Concentration

   Sample concentration (ng/l) = (On-column concentration x Final Sample Volume x DF) ÷ Initial Sample Volume

5. Ion Abundance Ratio (IAR)

   Ion Abundance Ratio (IAR) = (peak area or height of quantifier)/(peak area or height of qualifier)

6. See *T-PEST-WI9847* for additional calculations used to evaluate the calibrations and quality control samples.

Statistical Information/Method Performance

Historical data for LCS/Ds, LLCSs, MS/Ds, and EIS is reviewed at least annually. However, all samples are reported using the limits in EPA 1633 Tables 5 and 6. When target analytes not on these tables are requested, statistical limits are used for LCS/MS. (Preliminary limits of 70-130% Recovery and <20% RPD can be used until enough data points are generated.) Reporting limits including method detection limits (MDLs) and limits of quantitation (LOQs) are set according to EPA method requirements and are evaluated annually. Refer to *QA-SOP11892* for specific guidelines and procedures. Updates to the LIMS are made as needed by the QA Department and only as directed by the supervisor.

As MDL studies are run on clean laboratory matrices, statistically derived MDL values could be artificially lower than achievable limits in real world samples. Nominal MDL values, set at no lower than 1/4 the calculated and verified Reporting Limit (or Limit of Quantitation) will be used as a method to avoid artificially low bias in MDL studies.

Quality Assurance/Quality Control

For each batch of samples extracted, a method blank, an LCS, and an LLCS must be extracted and analyzed. An MS/MSD are extracted only if requested and submitted by the client. If no MS/MSD is provided, an LCS/LCSD must be extracted and analyzed instead. A batch is defined as the samples to be extracted on any given day, but not to exceed 20 field samples. If more than 20 samples are prepared in a day, an additional batch must be prepared. If any client, state, or agency has more stringent QC or batching requirements, these must be followed.

DRAFT

QC Item	Frequency	Acceptance Criteria	Corrective Action
Method Blank (MB)	One per extraction batch of no more than 20 field samples	No target analytes greater than RL, or greater than 1/10 the amount measured in any sample, or 1/10 the regulatory limit (whichever is greater).	Verify instrument clean (evaluate calibration blank & samples prior to method blank), then reanalyze. Evaluate to determine if systematic issue within laboratory, correct, then re-prepare and reanalyze the method blank and all samples processed with the contaminated blank.
Low-Level On-going Precision and Recovery (LLCS)	One per extraction batch of no more than 20 field samples	Acceptance criteria defined in *Attachment 22* (Tables 5 and 6 of Method 1633)	Reanalyze LLCS once. If acceptable, report. Evaluate samples for detections, and LLCS for high bias. If LLCS has high bias, and samples non-detect, report and narrate. If LLCS has low bias, or if there are detections for critical chemicals of concern, evaluate and reprep and reanalyze the LLCS and all samples in the associated prep batch for failed analytes, if sufficient sample material is available.
On-going Precision and Recovery and its Duplicate (LCS)	One per extraction batch of no more than 20 field samples	Acceptance criteria defined in *Attachment 22* (Tables 5 and 6 of Method 1633)	Reanalyze LCS once. If acceptable, report. Evaluate samples for detections, and LCS for high bias. If LCS has high bias, and samples non-detect, report and narrate. If LCS has low bias, or if there are detections for critical chemicals of concern, evaluate and re-prep and reanalyze the LCS and all samples in the associated prep batch for failed analytes, if sufficient sample material is available.
Matrix Spike/Matrix Spike Duplicate (MS/MSD)	*at client request*, one per extraction batch of no more than 20 field samples	Acceptance criteria defined in *Attachment 22* (Tables 5 and 6 of Method 1633) RPD less than 30%	If outside the acceptance windows, consult a supervisor to determine the appropriate course of action based on batch and sample results.

DRAFT

QC Item	Frequency	Acceptance Criteria	Corrective Action
Extracted Internal Standards (EIS) or Isotope Dilution Analyte (IDA), added prior to extraction	per sample (including MB, LCS, LCSD, LLCS, MS, MSD) during preparation	Acceptance criteria defined in *Attachment 22* (Table 6 of Method 1633)	1. If EIS outside windows, check for errors and correct. Re-analyze sample, if needed. 2. If EIS out high and samples are non-detect, report and narrate. If EIS out high with detections, but EIS <200% (FTS <350%), report and narrate. If EIS out high with detections and EIS >200% (FTS >350%), dilute 10X, re-analyze, report, and narrate. 3. If EIS low but > 5% and S/N > 10:1, narrate and report. If EIS <5% then contact client to re-extract at smaller aliquot.
Non-extracted Internal Standards (NIS) added following extraction and prior to analysis	per sample (including MB, LCS, LCSD, LLCS, MS, MSD) during preparation	NIS areas 50-200% of the mean area of the most recent ICAL in undiluted sample extracts and sample extracts that require NIS to be added.	If fails high, check for errors and report. If fails low, re-analyze fresh aliquot of sample. If in control, report. If the failure confirms report the initial analysis and narrate.
Ion Abundance Ratio (IAR)	Each detected analyte (except PFBA, PFPeA, NMeFOSE, NEtFOSE, PFMPA, PFMBA, FBSA, FHxSA)	Acceptance window of 50-150% of the ratio in the mid-point CCV standard.	Check for error, if none found report as outlined below. 1. If outside limits and value is less than the RL, report as ND at RL. 2. If outside limits, but within 2X rule* flag, report and narrate. 3. If ratio outside 2X rule* then report as ND at elevated RL, apply G flag and narrate. 4. If ratio out due to branched isomer contribution, report as positive with narration. 5. If outside limits (and RT window) due to matrix, report as ND at elevated RL, apply G flag and narrate.
E-flagged data	NA	NA	Dilute sample extract. If still E-flagged after dilution, consult the client for course of action.

*2X Rule: If the ion ratio <0.5X the lower control limit or >2X the upper control limit, then do not report the analyte. It should be either Non-Detect at the RL or elevate the RL as needed (G flag). As an example if the target ion ratio is 4.00. The Chrom-determined limits are 2.00-6.00. If the ratio is <1.00 (2.00 X 0.5) or >12.00 (6.00 X 2) follow the specifications above.

DRAFT

Attachment:
Attachment 01 - Mass Transitions (.pdf)
Attachment 02 - Standard Relationships (.pdf)
Attachment 03 – Proprietary Content
Attachment 04 - Example CoA (.pdf)
Attachment 05 - Native PFAS Intermediate A (.pdf)
Attachment 06 - Native PFAS Intermediate B (.pdf)
Attachment 07 - Native PFAS CAL8 Intermediate (.pdf)
Attachment 08 - 1633 EIS Intermediate (.pdf)
Attachment 09 - 1633 NIS Intermediate (.pdf)
Attachment 10 - 1633 TOP SS Intermediate (.pdf)
Attachment 11 - Initial Calibration Standards Preparation (.pdf)
Attachment 12 - ICAL Standard Concentration (.pdf)
Attachment 13 - Bile Salts Stock Solutions (.pdf)
Attachment 14 - Bile Salts Intermediate (.pdf)
Attachment 15 - Bile Salts Working Solution (.pdf)
Attachment 16 - 1633 WDM (.pdf)
Attachment 17 - Native Mid Level Spike (.pdf)
Attachment 18 - Native Low Level Spike (.pdf)
Attachment 19 - ICV Working Standard (.pdf)
Attachment 20 - Purchased Standards (.pdf)
Attachment 21 – Proprietary Content
Attachment 22 - Tables 5-6 (EPA 1633) (.docx)

G-DC-FRM23907 Redacted SOPs
QA-SOP11178 Demonstrations of Capability
QA-SOP11892 Determining Method Detection Limits and Limits of Quantitation
T-PEST-WI9847 Common Equations Used During Chromatographic Analyses
T-PFAS-FRM80101 D4033 - QC Rotation Tracking Form
T-PFAS-WI21568 Environmental Monitoring in the PFAS Lab
T-PFAS-WI23588 Preventative and Corrective Maintenance for the AB Sciex Liquid Chromatograph Mass Spectrometers (LC/MS/MS)
T-PFAS-WI50447 PFAS Prescreen Method in Water Samples Requesting PFAS by Isotope Dilution
T-WC-WI53304 Total Suspended Solids (TSS Gravimetric) Prescreen for PFAS by EPA Draft Methods in Aqueous Samples
Attachment: Attachment 01 - Mass Transitions (pdf)
Attachment: Attachment 02 - Standard Relationships (pdf)
Attachment: Attachment 03 – Proprietary Content Attachment:
Attachment 04 - Example CoA (pdf)
Attachment: Attachment 05 - Native PFAS Intermediate A (pdf)
Attachment: Attachment 06 - Native PFAS Intermediate B (pdf)
Attachment: Attachment 07 - Native PFAS CAL8 Intermediate (pdf)
Attachment: Attachment 08 - 1633 EIS Intermediate (pdf)
Attachment: Attachment 09 - 1633 NIS Intermediate (pdf)
Attachment: Attachment 10 - 1633 TOP SS Intermediate (pdf)
Attachment: Attachment 11 - Initial Calibration Standards Preparation (pdf)
Attachment: Attachment 12 - ICAL Standard Concentration (pdf)
Attachment: Attachment 13 - Bile Salts Stock Solutions (pdf)
Attachment: Attachment 14 - Bile Salts Intermediate (pdf)
Attachment: Attachment 15 - Bile Salts Working Solution (pdf)
Attachment: Attachment 16 - 1633 WDM (pdf)
Attachment: Attachment 17 - Native Mid Level Spike (pdf)
Attachment: Attachment 18 - Native Low Level Spike (pdf)
Attachment: Attachment 19 - ICV Working Standard (pdf)
Attachment: Attachment 20 - Purchased Standards (pdf)
Attachment: Attachment 21 – Proprietary Content
Attachment: Attachment 22 - Tables 5-6 (EPA 1633) (docx)

End of document

DRAFT

Version history

Version	Approval	Revision information	
3.1	27.AUG.2024		
4	31.OCT.2024		
5	11.MAR.2025		

DRAFT

Attachment 1 – Mass Transitions

CAS#	Compound	Parent Ion	Daughter Ion
422-64-0	PFPrA	163.00	119.00
STL03194	13C3-PFPrA	166.00	121.00
STL02680	13C3-PFBA	216.00	172.00
STL00992	13C4-PFBA	216.80	171.90
375-22-4	PFBA	212.80	168.90
377-73-1	PFECA F (PFMPA)	229.00	84.90
356-02-5	3:3 FTCA	241.00	177.00
	3:3 FTCA (2)	241.00	117.00
2706-90-3	PFPeA	263.00	219.00
STL01893	13C5-PFPeA	268.30	223.00
863090-89-5	PFECA A (PFMBA)	279.00	85.10
82113-65-3	TFSI	280.00	147.00
	TFSI (2)	280.00	78.00
13252-13-6	HFPODA	284.90	168.90
	HFPODA (2)	284.90	184.90
STL02255	13C3-HFPODA	286.90	168.90
	13C3-HFPODA (2)	286.90	184.90
151772-58-6	PFECA B (NFDHA)	295.00	201.00
	PFECA B (NFDHA) (2)	295.00	84.90
375-73-5	PFBS	298.70	79.90
	PFBS (2)	298.70	98.80
STL02337	13C3-PFBS	302.10	79.90
307-24-4	PFHxA	313.00	269.00
	PFHxA (2)	313.00	118.90
113507-82-7	PFEESA (PES)	314.80	134.90
	PFEESA (PES) (2)	314.80	82.90
STL00993	13C2-PFHxA	315.10	270.00
STL02577	13C5-PFHxA	318.00	273.00
757124-72-4	4:2-FTS	327.10	307.00
	4:2-FTS (2)	327.10	80.90
914637-49-3	5:3 FTCA	341.00	237.10
	5:3 FTCA (2)	341.00	217.00
2706-91-4	PFPeS	349.10	79.90
	PFPeS (2)	349.10	98.90
375-85-9	PFHpA	363.10	319.00
	PFHpA (2)	363.10	169.00
STL01892	13C4-PFHpA	367.10	322.00
919005-14-4	DONA	376.90	250.90
	DONA (2)	376.90	84.80
41997-13-1	FHxSA	397.90	78.00

DRAFT

Attachment 1 – Mass Transitions

CAS#	Compound	Parent Ion	Daughter Ion
355-46-4	PFHxS	398.70	79.90
	PFHxS (2)	398.70	98.90
STL02581	13C3-PFHxS	402.10	79.90
STL00994	18O2-PFHxS	403.00	83.90
335-67-1	PFOA	413.00	369.00
	PFOA (2)	413.00	169.00
STL00623	13C2-PFOA	415.00	370.00
STL00990	13C4-PFOA	417.10	372.00
STL01054	13C8-PFOA	421.10	376.00
27619-97-2	6:2-FTS	427.10	407.00
	6:2-FTS (2)	427.10	80.90
STL02279	13C2-6:2-FTS	429.10	80.90
812-70-4	7:3 FTCA	441.00	316.90
	7:3 FTCA (2)	441.00	336.90
375-92-8	PFHpS	449.00	79.90
	PFHpS (2)	449.00	98.80
133201-07-7	PFECHS	461.00	381.00
	PFECHS (2)	461.00	99.00
375-95-1	PFNA	463.00	419.00
	PFNA (2)	463.00	219.00
STL00995	13C5-PFNA	468.00	423.00
STL02578	13C9-PFNA	472.10	427.00
516-50-7	TDCA	498.00	80.00
754-91-6	PFOSA	498.10	77.90
	PFOSA (2)	498.10	478.00
516-35-8	TCDCA	498.10	80.00
14605-22-2	TUDCA	498.20	80.00
1763-23-1	PFOS	498.90	79.90
	PFOS (2)	498.90	98.80
STL00991	13C4-PFOS	502.80	79.90
STL01056	13C8-PFOSA	506.10	77.80
STL01054	13C8-PFOS	507.10	79.90
31506-32-8	NMeFOSA	511.90	219.00
	NMeFOSA (2)	511.90	169.00
335-76-2	PFDA	512.90	469.00
	PFDA (2)	512.90	219.00
STL02705	d3-NMeFOSA	515.00	219.00
STL00996	13C2-PFDA	515.10	470.10
STL02579	13C6-PFDA	519.10	474.10
4151-50-2	NEtFOSA	526.00	219.00
	NEtFOSA (2)	526.00	169.00
39108-34-4	8:2-FTS	527.10	507.00
	8:2-FTS (2)	527.10	80.80

DRAFT

Attachment 1 – Mass Transitions

CAS#	Compound	Parent Ion	Daughter Ion
STL02280	13C2-8:2-FTS	529.10	80.90
756426-58-1	9Cl-PF3ONS	530.80	351.00
	9Cl-PF3ONS (2)	532.80	353.00
STL02704	d5-NEtFOSA	531.10	219.00
68259-12-1	PFNS	548.80	79.90
	PFNS (2)	548.80	98.80
2058-94-8	PFUnA	563.10	519.00
	PFUnA (2)	563.10	269.10
STL00997	13C2-PFUnA	565.00	520.00
STL02580	13C7-PFUnA	570.00	525.10
2355-31-9	NMeFOSAA	570.10	419.00
	NMeFOSAA (2)	570.10	483.00
STL02118	d3-NMeFOSAA	573.20	419.00
2991-50-6	NEtFOSAA	584.20	419.10
	NEtFOSAA (2)	584.20	526.00
STL02117	d5-NEtFOSAA	589.20	419.00
335-77-3	PFDS	599.00	79.90
	PFDS (2)	599.00	98.80
307-55-1	PFDoDA	613.10	569.00
	PFDoDA (2)	613.10	319.00
STL00998	13C2-PFDoDA	615.10	570.00
24448-09-7	NMeFOSE	616.10	58.90
STL02277	d7-NMeFOSE	623.20	58.90
1691-99-2	NEtFOSE	630.00	58.90
763051-92-9	11Cl-PF3OUdS	630.90	450.90
	11Cl-PF3OUdS (2)	632.90	452.90
STL02278	d9-NEtFOSE	639.20	58.90
72629-94-8	PFTrDA	663.00	619.00
	PFTrDA (2)	663.00	168.90
79780-39-5	PFDoS	699.10	79.90
	PFDoS (2)	699.10	98.80
376-06-7	PFTeDA	713.10	168.90
	PFTeDA (2)	713.10	219.00
STL02116	13C2-PFTeDA	715.20	670.00
16517-11-6	PFODA	913.00	869.00
	PFODA (2)	913.00	169.00

DRAFT

Attachment 2 - PFAS Injection Standards/Extraction Standards/Native Compounds

Native	Extraction Standard	Internal Standard
PFBA	13C4-PFBA	13C3-PFBA
PFPrA	13C3-PFPrA	
PFPeA	13C5-PFPeA	13C2-PFHxA
3:3FTCA		
PFMPA		
PFMBA		
PFHxA	13C5-PFHxA	
NFDHA		
5:3FTCA		
7:3FTCA		
PFEESA		
PFHpA	13C4-PFHpA	
HFPO-DA	13C3-HFPO-DA	
ADONA		
9Cl-PF3ONS		
11Cl-PF3OUdS		
PFOA	13C8-PFOA	13C4-PFOA
PFNA	13C9-PFNA	13C5-PFNA
PFDA	13C6-PFDA	13C2-PFDA
PFUnA	13C7-PFUnA	
PFDoA	13C2-PFDoA	
PFTeDA	13C2-PFTeDA	
PFODA		
PFTrDA	Avg 13C2-PFTeDA and 13C2-PFDoA	
PFBS	13C3-PFBS	18O2-PFHxS
FBSA		
PFPeS	13C3-PFHxS	
PFHxS		
FHxSA		
PFECHS		
TFSI		
4:2-FTS	13C2-4:2-FTS	
6:2-FTS	13C2-6:2-FTS	
8:2-FTS	13C2-8:2-FTS	
PFHpS	13C8-PFOS	13C4-PFOS
PFOS		

DRAFT

Attachment 2 - PFAS Injection Standards/Extraction Standards/Native Compounds

Native	Extraction Standard	Internal Standard
PFNS		
PFDS		
PFDoS		
PFOSA	13C8-PFOSA	
NMeFOSA	d3-NMeFOSA	
NEtFOSA	d5-NEtFOSA	
NMeFOSAA	d3-NMeFOSAA	
NEtFOSAA	d5-NEtFOSAA	
NMeFOSE	d7-N-MeFOSE-M	
NEtFOSE	d9-N-EtFOSE-M	


DRAFT

Attachment 4 – Example CoA

WELLINGTON LABORATORIES

CERTIFICATE OF ANALYSIS
DOCUMENTATION

PRODUCT CODE:	L-PFBS	**LOT NUMBER:**	LPFBS1022
COMPOUND:	Potassium perfluoro-1-butanesulfonate		
STRUCTURE:		**CAS #:**	29420-49-3

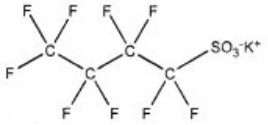

MOLECULAR FORMULA:	$C_4F_9SO_3K$	**MOLECULAR WEIGHT:**	338.19
CONCENTRATION:	50.0 ± 2.5 µg/mL (K salt) 44.4 ± 2.2 µg/mL (PFBS acid) 44.2 ± 2.2 µg/mL (PFBS anion)	**SOLVENT(S):**	Methanol
CHEMICAL PURITY:	>98%		
LAST TESTED: (mm/dd/yyyy)	10/04/2022		
EXPIRY DATE: (mm/dd/yyyy)	10/04/2027		
RECOMMENDED STORAGE:	Store ampoule in a cool, dark place		

DRAFT

DOCUMENTATION/ DATA ATTACHED:

Figure 1: LC/MS Data (Full Scan and Mass Spectrum)
Figure 2: LC/MS/MS Data (Selected MRM Transitions)

ADDITIONAL INFORMATION:

- See page 2 for further details.

FOR LABORATORY USE ONLY: NOT FOR HUMAN OR DRUG USE

Certified By: _____ **Date:** 10/14/2022 (mm/dd/yyyy)
B.G. Chittim, General Manager

Wellington Laboratories Inc., 345 Southgate Dr. Guelph ON N1G 3M5 CANADA
519-822-2436 • Fax: 519-822-2849 • info@well-labs.com

Form#:27, Issued 2004-11-10
Revision#:9, Revised 2020-12-23

Attachment 4 – Example CoA

INTENDED USE:

The products prepared by Wellington Laboratories Inc. are for laboratory use only. This certified reference material (CRM) was designed to be used as a standard for the identification and/or quantification of the specific chemical compound it contains.

HANDLING:

This product should only be used by qualified personnel familiar with its potential hazards and trained in the handling of hazardous chemicals. Due care should be exercised to prevent unnecessary human contact or ingestion. All procedures should be carried out in a well-functioning fume hood and suitable gloves, eye protection, and clothing should be worn at all times. Waste should be disposed of according to national and regional regulations. Safety Data Sheets (SDSs) are available upon request.

SYNTHESIS / CHARACTERIZATION:

Our products are synthesized using single-product unambiguous routes whenever possible. They are then characterized, and their structures and purities confirmed, using a combination of the most relevant techniques, such as NMR, GC/MS, LC/MS/MS, SFC/UV/MS/MS, x-ray crystallography, and melting point. Isotopic purities of mass-labelled compounds are also confirmed using HRGC/HRMS and/or LC/MS/MS.

HOMOGENEITY:

Prior to solution preparation, crystalline material is tested for homogeneity using a variety of techniques (as stated above) and its solubility in a given diluent is taken into consideration. Duplicate solutions of a new product are prepared from the same crystalline lot and, after the addition of an appropriate internal standard, they are compared by GC/MS, LC/MS/MS, and/or SFC/UV/MS/MS. The relative response factors of the analyte of interest in each solution are required to be <5% RSD. New solution lots of existing products are compared to older lots in the same manner, which further confirms the homogeneity of the crystalline material as well as the stability and homogeneity of the solutions in the storage containers. In order to maintain the integrity of the assigned value(s), and associated uncertainty, the dilution or injection of a subsample of this product should be performed using calibrated measuring equipment.

UNCERTAINTY:

The maximum combined relative standard uncertainty of our reference standard solutions is calculated using the following equation:

The combined relative standard uncertainty, $u_c(y)$, of a value y and the uncertainty of the independent parameters $x_1, x_2, \ldots x_n$ on which it depends is:

$$u_c(y(x_1, x_2, \ldots x_n)) = \sqrt{\sum_{i=1}^{n} u(y, x_i)^2}$$

where x is expressed as a relative standard uncertainty of the individual parameter.

The individual uncertainties taken into account include those associated with weights (calibration of the balance) and volumes (calibration of the volumetric glassware). An expanded maximum combined percent relative uncertainty of ±5% (calculated with a coverage factor of 2 and a level of confidence of 95%) is stated on the Certificate of Analysis for all of our products.

TRACEABILITY:

All reference standard solutions are traceable to specific crystalline lots. The microbalances used for solution preparation are regularly calibrated by an external ISO/IEC 17025 accredited laboratory. In addition, their calibration is verified prior to each weighing using calibrated external weights traceable to an ISO/IEC 17025 accredited laboratory. All volumetric glassware used is calibrated, of Class A tolerance, and traceable to an ISO/IEC 17025 accredited laboratory. For certain products, traceability to international interlaboratory studies has also been established.

EXPIRY DATE / PERIOD OF VALIDITY:

Ongoing stability studies of this product have demonstrated stability in its composition and concentration, until the specified expiry date, in the unopened ampoule. Monitoring for any degradation or change in concentration of the listed analyte(s) is performed on a routine basis.

LIMITED WARRANTY:

At the time of shipment, all products are warranted to be free of defects in material and workmanship and to conform to the stated technical and purity specifications.

QUALITY MANAGEMENT:

This product was produced using a Quality Management System registered to the latest versions of ISO 9001 by SAI Global, ISO/IEC 17025 by the Canadian Association for Laboratory Accreditation Inc. (CALA; A1226), and ISO 17034 by ANSI National Accreditation Board (ANAB; AR-1523).

CALA Testing Accreditation No. A1226


ANAB ANSI National Accreditation Board ACCREDITED ISO 17034 REFERENCE MATERIAL PRODUCER


For additional information or assistance concerning this or any other products from Wellington Laboratories Inc., please visit our website at www.well-labs.com or contact us directly at info@well-labs.com

DRAFT

Attachment 4 – Example CoA

Figure 1: **L-PFBS; LC/MS Data (Full Scan and Mass Spectrum)**

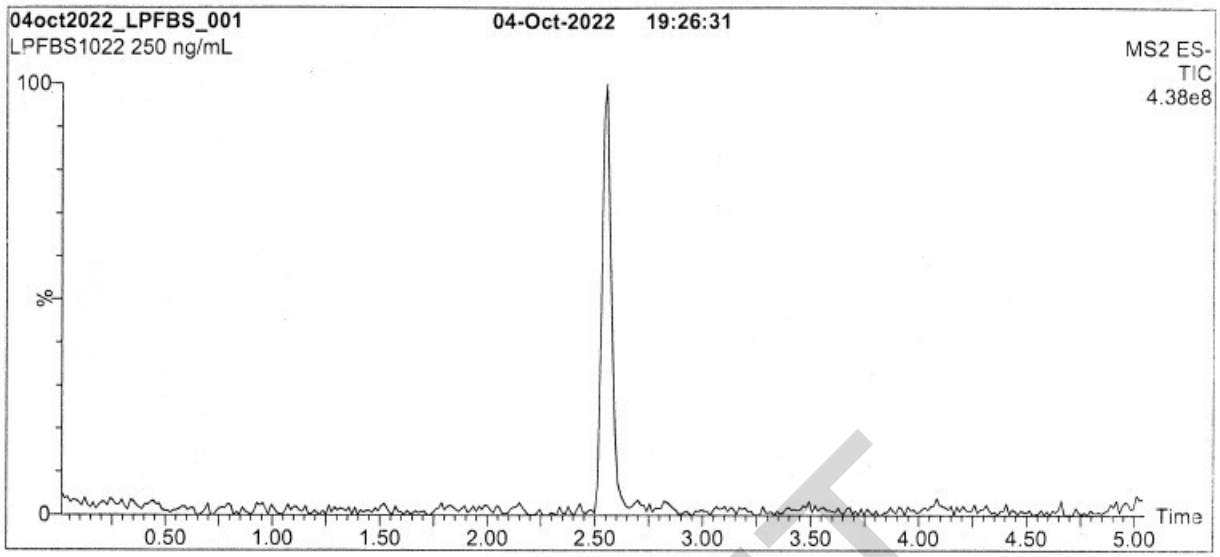

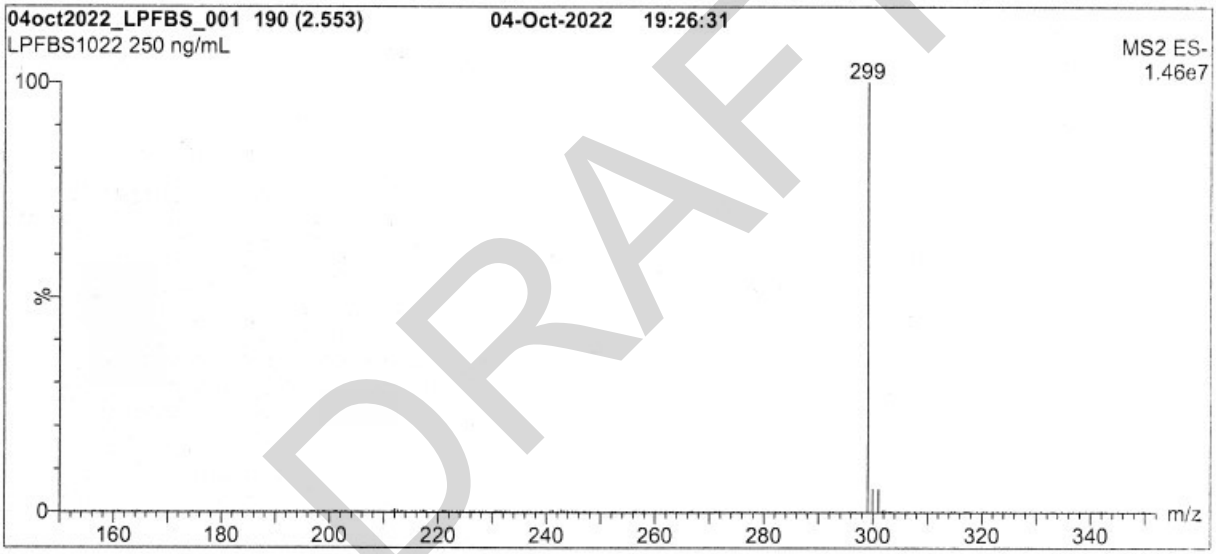

DRAFT

Conditions for Figure 1:

Waters Acquity Ultra Performance LC
Waters Xevo TQ-S micro MS

Chromatographic Conditions:

Column: Acquity UPLC BEH Shield RP_{18}
1.7 µm, 2.1 x 100 mm

Mobile phase: Gradient
Start: 60% H_2O / 40% (80:20 MeOH:ACN)
(both with 10 mM NH_4OAc buffer)
Ramp to 90% organic over 8 min and hold for 2 min
before returning to initial conditions over 0.75 min.
Time: 12 min

Flow: 300 µL/min

MS Parameters:

Experiment: Full Scan (150 - 850 amu)


Source: Electrospray (negative)
Capillary Voltage (kV) = 2.00
Cone Voltage (V) = 10.00
Desolvation Temperature (°C) = 500
Desolvation Gas Flow (L/hr) = 1000

Form#:27, Issued 2004-11-10
Revision#:9, Revised 2020-12-23

LPFBS1022 (3 of 4)
rev0

Attachment 4 – Example CoA

Figure 2: **L-PFBS; LC/MS/MS Data (Selected MRM Transitions)**

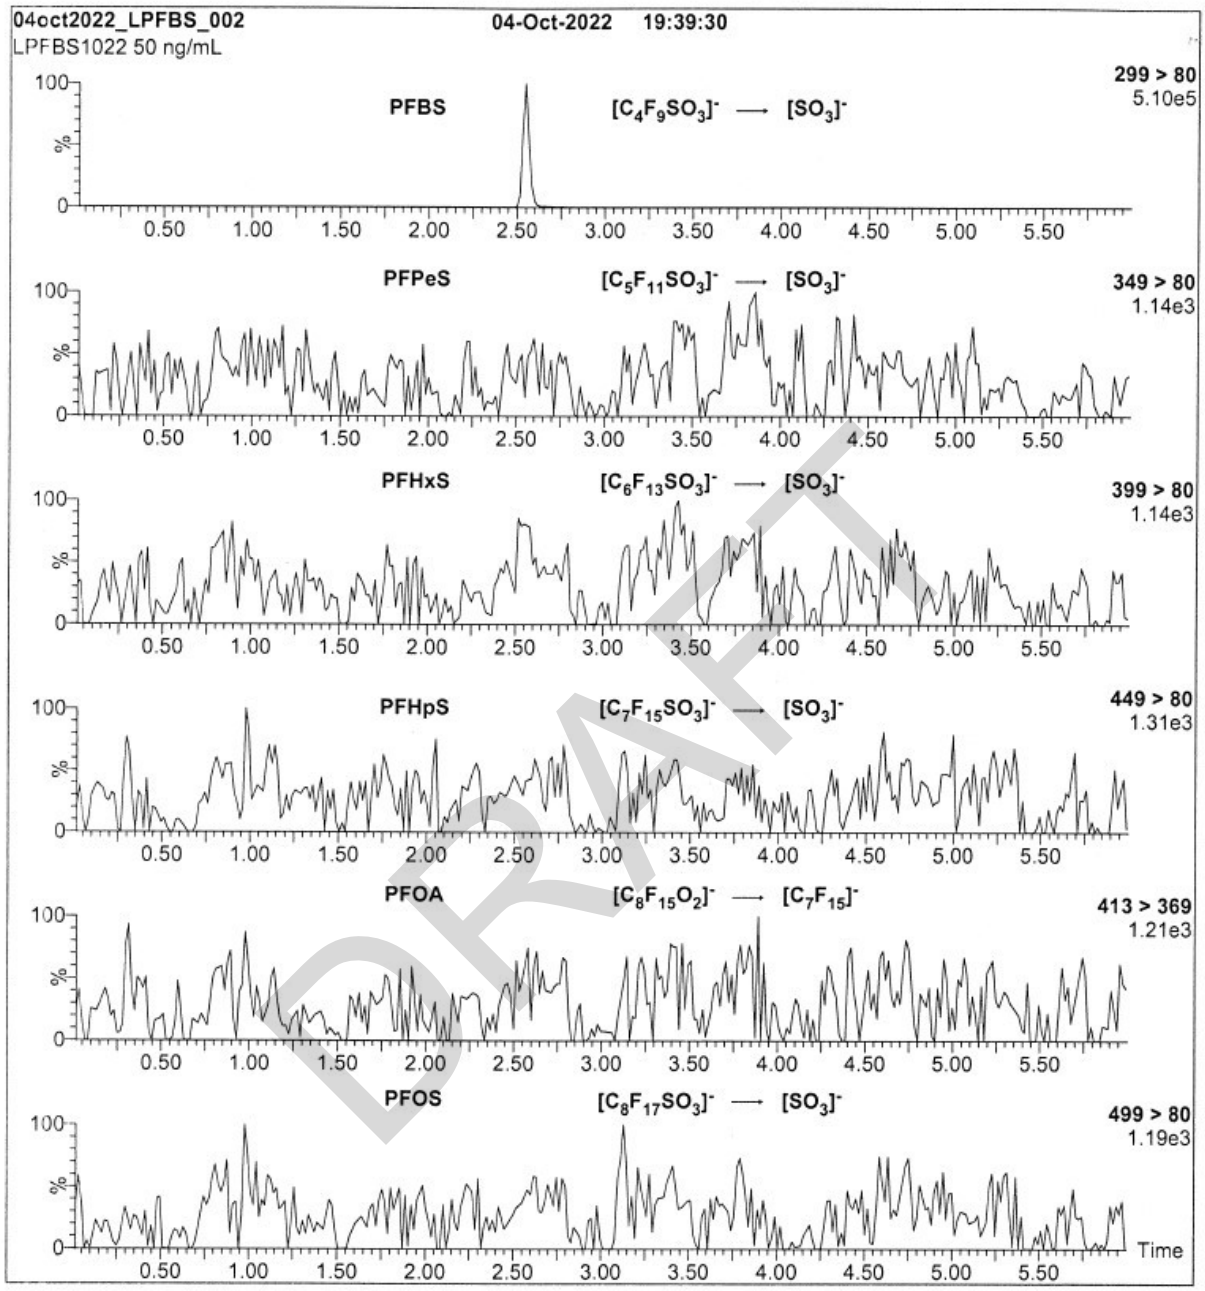

DRAFT

Conditions for Figure 2:

Injection:	On-column (L-PFBS)
Mobile phase:	Same as Figure 1
Flow:	300 µL/min

MS Parameters:

Collision Gas (mbar) = 3.29e-3
Collision Energy (eV) = 30

Attachment 05 - Native PFAS Intermediate A								
Vendor	Catalog Number	Analyte	CAS#	Acronym	Conc. (ng/mL)	Aliquot (mL)	Final Volume (mL) in MeOH	Final Conc. (ng/mL)
Wellington	PFBA	Perfluorobutanoic acid	375-22-4	PFBA	50000	0.100	10	500
Wellington	PFPeA	Perfluoropentanoic acid	2706-90-3	PFPeA	50000	0.050		250
Wellington	PFHxA	Perfluorohexanoic acid	307-24-4	PFHxA	50000	0.050		250
Wellington	PFHpA	Perfluoroheptanoic acid	375-85-9	PFHpA	50000	0.050		250
Wellington	br-PFOA	Perfluorooctanoic acid	335-67-1	PFOA	50000	0.050		250
Wellington	br-PFNA	Perfluorononanoic acid	375-95-1	PFNA	50000	0.050		250
Wellington	PFDA	Perfluorodecanoic acid	335-76-2	PFDA	50000	0.050		250
Wellington	PFUdA	Perfluoroundecanoic acid	2058-94-8	PFUnA	50000	0.050		250
Wellington	MPFDOA	Perfluorododecanoic acid	307-55-1	PFDoA	50000	0.050		250
Wellington	PFTrDA	Perfluorotridecanoic acid	72629-94-8	PFTrDA	50000	0.050		250
Wellington	PFTeDA	Perfluorotetradecanoic acid	376-06-7	PFTeDA	50000	0.050		250
Wellington	L-PFBS	Perfluorobutanesulfonic acid	375-73-5	PFBS	44200	0.050		221
Wellington	L-PFPeS	Perfluoropentansulfonic acid	2706-91-4	PFPeS	46900	0.050		235
Wellington	br-PFHxSK	Perfluorohexanesulfonic acid	355-46-4	PFHxS	45500	0.050		228
Wellington	L-PFHpS	Perfluoroheptanesulfonic acid	375-92-8	PFHpS	47600	0.050		238
Wellington	br-PFOSK	Perfluorooctanesulfonic acid	1763-23-1	PFOS	46600	0.050		233
Wellington	L-PFNS	Perfluorononanesulfonic acid	68259-12-1	PFNS	48000	0.050		240
Wellington	L-PFDS	Perfluorodecanesulfonic acid	335-77-3	PFDS	48200	0.050		241
Wellington	L-PFDoS	Perfluorododecanesulfonic acid	79780-39-5	PFDoS	48400	0.050		242
Wellington	4;2 FTS	1H,1H, 2H, 2H-Perfluorohexane sulfonic acid	757124-72-4	4:2-FTS	46700	0.100		467
Wellington	6;2 FTS	1H,1H, 2H, 2H-Perfluorooctane sulfonic acid	27619-97-2	6:2-FTS	47400	0.100		474
Wellington	8;2 FTS	1H,1H, 2H, 2H-Perfluorodecane sulfonic acid	39108-34-4	8:2-FTS	47900	0.100		479
Wellington	br-FOSA	Perfluorooctanesulfonamide	754-91-6	PFOSA	50000	0.050		250
Wellington	br-NMeFOSA	N-methyl perfluorooctanesulfonamide	31506-32-8	NMeFOSA / N-MePFOSA	50000	0.050		250
Wellington	br-NEtFOSA	N-ethyl perfluorooctanesulfonamide	4151-50-2	NEtFOSA / N-EtPFOSA	50000	0.050		250
Wellington	br-NMeFOSAA	N-methyl perfluorooctanesulfonamidoacetic acid	2355-31-9	NMeFOSAA	50000	0.050		250
Wellington	br-NEtFOSAA	N-ethyl perfluorooctanesulfonamidoacetic acid	2991-50-6	NEtFOSAA	50000	0.050		250
Wellington	br-NMeFOSE	N-methyl perfluorooctanesulfonamidoethanol	24448-09-7	NMePFOSAE / NMeFOSE	50000	0.250		1250
Wellington	br-NMeFOSE	N-ethyl perfluorooctanesulfonamidoethanol	1691-99-2	NEtPFOSAE / NEtFOSE	50000	0.250		1250
Wellington	HFPO-DA	Hexafluoropropylene oxide dimer acid	13252-13-6	HFPO-DA / GenX	50000	0.0375		187.5
Wellington	NaDONA	4,8-Dioxa-3H-perfluorononanoic acid	919005-14-4	ADONA	47100	0.050		236
Wellington	PFEESA	Perfluoro(2-ethoxyethane)sulfonic acid	113507-82-7	PFEESA / PES	44500	0.050		223
Wellington	PF4OPeA	Perfluoro-3-methoxypropanoic acid	377-73-1	PFMPA / PFECA F	50000	0.050		250
Wellington	PF5OHxA	Perfluoro-4-methoxybutanoic acid	863090-89-5	PFMBA / PFECA A	50000	0.050		250
Wellington	3,6-OPFHpA	Nonafluoro-3,6-dioxaheptanoic acid	151772-58-6	NFDHA / PFECA B	50000	0.050		250
Wellington	9Cl-PF3ONS	9-Chlorohexadecafluoro-3-oxanonane-1-sulfonic acid	756426-58-1	9Cl-PF3ONS	46600	0.050		233
Wellington	11Cl-PF3OUdS	11-Chloroeicosafluoro-3-oxaundecane-1-sulfonic acid	763051-92-9	11Cl-PF3OUdS	47100	0.050		236
Wellington	FPrPA	3-Perfluoropropyl propanoic acid	356-02-5	3:3 FTCA	50000	0.100		500
Wellington	FPePA	2H,2H,3H,3H-Perfluorooctanoic acid	914637-49-3	5:3 FTCA	50000	0.250		1250
Wellington	FHpPA	3-Perfluoroheptyl propanoic acid	812-70-4	7:3 FTCA	50000	0.250		1250
Wellington	PFECHS	Perfluoro-4-ethylcyclohexanesulfonate	335-24-0	PFECHS	46100	0.050		231
Wellington	FBSA-I	Perfluoro-1-butanesulfonamide	30334-69-1	FBSA	50000	0.050		250
Wellington	FHxSA-I	Perlfuoro-1-hexanesulfonamide	41997-13-1	FHxSA	50000	0.050		250
Wellington	PFPrA	Perfluoropropanoic acid	422-64-0	PFPrA / PPF Acid	50000	0.250		1250
Wellington	PFODA	Perfluoro-n-octadecanoic acid	16517-11-6	PFODA	50000	0.050		250
AccuStandard	PFOS-030S	Bis(trifluoromethylsulfonyl)amine	82113-65-3	TFSI	97900	0.0250		245

DRAFT

Attachment 06 - Native PFAS Intermediate B							
Source Rgt Name	**Analyte**	**CAS#**	**Acronym**	**Conc. (ng/mL)**	**Aliquot (mL)**	**Final Volume (mL) in MeOH**	**Final Conc. (ng/mL)**
Native PFAS Intermediate A	Perfluorobutanoic acid	375-22-4	PFBA	500	0.1	10	5
	Perfluoropentanoic acid	2706-90-3	PFPeA	250			2.5
	Perfluorohexanoic acid	307-24-4	PFHxA	250			2.5
	Perfluoroheptanoic acid	375-85-9	PFHpA	250			2.5
	Perfluorooctanoic acid	335-67-1	PFOA	250			2.5
	Perfluorononanoic acid	375-95-1	PFNA	250			2.5
	Perfluorodecanoic acid	335-76-2	PFDA	250			2.5
	Perfluoroundecanoic acid	2058-94-8	PFUnA	250			2.5
	Perfluorododecanoic acid	307-55-1	PFDoA	250			2.5
	Perfluorotridecanoic acid	72629-94-8	PFTrDA	250			2.5
	Perfluorotetradecanoic acid	376-06-7	PFTeDA	250			2.5
	Perfluorobutanesulfonic acid	375-73-5	PFBS	221			2.21
	Perfluoropentansulfonic acid	2706-91-4	PFPeS	235			2.35
	Perfluorohexanesulfonic acid	355-46-4	PFHxS	228			2.28
	Perfluoroheptanesulfonic acid	375-92-8	PFHpS	238			2.38
	Perfluorooctanesulfonic acid	1763-23-1	PFOS	233			2.33
	Perfluorononanesulfonic acid	68259-12-1	PFNS	240			2.4
	Perfluorodecanesulfonic acid	335-77-3	PFDS	241			2.41
	Perfluorododecanesulfonic acid	79780-39-5	PFDoS	242			2.42
	1H,1H, 2H, 2H-Perfluorohexane sulfonic acid	757124-72-4	4:2-FTS	467			4.67
	1H,1H, 2H, 2H-Perfluorooctane sulfonic acid	27619-97-2	6:2-FTS	474			4.74
	1H,1H, 2H, 2H-Perfluorodecane sulfonic acid	39108-34-4	8:2-FTS	479			4.79
	Perfluorooctanesulfonamide	754-91-6	PFOSA	250			2.5
	N-methyl perfluorooctanesulfonamide	31506-32-8	NMeFOSA / N-MePFOSA	250			2.5
	N-ethyl perfluorooctanesulfonamide	4151-50-2	NEtFOSA / N-EtPFOSA	250			2.5
	N-methyl perfluorooctanesulfonamidoacetic acid	2355-31-9	NMeFOSAA	250			2.5
	N-ethyl perfluorooctanesulfonamidoacetic acid	2991-50-6	NEtFOSAA	250			2.5
	N-methyl perfluorooctanesulfonamidoethanol	24448-09-7	NMePFOSAE / NMeFOSE	1250			12.5
	N-ethyl perfluorooctanesulfonamidoethanol	1691-99-2	NEtPFOSAE / NEtFOSE	1250			12.5
	Hexafluoropropylene oxide dimer acid	13252-13-6	HFPO-DA / GenX	187.5			1.875
	4,8-Dioxa-3H-perfluorononanoic acid	919005-14-4	ADONA	236			2.36
	Perfluoro(2-ethoxyethane)sulfonic acid	113507-82-7	PFEESA / PES	223			2.23
	Perfluoro-3-methoxypropanoic acid	377-73-1	PFMPA / PFECA F	250			2.5
	Perfluoro-4-methoxybutanoic acid	863090-89-5	PFMBA / PFECA A	250			2.5
	Nonafluoro-3,6-dioxaheptanoic acid	151772-58-6	NFDHA / PFECA B	250			2.5
	9-Chlorohexadecafluoro-3-oxanonane-1-sulfonic acid	756426-58-1	9Cl-PF3ONS	233			2.33
	11-Chloroeicosafluoro-3-oxaundecane-1-sulfonic acid	763051-92-9	11Cl-PF3OUdS	236			2.36
	3-Perfluoropropyl propanoic acid	356-02-5	3:3 FTCA	500			5
	2H,2H,3H,3H-Perfluorooctanoic acid	914637-49-3	5:3 FTCA	1250			12.5
	3-Perfluoroheptyl propanoic acid	812-70-4	7:3 FTCA	1250			12.5
	Perfluoro-4-ethylcyclohexanesulfonate	335-24-0	PFECHS	231			2.31
	Perfluoro-1-butanesulfonamide	30334-69-1	FBSA	250			2.5
	Perlfuoro-1-hexanesulfonamide	41997-13-1	FHxSA	250			2.5
	Perfluoropropanoic acid	422-64-0	PFPrA / PPF Acid	1250			12.5
	Perfluoro-n-octadecanoic acid	16517-11-6	PFODA	250			2.5
	Bis(trifluoromethylsulfonyl)amine	82113-65-3	TFSI	245			2.45

DRAFT

Attachment 07 - Native PFAS CAL8 Intermediate								
Vendor	**Catalog Number**	**Analyte**	**CAS#**	**Acronym**	**Conc. (ng/mL)**	**Aliquot (mL)**	**Final Volume (mL) in MeOH**	**Final Conc. (ng/mL)**
Wellington	PFBA	Perfluorobutanoic acid	375-22-4	PFBA	50000	0.100	10	500
Wellington	PFPeA	Perfluoropentanoic acid	2706-90-3	PFPeA	50000	0.050		250
Wellington	PFHxA	Perfluorohexanoic acid	307-24-4	PFHxA	50000	0.050		250
Wellington	PFHpA	Perfluoroheptanoic acid	375-85-9	PFHpA	50000	0.050		250
Wellington	br-PFOA	Perfluorooctanoic acid	335-67-1	PFOA	50000	0.050		250
Wellington	br-PFNA	Perfluorononanoic acid	375-95-1	PFNA	50000	0.050		250
Wellington	L-PFBS	Perfluorobutanesulfonic acid	375-73-5	PFBS	44200	0.050		221
Wellington	L-PFPeS	Perfluoropentansulfonic acid	2706-91-4	PFPeS	46900	0.050		235
Wellington	br-PFHxSK	Perfluorohexanesulfonic acid	355-46-4	PFHxS	45500	0.050		228
Wellington	L-PFHpS	Perfluoroheptanesulfonic acid	375-92-8	PFHpS	47600	0.050		238
Wellington	br-PFOSK	Perfluorooctanesulfonic acid	1763-23-1	PFOS	46600	0.050		233
Wellington	HFPO-DA	Hexafluoropropylene oxide dimer acid	13252-13-6	HFPO-DA / GenX	50000	0.0375		187.5

DRAFT

Attachment 08 - 1633 EIS Intermediate								
Vendor	**Catalog Number**	**Analyte**	**CAS#**	**Acronym**	**Conc. (ng/mL)**	**Aliquot (mL)**	**Final Volume (mL in MeOH)**	**Final Conc. (ng/mL)**
Wellington	MPFBA	Perfluoro-n-[13C4]butanoic acid	STL00992	$^{13}C_4$-PFBA	50000	0.08	10	400
Wellington	M5PFPeA	Perfluoro-n-[13C5]pentanoic acid	STL01893	$^{13}C_5$-PFPeA	50000	0.08		400
Wellington	M5PFHxA	Perfluoro-n-[1,2,3,4,6-13C5]hexanoic acid	STL02577	$^{13}C_5$-PFHxA	50000	0.08		400
Wellington	M4PFHpA	Perfluoro-n-[1,2,3,4-13C4]heptanoic acid	STL01892	$^{13}C_4$-PFHpA	50000	0.08		400
Wellington	M8PFOA	Perfluoro-n-[13C8]octanoic acid	STL01052	$^{13}C_8$-PFOA	50000	0.08		400
Wellington	M9PFNA	Perfluoro-n-[13C9]nonanoic acid	STL02578	$^{13}C_9$-PFNA	50000	0.08		400
Wellington	M6PFDA	Perfluoro-n-[1,2,3,4,5,6-13C6]decanoic acid	STL02579	$^{13}C_6$-PFDA	50000	0.08		400
Wellington	M7PFUdA	Perfluoro-n-[1,2,3,4,5,6,7-13C7]undecanoic acid	STL02580	$^{13}C_7$-PFUnA	50000	0.08		400
Wellington	MPFDoA	Perfluoro-n-[1,2-13C2]dodecanoic acid	STL00998	$^{13}C_2$-PFDoA	50000	0.08		400
Wellington	M2PFTeDA	Perfluoro-n-[1,2-13C2]tetradecanoic acid	STL02116	$^{13}C_2$-PFTeDA	50000	0.08		400
Wellington	M3PFBS	Perfluoro-1-[2,3,4-13C3]butanesulfonic acid	STL02337	$^{13}C_3$-PFBS	46500	0.08		372
Wellington	M3PFHxS	Perfluoro-1-[1,2,3-13C3]hexanesulfonic acid	STL02581	$^{13}C_3$-PFHxS	47300	0.08		378
Wellington	M8PFOS	Perfluoro-1-[13C8]octanesulfonic acid	STL01054	$^{13}C_8$-PFOS	47800	0.08		382
Wellington	M8FOSA-I	Perfluoro-1-[13C8]octanesulfonamide	STL01056	$^{13}C_8$-PFOSA	50000	0.08		400
Wellington	d3-N-MeFOSAA	N-methyl-d3-perfluoro-1-octanesulfonamidoacetic acid	STL02118	d_3-NMeFOSAA	50000	0.2		1000
Wellington	d5-N-EtFOSAA	N-ethyl-d5-perfluoro-1-octanesulfonamidoacetic acid	STL02117	d_5-NEtFOSAA	50000	0.2		1000
Wellington	M2-4;2FTS	1H,1H,2H,2H-Perfluoro-1-[1,2-13C2]hexane sulfonic acid	STL02395	$^{13}C_2$-4:2FTS	46700	0.2		934
Wellington	M2-6;2FTS	1H,1H,2H,2H-Perfluoro-1-[1,2-13C2]octane sulfonic acid	STL02279	$^{13}C_2$-6:2FTS	47500	0.2		950
Wellington	M2-8;2FTS	1H,1H,2H,2H-Perfluoro-1-[1,2-13C2]decane sulfonic acid	STL02280	$^{13}C_2$-8:2FTS	47900	0.2		958
Wellington	M3HFPO-DA	Tetrafluoro-2-heptafluoropropoxy-13C3-propanoic acid	STL02255	$^{13}C_3$-HFPO-DA	50000	0.08		400
Wellington	d7-N-MeFOSE-M	N-methyl-d7-perfluorooctanesulfonamidoethanol	STL02277	d_7-N-MeFOSE-M	50000	0.2		1000
Wellington	d9-N-EtFOSE-M	N-ethyl-d9-perfluorooctanesulfonamidoethanol	STL02278	d_9-N-EtFOSE-M	50000	0.2		1000
Wellington	d-N-MeFOSA-M	N-ethyl-d5-perfluoro-1-octanesulfonamide	STL02704	d_5-NEtPFOSA	50000	0.08		400
Wellington	d-N-EtFOSA-M	N-methyl-d3-perfluoro-1-octanesulfonamide	STL02705	d_3-NMePFOSA	50000	0.08		400
Cambridge Isotope	CLM-11324-A-1.2	Perfluoropropanoic acid (PFPrA) ($^{13}C_3$)	STL03194	$^{13}C_3$-PFPrA	50000	0.08		400

DRAFT

Attachment 09 - 1633 NIS Intermediate								
Vendor	**Catalog Number**	**Analyte**	**CAS#**	**Acronym**	**Conc. (ng/mL)**	**Aliquot (mL)**	**Final Volume (mL) in MeOH**	**Final Conc. (ng/mL)**
Wellington	M3PFBA	Perfluoro-n-[2,3,4-13C3]butanoic acid	STL02680	$^{13}C_3$-PFBA	50000	0.08	10	400
Wellington	MPFOA	Perfluoro-n-[1,2,3,4-13C4]octanoic acid	STL00990	$^{13}C_4$-PFOA	50000	0.2		1000
Wellington	MPFDA	Perfluoro-n-[1,2-13C2]decanoic acid	STL00996	$^{13}C_2$-PFDA	50000	0.08		400
Wellington	MPFOS	Perfluoro-n-[1,2,3,4-13C4]octanesulfonic acid	STL00991	$^{13}C_4$-PFOS	47800	0.08		382.4
Wellington	MPFNA	Perfluoro-n-[1,2,3,4,5-13C5] nonanoic acid	STL00995	$^{13}C_5$-PFNA	50000	0.08		400
Wellington	MPFHxA	Perfluoro-n-[1,2-13C2]hexanoic acid	STL00993	$^{13}C_2$-PFHxA	50000	0.2		1000
Wellington	MPFHxS	Perfluoro-1-hexane[18O2]sulfonic acid	STL00994	$^{18}O_2$-PFHxS	47300	0.08		378.4

DRAFT

Attachment 10 - 1633 TOP SS Intermediate								
Vendor	**Catalog Number**	**Analyte**	**CAS#**	**Acronym**	**Conc. (ng/mL)**	**Aliquot (mL)**	**Final Volume (mL in MeOH)**	**Final Conc. (ng/mL)**
Wellington	M2PFOA	Perfluoro-n-(1,2-13C2)octanoic acid	STL00623	$^{13}C_2$-PFOA	50000	0.025	10	125
Wellington	MPFUdA	Perfluoro-n-(1,2-13C2)undecanoic acid	STL00997	$^{13}C_2$-PFUnA	50000	0.025		125
Wellington	M3PFPeA	Perfluoro-n-(3,4,5-13C3)pentanoic acid	STL03269	$^{13}C_3$-PFPeA	50000	0.025		125

DRAFT

Attachment 11 - 1633 Initial Calibration Standards Preparation								
Solution Name	**CAL1**	**CAL2**	**CAL3**	**CAL4**	**CAL5**	**CAL6**	**CAL7**	**CAL8**
Native PFAS CAL8 Intermediate (mL)	N/A	N/A	N/A	N/A	N/A	N/A	N/A	2.0
Native PFAS Intermediate A (mL)	N/A	N/A	0.02	0.04	0.1	0.2	0.4	N/A
Native PFAS Intermediate B (mL)	0.2	0.5	N/A	N/A	N/A	N/A	N/A	N/A
1633 TOP SS Intermediate (mL)	0.05	0.05	0.05	0.05	0.05	0.05	0.05	0.05
1633 EIS Intermediate (mL)	0.05	0.05	0.05	0.05	0.05	0.05	0.05	0.05
1633 NIS Intermediate (mL)	0.05	0.05	0.05	0.05	0.05	0.05	0.05	0.05
Final Volume (mL)	10	10	10	10	10	10	10	10

DRAFT

Attachment 12 - 1633 Initial Calibration Standard Concentrations								
	CAL1	CAL2	CAL3	CAL4	CAL5	CAL6	CAL7	CAL8
Analyte Name	Conc. (ng/ml)	Conc. (ng/ml)	Conc. (ng/ml)	Conc. (ng/ml)	Conc. (ng/ml)	Conc. (ng/ml)	Conc. (ng/ml)	Conc. (ng/ml)
PFBA	0.100	0.250	1.00	2.00	5.00	10.0	20.0	100
PFPeA	0.050	0.125	0.50	1.00	2.50	5.00	10.0	50.0
PFHxA	0.050	0.125	0.50	1.00	2.50	5.00	10.0	50.0
PFHpA	0.050	0.125	0.50	1.00	2.50	5.00	10.0	50.0
PFOA	0.050	0.125	0.50	1.00	2.50	5.00	10.0	50.0
PFNA	0.050	0.125	0.50	1.00	2.50	5.00	10.0	50.0
PFDA	0.050	0.125	0.50	1.00	2.50	5.00	10.0	N/A
PFUnA	0.050	0.125	0.50	1.00	2.50	5.00	10.0	N/A
PFDoA	0.050	0.125	0.50	1.00	2.50	5.00	10.0	N/A
PFTrDA	0.050	0.125	0.50	1.00	2.50	5.00	10.0	N/A
PFTeDA	0.050	0.125	0.50	1.00	2.50	5.00	10.0	N/A
PFBS	0.044	0.111	0.442	0.884	2.21	4.42	8.84	44.2
PFPeS	0.047	0.117	0.469	0.938	2.35	4.69	9.38	46.9
PFHxS	0.046	0.114	0.455	0.910	2.28	4.55	9.10	45.5
PFHpS	0.048	0.119	0.476	0.952	2.38	4.76	9.52	47.6
PFOS	0.047	0.117	0.466	0.932	2.33	4.66	9.32	46.6
PFNS	0.048	0.120	0.480	0.960	2.40	4.80	9.60	N/A
PFDS	0.048	0.121	0.482	0.964	2.41	4.82	9.64	N/A
PFDoS	0.048	0.121	0.484	0.968	2.42	4.84	9.68	N/A
4:2-FTS	0.093	0.234	0.934	1.87	4.67	9.34	18.7	N/A
6:2-FTS	0.095	0.237	0.948	1.90	4.74	9.48	19.0	N/A
8:2-FTS	0.096	0.240	0.958	1.92	4.79	9.58	19.2	N/A
PFOSA	0.050	0.125	0.50	1.00	2.50	5.00	10.0	N/A
NMeFOSA / N-MePFOSA	0.050	0.125	0.50	1.00	2.50	5.00	10.0	N/A
NEtFOSA / N-EtPFOSA	0.050	0.125	0.50	1.00	2.50	5.00	10.0	N/A
NMeFOSAA	0.050	0.125	0.50	1.00	2.50	5.00	10.0	N/A
NEtFOSAA	0.050	0.125	0.50	1.00	2.50	5.00	10.0	N/A
NMePFOSAE / NMeFOSE	0.250	0.625	2.50	5.00	12.5	25.0	50.0	N/A
NEtPFOSAE / NEtFOSE	0.250	0.625	2.50	5.00	12.5	25.0	50.0	N/A
HFPO-DA / GenX	0.038	0.094	0.38	0.750	1.88	3.75	7.50	37.5
ADONA	0.047	0.118	0.471	0.942	2.36	4.71	9.42	N/A
PFEESA / PES	0.045	0.111	0.445	0.890	2.23	4.45	8.90	N/A
PFMPA / PFECA F	0.050	0.125	0.50	1.00	2.50	5.00	10.0	N/A
PFMBA / PFECA A	0.050	0.125	0.50	1.00	2.50	5.00	10.0	N/A
NFDHA / PFECA B	0.050	0.125	0.50	1.00	2.50	5.00	10.0	N/A
9Cl-PF3ONS	0.047	0.117	0.466	0.93	2.33	4.66	9.32	N/A
11Cl-PF3OUdS	0.047	0.118	0.471	0.94	2.36	4.71	9.42	N/A
3:3 FTCA	0.100	0.250	1.00	2.00	5.00	10.0	20.0	N/A
5:3 FTCA	0.250	0.625	2.50	5.00	12.5	25.0	50.0	N/A
7:3 FTCA	0.250	0.625	2.50	5.00	12.5	25.0	50.0	N/A
PFECHS	0.046	0.116	0.462	0.92	2.31	4.62	9.24	N/A
FBSA	0.050	0.125	0.500	1.00	2.50	5.00	10.0	N/A
FHxSA	0.050	0.125	0.500	1.00	2.50	5.00	10.0	N/A
PFPrA / PPF Acid	0.250	0.625	2.500	5.00	12.5	25.0	50.0	N/A
PFODA	0.050	0.125	0.500	1.00	2.50	5.00	10.0	N/A
TFSI	0.049	0.122	0.490	0.98	2.45	4.90	9.79	N/A
$^{13}C_3$-PFPrA	2.0	2.0	2.0	2.0	2.0	2.0	2.0	2.0
$^{13}C_4$-PFBA	2.0	2.0	2.0	2.0	2.0	2.0	2.0	2.0
$^{13}C_5$-PFPeA	2.0	2.0	2.0	2.0	2.0	2.0	2.0	2.0
$^{13}C_5$-PFHxA	2.0	2.0	2.0	2.0	2.0	2.0	2.0	2.0
$^{13}C_4$-PFHpA	2.0	2.0	2.0	2.0	2.0	2.0	2.0	2.0
$^{13}C_8$-PFOA	2.0	2.0	2.0	2.0	2.0	2.0	2.0	2.0
$^{13}C_9$-PFNA	2.0	2.0	2.0	2.0	2.0	2.0	2.0	2.0
$^{13}C_6$-PFDA	2.0	2.0	2.0	2.0	2.0	2.0	2.0	2.0
$^{13}C_7$-PFUnA	2.0	2.0	2.0	2.0	2.0	2.0	2.0	2.0
$^{13}C_2$-PFDoA	2.0	2.0	2.0	2.0	2.0	2.0	2.0	2.0
$^{13}C_2$-PFTeDA	2.0	2.0	2.0	2.0	2.0	2.0	2.0	2.0
$^{13}C_3$-PFBS	2.0	2.0	2.0	2.0	2.0	2.0	2.0	2.0
$^{13}C_3$-PFHxS	2.0	2.0	2.0	2.0	2.0	2.0	2.0	2.0
$^{13}C_8$-PFOS	2.0	2.0	2.0	2.0	2.0	2.0	2.0	2.0
$^{13}C_8$-PFOSA	2.0	2.0	2.0	2.0	2.0	2.0	2.0	2.0
d_3-NMeFOSAA	5.0	5.0	5.0	5.0	5.0	5.0	5.0	5.0
d_5-NEtFOSAA	5.0	5.0	5.0	5.0	5.0	5.0	5.0	5.0
$^{13}C_2$-4:2FTS	5.0	5.0	5.0	5.0	5.0	5.0	5.0	5.0
$^{13}C_2$-6:2FTS	5.0	5.0	5.0	5.0	5.0	5.0	5.0	5.0
$^{13}C_2$-8:2FTS	5.0	5.0	5.0	5.0	5.0	5.0	5.0	5.0
$^{13}C_3$-HFPO-DA	2.0	2.0	2.0	2.0	2.0	2.0	2.0	2.0
d_7-N-MeFOSE-M	5.0	5.0	5.0	5.0	5.0	5.0	5.0	5.0
d_9-N-EtFOSE-M	5.0	5.0	5.0	5.0	5.0	5.0	5.0	5.0
d_5-NEtPFOSA	2.0	2.0	2.0	2.0	2.0	2.0	2.0	2.0
d_3-NMePFOSA	2.0	2.0	2.0	2.0	2.0	2.0	2.0	2.0
$^{13}C_3$-PFBA	2.0	2.0	2.0	2.0	2.0	2.0	2.0	2.0
$^{13}C_4$-PFOA	5.0	5.0	5.0	5.0	5.0	5.0	5.0	5.0
$^{13}C_2$-PFDA	2.0	2.0	2.0	2.0	2.0	2.0	2.0	2.0
$^{13}C_4$-PFOS	2.0	2.0	2.0	2.0	2.0	2.0	2.0	2.0
$^{13}C_5$-PFNA	2.0	2.0	2.0	2.0	2.0	2.0	2.0	2.0
$^{13}C_2$-PFHxA	5.0	5.0	5.0	5.0	5.0	5.0	5.0	5.0
$^{18}O_2$-PFHxS	2.0	2.0	2.0	2.0	2.0	2.0	2.0	2.0
$^{13}C_2$-PFOA	0.625	0.625	0.625	0.625	0.625	0.625	0.625	0.625
$^{13}C_2$-PFUnA	0.625	0.625	0.625	0.625	0.625	0.625	0.625	0.625
$^{13}C_3$-PFPeA	0.625	0.625	0.625	0.625	0.625	0.625	0.625	0.625

DRAFT

Attachment 13 - Bile Salts Stock Solution							
Vendor	**Catalog Number**	**Analyte**	**CAS#**	**Acronym**	**Aliquot (g)**	**Final Volume (mL of MeOH)**	**Final Conc. (ng/mL)**
Sigma Aldrich	T0557-500MG	Taurodeoxycholic acid	516-50-7	TDCA	0.05	50	1000000
Sigma Aldrich	T6260-1G	Taurochenodeoxycholic acid	516-35-8	TCDCA	0.05		950000
Calbiochem	580549-1GM	Tauroursodeoxycholic acid	14605-22-2	TUDCA	0.05		1000000

DRAFT

Attachment 14 - Bile Salts Intermediate							
Source Rgt Name	**Analyte**	**CAS#**	**Acronym**	**Conc. (ng/mL)**	**Aliquot (mL)**	**Final Volume (mL of MeOH)**	**Final Conc. (ng/mL)**
Bile Salts Stock Solution	Taurodeoxycholic acid	516-50-7	TDCA	1000000	1	4	250000
	Taurochenodeoxycholic acid	516-35-8	TCDCA	950000			237500
	Tauroursodeoxycholic acid	14605-22-2	TUDCA	1000000			250000

DRAFT

Attachment 15 - Bile Salts Working Solution							
Source Rgt Name	**Analyte**	**CAS#**	**Acronym**	**Conc. (ng/mL)**	**Aliquot (mL)**	**Final Volume (mL of MeOH)**	**Final Conc. (ng/mL)**
Bile Salts Intermediate	Taurodeoxycholic acid	516-50-7	TDCA	250000	0.1	5	5000
	Taurochenodeoxycholic acid	516-35-8	TCDCA	237500			4750
	Tauroursodeoxycholic acid	14605-22-2	TUDCA	250000			5000

DRAFT

Attachment 16 - 1633 Window-Defining Matrix Standard							
Source Rgt. Name	**Analyte**	**CAS#**	**Acronym**	**Conc. (ng/mL)**	**Aliquot (mL)**	**Final Volume* (mL)**	**Final Conc. (ng/mL)**
Bile Salts Working Solution	Taurodeoxycholic acid	516-50-7	TDCA	5000	0.05	10	25
	Taurochenodeoxycholic acid	516-35-8	TCDCA	4750			23.8
	Tauroursodeoxycholic acid	14605-22-2	TUDCA	5000			25

DRAFT

Attachment 17 - Native 1633 Mid-Level Spike							
Source Rgt. Name	**Analyte**	**CAS#**	**Acronym**	**Conc. (ng/mL)**	**Aliquot (mL)**	**Final Volume (mL in MeOH)**	**Final Conc. (ng/mL)**
Native PFAS Intermediate A	Perfluorobutanoic acid	375-22-4	PFBA	500	4	10	200
	Perfluoropentanoic acid	2706-90-3	PFPeA	250			100
	Perfluorohexanoic acid	307-24-4	PFHxA	250			100
	Perfluoroheptanoic acid	375-85-9	PFHpA	250			100
	Perfluorooctanoic acid	335-67-1	PFOA	250			100
	Perfluorononanoic acid	375-95-1	PFNA	250			100
	Perfluorodecanoic acid	335-76-2	PFDA	250			100
	Perfluoroundecanoic acid	2058-94-8	PFUnA	250			100
	Perfluorododecanoic acid	307-55-1	PFDoA	250			100
	Perfluorotridecanoic acid	72629-94-8	PFTrDA	250			100
	Perfluorotetradecanoic acid	376-06-7	PFTeDA	250			100
	Perfluorobutanesulfonic acid	375-73-5	PFBS	221			88.4
	Perfluoropentansulfonic acid	2706-91-4	PFPeS	235			93.8
	Perfluorohexanesulfonic acid	355-46-4	PFHxS	228			91.0
	Perfluoroheptanesulfonic acid	375-92-8	PFHpS	238			95.2
	Perfluorooctanesulfonic acid	1763-23-1	PFOS	233			93.2
	Perfluorononanesulfonic acid	68259-12-1	PFNS	240			96.0
	Perfluorodecanesulfonic acid	335-77-3	PFDS	241			96.4
	Perfluorododecanesulfonic acid	79780-39-5	PFDoS	242			96.8
	1H,1H, 2H, 2H-Perfluorohexane sulfonic acid	757124-72-4	4:2-FTS	467			187
	1H,1H, 2H, 2H-Perfluorooctane sulfonic acid	27619-97-2	6:2-FTS	474			190
	1H,1H, 2H, 2H-Perfluorodecane sulfonic acid	39108-34-4	8:2-FTS	479			192
	Perfluorooctanesulfonamide	754-91-6	PFOSA	250			100
	N-methyl perfluorooctanesulfonamide	31506-32-8	NMeFOSA / N-MePFOSA	250			100
	N-ethyl perfluorooctanesulfonamide	4151-50-2	NEtFOSA / N-EtPFOSA	250			100
	N-methyl perfluorooctanesulfonamidoacetic acid	2355-31-9	NMeFOSAA	250			100
	N-ethyl perfluorooctanesulfonamidoacetic acid	2991-50-6	NEtFOSAA	250			100
	N-methyl perfluorooctanesulfonamidoethanol	24448-09-7	NMePFOSAE / NMeFOSE	1250			500
	N-ethyl perfluorooctanesulfonamidoethanol	1691-99-2	NEtPFOSAE / NEtFOSE	1250			500
	Hexafluoropropylene oxide dimer acid	13252-13-6	HFPO-DA / GenX	187.5			75.0
	4,8-Dioxa-3H-perfluorononanoic acid	919005-14-4	ADONA	236			94.2
	Perfluoro(2-ethoxyethane)sulfonic acid	113507-82-7	PFEESA / PES	223			89.0
	Perfluoro-3-methoxypropanoic acid	377-73-1	PFMPA / PFECA F	250			100
	Perfluoro-4-methoxybutanoic acid	863090-89-5	PFMBA / PFECA A	250			100
	Nonafluoro-3,6-dioxaheptanoic acid	151772-58-6	NFDHA / PFECA B	250			100
	9-Chlorohexadecafluoro-3-oxanonane-1-sulfonic acid	756426-58-1	9Cl-PF3ONS	233			93.2
	11-Chloroeicosafluoro-3-oxaundecane-1-sulfonic acid	763051-92-9	11Cl-PF3OUdS	236			94.2
	3-Perfluoropropyl propanoic acid	356-02-5	3:3 FTCA	500			200
	2H,2H,3H,3H-Perfluorooctanoic acid	914637-49-3	5:3 FTCA	1250			500
	3-Perfluoroheptyl propanoic acid	812-70-4	7:3 FTCA	1250			500
	Perfluoro-4-ethylcyclohexanesulfonate	335-24-0	PFECHS	231			92.2
	Perfluoro-1-butanesulfonamide	30334-69-1	FBSA	250			100
	Perlfuoro-1-hexanesulfonamide	41997-13-1	FHxSA	250			100
	Perfluoropropanoic acid	422-64-0	PFPrA / PPF Acid	1250			500
	Perfluoro-n-octadecanoic acid	16517-11-6	PFODA	250			100
	Bis(trifluoromethylsulfonyl)amine	82113-65-3	TFSI	245			97.9

DRAFT

Attachment 18 - Native 1633 Low-Level Spike							
Source Rgt. Name	**Analyte**	**CAS#**	**Acronym**	**Conc. (ng/mL)**	**Aliquot (mL)**	**Final Volume (mL in MeOH)**	**Final Conc. (ng/mL)**
Native PFAS Intermediate A	Perfluorobutanoic acid	375-22-4	PFBA	500	0.5	10	25.00
	Perfluoropentanoic acid	2706-90-3	PFPeA	250			12.50
	Perfluorohexanoic acid	307-24-4	PFHxA	250			12.50
	Perfluoroheptanoic acid	375-85-9	PFHpA	250			12.50
	Perfluorooctanoic acid	335-67-1	PFOA	250			12.50
	Perfluorononanoic acid	375-95-1	PFNA	250			12.50
	Perfluorodecanoic acid	335-76-2	PFDA	250			12.50
	Perfluoroundecanoic acid	2058-94-8	PFUnA	250			12.50
	Perfluorododecanoic acid	307-55-1	PFDoA	250			12.50
	Perfluorotridecanoic acid	72629-94-8	PFTrDA	250			12.50
	Perfluorotetradecanoic acid	376-06-7	PFTeDA	250			12.50
	Perfluorobutanesulfonic acid	375-73-5	PFBS	221			11.05
	Perfluoropentansulfonic acid	2706-91-4	PFPeS	235			11.73
	Perfluorohexanesulfonic acid	355-46-4	PFHxS	228			11.38
	Perfluoroheptanesulfonic acid	375-92-8	PFHpS	238			11.90
	Perfluorooctanesulfonic acid	1763-23-1	PFOS	233			11.65
	Perfluorononanesulfonic acid	68259-12-1	PFNS	240			12.00
	Perfluorodecanesulfonic acid	335-77-3	PFDS	241			12.05
	Perfluorododecanesulfonic acid	79780-39-5	PFDoS	242			12.10
	1H,1H, 2H, 2H-Perfluorohexane sulfonic acid	757124-72-4	4:2-FTS	467			23.35
	1H,1H, 2H, 2H-Perfluorooctane sulfonic acid	27619-97-2	6:2-FTS	474			23.70
	1H,1H, 2H, 2H-Perfluorodecane sulfonic acid	39108-34-4	8:2-FTS	479			23.95
	Perfluorooctanesulfonamide	754-91-6	PFOSA	250			12.50
	N-methyl perfluorooctanesulfonamide	31506-32-8	NMeFOSA / N-MePFOSA	250			12.50
	N-ethyl perfluorooctanesulfonamide	4151-50-2	NEtFOSA / N-EtPFOSA	250			12.50
	N-methyl perfluorooctanesulfonamidoacetic acid	2355-31-9	NMeFOSAA	250			12.50
	N-ethyl perfluorooctanesulfonamidoacetic acid	2991-50-6	NEtFOSAA	250			12.50
	N-methyl perfluorooctanesulfonamidoethanol	24448-09-7	NMePFOSAE / NMeFOSE	1250			62.50
	N-ethyl perfluorooctanesulfonamidoethanol	1691-99-2	NEtPFOSAE / NEtFOSE	1250			62.50
	Hexafluoropropylene oxide dimer acid	13252-13-6	HFPO-DA / GenX	187.5			9.38
	4,8-Dioxa-3H-perfluorononanoic acid	919005-14-4	ADONA	235.5			11.78
	Perfluoro(2-ethoxyethane)sulfonic acid	113507-82-7	PFEESA / PES	223			11.13
	Perfluoro-3-methoxypropanoic acid	377-73-1	PFMPA / PFECA F	250			12.50
	Perfluoro-4-methoxybutanoic acid	863090-89-5	PFMBA / PFECA A	250			12.50
	Nonafluoro-3,6-dioxaheptanoic acid	151772-58-6	NFDHA / PFECA B	250			12.50
	9-Chlorohexadecafluoro-3-oxanonane-1-sulfonic acid	756426-58-1	9Cl-PF3ONS	233			11.65
	11-Chloroeicosafluoro-3-oxaundecane-1-sulfonic acid	763051-92-9	11Cl-PF3OUdS	235.5			11.78
	3-Perfluoropropyl propanoic acid	356-02-5	3:3 FTCA	500			25.00
	2H,2H,3H,3H-Perfluorooctanoic acid	914637-49-3	5:3 FTCA	1250			62.50
	3-Perfluoroheptyl propanoic acid	812-70-4	7:3 FTCA	1250			62.50
	Perfluoro-4-ethylcyclohexanesulfonate	335-24-0	PFECHS	230.5			11.53
	Perfluoro-1-butanesulfonamide	30334-69-1	FBSA	250			12.50
	Perlfuoro-1-hexanesulfonamide	41997-13-1	FHxSA	250			12.50
	Perfluoropropanoic acid	422-64-0	PFPrA / PPF Acid	1250			62.50
	Perfluoro-n-octadecanoic acid	16517-11-6	PFODA	250			12.50
	Bis(trifluoromethylsulfonyl)amine	82113-65-3	TFSI	244.75			12.24

DRAFT

Attachment 19 - 1633 ICV Working Standard							
Source Rgt. Name	Analyte	CAS#	Acronym	Conc. (ng/mL)	Aliquot (mL)	Final Volume (mL	Final Conc. (ng/mL)
Native PFAS Intermediate A	Perfluorobutanoic acid	375-22-4	PFBA	500	0.050	10	2.50
	Perfluoropentanoic acid	2706-90-3	PFPeA	250			1.25
	Perfluorohexanoic acid	307-24-4	PFHxA	250			1.25
	Perfluoroheptanoic acid	375-85-9	PFHpA	250			1.25
	Perfluorooctanoic acid	335-67-1	PFOA	250			1.25
	Perfluorononanoic acid	375-95-1	PFNA	250			1.25
	Perfluorodecanoic acid	335-76-2	PFDA	250			1.25
	Perfluoroundecanoic acid	2058-94-8	PFUnA	250			1.25
	Perfluorododecanoic acid	307-55-1	PFDoA	250			1.25
	Perfluorotridecanoic acid	72629-94-8	PFTrDA	250			1.25
	Perfluorotetradecanoic acid	376-06-7	PFTeDA	250			1.25
	Perfluorobutanesulfonic acid	375-73-5	PFBS	221			1.105
	Perfluoropentansulfonic acid	2706-91-4	PFPeS	235			1.173
	Perfluorohexanesulfonic acid	355-46-4	PFHxS	228			1.138
	Perfluoroheptanesulfonic acid	375-92-8	PFHpS	238			1.190
	Perfluorooctanesulfonic acid	1763-23-1	PFOS	233			1.165
	Perfluorononanesulfonic acid	68259-12-1	PFNS	240			1.200
	Perfluorodecanesulfonic acid	335-77-3	PFDS	241			1.205
	Perfluorododecanesulfonic acid	79780-39-5	PFDoS	242			1.210
	1H,1H, 2H, 2H-Perfluorohexane sulfonic acid	757124-72-4	4:2-FTS	467			2.34
	1H,1H, 2H, 2H-Perfluorooctane sulfonic acid	27619-97-2	6:2-FTS	474			2.37
	1H,1H, 2H, 2H-Perfluorodecane sulfonic acid	39108-34-4	8:2-FTS	479			2.40
	Perfluorooctanesulfonamide	754-91-6	PFOSA	250			1.25
	N-methyl perfluorooctanesulfonamide	31506-32-8	NMeFOSA / N-MePFOSA	250			1.25
	N-ethyl perfluorooctanesulfonamide	4151-50-2	NEtFOSA / N-EtPFOSA	250			1.25
	N-methyl perfluorooctanesulfonamidoacetic acid	2355-31-9	NMeFOSAA	250			1.25
	N-ethyl perfluorooctanesulfonamidoacetic acid	2991-50-6	NEtFOSAA	250			1.25
	N-methyl perfluorooctanesulfonamidoethanol	24448-09-7	NMePFOSAE / NMeFOSE	1250			6.25
	N-ethyl perfluorooctanesulfonamidoethanol	1691-99-2	NEtPFOSAE / NEtFOSE	1250			6.25
	Hexafluoropropylene oxide dimer acid	13252-13-6	HFPO-DA / GenX	187.5			0.938
	4,8-Dioxa-3H-perfluorononanoic acid	919005-14-4	ADONA	236			1.178
	Perfluoro(2-ethoxyethane)sulfonic acid	113507-82-7	PFEESA / PES	223			1.113
	Perfluoro-3-methoxypropanoic acid	377-73-1	PFMPA / PFECA F	250			1.25
	Perfluoro-4-methoxybutanoic acid	863090-89-5	PFMBA / PFECA A	250			1.25
	Nonafluoro-3,6-dioxaheptanoic acid	151772-58-6	NFDHA / PFECA B	250			1.25
	9-Chlorohexadecafluoro-3-oxanonane-1-sulfonic acid	756426-58-1	9Cl-PF3ONS	233			1.165
	11-Chloroeicosafluoro-3-oxaundecane-1-sulfonic acid	763051-92-9	11Cl-PF3OUdS	236			1.178
	3-Perfluoropropyl propanoic acid	356-02-5	3:3 FTCA	500			2.50
	2H,2H,3H,3H-Perfluorooctanoic acid	914637-49-3	5:3 FTCA	1250			6.25
	3-Perfluoroheptyl propanoic acid	812-70-4	7:3 FTCA	1250			6.25
	Perfluoro-4-ethylcyclohexanesulfonate	335-24-0	PFECHS	231			1.153
	Perfluoro-1-butanesulfonamide	30334-69-1	FBSA	250			1.25
	Perlfuoro-1-hexanesulfonamide	41997-13-1	FHxSA	250			1.25
	Perfluoropropanoic acid	422-64-0	PFPrA / PPF Acid	1250			6.25
	Perfluoro-n-octadecanoic acid	16517-11-6	PFODA	250			1.25
	Bis(trifluoromethylsulfonyl)amine	82113-65-3	TFSI	245			1.224
1633 TOP SS Intermediate	Perfluoro-n-(1,2-13C2)octanoic acid	STL00623	$^{13}C_2$-PFOA	125	0.050		0.625
	Perfluoro-n-(1,2-13C2)undecanoic acid	STL00997	$^{13}C_2$-PFUnA	125			0.625
	Perfluoro-n-(3,4,5-13C3)pentanoic acid	STL03269	$^{13}C_3$-PFPeA	125			0.625
1633 EIS Intermediate	Perfluoro-n-[13C4]butanoic acid	STL00992	$^{13}C_4$-PFBA	400	0.050		2.00
	Perfluoro-n-[13C5]pentanoic acid	STL01893	$^{13}C_5$-PFPeA	400			2.00
	Perfluoro-n-[1,2,3,4,6-13C5]hexanoic acid	STL02577	$^{13}C_5$-PFHxA	400			2.00
	Perfluoro-n-[1,2,3,4-13C4]heptanoic acid	STL01892	$^{13}C_4$-PFHpA	400			2.00
	Perfluoro-n-[13C8]octanoic acid	STL01052	$^{13}C_8$-PFOA	400			2.00
	Perfluoro-n-[13C9]nonanoic acid	STL02578	$^{13}C_9$-PFNA	400			2.00
	Perfluoro-n-[1,2,3,4,5,6-13C6]decanoic acid	STL02579	$^{13}C_6$-PFDA	400			2.00
	Perfluoro-n-[1,2,3,4,5,6,7-13C7]undecanoic acid	STL02580	$^{13}C_7$-PFUnA	400			2.00
	Perfluoro-n-[1,2-13C2]dodecanoic acid	STL00998	$^{13}C_2$-PFDoA	400			2.00
	Perfluoro-n-[1,2-13C2]tetradecanoic acid	STL02116	$^{13}C_2$-PFTeDA	400			2.00
	Perfluoro-1-[2,3,4-13C3]butanesulfonic acid	STL02337	$^{13}C_3$-PFBS	372			1.86
	Perfluoro-1-[1,2,3-13C3]hexanesulfonic acid	STL02581	$^{13}C_3$-PFHxS	378			1.89
	Perfluoro-1-[13C8]octanesulfonic acid	STL01054	$^{13}C_8$-PFOS	382			1.91
	Perfluoro-1-[13C8]octanesulfonamide	STL01056	$^{13}C_8$-PFOSA	400			2.00
	N-methyl-d3-perfluoro-1-octanesulfonamidoacetic acid	STL02118	d_3-NMeFOSAA	1000			5.00
	N-ethyl-d5-perfluoro-1-octanesulfonamidoacetic acid	STL02117	d_5-NEtFOSAA	1000			5.00
	1H,1H,2H,2H-Perfluoro-1-[1,2-13C2]hexane sulfonic acid	STL02395	$^{13}C_2$-4:2FTS	934			4.67
	1H,1H,2H,2H-Perfluoro-1-[1,2-13C2]octane sulfonic acid	STL02279	$^{13}C_2$-6:2FTS	950			4.75
	1H,1H,2H,2H-Perfluoro-1-[1,2-13C2]decane sulfonic acid	STL02280	$^{13}C_2$-8:2FTS	958			4.79
	Tetrafluoro-2-heptafluoropropoxy-13C3-propanoic acid	STL02255	$^{13}C_3$-HFPO-DA	400			2.00
	N-methyl-d7-perfluorooctanesulfonamidoethanol	STL02277	d_7-N-MeFOSE-M	1000			5.00
	N-ethyl-d9-perfluorooctanesulfonamidoethanol	STL02278	d_9-N-EtFOSE-M	1000			5.00
	N-ethyl-d5-perfluoro-1-octanesulfonamide	STL02704	d_5-NEtPFOSA	400			2.00
	N-methyl-d3-perfluoro-1-octanesulfonamide	STL02705	d_3-NMePFOSA	400			2.00
	Perfluoropropanoic acid (PFPrA) ($^{13}C_3$)	STL03194	$^{13}C_3$-PFPrA	400			2.00
1633 NIS Intermediate	Perfluoro-n-[2,3,4-13C3]butanoic acid	STL02680	$^{13}C_3$-PFBA	400	0.050		2.00
	Perfluoro-n-[1,2,3,4-13C4]octanoic acid	STL00990	$^{13}C_4$-PFOA	1000			5.00
	Perfluoro-n-[1,2-13C2]decanoic acid	STL00996	$^{13}C_2$-PFDA	400			2.00
	Perfluoro-n-[1,2,3,4-13C4]octanesulfonic acid	STL00991	$^{13}C_4$-PFOS	382			1.91
	Perfluoro-n-[1,2,3,4,5-13C5] nonanoic acid	STL00995	$^{13}C_5$-PFNA	400			2.00
	Perfluoro-n-[1,2-13C2]hexanoic acid	STL00993	$^{13}C_2$-PFHxA	1000			5.00
	Perfluoro-1-hexane[18O2]sulfonic acid	STL00994	$^{18}O_2$-PFHxS	378			1.89

DRAFT

Attachment 20 - Purchased Standards					
Vendor	Cat. No.	Analyte	CAS#	Acronym	Conc. (ng/ml)
Wellington	PFBA	Perfluorobutanoic acid	375-22-4	PFBA	50000
Wellington	PFPeA	Perfluoropentanoic acid	2706-90-3	PFPeA	50000
Wellington	PFHxA	Perfluorohexanoic acid	307-24-4	PFHxA	50000
Wellington	PFHpA	Perfluoroheptanoic acid	375-85-9	PFHpA	50000
Wellington	br-PFOA	Perfluorooctanoic acid	335-67-1	PFOA	50000
Wellington	br-PFNA	Perfluorononanoic acid	375-95-1	PFNA	50000
Wellington	PFDA	Perfluorodecanoic acid	335-76-2	PFDA	50000
Wellington	PFUdA	Perfluoroundecanoic acid	2058-94-8	PFUnA	50000
Wellington	MPFDOA	Perfluorododecanoic acid	307-55-1	PFDoA	50000
Wellington	PFTrDA	Perfluorotridecanoic acid	72629-94-8	PFTrDA	50000
Wellington	PFTeDA	Perfluorotetradecanoic acid	376-06-7	PFTeDA	50000
Wellington	L-PFBS	Perfluorobutanesulfonic acid	375-73-5	PFBS	44200
Wellington	L-PFPeS	Perfluoropentansulfonic acid	2706-91-4	PFPeS	46900
Wellington	br-PFHxSK	Perfluorohexanesulfonic acid	355-46-4	PFHxS	45500
Wellington	L-PFHpS	Perfluoroheptanesulfonic acid	375-92-8	PFHpS	47600
Wellington	br-PFOSK	Perfluorooctanesulfonic acid	1763-23-1	PFOS	46600
Wellington	L-PFNS	Perfluorononanesulfonic acid	68259-12-1	PFNS	48000
Wellington	L-PFDS	Perfluorodecanesulfonic acid	335-77-3	PFDS	48200
Wellington	L-PFDoS	Perfluorododecanesulfonic acid	79780-39-5	PFDoS	48400
Wellington	4;2 FTS	1H,1H, 2H, 2H-Perfluorohexane sulfonic acid	757124-72-4	4:2-FTS	46700
Wellington	6;2 FTS	1H,1H, 2H, 2H-Perfluorooctane sulfonic acid	27619-97-2	6:2-FTS	47400
Wellington	8;2 FTS	1H,1H, 2H, 2H-Perfluorodecane sulfonic acid	39108-34-4	8:2-FTS	47900
Wellington	br-FOSA	Perfluorooctanesulfonamide	754-91-6	PFOSA	50000
Wellington	br-NMeFOSA	N-methyl perfluorooctanesulfonamide	31506-32-8	NMeFOSA / N-MePFOSA	50000
Wellington	br-NEtFOSA	N-ethyl perfluorooctanesulfonamide	4151-50-2	NEtFOSA / N-EtPFOSA	50000
Wellington	br-NMeFOSAA	N-methyl perfluorooctanesulfonamidoacetic acid	2355-31-9	NMeFOSAA	50000
Wellington	br-NEtFOSAA	N-ethyl perfluorooctanesulfonamidoacetic acid	2991-50-6	NEtFOSAA	50000
Wellington	br-NMeFOSE	N-methyl perfluorooctanesulfonamidoethanol	24448-09-7	NMePFOSAE / NMeFOSE	50000
Wellington	br-NEtFOSE	N-ethyl perfluorooctanesulfonamidoethanol	1691-99-2	NEtPFOSAE / NEtFOSE	50000
Wellington	HFPO-DA	Hexafluoropropylene oxide dimer acid	13252-13-6	HFPO-DA / GenX	50000
Wellington	NaDONA	4,8-Dioxa-3H-perfluorononanoic acid	919005-14-4	ADONA	47100
Wellington	PFEESA	Perfluoro(2-ethoxyethane)sulfonic acid	113507-82-7	PFEESA / PES	44500
Wellington	PF4OPeA	Perfluoro-3-methoxypropanoic acid	377-73-1	PFMPA / PFECA F	50000
Wellington	PF5OHxA	Perfluoro-4-methoxybutanoic acid	863090-89-5	PFMBA / PFECA A	50000
Wellington	3,6-OPFHpA	Nonafluoro-3,6-dioxaheptanoic acid	151772-58-6	NFDHA / PFECA B	50000
Wellington	9Cl-PF3ONS	9-Chlorohexadecafluoro-3-oxanonane-1-sulfonic acid	756426-58-1	9Cl-PF3ONS	46600
Wellington	11Cl-PF3OUdS	11-Chloroeicosafluoro-3-oxaundecane-1-sulfonic acid	763051-92-9	11Cl-PF3OUdS	47100
Wellington	FPrPA	3-Perfluoropropyl propanoic acid	356-02-5	3:3 FTCA	50000
Wellington	FPePA	2H,2H,3H,3H-Perfluorooctanoic acid	914637-49-3	5:3 FTCA	50000
Wellington	FHpPA	3-Perfluoroheptyl propanoic acid	812-70-4	7:3 FTCA	50000
Wellington	PFECHS	Perfluoro-4-ethylcyclohexanesulfonate	335-24-0	PFECHS	46100
Wellington	FBSA-I	Perfluoro-1-butanesulfonamide	30334-69-1	FBSA	50000
Wellington	FHxSA-I	Perlfuoro-1-hexanesulfonamide	41997-13-1	FHxSA	50000
Wellington	PFPrA	Perfluoropropanoic acid	422-64-0	PFPrA / PPF Acid	50000
Wellington	PFODA	Perfluoro-n-octadecanoic acid	16517-11-6	PFODA	50000
AccuStandard	PFOS-030S	Bis(trifluoromethylsulfonyl)amine	82113-65-3	TFSI	97900
Wellington	MPFBA	Perfluoro-n-[13C4]butanoic acid	STL00992	$^{13}C_4$-PFBA	50000
Wellington	M5PFPeA	Perfluoro-n-[13C5]pentanoic acid	STL01893	$^{13}C_5$-PFPeA	50000
Wellington	M5PFHxA	Perfluoro-n-[1,2,3,4,6-13C5]hexanoic acid	STL02577	$^{13}C_5$-PFHxA	50000
Wellington	M4PFHpA	Perfluoro-n-[1,2,3,4-13C4]heptanoic acid	STL01892	$^{13}C_4$-PFHpA	50000
Wellington	M8PFOA	Perfluoro-n-[13C8]octanoic acid	STL01052	$^{13}C_8$-PFOA	50000
Wellington	M9PFNA	Perfluoro-n-[13C9]nonanoic acid	STL02578	$^{13}C_9$-PFNA	50000
Wellington	M6PFDA	Perfluoro-n-[1,2,3,4,5,6-13C6]decanoic acid	STL02579	$^{13}C_6$-PFDA	50000
Wellington	M7PFUdA	Perfluoro-n-[1,2,3,4,5,6,7-13C7]undecanoic acid	STL02580	$^{13}C_7$-PFUnA	50000
Wellington	MPFDoA	Perfluoro-n-[1,2-13C2]dodecanoic acid	STL00998	$^{13}C_2$-PFDoA	50000
Wellington	M2PFTeDA	Perfluoro-n-[1,2-13C2]tetradecanoic acid	STL02116	$^{13}C_2$-PFTeDA	50000
Wellington	M3PFBS	Perfluoro-1-[2,3,4-13C3]butanesulfonic acid	STL02337	$^{13}C_3$-PFBS	46500
Wellington	M3PFHxS	Perfluoro-1-[1,2,3-13C3]hexanesulfonic acid	STL02581	$^{13}C_3$-PFHxS	47300
Wellington	M8PFOS	Perfluoro-1-[13C8]octanesulfonic acid	STL01054	$^{13}C_8$-PFOS	47800
Wellington	M8FOSA-I	Perfluoro-1-[13C8]octanesulfonamide	STL01056	$^{13}C_8$-PFOSA	50000
Wellington	d3-N-MeFOSAA	N-methyl-d3-perfluoro-1-octanesulfonamidoacetic acid	STL02118	d_3-NMeFOSAA	50000
Wellington	d5-N-EtFOSAA	N-ethyl-d5-perfluoro-1-octanesulfonamidoacetic acid	STL02117	d_5-NEtFOSAA	50000
Wellington	M2-4;2FTS	1H,1H,2H,2H-Perfluoro-1-[1,2-13C2]hexane sulfonic acid	STL02395	$^{13}C_2$-4:2FTS	46700
Wellington	M2-6;2FTS	1H,1H,2H,2H-Perfluoro-1-[1,2-13C2]octane sulfonic acid	STL02279	$^{13}C_2$-6:2FTS	47500
Wellington	M2-8;2FTS	1H,1H,2H,2H-Perfluoro-1-[1,2-13C2]decane sulfonic acid	STL02280	$^{13}C_2$-8:2FTS	47900
Wellington	M3HFPO-DA	Tetrafluoro-2-heptafluoropropoxy-13C3-propanoic acid	STL02255	$^{13}C_3$-HFPO-DA	50000
Wellington	d7-N-MeFOSE-M	N-methyl-d7-perfluorooctanesulfonamidoethanol	STL02277	d_7-N-MeFOSE-M	50000
Wellington	d9-N-EtFOSE-M	N-ethyl-d9-perfluorooctanesulfonamidoethanol	STL02278	d_9-N-EtFOSE-M	50000
Wellington	d-N-MeFOSA-M	N-ethyl-d5-perfluoro-1-octanesulfonamide	STL02704	d_5-NEtPFOSA	50000
Wellington	d-N-EtFOSA-M	N-methyl-d3-perfluoro-1-octanesulfonamide	STL02705	d_3-NMePFOSA	50000
Cambridge Isotope	CLM-11324-A-1.2	Perfluoropropanoic acid (PFPrA) ($^{13}C_3$)	STL03194	$^{13}C_3$-PFPrA	50000
Wellington	M3PFBA	Perfluoro-n-[2,3,4-13C3]butanoic acid	STL02680	$^{13}C_3$-PFBA	50000
Wellington	MPFOA	Perfluoro-n-[1,2,3,4-13C4]octanoic acid	STL00990	$^{13}C_4$-PFOA	50000
Wellington	MPFDA	Perfluoro-n-[1,2-13C2]decanoic acid	STL00996	$^{13}C_2$-PFDA	50000
Wellington	MPFOS	Perfluoro-n-[1,2,3,4-13C4]octanesulfonic acid	STL00991	$^{13}C_4$-PFOS	47800
Wellington	MPFNA	Perfluoro-n-[1,2,3,4,5-13C5] nonanoic acid	STL00995	$^{13}C_5$-PFNA	50000
Wellington	MPFHxA	Perfluoro-n-[1,2-13C2]hexanoic acid	STL00993	$^{13}C_2$-PFHxA	50000
Wellington	MPFHxS	Perfluoro-1-hexane[18O2]sulfonic acid	STL00994	$^{18}O_2$-PFHxS	47300
Wellington	M2PFOA	Perfluoro-n-(1,2-13C2)octanoic acid	STL00623	$^{13}C_2$-PFOA	50000
Wellington	MPFUdA	Perfluoro-n-(1,2-13C2)undecanoic acid	STL00997	$^{13}C_2$-PFUnA	50000
Wellington	M3PFPeA	Perfluoro-n-(3,4,5-13C3)pentanoic acid	STL03269	$^{13}C_3$-PFPeA	50000
Sigma Aldrich	T0557-500MG	Taurodeoxycholic acid	516-50-7	TDCA	neat
Sigma Aldrich	T6260-1G	Taurochenodeoxycholic acid	516-35-8	TCDCA	neat
Calbiochem	580549-1GM	Tauroursodeoxycholic acid	14605-22-2	TUDCA	neat

DRAFT

ATTACHMENT 22

Table 5. IPR/OPR/LLOPR Acceptance Limits for Target Analytes in Aqueous Matrices[1]

Target Analyte	IPR[2]		OPR/LLOPR Recovery (%)[2]
	Mean Recovery (%)	RSD (%)	
PFBA	70 - 135	21	70 - 140
PFPeA	70 - 135	23	65 - 135
PFHxA	70 - 135	24	70 - 145
PFHpA	70 - 135	28	70 - 150
PFOA	65 - 155	27	70 - 150
PFNA	70 - 140	28	70 - 150
PFDA	65 - 140	26	70 - 140
PFUnA	70 - 135	29	70 - 145
PFDoA	70 - 130	21	70 - 140
PFTrDA	60 - 145	29	65 - 140
PFTeDA	70 - 145	27	60 - 140
PFBS	70 - 140	23	60 - 145
PFPeS	70 - 135	25	65 - 140
PFHxS	70 - 135	27	65 - 145
PFHpS	70 - 140	30	70 - 150
PFOS	70 - 140	29	55 - 150
PFNS	70 - 135	29	65 - 145
PFDS	70 - 135	30	60 - 145
PFDoS	45 - 135	35	50 - 145
4:2FTS	70 - 135	27	70 - 145
6:2FTS	70 - 135	32	65 - 155
8:2FTS	70 - 140	33	60 - 150
PFOSA	70 - 135	22	70 - 145
NMeFOSA	70 - 135	30	60 - 150
NEtFOSA	70 - 130	26	65 - 145
NMeFOSAA	65 - 140	32	50 - 140
NEtFOSAA	70 - 135	28	70 - 145
NMeFOSE	70 - 135	29	70 - 145
NEtFOSE	70 - 130	21	70 - 135
HFPO-DA	70 - 135	23	70 - 140
ADONA	70 - 135	23	65 - 145
PFMPA	60 - 140	23	55 - 140
PFMBA	65 - 145	27	60 - 150
NFDHA	65 - 140	37	50 - 150
9Cl-PF3ONS	70 - 145	30	70 - 155
11Cl-PF3OUdS	50 - 150	35	55 - 160
PFEESA	70 - 135	25	70 - 140
3:3FTCA	70 - 130	23	65 - 130
5:3FTCA	70 - 130	24	70 - 135
7:3FTCA	55 - 130	34	50 - 145

[1] Limits apply to the IPR, OPR, and LLOPR analyses associated with all aqueous matrices, including wastewater, surface water, groundwater, and landfill leachates.

[2] The recovery and RSD limits apply to the target analyte results for IPR, OPR, and LLOPR samples associated with all aqueous matrices. Data were derived from the multi-laboratory validation study and are therefore the limits required for this method.

DRAFT

Attachment "" to "US Eurofins US Lancaster Laboratories Environmental - Aqueous PFAS Prep by SPE and Analysis by LC-MS-MS by EPA 1633 and EPA 1633A" Page 50 of 51
Printed by Lisa Cooke, d. Thu 20 Mar 2025 15:47 EDT

ATTACHMENT 22

Table 6. Acceptance Limits for EIS and NIS Compounds in All Aqueous Matrices and Associated QC Samples		
	Aqueous Matrices Other Than Leachates[2]	Landfill Leachates[3]
EIS Compound[1]	Recovery (%)	Recovery (%)
$^{13}C_4$-PFBA	5[4] - 130	5[4] - 130
$^{13}C_5$-PFPeA	40 - 130	40 - 130
$^{13}C_5$-PFHxA	40 - 130	40 - 130
$^{13}C_4$-PFHpA	40 - 130	40 - 130
$^{13}C_8$-PFOA	40 - 130	40 - 130
$^{13}C_9$-PFNA	40 - 130	40 - 130
$^{13}C_6$-PFDA	40 - 130	40 - 130
$^{13}C_7$-PFUnA	30 - 130	40 - 130
$^{13}C_2$-PFDoA	10 - 130	35 – 130
$^{13}C_2$-PFTeDA	10 - 130	25 – 130
$^{13}C_3$-PFBS	40 - 135	40 - 130
$^{13}C_3$-PFHxS	40 - 130	40 - 130
$^{13}C_8$-PFOS	40 - 130	40 - 130
$^{13}C_2$-4:2FTS	40 - 200	40 – 220
$^{13}C_2$-6:2FTS	40 - 200	40 – 170
$^{13}C_2$-8:2FTS	40 - 300	40 – 145
$^{13}C_8$-PFOSA	40 - 130	40 – 130
D_3-NMeFOSA	10 - 130	40 – 130
D_5-NEtFOSA	10 - 130	35 - 130
D_3-NMeFOSAA	40 - 170	35 - 130
D_5-NEtFOSAA	25 - 135	30 - 130
D_7-NMeFOSE	10 - 130	20 - 130
D_9-NEtFOSE	10 - 130	20 - 130
$^{13}C_3$-HFPO-DA	40 - 130	40 - 130
$^{13}C_3$-PFBA	50 - 200	50 - 200
$^{13}C_2$-PFHxA		
$^{13}C_4$-PFOA		
$^{13}C_5$-PFNA		
$^{13}C_2$-PFDA		
$^{18}O_2$-PFHxS		
$^{13}C_4$-PFOS		

[1] The recovery limits for the EIS compounds were derived by EPA from the data from multi-laboratory validation study. To simplify laboratory operations, EPA has applied the same EIS recovery limits used for field sample analyses to the EIS recoveries in the method blank, IPR, OPR, and LLOPR samples. There are no IPR mean or RSD criteria for the EIS compounds.

[2] Limits apply to the EIS and NIS recoveries from samples of aqueous matrices, including wastewater, surface water, and groundwater, but **not** landfill leachates.

[3] Limits apply to the EIS and NIS recoveries from samples of landfill leachates, **not** other aqueous matrices.

[4] Recovery of $^{13}C_4$-PFBA can be problematic in some field samples. Although the lower limit for recovery for this EIS is set below 10%, laboratories should routinely track recovery of this EIS and take reasonable steps to ensure that recovery is at least 10% in the majority of samples.

DRAFT

eurofins	Always check on-line for validity. **Solid PFAS Prep by Sonication and Analysis by LC-MS-MS by EPA 1633 and EPA 1633A**	Level: **Work Instruction**
Document number: **T-PFAS-WI72213**		
Old Reference:		
Version: **5**		Organisation level: **5-Sub-BU**
Approved by: **TYZ8** Effective Date: **11-MAR-2025**	Document users: **5_EUUSLA_PFAS_Manager, 6_EUUSLA_PFAS_Analyst, 6_EUUSLA_PFAS_BKK_Data_Reviewers, 6_EUUSLA_PFAS_Data_Reviewers, 6_EUUSLA_PFAS_Management_Team, 6_EUUSLA_PFAS_Sample_Prep**	Responsible: **5_EUUSLA_PFAS_Manager**

PROPRIETARY AND COMPANY CONFIDENTIAL

This documentation has been prepared by Eurofins Lancaster Laboratories Environment Testing, LLC and its affiliates ("Eurofins"), solely for their own use. The user of this document agrees by its acceptance to return it to Eurofins upon request and not to reproduce, copy, lend, or otherwise disclose its contents, directly or indirectly, and not to use if for any other purpose other than that for which it was specifically provided. The user also agrees that where consultants or other outside parties are involved in the evaluation process, access to these documents shall not be given to said parties unless those parties also specifically agree to these conditions.

THIS DOCUMENT CONTAINS VALUABLE CONFIDENTIAL AND PROPRIETARY INFORMATION. DISCLOSURE, USE OR REPRODUCTION OF THESE MATERIALS WITHOUT THE WRITTEN AUTHORIZATION OF EUROFINS IS STRICTLY PROHIBITED. THIS UNPUBLISHED WORK BY EUROFINS IS PROTECTED BY STATE AND FEDERAL LAW OF THE UNITED STATES.

Revision Log
Reference
Cross Reference
Scope
Basic Principles
Interferences
Precaution to Minimize Method Interference
Safety Precautions and Waste Handling
Personnel Training and Qualifications
Sample Collection, Preservation, and Handling
Apparatus and Equipment
Reagents and Standards
Calibration
Procedure
A) Solid Sample Preparation
B) Manual Sample Phase Extraction
C) Automated Solid Phase Extraction (SPE) by Promochrom
D) Vialing and Addition of Internal standard
E) LC/MS/MS Analysis
F) Dilution
Calculations
Statistical Information/Method Performance
Quality Assurance/Quality Control

DRAFT

Revision Log

	Revision: 05	**Effective date:** This version
Section	**Justification**	**Changes**
Revision Log	Formatting requirement	Removed revision logs up to the previous version
Cross Reference	Enhancement	Added Moisture form, QC rotation form
Sample Collection, Preservation, and Handling	Clarification	Clarified sample container
Reagents and Standards	Enhancement	Added sand
Procedure A	Enhancement	Added an additional centrifugation step. Added Data Types. Added uncertainty to biosolid weights. Added requirement to check sonicator water level. Added solvents to clean manifold ports. Added drip rate.

	Revision: 04	**Effective date:** 31.OCT.2024
Section	**Justification**	**Changes**
Revision Log	Formatting requirement	Removed revision logs up to the previous version
Apparatus and Equipment	Enhancement	Added missing vendors. Standards are stored in the dark.
Calibration	Enhancement	CCVs are run every 10 injections of field sample extracts
Reagents and Standards	Enhancement	Added missing vendors.
Procedure A, B, C	Clarification	Clarified prep procedure
Procedure D	Clarification	removed references to Cal0. Added additional ICB in sequence. Rearranged section.
Procedure E	Enhancement	Added section to address dilutions
QA/QC	Clarification	IAR ratio is based off the mid-point CCV standard
Attachments	Clarification	Updates to Att 01, 02, 11,12, 16

Reference

1. USEPA Method 1633, Analysis of Per- and Polyfluoroalkyl Substances (PFAS) in Aqueous, Solid, Biosolids, and Tissue Samples by LC-MS/MS, January 2024.

2. USEPA Method 1633 Revision A, Analysis of Per- and Polyfluoroalkyl Substances (PFAS) in Aqueous, Solid, Biosolids, and Tissue Samples by LC-MS/MS, December 2024.

3. Chemical Hygiene Plan, current version.

Cross Reference

Document	Document Title
T-PFAS-WI21568	Environmental Monitoring in the PFAS Lab
T-PEST-WI9847	Common Equations Used During Chromatographic Analyses
QA-SOP11178	Demonstrations of Capability
QA-SOP11892	Determining Method Detection Limits and Limits of Quantitation
T-PFAS-WI23588	Preventative and Corrective Maintenance for the AB Sciex Liquid Chromatograph Mass Spectrometers (LC-MS/MS)
G-DC-FRM23907	Redacted SOPs
T-PFAS-FRM74731	D4033 - Moisture Calculation

Scope

This method is applicable for the determination of selected per- and polyfluorinated alkyl substances (PFAS) in solid samples to include solids and biosolids. The compounds analyzed in this method are

DRAFT

listed in the table below. The most current MDLs and LOQs are listed in the LIMS. Compounds other than those listed may be analyzed by client request.

Analyte	Acronym	CAS#
Perfluorobutanoic acid	PFBA	375-22-4
Perfluoropentanoic acid	PFPeA	2706-90-3
Perfluorohexanoic acid	PFHxA	307-24-4
Perfluoroheptanoic acid	PFHpA	375-85-9
Perfluorooctanoic acid	PFOA	335-67-1
Perfluorononanoic acid	PFNA	375-95-1
Perfluorodecanoic acid	PFDA	335-76-2
Perfluoroundecanoic acid	PFUnA	2058-94-8
Perfluorododecanoic acid	PFDoA	307-55-1
Perfluorotridecanoic acid	PFTrDA	72629-94-8
Perfluorotetradecanoic acid	PFTeDA	376-06-7
Perfluorobutanesulfonic acid	PFBS	375-73-5
Perfluoropentanesulfonic acid	PFPeS	2706-91-4
Perfluorohexanesulfonic acid	PFHxS	355-46-4
Perfluoroheptanesulfonic acid	PFHpS	375-92-8
Perfluorooctanesulfonic acid	PFOS	1763-23-1
Perfluorononanesulfonic acid	PFNS	68259-12-1
Perfluorodecanesulfonic acid	PFDS	335-77-3
Perfluorododecanesulfonic acid	PFDoS	79780-39-5
1H,1H,2H,2H-Perfluorohexane sulfonic acid	4:2 FTS	757124-72-4
1H,1H,2H,2H-Perfluorooctane sulfonic acid	6:2 FTS	27619-97-2
1H,1H,2H,2H-Perfluorodecane sulfonic acid	8:2 FTS	39108-34-4
Perfluorooctanesulfonamide	PFOSA	754-91-6
N-methylperfluorooctane sulfonamide	NMeFOSA, N-MePFOSA	31506-32-8
N-ethylperfluorooctane sulfonamide	NEtFOSA, N-EtPFOSA	4151-50-2
N-methylperfluorooctanesulfonamidoacetic acid	NMeFOSAA	2355-31-9
N-ethylperfluorooctanesulfonamidoacetic acid	NEtFOSAA	2991-50-6
N-methylperfluorooctane sulfonamidoethanol	NMeFOSE, NMePFOSAE	24448-09-7
N-ethylperfluorooctane sulfonamidoethanol	NEtFOSE, NEtFOSAE	1691-99-2
Hexafluoropropylene Oxide Dimer Acid	HFPO-DA, GenX	13252-13-6
4,8-Dioxa-3H-perfluorononanoic acid	ADONA	919005-14-4 *
Perfluoro-3-methoxypropanoic acid	PFMPA, PFECA F	377-73-1

DRAFT

Analyte	Acronym	CAS#
Perfluoro-4-methoxybutanoic acid	PFMBA, PFECA A	863090-89-5
Nonafluoro-3,6-dioxaheptanoic acid	NFDHA, PFECA B	151772-58-6
9-chlorohexadecafluoro-3-oxanonane-1-sulfonic acid	9Cl-PF3ONS	756426-58-1
11-Chloroeicosafluoro-3-oxaundecane-1-sulfonic acid	11Cl-PF3OUdS	763051-92-9
3-Perfluoropropylpropanoic acid	3:3 FTCA	356-02-5
3-Perfluoropentylpropanoic acid	5:3 FTCA	914637-49-3
3-Perfluoroheptylpropanoic acid	7:3 FTCA	812-70-4
Perfluoro (2-ethoxyethane) sulfonic acid	PFEESA, PES	113507-82-7
Perfluoro-4-ethylcyclohexanesulfonic acid	PFECHS	133201-07-7
Perfluorobutylsulfonamide	FBSA	30334-69-1
Perfluorohexanesulfonamide	FHxSA	41997-13-1

*CAS# for the free acid form of the analyte

Basic Principles

A solid sample is fortified with isotopically-labeled extraction standards. The sample is sonicated, centrifuged, and the supernatant decanted. Carbon cleanup is performed on each sample extract. Sample extract is diluted to volume and then concentrated. The sample is then passed through a solid phase extraction (SPE) cartridge to extract the analytes. The compounds are eluted from the solid phase with a combination of solvents. The extract is fortified with Isotopically-labeled injection internal standards. It is then analyzed by LC/MS/MS operated in negative electrospray ionization (ESI) mode for detection and quantification of the analytes. Quantitative analysis is performed using isotope dilution.

Interferences

Compounds which have similar structures to the compounds of interest and similar molecular weights would potentially interfere. Method interferences may be caused by contaminants in solvents, reagents (including reagent water), sample bottles and caps, and other sample processing hardware that lead to discrete artifacts and/or elevated baselines in the chromatograms. The analytes in this method can also be found in many common laboratory supplies and equipment, such as PTFE (polytetrafluoroethylene) products, LC solvent lines, methanol, aluminum foil, etc. A laboratory blank is performed with each batch of samples to demonstrate that the extraction system is free of contaminants.

Precaution to Minimize Method Interference

1. LC system components contain many of the target analytes. To minimize the background PFAS peaks, PTFE solvent frits and tubing are replaced by PEEK™ solvent frits and tubing where possible.

2. A precolumn, Proprietary Content, is installed before the injection valve to separate PFAS in standards/samples from those from the LC system and mobile phases.

3. All parts of the SPE manifold must be cleaned as per *T-PFAS-WI21568*.

Safety Precautions and Waste Handling

See *Chemical Hygiene Plan* for general information regarding employee safety, waste management, and pollution prevention.

The toxicity or carcinogenicity of each reagent used in this method has not been precisely defined. PFOA has been described as "likely to be carcinogenic to humans". Each chemical should be treated as a potential health hazard and exposure to these chemicals should be minimized.

DRAFT

Exposure to these chemicals must be reduced to the lowest possible level by whatever means available, such as fume hoods, lab coats, safety glasses, and gloves. Gloves, lab coats, and safety glasses should be worn when preparing standards and handling samples. Avoid inhaling solvents and chemicals and getting them on the skin. Wear gloves when handling neat materials. When working with acids and bases, take care not to come in contact and to wipe any spills. Always add acid to water when preparing reagents containing concentrated acids.

All laboratory waste is accumulated, managed, and disposed of in accordance with all Federal, State, and local laws and regulations. All solvent waste and extracts are collected in approved solvent waste containers in the laboratory and subsequently emptied by personnel trained in hazardous waste disposal into the lab-wide disposal facility. HPLC vials are disposed of in the lab container for waste vials, and subsequently lab packed. Any solid waste material (disposable pipettes and broken glassware, etc.) may be disposed of in the normal solid waste collection containers.

Personnel Training and Qualifications

All personnel performing this procedure must have documentation of reading, understanding, and agreeing to follow the current version of this SOP and an annual documented Demonstration of Capability (DOC).

Each chemist performing the extraction must work with an experienced employee for a period of time until they can independently perform the extraction. Also, several batches of sample extractions must be performed under the direct observation of another experienced chemist to assure the trainee is capable of independent preparation. Proficiency is measured through a documented Initial Demonstration of Capability (IDOC).

Each LC/MS/MS analyst must work with an experienced employee for a period of time until they can independently calibrate the LC/MS/MS, review and process data, and perform maintenance procedures. Proficiency is measured through a documented Initial Demonstration of Capability (IDOC).

The IPR (IDOC) and the DOC consist of 4 laboratory control samples (or alternatively, one blind sample for the DOC) that are spiked at the LCS level and carried through all steps of the extraction and analysis. Using results of the set of four analyses, compute the average percent recovery and the relative standard deviation (RSD) of the concentration for each analyte.

- For each target, the RSD and percent recovery must meet the criteria in Table 7. If any individual RSD exceeds the precision limit or any individual percent recovery falls outside the range for recovery for a target, system performance is unacceptable for that compound. Correct the problem and repeat the test.

- For each EIS and NIS, the percent recovery must meet the criteria defined in Table 8. There are is no RSD criteria for the EIS or NIS. If any individual percent recovery falls outside the range for an EIS or NIS, system performance is unacceptable for that compound. Correct the problem and repeat the test.

See *QA-SOP11178* for additional information on IDOC and DOC.

Sample Collection, Preservation, and Handling

A. Sample Collection

The samples are collected in 4-oz HDPE specimen containers with polyethylene screw caps. Keep the sample sealed from time of collection until extraction.

NOTE: PFAS contamination during sampling can occur from a number of common sources, such as food packaging and certain foods and beverages. Proper hand washing and wearing nitrile gloves will aid in minimizing this type of accidental contamination of the samples.

B. Sample Storage and Shipment

1. Solid and Biosolid samples must be chilled during shipment and must not exceed 6°C during the first 48 hours after collection. Sample temperature must be confirmed to be at 0° to 6°C when the samples are received at the laboratory.

DRAFT

2. Solid and Biosolid samples stored in the lab must be protected from light and held at a temperature of 0° to 6°C, or less than or equal to -20°C, until extraction.

3. Solid and Biosolid samples must be extracted within 90 days.

NOTE: Biosolid samples stored under refrigeration may produce gases that may cause sample to be expelled from the container when opened. This may produce noxious odors. It is recommended to store frozen if extraction will not occur for a few days.

4. Extracts must be analyzed within 28 days after extraction when stored at a temperature of 0° to 6°C, not frozen, and protected from light. Extracts must be analyzed within 90 days after extraction when stored at a temperature less than or equal to -20°C and protected from light.

Apparatus and Equipment

A. Apparatus

1. Specimen container; PP; natural; graduated; non-sterile; separate 1/4-turn red screwcap; 4 oz. Greenwood Products, Inc., Part No. HP30011 or equivalent

Note: One bottle per lot must be tested and demonstrated to be PFAS-free at or below the laboratory's MDLs for all target analytes. See *T-PFAS-WI21568* for additional details.

2. Centrifuge tubes, 15-mL conical polypropylene with polypropylene screw caps. Fisher Scientific, Catalog No. 05-539-5 or equivalent.

3. HDPE bottles for extraction fluid storage, 1L. Environmental Sampling Supply, Catalog No. 1000-1902-PC or equivalent.

4. Analytical Balance – Capable of weighing to 0.0001 g

5. Top-Loading Balance – Capable of weighing to 0.01 g

6. Solid phase extraction (SPE) Cartridge; Proprietary Content or equivalent.

7. GCB filter cartridge, Proprietary Content or equivalent.

8. Large-volume SPE Reservoir, 25-mL. Millipore-Sigma, Product No. 54258-U or equivalent.

9. SPE Tube Adapter. Millipore-Sigma, Catalog No. 57020-U or equivalent.

10. SPE vacuum extraction manifold – "Resprep" 24-port manifold. Restek, Catalog No. 26080 or equivalent.

11. Polypropylene SPE delivery needles. Agilent, Catalog No. 12234511 or equivalent.

12. Centrifuge, capable of a minimum rotational force of 3500 rcf, rotor radius 19.5 cm. Sorvall ST4 Plus-MD; Fisher Scientific, Catalog No. 75009510 or equivalent.

13. Auto Pipettes, Eppendorf Repeater, capable of accurately dispensing 10- to 1000-µL. Fisher Scientific, Catalog No. 14-287-150 or equivalent.

14. Polypropylene pipette tips, 0.1-200 µL. Fisher Scientific, Catalog No. 02-681-135 or equivalent.

15. Polypropylene pipette tips, 101-1000 µL. Fisher Scientific, Catalog No. 02-707-507 or equivalent.

16. Polypropylene pipette tips, 1 – 10 mL. Eppendorf, Catalog No. 022492098 or equivalent.

17. Pipettes, disposable transfer. Fisher Scientific, Catalog No. 13-711-7M or equivalent.

18. Vortex mixer, variable speed, Fisher Scientific or equivalent.

19. N-Evap sample extract concentrator with N_2 supply and water bath for temperature control. Organomation, Inc., Catalog No. 11250, or equivalent.

DRAFT

20. Reagent Water Purification System: Capable of producing ultrapure "Type 1/Milli-Q"-grade water from in-house deionized water system. Millipore SAS, Catalog No. FTPF08831.

21. SureStart Polyspring inserts. Fisher Scientific, Catalog No. 03452340 or equivalent.

22. Short-Cap Vial with Grad Marking Spot, 9-425 Screw-Thread, 2.0 mL, 9 mm, Clear. Restek, Catalog No. 21141 or equivalent.

23. Short Screw Caps, Polypropylene, Screw-Thread, PTFE/Silicone Septa, Blue, Preassembled, 2.0 mL, 9 mm. Restek, Catalog No. 24485 or equivalent.

24. Centrifuge tubes, 50-mL conical polypropylene with polypropylene screw caps. Fisher Scientific, Catalog No. 06-443-21 or equivalent.

25. Polypropylene bottles for standard storage, 4 mL. Fisher Scientific, Catalog No. 2006-9125 or equivalent.

26. Stainless steel spatula/scoop set. Bel-Art SP Scienceware, Product No. 11-865-130 or equivalent.

27. pH paper, Hydrion, range 5.5-8.0. Fisher Scientific, Catalog No. 14-853-275 or equivalent.

28. Syringe filter, 25 mm Syringe Filter, 0.22 um, 100-pk. Restek, Catalog No. 26148 or equivalent.

29. Sonicator bath - Branson 3800 or equivalent.

30. Wooden Tongue Depressors. Fisher Scientific, Catalog No. 11-700-555 or equivalent.

31. Mobile phase bottles, 5 L. Fisher Scientific, Catalog No. 064141F or equivalent.

B. Equipment

1. AB Sciex Triple Quad 5500/5500+ Turbo V Ion Source or equivalent.

   ExionLC Controller
   ExionLC AC Pump
   ExionLC AC Autosampler
   Exion AC Column Oven
   Data system – Analyst 1.6.3

2. AB Sciex Triple Quad 7500 QTRAP Ready or equivalent.

   Shimadzu DGU-405 Degasser
   Shimadzu LC-40D XR Pump A
   Shimadzu LC-40D XR Pump B
   Shimadzu SIL-40C XR Autosampler
   Shimadzu CBM-40 Controller
   Shimadzu CTO-40C Column Oven
   Data system – Sciex OS (Version 3.1.6.44)

3. Automated extractor, Proprietary Content or equivalent

4. HPLC columns

   a. Analytical column: Proprietary Content or equivalent.
   b. Pre-column: Proprietary Content or equivalent.

Reagents and Standards

All solvents, acids, and bases are stored in glass bottles in flammable proof cabinets or pressure resistant steel drums. Solvents, acids, and bases are stored at ambient temperature for up to 1 year. All non-solvents are stored according to manufacturer's storage conditions.

DRAFT

A. Reagents

1. Methanol (MeOH), "Chromasolv LC-MS" grade. Honeywell, Catalog No. 34966-4X4L or equivalent.
2. Acetonitrile (ACN). J.T. Baker, Catalog No. 9012-03 or equivalent.
3. Ammonium acetate. Sigma Aldrich, Catalog No. 431311-250G or equivalent. Store at 0-6°C.
4. Proprietary Content or equivalent. Store at room temperature.
    a. Proprietary Content Store at room temperature. Replace after 3 months.
    b. Proprietary Content Store at room temperature. Replace after 1 month.
    c. Proprietary Content. Store at room temperature. Replace after 1 month.
5. 30:70 (v/v) Methanol:Water – Add methanol (300 mL) to water (700 mL). Store at room temperature. Replace after 1 month.
6. Methanol with 5% water - Add reagent water (50 mL) to methanol (950 mL). Store at room temperature. Replace after 1 month.
7. Acetic Acid, ACS grade. Sigma Aldrich, Catalog No. 695092-100mL or equivalent. Store at room temperature.
    a. Acetic Acid (0.1% v/v) – Dissolve acetic acid (1 mL) in reagent water (1 L). Store at room temperature. Replace after 3 months.
8. Formic Acid, ACS-grade. Sigma, Catalog No. 33015-1L or equivalent.
    a. Formic acid (aqueous, 0.1 M) - Dissolve formic acid (4.6 g or 3.8 mL) in reagent water (1 L). Store at room temperature. Replace after 2 years
    b. Formic acid (aqueous, 0.3 M) - Dissolve formic acid (13.8 g or 11.3 mL) in reagent water (1 L). Store at room temperature. Replace after 2 years
    c. Formic acid (aqueous, 5% v/v) - Mix 5 mL formic acid with 95 mL reagent water. store at room temperature. Replace after 2 years
    d. Formic acid (aqueous, 50% v/v) - Mix 50 mL formic acid with 50 mL reagent water. Store at room temperature. Replace after 2 years.
9. Proprietary Content or equivalent. Store at room temperature. Replace 1 year after opening.
    a. Proprietary Content. Store at room temperature. Expires 1 month after preparation.
10. Sand - Sigma-Aldrich, Part No. 274739-5Kg or equivalent.
11. Mobile Phase A: Proprietary Content. Store at room temperature for up to 2 months. Different volumes can be prepared as long as final concentrations are equivalent.
12. Mobile Phase B: 100% acetonitrile into a 2-L glass mobile phase bottle. Store at room temperature for up to 2 months.

B. Standards

DRAFT

Standards are prepared using calibrated pipettes, polypropylene microcentrifuge tubes, and polypropylene bottles to create solutions at desired concentrations. The concentrated solution is injected below the surface of the diluting solvent. After preparation is completed, standards should be vortexed to ensure complete mixing. Measurement of volumes less than 5 µl should be avoided in routine production operations.

All stock, intermediate and spiking solutions are prepared using methanol. All initial calibration, initial calibration verification, and linear branched working standard solutions are prepared using Proprietary Content.

All diluted solutions must be stored in HDPE containers that have been thoroughly rinsed with methanol.

Stock standard and intermediate standard solutions are stored in the dark in the refrigerator in labeled polypropylene screw-top vials, polypropylene bottles, or polypropylene centrifuge tubes.

Expiration dates are managed through LIMS Reagent module. Solutions transferred from sealed glass ampules to screw-capped vials are given expiration dates of 1 year from the date opened or the expiration date provided by the vendor, whichever occurs sooner. Intermediate solutions are given an expiration date of 6 months from the preparation date, or the expiration date from the ampule provided by the vendor, whichever occurs sooner. The ampules and transferred solutions are stored in the refrigerator in the dark.

Working native and labeled (extraction surrogate and internal standard) compound spiking solutions are given an expiration date of 6 months, or the expiration date of the solutions used to prepare the working solution, whichever occurs sooner. The solutions are stored in labeled polypropylene screw-top vials in the refrigerator in the dark. When these solutions are prepared they must be tested prior to use in the PFAS extraction lab and verified monthly until they are consumed by operations or expire. Records of the standard verification are maintained by the laboratory. Prior to use, the working spiking solution should be evaluated against recovery windows of 85-115% for all compounds that will be analyzed using that solution. Should a standard fail to meet these criteria, the data must be reviewed by departmental management for acceptability and/or corrective action.

Working initial calibration solutions are given an expiration date of 6 months, or the expiration date of the solutions used to prepare the working initial calibration solution, whichever occurs sooner.

The primary/preferred standard vendor is Wellington Laboratories, Inc. Ontario, Canada. Listed catalog numbers are taken from Wellington product lists. Equivalent standards may be substituted, if the listed standards are unavailable.

The solution concentration listed is as presented on the certificate of analysis and includes adjustment for purity and the salt form of the compound used.

The concentrations referenced for the sulfonate salts, (for example PFBS, PFHxS and PFOS) have already been corrected to the acid form by the standards supplier as noted in the example Certificate of analysis (CofA). See Attachment 4. If the compound purity is assayed to be 98% or greater, weight can be used without correction to calculate concentrations.

Log purchased standards into LIMS Reagent. Select the solution category SOURCE for purchased mixes and/or single-compound ampules. LIMS Reagent system will assign formatted names to the purchased standard solutions. The automatically-generated name can be overwritten with a manually created name if desired. Use labels printed through the LIMS Reagent to identify and track standard solutions after transfer from original ampule to storage vial. The CofA for the ampulated stock standard is attached in LIMS Reagent for reference.

Standards are prepared by transferring a known quantity of Standard to a final volume of solvent. Standard Preparation is documented in LIMS Reagent. Solutions are stored by Type in LIMS Reagent, i.e., INTERMEDIATE=working solutions and intermediate standards and SOURCE=stocks (ampulated solutions). Each Standard is given a unique name.

The following attachments provide examples of standard preparation and purchasing information. Refer to the documentation in LIMS Reagent for standards preparation information.

Attachment 05 - 1633 Native PFAS Intermediate A
Attachment 06 - 1633 Native PFAS Intermediate B
Attachment 07 - 1633 Native PFAS CAL8 Intermediate
Attachment 08 - 1633 Extracted Internal Standard Intermediate

DRAFT

Attachment 09 - 1633 Non-Extracted Internal Standard Intermediate
Attachment 10 - 1633 TOP Surrogate Intermediate
Attachment 11 - 1633 ICAL Standard Preparation Scheme
Attachment 12 - 1633 Initial Calibration Standard Concentrations
Attachment 13 - Bile Salts Stock Solution
Attachment 14 - Bile Salts Intermediate
Attachment 15 - Bile Salts Working Solution
Attachment 16 - 1633 WDM Standard
Attachment 17 - 1633 Native Mid-Level Spike
Attachment 18 - 1633 Native Low-Level Spike
Attachment 19 - 1633 ICV Working Standard
Attachment 20 - 1633 Purchased/Ampulated Standards

Calibration

A. Mass Calibration

Frequency	Acceptance Criteria	Corrective Action
Calibration - at least annually or as recommended by the instrument manufacturer, whichever is more frequent, to maintain instrument sensitivity and stability.	Per manufacturer recommendations. Optimize the precursor and product ions in *Attachment 01*	Repeat as needed.
Verification - on an as-needed basis (e.g., QC failures, ion masses fall outside of the required mass window, major instrument maintenance, or if the instrument is moved) prior to the analysis of any standards and samples and after each subsequent mass calibration.	Resolution must meet manufacturer recommendations. The mass assignments must be within ±0.2 amu of the values shown in *Attachment 01*.	Recalibrate as needed. Otherwise, proceed to ICAL.

DRAFT

B. Chromatographic conditions

The mass spectral acquisition rate must include a minimum of 10 spectra scans across each chromatographic peak. See the AB Sciex (5500/5500 Plus/7500) Acquisition, Quantitation, Gradient, and Detector Condition files for the most up to date chromatographic conditions. An example acquisition method and chromatographic conditions are shown in *Proprietary* . Modifications to these conditions can be made at the discretion of the analyst to improve resolution or the chromatographic process. All injections must use the same parameters as used in the ICAL.

C. Retention Time Calibration

Frequency	Acceptance Criteria	Corrective Action
once per ICAL and at the beginning of the analytical sequence	EIS, and NIS peaks shall be set using the midpoint standard of the ICAL curve when ICAL is performed. When an ICAL is not performed, the initial CV retention times or the midpoint standard of the ICAL curve can be used to establish the RT window position. The RTs for the target analytes, EIS, and NIS compounds must fall within 0.4 minutes of the predicted retention times from the midpoint standard of the ICAL or initial CV, whichever was used to establish the RT window position for the analytical batch. All branched isomer peaks identified in either the calibration standard or the qualitative (technical grade) standard also must fall within 0.4 minutes of the predicted retention times from the midpoint standard of the ICAL or initial CV. For all target analytes with exact corresponding isotopically labeled analogs, target analytes must elute within 0.1 minutes of the associated EIS compound.	Recalibrate.

D. Initial Calibration

DRAFT

Frequency	Acceptance Criteria	Corrective Action
Prior to the analysis of samples, and after the mass calibration verification has met all criteria whenever the laboratory takes an action that changes the chromatographic conditions or might change or affect the initial calibration criteria when either the CV or Instrument Sensitivity Check (ISC) acceptance criteria have not been met.	A minimum of six calibration standards are required when using an average or linear curve fit. A minimum of seven calibration standards are required for a second-order curve fit (quadratic). The lowest standard must be at or below the RL. In general, Cal1 (at the RL), Cal2, Cal3, Cal4, Cal5, Cal6, Cal7, and Cal8 are included in the initial calibration. S/N ratio for the lowest standard within the quantitation range must be greater than or equal to 3:1 for quantification ions and the confirmation ions, or greater than or equal to 10:1 if the analyte only has a quantification ion. To use Average Response Factor: • %RSD for the response factors is less than or equal to 20% • if greater than 20%, try a Linear Regression. To use Linear Regression with a concentration weighing factor of 1/x: • The %RSE for all method analytes must be less than or equal to 20%. • if greater than 20%, try a Quadratic fit. To use Quadratic fit with a concentration weighing factor of $1/x^2$: • The %RSE for all method analytes must be less than or equal to 20%. For all curve fits, each calibration point is calculated back against the curve. The back calculated concentration for each calibration point must be within ±30% of its true value.	If the criteria are not met, the source of the problem must be determined and corrected. Situations may exist where the initial calibration can be used. In those cases, the data will be reported with a qualifying comment.

DRAFT

E. Initial Calibration Verification (ICV)

Frequency	Acceptance Criteria	Corrective Action
After ICAL prior to analyzing samples	ICV must be prepared from a second source. If a second source is not available, a separate preparation from the same stock (including intermediates) by a second analyst may be used. The calculated amount for each analyte must be within ±30% of the true value.	If this criteria is not met, re-inject or remake the standard. If the criteria is still not met, recalibration is necessary. Instrument maintenance may be needed prior to recalibrating.

F. Calibration Verification (CV)

Frequency	Acceptance Criteria	Corrective Action
Once the calibration curve has been established, the continuing accuracy must be verified by analysis of a continuing calibration verification (CCV) standard at the beginning of each analytical sequence, every ten injections of a field sample extract, and at the end of the analytical sequence.	The calculated amount for each native in the CCV standard must be within ±30% of the true value. The absolute areas of the injection internal standard must be greater than 30% of the average areas measured during the initial calibration.	Samples that are not bracketed by acceptable CCV analyses must be reanalyzed. The exception to this would be if the CCV recoveries are high, indicating increased sensitivity, and there are no positive detections in the associated samples, the data may be reported with a qualifying comment. The source of the problem must be determined and the system recalibrated before continuing sample analysis.

DRAFT

Procedure

Data Types are included in brackets. If a Data Type is not needed (for example, no reagents were needed for pH adjustment), "NA" may be used.

A) Solid Sample Preparation

NOTE: Prior to weighing out samples, thoroughly mix each sample using a separate wooden tongue depressor or stainless steel spoon to ensure a homogeneous sample matrix. Stir from the bottom to the top in a circular motion along the sides of the jar, breaking particles to less than 1 mm by pressing against the side of the container. Remove rocks, invertebrates, and foreign objects. Vegetation can either be removed or cut into smaller pieces based on project requirements.

1. On a calibrated, top-loading balance [*BalanceID*], accurately weigh:

    - 2.0 ± 0.10g for solids (dry weight; note: maximum 4.0g sample aliquot)
    - 0.5 ± 0.025g for biosolids (dry weight; note: maximum 1.0g sample aliquot)

    into a tared, labeled 50-mL centrifuge tube [*TubeLotID*] using a disposable polypropylene spatula [*SpatulaID*]. Record sample weight in the prep entry system to 2 decimal places [*InitialAmount*]. These weights are based on dry weights. Use T-PFAS-FRM74731 to calculate dry weight based on the percent moisture.

2. For each batch of no more than 20 field samples include the following quality control samples:

    a. Method Blank, LCS, LCSD, and LLCS: Weigh 2.0 ± 0.10g (0.5 ± 0.025g for biosolids) of sand [*BlankMtrxID, BlkMatLot, QCBottleLotID*] wetted with 1.0g (0.25g for biosolids) of reagent water. Record "2.00g" as the Initial Amount.

    b. Matrix Spike/Matrix Spike Duplicate (MS/MSD): Weigh 2.0g ± 0.10g (dry weight; note: maximum 2.5g sample aliquot) (0.5g for biosolids (dry weight; note: maximum 1g sample

aliquot)) of sample as specified in sample preparation log. **Note**: if not enough sample to prepare an MS/MSD, an LCS/LCSD must be prepared instead.

3. Bring all spike solutions to room temperature and vortex for 30 seconds prior to use.

4. Spike QC and all samples with 25 µL of 1633_125 EIS (1633_125_SS_#####). Spike LCS/LCSD/MS/MSD with 50 µL of 1633_125 Native Spike Mid (1633_125_MS_M_#####). Spike LLCS with 40 µL of 1633_125 Native Spike Low (1633_125_MS_L_#####). Vortex/Shake containers to mix thoroughly. Let samples equilibrate for 30 minutes after spiking. Document the technician who spike the sample [*Analyst ID - Reagent Drop*] as well as the spike witness [*Analyst ID - Reagent Drop Witness*].

5. Cap and vortex for 30 seconds.

6. Allow samples/QC to equilibrate for at least 30 minutes.

7. Add 10 mL of Proprietary Content to each centrifuge tube.

8. Cap and vortex for 30 seconds.

9. Sonicate in an ultrasonic bath [*SonicatorID*] for 1 hour. Record start and stop times. [S*onicationStart* and *SonicationStop]* Ensure the bath is filled with water to the optimal water level mark inside the tank.

10. Centrifuge [*CentrifugeID*] at 3500 rcf for 5 minutes and transfer supernatant to a clean 50-mL centrifuge tube.

11. Add 4 mL of 0.4% (w/v) methanolic potassium hydroxide to the remaining solid sample in each centrifuge tube. Cap and vortex for 30 seconds.

12. Centrifuge at 3500 rcf for 5 minutes and decant the supernatant from the second extraction into the 50-mL centrifuge tube with the supernatant from the first extraction.

13. Centrifuge the combined extracts at 3500 rcf for 5 minutes and decant the supernatant from the 50-mL centrifuge tube to a clean 125-mL HDPE bottle.

14. Bring the 125-mL HDPE container up to 125 mL with Milli-Q water.

15. Check that the pH is 6.0 ± 0.5 and adjust as necessary with 50% formic acid or 30% ammonium hydroxide (or with 5% formic acid and 3% aqueous ammonium hydroxide). **NOTE: Never put pH test strips into the sample.** Record the acid or base lot number [*RgtID*] and amount used [*Amt*]. Use a disposable pipette [*TranferPipID*] to place a few drops of sample onto the pH paper [*pHIndID*].

16. Invert container to thoroughly mix.

17. Continue to either Manual SPE (Procedure B) or Automated SPE (Procedure C.)

B) Manual Sample Phase Extraction

1. Before use, rinse each port of the SPE manifold [*ManifoldID*] with several milliliters of the following solvents in order:

   Proprietary
   Proprietary
   Proprietary
   Proprietary

2. Label each SPE cartridge [*SPECartType*] and *SPECartLot#*] to correspond with each associated sample/QC piece and attach to a rinsed SPE port. Record the SPE port number for each sample/QC piece on the batchlog.

3. Condition each SPE cartridge with the following reagents in the following order:

   a. Proprietary Content
   b. Proprietary Content
   c. Proprietary Content

DRAFT

d. Proprietary Content

4. Label each sample bottle, cap, 15-mL centrifuge tube, and reservoir with the same number to ensure samples are not inadvertently switched during the extraction procedure (i.e.; 1,1,1; 2,2,2; 3,3,3; etc.).

5. Attach the labeled 25-mL SPE reservoir [*SPEResID*] to each cartridge. Load the QC and samples to their respective cartridges. Allow full volume to pass through each cartridge by gravity, if possible. Allow sample to pass through. The drip rate should be approximately 3-5 drops per second.

6. After sample/QC has passed through, rinse the walls of the sample/QC bottle with 5 mL reagent water. Add to cartridge and allow to pass through using vacuum. Then repeat.

7. After Milli-Q water has passed through, rinse the walls of the sample/QC bottle with 5 mL 30:70 (v/v) methanol:water [*RinseSolventName* and *RinseSolventLot*]. Add to cartridge and allow to pass through using vacuum. Then repeat.

8. Apply full vacuum to dry the cartridges until they are visually similar to an unused cartridge. This may take up to 10 minutes for some cartridges.

9. Discard the waste and rinse the waste reservoir with isopropyl alcohol. Wipe each needle with a Kim-wipe/methanol.

10. Attach Proprietary Content to the bottom of each SPE cartridge.

11. Place labeled 15-mL polypropylene centrifuge collection tubes [*CentrifugeTube*] under each respective SPE cartridge.

12. Rinse the inside of each empty sample/QC bottle with 5 mL of Proprietary Content. Add to reservoir and cartridge.

13. Apply a slight vacuum to the manifold in order to reclaim as much solvent as possible from the SPE cartridges.

14. Disconnect the cartridge/adapter from the manifold. Remove the collection tubes.

15. Bring each sample extract to final volume 5 mL using methanol with Proprietary Content. Cap and vortex for 30 seconds to mix.

16. Proceed to Procedure D - Vialing and Addition of Internal Standard

DRAFT

C) Automated Solid Phase Extraction (SPE) by Proprietary

This procedure can be used in place of the manual extraction described above.

1. Label each SPE cartridge [*SPECartType* and *SPECartLot#*] to correspond with each associated sample/QC piece and attach to a rinsed SPE port. Record the SPE port number for each sample/QC piece on the batchlog.

2. Check to make sure all reagent bottles are filled and that reagents are not expired. Record Proprietary Content ID and reagent lot numbers. [*ManifoldID*, *SPE_Cond#1ID*, *SPE_Cond#2ID*, *RinseSolventName*, *RinseSolventLot*, *SolventName*, and *SolventLot*]

3. Label each sample bottle, cap, and Proprietary Content cartridge with the same number to ensure samples are not inadvertently switched during the extraction procedure (i.e.; 1,1,1; 2,2,2; 3,3,3; etc.).

4. Select "Proprietary Content" from the drop down menu to start the cleaning cycle prior to SPE. Make sure the "Clean" cartridges and bottles are attached for this cycle.

5. Remove "Clean" cartridges and attach the labeled cartridges that will be used when running the samples. Disconnect the "Clean" bottles. Attach the sample bottle by twisting the bottle and not the cap. Place sample bottle upside down in corresponding numbered location on shaker. Attach a filter [*FilterEXPID*] to each cap. Poke two holes into the lip of each bottle. Load labeled centrifuge tubes [*CentrifugeTube*] in the moving tray beneath the cartridges.

6. Select “Proprietary Content” from the drop down menu and press the green check mark to start the procedure. The Proprietary Content program is described in *Proprietary* .

7. When the cycle pauses after cartridge drying, attach Proprietary Content to the bottom of each SPE cartridge and uncapped tubes in the moving tray.

8. Once the cycle is complete, remove centrifuge tubes and discard the used cartridges and bottles. Reattach “Clean” bottles and cartridges, select "Proprietary Content" from menu, select “start”. This must be done between each batch and at the beginning and the end of the day. At the end of the day, run the "Proprietary Content" clean cycle.

9. The batch QC must be rotated among the Proprietary Content ports so that all the ports are covered over the course of a quarter. Use form T-PFAS-FRM80101 for tracking.

10. Bring each sample extract to final volume 5 mL using Proprietary Content. Cap and vortex for 30 seconds to mix.

11. Proceed to Procedure D - Vialing and Addition of Internal Standard

D) Vialing and Addition of Internal standard

Note: The instrument lab chemist performs these steps.

1. Determine the sample aliquot to use for analysis. Add Internal Standard Spike Solution (1633_125_IS_V_#####) to the corresponding labeled autosampler vial [*VialLot#*].

    - 10 µL IS into a 190 µL aliquot of sample (final volume = 200 µL)
    - 25 µL IS into a 475 µL aliquot of sample (final volume = 500 µL)
    - 50 µL IS into a 950 µL aliquot of sample (final volume = 1000 µL)

2. Transfer an aliquot of the final extract (as determined in Step 1 above) to the corresponding labeled auto-sampler vial.

3. Cap the auto-sampler vial [*Caps*] and vortex for 30 seconds. Samples are now ready for analysis.

4. Cap the centrifuge tube. The remaining centrifuged extracts are stored in the refrigerator for dilution or reinjection if needed.

E) LC/MS/MS Analysis

1. Load sample vials containing calibration standards, quality control samples, and sample extracts into the autosampler tray. Allow the instrument adequate time to equilibrate to ensure the mass spec and LC have reached operating conditions (approximately 5 minutes) before the first injection. Analyze several solvent blanks to clean the instrument prior to sample acquisition.

2. Bring standards to room temperature and vortex before calibrating. To eliminate the need for a qualitative identification standard, the calibration standards contain the branched isomers for PFHxS, PFOS, NMeFOSAA, NEtFOSAA, PFNA, PFOA, PFOSA, NEtFOSE, NMeFOSE, NEtFOSA, and NMeFOSA. Mass Transitions are defined in *Attachment 01*.

Example Initial Calibration Sequence (LIMS ID) (Example instrument method is in *Attachment 03*.):

Instrument Blank to clean instrument (at least 3)

1. CAL 1 (IC)
2. CAL 2 (IC)
3. CAL 3 (IC)
4. CAL 4 (IC)
5. CAL 5 (ICISAV)
6. CAL 6 (IC)
7. CAL 7 (IC)
8. CAL 8 (IC)
9. Instrument Blank (ICB)
10. Initial Calibration Verification (ICV)
11. Bile Salts Standard (WDM)

DRAFT

3. Isotopically-labeled compounds are not available for some compounds. See below for compounds without labeled isotopes and their referenced extraction standards. See *Attachment 02* shows the full list of analytes and their EIS and NIS.

Note: For better accuracy, PFTrDA is quantitated using the average of the areas of labeled compounds 13C2-PFTeDA and 13C2-PFDoA.

Native	Extracted Internal Standard
3:3FTCA	13C5-PFPeA
PFMPA	
PFMBA	
NFDHA	13C5-PFHxA
5:3FTCA	
7:3FTCA	
PFEESA	
DONA	13C3-HFPO-DA
9Cl-PF3ONS	
11Cl-PF3OUdS	
PFTrDA	Avg 13C2-PFTeDA and 13C2-PFDoA
PFHpS	13C8-PFOS
PFNS	
PFDS	
PFDoS	
PFPeS	13C3-PFHxS
TFSI	
FHxSA	
PFECHS	
PFODA	13C2-PFTeDA
FBSA	13C3-PFBS

DRAFT

Example Sample Sequence (LIMS ID):

Instrument Blanks to clean instrument if needed (at least 3)
1. Instrument Sensitivity Check at CAL1 (CCVO)
2. Calibration Verification at CAL4 (CCV)
3. Instrument Blank (CCB)
4. Bile Salts marker (WDM)
5. Method Blank (MB)
6. On-going Precision and Recovery (LCS)
7. Low-level OPR (LLCS)
8. On-going Precision and Recovery Duplicate (LCSD)
9. Samples (10 or less)
10. Calibration Verification at CAL4 (CCV)
11. Instrument Blank (CCB)

4. Instrument Blank (ICB, CCB) - Instrument Blanks need to be analyzed immediately following the highest standard analyzed and daily at the start of a sequence. The concentration of all analytes

must be less than the MDL. If acceptance criteria are not met, the calibration must be performed using a lower concentration standard for the high standard until the criteria are met.

5. Instrument Sensitivity Check (CCVO) - Prior to sample analysis, an Instrument Sensitivity Check (ISC) must be performed. The ISC standard concentration must be at the LOQ. The CAL1 standard's concentration is at the LOQ, so the CAL1 standard will be analyzed. All analyte concentrations must be within ±30% of their true values. The signal-to-noise ratio must be greater than or equal to 3:1 for the quantitation ions and confirmation ions, and 10:1 for quantitation ions that have no confirmation ion. If the criteria are not met, correct problem and rerun ISC. If a target analyte (or EIS) reads back high with no detection (or in-spec recoveries) in the samples, data may be reported. If problem persists, repeat the ICAL. No samples can be analyzed until the ISC meets acceptance criteria.

6. Bile Salt Interference Check (WDM) - Analyze a Window-Defining Matrix (WDM) standard containing 100 ppb of Taurodeoxycholic Acid (TDCA), Taurochenodeoxycholic Acid (TCDCA), and Tauroursodeoxycholic Acid (TUDCA). The laboratory must establish chromatographic conditions to ensure the bile salt (TDCA) does not cause interference during the analysis of samples. To demonstrate successful separation the retention time of TDCA must be at least 1 minute outside the retention time window of PFOS. This is demonstrated as a comparison of the RT of TDCA (measured at the apex of the TCDA peak) separated by at least 1.4 minutes from the RT of the linear isomer of PFOS (measured at the apex of the peak of the linear isomer of PFOS). If the mobile phase does not contain acetonitrile, this check must include all three bile salts (TDCA, TCDCA, and TUDCA). If adequate separation is not achieved, adjust the chromatographic conditions and reevaluate the separation of TDCA from PFOS.

7. After injections are completed, check all CCV recoveries and absolute areas to make sure they are within method control limits. See Calibration F for acceptance criteria. Process each chromatogram and closely evaluate all integrations, baseline anomalies, and retention time differences. If manual integrations are performed, they must be documented and a reason given for the change in integrations. The manual integrations are documented during data processing and all original integrations are reported at the end of the sample PDF file with the reason for manual integration clearly listed.

8. Quantitate results for the Method Blank (MB). Calculate the recoveries of spiked analytes for the LCS and its duplicate (LCSD, if needed), Low-Level LCS, Matrix Spike and Matrix Spike Duplicate (MS/MSD) by comparing concentrations observed to the true values. Calculate the relative percent difference (RPD) between the duplicates.

9. Isotopically-labeled Extraction Standards (EIS) are added to all samples, MB, LLCS, LCS/LCSD, and MS/MSD prior to extraction. Isotopically-labeled Injection Standards (NIS) are added to each QC and field sample extract prior to analysis. Quantitation by isotope dilution generally precludes any adverse effect on data quality due to EIS recoveries being outside of the acceptance limits as long as the signal-to-noise ratio is greater than 10:1.

10. To identify a target or EIS:

    a. Peak responses of quantitation and confirmation ions must have S/N of at least 3:1. If there is no confirmation ion, the quantitation ion must have S/N of at least 10:1. If the S/N ratio is not met, the analyte is considered to be ND.

    b. The retention times should not vary by more than 0.4 minutes from the expected retention time from the midpoint of the ICAL or initial CV. Furthermore, native compounds with an exact isotopically-labeled analogue must elute within 0.1 minutes from their associated analog. If the retention time is outside of the criteria, the compound is considered a false positive unless it is a compound with branched isomers. Compounds with branched isomers can vary in intensity of the individual isomers that are used for reporting and must be reviewed and compared to the preceding CCV to determine if it should be reported.

    c. For concentrations at or above the LOQ, the Ion Abundance Ratio (IAR) must fall within ±50% of the IAR observed in the mid-point initial calibration standard. The total response of all isomers (branched and linear) in the quantitative standards must be used to define the IAR. In samples, the total response should include only the branched isomer peaks that have been identified in either the quantitative or qualitative standard.

11. Two ion transitions and the ion transition ratio per analyte shall be monitored and documented with the exception of PFBA, PFECA F (PFMPA), PFECA A (PFMBA), NMeFOSE, NEtFOSE, FBSA, and FHxSA. The expected ion ratio for each compound is calculated by using the average of ion ratios

DRAFT

of each compound from initial calibration standards. When an ion ratio for a compound differs from the expected ion ratio by more than 50%, see QA/QC section for Corrective Action.

F) Dilution

When the area of the primary transition of a target analyte is above the area of the highest calibration point a sample dilution is required. Dilute the extract as follows:

1. Remove extracts from storage and allow to come to room temperature for approximately 60-90 minutes.
2. Vortex the extract for one minute.
3. Using a pipette or syringe, remove an aliquot of the extract, this extract should target a dilution equivalent to the mid-level concentration of the calibration curve to avoid over diluting the extract.
4. Dilute the aliquot to volume using Proprietary Content.
5. Fortify with additional NIS to achieve the same concentration of NIS in the original extract.
6. Vortex an aliquot for analysis.

If the S/N of EIS associated with the analyte requiring dilution in the extract meets the S/N requirement for EIS and the recovery of the associated EIS meet the method criteria, the results from the dilution can be reported. If these criteria are not met and additional sample is available, a smaller volume/mass of sample should be extracted.

Calculations

1. Peak Area Ratio

$$\text{Peak Area Ratio} = \frac{\text{Analyte Response}}{\text{Labeled Analyte Response}}$$

2. On-Column Analyte Concentration using average RRF

   On-column Concentration = peak area ratio ÷ AVE RRF

3. On-Column Analyte Concentration using linear curve

   On-column Concentration = (peak area ratio - intercept) ÷ slope

4. Sample Concentration

   Sample concentration (ng/g) = (On-column concentration x Final Sample Volume x DF) ÷ Initial Sample Volume

5. Ion Abundance Ratio (IAR)

   ion abundance ratio = (peak area or height of quantifier)/(peak area or height of qualifier)

6. See *T-PEST-WI9847* for additional calculations used to evaluate the calibrations and quality control samples.

Statistical Information/Method Performance

Historical data for LCS/Ds, LLCSs, MS/Ds, and EIS is reviewed at least annually. However, all samples are reported using the limits in EPA 1633 Tables 7 and 8. When target analytes not on these tables are requested, statistical limits are used for LCS/MS. (Preliminary limits of 70-130% Recovery and <20%

DRAFT

RPD can be used until enough data points are generated.) Reporting limits including method detection limits (MDLs) and limits of quantitation (LOQs) are set according to EPA method requirements and are evaluated annually. Refer to *QA-SOP11892* for specific guidelines and procedures. Updates to the LIMS are made as needed by the QA Department and only as directed by the supervisor.

As MDL studies are run on clean laboratory matrices, statistically derived MDL values could be artificially lower than achievable limits in real world samples. Nominal MDL values, set at no lower than 1/4 the calculated and verified Reporting Limit (or Limit of Quantitation) will be used as a method to avoid artificially low bias in MDL studies.

Quality Assurance/Quality Control

For each batch of samples extracted, a method blank, an LCS, and an LLCS must be extracted and analyzed. An MS/MSD are extracted only if requested and submitted by the client. If no MS/MSD is provided, an LCS/LCSD must be extracted and analyzed instead. A batch is defined as the samples to be extracted on any given day, but not to exceed 20 field samples. If more than 20 samples are prepared in a day, an additional batch must be prepared. If any client, state, or agency has more stringent QC or batching requirements, these must be followed.

QC Item	Frequency	Acceptance Criteria	Corrective Action
Method Blank (MB)	One per extraction batch of no more than 20 field samples	No target analytes greater than RL, or greater than 1/10 the amount measured in any sample, or 1/10 the regulatory limit (whichever is greater).	Verify instrument clean (evaluate calibration blank & samples prior to method blank), then reanalyze. Evaluate to determine if systematic issue within laboratory, correct, then re-prepare and reanalyze the method blank and all samples processed with the contaminated blank.
Low-Level On-going Precision and Recovery (LLCS)	One per extraction batch of no more than 20 field samples	Acceptance criteria defined in *Attachment 22* (Tables 7 and 8 of Method 1633)	Reanalyze LLCS once. If acceptable, report. Evaluate samples for detections, and LLCS for high bias. If LLCS has high bias, and samples non-detect, report and narrate. If LLCS has low bias, or if there are detections for critical chemicals of concern, evaluate and reprep and reanalyze the LLCS and all samples in the associated prep batch for failed analytes, if sufficient sample material is available.
On-going Precision and Recovery and its Duplicate (LCS)	One per extraction batch of no more than 20 field samples	Acceptance criteria defined in *Attachment 22* (Tables 7 and 8 of Method 1633)	Reanalyze LCS once. If acceptable, report. Evaluate samples for detections, and LCS for high bias. If LCS has high bias, and samples non-detect, report and narrate. If LCS has low bias, or if there are detections for critical chemicals of concern, evaluate and re-prep and reanalyze the LCS and all samples in the associated prep batch for failed analytes, if sufficient sample material is available.

DRAFT

QC Item	Frequency	Acceptance Criteria	Corrective Action
Matrix Spike/Matrix Spike Duplicate (MS/MSD)	*at client request*, one per extraction batch of no more than 20 field samples	Acceptance criteria defined in *Attachment 22* (Tables 7 and 8 of Method 1633) RPD less than 30%	If outside the acceptance windows, consult a supervisor to determine the appropriate course of action based on batch and sample results.
Extracted Internal Standards (EIS) or Isotope Dilution Analyte (IDA), added prior to extraction	per sample (including MB, LCS, LCSD, LLCS, MS, MSD) during preparation	Acceptance criteria defined in *Attachment 22* (Table 8 of Method 1633)	1. If EIS outside windows, check for errors and correct. Re-analyze sample, if needed. 2. If EIS out high and samples are non-detect, report and narrate. If EIS out high with detections, but EIS <200% (FTS <350%), report and narrate. If EIS out high with detections and EIS >200% (FTS >350%), dilute 10X, re-analyze, report, and narrate. 3. If EIS low but > 5% and S/N > 10:1, narrate and report. If EIS <5% then contact client to re-extract at smaller aliquot.
Non-extracted Internal Standards (NIS) added following extraction and prior to analysis	per sample (including MB, LCS, LCSD, LLCS, MS, MSD) during preparation	NIS areas 50-200% of the mean area of the most recent ICAL in undiluted sample extracts and sample extracts that require NIS to be added.	If fails high, check for errors and report. If fails low, re-analyze fresh aliquot of sample. If in control, report. If the failure confirms report the initial analysis and narrate.
Ion Abundance Ratio (IAR)	Each detected analyte (except PFBA, PFPeA, NMeFOSE, NEtFOSE, PFMPA, PFMBA, FBSA, FHxSA)	Acceptance window of 50-150% of the ratio in the mid-point CCV standard.	Check for error, if none found report as outlined below. 1. If outside limits and value is less than the RL, report as ND at RL. 2. If outside limits, but within 2X rule* flag, report and narrate. 3. If ratio outside 2X rule* then report as ND at elevated RL, apply G flag and narrate. 4. If ratio out due to branched isomer contribution, report as positive with narration. 5. If outside limits (and RT window) due to matrix, report as ND at elevated RL, apply G flag and narrate.
E-flagged data	NA	NA	Dilute sample extract. If still E-flagged after dilution, consult the client for course of action.

DRAFT

*2X Rule: If the ion ratio <0.5X the lower control limit or >2X the upper control limit, then do not report the analyte. It should be either Non-Detect at the RL or elevate the RL as needed (G flag). As an example if the target ion ratio is 4.00. The Chrom-determined limits are 2.00-6.00. If the ratio is <1.00 (2.00 X 0.5) or >12.00 (6.00 X 2) follow the specifications above.

Attachment:
Attachment 01 - Mass Transitions (.pdf)
Attachment 02 - Standard Relationships (.pdf)
Attachment 03 – Proprietary Content
Attachment 04 - Example CoA (.pdf)
Attachment 05 - Native PFAS Intermediate A (.pdf)
Attachment 06 - Native PFAS Intermediate B (.pdf)
Attachment 07 - Native PFAS CAL8 Intermediate (.pdf)
Attachment 08 - 1633 EIS Intermediate (.pdf)
Attachment 09 - 1633 NIS Intermediate (.pdf)
Attachment 10 - 1633 TOP SS Intermediate (.pdf)
Attachment 11 - Initial Calibration Standards Preparation (.pdf)
Attachment 12 - Initial Calibration Standard Concentrations (.pdf)
Attachment 13 - Bile Salts Stock Solutions (.pdf)
Attachment 14 - Bile Salts Intermediate (.pdf)
Attachment 15 - Bile Salts Working Solution (.pdf)
Attachment 16 - 1633 WDM (.pdf)
Attachment 17 - Native Mid Level Spike (.pdf)
Attachment 18 - Native Low Level Spike (.pdf)
Attachment 19 - ICV Working Standard (.pdf)
Attachment 20 - Purchased Standards (.pdf)
Attachment 21 – Proprietary Content
Attachment 22 - Tables 7-8 (EPA 1633) (.docx)

G-DC-FRM23907 Redacted SOPs
QA-SOP11178 Demonstrations of Capability
QA-SOP11892 Determining Method Detection Limits and Limits of Quantitation
T-PEST-WI9847 Common Equations Used During Chromatographic Analyses
T-PFAS-FRM74731 D4033 - Moisture Calculation
T-PFAS-WI21568 Environmental Monitoring in the PFAS Lab
T-PFAS-WI23588 Preventative and Corrective Maintenance for the AB Sciex Liquid Chromatograph Mass Spectrometers (LC/MS/MS)
Attachment: Attachment 01 - Mass Transitions (pdf)
Attachment: Attachment 02 - Standard Relationships (pdf)
Attachment: Attachment 03 – Proprietary Content
Attachment: Attachment 04 - Example CoA (pdf)
Attachment: Attachment 05 - Native PFAS Intermediate A (pdf)
Attachment: Attachment 06 - Native PFAS Intermediate B (pdf)
Attachment: Attachment 07 - Native PFAS CAL8 Intermediate (pdf)
Attachment: Attachment 08 - 1633 EIS Intermediate (pdf)
Attachment: Attachment 09 - 1633 NIS Intermediate (pdf)
Attachment: Attachment 10 - 1633 TOP SS Intermediate (pdf)
Attachment: Attachment 11 - Initial Calibration Standards Preparation (pdf)
Attachment: Attachment 12 - Initial Calibration Standard Concentrations (pdf)
Attachment: Attachment 13 - Bile Salts Stock Solutions (pdf)
Attachment: Attachment 14 - Bile Salts Intermediate (pdf)
Attachment: Attachment 15 - Bile Salts Working Solution (pdf)
Attachment: Attachment 16 - 1633 WDM (pdf)
Attachment: Attachment 17 - Native Mid Level Spike (pdf)
Attachment: Attachment 18 - Native Low Level Spike (pdf)
Attachment: Attachment 19 - ICV Working Standard (pdf)
Attachment: Attachment 20 - Purchased Standards (pdf)
Attachment: Attachment 21 – Proprietary Content
Attachment: Attachment 22 - Tables 7-8 (EPA 1633) (docx)

End of document

DRAFT

Version history

Version	Approval	Revision information	
3.1	27.AUG.2024		
4	31.OCT.2024		
5	11.MAR.2025		

DRAFT

Attachment 1 – Mass Transitions

CAS#	Compound	Parent Ion	Daughter Ion
422-64-0	PFPrA	163.00	119.00
STL03194	13C3-PFPrA	166.00	121.00
STL02680	13C3-PFBA	216.00	172.00
STL00992	13C4-PFBA	216.80	171.90
375-22-4	PFBA	212.80	168.90
377-73-1	PFECA F (PFMPA)	229.00	84.90
356-02-5	3:3 FTCA	241.00	177.00
	3:3 FTCA (2)	241.00	117.00
2706-90-3	PFPeA	263.00	219.00
STL01893	13C5-PFPeA	268.30	223.00
863090-89-5	PFECA A (PFMBA)	279.00	85.10
82113-65-3	TFSI	280.00	147.00
	TFSI (2)	280.00	78.00
13252-13-6	HFPODA	284.90	168.90
	HFPODA (2)	284.90	184.90
STL02255	13C3-HFPODA	286.90	168.90
	13C3-HFPODA (2)	286.90	184.90
151772-58-6	PFECA B (NFDHA)	295.00	201.00
	PFECA B (NFDHA) (2)	295.00	84.90
375-73-5	PFBS	298.70	79.90
	PFBS (2)	298.70	98.80
STL02337	13C3-PFBS	302.10	79.90
307-24-4	PFHxA	313.00	269.00
	PFHxA (2)	313.00	118.90
113507-82-7	PFEESA (PES)	314.80	134.90
	PFEESA (PES) (2)	314.80	82.90
STL00993	13C2-PFHxA	315.10	270.00
STL02577	13C5-PFHxA	318.00	273.00
757124-72-4	4:2-FTS	327.10	307.00
	4:2-FTS (2)	327.10	80.90
914637-49-3	5:3 FTCA	341.00	237.10
	5:3 FTCA (2)	341.00	217.00
2706-91-4	PFPeS	349.10	79.90
	PFPeS (2)	349.10	98.90
375-85-9	PFHpA	363.10	319.00
	PFHpA (2)	363.10	169.00
STL01892	13C4-PFHpA	367.10	322.00
919005-14-4	DONA	376.90	250.90
	DONA (2)	376.90	84.80
41997-13-1	FHxSA	397.90	78.00

DRAFT

Attachment 1 – Mass Transitions

CAS#	Compound	Parent Ion	Daughter Ion
355-46-4	PFHxS	398.70	79.90
	PFHxS (2)	398.70	98.90
STL02581	13C3-PFHxS	402.10	79.90
STL00994	18O2-PFHxS	403.00	83.90
335-67-1	PFOA	413.00	369.00
	PFOA (2)	413.00	169.00
STL00623	13C2-PFOA	415.00	370.00
STL00990	13C4-PFOA	417.10	372.00
STL01054	13C8-PFOA	421.10	376.00
27619-97-2	6:2-FTS	427.10	407.00
	6:2-FTS (2)	427.10	80.90
STL02279	13C2-6:2-FTS	429.10	80.90
812-70-4	7:3 FTCA	441.00	316.90
	7:3 FTCA (2)	441.00	336.90
375-92-8	PFHpS	449.00	79.90
	PFHpS (2)	449.00	98.80
133201-07-7	PFECHS	461.00	381.00
	PFECHS (2)	461.00	99.00
375-95-1	PFNA	463.00	419.00
	PFNA (2)	463.00	219.00
STL00995	13C5-PFNA	468.00	423.00
STL02578	13C9-PFNA	472.10	427.00
516-50-7	TDCA	498.00	80.00
754-91-6	PFOSA	498.10	77.90
	PFOSA (2)	498.10	478.00
516-35-8	TCDCA	498.10	80.00
14605-22-2	TUDCA	498.20	80.00
1763-23-1	PFOS	498.90	79.90
	PFOS (2)	498.90	98.80
STL00991	13C4-PFOS	502.80	79.90
STL01056	13C8-PFOSA	506.10	77.80
STL01054	13C8-PFOS	507.10	79.90
31506-32-8	NMeFOSA	511.90	219.00
	NMeFOSA (2)	511.90	169.00
335-76-2	PFDA	512.90	469.00
	PFDA (2)	512.90	219.00
STL02705	d3-NMeFOSA	515.00	219.00
STL00996	13C2-PFDA	515.10	470.10
STL02579	13C6-PFDA	519.10	474.10
4151-50-2	NEtFOSA	526.00	219.00
	NEtFOSA (2)	526.00	169.00
39108-34-4	8:2-FTS	527.10	507.00
	8:2-FTS (2)	527.10	80.80

DRAFT

Attachment 1 – Mass Transitions

CAS#	Compound	Parent Ion	Daughter Ion
STL02280	13C2-8:2-FTS	529.10	80.90
756426-58-1	9Cl-PF3ONS	530.80	351.00
	9Cl-PF3ONS (2)	532.80	353.00
STL02704	d5-NEtFOSA	531.10	219.00
68259-12-1	PFNS	548.80	79.90
	PFNS (2)	548.80	98.80
2058-94-8	PFUnA	563.10	519.00
	PFUnA (2)	563.10	269.10
STL00997	13C2-PFUnA	565.00	520.00
STL02580	13C7-PFUnA	570.00	525.10
2355-31-9	NMeFOSAA	570.10	419.00
	NMeFOSAA (2)	570.10	483.00
STL02118	d3-NMeFOSAA	573.20	419.00
2991-50-6	NEtFOSAA	584.20	419.10
	NEtFOSAA (2)	584.20	526.00
STL02117	d5-NEtFOSAA	589.20	419.00
335-77-3	PFDS	599.00	79.90
	PFDS (2)	599.00	98.80
307-55-1	PFDoDA	613.10	569.00
	PFDoDA (2)	613.10	319.00
STL00998	13C2-PFDoDA	615.10	570.00
24448-09-7	NMeFOSE	616.10	58.90
STL02277	d7-NMeFOSE	623.20	58.90
1691-99-2	NEtFOSE	630.00	58.90
763051-92-9	11Cl-PF3OUdS	630.90	450.90
	11Cl-PF3OUdS (2)	632.90	452.90
STL02278	d9-NEtFOSE	639.20	58.90
72629-94-8	PFTrDA	663.00	619.00
	PFTrDA (2)	663.00	168.90
79780-39-5	PFDoS	699.10	79.90
	PFDoS (2)	699.10	98.80
376-06-7	PFTeDA	713.10	168.90
	PFTeDA (2)	713.10	219.00
STL02116	13C2-PFTeDA	715.20	670.00
16517-11-6	PFODA	913.00	869.00
	PFODA (2)	913.00	169.00

DRAFT

Attachment 2 - PFAS Injection Standards/Extraction Standards/Native Compounds

Native	Extraction Standard	Internal Standard
PFBA	13C4-PFBA	13C3-PFBA
PFPrA	13C3-PFPrA	
PFPeA	13C5-PFPeA	13C2-PFHxA
3:3FTCA		
PFMPA		
PFMBA		
PFHxA	13C5-PFHxA	
NFDHA		
5:3FTCA		
7:3FTCA		
PFEESA		
PFHpA	13C4-PFHpA	
HFPO-DA	13C3-HFPO-DA	
ADONA		
9Cl-PF3ONS		
11Cl-PF3OUdS		
PFOA	13C8-PFOA	13C4-PFOA
PFNA	13C9-PFNA	13C5-PFNA
PFDA	13C6-PFDA	13C2-PFDA
PFUnA	13C7-PFUnA	
PFDoA	13C2-PFDoA	
PFTeDA	13C2-PFTeDA	
PFODA		
PFTrDA	Avg 13C2-PFTeDA and 13C2-PFDoA	
PFBS	13C3-PFBS	18O2-PFHxS
FBSA		
PFPeS	13C3-PFHxS	
PFHxS		
FHxSA		
PFECHS		
TFSI		
4:2-FTS	13C2-4:2-FTS	
6:2-FTS	13C2-6:2-FTS	
8:2-FTS	13C2-8:2-FTS	
PFHpS	13C8-PFOS	13C4-PFOS
PFOS		

DRAFT

Attachment 2 - PFAS Injection Standards/Extraction Standards/Native Compounds

Native	Extraction Standard	Internal Standard
PFNS		
PFDS		
PFDoS		
PFOSA	13C8-PFOSA	
NMeFOSA	d3-NMeFOSA	
NEtFOSA	d5-NEtFOSA	
NMeFOSAA	d3-NMeFOSAA	
NEtFOSAA	d5-NEtFOSAA	
NMeFOSE	d7-N-MeFOSE-M	
NEtFOSE	d9-N-EtFOSE-M	


DRAFT

Attachment 4 – Example CoA

WELLINGTON LABORATORIES

CERTIFICATE OF ANALYSIS
DOCUMENTATION

PRODUCT CODE:	L-PFBS	**LOT NUMBER:**	LPFBS1022
COMPOUND:	Potassium perfluoro-1-butanesulfonate		
STRUCTURE:		**CAS #:**	29420-49-3

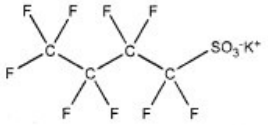

MOLECULAR FORMULA:	$C_4F_9SO_3K$	**MOLECULAR WEIGHT:**	338.19
CONCENTRATION:	50.0 ± 2.5 µg/mL (K salt) 44.4 ± 2.2 µg/mL (PFBS acid) 44.2 ± 2.2 µg/mL (PFBS anion)	**SOLVENT(S):**	Methanol
CHEMICAL PURITY:	>98%		
LAST TESTED: (mm/dd/yyyy)	10/04/2022		
EXPIRY DATE: (mm/dd/yyyy)	10/04/2027		
RECOMMENDED STORAGE:	Store ampoule in a cool, dark place		

DRAFT

DOCUMENTATION/ DATA ATTACHED:

Figure 1: LC/MS Data (Full Scan and Mass Spectrum)
Figure 2: LC/MS/MS Data (Selected MRM Transitions)

ADDITIONAL INFORMATION:

- See page 2 for further details.

FOR LABORATORY USE ONLY: NOT FOR HUMAN OR DRUG USE

Certified By: _____ **Date:** 10/14/2022 (mm/dd/yyyy)
B.G. Chittim, General Manager

Wellington Laboratories Inc., 345 Southgate Dr. Guelph ON N1G 3M5 CANADA
519-822-2436 • Fax: 519-822-2849 • info@well-labs.com

Form#:27, Issued 2004-11-10
Revision#:9, Revised 2020-12-23

Attachment 4 – Example CoA

INTENDED USE:

The products prepared by Wellington Laboratories Inc. are for laboratory use only. This certified reference material (CRM) was designed to be used as a standard for the identification and/or quantification of the specific chemical compound it contains.

HANDLING:

This product should only be used by qualified personnel familiar with its potential hazards and trained in the handling of hazardous chemicals. Due care should be exercised to prevent unnecessary human contact or ingestion. All procedures should be carried out in a well-functioning fume hood and suitable gloves, eye protection, and clothing should be worn at all times. Waste should be disposed of according to national and regional regulations. Safety Data Sheets (SDSs) are available upon request.

SYNTHESIS / CHARACTERIZATION:

Our products are synthesized using single-product unambiguous routes whenever possible. They are then characterized, and their structures and purities confirmed, using a combination of the most relevant techniques, such as NMR, GC/MS, LC/MS/MS, SFC/UV/MS/MS, x-ray crystallography, and melting point. Isotopic purities of mass-labelled compounds are also confirmed using HRGC/HRMS and/or LC/MS/MS.

HOMOGENEITY:

Prior to solution preparation, crystalline material is tested for homogeneity using a variety of techniques (as stated above) and its solubility in a given diluent is taken into consideration. Duplicate solutions of a new product are prepared from the same crystalline lot and, after the addition of an appropriate internal standard, they are compared by GC/MS, LC/MS/MS, and/or SFC/UV/MS/MS. The relative response factors of the analyte of interest in each solution are required to be <5% RSD. New solution lots of existing products are compared to older lots in the same manner, which further confirms the homogeneity of the crystalline material as well as the stability and homogeneity of the solutions in the storage containers. In order to maintain the integrity of the assigned value(s), and associated uncertainty, the dilution or injection of a subsample of this product should be performed using calibrated measuring equipment.

UNCERTAINTY:

The maximum combined relative standard uncertainty of our reference standard solutions is calculated using the following equation:

The combined relative standard uncertainty, $u_c(y)$, of a value y and the uncertainty of the independent parameters $x_1, x_2, \ldots x_n$ on which it depends is:

$$u_c(y(x_1, x_2, \ldots x_n)) = \sqrt{\sum_{i=1}^{n} u(y, x_i)^2}$$

where x is expressed as a relative standard uncertainty of the individual parameter.

The individual uncertainties taken into account include those associated with weights (calibration of the balance) and volumes (calibration of the volumetric glassware). An expanded maximum combined percent relative uncertainty of ±5% (calculated with a coverage factor of 2 and a level of confidence of 95%) is stated on the Certificate of Analysis for all of our products.

TRACEABILITY:

All reference standard solutions are traceable to specific crystalline lots. The microbalances used for solution preparation are regularly calibrated by an external ISO/IEC 17025 accredited laboratory. In addition, their calibration is verified prior to each weighing using calibrated external weights traceable to an ISO/IEC 17025 accredited laboratory. All volumetric glassware used is calibrated, of Class A tolerance, and traceable to an ISO/IEC 17025 accredited laboratory. For certain products, traceability to international interlaboratory studies has also been established.

EXPIRY DATE / PERIOD OF VALIDITY:

Ongoing stability studies of this product have demonstrated stability in its composition and concentration, until the specified expiry date, in the unopened ampoule. Monitoring for any degradation or change in concentration of the listed analyte(s) is performed on a routine basis.

LIMITED WARRANTY:

At the time of shipment, all products are warranted to be free of defects in material and workmanship and to conform to the stated technical and purity specifications.

QUALITY MANAGEMENT:

This product was produced using a Quality Management System registered to the latest versions of ISO 9001 by SAI Global, ISO/IEC 17025 by the Canadian Association for Laboratory Accreditation Inc. (CALA; A1226), and ISO 17034 by ANSI National Accreditation Board (ANAB; AR-1523).

CALA Testing Accreditation No. A1226


ANAB ANSI National Accreditation Board ACCREDITED ISO 17034 REFERENCE MATERIAL PRODUCER


For additional information or assistance concerning this or any other products from Wellington Laboratories Inc., please visit our website at www.well-labs.com or contact us directly at info@well-labs.com

DRAFT

Attachment 4 – Example CoA

Figure 1: **L-PFBS; LC/MS Data (Full Scan and Mass Spectrum)**

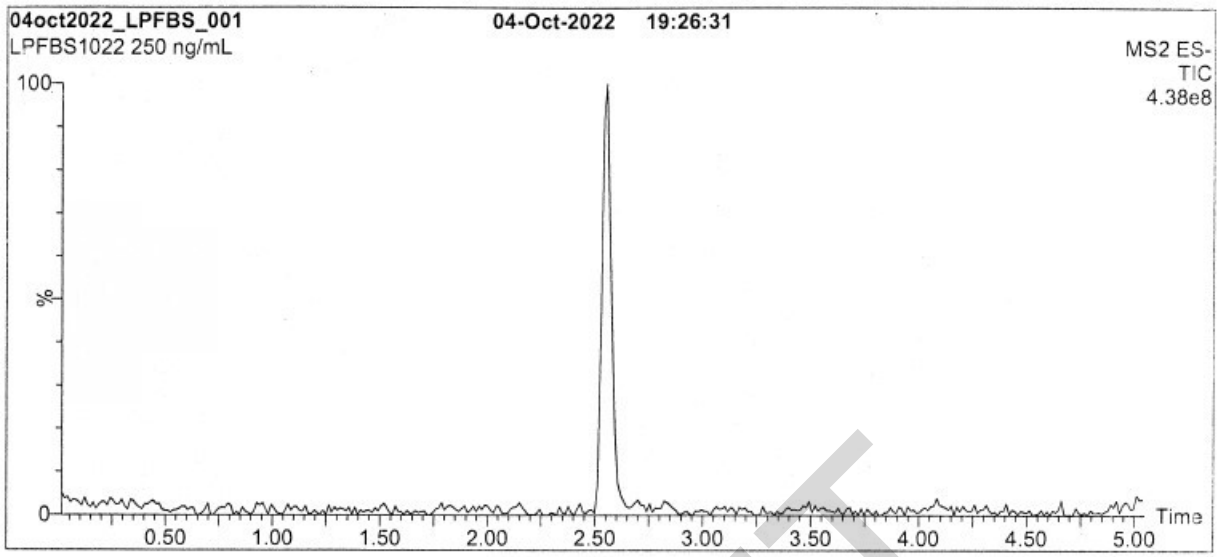

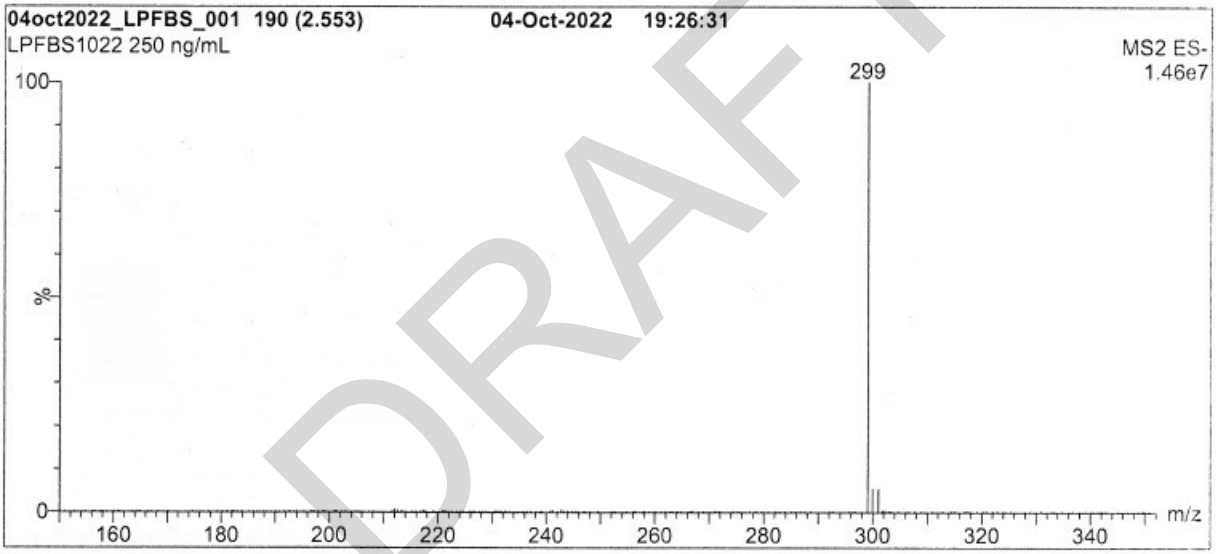

DRAFT

Conditions for Figure 1:

Waters Acquity Ultra Performance LC
Waters Xevo TQ-S micro MS

Chromatographic Conditions:

Column: Acquity UPLC BEH Shield RP_{18}
1.7 µm, 2.1 x 100 mm

Mobile phase: Gradient
Start: 60% H_2O / 40% (80:20 MeOH:ACN)
(both with 10 mM NH_4OAc buffer)
Ramp to 90% organic over 8 min and hold for 2 min
before returning to initial conditions over 0.75 min.
Time: 12 min

Flow: 300 µL/min

MS Parameters:

Experiment: Full Scan (150 - 850 amu)


Source: Electrospray (negative)
Capillary Voltage (kV) = 2.00
Cone Voltage (V) = 10.00
Desolvation Temperature (°C) = 500
Desolvation Gas Flow (L/hr) = 1000

Form#:27, Issued 2004-11-10
Revision#:9, Revised 2020-12-23

LPFBS1022 (3 of 4)
rev0

Attachment 4 – Example CoA

Figure 2: **L-PFBS; LC/MS/MS Data (Selected MRM Transitions)**

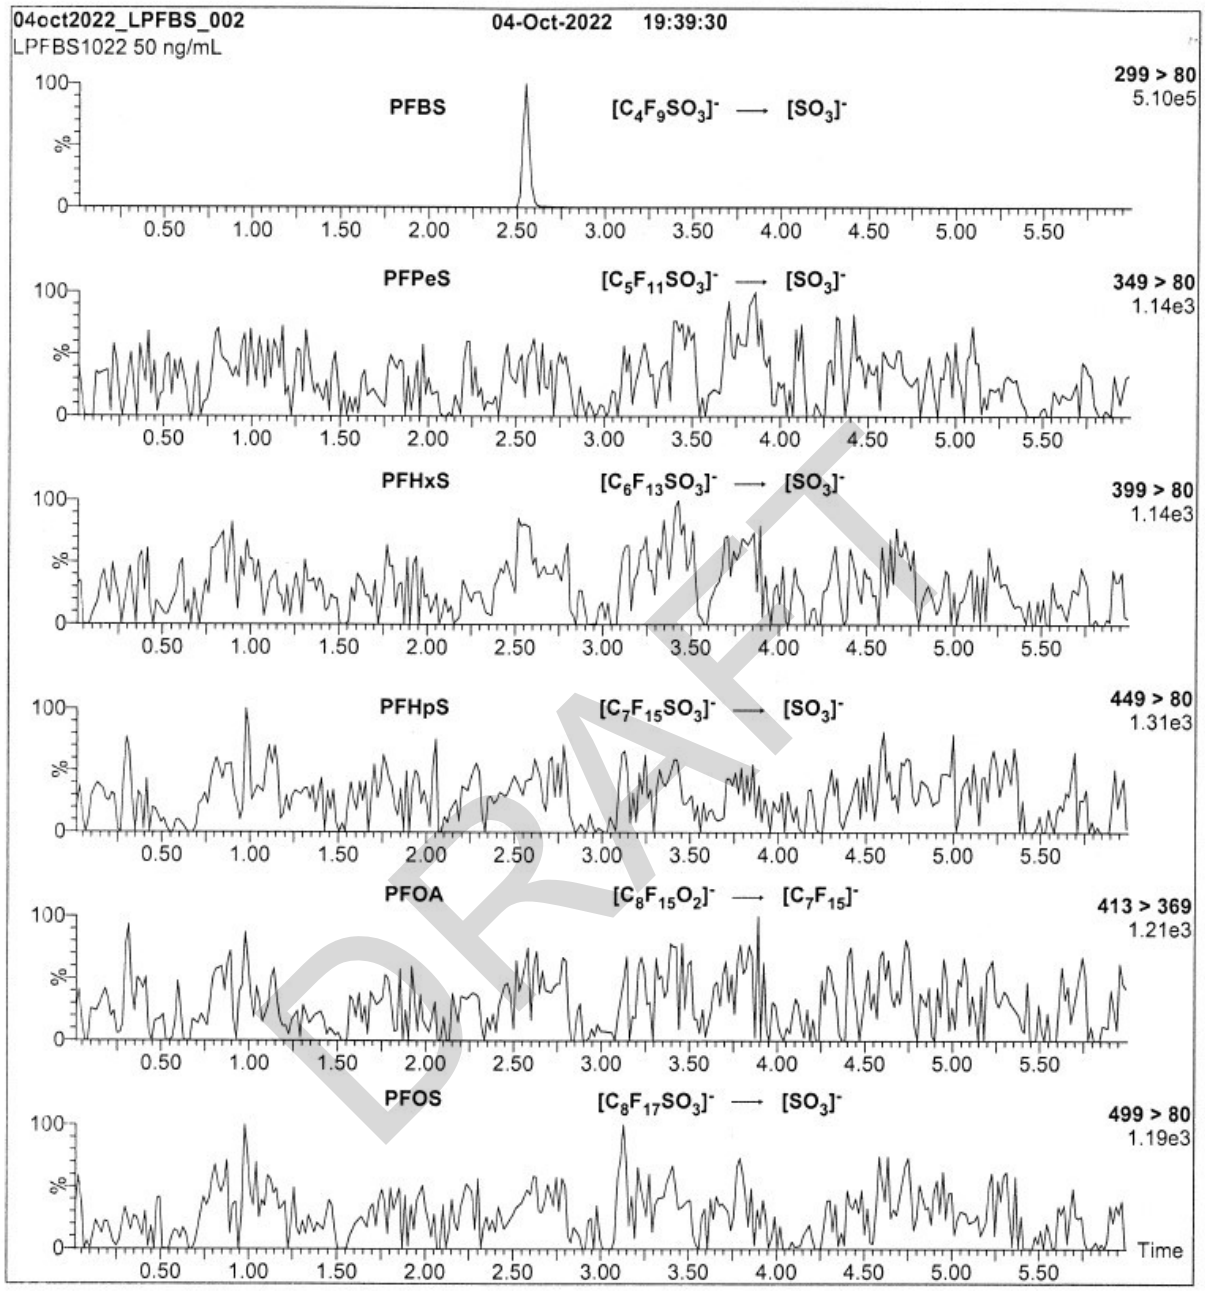

DRAFT

Conditions for Figure 2:

Injection:	On-column (L-PFBS)
Mobile phase:	Same as Figure 1
Flow:	300 µL/min

MS Parameters:

Collision Gas (mbar) = 3.29e-3
Collision Energy (eV) = 30

Attachment 05 - Native PFAS Intermediate A								
Vendor	Catalog Number	Analyte	CAS#	Acronym	Conc. (ng/mL)	Aliquot (mL)	Final Volume (mL)	Final Conc. (ng/mL)
Wellington	PFBA	Perfluorobutanoic acid	375-22-4	PFBA	50000	0.100	10	500
Wellington	PFPeA	Perfluoropentanoic acid	2706-90-3	PFPeA	50000	0.050		250
Wellington	PFHxA	Perfluorohexanoic acid	307-24-4	PFHxA	50000	0.050		250
Wellington	PFHpA	Perfluoroheptanoic acid	375-85-9	PFHpA	50000	0.050		250
Wellington	br-PFOA	Perfluorooctanoic acid	335-67-1	PFOA	50000	0.050		250
Wellington	br-PFNA	Perfluorononanoic acid	375-95-1	PFNA	50000	0.050		250
Wellington	PFDA	Perfluorodecanoic acid	335-76-2	PFDA	50000	0.050		250
Wellington	PFUdA	Perfluoroundecanoic acid	2058-94-8	PFUnA	50000	0.050		250
Wellington	MPFDOA	Perfluorododecanoic acid	307-55-1	PFDoA	50000	0.050		250
Wellington	PFTrDA	Perfluorotridecanoic acid	72629-94-8	PFTrDA	50000	0.050		250
Wellington	PFTeDA	Perfluorotetradecanoic acid	376-06-7	PFTeDA	50000	0.050		250
Wellington	L-PFBS	Perfluorobutanesulfonic acid	375-73-5	PFBS	44200	0.050		221
Wellington	L-PFPeS	Perfluoropentansulfonic acid	2706-91-4	PFPeS	46900	0.050		235
Wellington	br-PFHxSK	Perfluorohexanesulfonic acid	355-46-4	PFHxS	45500	0.050		228
Wellington	L-PFHpS	Perfluoroheptanesulfonic acid	375-92-8	PFHpS	47600	0.050		238
Wellington	br-PFOSK	Perfluorooctanesulfonic acid	1763-23-1	PFOS	46600	0.050		233
Wellington	L-PFNS	Perfluorononanesulfonic acid	68259-12-1	PFNS	48000	0.050		240
Wellington	L-PFDS	Perfluorodecanesulfonic acid	335-77-3	PFDS	48200	0.050		241
Wellington	L-PFDoS	Perfluorododecanesulfonic acid	79780-39-5	PFDoS	48400	0.050		242
Wellington	4;2 FTS	1H,1H, 2H, 2H-Perfluorohexane sulfonic acid	757124-72-4	4:2-FTS	46700	0.100		467
Wellington	6;2 FTS	1H,1H, 2H, 2H-Perfluorooctane sulfonic acid	27619-97-2	6:2-FTS	47400	0.100		474
Wellington	8;2 FTS	1H,1H, 2H, 2H-Perfluorodecane sulfonic acid	39108-34-4	8:2-FTS	47900	0.100		479
Wellington	br-FOSA	Perfluorooctanesulfonamide	754-91-6	PFOSA	50000	0.050		250
Wellington	br-NMeFOSA	N-methyl perfluorooctanesulfonamide	31506-32-8	NMeFOSA / N-MePFOSA	50000	0.050		250
Wellington	br-NEtFOSA	N-ethyl perfluorooctanesulfonamide	4151-50-2	NEtFOSA / N-EtPFOSA	50000	0.050		250
Wellington	br-NMeFOSAA	N-methyl perfluorooctanesulfonamidoacetic acid	2355-31-9	NMeFOSAA	50000	0.050		250
Wellington	br-NEtFOSAA	N-ethyl perfluorooctanesulfonamidoacetic acid	2991-50-6	NEtFOSAA	50000	0.050		250
Wellington	br-NMeFOSE	N-methyl perfluorooctanesulfonamidoethanol	24448-09-7	NMePFOSAE / NMeFOSE	50000	0.250		1250
Wellington	br-NMeFOSE	N-ethyl perfluorooctanesulfonamidoethanol	1691-99-2	NEtPFOSAE / NEtFOSE	50000	0.250		1250
Wellington	HFPO-DA	Hexafluoropropylene oxide dimer acid	13252-13-6	HFPO-DA / GenX	50000	0.0375		187.5
Wellington	NaDONA	4,8-Dioxa-3H-perfluorononanoic acid	919005-14-4	ADONA	47100	0.050		236
Wellington	PFEESA	Perfluoro(2-ethoxyethane)sulfonic acid	113507-82-7	PFEESA / PES	44500	0.050		223
Wellington	PF4OPeA	Perfluoro-3-methoxypropanoic acid	377-73-1	PFMPA / PFECA F	50000	0.050		250
Wellington	PF5OHxA	Perfluoro-4-methoxybutanoic acid	863090-89-5	PFMBA / PFECA A	50000	0.050		250
Wellington	3,6-OPFHpA	Nonafluoro-3,6-dioxaheptanoic acid	151772-58-6	NFDHA / PFECA B	50000	0.050		250
Wellington	9Cl-PF3ONS	9-Chlorohexadecafluoro-3-oxanonane-1-sulfonic acid	756426-58-1	9Cl-PF3ONS	46600	0.050		233
Wellington	11Cl-PF3OUdS	11-Chloroeicosafluoro-3-oxaundecane-1-sulfonic acid	763051-92-9	11Cl-PF3OUdS	47100	0.050		236
Wellington	FPrPA	3-Perfluoropropyl propanoic acid	356-02-5	3:3 FTCA	50000	0.100		500
Wellington	FPePA	2H,2H,3H,3H-Perfluorooctanoic acid	914637-49-3	5:3 FTCA	50000	0.250		1250
Wellington	FHpPA	3-Perfluoroheptyl propanoic acid	812-70-4	7:3 FTCA	50000	0.250		1250
Wellington	PFECHS	Perfluoro-4-ethylcyclohexanesulfonate	335-24-0	PFECHS	46100	0.050		231
Wellington	FBSA-I	Perfluoro-1-butanesulfonamide	30334-69-1	FBSA	50000	0.050		250
Wellington	FHxSA-I	Perlfuoro-1-hexanesulfonamide	41997-13-1	FHxSA	50000	0.050		250
Wellington	PFPrA	Perfluoropropanoic acid	422-64-0	PFPrA / PPF Acid	50000	0.250		1250
Wellington	PFODA	Perfluoro-n-octadecanoic acid	16517-11-6	PFODA	50000	0.050		250
AccuStandard	PFOS-030S	Bis(trifluoromethylsulfonyl)amine	82113-65-3	TFSI	97900	0.0250		245

DRAFT

Attachment 06 - Native PFAS Intermediate B							
Source Rgt Name	**Analyte**	**CAS#**	**Acronym**	**Conc. (ng/mL)**	**Aliquot (mL)**	**Final Volume (mL**	**Final Conc. (ng/mL)**
Native PFAS Intermediate A	Perfluorobutanoic acid	375-22-4	PFBA	500	0.1	10	5
	Perfluoropentanoic acid	2706-90-3	PFPeA	250			2.5
	Perfluorohexanoic acid	307-24-4	PFHxA	250			2.5
	Perfluoroheptanoic acid	375-85-9	PFHpA	250			2.5
	Perfluorooctanoic acid	335-67-1	PFOA	250			2.5
	Perfluorononanoic acid	375-95-1	PFNA	250			2.5
	Perfluorodecanoic acid	335-76-2	PFDA	250			2.5
	Perfluoroundecanoic acid	2058-94-8	PFUnA	250			2.5
	Perfluorododecanoic acid	307-55-1	PFDoA	250			2.5
	Perfluorotridecanoic acid	72629-94-8	PFTrDA	250			2.5
	Perfluorotetradecanoic acid	376-06-7	PFTeDA	250			2.5
	Perfluorobutanesulfonic acid	375-73-5	PFBS	221			2.21
	Perfluoropentansulfonic acid	2706-91-4	PFPeS	235			2.35
	Perfluorohexanesulfonic acid	355-46-4	PFHxS	228			2.28
	Perfluoroheptanesulfonic acid	375-92-8	PFHpS	238			2.38
	Perfluorooctanesulfonic acid	1763-23-1	PFOS	233			2.33
	Perfluorononanesulfonic acid	68259-12-1	PFNS	240			2.4
	Perfluorodecanesulfonic acid	335-77-3	PFDS	241			2.41
	Perfluorododecanesulfonic acid	79780-39-5	PFDoS	242			2.42
	1H,1H, 2H, 2H-Perfluorohexane sulfonic acid	757124-72-4	4:2-FTS	467			4.67
	1H,1H, 2H, 2H-Perfluorooctane sulfonic acid	27619-97-2	6:2-FTS	474			4.74
	1H,1H, 2H, 2H-Perfluorodecane sulfonic acid	39108-34-4	8:2-FTS	479			4.79
	Perfluorooctanesulfonamide	754-91-6	PFOSA	250			2.5
	N-methyl perfluorooctanesulfonamide	31506-32-8	NMeFOSA / N-MePFOSA	250			2.5
	N-ethyl perfluorooctanesulfonamide	4151-50-2	NEtFOSA / N-EtPFOSA	250			2.5
	N-methyl perfluorooctanesulfonamidoacetic acid	2355-31-9	NMeFOSAA	250			2.5
	N-ethyl perfluorooctanesulfonamidoacetic acid	2991-50-6	NEtFOSAA	250			2.5
	N-methyl perfluorooctanesulfonamidoethanol	24448-09-7	NMePFOSAE / NMeFOSE	1250			12.5
	N-ethyl perfluorooctanesulfonamidoethanol	1691-99-2	NEtPFOSAE / NEtFOSE	1250			12.5
	Hexafluoropropylene oxide dimer acid	13252-13-6	HFPO-DA / GenX	187.5			1.875
	4,8-Dioxa-3H-perfluorononanoic acid	919005-14-4	ADONA	236			2.36
	Perfluoro(2-ethoxyethane)sulfonic acid	113507-82-7	PFEESA / PES	223			2.23
	Perfluoro-3-methoxypropanoic acid	377-73-1	PFMPA / PFECA F	250			2.5
	Perfluoro-4-methoxybutanoic acid	863090-89-5	PFMBA / PFECA A	250			2.5
	Nonafluoro-3,6-dioxaheptanoic acid	151772-58-6	NFDHA / PFECA B	250			2.5
	9-Chlorohexadecafluoro-3-oxanonane-1-sulfonic acid	756426-58-1	9Cl-PF3ONS	233			2.33
	11-Chloroeicosafluoro-3-oxaundecane-1-sulfonic acid	763051-92-9	11Cl-PF3OUdS	236			2.36
	3-Perfluoropropyl propanoic acid	356-02-5	3:3 FTCA	500			5
	2H,2H,3H,3H-Perfluorooctanoic acid	914637-49-3	5:3 FTCA	1250			12.5
	3-Perfluoroheptyl propanoic acid	812-70-4	7:3 FTCA	1250			12.5
	Perfluoro-4-ethylcyclohexanesulfonate	335-24-0	PFECHS	231			2.31
	Perfluoro-1-butanesulfonamide	30334-69-1	FBSA	250			2.5
	Perlfuoro-1-hexanesulfonamide	41997-13-1	FHxSA	250			2.5
	Perfluoropropanoic acid	422-64-0	PFPrA / PPF Acid	1250			12.5
	Perfluoro-n-octadecanoic acid	16517-11-6	PFODA	250			2.5
	Bis(trifluoromethylsulfonyl)amine	82113-65-3	TFSI	245			2.45

DRAFT

Attachment 07 - Native PFAS CAL8 Intermediate								
Vendor	**Catalog Number**	**Analyte**	**CAS#**	**Acronym**	**Conc. (ng/mL)**	**Aliquot (mL)**	**Final Volume (mL)**	**Final Conc. (ng/mL)**
Wellington	PFBA	Perfluorobutanoic acid	375-22-4	PFBA	50000	0.100	10	500
Wellington	PFPeA	Perfluoropentanoic acid	2706-90-3	PFPeA	50000	0.050		250
Wellington	PFHxA	Perfluorohexanoic acid	307-24-4	PFHxA	50000	0.050		250
Wellington	PFHpA	Perfluoroheptanoic acid	375-85-9	PFHpA	50000	0.050		250
Wellington	br-PFOA	Perfluorooctanoic acid	335-67-1	PFOA	50000	0.050		250
Wellington	br-PFNA	Perfluorononanoic acid	375-95-1	PFNA	50000	0.050		250
Wellington	L-PFBS	Perfluorobutanesulfonic acid	375-73-5	PFBS	44200	0.050		221
Wellington	L-PFPeS	Perfluoropentansulfonic acid	2706-91-4	PFPeS	46900	0.050		235
Wellington	br-PFHxSK	Perfluorohexanesulfonic acid	355-46-4	PFHxS	45500	0.050		228
Wellington	L-PFHpS	Perfluoroheptanesulfonic acid	375-92-8	PFHpS	47600	0.050		238
Wellington	br-PFOSK	Perfluorooctanesulfonic acid	1763-23-1	PFOS	46600	0.050		233
Wellington	HFPO-DA	Hexafluoropropylene oxide dimer acid	13252-13-6	HFPO-DA / GenX	50000	0.0375		187.5

DRAFT

Attachment 08 - 1633 EIS Intermediate								
Vendor	**Catalog Number**	**Analyte**	**CAS#**	**Acronym**	**Conc. (ng/mL)**	**Aliquot (mL)**	**Final Volume**	**Final Conc. (ng/mL)**
Wellington	MPFBA	Perfluoro-n-[13C4]butanoic acid	STL00992	$^{13}C_4$-PFBA	50000	0.08	10	400
Wellington	M5PFPeA	Perfluoro-n-[13C5]pentanoic acid	STL01893	$^{13}C_5$-PFPeA	50000	0.08		400
Wellington	M5PFHxA	Perfluoro-n-[1,2,3,4,6-13C5]hexanoic acid	STL02577	$^{13}C_5$-PFHxA	50000	0.08		400
Wellington	M4PFHpA	Perfluoro-n-[1,2,3,4-13C4]heptanoic acid	STL01892	$^{13}C_4$-PFHpA	50000	0.08		400
Wellington	M8PFOA	Perfluoro-n-[13C8]octanoic acid	STL01052	$^{13}C_8$-PFOA	50000	0.08		400
Wellington	M9PFNA	Perfluoro-n-[13C9]nonanoic acid	STL02578	$^{13}C_9$-PFNA	50000	0.08		400
Wellington	M6PFDA	Perfluoro-n-[1,2,3,4,5,6-13C6]decanoic acid	STL02579	$^{13}C_6$-PFDA	50000	0.08		400
Wellington	M7PFUdA	Perfluoro-n-[1,2,3,4,5,6,7-13C7]undecanoic acid	STL02580	$^{13}C_7$-PFUnA	50000	0.08		400
Wellington	MPFDoA	Perfluoro-n-[1,2-13C2]dodecanoic acid	STL00998	$^{13}C_2$-PFDoA	50000	0.08		400
Wellington	M2PFTeDA	Perfluoro-n-[1,2-13C2]tetradecanoic acid	STL02116	$^{13}C_2$-PFTeDA	50000	0.08		400
Wellington	M3PFBS	Perfluoro-1-[2,3,4-13C3]butanesulfonic acid	STL02337	$^{13}C_3$-PFBS	46500	0.08		372
Wellington	M3PFHxS	Perfluoro-1-[1,2,3-13C3]hexanesulfonic acid	STL02581	$^{13}C_3$-PFHxS	47300	0.08		378
Wellington	M8PFOS	Perfluoro-1-[13C8]octanesulfonic acid	STL01054	$^{13}C_8$-PFOS	47800	0.08		382
Wellington	M8FOSA-I	Perfluoro-1-[13C8]octanesulfonamide	STL01056	$^{13}C_8$-PFOSA	50000	0.08		400
Wellington	d3-N-MeFOSAA	N-methyl-d3-perfluoro-1-octanesulfonamidoacetic acid	STL02118	d_3-NMeFOSAA	50000	0.2		1000
Wellington	d5-N-EtFOSAA	N-ethyl-d5-perfluoro-1-octanesulfonamidoacetic acid	STL02117	d_5-NEtFOSAA	50000	0.2		1000
Wellington	M2-4;2FTS	1H,1H,2H,2H-Perfluoro-1-[1,2-13C2]hexane sulfonic acid	STL02395	$^{13}C_2$-4:2FTS	46700	0.2		934
Wellington	M2-6;2FTS	1H,1H,2H,2H-Perfluoro-1-[1,2-13C2]octane sulfonic acid	STL02279	$^{13}C_2$-6:2FTS	47500	0.2		950
Wellington	M2-8;2FTS	1H,1H,2H,2H-Perfluoro-1-[1,2-13C2]decane sulfonic acid	STL02280	$^{13}C_2$-8:2FTS	47900	0.2		958
Wellington	M3HFPO-DA	Tetrafluoro-2-heptafluoropropoxy-13C3-propanoic acid	STL02255	$^{13}C_3$-HFPO-DA	50000	0.08		400
Wellington	d7-N-MeFOSE-M	N-methyl-d7-perfluorooctanesulfonamidoethanol	STL02277	d_7-N-MeFOSE-M	50000	0.2		1000
Wellington	d9-N-EtFOSE-M	N-ethyl-d9-perfluorooctanesulfonamidoethanol	STL02278	d_9-N-EtFOSE-M	50000	0.2		1000
Wellington	d-N-MeFOSA-M	N-ethyl-d5-perfluoro-1-octanesulfonamide	STL02704	d_5-NEtPFOSA	50000	0.08		400
Wellington	d-N-EtFOSA-M	N-methyl-d3-perfluoro-1-octanesulfonamide	STL02705	d_3-NMePFOSA	50000	0.08		400
Cambridge Isotope	CLM-11324-A-1.2	Perfluoropropanoic acid (PFPrA) ($^{13}C_3$)	STL03194	$^{13}C_3$-PFPrA	50000	0.08		400

DRAFT

Attachment 09 - 1633 NIS Intermediate								
Vendor	**Catalog Number**	**Analyte**	**CAS#**	**Acronym**	**Conc. (ng/mL)**	**Aliquot (mL)**	**Final Volume (mL)**	**Final Conc. (ng/mL)**
Wellington	M3PFBA	Perfluoro-n-[2,3,4-13C3]butanoic acid	STL02680	$^{13}C_3$-PFBA	50000	0.08	10	400
Wellington	MPFOA	Perfluoro-n-[1,2,3,4-13C4]octanoic acid	STL00990	$^{13}C_4$-PFOA	50000	0.2		1000
Wellington	MPFDA	Perfluoro-n-[1,2-13C2]decanoic acid	STL00996	$^{13}C_2$-PFDA	50000	0.08		400
Wellington	MPFOS	Perfluoro-n-[1,2,3,4-13C4]octanesulfonic acid	STL00991	$^{13}C_4$-PFOS	47800	0.08		382.4
Wellington	MPFNA	Perfluoro-n-[1,2,3,4,5-13C5] nonanoic acid	STL00995	$^{13}C_5$-PFNA	50000	0.08		400
Wellington	MPFHxA	Perfluoro-n-[1,2-13C2]hexanoic acid	STL00993	$^{13}C_2$-PFHxA	50000	0.2		1000
Wellington	MPFHxS	Perfluoro-1-hexane[18O2]sulfonic acid	STL00994	$^{18}O_2$-PFHxS	47300	0.08		378.4

DRAFT

Attachment 10 - 1633 TOP SS Intermediate								
Vendor	**Catalog Number**	**Analyte**	**CAS#**	**Acronym**	**Conc. (ng/mL)**	**Aliquot (mL)**	**Final Volume**	**Final Conc. (ng/mL)**
Wellington	M2PFOA	Perfluoro-n-(1,2-13C2)octanoic acid	STL00623	$^{13}C_2$-PFOA	50000	0.025	10	125
Wellington	MPFUdA	Perfluoro-n-(1,2-13C2)undecanoic acid	STL00997	$^{13}C_2$-PFUnA	50000	0.025		125
Wellington	M3PFPeA	Perfluoro-n-(3,4,5-13C3)pentanoic acid	STL03269	$^{13}C_3$-PFPeA	50000	0.025		125

DRAFT

Attachment 11 - 1633 Initial Calibration Standards Preparation								
Solution Name	**CAL1**	**CAL2**	**CAL3**	**CAL4**	**CAL5**	**CAL6**	**CAL7**	**CAL8**
Native PFAS CAL8 Intermediate (mL)	N/A	N/A	N/A	N/A	N/A	N/A	N/A	2.0
Native PFAS Intermediate A (mL)	N/A	N/A	0.02	0.04	0.1	0.2	0.4	N/A
Native PFAS Intermediate B (mL)	0.2	0.5	N/A	N/A	N/A	N/A	N/A	N/A
1633 TOP SS Intermediate (mL)	0.05	0.05	0.05	0.05	0.05	0.05	0.05	0.05
1633 EIS Intermediate (mL)	0.05	0.05	0.05	0.05	0.05	0.05	0.05	0.05
1633 NIS Intermediate (mL)	0.05	0.05	0.05	0.05	0.05	0.05	0.05	0.05
Final Volume (mL)	10	10	10	10	10	10	10	10

DRAFT

Attachment 12 - 1633 Initial Calibration Standard Concentrations								
	CAL1	CAL2	CAL3	CAL4	CAL5	CAL6	CAL7	CAL8
Analyte Name	Conc. (ng/ml)	Conc. (ng/ml)	Conc. (ng/ml)	Conc. (ng/ml)	Conc. (ng/ml)	Conc. (ng/ml)	Conc. (ng/ml)	Conc. (ng/ml)
PFBA	0.100	0.250	1.00	2.00	5.00	10.0	20.0	100
PFPeA	0.050	0.125	0.50	1.00	2.50	5.00	10.0	50.0
PFHxA	0.050	0.125	0.50	1.00	2.50	5.00	10.0	50.0
PFHpA	0.050	0.125	0.50	1.00	2.50	5.00	10.0	50.0
PFOA	0.050	0.125	0.50	1.00	2.50	5.00	10.0	50.0
PFNA	0.050	0.125	0.50	1.00	2.50	5.00	10.0	50.0
PFDA	0.050	0.125	0.50	1.00	2.50	5.00	10.0	N/A
PFUnA	0.050	0.125	0.50	1.00	2.50	5.00	10.0	N/A
PFDoA	0.050	0.125	0.50	1.00	2.50	5.00	10.0	N/A
PFTrDA	0.050	0.125	0.50	1.00	2.50	5.00	10.0	N/A
PFTeDA	0.050	0.125	0.50	1.00	2.50	5.00	10.0	N/A
PFBS	0.044	0.111	0.442	0.884	2.21	4.42	8.84	44.2
PFPeS	0.047	0.117	0.469	0.938	2.35	4.69	9.38	46.9
PFHxS	0.046	0.114	0.455	0.910	2.28	4.55	9.10	45.5
PFHpS	0.048	0.119	0.476	0.952	2.38	4.76	9.52	47.6
PFOS	0.047	0.117	0.466	0.932	2.33	4.66	9.32	46.6
PFNS	0.048	0.120	0.480	0.960	2.40	4.80	9.60	N/A
PFDS	0.048	0.121	0.482	0.964	2.41	4.82	9.64	N/A
PFDoS	0.048	0.121	0.484	0.968	2.42	4.84	9.68	N/A
4:2-FTS	0.093	0.234	0.934	1.87	4.67	9.34	18.7	N/A
6:2-FTS	0.095	0.237	0.948	1.90	4.74	9.48	19.0	N/A
8:2-FTS	0.096	0.240	0.958	1.92	4.79	9.58	19.2	N/A
PFOSA	0.050	0.125	0.50	1.00	2.50	5.00	10.0	N/A
NMeFOSA / N-MePFOSA	0.050	0.125	0.50	1.00	2.50	5.00	10.0	N/A
NEtFOSA / N-EtPFOSA	0.050	0.125	0.50	1.00	2.50	5.00	10.0	N/A
NMeFOSAA	0.050	0.125	0.50	1.00	2.50	5.00	10.0	N/A
NEtFOSAA	0.050	0.125	0.50	1.00	2.50	5.00	10.0	N/A
NMePFOSAE / NMeFOSE	0.250	0.625	2.50	5.00	12.5	25.0	50.0	N/A
NEtPFOSAE / NEtFOSE	0.250	0.625	2.50	5.00	12.5	25.0	50.0	N/A
HFPO-DA / GenX	0.038	0.094	0.38	0.750	1.88	3.75	7.50	37.5
ADONA	0.047	0.118	0.471	0.942	2.36	4.71	9.42	N/A
PFEESA / PES	0.045	0.111	0.445	0.890	2.23	4.45	8.90	N/A
PFMPA / PFECA F	0.050	0.125	0.50	1.00	2.50	5.00	10.0	N/A
PFMBA / PFECA A	0.050	0.125	0.50	1.00	2.50	5.00	10.0	N/A
NFDHA / PFECA B	0.050	0.125	0.50	1.00	2.50	5.00	10.0	N/A
9Cl-PF3ONS	0.047	0.117	0.466	0.93	2.33	4.66	9.32	N/A
11Cl-PF3OUdS	0.047	0.118	0.471	0.94	2.36	4.71	9.42	N/A
3:3 FTCA	0.100	0.250	1.00	2.00	5.00	10.0	20.0	N/A
5:3 FTCA	0.250	0.625	2.50	5.00	12.5	25.0	50.0	N/A
7:3 FTCA	0.250	0.625	2.50	5.00	12.5	25.0	50.0	N/A
PFECHS	0.046	0.116	0.462	0.92	2.31	4.62	9.24	N/A
FBSA	0.050	0.125	0.500	1.00	2.50	5.00	10.0	N/A
FHxSA	0.050	0.125	0.500	1.00	2.50	5.00	10.0	N/A
PFPrA / PPF Acid	0.250	0.625	2.500	5.00	12.5	25.0	50.0	N/A
PFODA	0.050	0.125	0.500	1.00	2.50	5.00	10.0	N/A
TFSI	0.049	0.122	0.490	0.98	2.45	4.90	9.79	N/A
$^{13}C_3$-PFPrA	2.0	2.0	2.0	2.0	2.0	2.0	2.0	2.0
$^{13}C_4$-PFBA	2.0	2.0	2.0	2.0	2.0	2.0	2.0	2.0
$^{13}C_5$-PFPeA	2.0	2.0	2.0	2.0	2.0	2.0	2.0	2.0
$^{13}C_5$-PFHxA	2.0	2.0	2.0	2.0	2.0	2.0	2.0	2.0
$^{13}C_4$-PFHpA	2.0	2.0	2.0	2.0	2.0	2.0	2.0	2.0
$^{13}C_8$-PFOA	2.0	2.0	2.0	2.0	2.0	2.0	2.0	2.0
$^{13}C_9$-PFNA	2.0	2.0	2.0	2.0	2.0	2.0	2.0	2.0
$^{13}C_6$-PFDA	2.0	2.0	2.0	2.0	2.0	2.0	2.0	2.0
$^{13}C_7$-PFUnA	2.0	2.0	2.0	2.0	2.0	2.0	2.0	2.0
$^{13}C_2$-PFDoA	2.0	2.0	2.0	2.0	2.0	2.0	2.0	2.0
$^{13}C_2$-PFTeDA	2.0	2.0	2.0	2.0	2.0	2.0	2.0	2.0
$^{13}C_3$-PFBS	2.0	2.0	2.0	2.0	2.0	2.0	2.0	2.0
$^{13}C_3$-PFHxS	2.0	2.0	2.0	2.0	2.0	2.0	2.0	2.0
$^{13}C_8$-PFOS	2.0	2.0	2.0	2.0	2.0	2.0	2.0	2.0
$^{13}C_8$-PFOSA	2.0	2.0	2.0	2.0	2.0	2.0	2.0	2.0
d_3-NMeFOSAA	5.0	5.0	5.0	5.0	5.0	5.0	5.0	5.0
d_5-NEtFOSAA	5.0	5.0	5.0	5.0	5.0	5.0	5.0	5.0
$^{13}C_2$-4:2FTS	5.0	5.0	5.0	5.0	5.0	5.0	5.0	5.0
$^{13}C_2$-6:2FTS	5.0	5.0	5.0	5.0	5.0	5.0	5.0	5.0
$^{13}C_2$-8:2FTS	5.0	5.0	5.0	5.0	5.0	5.0	5.0	5.0
$^{13}C_3$-HFPO-DA	2.0	2.0	2.0	2.0	2.0	2.0	2.0	2.0
d_7-N-MeFOSE-M	5.0	5.0	5.0	5.0	5.0	5.0	5.0	5.0
d_9-N-EtFOSE-M	5.0	5.0	5.0	5.0	5.0	5.0	5.0	5.0
d_5-NEtPFOSA	2.0	2.0	2.0	2.0	2.0	2.0	2.0	2.0
d_3-NMePFOSA	2.0	2.0	2.0	2.0	2.0	2.0	2.0	2.0
$^{13}C_3$-PFBA	2.0	2.0	2.0	2.0	2.0	2.0	2.0	2.0
$^{13}C_4$-PFOA	5.0	5.0	5.0	5.0	5.0	5.0	5.0	5.0
$^{13}C_2$-PFDA	2.0	2.0	2.0	2.0	2.0	2.0	2.0	2.0
$^{13}C_4$-PFOS	2.0	2.0	2.0	2.0	2.0	2.0	2.0	2.0
$^{13}C_5$-PFNA	2.0	2.0	2.0	2.0	2.0	2.0	2.0	2.0
$^{13}C_2$-PFHxA	5.0	5.0	5.0	5.0	5.0	5.0	5.0	5.0
$^{18}O_2$-PFHxS	2.0	2.0	2.0	2.0	2.0	2.0	2.0	2.0
$^{13}C_2$-PFOA	0.625	0.625	0.625	0.625	0.625	0.625	0.625	0.625
$^{13}C_2$-PFUnA	0.625	0.625	0.625	0.625	0.625	0.625	0.625	0.625
$^{13}C_3$-PFPeA	0.625	0.625	0.625	0.625	0.625	0.625	0.625	0.625

DRAFT

Attachment 13 - Bile Salts Stock Solution							
Vendor	**Catalog Number**	**Analyte**	**CAS#**	**Acronym**	**Aliquot (g)**	**Final Volume**	**Final Conc. (ng/mL)**
Sigma Aldrich	T0557-500MG	Taurodeoxycholic acid	516-50-7	TDCA	0.05	50	1000000
Sigma Aldrich	T6260-1G	Taurochenodeoxycholic acid	516-35-8	TCDCA	0.05		950000
Calbiochem	580549-1GM	Tauroursodeoxycholic acid	14605-22-2	TUDCA	0.05		1000000

DRAFT

Attachment 14 - Bile Salts Intermediate							
Source Rgt Name	**Analyte**	**CAS#**	**Acronym**	**Conc. (ng/mL)**	**Aliquot (mL)**	**Final Volume**	**Final Conc. (ng/mL)**
Bile Salts Stock Solution	Taurodeoxycholic acid	516-50-7	TDCA	1000000	1	4	250000
	Taurochenodeoxycholic acid	516-35-8	TCDCA	950000			237500
	Tauroursodeoxycholic acid	14605-22-2	TUDCA	1000000			250000

DRAFT

Attachment 15 - Bile Salts Working Solution							
Source Rgt Name	**Analyte**	**CAS#**	**Acronym**	**Conc. (ng/mL)**	**Aliquot (mL)**	**Final Volume**	**Final Conc. (ng/mL)**
Bile Salts Intermediate	Taurodeoxycholic acid	516-50-7	TDCA	250000	0.1	5	5000
	Taurochenodeoxycholic acid	516-35-8	TCDCA	237500			4750
	Tauroursodeoxycholic acid	14605-22-2	TUDCA	250000			5000

DRAFT

Attachment 16 - 1633 Window-Defining Matrix Standard							
Source Rgt. Name	**Analyte**	**CAS#**	**Acronym**	**Conc. (ng/mL)**	**Aliquot (mL)**	**Final Volume* (mL)**	**Final Conc. (ng/mL)**
Bile Salts Working Solution	Taurodeoxycholic acid	516-50-7	TDCA	5000	0.05	10	25
	Taurochenodeoxycholic acid	516-35-8	TCDCA	4750			23.8
	Tauroursodeoxycholic acid	14605-22-2	TUDCA	5000			25

DRAFT

Attachment 17 - Native 1633 Mid-Level Spike							
Source Rgt. Name	**Analyte**	**CAS#**	**Acronym**	**Conc. (ng/mL)**	**Aliquot (mL)**	**Final Volume**	**Final Conc. (ng/mL)**
Native PFAS Intermediate A	Perfluorobutanoic acid	375-22-4	PFBA	500	4	10	200
	Perfluoropentanoic acid	2706-90-3	PFPeA	250			100
	Perfluorohexanoic acid	307-24-4	PFHxA	250			100
	Perfluoroheptanoic acid	375-85-9	PFHpA	250			100
	Perfluorooctanoic acid	335-67-1	PFOA	250			100
	Perfluorononanoic acid	375-95-1	PFNA	250			100
	Perfluorodecanoic acid	335-76-2	PFDA	250			100
	Perfluoroundecanoic acid	2058-94-8	PFUnA	250			100
	Perfluorododecanoic acid	307-55-1	PFDoA	250			100
	Perfluorotridecanoic acid	72629-94-8	PFTrDA	250			100
	Perfluorotetradecanoic acid	376-06-7	PFTeDA	250			100
	Perfluorobutanesulfonic acid	375-73-5	PFBS	221			88.4
	Perfluoropentansulfonic acid	2706-91-4	PFPeS	235			93.8
	Perfluorohexanesulfonic acid	355-46-4	PFHxS	228			91.0
	Perfluoroheptanesulfonic acid	375-92-8	PFHpS	238			95.2
	Perfluorooctanesulfonic acid	1763-23-1	PFOS	233			93.2
	Perfluorononanesulfonic acid	68259-12-1	PFNS	240			96.0
	Perfluorodecanesulfonic acid	335-77-3	PFDS	241			96.4
	Perfluorododecanesulfonic acid	79780-39-5	PFDoS	242			96.8
	1H,1H, 2H, 2H-Perfluorohexane sulfonic acid	757124-72-4	4:2-FTS	467			187
	1H,1H, 2H, 2H-Perfluorooctane sulfonic acid	27619-97-2	6:2-FTS	474			190
	1H,1H, 2H, 2H-Perfluorodecane sulfonic acid	39108-34-4	8:2-FTS	479			192
	Perfluorooctanesulfonamide	754-91-6	PFOSA	250			100
	N-methyl perfluorooctanesulfonamide	31506-32-8	NMeFOSA / N-MePFOSA	250			100
	N-ethyl perfluorooctanesulfonamide	4151-50-2	NEtFOSA / N-EtPFOSA	250			100
	N-methyl perfluorooctanesulfonamidoacetic acid	2355-31-9	NMeFOSAA	250			100
	N-ethyl perfluorooctanesulfonamidoacetic acid	2991-50-6	NEtFOSAA	250			100
	N-methyl perfluorooctanesulfonamidoethanol	24448-09-7	NMePFOSAE / NMeFOSE	1250			500
	N-ethyl perfluorooctanesulfonamidoethanol	1691-99-2	NEtPFOSAE / NEtFOSE	1250			500
	Hexafluoropropylene oxide dimer acid	13252-13-6	HFPO-DA / GenX	187.5			75.0
	4,8-Dioxa-3H-perfluorononanoic acid	919005-14-4	ADONA	236			94.2
	Perfluoro(2-ethoxyethane)sulfonic acid	113507-82-7	PFEESA / PES	223			89.0
	Perfluoro-3-methoxypropanoic acid	377-73-1	PFMPA / PFECA F	250			100
	Perfluoro-4-methoxybutanoic acid	863090-89-5	PFMBA / PFECA A	250			100
	Nonafluoro-3,6-dioxaheptanoic acid	151772-58-6	NFDHA / PFECA B	250			100
	9-Chlorohexadecafluoro-3-oxanonane-1-sulfonic acid	756426-58-1	9Cl-PF3ONS	233			93.2
	11-Chloroeicosafluoro-3-oxaundecane-1-sulfonic acid	763051-92-9	11Cl-PF3OUdS	236			94.2
	3-Perfluoropropyl propanoic acid	356-02-5	3:3 FTCA	500			200
	2H,2H,3H,3H-Perfluorooctanoic acid	914637-49-3	5:3 FTCA	1250			500
	3-Perfluoroheptyl propanoic acid	812-70-4	7:3 FTCA	1250			500
	Perfluoro-4-ethylcyclohexanesulfonate	335-24-0	PFECHS	231			92.2
	Perfluoro-1-butanesulfonamide	30334-69-1	FBSA	250			100
	Perlfuoro-1-hexanesulfonamide	41997-13-1	FHxSA	250			100
	Perfluoropropanoic acid	422-64-0	PFPrA / PPF Acid	1250			500
	Perfluoro-n-octadecanoic acid	16517-11-6	PFODA	250			100
	Bis(trifluoromethylsulfonyl)amine	82113-65-3	TFSI	245			97.9

DRAFT

Attachment 18 - Native 1633 Low-Level Spike							
Source Rgt. Name	**Analyte**	**CAS#**	**Acronym**	**Conc. (ng/mL)**	**Aliquot (mL)**	**Final Volume**	**Final Conc. (ng/mL)**
Native PFAS Intermediate A	Perfluorobutanoic acid	375-22-4	PFBA	500	0.5	10	25.00
	Perfluoropentanoic acid	2706-90-3	PFPeA	250			12.50
	Perfluorohexanoic acid	307-24-4	PFHxA	250			12.50
	Perfluoroheptanoic acid	375-85-9	PFHpA	250			12.50
	Perfluorooctanoic acid	335-67-1	PFOA	250			12.50
	Perfluorononanoic acid	375-95-1	PFNA	250			12.50
	Perfluorodecanoic acid	335-76-2	PFDA	250			12.50
	Perfluoroundecanoic acid	2058-94-8	PFUnA	250			12.50
	Perfluorododecanoic acid	307-55-1	PFDoA	250			12.50
	Perfluorotridecanoic acid	72629-94-8	PFTrDA	250			12.50
	Perfluorotetradecanoic acid	376-06-7	PFTeDA	250			12.50
	Perfluorobutanesulfonic acid	375-73-5	PFBS	221			11.05
	Perfluoropentansulfonic acid	2706-91-4	PFPeS	235			11.73
	Perfluorohexanesulfonic acid	355-46-4	PFHxS	228			11.38
	Perfluoroheptanesulfonic acid	375-92-8	PFHpS	238			11.90
	Perfluorooctanesulfonic acid	1763-23-1	PFOS	233			11.65
	Perfluorononanesulfonic acid	68259-12-1	PFNS	240			12.00
	Perfluorodecanesulfonic acid	335-77-3	PFDS	241			12.05
	Perfluorododecanesulfonic acid	79780-39-5	PFDoS	242			12.10
	1H,1H, 2H, 2H-Perfluorohexane sulfonic acid	757124-72-4	4:2-FTS	467			23.35
	1H,1H, 2H, 2H-Perfluorooctane sulfonic acid	27619-97-2	6:2-FTS	474			23.70
	1H,1H, 2H, 2H-Perfluorodecane sulfonic acid	39108-34-4	8:2-FTS	479			23.95
	Perfluorooctanesulfonamide	754-91-6	PFOSA	250			12.50
	N-methyl perfluorooctanesulfonamide	31506-32-8	NMeFOSA / N-MePFOSA	250			12.50
	N-ethyl perfluorooctanesulfonamide	4151-50-2	NEtFOSA / N-EtPFOSA	250			12.50
	N-methyl perfluorooctanesulfonamidoacetic acid	2355-31-9	NMeFOSAA	250			12.50
	N-ethyl perfluorooctanesulfonamidoacetic acid	2991-50-6	NEtFOSAA	250			12.50
	N-methyl perfluorooctanesulfonamidoethanol	24448-09-7	NMePFOSAE / NMeFOSE	1250			62.50
	N-ethyl perfluorooctanesulfonamidoethanol	1691-99-2	NEtPFOSAE / NEtFOSE	1250			62.50
	Hexafluoropropylene oxide dimer acid	13252-13-6	HFPO-DA / GenX	187.5			9.38
	4,8-Dioxa-3H-perfluorononanoic acid	919005-14-4	ADONA	235.5			11.78
	Perfluoro(2-ethoxyethane)sulfonic acid	113507-82-7	PFEESA / PES	223			11.13
	Perfluoro-3-methoxypropanoic acid	377-73-1	PFMPA / PFECA F	250			12.50
	Perfluoro-4-methoxybutanoic acid	863090-89-5	PFMBA / PFECA A	250			12.50
	Nonafluoro-3,6-dioxaheptanoic acid	151772-58-6	NFDHA / PFECA B	250			12.50
	9-Chlorohexadecafluoro-3-oxanonane-1-sulfonic acid	756426-58-1	9Cl-PF3ONS	233			11.65
	11-Chloroeicosafluoro-3-oxaundecane-1-sulfonic acid	763051-92-9	11Cl-PF3OUdS	235.5			11.78
	3-Perfluoropropyl propanoic acid	356-02-5	3:3 FTCA	500			25.00
	2H,2H,3H,3H-Perfluorooctanoic acid	914637-49-3	5:3 FTCA	1250			62.50
	3-Perfluoroheptyl propanoic acid	812-70-4	7:3 FTCA	1250			62.50
	Perfluoro-4-ethylcyclohexanesulfonate	335-24-0	PFECHS	230.5			11.53
	Perfluoro-1-butanesulfonamide	30334-69-1	FBSA	250			12.50
	Perlfuoro-1-hexanesulfonamide	41997-13-1	FHxSA	250			12.50
	Perfluoropropanoic acid	422-64-0	PFPrA / PPF Acid	1250			62.50
	Perfluoro-n-octadecanoic acid	16517-11-6	PFODA	250			12.50
	Bis(trifluoromethylsulfonyl)amine	82113-65-3	TFSI	244.75			12.24

DRAFT

Attachment 19 - 1633 ICV Working Standard							
Source Rgt. Name	Analyte	CAS#	Acronym	Conc. (ng/mL)	Aliquot (mL)	Final Volume	Final Conc. (ng/mL)
Native PFAS Intermediate A	Perfluorobutanoic acid	375-22-4	PFBA	500	0.050	10	2.50
	Perfluoropentanoic acid	2706-90-3	PFPeA	250			1.25
	Perfluorohexanoic acid	307-24-4	PFHxA	250			1.25
	Perfluoroheptanoic acid	375-85-9	PFHpA	250			1.25
	Perfluorooctanoic acid	335-67-1	PFOA	250			1.25
	Perfluorononanoic acid	375-95-1	PFNA	250			1.25
	Perfluorodecanoic acid	335-76-2	PFDA	250			1.25
	Perfluoroundecanoic acid	2058-94-8	PFUnA	250			1.25
	Perfluorododecanoic acid	307-55-1	PFDoA	250			1.25
	Perfluorotridecanoic acid	72629-94-8	PFTrDA	250			1.25
	Perfluorotetradecanoic acid	376-06-7	PFTeDA	250			1.25
	Perfluorobutanesulfonic acid	375-73-5	PFBS	221			1.105
	Perfluoropentansulfonic acid	2706-91-4	PFPeS	235			1.173
	Perfluorohexanesulfonic acid	355-46-4	PFHxS	228			1.138
	Perfluoroheptanesulfonic acid	375-92-8	PFHpS	238			1.190
	Perfluorooctanesulfonic acid	1763-23-1	PFOS	233			1.165
	Perfluorononanesulfonic acid	68259-12-1	PFNS	240			1.200
	Perfluorodecanesulfonic acid	335-77-3	PFDS	241			1.205
	Perfluorododecanesulfonic acid	79780-39-5	PFDoS	242			1.210
	1H,1H, 2H, 2H-Perfluorohexane sulfonic acid	757124-72-4	4:2-FTS	467			2.34
	1H,1H, 2H, 2H-Perfluorooctane sulfonic acid	27619-97-2	6:2-FTS	474			2.37
	1H,1H, 2H, 2H-Perfluorodecane sulfonic acid	39108-34-4	8:2-FTS	479			2.40
	Perfluorooctanesulfonamide	754-91-6	PFOSA	250			1.25
	N-methyl perfluorooctanesulfonamide	31506-32-8	NMeFOSA / N-MePFOSA	250			1.25
	N-ethyl perfluorooctanesulfonamide	4151-50-2	NEtFOSA / N-EtPFOSA	250			1.25
	N-methyl perfluorooctanesulfonamidoacetic acid	2355-31-9	NMeFOSAA	250			1.25
	N-ethyl perfluorooctanesulfonamidoacetic acid	2991-50-6	NEtFOSAA	250			1.25
	N-methyl perfluorooctanesulfonamidoethanol	24448-09-7	NMePFOSAE / NMeFOSE	1250			6.25
	N-ethyl perfluorooctanesulfonamidoethanol	1691-99-2	NEtPFOSAE / NEtFOSE	1250			6.25
	Hexafluoropropylene oxide dimer acid	13252-13-6	HFPO-DA / GenX	187.5			0.938
	4,8-Dioxa-3H-perfluorononanoic acid	919005-14-4	ADONA	236			1.178
	Perfluoro(2-ethoxyethane)sulfonic acid	113507-82-7	PFEESA / PES	223			1.113
	Perfluoro-3-methoxypropanoic acid	377-73-1	PFMPA / PFECA F	250			1.25
	Perfluoro-4-methoxybutanoic acid	863090-89-5	PFMBA / PFECA A	250			1.25
	Nonafluoro-3,6-dioxaheptanoic acid	151772-58-6	NFDHA / PFECA B	250			1.25
	9-Chlorohexadecafluoro-3-oxanonane-1-sulfonic acid	756426-58-1	9Cl-PF3ONS	233			1.165
	11-Chloroeicosafluoro-3-oxaundecane-1-sulfonic acid	763051-92-9	11Cl-PF3OUdS	236			1.178
	3-Perfluoropropyl propanoic acid	356-02-5	3:3 FTCA	500			2.50
	2H,2H,3H,3H-Perfluorooctanoic acid	914637-49-3	5:3 FTCA	1250			6.25
	3-Perfluoroheptyl propanoic acid	812-70-4	7:3 FTCA	1250			6.25
	Perfluoro-4-ethylcyclohexanesulfonate	335-24-0	PFECHS	231			1.153
	Perfluoro-1-butanesulfonamide	30334-69-1	FBSA	250			1.25
	Perlfuoro-1-hexanesulfonamide	41997-13-1	FHxSA	250			1.25
	Perfluoropropanoic acid	422-64-0	PFPrA / PPF Acid	1250			6.25
	Perfluoro-n-octadecanoic acid	16517-11-6	PFODA	250			1.25
	Bis(trifluoromethylsulfonyl)amine	82113-65-3	TFSI	245			1.224
1633 TOP SS Intermediate	Perfluoro-n-(1,2-13C2)octanoic acid	STL00623	$^{13}C_2$-PFOA	125	0.050		0.625
	Perfluoro-n-(1,2-13C2)undecanoic acid	STL00997	$^{13}C_2$-PFUnA	125			0.625
	Perfluoro-n-(3,4,5-13C3)pentanoic acid	STL03269	$^{13}C_3$-PFPeA	125			0.625
1633 EIS Intermediate	Perfluoro-n-[13C4]butanoic acid	STL00992	$^{13}C_4$-PFBA	400	0.050		2.00
	Perfluoro-n-[13C5]pentanoic acid	STL01893	$^{13}C_5$-PFPeA	400			2.00
	Perfluoro-n-[1,2,3,4,6-13C5]hexanoic acid	STL02577	$^{13}C_5$-PFHxA	400			2.00
	Perfluoro-n-[1,2,3,4-13C4]heptanoic acid	STL01892	$^{13}C_4$-PFHpA	400			2.00
	Perfluoro-n-[13C8]octanoic acid	STL01052	$^{13}C_8$-PFOA	400			2.00
	Perfluoro-n-[13C9]nonanoic acid	STL02578	$^{13}C_9$-PFNA	400			2.00
	Perfluoro-n-[1,2,3,4,5,6-13C6]decanoic acid	STL02579	$^{13}C_6$-PFDA	400			2.00
	Perfluoro-n-[1,2,3,4,5,6,7-13C7]undecanoic acid	STL02580	$^{13}C_7$-PFUnA	400			2.00
	Perfluoro-n-[1,2-13C2]dodecanoic acid	STL00998	$^{13}C_2$-PFDoA	400			2.00
	Perfluoro-n-[1,2-13C2]tetradecanoic acid	STL02116	$^{13}C_2$-PFTeDA	400			2.00
	Perfluoro-1-[2,3,4-13C3]butanesulfonic acid	STL02337	$^{13}C_3$-PFBS	372			1.86
	Perfluoro-1-[1,2,3-13C3]hexanesulfonic acid	STL02581	$^{13}C_3$-PFHxS	378			1.89
	Perfluoro-1-[13C8]octanesulfonic acid	STL01054	$^{13}C_8$-PFOS	382			1.91
	Perfluoro-1-[13C8]octanesulfonamide	STL01056	$^{13}C_8$-PFOSA	400			2.00
	N-methyl-d3-perfluoro-1-octanesulfonamidoacetic acid	STL02118	d_3-NMeFOSAA	1000			5.00
	N-ethyl-d5-perfluoro-1-octanesulfonamidoacetic acid	STL02117	d_5-NEtFOSAA	1000			5.00
	1H,1H,2H,2H-Perfluoro-1-[1,2-13C2]hexane sulfonic acid	STL02395	$^{13}C_2$-4:2FTS	934			4.67
	1H,1H,2H,2H-Perfluoro-1-[1,2-13C2]octane sulfonic acid	STL02279	$^{13}C_2$-6:2FTS	950			4.75
	1H,1H,2H,2H-Perfluoro-1-[1,2-13C2]decane sulfonic acid	STL02280	$^{13}C_2$-8:2FTS	958			4.79
	Tetrafluoro-2-heptafluoropropoxy-13C3-propanoic acid	STL02255	$^{13}C_3$-HFPO-DA	400			2.00
	N-methyl-d7-perfluorooctanesulfonamidoethanol	STL02277	d_7-N-MeFOSE-M	1000			5.00
	N-ethyl-d9-perfluorooctanesulfonamidoethanol	STL02278	d_9-N-EtFOSE-M	1000			5.00
	N-ethyl-d5-perfluoro-1-octanesulfonamide	STL02704	d_5-NEtPFOSA	400			2.00
	N-methyl-d3-perfluoro-1-octanesulfonamide	STL02705	d_3-NMePFOSA	400			2.00
	Perfluoropropanoic acid (PFPrA) ($^{13}C_3$)	STL03194	$^{13}C_3$-PFPrA	400			2.00
1633 NIS Intermediate	Perfluoro-n-[2,3,4-13C3]butanoic acid	STL02680	$^{13}C_3$-PFBA	400	0.050		2.00
	Perfluoro-n-[1,2,3,4-13C4]octanoic acid	STL00990	$^{13}C_4$-PFOA	1000			5.00
	Perfluoro-n-[1,2-13C2]decanoic acid	STL00996	$^{13}C_2$-PFDA	400			2.00
	Perfluoro-n-[1,2,3,4-13C4]octanesulfonic acid	STL00991	$^{13}C_4$-PFOS	382			1.91
	Perfluoro-n-[1,2,3,4,5-13C5] nonanoic acid	STL00995	$^{13}C_5$-PFNA	400			2.00
	Perfluoro-n-[1,2-13C2]hexanoic acid	STL00993	$^{13}C_2$-PFHxA	1000			5.00
	Perfluoro-1-hexane[18O2]sulfonic acid	STL00994	$^{18}O_2$-PFHxS	378			1.89

DRAFT

Attachment 20 - Purchased Standards					
Vendor	Cat. No.	Analyte	CAS#	Acronym	Conc. (ng/ml)
Wellington	PFBA	Perfluorobutanoic acid	375-22-4	PFBA	50000
Wellington	PFPeA	Perfluoropentanoic acid	2706-90-3	PFPeA	50000
Wellington	PFHxA	Perfluorohexanoic acid	307-24-4	PFHxA	50000
Wellington	PFHpA	Perfluoroheptanoic acid	375-85-9	PFHpA	50000
Wellington	br-PFOA	Perfluorooctanoic acid	335-67-1	PFOA	50000
Wellington	br-PFNA	Perfluorononanoic acid	375-95-1	PFNA	50000
Wellington	PFDA	Perfluorodecanoic acid	335-76-2	PFDA	50000
Wellington	PFUdA	Perfluoroundecanoic acid	2058-94-8	PFUnA	50000
Wellington	MPFDOA	Perfluorododecanoic acid	307-55-1	PFDoA	50000
Wellington	PFTrDA	Perfluorotridecanoic acid	72629-94-8	PFTrDA	50000
Wellington	PFTeDA	Perfluorotetradecanoic acid	376-06-7	PFTeDA	50000
Wellington	L-PFBS	Perfluorobutanesulfonic acid	375-73-5	PFBS	44200
Wellington	L-PFPeS	Perfluoropentansulfonic acid	2706-91-4	PFPeS	46900
Wellington	br-PFHxSK	Perfluorohexanesulfonic acid	355-46-4	PFHxS	45500
Wellington	L-PFHpS	Perfluoroheptanesulfonic acid	375-92-8	PFHpS	47600
Wellington	br-PFOSK	Perfluorooctanesulfonic acid	1763-23-1	PFOS	46600
Wellington	L-PFNS	Perfluorononanesulfonic acid	68259-12-1	PFNS	48000
Wellington	L-PFDS	Perfluorodecanesulfonic acid	335-77-3	PFDS	48200
Wellington	L-PFDoS	Perfluorododecanesulfonic acid	79780-39-5	PFDoS	48400
Wellington	4;2 FTS	1H,1H, 2H, 2H-Perfluorohexane sulfonic acid	757124-72-4	4:2-FTS	46700
Wellington	6;2 FTS	1H,1H, 2H, 2H-Perfluorooctane sulfonic acid	27619-97-2	6:2-FTS	47400
Wellington	8;2 FTS	1H,1H, 2H, 2H-Perfluorodecane sulfonic acid	39108-34-4	8:2-FTS	47900
Wellington	br-FOSA	Perfluorooctanesulfonamide	754-91-6	PFOSA	50000
Wellington	br-NMeFOSA	N-methyl perfluorooctanesulfonamide	31506-32-8	NMeFOSA / N-MePFOSA	50000
Wellington	br-NEtFOSA	N-ethyl perfluorooctanesulfonamide	4151-50-2	NEtFOSA / N-EtPFOSA	50000
Wellington	br-NMeFOSAA	N-methyl perfluorooctanesulfonamidoacetic acid	2355-31-9	NMeFOSAA	50000
Wellington	br-NEtFOSAA	N-ethyl perfluorooctanesulfonamidoacetic acid	2991-50-6	NEtFOSAA	50000
Wellington	br-NMeFOSE	N-methyl perfluorooctanesulfonamidoethanol	24448-09-7	NMePFOSAE / NMeFOSE	50000
Wellington	br-NEtFOSE	N-ethyl perfluorooctanesulfonamidoethanol	1691-99-2	NEtPFOSAE / NEtFOSE	50000
Wellington	HFPO-DA	Hexafluoropropylene oxide dimer acid	13252-13-6	HFPO-DA / GenX	50000
Wellington	NaDONA	4,8-Dioxa-3H-perfluorononanoic acid	919005-14-4	ADONA	47100
Wellington	PFEESA	Perfluoro(2-ethoxyethane)sulfonic acid	113507-82-7	PFEESA / PES	44500
Wellington	PF4OPeA	Perfluoro-3-methoxypropanoic acid	377-73-1	PFMPA / PFECA F	50000
Wellington	PF5OHxA	Perfluoro-4-methoxybutanoic acid	863090-89-5	PFMBA / PFECA A	50000
Wellington	3,6-OPFHpA	Nonafluoro-3,6-dioxaheptanoic acid	151772-58-6	NFDHA / PFECA B	50000
Wellington	9Cl-PF3ONS	9-Chlorohexadecafluoro-3-oxanonane-1-sulfonic acid	756426-58-1	9Cl-PF3ONS	46600
Wellington	11Cl-PF3OUdS	11-Chloroeicosafluoro-3-oxaundecane-1-sulfonic acid	763051-92-9	11Cl-PF3OUdS	47100
Wellington	FPrPA	3-Perfluoropropyl propanoic acid	356-02-5	3:3 FTCA	50000
Wellington	FPePA	2H,2H,3H,3H-Perfluorooctanoic acid	914637-49-3	5:3 FTCA	50000
Wellington	FHpPA	3-Perfluoroheptyl propanoic acid	812-70-4	7:3 FTCA	50000
Wellington	PFECHS	Perfluoro-4-ethylcyclohexanesulfonate	335-24-0	PFECHS	46100
Wellington	FBSA-I	Perfluoro-1-butanesulfonamide	30334-69-1	FBSA	50000
Wellington	FHxSA-I	Perlfuoro-1-hexanesulfonamide	41997-13-1	FHxSA	50000
Wellington	PFPrA	Perfluoropropanoic acid	422-64-0	PFPrA / PPF Acid	50000
Wellington	PFODA	Perfluoro-n-octadecanoic acid	16517-11-6	PFODA	50000
AccuStandard	PFOS-030S	Bis(trifluoromethylsulfonyl)amine	82113-65-3	TFSI	97900
Wellington	MPFBA	Perfluoro-n-[13C4]butanoic acid	STL00992	$^{13}C_4$-PFBA	50000
Wellington	M5PFPeA	Perfluoro-n-[13C5]pentanoic acid	STL01893	$^{13}C_5$-PFPeA	50000
Wellington	M5PFHxA	Perfluoro-n-[1,2,3,4,6-13C5]hexanoic acid	STL02577	$^{13}C_5$-PFHxA	50000
Wellington	M4PFHpA	Perfluoro-n-[1,2,3,4-13C4]heptanoic acid	STL01892	$^{13}C_4$-PFHpA	50000
Wellington	M8PFOA	Perfluoro-n-[13C8]octanoic acid	STL01052	$^{13}C_8$-PFOA	50000
Wellington	M9PFNA	Perfluoro-n-[13C9]nonanoic acid	STL02578	$^{13}C_9$-PFNA	50000
Wellington	M6PFDA	Perfluoro-n-[1,2,3,4,5,6-13C6]decanoic acid	STL02579	$^{13}C_6$-PFDA	50000
Wellington	M7PFUdA	Perfluoro-n-[1,2,3,4,5,6,7-13C7]undecanoic acid	STL02580	$^{13}C_7$-PFUnA	50000
Wellington	MPFDoA	Perfluoro-n-[1,2-13C2]dodecanoic acid	STL00998	$^{13}C_2$-PFDoA	50000
Wellington	M2PFTeDA	Perfluoro-n-[1,2-13C2]tetradecanoic acid	STL02116	$^{13}C_2$-PFTeDA	50000
Wellington	M3PFBS	Perfluoro-1-[2,3,4-13C3]butanesulfonic acid	STL02337	$^{13}C_3$-PFBS	46500
Wellington	M3PFHxS	Perfluoro-1-[1,2,3-13C3]hexanesulfonic acid	STL02581	$^{13}C_3$-PFHxS	47300
Wellington	M8PFOS	Perfluoro-1-[13C8]octanesulfonic acid	STL01054	$^{13}C_8$-PFOS	47800
Wellington	M8FOSA-I	Perfluoro-1-[13C8]octanesulfonamide	STL01056	$^{13}C_8$-PFOSA	50000
Wellington	d3-N-MeFOSAA	N-methyl-d3-perfluoro-1-octanesulfonamidoacetic acid	STL02118	d_3-NMeFOSAA	50000
Wellington	d5-N-EtFOSAA	N-ethyl-d5-perfluoro-1-octanesulfonamidoacetic acid	STL02117	d_5-NEtFOSAA	50000
Wellington	M2-4;2FTS	1H,1H,2H,2H-Perfluoro-1-[1,2-13C2]hexane sulfonic acid	STL02395	$^{13}C_2$-4:2FTS	46700
Wellington	M2-6;2FTS	1H,1H,2H,2H-Perfluoro-1-[1,2-13C2]octane sulfonic acid	STL02279	$^{13}C_2$-6:2FTS	47500
Wellington	M2-8;2FTS	1H,1H,2H,2H-Perfluoro-1-[1,2-13C2]decane sulfonic acid	STL02280	$^{13}C_2$-8:2FTS	47900
Wellington	M3HFPO-DA	Tetrafluoro-2-heptafluoropropoxy-13C3-propanoic acid	STL02255	$^{13}C_3$-HFPO-DA	50000
Wellington	d7-N-MeFOSE-M	N-methyl-d7-perfluorooctanesulfonamidoethanol	STL02277	d_7-N-MeFOSE-M	50000
Wellington	d9-N-EtFOSE-M	N-ethyl-d9-perfluorooctanesulfonamidoethanol	STL02278	d_9-N-EtFOSE-M	50000
Wellington	d-N-MeFOSA-M	N-ethyl-d5-perfluoro-1-octanesulfonamide	STL02704	d_5-NEtPFOSA	50000
Wellington	d-N-EtFOSA-M	N-methyl-d3-perfluoro-1-octanesulfonamide	STL02705	d_3-NMePFOSA	50000
Cambridge Isotope	CLM-11324-A-1.2	Perfluoropropanoic acid (PFPrA) ($^{13}C_3$)	STL03194	$^{13}C_3$-PFPrA	50000
Wellington	M3PFBA	Perfluoro-n-[2,3,4-13C3]butanoic acid	STL02680	$^{13}C_3$-PFBA	50000
Wellington	MPFOA	Perfluoro-n-[1,2,3,4-13C4]octanoic acid	STL00990	$^{13}C_4$-PFOA	50000
Wellington	MPFDA	Perfluoro-n-[1,2-13C2]decanoic acid	STL00996	$^{13}C_2$-PFDA	50000
Wellington	MPFOS	Perfluoro-n-[1,2,3,4-13C4]octanesulfonic acid	STL00991	$^{13}C_4$-PFOS	47800
Wellington	MPFNA	Perfluoro-n-[1,2,3,4,5-13C5] nonanoic acid	STL00995	$^{13}C_5$-PFNA	50000
Wellington	MPFHxA	Perfluoro-n-[1,2-13C2]hexanoic acid	STL00993	$^{13}C_2$-PFHxA	50000
Wellington	MPFHxS	Perfluoro-1-hexane[18O2]sulfonic acid	STL00994	$^{18}O_2$-PFHxS	47300
Wellington	M2PFOA	Perfluoro-n-(1,2-13C2)octanoic acid	STL00623	$^{13}C_2$-PFOA	50000
Wellington	MPFUdA	Perfluoro-n-(1,2-13C2)undecanoic acid	STL00997	$^{13}C_2$-PFUnA	50000
Wellington	M3PFPeA	Perfluoro-n-(3,4,5-13C3)pentanoic acid	STL03269	$^{13}C_3$-PFPeA	50000
Sigma Aldrich	T0557-500MG	Taurodeoxycholic acid	516-50-7	TDCA	neat
Sigma Aldrich	T6260-1G	Taurochenodeoxycholic acid	516-35-8	TCDCA	neat
Calbiochem	580549-1GM	Tauroursodeoxycholic acid	14605-22-2	TUDCA	neat

DRAFT

Table 7. IPR/OPR/LLOPR Acceptance Limits for Target Analytes in Solid, Biosolid, and Tissue Matrices

	Solid and Biosolid Matrices[1]			Tissue Matrix[1]		
	IPR			IPR		
Compound	Mean Recovery (%)	RSD (%)	OPR/LLOPR Recovery (%)	Mean Recovery (%)	RSD (%)	OPR/LLOPR Recovery (%)
PFBA	70 - 140	17	70 - 140	70 - 135	20	60 - 140
PFPeA	70 - 140	26	60 - 150	70 - 130	20	60 - 145
PFHxA	70 - 135	23	65 - 140	70 - 140	20	60 - 160
PFHpA	70 - 140	21	65 - 145	70 - 140	20	60 - 145
PFOA	70 - 140	23	70 - 150	70 - 130	25	60 - 150
PFNA	65 - 145	24	70 - 155	70 - 140	20	60 - 145
PFDA	70 - 145	26	70 - 155	70 - 135	20	60 - 150
PFUnA	70 - 145	26	70 - 155	70 - 135	20	60 - 155
PFDoA	70 - 145	25	70 - 150	70 - 135	20	60 - 140
PFTrDA	55 - 160	26	65 - 150	55 - 160	20	60 - 150
PFTeDA	70 - 145	24	65 - 150	70 - 140	25	60 - 140
PFBS	60 - 145	25	65 - 145	70 - 145	20	60 - 150
PFPeS	65 - 140	29	55 - 160	70 - 150	20	60 - 145
PFHxS	65 - 145	28	60 - 150	70 - 140	25	60 - 155
PFHpS	70 - 140	27	65 - 155	70 - 145	20	60 - 140
PFOS	70 - 135	27	65 - 160	70 - 135	30	60 - 160
PFNS	70 - 140	27	55 - 140	60 - 130	20	45 - 140
PFDS	50 - 150	31	40 - 155	55 - 135	20	50 - 140
PFDoS	40 - 140	40	25 - 160	25 - 145	45	25 - 140
4:2FTS	70 - 135	27	60 - 150	65 - 140	30	55 - 150
6:2FTS	60 - 160	50	55 - 200	70 - 140	25	60 - 150
8:2FTS	70 - 140	27	70 - 150	70 - 150	25	60 - 170
PFOSA	70 - 140	19	70 - 140	70 - 140	20	60 - 150
NMeFOSA	65 - 145	26	70 - 155	70 - 140	30	60 - 160
NEtFOSA	70 - 135	19	70 - 140	70 - 140	40	60 - 150
NMeFOSAA	65 - 145	31	65 - 155	70 - 140	20	60 - 145
NEtFOSAA	60 - 150	31	65 - 165	70 - 140	25	60 - 145
NMeFOSE	70 - 140	19	70 - 140	60 - 150	20	40 - 180
NEtFOSE	70 - 135	17	70 - 135	70 - 145	40	60 - 205
HFPO-DA	70 - 140	25	70 - 145	70 - 140	25	60 - 145
ADONA	70 - 155	26	70 - 160	70 - 145	20	55 - 165
PFMPA	70 - 140	25	30 - 140	70 - 145	40	25 - 145
PFMBA	55 - 145	33	60 - 150	70 - 140	20	60 - 150
NFDHA	45 - 145	27	60 - 155	70 - 155	30	60 - 180
9Cl-PF3ONS	65 - 135	23	70 - 150	70 - 140	20	60 - 170
11Cl-PF3OUdS	50 - 135	31	45 - 160	65 - 140	20	50 - 170
PFEESA	70 - 140	20	70 - 140	70 - 145	25	50 - 150
3:3FTCA	45 - 155	32	45 - 130	55 - 130	25	30 - 140
5:3FTCA	70 - 135	28	60 - 130	70 - 145	20	60 - 160
7:3FTCA	70 - 145	39	60 - 150	70 - 155	20	60 - 200

[1] The recovery limits apply to the target analyte results for IPR, OPR, and LLOPR samples for solid, biosolids, and tissue matrices. Data were derived from the multi-laboratory validation study and are therefore the limits required for this method.

DRAFT

Table 8. Acceptance Limits for EIS and NIS Compounds in Soil-Sediment, Tissue, and Biosolid Matrices and Associated QC Samples

EIS Compound[1]	Soil/Sediment Samples[2] Recovery (%)	Tissue Samples[2] Recovery (%)	Biosolid Samples[2] Recovery (%)
$^{13}C_4$-PFBA	8[3] - 130	5[3] - 130	5[3] - 130
$^{13}C_5$-PFPeA	35 - 130	10 - 185	35 - 130
$^{13}C_5$-PFHxA	40 - 130	25 - 170	40 – 130
$^{13}C_4$-PFHpA	40 - 130	25 - 150	40 – 130
$^{13}C_8$-PFOA	40 - 130	25 - 150	40 – 130
$^{13}C_9$-PFNA	40 - 130	35 - 185	40 – 145
$^{13}C_6$-PFDA	40 - 130	30 - 150	40 – 130
$^{13}C_7$-PFUnA	40 - 130	30 - 180	40 – 130
$^{13}C_2$-PFDoA	40 - 130	35 - 180	40 – 130
$^{13}C_2$-PFTeDA	20 - 130	20 - 160	10 - 160
$^{13}C_3$-PFBS	40 - 135	25 - 190	40 - 150
$^{13}C_3$-PFHxS	40 - 130	35 - 175	40 - 140
$^{13}C_8$-PFOS	40 - 130	40 - 160	40 - 130
$^{13}C_2$-4:2FTS	40 - 165	30 - 300	40 - 300
$^{13}C_2$-6:2FTS	40 - 215	35 - 300	40 - 300
$^{13}C_2$-8:2FTS	40 - 275	40 - 365	40 - 300
$^{13}C_8$-PFOSA	40 - 130	25 - 180	20 - 140
D_3-NMeFOSA	10 - 130	5[4] - 130	20 - 130
D_5-NEtFOSA	10 - 130	5[4]- 130	20 - 130
D_3-NMeFOSAA	40 - 135	30 - 250	30 – 150
D_5-NEtFOSAA	40 - 150	30 - 235	20 - 140
D_7-NMeFOSE	20 - 130	5[4] - 160	25 - 130
D_9-NEtFOSE	15 - 130	5[4] - 130	20 - 130
$^{13}C_3$-HFPO-DA	40 - 130	20 - 185	40 - 130
$^{13}C_3$-PFBA	50 - 200	50 - 200	50 - 200
$^{13}C_2$-PFHxA			
$^{13}C_4$-PFOA			
$^{13}C_5$-PFNA			
$^{13}C_2$-PFDA			
$^{18}O_2$-PFHxS			
$^{13}C_4$-PFOS			

[1] Limits apply to the EIS and NIS recoveries from samples of all solid, biosolid, and tissue matrices.

[2] The recovery limits for the EIS compounds were derived by EPA from the solid, tissue, and biosolids sample data from multi-laboratory validation study. To simplify laboratory operations, EPA has applied the same EIS recovery limits used for field sample analyses to the EIS recoveries in the method blank, IPR, OPR, and LLOPR samples. There are no IPR mean or RSD criteria for the EIS compounds.

[3] Recovery of $^{13}C_4$-PFBA, can be problematic in some soil, tissue, and biosolids samples. Although the lower limits for recovery for these EISs are set below 10%, laboratories should routinely track recoveries of these EISs and take reasonable steps to ensure that recoveries are at least 10% in the majority of samples.

[4] Recoveries of D_3-NMeFOSA, D_5-NEtFOSA, D_7-NMeFOSE, and D_9-NEtFOSE can be problematic in tissue samples. The 5% the lower limit for recovery for these EISs may not be achievable for all laboratories in tissue samples. Any result associated with an EIS recovery below 5% should be considered estimated.

DRAFT

APPENDIX F

Resumes of Key Personnel

DRAFT

PROFESSIONAL PROFILE



CONTACT INFORMATION
Main: (631) 232-2600
Direct: (631) 630-2415
Email: ldolginko@rouxinc.com
Website: www.rouxinc.com

209 Shafter Street
Islandia, NY 11749

EDUCATION
BS, Geology, SUNY Oneonta College, 2012
MS, Geology, SUNY Binghamton University, 2014

Lauren Dolginko

Senior Geologist I

EXPERIENCE SUMMARY
Nine years of experience: Senior, Project, and Staff Geologist at Roux, Islandia, NY.

TECHNICAL SPECIALTIES
Design, implementation, and management of Remedial Investigations and Remedial Actions for regulatory programs including New York State Department of Environmental Conservation Brownfield Cleanup Program (NYSDEC BCP) and New York City Office of Environmental Remediation (NYCOER) sites. Management of due diligence Site Assessments; preparation and management of BCP Applications, Remedial Investigation Work Plans, Remedial Investigation Reports, Remedial Action Work Plans, and Remedial Action Reports; investigation and evaluation of petroleum, polychlorinated biphenyl (PCB), and per- and poly fluoroalkyl substances (PFAS)-related contamination; and management of large-scale soil excavation projects including demolition, waste characterization, and construction activities.

REPRESENTATIVE PROJECTS

- Project manager for an affordable housing redevelopment site enrolled in the NYSDEC BCP, located in the Hunts Point neighborhood of the Bronx, New York. The site was formally used as a juvenile detention center. This project included due diligence (Phase I and Phase II investigations), remedial investigations (soil, groundwater, and soil vapor), site-wide in situ a waste characterization sampling program to characterize and properly dispose of over 62,000 tons of contaminated soil. Responsibilities also included the implementation and a NYSDEC-approved Remedial Action Work Plan and attainment of a Certificate of Completion under the NYSDEC BCP. The site will be redeveloped into a 100% affordable housing mixed-use campus that includes 740 residential units, 53,000 SF of community space, 15,000 SF of commercial space, and 260 parking spaces. Additional redevelopment responsibilities included coordination and attainment of New York City Department of Environmental Protection discharge permit for dewatering during construction activities and coordination with New York City Office of Environmental Remediation to meet the requirements of a Noise Attenuation and Air Quality E-Designation.

- Project manager for an affordable housing and community art center redevelopment site enrolled in the NYSDEC BCP, located in Brownsville, New York. The site is approximately 1.31 acres and was formerly used for automobile repair, furniture/cabinet manufacturing, residential, and various commercial spaces. Project responsibilities included successful completion of a NYSDEC BCP Eligibility investigation, acceptance into the NYSDEC BCP, approval of the Remedial Investigation Work Plan (RIWP), implementation of the RIWP, and preparation and implementation of an in-situ waste characterization sampling plan for approximately 22,000 CY of soil. Coordination with NYSDEC will continue through Remedial Action Work Plan (RAWP) preparation, RAWP approval, and environmental oversight during redevelopment of the property.

- Project manager for an affordable housing redevelopment under NYCDEP jurisdiction located in the Bedford-Stuyvesant neighborhood of Brooklyn. Responsibilities included environmental oversight and ensuring compliance with the NYCDEP-approved Remedial Action Plan (RAP), development and implementation of an in-situ waste characterization sampling plan for approximately 5,000 CY of soil, support through offsite disposal and soil management coordination, coordination with foundation contractors during submittal review for vapor barrier and sub-slab depressurization (SSDS) construction, and vapor barrier and SSDS installation inspections. The property will be redeveloped into community facility space and 60 affordable housing residential units.

DRAFT

- Project manager for neighboring sites enrolled in the NYSDEC BCP, located along the Harlem River in the Mott Haven neighborhood of the Bronx, New York. Site contamination included historic fill and petroleum associated with 18 underground storage tanks (USTs), hydraulic lifts, and an oil/water separator. Responsibilities included the preparation and implementation of the NYSDEC-approved RIWP and RAWP, management during construction operations to ensure successful implementation of remedial elements including the proper offsite disposal of over 70,000 tons of contaminated soil, and receipt of a Certificate of Completion under the NYSDEC BCP. Additional redevelopment responsibilities included support during obtainment of a State Pollutant Discharge Elimination System (SPDES) Permit, NYSDEC Water Withdrawal Permit for construction dewatering, and shoreline permitting. The sites will be redeveloped to include over 34,000 square feet (SF) of public waterfront parkland, over 1,350 apartments, a portion of which include affordable housing units, 15,000 SF of retail space, 598 parking spaces, and a technology-oriented community center.
- Project manager for an affordable housing redevelopment under NYCDEP jurisdiction located in the Bushwick neighborhood of Brooklyn. Responsibilities included environmental oversight and ensuring compliance with the NYCDEP-approved Remedial Action Plan (RAP), support through offsite disposal of approximately 2,000 CY of soil, and coordination with foundation contractors during submittal review for vapor barrier installation, and vapor barrier compliance inspections. The property will be redeveloped into community facility space and 155 affordable housing residential units.
- Project manager for the redevelopment of a former powerplant located in the Gowanus neighborhood of Brooklyn, New York. The site is enrolled in the NYSDEC BCP and was remediated to allow for restricted residential use. The industrial site history and proximity to the Gowanus Canal Superfund Site requires a United States Environmental Protection Agency (USEPA)-approved remediation. Project responsibilities included management and disposal of over 30,000 tons of non-hazardous soil and over 8,000 tons of Toxic Substances Control Act (TSCA)-regulated hazardous soil, health and safety oversight, and oversight of contractors during implementation of the NYSDEC-approved Remedial Action Work Plan and Site Management Plan. Additional redevelopment coordination includes obtainment of a NYCDEP Industrial Wastewater Permit, asbestos containing material (ACM) abatement coordination and oversight, and coordination and oversight during installation of a new steel sheet pile bulkhead along the Gowanus Canal.
- Project manager for the redevelopment of a former railyard and freight terminal in Sunset Park, Brooklyn, New York. The redevelopment spans over 30-acres and is under multi-agency jurisdiction including the NYCDEP, NYSDEC under the BCP, and NYSDEC under the State Superfund Program. The portion of the site enrolled in the NYSDEC BCP and will be remediated to allow for future industrial use. Project responsibilities include BCP application preparation; Remedial Investigation Work Plan development and implementation; Remedial Investigation Report preparation; Interim Remedial Measure Work Plan preparation; excavation and construction oversight; and work plan compliance monitoring. NYCDEP coordination includes the preparation of a Remedial Action Plan and Health and Safety Plan; and work plan compliance monitoring. Additional responsibilities include Tidal Wetland Adjacent Area jurisdiction determination support, Tidal Wetland Permit Application preparation, and ensuring compliance of the Site Management Plan during improvement work to the State Superfund Site.
- Project manager for redevelopment of a Federal Superfund Site located on Long Island, New York, for future commercial use. Project responsibilities include coordination and compliance with NYSDEC and USEPA Site Management Plans, support during preparation of the Environmental Assessment Form for the local Town Department of Environmental Resources, infiltration/percolation testing for future stormwater system design, soil management specification preparation, and construction oversight and reporting to all environmental agencies.
- Project manager during the redevelopment of an over 65-acre property formerly utilized as a petroleum oil terminal for over 50 years in Perth Amboy, New Jersey. Site redevelopment will include the demolition of over 30 aboveground storage tanks (ASTs) ranging from 500 gallons to over 10 million gallons, and associated piping, support structures, and repair garage, onsite reuse of over 200,000 CY of soil, and import of over 350,000 CY of soil in order to construct a new 900,000 SF logistics warehouse. Environmental coordination with New Jersey Department of Environmental Protection (NJDEP) includes Phase I/Preliminary Assessment (PA) preparation, Phase II ESA implementation and report preparation, completion of soil sampling in accordance with NJDEP soil sampling protocols/regulatory requirements, preparation of a Remedial Action Workplan (RAW), and remediation oversight.
- Project manager for an over 20-acre property located in Jersey City, New Jersey under adjusted direct oversight of the NJDEP. Redevelopment of the property includes the demolition of three existing onsite warehouse buildings, onsite reuse of over 13,000 CY of demolition debris, onsite reuse of approximately 5,000 CY of soil, and import of over 150,000 CY of soil in order to construct a new 400,000 SF logistics warehouse. Onsite

DRAFT

remediation includes the preparation of an Area of Concern (AOC)-specific Self-Implementing PCB Clean-up Plan, implementation of the PCB remediation in accordance with TSCA-regulations, proper offsite disposal of TSCA-regulated waste, and implementation of institutional and engineering controls in accordance with USEPA. Additional Site-wide remediation includes the installation of a Site-wide cap and deed notice in accordance with NJDEP Technical Requirements for Site Remediation.

- Project manager for the reconstruction of 1,500 linear feet of esplanade along the East River beneath the Brooklyn Bridge in Manhattan, New York. Responsibilities included coordination with the NYCDEP, New York City Economic Development Corporation (NYCEDC), and the redevelopment team to ensure compliance with the NYCDEP-approved Remedial Action Plan and Construction Health and Safety Plan; completion of an environmental summary report; implementation of a NYCDEP-approved Phase II Environmental Site Assessment; completion of Stormwater Pollution Prevention Plan (SWPPP) inspections and construction oversight; and support and coordination to ensure compliance with the NYSDEC tidal wetland permit. Reconstruction includes updating and improving the existing walkways, enhancing the public's access to the waterfront, restoration and replacement of the existing bulkhead, and improving upon the coastal resiliency of the site.
- Project manager for several redevelopment sites requiring soil transfers totaling over 20,000 cubic yards between sites in and outside of regulatory agencies. Responsibilities included coordination with the New York City Office of Environmental Remediation (NYCOER) Clean Soil Bank and NYSDEC, management and implementation of soil sampling programs in accordance with NYSDEC Part 360 and DER-10, including emerging contaminants (1,4-dioxane and PFAS).
- Field manager at a 1,300-acre former aluminum smelter site in Columbia Falls, Montana, listed as a Superfund site. Field work was completed in accordance with a USEPA-approved Remedial Investigation/Feasibility Study and Sampling and Analysis Plan including the collection of soil samples to characterize and investigate the contaminants of potential concern associated with former industrial uses at the site and investigated contamination levels within former wastewater percolation ponds.
- Field manager for bedrock core drilling for non-aqueous phase liquid (NAPL) delineation at a former manufacturing facility in Queens, New York. Oversight included inspection of bedrock cores for primary and secondary fractures, evidence of contamination, and completion of rock quality designation (RQD) calculations. Project also included oversight and inspection during the installation of the grout secant wall containment area to cut off NAPL source area. Secant wall oversight included, implementation of the Community Air Monitoring Plan (CAMP), health and safety oversight of worker breathing zone, and inspection of drilling secant wall installation to ensure hydraulic seal. The former manufacturing facility was remediated to allow for restricted residential use and was redeveloped into a mixed-used building consisting of 1,800 residential units.
- Field and remedial construction manager for the largest ongoing redevelopment project in New York. Project included subcontractor oversight and health and safety oversight during utility clearance, soil boring installation, and in situ waste characterization sampling. Additional responsibilities consisted of waste disposal and construction management oversight, support for soil excavation, and ensuring compliance with the Site Environmental Management Plan.
- Field manager for an environmental subsurface investigation in Enfield, Connecticut. Project responsibilities included managing subcontractors and health and safety oversight during the investigation of multiple former dry cleaners. Subcontractor oversight was completed during utility clearance, soil boring installation, Membrane Interface Probe/Cone Penetration Test soil screening, and groundwater monitoring well installation. The investigation of the former dry cleaners included the delineation of Tetrachloroethylene (PCE) and Trichloroethylene (TCE) through soil, groundwater, and soil vapor sampling. Investigation responsibilities included soil lithology classification, soil vapor pin installation, preparation of soil boring logs using gINT software, and assistance with project planning and report preparation.
- Field manager responsible for construction and excavation oversight on Roosevelt Island, New York. Responsibilities included coordination between multiple general contractors by attending weekly construction meetings, excavation support and soil inspection, groundwater dewatering oversight, soil sampling, CAMP support, and weekly SWPPP inspections.
- Field manager for a NYCOER Voluntary Cleanup Program (VCP) Remedial Investigation for the redevelopment of a shopping mall in Staten Island, New York. Project responsibilities included health and safety oversight and management of subcontractors during utility clearance, soil boring installation, groundwater monitoring well installation, and soil vapor point installation. Coordinated and managed a field team to complete soil, groundwater, and soil vapor sampling (volatile organic compounds [VOCs] and methane). Office coordination included the preparation of soil boring logs using gINT software and assistance with project planning and report preparation.
- Field manager for in situ waste characterization of over 32,000 CY of soil and collection of endpoint samples in accordance

DRAFT

with the NYCOER-approved investigation work plan for a redevelopment site in Astoria, Queens, New York. Responsibilities included health and safety oversight and management of subcontractors during utility clearance and soil boring installation. Completed soil lithology classification and collection of waste characterization and endpoint soil samples.

- Support to Expert Witness for an ongoing case between a major insurance carrier and a large multi-national chemical manufacturer. The case involved categorizing past costs for 12 chemical sites across the country. Assisted in the preparation of expert report on behalf of insurance carrier (Defendant).

  Complaint No. 84 Civ. 1968 (JSR); U.S. District Court, Southern District of New York.

PROFESSIONAL TRAININGS

OSHA 40-Hour HAZWOPER Training, 2014

OSHA Eight-Hour Refresher Training, Certificate Current

OSHA Ten-Hour Construction Outreach Training, 2015

OSHA 30-hour Construction Safety Training, 2019

Transit Worker Identification Credential Card Holder

DRAFT

PROFESSIONAL PROFILE



CONTACT INFORMATION

Main: (631) 232-2600
Direct: (631) 630-2388
Email: fcherena@rouxinc.com
Website: www.rouxinc.com

209 Shafter Street
Islandia, NY 11749

EDUCATION

BA, Geology, Colgate University, 2003

PROFESSIONAL LICENSES

New York Licensed Professional Geologist #720
Connecticut Licensed Environmental Professional #610
Accredited AHERA Inspector, 2004
NJ UST Subsurface Evaluator Certification #491925
Waterfront Edge Design Guidelines Professional

Frank Cherena, PG, LEP, WEDG

National Director of Real Estate Services

Vice President | Principal Geologist

EXPERIENCE SUMMARY

Twenty years of experience: Vice President/Principal Geologist with Roux, Islandia, New York; Staff Geologist with RTP Environmental Associates, Inc., Green Brook, New Jersey.

TECHNICAL SPECIALTIES

Conducted, managed, or overseen Phase I and Phase II investigations and remediation at contaminated sites, specializing in developing innovative cost-saving solutions that focus on integrating remedies into redevelopment scenarios. Experience working with multiple agencies and stakeholders including negotiation and coordination with lenders, tenants, and community stakeholders to secure funding and approvals.

REPRESENTATIVE PROJECTS

- Principal-in-charge of large university tech development project in New York City. The project consists of the demolition and decommissioning of a former hospital building, and excavation for redevelopment of four separate buildings for the first phase of campus construction. Environmental considerations on the project included site assessment, remediation design and oversight, SDPES permitting (construction dewatering and geothermal well discharge), soil characterization for reuse and capping of soils. Coordinated with NYCDEP, and other project stakeholders concerning community protection and monitoring concerns.
- Principal-in-charge of redevelopment of a former powerplant into an industrial arts complex. Remediation consisted of removal and containment of TSCA-regulated PCB-impacted soils, groundwater, and building material, and remediation waste. Successfully obtained Certificate of Completion for NYSDEC BCP, clean up and continue to coordinate Site redevelopment activities under a Site Management Plan. Included significant coordination and correspondence with USEPA to negotiate installation of a consent order for bulkhead installation along the Gowanus Canal Superfund Site.
- Principal-in-charge of redevelopment of shopping mall in Staten Island, New York. The Site will consist of the construction of two commercial out parcel buildings, a new parking deck, and an expansion of the existing mall building. Areas of concern include historical fill, site-wide soil contamination (arsenic and pesticides). In addition, also responsible for agency coordination with FDNY, NYSDEC, and NYCOER for mitigation of methane and chlorinated volatile organic compounds vapor issues.
- Principal-in-charge for the redevelopment of a 5-acre live-work-play campus in Hunts Point, Bronx. The residential component of the Project is comprised of 100% affordable housing and is currently enrolled in the NYSDEC BCP. Mr. Cherena has also negotiated/coordinated with lenders, coordinated with multiple disciplines on the design team to create a RAP to comply with NYCOER air/noise requirements, and assisted in remedial design and estimation.
- Principal-in-charge for new development of a large regional mall in Norwalk, Connecticut with underground parking. The proposed redevelopment will result in the construction of retail shops, restaurants, hotel, and entertainment. Previous usage of the property included over 30 different parcels including three establishments, gasoline filling stations, fuel oil terminal storage, hazardous waste disposal areas. The project includes investigation and subsequent remediation of petroleum and hazardous waste releases, filing of the Environmental Conditions Assessment Form (ECAF) associated with the three transfer act parcels, and coordination with the CT DEEP and CT DECD to obtain CT Brownfields Grant funds.

DRAFT

- Principal-in-charge for two adjoining multifamily NYSDEC BCP redevelopment sites in Mott Haven, Bronx, New York along the Harlem River. Project includes characterization, excavation, and disposal of over 40,000 tons of soil, support for obtaining a SPDES discharge permit for construction water, along with attending public meetings and creating public participation plans. Project tasks include community air monitoring, shoreline permitting, and construction monitoring while minimizing cost impact by sharing resources between both projects.
- Principal-in-charge for the largest redevelopment project in New York City (over $4.5 billion). Project includes Phase I and Phase II ESAs (investigation of soil, groundwater, and soil vapor) at over 75 properties; Construction support for excavation of one million cubic yards of soil including implementing an in situ waste characterization program; Environmental support for demolition, asbestos and lead abatement, site remediation using In Situ Chemical Oxidation, and relocating of an active 9-acre 100-year old railyard; Property acquisition support throughout the project (7 city blocks); and Agency support for NYSDEC, NYCDEP, MTA (LIRR/NYCT), and ESDC. The environmental data was used as an integral component of the New York State Environmental Quality Review Act (SEQRA) final Environmental Impact Statement (EIS). The project encompasses 336,000 sq ft of office space, 6.4 million sq ft of residential space, an 18,000 seat sports and entertainment venue: the Barclays Center (home of the Nets professional basketball team), 247,000 sq ft of retail space, a 165,000 square-foot hotel, and over 8 acres of intricately designed publicly accessible open space.
- Principal-in-charge of redevelopment and rehabilitation of the Nassau Coliseum Event Center in Uniondale, Long Island, New York. Services included Phase I and Phase II ESA to obtain approvals and entitlements, along with providing consulting services for asbestos abatement and operations and maintenance. Also was responsible for diesel generator tank removal and replacement tank design and installation.
- Principal-in-charge for a remedial investigation and real estate transaction negotiation for a contaminated former industrial property in Glen Cove, Long Island, New York. Activities included due diligence including document review and historical research to develop and implement a cost efficient investigation scope that was able to identify presence of contamination that was used to negotiate property transaction. Investigation was also designed to develop red mediation and construction budget to support future mixed use redevelopment of the over 12 acre property.
- Principal-in-charge of numerous due diligence projects for owners, developers, managers, municipalities, and lenders at commercial and industrial properties throughout the Northeast. Activities included performance of UST evaluations and closures, hot spot remediations, Phase I and Phase II Site Assessments, vapor intrusion studies and mitigation, lead based paint, asbestos and hazardous materials surveys, interaction with regulatory agencies on behalf of clients and development of remedial cost estimates for planning and negotiation.
- Principal-in-charge for investigation and review of a former electroplating facility in Bay Shore, New York with chlorinated solvent DNAPL. Activities included historical document review, subsurface investigation, and coordination with outside legal counsel and NYSDEC.
- Project manager for a property transfer support project at a heavily contaminated state-of-the-art distribution facility in the Bronx, New York. The site was a former MGP being handled under the VCP in central office, the site had an open spill under the regional spills group and the site was attempting to apply to the BCP through the regional office. Roux performed a Phase I for the buyer, a Phase II and remedial cost estimate for the owner and negotiated with the buyer's consultant and NYSDEC to limit the scope of the investigation and cleanup.
- Principal-in-charge of NYSDEC BCP redevelopment project in Island Park, Long Island, New York. Property was the location of a former oil terminal with extensive degraded petroleum contamination. Contracted services included, management of contaminated soil, import of recycled soil to bring the site above the flood plain, and negotiation with the NYSDEC. Project remediation schedule was extremely tight, and a COC was achieved before the requisite deadline.
- Served as Environmental Professional on hundreds of Phase I Environmental Site Assessments according to ASTM E1527-00, ASTM E1527-05, and ASTM E1527-13 for due diligence of large retail shopping centers, industrial facilities, and office buildings. Associated activities included agency contact, database management and interpretation, report preparation, and recommendations for additional work.
- Implemented GIS analysis and mapping for a remedial study and alternative analysis report (AAR) for an active petroleum storage terminal in Buffalo, New York under jurisdiction of the NYSDEC. The AAR required spatial analyses in order to categorize and analyze contaminant data from multiple investigations, investigate remedial alternatives, and to help focus ongoing additional investigations.

PROFESSIONAL TRAININGS

OSHA 40-Hour Hazardous Materials Training, 2003

OSHA 8-Hour Supervisor Training, 2004

DRAFT

PROFESSIONAL PROFILE



CONTACT INFORMATION

Main: (631) 232-2600
Direct: (631) 630-2346
Email: cmcguckin@rouxinc.com
Website: www.rouxinc.com

209 Shafter Street
Islandia, NY 11749

EDUCATION

BCE, Civil Engineering,
University of Delaware, 1987
MBA, Management, Adelphi
University, 1992

PROFESSIONAL LICENSES

Professional Engineer:
New York, New Jersey, Pennsylvania, Rhode Island, Connecticut, Vermont, Virginia, North Carolina, Ohio, Michigan, and Montana

Charles J. McGuckin, PE

Vice President | Principal Engineer

EXPERIENCE SUMMARY

Over thirty years of experience: Principal, Senior and Project Engineer with Roux Associates, Inc.; President of Remedial Engineering, P.C.; and Design Engineer at Dvirka and Bartilucci Consulting Engineers.

TECHNICAL SPECIALTIES

Engineering design of soil and groundwater remediation systems. Brownfields clean-up plans, stormwater studies, and engineered natural treatment systems.

REPRESENTATIVE PROJECTS

- Principal Engineer for remedial investigation scoping, fate and transport analysis, and feasibility study preparation for a 1300+ acre Former Aluminum Smelter USEPA Superfund Site, Montana. Due to the size, complexity, and unique exposure areas of the Site it was broken up into multiple decision units including landfills, percolation ponds, operational areas, river area, soil, and groundwater. The contaminants of concern included metals, PAHs, cyanide, and fluoride. Remedial technologies evaluated in detail included landfill capping, groundwater extraction and treatment, pond and river dredging, soil excavation, slurry wall containment, in situ stabilization, and in situ groundwater treatment. Detailed effectiveness, implementability, and cost evaluations were prepared to support preferred remedial alternatives for each decision unit.
- Principal Engineer for remedial action implementation for a 2.5-acre former subway transit power station along the Gowanus Canal, Brooklyn, New York. The project remedial action was completed under an extremely tight deadline to obtain the certificate of completion under the NYSDEC BCP program. The project also involves close coordination with USEPA due to the adjacent canal superfund status. The investigation required in depth review of historic facility operations and sampling of subsurface tunnel structures. The remedy included excavation of PCB impacted soils, LNAPL recovery, shoreline stabilization, concrete scarification, sewer cleaning and capping. The project has required close coordination with the development team to ensure management of impacted materials in conformance with the Site Management Plan.
- Principal Engineer for the preparation of field implementation plans, construction monitoring, and Engineers Certification Report for a former manufactured gas Plant (MGP) site in West Chelsea, Manhattan, New York. The site was one of the first projects completed under the NYS Brownfields Clean-up Program. The remedy included soil excavation and offsite thermal treatment, a sheet pile barrier wall, a vapor barrier, and basement ventilation system. A comprehensive air monitoring program was conducted due to the concerns over coal tar residue emissions and odors on the surrounding community. The remedy was incorporated into the design and construction of the headquarters office building of an international media company.
- Principal engineer for the preparation of the feasibility study, IRM plans, and remedial design/remedial action plans for a 40-acre former manufacturing facility in Rensselaer, New York. IRM Soil remediation included excavation of over 10,000 cubic yards of CVOC and metals source material for disposal at multiple facilities based on waste characteristics. Basement cleaning was performed in three large buildings to remove accumulated process sludges. Lagoon closure plans included sediment removal, dewatering, soil washing, and soil capping. The final remedy for the site includes a groundwater perimeter containment trench and 40 gpm treatment system for metals and VOCs and a 9-acre vegetated cap for a former landfill.

DRAFT

- Principal Engineer for the feasibility studies and remedial action work plans for multiple operable units of a large railyard located in Sunnyside, Queens, New York under the NYSDEC Inactive hazardous waste program. For the former engine house and maintenance area unit, pre-design studies included product plume thickness data collection and modeling, ex situ biopiles treatment, in situ enhanced bioremediation, and in situ chemical oxidation. The final design consisted of decontamination and removal of structures, excavation of hot spot soils for PCBs and lead, UST closures, a dual phase high vacuum extraction system and in situ bioremediation.
- Project Engineer for the design and construction management of a 600 gpm groundwater extraction and treatment system to prevent offsite migration at a petroleum storage and pipeline transfer facility in Providence, Rhode Island. The treatment system was designed to remove iron, BTEX, and naphthalene from the groundwater to below surface water discharge standards for the Providence River. The system processes consisted of equalization, aeration, de-aeration, flocculation, clarification, air stripping, dual media filtration, granular activated carbon adsorption (liquid and vapor phase), and sludge thickening and dewatering. The system included an outfall diffuser designed in accordance with the CORMIX computer model.
- Senior Engineer responsible for the design, construction management, and O&M of a 60,000-gpd constructed wetlands treatment system for a former manufacturing facility in Virginia. The 16-acre treatment system was designed within an existing phragmites wetland to remove zinc and iron from landfill leachate prior to discharge to an adjacent creek. The treatment system consisted of alkalinity producing cells, toxic ponds, compost and limestone berms, anaerobic cells, and aerobic cells. The design included a 400-foot reinforced earthen dike together with hydraulic control structures and piping to maintain cell water levels and flow rates. The system also includes a pump station and force main for both effluent discharge and irrigation purposes. Joint wetlands and local permit approvals were obtained for the project.
- Senior Engineer for the performance of a feasibility study and remedial design for the closure of a concrete oil/water separator filled with refinery sludge and demolition materials impacted with lead at a former refinery in Providence, Rhode Island. Remedial alternatives were developed and evaluated including capping and containment using a perimeter slurry wall, sheet piling or concrete wall sealing; excavation and disposal; and in situ solidification. The capping and containment using a slurry wall alternative was selected for implementation of the remedial design. The design consisted of removal and replacement of existing monitoring wells, sealing of separator wall openings, a 2-acre multi-layer cap, a 1200-foot long by 30-foot deep soil-bentonite slurry wall, and a perimeter drainage swale. The multi-layer cap included a 40-mil HDPE geomembrane and a geosynthetic clay liner. The slurry wall was keyed into the existing clay confining layer beneath the separator. The design incorporated disposal of an additional 10,000 cubic yards of petroleum impacted soil under the cap.
- Principal Engineer for environmental consulting support services for a large landfill O&M contract under review by the New York City Department of Investigation. The work entailed reviewing the scope of routine vs. non-routine work performed over a one-year period for compliance with contract requirements. The O&M Work included routine cover maintenance, groundwater and gas monitoring, landfill gas extraction, major system repairs and waste handling. Memos of findings were prepared assessing acceptability of work, compliance with permit regulations and providing recommendations for improvements.
- Principal Engineer for the independent engineering review of change orders for the New York MTA Office of the Inspector General associated with electric utility substations reconstruction damaged during the 2012 Superstorm Sandy. The cost review focused on contracting procedures, waste classification of impacted structures and soils, proper waste management and disposal. Findings were compiled in a report to determine if costs were legitimate and justifiable and providing recommendations for improved specifications for bidding and of management waste handling contracts.
- Principal Engineer for remedial action plan implementation oversight and certification for the CornellTech campus development on Roosevelt Island, New York. The first phase of the campus development included lead paint and ACM abatement and demolition of the former Goldwater Hospital, construction of six main campus buildings, new utilities, roadways, and lawn/landscaped areas. Responsibilities include oversight of soil/subsurface structures excavation handling, disposal, and reuse; community air monitoring; dewatering permit compliance; and SWPPP inspections.
- Senior and Principal Engineer for the decommissioning and decontamination of a pharmaceutical facility covering seven city blocks as a part of a NYSDEC Voluntary Cleanup Agreement in Brooklyn, New York. The former office and laboratory complex would be decontaminated for reuse as a school and small business space. Multiple other buildings were demolished. Responsibilities included preparation of interior abatement plans to address mercury, lead and PCBs in building materials and review of Interim Remedial Measure (IRM) work plans for lead, benzene and mercury-contaminated soil excavation and disposal. Groundwater remediation design

DRAFT

included air sparge/soil vapor extraction, in situ oxidation and a reactive barrier wall using colloidal carbon and ZVI.

- Principal Engineer for the performance of a Brownfields Demonstration Pilot Program in the Hamlet of New Cassel for the Town of North Hempstead, New York. Under an EPA grant, Roux Associates created an inventory of 50 potential commercial/industrial properties within New Cassel and evaluated these properties based on perceived contamination and potential for redevelopment/reuse. Eight sites exhibiting the greatest potential for redevelopment were selected to perform Phase I Environmental Site Assessments. Of these eight sites, four sites were selected for Brownfield Site investigations to identify the nature and extent of contamination in soil and groundwater and provide potential remedial alternatives and cleanup costs to revitalize these properties. The Brownfields Demonstration Pilot Program also included community outreach activities to promote a unified approach to the redevelopment of Brownfields in new Cassel.
- Principal Engineer responsible for engineering certification of all remediation activities related to the seven-city-block Barclay's Arena and Atlantic Yards redevelopment in Brooklyn, New York. This multi-billion-dollar redevelopment includes the Arena, which will be focal point of the largest redevelopment project in Brooklyn, consisting of an urban complex of housing, commercial and retail space, as well as several acres of landscaped public open space. The existing properties being redeveloped are residential, commercial, and industrial properties, including a large railroad yard. Engineering certification included multiple RAWPs under NYSDEC Spills Program, UST removals, soil excavation, in situ groundwater treatment and remedy oversight services. The project also includes ACM abatement, building demolition, soil pre-waste-classification, coordination (with the receiving facilities), and oversight of the removal of 1,000,000 cubic yards of soil (~550,000 yards removed to date), representing one of the largest excavation and soil removal projects performed in New York City.
- Principal Engineer responsible for the preparation of the remediation completion report at Captain's Cove former municipal landfill State Superfund Site located in Glen Cove, New York. This work has been performed in accordance with Title 3 of the NYS Environmental Quality Bond Act under contract to the City of Glen Cove. Design elements included excavation plans, radiological waste monitoring, demo debris and waste separation and screening, dewatering water management, waste disposal, and site restoration. Additional work included the delisting of a six acre "clean" portion of the site to allow the development of a ferry terminal and esplanade and development of alternative cleanup standards consistent with future site uses. Site remediation will accommodate site redevelopment as a commercial waterfront and operating ferry service and seaport area.
- Principal Engineer providing program management of interior building materials surveys for 22 residential buildings along the south shore of long island under an Army Corps of Engineers contract for dune reconstruction. Building materials surveys included testing and analysis of suspect contaminants and reporting in support of building abatement and demolition planning. Testing was completed using multiple teams on a tight timeline to meet project schedule requirements.
- Principal Engineer for the remediation of a former Manufactured Gas Plant (MGP) facility in Brooklyn, NY, including oversight of the excavation of both the former gasholders, and adjacent contaminated hotspots requiring offsite thermal desorption of over 30,000 tons of coal tar impacted soil. Directed the Community Air Monitoring Program (CAMP) specific to the MGP impacted soil removal, as required by both New York State Department of Environmental Conservation (NYSDEC) and New York State Department of Health (NYSDOH). Remedial activity met all substantive requirements of the NYSDEC approved Remedial Action Work Plan for the Site. The remedy included design of a passive subsurface vapor monitoring/recovery system for a 500,000 sq. ft. retail structure in Brooklyn, NY. The system design integrated a perforated piping system complemented by a protective vapor barrier below the structural floor slab to monitor and mitigate volatile organic compound vapors. Multiple vapor barrier options were evaluated to determine the optimum design based on the site conditions.
- Principal Engineer providing expert settlement support services to a county municipality in New York State. The case involved an EPA Order for underground storage tank (UST) compliance for over 50 county operated facilities with over 125 USTs. The project involved the field inventory of the USTs at each facility and development of both Interim and final compliance plans to comply with EPA, NYSDEC and local UST regulations. Detailed cost estimates were prepared for multiple scenarios for upgrading USTs including tightness testing, manway repairs, leak detection and overfill protection monitoring systems, UST removal and replacement, and new piping. The upgrade evaluation and negotiations included incorporation of Supplemental Environmental Project (SEPs) in accordance with EPA requirements. SEPs included centralized monitoring systems for leak detection and inventory control.
- Principal Engineer for preparation of a site management plan for redevelopment of a former watch case factory in Sag Harbor, New York. The primary engineering controls for the former factory conversion to a residential building consisted of a vapor barrier and an active sub slab depressurization system

DRAFT

(SSDS) to address chlorinated VOCs. The SSDS system was complicated due to the existing 100-year-old structure. A unique raised floor approach was designed to allow for the SSDS installation. The system design, approved by NYSDEC and NYSDOH includes multiple legs, dual blowers, low vacuum alarms and monitoring points.

- Principal Engineer for the Remedial Action Work Plan (RAWP) for redevelopment of a shopping center in the Bronx, New York. The RAWP elements included soil and groundwater management plans, stormwater management, air monitoring and vapor mitigation systems. To address vapor intrusion, active sub slab depressurization systems were designed for two pad buildings. One system for a new retail building construction and one retrofit system for an existing building to be used as a restaurant. Closure reports were prepared and certified documenting all remediation work and approved by NYC Mayor's Office of Environmental Remediation (OER).
- Principal Engineer for the preparation of a preliminary remedial design for the remediation and restoration of a pond and surface water tributaries to Canaan Lake that have been impacted from leachate generated from an upgradient former municipal landfill located in Holtsville, New York. Completed a preliminary remedial design for the construction of a compost-based permeable reactive barrier for the removal and treatment of leachate prior to discharge to the surface water, followed by restoration of the surface water body and surrounding wetlands. The project included development of a long term remedial strategy to reduce rainfall infiltration into the landfill and minimize leachate generation. Current plans to reduce rainfall infiltration include the planting of 3,250 hybrid poplars, regrading and lining of drainage swales, and the resurfacing of low lying areas consistent with recreational facilities.
- Principal Engineer for final capping elements and wetlands restoration work and completion of the Final Engineering Report for an inactive hazardous waste site in Syracuse, New York. The project included onsite consolidation of lead impacted waste; 7-acre landfill cap with vegetated layer, cover soil, and geomembrane; stormwater runoff controls; reconstruction of wastewater ponds; and an 8-acre wetland restoration. An O &M Plan was prepared and implemented consisting of groundwater, surface water and landfill gas monitoring, and annual cap and wetland inspections.
- Principal Engineer for the preparation of the remedial action work plan for an 11-acre former Department of Defense owned Site that manufactured airplane parts along Hempstead Harbor in Manorhaven, New York. The project is regulated under the NYSDEC Voluntary Cleanup Program. The remedial design consisted of both soil vapor extraction/air sparging and in situ enhanced bioremediation systems for Site groundwater impacted by chlorinated VOCs. The final remedial design and site management plan are expected to include soil capping, vapor barriers and passive ventilation systems to be incorporated into a residential redevelopment with waterfront access.
- Senior Engineer for the performance of a stormwater runoff evaluation for a manufacturing facility in Watertown, New York. Roux Associates was retained as third party to evaluate the drainage design and construction elements for an industrial landfill cap. The evaluation was performed for the facility owner in support of potential litigation arising from onsite building flooding incidents following a severe snow and rainstorm event. The scope of work included an evaluation of the existing onsite storm sewer system capacity, calculation of runoff flow rates for the 300-acre contributing area, review of landfill cap surface drainage design, review of erosion control measures implemented during construction, and analysis of specific flooding incident causes. The runoff analyses were performed using the TR 55 Method for three conditions: pre-capped, capping under construction prior to establishment of vegetation, and final vegetated cap design. Recommendations were made to improve the site drainage including design of surface drainage swales, temporary berms and sediment traps during construction and modification of snow handling practices.
- Principal Engineer for the management of a soil and ground-water remediation system for a nationwide overnight delivery distribution center in Brooklyn, New York as part of the NYSDEC Voluntary Cleanup Program. A risk-based remedial approach that called for the remediation of "hot spot" source area soils, and mass-reduction of VOCs was successfully utilized for the Site. As a result, the focus of remediation was on reducing the mass of VOCs in on-site groundwater to a level where natural attenuation would be effective in remediation of VOCs. To address the contamination in the source area, a soil vapor extraction (SVE) and air sparge (AS) system consisting of 8 SVE wells and 17 AS wells was designed, constructed, operated and maintained for a period of approximately 3 years. Permanent shutdown of the system was approved by the NYSDEC.
- Senior Engineer for the design and construction management of a soil remediation and stormwater management project at a 16-acre former pesticide warehouse facility in Dayton, New Jersey. The Site was redeveloped for storage and trailer parking. The project consisted of consolidation of pesticide contaminated soils; asphalt capping of the 3.5-acre contaminated soils area; stormwater collection, conveyance, and detention; and site regrading. The evaluation included TR-55 runoff modeling for pre and post capping and development conditions. The storm sewer system consisted of

DRAFT

multiple catch basins, over 2,000 linear feet of reinforced concrete pipe ranging in size from 15 to 30 inches, and a recharge basin. A Soil Erosion and Sedimentation Control Plan and a NJPDES General Permit were prepared for the project.

- Project Principal for the performance of LNAPL remediation studies at the New Jersey Transit former Lake Street Bus Garage in Newark, New Jersey. The studies involved evaluating remedial alternatives for free product recovery, performance of an LNAPL recovery pilot test and cost estimating. A RAWP and engineering design plans were prepared for both the bus garage and the adjacent park properties. The remedy included excavation of the source area, horizontal recovery wells, a vertical recovery trench, in situ oxidation injections and product recovery using vacuum extraction.
- Senior Engineer for the performance of a stormwater management analysis for a 28-acre industrial landfill in Virginia. The principal objective of the study was to identify engineering controls to minimize stormwater runoff to a metals-contaminated sediment impoundment. The study included TR-55 runoff modeling and storage analyses for multiple detention ponds. Three engineering control alternatives were identified including landfill cap regrading, diversion using berms and swales, and diking and weir raising.
- Senior Engineer for the investigation, design, and construction management of the closure of a 2-acre fire-water supply pond and modification of the stormwater conveyance system at a former manufacturing facility in Williamsburg, Virginia. The investigation phase of the project was focused on determining the sources and loading of metals influent to the pond. Field activities included examination of the existing stormwater drainage system, sub watershed delineation, groundwater monitoring, and installation of automatic stormwater sampling devices. The final design included 400 feet of open concrete channels, 250 feet of culvert replacement, slip lining of 370 feet of 36-inch RCP culvert, reconstruction of five catch basins, placement of 10,000 cubic yards of clay fill within the pond and regrading of existing drainage ditches. Erosion control measures and slope stabilization were also included as well as the design of a special outlet structure for minimizing erosion at the outfall.
- Project Principal for the investigation and closure of five USTs at the New Jersey Transit Broad Street Station site in Summit, New Jersey. Tank sizes ranged from 20,000 to 30,000-gallon capacity. UST closure program completed in accordance with the NJDEP Technical Requirements for Site Remediation. Closure report prepared and submitted to the NJDEP and subsequent issuance of a No Further Action letter from the NJDEP.
- Project Engineer of the underground storage tank (UST) program for a major retail chain store in the New York, New Jersey, and Pennsylvania region. Responsibilities included preparation of a UST management plan based on federal, state, and local regulations and costs to prioritize UST maintenance. The tank designs included plans and specifications for the removal and replacement, or upgrading, of USTs to meet regulatory requirements. The engineering design involved fuel requirements for dual heating and back-up generator usage, mechanical pumping equipment and fire wall design.
- Project Engineer for the design and construction management of a 1,000 sq. ft. hazardous and flammable materials storage facility in Syosset, New York. The facility included concrete secondary containment dikes, access ramps, sprinkler system modifications, and lighting. The separate flammable materials area included 2-hour fire rated concrete block walls and doors, ventilation equipment and a fire alarm system. Permitting services were performed for the Nassau County Department of Health, the Nassau County Fire Marshall, and the Building Department.
- Project Engineer for the design of a 2,000 sq. ft. hazardous waste storage facility in Astoria, New York. Prior to construction, demolition of an existing building was required and included removal of asbestos and lead paint. The project included driving treated timber piles and excavation and removal of contaminated soil and groundwater. The structure consisted of a steel frame with a metal standing seam roof system, decorative masonry block walls, and a roll-up door. Temporary and permanent fencing were required along with concrete sidewalk replacement.
- Senior Engineer providing construction management services in support of the BNYCP Cogeneration Facility construction and Brooklyn Navy Yard facility decommissioning. Work included preparation of construction management plans, supervision of soil, concrete, and sediment disposal activities, asbestos surveys, and PCB sampling and analysis work. A NYCDEP wastewater discharge permit was prepared for the million gallon per day stream condensate and wastewater backwash flow rate.
- Project Principal for performing remedial alternative cost estimating for a New Jersey Transit site in Montclair, New Jersey, which is to be redeveloped as a firehouse. A cost estimate prepared by another consultant was reviewed as part of the scope of work. The proposed remedial alternative for the site consisted of excavation and disposal of PAH-impacted fill material and capping. The alternative remedy proposed by Roux Associates was a more risk-based approach, resulting in a cost savings of approximately $100,000 for New Jersey Transit.

DRAFT

- Project Engineer for the design and construction management of cap repair and drainage improvement measures for an industrial hazardous waste landfill in Tennessee. Components of the design included replacement of the primary clay cover material, temporary and permanent erosion and sedimentation control measures, and a lined drainage channel to minimize the generation of landfill leachate. The project included the performance of a focused feasibility study to characterize the flow, quality, and treatability of the leachate. A feasibility study was also performed in order to evaluate constructed wetlands remedial technology as a method of effective and economical treatment of leachate.
- Senior Engineer for the remedial design and construction management of a 7-acre off-spec asphalt waste pond at a former refinery in New England. The asphalt material exhibited a low load bearing capacity combined with a viscous, tacky surface. An in situ solidification mix design was developed consisting of liquification using hot water and a 2-stage lime kiln dust reagent injection and mixing step. Gravel was added to the mix when the existing subgrade material was of insufficient bearing capacity. Solidified material was tested for unconfined compressive strength, durability, and TCLP. The final cover material consisted of a 6-inch vegetated layer.
- Principal Engineer for the performance of LNAPL remediation studies for a former bus maintenance facility and a segment of a Metropolitan Subway System in Newark, New Jersey. The studies involved evaluating groundwater and soil monitoring data, performance of LNAPL recovery pilot tests, evaluation of remedial alternatives and cost estimating. Recommendations included the use of mobile high vacuum extraction methods to collect LNAPL while minimizing capital expenditures and permanent low vacuum extraction methods to minimize odors to subway cars and surrounding communities.

Litigation Support Experience

- Project Engineer for the evaluation of remedial investigations and remedial cost estimates for a 30-acre former book publishing facility in Poughkeepsie, New York. The evaluation included the review of Phase I and Phase II investigation reports, remedial investigation (RI) and feasibility study (FS) reports, and the remedial investigation work plan. The findings included the presence of chlorinated volatile organic compounds in the soil and groundwater as well as identification of underground storage tanks. Deficiencies were identified in both the RI and FS reports by comparing with the NYSDEC's required criteria and recommendations were proposed for the RI work plan to further delineate source areas. Based on the remedial investigation review, revised costing assumptions were made, and remedial cost estimates were prepared totaling $3.6 million.
- Project Engineer for the evaluation of expected remedial costs for nine hazardous waste sites, two of which are federal superfund sites. The evaluation of both single and multiple PRP sites was performed to identify costs for an insurance claim. The expected remedial costs for nine sites, which include landfills or facility surface impoundments, totalled approximately $65 million. Remedial plans evaluated for multiple site operable units included groundwater pump and treat, alternative water supply systems, soil/sludge in situ solidification and treatment, and wetlands restoration. Additional work included evaluating invoices for site work previously performed and allocating expenses into their appropriate operable unit and work type, i.e., defense or indemnity.

Water Treatment Experience

- Senior Engineer for the engineering design of a 10 gpm groundwater recovery and treatment system at a former tank farm in Rhode Island. The recovery system included a 200-foot slotted HDPE horizontal well, a 400-foot coated concrete swale and curbing, and a series of seepage collection points manifolded to a common receiving structure. The entire system was designed for passive recovery and gravity flow transmission targeting free-product seepage areas. The treatment system consisted of a collection sump retrofitted within an existing separator, a coalescing plate oil/water separator, a surge tank, a bag filter, and carbon adsorption units. The project included a permit modification for discharge to the Providence River.
- Design Engineer for the design and start-up operation of a 2 mgd packed tower aeration system for potable water in Williston Park, New York. The primary contaminants were trichloroethane and tetrachloroethene which were stripped below drinking water standards. The design process included full scale pilot testing to assure proper removal levels.
- Design Engineer for the design, construction, and start-up operation of a 5 mgd industrial cooling water treatment system utilizing mechanical surface aeration. The system consisted of two lined aeration basins operating in series with floating mechanical aerators to remove volatile organic contaminants to levels suitable for recharge into the Long Island groundwater aquifer. The primary contaminants were 1,1-dichloroethene, trichloroethane, tetrachloroethene and vinyl chloride.
- Design Engineer for the design and construction of a 4 mgd granular activated carbon system for potable water in Hempstead, New York. The primary contaminants consisted of more than 8 volatile and semi volatile organic compounds. Responsibilities included site inspection for the installation of the six vessels containing 20,000 lbs. of carbon in each. The

DRAFT

system was designed for 99.9% removal efficiency with two units operating in series.

Constructed Wetlands Experience

- Senior engineer for the conceptual design of a constructed wetlands stormwater treatment system for a coal handling freight railroad facility in Norfolk, Virginia. The design consists of treatment of contaminated stormwater runoff generated from maintenance and fuel handling areas onsite. The design treatment performance objective is the reduction of total suspended solids, oil and grease, and selected metals to levels below the SPDES permit discharge standards established for two of the site's outfalls discharging to the Elizabeth River. The 3 acre system consists of a passively operated 200,000 gpd subsurface-type constructed wetlands with a low visual impact and specialized structural design to meet the needs of a busy railyard facility. Additional design components include stormwater bypass structures, jacking beneath tracks, a grit chamber, a lift station, and outfall modifications. A joint wetlands permit will be prepared for the project.
- Senior Engineer for the feasibility study, conceptual design, and construction of four constructed wetlands units and sedimentation basin for a stormwater treatment system along Cedar Swamp Creek for the City of Glen Cove, New York. The project consisted of review of stormwater studies of the 12 square mile contributing watershed, compilation of USGS water quality and flow data, evaluation of stormwater treatment methods and best management practices and optimum site selection along the creek. The constructed wetlands design included a forebay, high and low marsh cells, a micropool, and stormwater bypass structures for removal of sediment, nitrogen, phosphorus, and trace metals during first flush events. Final design for the first 1.8 acre constructed wetlands unit was completed and performance of construction management is ongoing. Design activities include structural and hydraulic design tasks with specific emphasis on storm water bypass. The design has been integrated into an into an intermodal transportation project with the addition of bicycle and walking paths. NYSDEC and Army Corps permits were obtained for the project.
- Project Engineer for the design of a 7,000 gpd subsurface flow-type constructed wetlands treatment system for a refinery site in Rhode Island. The system was designed to treat a surface-water stream impacted by petroleum hydrocarbons. The system's high aesthetic, low visual impact appeal was ideal for its golf course setting. Both phragmites SPP and Typha SPP wetland species were incorporated in the design in order to assess the biodegradation/biotransformation processes effectiveness. A growth and maturation plan and a treatment evaluation plan were developed in order to evaluate the system performance.
- Lead Engineer responsible for technical review of a design for modifications to a constructed wetlands system in Nicholas County, West Virginia. The system was designed to treat the leachate from a solid waste landfill at a maximum capacity of 30 gpm. The complete water-tight treatment system consisted of a sedimentation basin, stabilization basin, a series of three wetland cells and a finishing ditch. The wetland cells consisted of a double liner system with leachate collection piping overlaid with stone fill and a matrix of plant life. The technology combines physical, geochemical, and biological removal mechanisms operating simultaneously.

Permitting/Compliance Plans

- Project Engineer for the preparation of a Spill Prevention Control and Countermeasure (SPCC) Plan and a Storm Water Pollution Prevention Plan (SWPPP) for an 850-acre petroleum storage terminal in New England. The SPCC Plan involved the inventory of 50 bulk storage tanks and miscellaneous storage vessels and an assessment of barge loading areas, truck loading racks, additive loading areas, pumping stations, and a network of aboveground pipelines. The SWPPP encompassed an inventory and surveying of the existing storm sewer system, an evaluation of oil/water separator performance and identification of storm water management controls and practices.
- Project Engineer for the design of modifications to multiple discharge facilities along the Providence and Runnins Rivers in Rhode Island. Permitting activities were performed with the following agencies: Rhode Island Department of Environmental Management (RIDEM) Pollutant Discharge Elimination System (RPDES), RIDEM Division of Freshwater Wetlands, Coastal Resources Management Council (CRMC), and the Army Corps of Engineers.

Sanitary Experience

- Design Engineer for the evaluation of a municipal sanitary sewer system consisting of approximately 70 miles of piping ranging in size from 8 inches to 16 inches, in Garden City, New York. The sewer system was evaluated for existing and proposed flow capacity, surcharging, infiltration of groundwater, inflow of storm water, root encroachment, and sewer breaks. Evaluation methods consisted of hydraulic profile analysis, television inspection of piping, field inspection of manholes, and flow measurement. Sewer upgrading methods were evaluated including direct replacement, manhole restoration and pipe slip lining, and a rehabilitation program was implemented.
- Design Engineer for the City of Glen Cove's industrial wastewater pretreatment program which was established to monitor significant industrial users discharging to the city's wastewater treatment plant to minimize upsets to the

DRAFT

biological treatment mechanisms. The program work included annual facility inspections, wastewater discharge sampling, review and evaluation of quarterly self-monitoring results, calculation of discharge penalty fees, preparation of annual monitoring reports for each facility and development of wastewater discharge permits to comply with City regulations.

- Design Engineer for a heavy metals study for the municipal sanitary sewer system in the City of Glen Cove, New York. The heavy metals study consisted of the development and performance of a city-wide sewer sampling program to identify the sources of heavy metals loadings on the wastewater treatment plant. The evaluation included industrial sources, scavengers, non-industrial sources, the plant operation itself, and review of existing heavy metal studies. Recommendations were provided for minimization of loadings and pretreatment to protect the plant operations.

Stormwater Experience

- Design Engineer for the evaluation and conceptual design of a water management plan for a 200-acre proposed office complex in Bethpage, New York. The design included inlets, piping and recharge basin sizing for peak storm water runoff flows as well as a system of architectural ponds and level control structures. For dry periods, the design included flow controls connected to an existing cooling water system to maintain pond levels and for utilization as a water supply for an irrigation sprinkler system during the growing season.
- Design Engineer for the design of a municipal storm drainage system for a 200-acre contributing area in Garden City, New York. The purpose of the drainage system was to alleviate severe flooding problems for eight homes located in a local low point of a residential neighborhood. The system included over 4,800 linear feet of reinforced concrete piping ranging in size from 12 to 60 inches. Design considerations included hydraulic gradient analysis, inlet capacity, utility crossings, minimization of removals of established trees, a county road crossing, utilization of existing structures and piping, and a headwall discharge to a recharge basin. Additional design items included pavement restoration, service line relocations, curbs and sidewalks, and maintenance and protection of traffic.

Site Assessment Experience

- Senior Engineer for coordination and review of Phase I environmental site assessments for five large research and development complexes located throughout the eastern United States for a major chemical company. The site assessments were performed for due diligence prior to engaging in long-term property lease agreements. The site assessments evaluated chemical storage and handling areas and previous site usage.
- Senior Engineer for coordination and review of Phase I environmental site assessments for 12 properties associated with tennis centers acquisition on Long Island, New York. The properties were either active tennis center facilities or vacant parcels available for new construction. All site assessments were conducted in accordance with ASTM standards for commercial real estate transactions. Primary concerns identified were USTs, drum storage areas, and unauthorized dumping.
- Project Manager representing a group of banks investing in a 20 acre commercial property in Westchester, New York. The onsite soil was contaminated with several volatile and semi volatile organics. Performed an evaluation of the remediation plan which included onsite biological treatment of soils and aeration and oil water separation of groundwater.

Water Main Experience

- Project Engineer for the design of over 6,000 feet of ductile iron water main in sizes from 4 to 16 inches for Town of Hempstead, New York Department of Water and the Nassau County, New York Department of Public Works. The designs included wet and dry connections to existing mains, fittings, valves, copper services and fire hydrants. Restoration work included replacement of asphalt pavement, concrete sidewalk and curbs, and grass areas.
- Design Engineer for the design and construction management of over 10,000 feet of ductile iron water main in sizes from 6 to 12 inches for the Town of Wallkill, New York. The designs included booster pump station upgrades, a stream crossing, a wetlands crossing, jacking of 36-inch casing beneath a state highway, air release chambers, copper service re-connections, fire hydrants, valves, and appurtenances. Restoration work included wetlands restoration, backfilling, and regrading within a NYSDOT right-of-way and grass and pavement replacement.
- Design Engineer for the design and construction management of upgrades to a 3.7 mgd potable water booster pump station for the Town of Wallkill, New York. The design featured the replacement of a hydropneumatic tank and pump system with three larger capacity centrifugal pumps. The upgrades were performed while maintaining the pump station service. The pump station revisions included piping, pump pads, shut-off valves, silent check valves, pressure relief valves, gauges, ventilation equipment and a motor control center.

Feasibility Study Experience

- Senior Engineer for the performance of a feasibility study and remedial design of a free product containment and recovery system at a former refinery in New England. The areal extent of the free-product plume was approximately 10 acres with a measured thickness of up to eight feet. Pilot testing activities consisted of pump tests, baildown tests, and funnel and gate

DRAFT

systems with and without sheeting. The selected remedial alternative consisted of re-routing and repair of active storm sewer piping, closure-in place of a former 72-inch storm drain using clay fill material to form a barrier wall, and installation of multiple recovery trenches totaling 450 linear feet. The recovery trenches were installed to a depth of 14 feet using a deep trenching machine and were completed with gravel, horizontal perforated piping, recovery wells, and monitoring wells to accommodate both passive and active product recovery pumping equipment. Product recovery enhancement pilot testing was also performed by using non-ionic surfactants, mechanical reworking of soil and vacuum extraction methods.

- Project Engineer for the performance of a feasibility study for the containment of a free-product plume beneath a refinery site in Rhode Island. The feasibility study included analysis of groundwater modeling, bench and pilot scale treatability studies, groundwater quality characterization, identification and screening of discharge alternatives, and treatment process evaluations. The work also included the evaluation of the discharge of treatment system effluent to several receptors including groundwater, wetlands, sanitary sewers, and storm sewers. Discharge requirements were evaluated for process water, off-gas air, and residual wastes. Several treatment processes were also evaluated including metals precipitation and sludge dewatering, VOC and SVOC removal, and off-gas treatment. Preferred alternatives for each process were selected for remedial design development.
- Project Engineer for the performance of a feasibility study for a hazardous waste landfill located at a Superfund site in Tennessee. The feasibility study focused on the characterization and quantification of landfill leachate consisting of chlorinated organic compounds as well as proprietary pesticide compounds. The remedial technologies which were evaluated included leachate collection alternatives, onsite treatment alternatives and offsite disposal methods. An analysis was performed for onsite treatment technologies which included constructed wetlands, biological fluidized bed reactor, and granular activated carbon adsorption. The technologies were assembled into four feasible remedial alternatives and treatability studies were recommended to confirm the suitability of selected processes.

PROFESSIONAL AFFILIATIONS

National Society of Professional Engineers

American Society of Civil Engineers

WEF Hazardous Waste Committee, 1996–1998

PUBLICATIONS

Assessment and Remediation of Off-Spec Asphalt Disposal Areas - Co-authored, Contaminated Soils, Volume 3, Amherst Scientist Publishers, 1998

Use of a Subsurface Flow Constructed Wetlands for Collection and Removal of Water Containing BTEX, Co-authored, Proceedings of the 2000 Petroleum Hydrocarbons and Organic Chemicals in Groundwater Conference, National Ground Water Association

DRAFT

APPENDIX G

Request for Import/Reuse Fill Material Form

DRAFT

NEW YORK STATE
DEPARTMENT OF ENVIRONMENTAL CONSERVATION

Request to Import/Reuse Fill or Soil

This form is based on the information required by DER-10, Section 5.4(e) and 6NYCRR Part 360.13. Use of this form is not a substitute for reading the applicable regulations and Technical Guidance document.

SECTION 1 – SITE BACKGROUND

The allowable site use is: Choose an item

Have Ecological Resources been identified? Choose an item

Is this soil originating from the site? Choose an item

How many cubic yards of soil will be imported/reused? Choose an item

If greater than 1000 cubic yards will be imported, enter volume to be imported:

SECTION 2 – MATERIAL OTHER THAN SOIL

Is the material to be imported gravel, rock or stone? Choose an item

Does it contain less than 10%, by weight, material that passes a size 100 sieve? Choose an item

Is this virgin material from a permitted mine or quarry? Choose an item

Is this material recycled concrete or brick from a DEC registered processing facility? Choose an item

SECTION 3 - SAMPLING

Provide a brief description of the number and type of samples collected in the space below:

Example Text: 5 discrete samples were collected and analyzed for VOCs. 2 composite samples were collected and analyzed for SVOCs, Inorganics & PCBs/Pesticides.

If the material meets requirements of DER-10 section 5.4(e)5 (other material), no chemical testing needed.

DRAFT

SECTION 3 CONT'D - SAMPLING

Provide a brief written summary of the sampling results or attach evaluation tables (compare to DER-10, Appendix 5):

Example Text: Arsenic was detected up to 17 ppm in 1 (of 5) samples; the allowable level is 16 ppm.

If Ecological Resources have been identified use the "If Ecological Resources are Present" column in Appendix 5.

SECTION 4 – SOURCE OF FILL

Name of person providing fill and relationship to the source:

Location where fill was obtained:

Identification of any state or local approvals as a fill source:

If no approvals are available, provide a brief history of the use of the property that is the fill source:

Provide a list of supporting documentation included with this request:

DRAFT

The information provided on this form is accurate and complete.

_____ _____

Signature Date

_____

Print Name

_____

Firm

DRAFT

APPENDIX H

Green and Substainable Remediation

DRAFT

Environmental Footprint Summary


Core Element	Metric		Unit of Measure	Footprint						
				Track 1	Track 2	Track 4	< Component 4 >	< Component 5 >	< Component 6 >	Total
Materials & Waste	M&W-1	Refined materials used on-site	Tons	0.0	0.0	0.0	0.0	0.0	0.0	0.0
	M&W-2	% of refined materials from recycled or reused material	%							
	M&W-3	Unrefined materials used on-site	Tons	3,796.550	1,104.600	1,073.130	0.000	0.000	0.000	5,974.3
	M&W-4	% of unrefined materials from recycled or reused material	%	1.1%	2.9%	0.0%				1.3%
	M&W-5	On-site hazardous waste disposed of off-site	Tons	0.0	0.0	0.0	0.0	0.0	0.0	0.0
	M&W-6	On-site non-hazardous waste disposed of off-site	Tons	12,689.0	8,043.0	0.0	0.0	0.0	0.0	20,732.0
	M&W-7	Recycled or reused waste	Tons	0.0	0.0	0.0	0.0	0.0	0.0	0.0
	M&W-8	% of total potential waste recycled or reused	%	0.0%	0.0%					0.0%
Water (used on-site)	W-1	Public water use	MG	0.0	0.0	0.0	0.0	0.0	0.0	0.0
	W-2	Groundwater use	MG	0.3	0.1	0.0	0.0	0.0	0.0	0.4
	W-3	Surface water use	MG	0.0	0.0	0.0	0.0	0.0	0.0	0.0
	W-4	Reclaimed water use	MG	0.0	0.0	0.0	0.0	0.0	0.0	0.0
	W-5	Storm water use	MG	0.0	0.0	0.0	0.0	0.0	0.0	0.0
	W-6	User-defined water resource #1	MG	0.0	0.0	0.0	0.0	0.0	0.0	0.0
	W-7	User-defined water resource #2	MG	0.0	0.0	0.0	0.0	0.0	0.0	0.0
	W-8	Wastewater generated	MG	0.0	0.0	0.0	0.0	0.0	0.0	0.0
Energy	E-1	Total energy used (on-site and off-site)	MMBtu	9,047.3	6,555.7	1,807.7	0.0	0.0	0.0	17,410.8
	E-2	Energy voluntarily derived from renewable resources								
	E-2A	On-site renewable energy generation or use + on-site biodiesel use + biodiesel and other renewable resource use for transportation	MMBtu	0.0	0.0	0.0	0.0	0.0	0.0	0.0
	E-2B	Voluntary purchase of renewable electricity	MWh	0.0	0.0	0.0	0.0	0.0	0.0	0.0
	E-3	Voluntary purchase of RECs	MWh	0.0	0.0	0.0	0.0	0.0	0.0	0.0
	E-4	On-site grid electricity use	MWh	0.000	0.000	0.000	0.000	0.000	0.000	0.0
Air	A-1	On-site NOx, SOx, and PM emissions	Pounds	3,173.9	2,919.3	1,114.2	0.0	0.0	0.0	7,207.5
	A-2	On-site HAP emissions	Pounds	1.1	0.9	0.4	0.0	0.0	0.0	2.4
	A-3	Total NOx, SOx, and PM emissions	Pounds	14,563.7	10,023.6	1,576.2	0.0	0.0	0.0	26,163.5
	A-3A	Total NOx emissions	Pounds	7,520.1	5,430.6	1,317.5	0.0	0.0	0.0	14,268.2
	A-3B	Total SOx emissions	Pounds	1,511.9	1,003.9	131.4	0.0	0.0	0.0	2,647.2
	A-3C	Total PM emissions	Pounds	5,531.7	3,589.0	127.3	0.0	0.0	0.0	9,248.0
	A-4	Total HAP emissions	Pounds	85.3	62.3	20.6	0.0	0.0	0.0	168.2
	A-5	Total greenhouse gas emissions	Tons CO2e*	737.1	537.3	141.8	0.0	0.0	0.0	1,416.3
Land & Ecosystems	Qualitative Description									


DRAFT


** Total greenhouse gases emissions (in CO2e) include consideration of CO2, CH4, and N2O (Nitrous oxide) emissions.*
"MMBtu" = millions of Btus
"MG" = millions of gallons
"CO2e" = carbon dioxide equivalents of global warming potential
"MWh" = megawatt hours (i.e., thousands of kilowatt-hours or millions of Watt-hours)
"Tons" = short tons (2,000 pounds)

The above metrics are consistent with EPA's Methodology for Understanding and Reducing a Project's Environmental Footprint (EPA 542-R-12-002), February 2012

Notes:

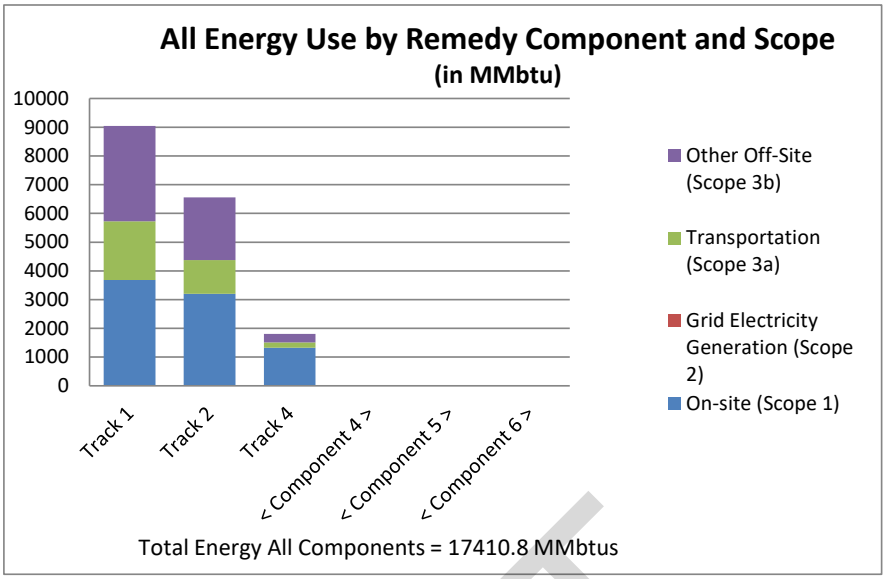
All Energy Use by Remedy Component and Scope
(in MMbtu)
10000
9000
8000
7000
6000
5000
4000
3000
2000
1000
0
Track 1
Track 2
Track 4
< Component 4 >
< Component 5 >
< Component 6 >
Other Off-Site (Scope 3b)
Transportation (Scope 3a)
Grid Electricity Generation (Scope 2)
On-site (Scope 1)
Total Energy All Components = 17410.8 MMbtus

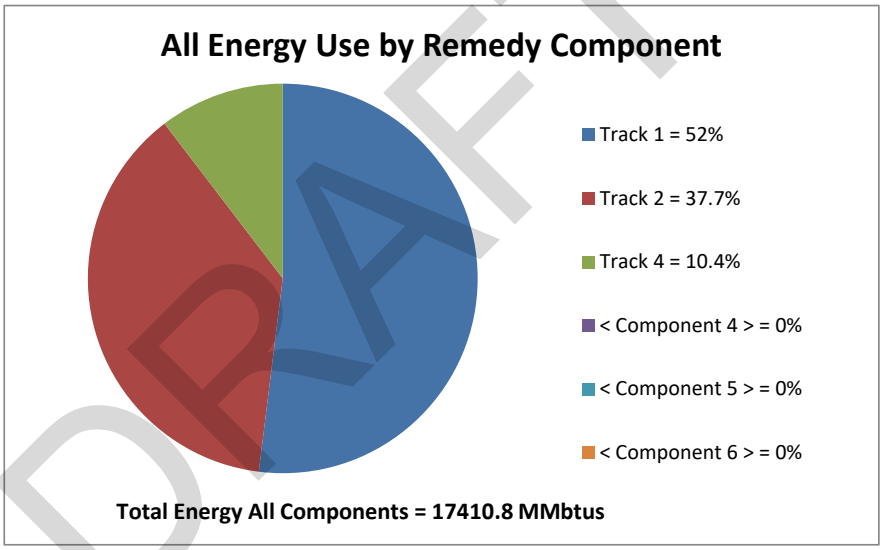
All Energy Use by Remedy Component
Track 1 = 52%
Track 2 = 37.7%
Track 4 = 10.4%
< Component 4 > = 0%
< Component 5 > = 0%
< Component 6 > = 0%
Total Energy All Components = 17410.8 MMbtus

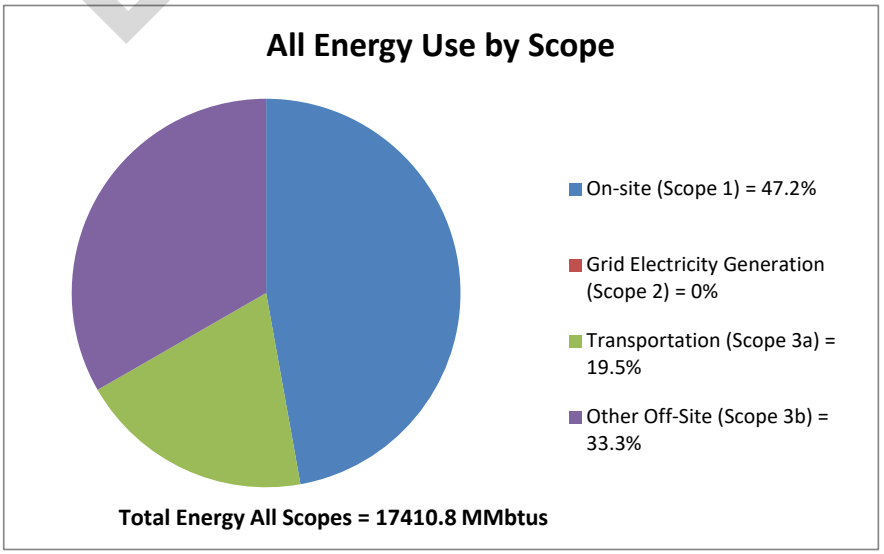
All Energy Use by Scope
On-site (Scope 1) = 47.2%
Grid Electricity Generation (Scope 2) = 0%
Transportation (Scope 3a) = 19.5%
Other Off-Site (Scope 3b) = 33.3%
Total Energy All Scopes = 17410.8 MMbtus

DRAFT


Total Energy MMbtus	Track 1	Track 2	Track 4	< Compon	< Compon	< Compon	Total
On-site (Scope 1)	3,686.9	3,204.2	1,321.5	0.0	0.0	0.0	8,212.7
Grid Electricity Generation (Scope 2)	0.0	0.0	0.0	0.0	0.0	0.0	0.0
Transportation (Scope 3a)	2,037.8	1,170.7	190.9	0.0	0.0	0.0	3,399.4
Other Off-Site (Scope 3b)	3,322.5	2,180.9	295.3	0.0	0.0	0.0	5,798.7
Total	9,047.3	6,555.7	1,807.7	0.0	0.0	0.0	17,410.8


Track 1 = 52%
Track 2 = 37.7%
Track 4 = 10.4%
< Component 4 > = 0%
< Component 5 > = 0%
< Component 6 > = 0%


On-site (Scope 1) = 47.2%
Grid Electricity Generation (Scope 2) = 0%
Transportation (Scope 3a) = 19.5%
Other Off-Site (Scope 3b) = 33.3%

Total Energy All Components = 17410.8 MMbtus
Total Energy All Scopes = 17410.8 MMbtus

DRAFT

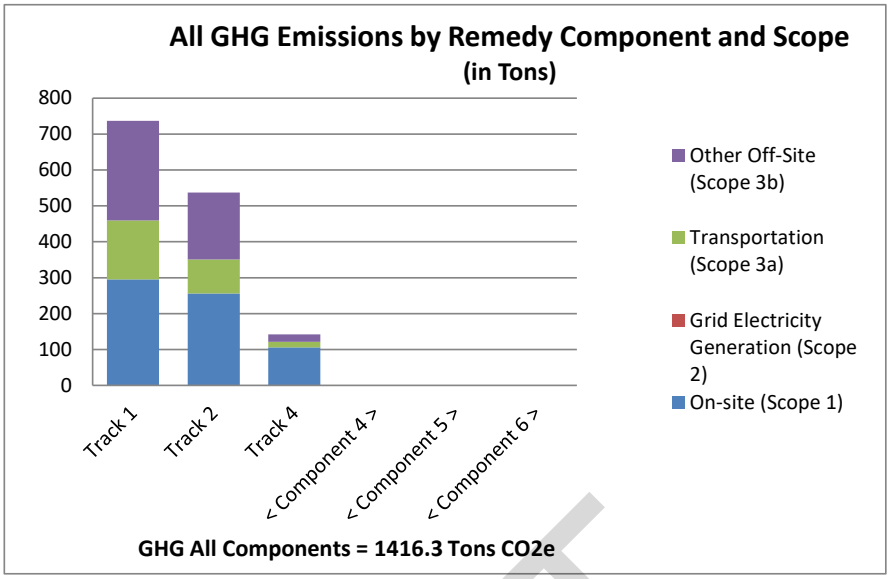
All GHG Emissions by Remedy Component and Scope
(in Tons)
800
700
600
500
400
300
200
100
0
Track 1
Track 2
Track 4
< Component 4 >
< Component 5 >
< Component 6 >
Other Off-Site (Scope 3b)
Transportation (Scope 3a)
Grid Electricity Generation (Scope 2)
On-site (Scope 1)
GHG All Components = 1416.3 Tons CO2e

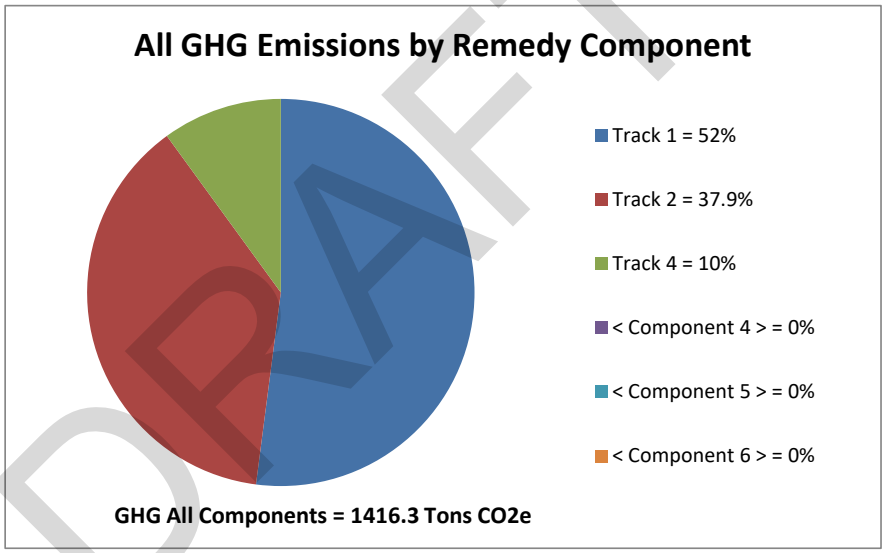
All GHG Emissions by Remedy Component
Track 1 = 52%
Track 2 = 37.9%
Track 4 = 10%
< Component 4 > = 0%
< Component 5 > = 0%
< Component 6 > = 0%
GHG All Components = 1416.3 Tons CO2e

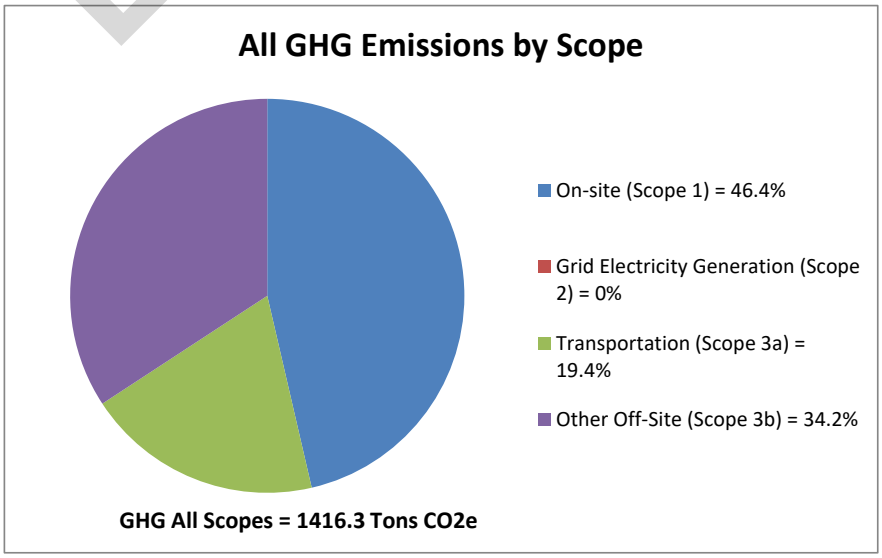
All GHG Emissions by Scope
On-site (Scope 1) = 46.4%
Grid Electricity Generation (Scope 2) = 0%
Transportation (Scope 3a) = 19.4%
Other Off-Site (Scope 3b) = 34.2%
GHG All Scopes = 1416.3 Tons CO2e

DRAFT


GHG Tons CO2e	Track 1	Track 2	Track 4	< Compon	< Compon	< Compon	Total
On-site (Scope 1)	294.9	256.2	105.7	0.0	0.0	0.0	656.8
Grid Electricity Generation (Scope 2)	0.0	0.0	0.0	0.0	0.0	0.0	0.0
Transportation (Scope 3a)	164.8	94.6	15.4	0.0	0.0	0.0	274.8
Other Off-Site (Scope 3b)	277.5	186.5	20.7	0.0	0.0	0.0	484.7
Total	737.1	537.3	141.8	0.0	0.0	0.0	1,416.3


Track 1 = 52%
Track 2 = 37.9%
Track 4 = 10%
< Component 4 > = 0%
< Component 5 > = 0%
< Component 6 > = 0%


On-site (Scope 1) = 46.4%
Grid Electricity Generation (Scope 2) = 0%
Transportation (Scope 3a) = 19.4%
Other Off-Site (Scope 3b) = 34.2%

GHG All Components = 1416.3 Tons CO2e
GHG All Scopes = 1416.3 Tons CO2e

DRAFT

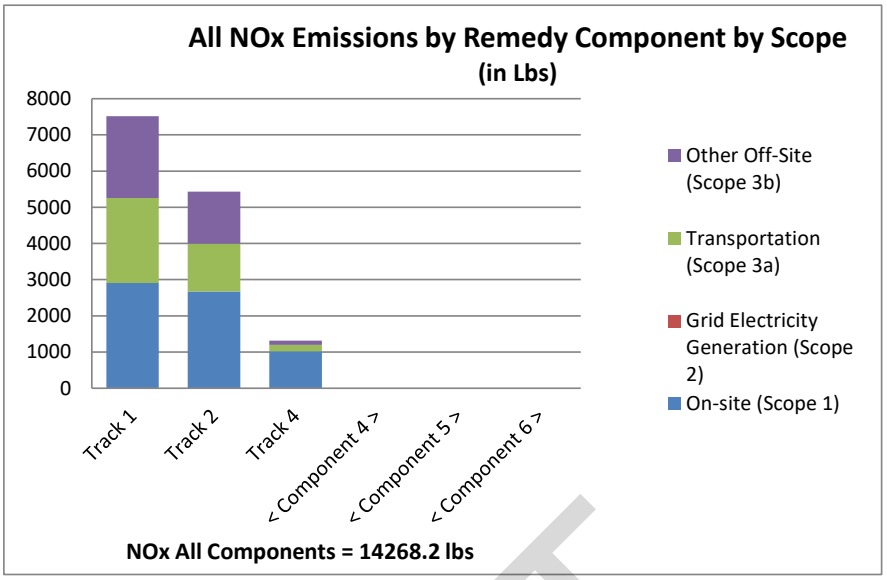
All NOx Emissions by Remedy Component by Scope
(in Lbs)
8000
7000
6000
5000
4000
3000
2000
1000
0
Track 1
Track 2
Track 4
< Component 4 >
< Component 5 >
< Component 6 >
Other Off-Site (Scope 3b)
Transportation (Scope 3a)
Grid Electricity Generation (Scope 2)
On-site (Scope 1)
NOx All Components = 14268.2 lbs

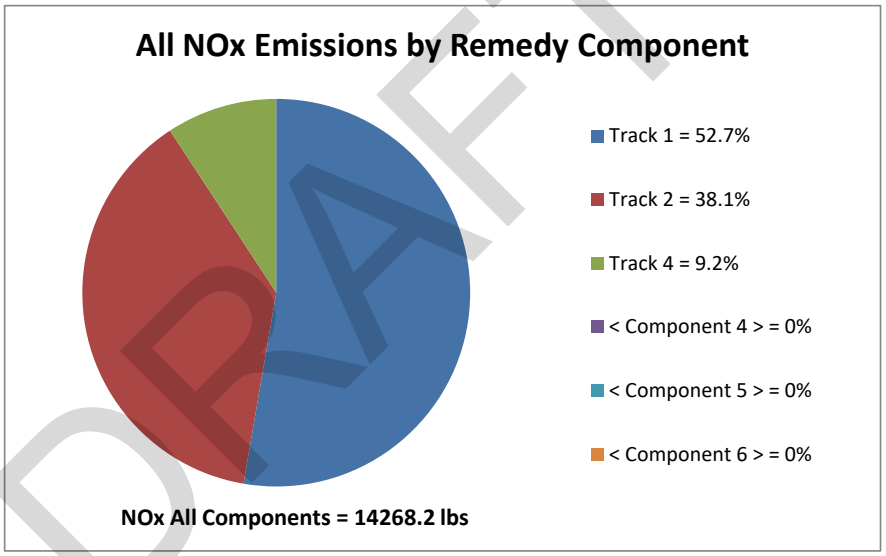
All NOx Emissions by Remedy Component
Track 1 = 52.7%
Track 2 = 38.1%
Track 4 = 9.2%
< Component 4 > = 0%
< Component 5 > = 0%
< Component 6 > = 0%
NOx All Components = 14268.2 lbs

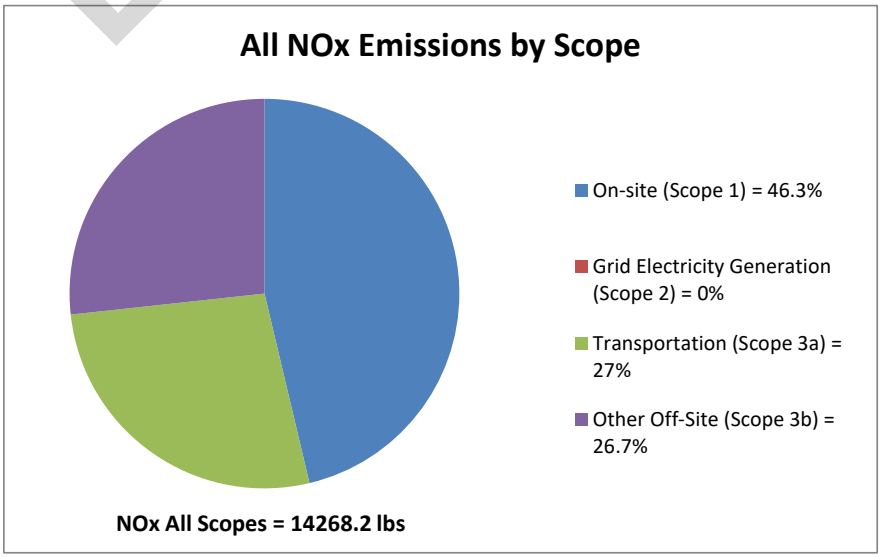
All NOx Emissions by Scope
On-site (Scope 1) = 46.3%
Grid Electricity Generation (Scope 2) = 0%
Transportation (Scope 3a) = 27%
Other Off-Site (Scope 3b) = 26.7%
NOx All Scopes = 14268.2 lbs

DRAFT


NOx lbs	Track 1	Track 2	Track 4	< Compon	< Compon	< Compon	Total
On-site (Scope 1)	2,908.9	2,674.5	1,021.4	0.0	0.0	0.0	6,604.7
Grid Electricity Generation (Scope 2)	0.0	0.0	0.0	0.0	0.0	0.0	0.0
Transportation (Scope 3a)	2,348.7	1,322.7	179.6	0.0	0.0	0.0	3,851.0
Other Off-Site (Scope 3b)	2,262.5	1,433.4	116.6	0.0	0.0	0.0	3,812.5
Total	7,520.1	5,430.6	1,317.5	0.0	0.0	0.0	14,268.2


Track 1 = 52.7%
Track 2 = 38.1%
Track 4 = 9.2%
< Component 4 > = 0%
< Component 5 > = 0%
< Component 6 > = 0%


On-site (Scope 1) = 46.3%
Grid Electricity Generation (Scope 2) = 0%
Transportation (Scope 3a) = 27%
Other Off-Site (Scope 3b) = 26.7%

NOx All Components = 14268.2 lbs
NOx All Scopes = 14268.2 lbs

DRAFT

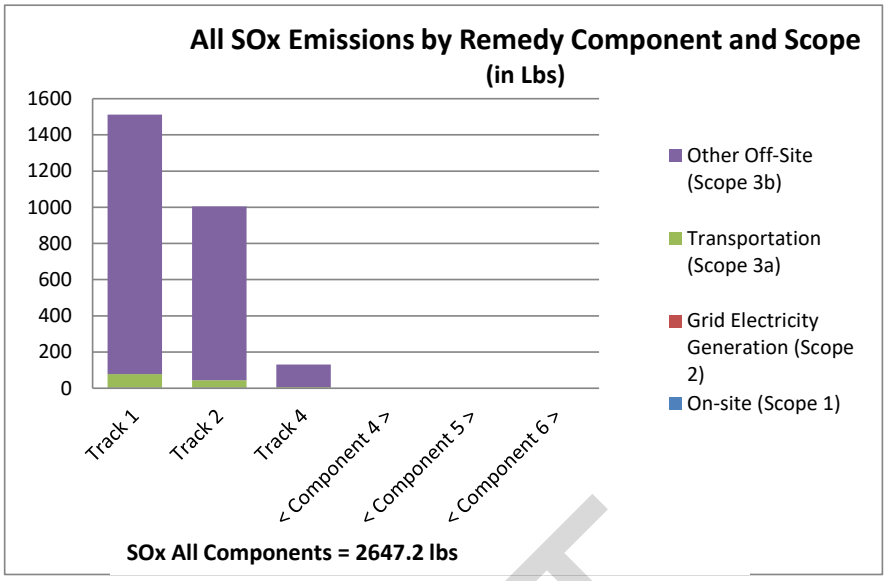
All SOx Emissions by Remedy Component and Scope
(in Lbs)
1600
1400
1200
1000
800
600
400
200
0
Track 1
Track 2
Track 4
< Component 4 >
< Component 5 >
< Component 6 >
Other Off-Site (Scope 3b)
Transportation (Scope 3a)
Grid Electricity Generation (Scope 2)
On-site (Scope 1)
SOx All Components = 2647.2 lbs

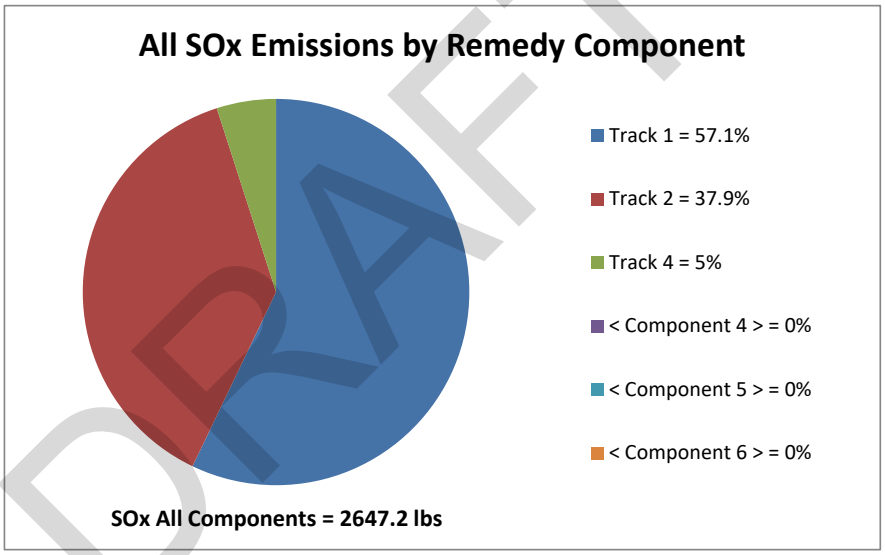
All SOx Emissions by Remedy Component
Track 1 = 57.1%
Track 2 = 37.9%
Track 4 = 5%
< Component 4 > = 0%
< Component 5 > = 0%
< Component 6 > = 0%
SOx All Components = 2647.2 lbs

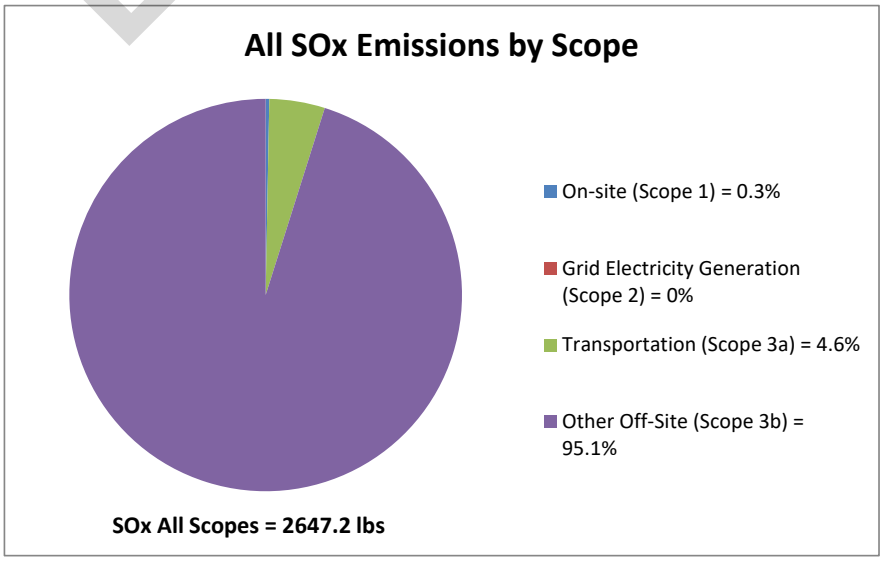
All SOx Emissions by Scope
On-site (Scope 1) = 0.3%
Grid Electricity Generation (Scope 2) = 0%
Transportation (Scope 3a) = 4.6%
Other Off-Site (Scope 3b) = 95.1%
SOx All Scopes = 2647.2 lbs

DRAFT


SOx lbs	Track 1	Track 2	Track 4	< Compon	< Compon	< Compon	Total
On-site (Scope 1)	3.5	3.1	1.3	0.0	0.0	0.0	7.9
Grid Electricity Generation (Scope 2)	0.0	0.0	0.0	0.0	0.0	0.0	0.0
Transportation (Scope 3a)	74.0	41.6	5.5	0.0	0.0	0.0	121.1
Other Off-Site (Scope 3b)	1,434.4	959.3	124.6	0.0	0.0	0.0	2,518.3
Total	1,511.9	1,003.9	131.4	0.0	0.0	0.0	2,647.2


Track 1 = 57.1%
Track 2 = 37.9%
Track 4 = 5%
< Component 4 > = 0%
< Component 5 > = 0%
< Component 6 > = 0%


On-site (Scope 1) = 0.3%
Grid Electricity Generation (Scope 2) = 0%
Transportation (Scope 3a) = 4.6%
Other Off-Site (Scope 3b) = 95.1%

SOx All Components = 2647.2 lbs
SOx All Scopes = 2647.2 lbs

DRAFT

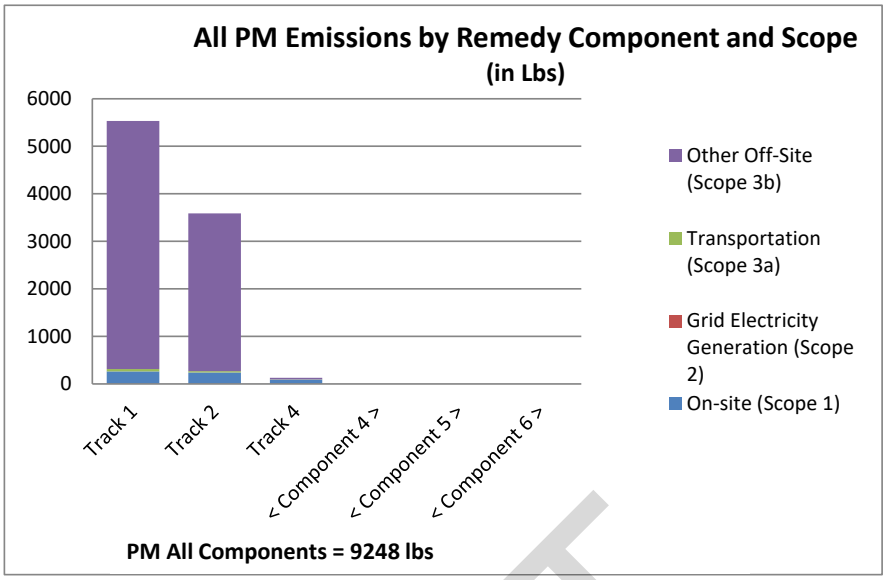
All PM Emissions by Remedy Component and Scope
(in Lbs)
6000
5000
4000
3000
2000
1000
0
Track 1
Track 2
Track 4
< Component 4 >
< Component 5 >
< Component 6 >
Other Off-Site (Scope 3b)
Transportation (Scope 3a)
Grid Electricity Generation (Scope 2)
On-site (Scope 1)
PM All Components = 9248 lbs

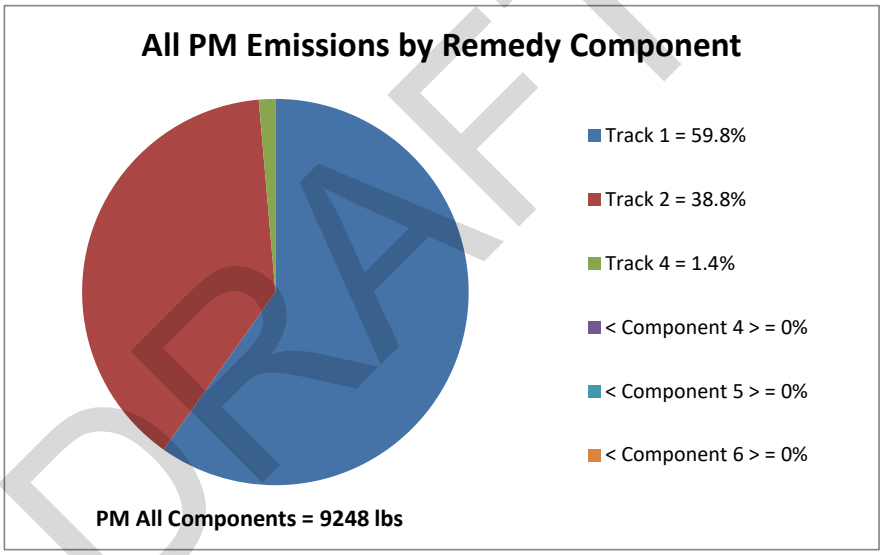
All PM Emissions by Remedy Component
Track 1 = 59.8%
Track 2 = 38.8%
Track 4 = 1.4%
< Component 4 > = 0%
< Component 5 > = 0%
< Component 6 > = 0%
PM All Components = 9248 lbs

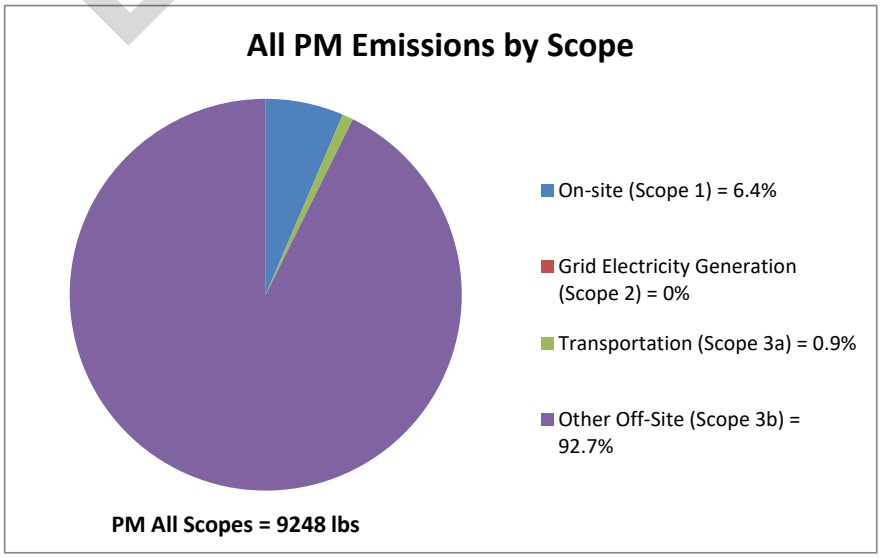
All PM Emissions by Scope
On-site (Scope 1) = 6.4%
Grid Electricity Generation (Scope 2) = 0%
Transportation (Scope 3a) = 0.9%
Other Off-Site (Scope 3b) = 92.7%
PM All Scopes = 9248 lbs

DRAFT

PM lbs


	Track 1	Track 2	Track 4	< Compon	< Compon	< Compon	Total
On-site (Scope 1)	261.5	241.8	91.6	0.0	0.0	0.0	594.9
Grid Electricity Generation (Scope 2)	0.0	0.0	0.0	0.0	0.0	0.0	0.0
Transportation (Scope 3a)	49.8	28.6	4.7	0.0	0.0	0.0	83.1
Other Off-Site (Scope 3b)	5,220.4	3,318.6	31.0	0.0	0.0	0.0	8,570.0
Total	5,531.7	3,589.0	127.3	0.0	0.0	0.0	9,248.0


Track 1 = 59.8%
Track 2 = 38.8%
Track 4 = 1.4%
< Component 4 > = 0%
< Component 5 > = 0%
< Component 6 > = 0%


On-site (Scope 1) = 6.4%
Grid Electricity Generation (Scope 2) = 0%
Transportation (Scope 3a) = 0.9%
Other Off-Site (Scope 3b) = 92.7%

PM All Components = 9248 lbs
PM All Scopes = 9248 lbs

DRAFT

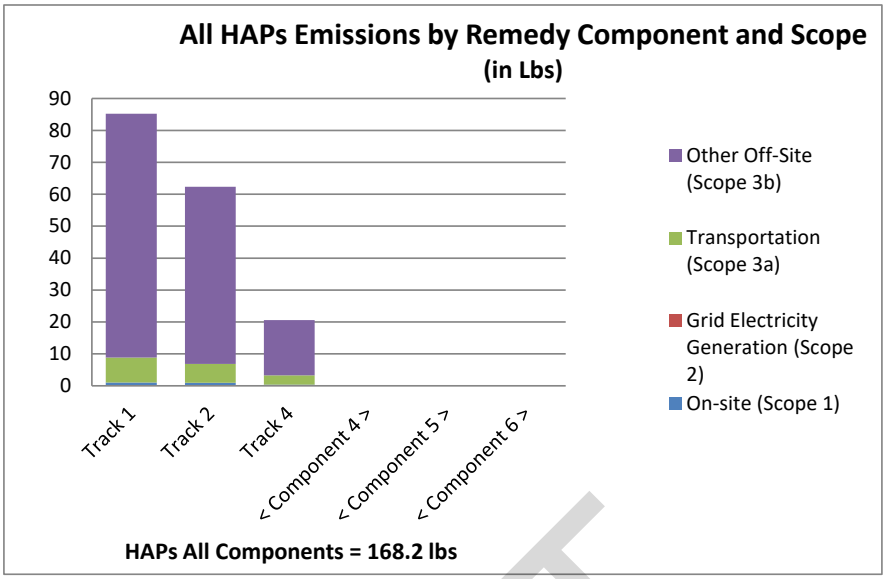
All HAPs Emissions by Remedy Component and Scope
(in Lbs)
90
80
70
60
50
40
30
20
10
0
Track 1
Track 2
Track 4
< Component 4 >
< Component 5 >
< Component 6 >
Other Off-Site (Scope 3b)
Transportation (Scope 3a)
Grid Electricity Generation (Scope 2)
On-site (Scope 1)
HAPs All Components = 168.2 lbs

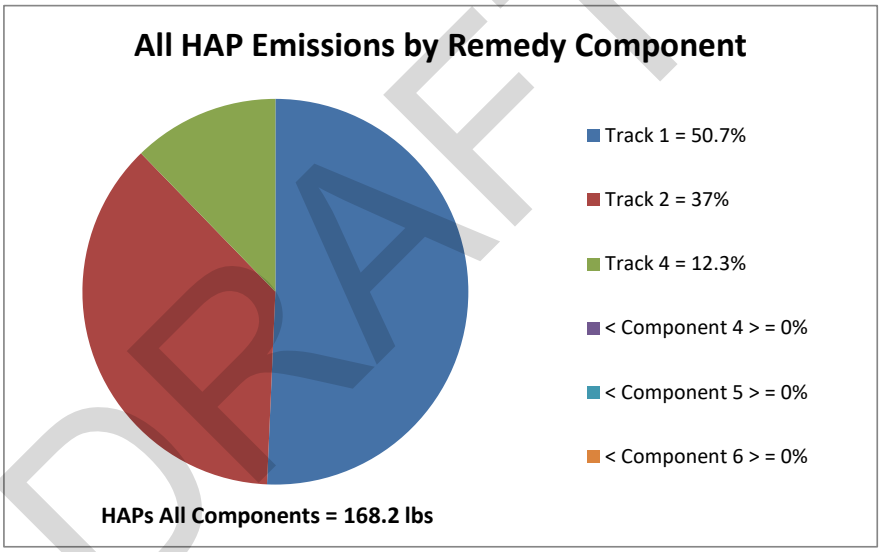
All HAP Emissions by Remedy Component
Track 1 = 50.7%
Track 2 = 37%
Track 4 = 12.3%
< Component 4 > = 0%
< Component 5 > = 0%
< Component 6 > = 0%
HAPs All Components = 168.2 lbs

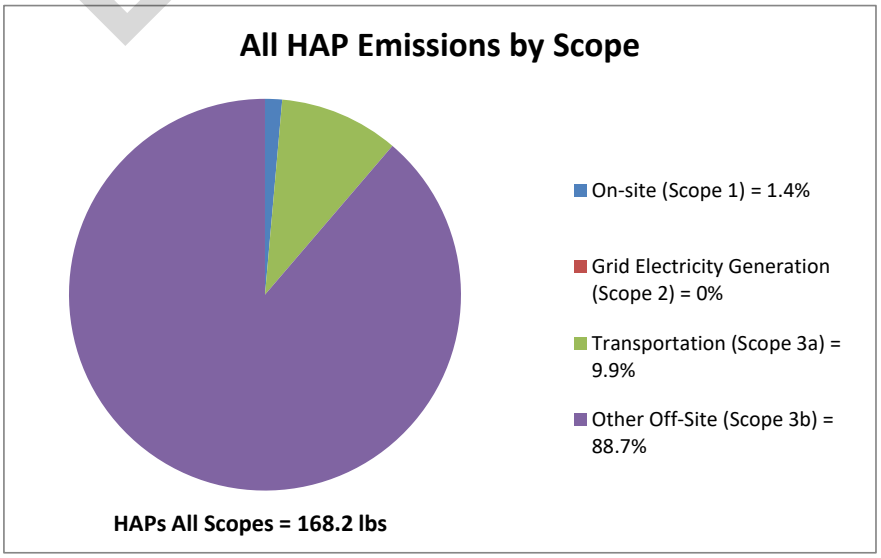
All HAP Emissions by Scope
On-site (Scope 1) = 1.4%
Grid Electricity Generation (Scope 2) = 0%
Transportation (Scope 3a) = 9.9%
Other Off-Site (Scope 3b) = 88.7%
HAPs All Scopes = 168.2 lbs

DRAFT

HAPs
lbs

	Track 1	Track 2	Track 4	< Compon	< Compon	< Compon	Total
On-site (Scope 1)	1.1	0.9	0.4	0.0	0.0	0.0	2.4
Grid Electricity Generation (Scope 2)	0.0	0.0	0.0	0.0	0.0	0.0	0.0
Transportation (Scope 3a)	7.8	5.9	2.9	0.0	0.0	0.0	16.6
Other Off-Site (Scope 3b)	76.4	55.5	17.3	0.0	0.0	0.0	149.2
Total	85.3	62.3	20.6	0.0	0.0	0.0	168.2

Track 1 = 50.7%
Track 2 = 37%
Track 4 = 12.3%
< Component 4 > = 0%
< Component 5 > = 0%
< Component 6 > = 0%

On-site (Scope 1) = 1.4%
Grid Electricity Generation (Scope 2) = 0%
Transportation (Scope 3a) = 9.9%
Other Off-Site (Scope 3b) = 88.7%

HAPs All Components = 168.2 lbs
HAPs All Scopes = 168.2 lbs

DRAFT