141 3RD STREET

BROOKLYN, NEW YORK 11231

NYSDEC BCP SITE NO. C224336

Project Implementation Plan

In-Situ Stabilization/Solidification

Prepared for:

New Leaf Development LLC.

461 20th Street

Brooklyn, NY 11215

Prepared by:

Roux Environmental Engineering and Geology, D.P.C.

209 Shafter Street

Islandia, New York 11749

631.232.2600

OCTOBER 2024

Table of Contents

1. Introduction 1
    1.1 Site Location and Description 1
    1.2 Site History 1
2. Summary of the ISS Portion of Remedy 3
    2.1 In-Situ Solidification 3
        2.1.1 ISS Performance Sampling and Methodology 4
        2.1.2 ISS Field Pilot Test 4
        2.1.3 ISS QA/QC Sampling 7
            2.1.3.1 Sampling Storage and Handling Requirements 8
        2.1.4 ISS Core Performance Evaluation 9
        2.1.5 ISS Construction Personnel, Equipment, and Materials 9
            2.1.5.1 Key Personnel 9
            2.1.5.2 ISS Equipment 9
            2.1.5.3 ISS Mixing Parameters 10
            2.1.5.4 ISS Materials 10
    2.2 ISS Construction 10
        2.2.1 Site Preparation 10
        2.2.2 ISS Construction 11
            2.2.2.1 ISS Field Pilot Test 11
            2.2.2.2 Sitewide ISS Construction 11
            2.2.2.3 Obstruction Removal 11
            2.2.2.4 ISS Area Restoration 12
            2.2.2.5 ISS As-Built Documentation 12
3. Schedule 14

Figures

1. ISS Implementation Site Plan
2. Proposed ISS Treatment Plan
3. ISS Treatment Cross-Section
4. ISS Tooling Detail

Appendices

A. Langan Remedial Design Document for In-Situ Stabilization/Solidification

B. NYSDEC ISS QA/QC Guidance

C. ISS Construction Materials and Equipment Cut Sheets

1. Introduction

Roux Environmental Engineering and Geology, D.P.C. (Roux), on behalf of New Leaf Development, LLC (the Contractor), has prepared this Project Implementation Plan (PIP) for the property at 141 3rd Street in Brooklyn, New York (Site). The Site was accepted into the New York State Brownfield Cleanup Program (BCP) as a Participant and was assigned BCP Site No. C224336.

In response to NYSDEC request Langan Engineering, Environmental, Surveying, Landscape Architecture and Geology, D.P.C. (Langan) prepared a Remedial Design Document (RDD) for In-Situ Stabilization/Solidification (ISS). The RDD for ISS supplements the December 12, 2023, Remedial Action Work Plan (RAWP) and the December 2023 Decision Document, summarizes the results of the ISS treatability study, and presents a full-scale ISS design. The ISS remedial elements described include the objectives, approach, performance criteria, performance monitoring and sampling, quality assurance/quality control (QA/QC) plan and area restoration. The RDD for ISS is included as Appendix A.

The RDD for ISS requires the Contractor to prepare a PIP for ISS for review and approval by the Remedial Engineer (RE) and New York State Department of Environmental Conservation (NYSDEC) prior to implementing the RDD for ISS.

1.1 Site Location and Description

Property Location	
Property Name:	141 3rd Street, Brooklyn, New York, 11231
Property Address:	141 3rd Street, Brooklyn, New York, 11231
Property Town, County, State:	Neighborhood of Gowanus, Brooklyn, New York
Property Tax Identification:	Block 462 and Lot 12
Property Topographic Quadrangle:	USGS – Central Park Quadrangle
Nearest Intersection:	Bond Street (west), 2nd Street (north), 3rd Street (south), and Gowanus Canal (east)

Property Information	
Property Acreage:	1.23 acres
Property Use:	Vacant lot
Improvements:	The site is currently vacant and construction is paused pending remediation.

1.2 Site History

The site historically operated as a grain and feed mill and woodworking facility from as early as 1886 until at least 1928, a coal company from as early as 1928 until at least 1950, and an automobile salvage yard from as early as 1977 until at least 1986. From 1986 until current vacancy and building demolition, the site was occupied by a one-story office building and construction materials storage with a paved parking lot.

Historically, the former Fulton Municipal Works Former Manufactured Gas Plant (Fulton MGP), Citizens Gas Works Former MGP, and Former Metropolitan MGP discharged contaminants to the subsurface soil, groundwater and the Gowanus Canal (located adjacent to the east of the site), a National Priority List site, during site operations. USEPA identified National Grid as a responsible party for the investigation and remediation of the former Fulton/Citizens/Metropolitan MGP and any MGP-related impacts determined to have migrated into the Gowanus Canal.

A new bulkhead was constructed along the eastern boundary of the site and completed in August 2017 in accordance with "Administrative Settlement Agreement and Consent for a Removal Action" (Index No. CERCLA-02-2017-2010) between the United Stated Environmental Protection Agency (USEPA) and 155 3rd Street LLC, executed in March 2017. Subsurface bulkhead features (i.e., bulkhead deadman and tiebacks) extend about 50 to 55 feet into the site from the eastern boundary/bulkhead.

The site was accepted into the New York State (NYS) BCP as a Participant and was assigned BCP Site No. C224336. A Brownfield Cleanup Agreement (BCA) was executed on 4 February 2022.

Langan implemented a remedial investigation (RI) between 12 September and 3 October 2022, and a supplemental remedial investigation (SRI) between 3 February and 22 February 2023. During the RI and SRI, coal tar-related impacts, evidenced by odors, staining, sheen, non-aqueous phase liquid (NAPL) and/or photoionization detector [PID] readings above background levels and/or analytical data, were observed in soil and groundwater in an area of approximately 11,100-square feet in the eastern portion of the site. Coal tar impacts were observed in two RI soil borings (SB13 and SB15) and ten SRI soil borings (SB15-W1, SB15-N1, SB13-S1, SB15-S1, SB15-W2, SB13-W1, SB15-SW1, SB13-S2, SB15-NW1, and SB15-S2), advanced to about 55 and 65 feet below grade surface (bgs). The absence of coal tar impacts observed in soil borings SB13-N1, SB13-NW1 and SB22 to the north, and in soil borings SB13-S3, SB15-W3, SB15-SW2, SB15-SW3, SB14, and SB11 to the west demonstrates horizontal delineation to the north and west.

Coal tar-related impacts were primarily observed in intervals from 25 to 35 (elevation1 [el.] -18± to -28±), and 40 to 45 feet bgs (el. -33± to -38±). The field observations and analytical results collected beneath the deepest encountered coal tar impacts confirm vertical delineation, which ranges from 31 to 59 feet bgs (el. -23± to -51±).

In accordance with the 60-day Advance Notification of Site Change of Use, building demolition began in April 2023, and was completed in September 2023. The site is currently vacant and construction activities are paused.

At the request of New York State Department of Environmental Conservation (NYSDEC), the RDD for ISS was prepared by Langan to supplement the 12 December 2023 Remedial Action Work Plan (RAWP) and the December 2023 Decision Document (DD).

2. Summary of the ISS Portion of Remedy

The following section presents a description of the ISS technology, testing, and performance requirements.

2.1 In-Situ Solidification

ISS technology is the remediation process by which contaminants in soil or other media are rendered less mobile, less soluble, chemically inactive, and less toxic by the addition of properly selected and mixed additives and/or reagents.

The ISS reagents will be thoroughly mixed into the impacted soil with a specialized drill auger that injects the reagents while simultaneously mixing the soil. The ISS tooling consists of two tiers of cutting teeth with grout injection ports on the trailing edge to provide significant mixing effort in a single pass. A detail of the proposed ISS tooling is included as Figure 4.

A total of 43, 10.5-foot diameter ISS columns will be installed to provide complete coverage of the treatment area. Six of the 43 columns will be installed during the ISS Field Pilot test described in **Section 2.1.2,** herein. The remaining 37 columns, and any that failed to meet the QA/QC requirements, will be installed during the full-scale ISS implementation described in **Section 2.2,** herein. The proposed configuration of the ISS columns is shown on Figure 2.

The NYSDEC-approved Remedial Design Document (RDD) for ISS established the target treatment interval as Ele. -18 to Ele. -23. A 2-foot buffer was added above and below the target treatment interval, to establish a treatment interval for all ISS columns from Ele. -16 to Ele. -25. For ISS implementation, an additional 3-foot safety cushion interval will be added above and an additional 1.5-foot safety cushion will be added below the buffered treatment zone (total of 5 feet above and 3.5 feet below the target treatment interval). There is an 16.5-foot overburden interval from Ele. 3.5 to -13. The ISS treatment interval and overburden intervals are shown on Figure 3 herein. In order to maintain the stability of the Site for redevelopment purposes, the ISS treatment area will be mixed with grout from ground surface to -26.5 ft. NAVD. The grout ratio will differ between the treatment interval and the overburden as detailed below.

Summary of ISS Column Parameters

Parameter	Value
# of ISS Columns	43
# of ISS Pilot-Test Columns	6
# of ISS Full-Scale Columns	37, plus any columns to be remixed from the Pilot Test
ISS Column Diameter	10.5 feet
Unit Weight of In-Situ Soil (Assumed)	110 pounds per cubic foot

Summary of ISS Treatment Intervals

Parameter	Overburden Interval	Treatment Interval, including safety cushion
Elevations (NAVD88)	3.5 to -13	-13 to -26.5

Treatment Interval (ft)	16.5	13.5
ISS Treatment Volume per Column (CF)	1,429	1,169

A bench-scale treatability study was conducted by Langan's Treatability Facility from October to December 2023. The results were included as Appendix A of the RDD for ISS. A preliminary mix design has been evaluated, consisting of Portland cement (PC) and Ground Granulated Blast Furnace Slag (GGBFS) and other potential reagents.

The proposed mixes will be further tested and verified during the ISS Field Pilot Test program discussed in **Section 2.1.2,** herein.

After implementation, the pilot study results will be submitted for review by the RE and subsequently, NYSDEC. If the results meet the specified performance requirements, full-scale implementation will proceed as per this PIP once the owner, RE, and NYSDEC have approved implementation.

If the pilot test results do not conform to the RDD, corrective measures will be coordinated with the RE and the PIP will be revised.

2.1.1 ISS Performance Sampling and Methodology

The solidified soil shall meet the physical testing criteria and characteristics listed in table below and as required by the NYSDEC In-Situ Solidification QA/QC document (Appendix B). Mixing uniformity of solidified soil will be evaluated based on visual observations of the mixed materials and confirmation that no free NAPL remains within the mixed materials. The tests and observations criteria shall apply to samples that have been cured for 28 days. Samples achieving criteria listed below prior to 28 days curing shall be deemed acceptable.

Post-Treatment Performance Requirements

TEST	TEST VALUE
Min. Unconfined Compressive Strength (UCS), ASTM D1633	Minimum of 100 psi
Max. Permeability, ASTM D5084 (at 10 psi confining pressure)	$5x10^{-7}$ cm/sec
Free Liquids	No Free Liquids
Mixing Uniformity	Material thoroughly and uniformly mixed vertically and horizontally within each column. No free NAPL in sample.
Mixing Depth	As shown on Drawings +/- 0.5 ft.
Coring Requirements	As discussed in **Section 2.1.4**

2.1.2 ISS Field Pilot Test

Prior to beginning full-scale ISS construction at the Site, an ISS Field Pilot Test will be performed to confirm the effectiveness of the ISS methods, reagents and QA/QC procedures being utilized at the Site. Prior to performing the ISS Field Pilot Test, the Contractor shall mobilize in accordance with **Section 2.2.1,** herein.

The ISS Field Pilot Test will consist of installing two (2) groups of three (3) overlapping ten-foot six-inch test columns as shown on Figure 2. During the ISS Field Pilot Test program, one group of ISS columns will be mixed a minimum of one full pass (one downward and one upward pass), and one group of ISS columns will be mixed a minimum of two full passes (one downward pass to el -26.5, one upward pass to el -13, a second downward pass to el -26.5, and a second upward pass to ground surface). Injection of reagent will be applied to at least one full pass. The ISS columns will be installed using specialized tooling, as shown on Figure 4 and described in Section 2.1.5.3, which is designed with two sets of mixing paddles to provide twice the mixing effort in each pass. The treatment interval, including terminal depth, for each column shall be logged. All logging information, including raw instrumentation data from mixing equipment, will be available to the RE for review during pilot and full-scale implementation.

Roux reviewed the RE's treatment recommendations in Section 4.1.2 along with the results of the Bench-Scale ISS Treatability Study presented in the December 18, 2023, Technical Memorandum and selected the proposed Field Pilot Test mix design based on this review. The RE generally recommended a mix design consisting of PC with the option to add GGBFS at a dosage of at least 7% reagent by dry weight. Given this, Roux is conservatively recommending a Pilot Test mix with 8% reagent, 6% PC and 2% GGBFS. The RE test study results indicate that this dosage will meet the ISS requirements at 28 days. Our experience indicates that a mix that favors PC will set and cure faster meeting the ISS performance criteria sooner.

The below mix design is proposed for both groups of columns during the ISS Field Pilot Test. The selected treatment interval design mix was selected based on the most conservative design mix completed during the treatability study. Two separate ISS Field Pilot Tests are proposed to redundantly confirm that the conservative design mix, procedures and equipment will achieve the required performance parameters across extents of the treatment area.

ISS Field Pilot Test Mix Parameters

	Test Mix 001: Three Parts PC and 1 Part GGBFS	
	Pilot Test Group #1 and 2	
	Overburden Interval	**Treatment Interval**
Weight of in-situ soil (lbs per foot)	9,525	
Target Reagent Percentage by Weight	4% Total; 3% PC and 1% GGBFS	8% Total; 6% PC and 2% GGBFS
Weight of PC Addition (lbs per foot)	95.5	191
Weight of GGBFS Addition (lbs per foot)	286	572
Total Weight of Reagent (lbs per foot)	381.5	763

All ISS Field Pilot Test columns will be installed to the full depth required in the specific ISS area in which the ISS Field Pilot Test is performed as discussed in **Section 2.1** herein.

One wet sample will be collected from each of the three pilot test columns within each of the two group, for a total of six samples, and will analyzed for the parameters detailed in **Section 2.1.3**. The wet sample will be collected using a discrete mechanical sampling device consisting of a sample collection box with two check valves and an arm. The discrete mechanical sampling device will be driven to approximately 22' BGS within the treated ISS column and then withdrawn. Upon withdrawal, the check valves on the sample collection box will seal resulting in a discrete sample volume from the target depth. Each sample will be run through a 3/8-inch wire mesh screen and prepared into four 3"x 6" specimen cylinders for UCS and four 2"x4" specimen cylinders for hydraulic conductivity, as well as one extra set of specimen cylinders for contingency purposes. The four specimen cylinders will be evaluated at 7, 14, 21, and 28 days during the Pilot Test to determine the characteristics of each mix design during curing. Following the Pilot Test, each parameter will be determined to be achieved at the first sampling time interval at which the performance criteria are met.

Additionally, the pilot test columns will be cored as detailed in **Section 2.1.4** to confirm thorough mixing of the soil and no free NAPL remains. Two cores will be performed during the pilot test (one core for each pilot group), as shown on Figure 2.

If the pilot tests results do not demonstrate conformance to the **Sections 2.1.3 and 2.1.4,** herein, corrective measures will be taken in coordination with the NYSDEC and the PIP will be revised.

If the results of the ISS Field Pilot Test fail to meet the performance requirements, alternate ISS procedures, equipment or reagent mixtures will be developed and implemented in subsequent ISS Field Pilot Testing until an effective combination of procedures, equipment and reagents is achieved. Failed ISS Field Pilot Test columns will be remixed as necessary to achieve the performance requirements.

Once a successful ISS Field Pilot Test has been completed, the results (including all QA/QC and coring results; and final ISS mix design) will be prepared and submitted for review and approval by the RE and NYSDEC. The final mix design shall include the depths and volume of all columns; unit density based on bench scale testing; unit and total weight of in-situ soil; unit and total weight of PC addition; unit and total weight of GGBFS addition; and unit and total weight of reagent per column.

Acceptable ISS Field Pilot Test columns will be considered complete and utilized as part of the overall ISS remedy.

2.1.3 ISS QA/QC Sampling

This section details the ISS QA/QC procedures and requirements that will be implemented during the Sitewide ISS construction. The QA/QC procedures and requirements specific to the ISS Field Pilot Test are provided in **Section 2.1.2.**

Samples of the ISS material will be collected to ensure the ISS performance requirements for strength and permeability have been met in accordance with NYSDEC ISS QA/QC Guidance provided in Appendix B and the Site-specific performance criteria detailed in the RDD and **Section 2.1.2**. Samples for performance testing will be collected from the freshly mixed ISS material. Samples of the fresh (wet) ISS material will be collected sampling equipment advanced to pre-determined depths identified on Figure 3. The wet samples will be collected at a frequency of at least one per every 500 cubic yards of ISS material in the target treatment interval. In each location a wet sample of the treatment interval is collected, an additional wet sample of the overburden will be collected for UCS only. The purpose of the UCS sample of the overburden material is to document the geotechnical properties of the overburden for future development activities. Sample collection depths shall be representative of ISS target interval.

Wet samples of ISS material will be collected using a mechanical sampler capable of reaching the full depth of each column to be sampled. The sampler shall be capable of collecting wet samples from discrete intervals of no more than two vertical feet and will be able to indicate the specific depth of each wet sample collected.

Each sample will be run through a 3/8-inch wire mesh screen and prepared into four 3”x 6” specimen cylinders for UCS and four 2”x4” specimen cylinders for hydraulic conductivity (or alternate size, if required and approved by the RE). Samples of the mixed soil will be properly stored onsite, as discussed in **Section 2.1.3.1,** prior to being transferred to the analytical laboratory for testing. The performance testing samples will be analyzed in accordance with the approved testing methods: ASTM D5084 for hydraulic

conductivity, ASTM D2166 or D1633 for UCS. ISS material performance testing samples for the treatment interval will be collected for testing at various cure times including, but not necessarily limited to 7, 14, 21, 28, and 56 days. Samples of the overburn interval will be cured for 14 and 28 days. Results of the ISS material performance testing samples collected by the ISS contractor will be provided to the RE as they become available. Once a specific performance criterion (e.g., UCS or hydraulic conductivity) has been met by a specific time interval from a particular sample, no additional analysis for that specific performance criterion will be performed for subsequent time intervals from that sample set.

To confirm thorough mixing of the ISS material and that the required depths of ISS mixing are achieved, the partially solidified mass will be cored using a direct-push drill rig for partially cured ISS or a rock core to collect core samples of more cured ISS material. Rotary--sonic drilling method may also be utilized, upon approval of the RE and NYSDEC, if conventional rock coring equipment is not able to retrieve representative samples of the completed ISS material. The cores will be no longer than five feet in length. If less than 60% of the core material is recovered from any coring run, the contractor will abandon the location and core an alternate location within that column overlap until the required recovery is achieved. Once Sitewide ISS has begun, as discussed in **Section 2.1.4,** the first coring location will be completed when the ISS production treatment project area is no more than 25 percent complete. Core locations will be selected with concurrence from the RE with consideration for site logistics and construction sequence; general core locations are shown on Figure 2.

A total of five cores will be collected from the ISS columns as shown on Figure 2; two cores will be completed during the Pilot Test and three will be performed during the ISS production work. The actual column overlaps to be cored will be determined by NYSDEC, prior to beginning coring. Core boreholes will be advanced to el. –25±. Following completion of each coring location, the borings will be filled with grout using tremie methods. All QA/QC cores will be maintained on-site for the duration of the project for NYSDEC review.

Core samples and related equipment will be visually inspected for the following criteria, and the results recorded:

- Visible NAPL;
- Uniformity of the mix vertically and horizontally within each column for the target interval of el. –18± to el. –23±;
- Non-mechanical induced cracking within the core; and
- Percent of core sample recovered.

In addition, indirect indications of unmixed NAPL should be recorded, such as:

- NAPL coating on drilling tools; and
- NAPL in drill wash tub if water-based drilling methods are employed.

2.1.3.1 Sampling Storage and Handling Requirements

All treated or mixed soil samples collected will be properly preserved according to laboratory requirements, placed in appropriate containers, and transported under chain of custody to an accredited laboratory. Samples will be cured on-site for three days in a cooler with at least 2 inches of water in the bottom (to maintain humid condition) at ambient temperature of 60 degrees Fahrenheit ± 10 degrees. Samples will be maintained onsite in a neat and orderly fashion in damp and unfrozen conditions.

2.1.4 ISS Core Performance Evaluation

The following conditions will be documented during ISS implementation:

- Core recovery of less than 60%;
- A continuous layer or seam of NAPL is noted within the core;
- NAPL coating is visible on drilling tools;
- Visible NAPL is noted in the drill wash tub, if used; and
- Large sections (six inches in diameter or greater, as determined by the RE) of unmixed material.

Per the NYSDEC ISS QA/QC guidance, if one or more of the above conditions are noted, the RE will be notified in order to inform the NYSDEC. Additional assessment may be required at the direction of the RE. Corrective action will be directed by the RE, in collaboration with NYSDEC. All final performance testing results will be provided to the RE for review and approval.

2.1.5 ISS Construction Personnel, Equipment, and Materials

2.1.5.1 Key Personnel

Project Owner/Developer - Third Street Owner LLC and 155 Third St., LLC

Remediation Contractor - New Leaf Development, LLC.

Remediation Contractor - Project Manager - Al Ferreira

Remediation Contractor - Project Engineer – Manuel Francis

Remediation Contractor - Project Superintendent – TBD

Environmental Consultant for the Remediation Contractor – Roux Associates – Christopher Batista, PG

Remedial Engineer - Langan - Gerald F. Nicholls, PE, CHMM

QA/QC Drilling Contractor - TBD

QA/QC Testing Firm - TBD

2.1.5.2 ISS Equipment

The contractor will utilize the following equipment and operational parameters:

- Drilling Rig, Liebherr Model Number LB-36-410
  - Rotational Speed: 30 RPM, max
  - Advance Rate:
    - 1.75 ft/min – elevation 3.5 to -13
    - 0.4 ft/min – elevation -13 to -26.5
  - Retraction Rate: 6 ft/min
- Grout Plant Mixer, Tecniwell Model Number TWM 30
  - Injection Pressure: 50 PSI, max
- Mixing Column Diameters: 10’6”

2.1.5.3 ISS Mixing Parameters

- Number of Passes: one full pass (one downward and one upward pass, with two-tier ISS auger bit)
    - To be confirmed via pilot test
- Mixing Duration Per Interval: 5 minutes per foot
- Reagent addition per interval: Defined in **Section 2.1.2** for the Field Pilot Test, final to be based on the results of the Field Pilot Test

2.1.5.4 ISS Materials

The contractor will utilize the following ISS materials:

- Type 1 or Type 1L Portland Cement, and
- Grade 120 GGBFS.

Cut-sheets for the ISS equipment and materials are included in Appendix C.

2.2 ISS Construction

The ISS Remedy will be implemented in the following tasks:

1. Mobilization and Preparation of the Site for ISS Construction, Including Erosion and Sediment Control Measures
2. ISS Field Pilot Test.
3. Sitewide ISS Construction.
4. Vapor, Odor and Dust Control (concurrently to the above tasks).
5. ISS Area Restoration.

Additional details on each of these remedial construction tasks are provided below.

Various tasks related to the ISS remedy may be performed concurrently, as necessary to advance the project schedule.

2.2.1 Site Preparation

To prepare for performing the ISS work described herein, the Contractor will mobilize and setup their equipment as represented on Figure 1. During mobilization, the Contractor shall install the erosion and sediment control measures required by the Stormwater Pollution Prevention Plan (SWPPP) prepared by Philip Habib & Associates and the RAWP prepared by the RE. The RE shall be responsible for inspecting compliance with the SWPPP and the Contractor shall be responsible for maintaining and implementing corrective measures as directed by the RE.

An approximate four-foot pre-excavation to elevation 3.5± will be completed in the ISS treatment area to assist in ISS implementation and allow for potential swell post-treatment. Excavated soil will be screened by visual, olfactory and instrumentation. Soil will be instrumentally screened for total organic vapor concentration using a PID equipped with a 10.6 electron volt (eV) bulb, and for visual and olfactory indications of environmental impacts (e.g., staining and odor), and stockpiled for on-site reuse or off-site disposal by others.

Soil exhibiting evidence of environmental impacts will be segregated and sampled in accordance with the RAWP.

After completing the pre-excavation, the Contractor shall have a surveyor mark out the location of each of the ISS columns with a unique identifier.

2.2.2 ISS Construction

2.2.2.1 ISS Field Pilot Test

After the ISS equipment and materials have been mobilized and the site has been prepared, the ISS Field Pilot Test will proceed as described in **Section 2.1.2**.

2.2.2.2 Sitewide ISS Construction

Once a successful ISS Field Pilot Test has been completed and the results (including all QA/QC and coring results) have been reviewed and approved by the RE and NYSDEC, full-scale Sitewide ISS construction will begin. ISS will be performed using paddle augers mounted to rotary drill rigs. The paddle augers will be 10.5 feet in diameter. The paddle augers will be advanced through the overburden using a mixture of water and a 4% reagent.

Grout will be injected through the paddle auger beginning at ground surface and advancing downward through the both the overburden and treatment interval within ISS plan area to a terminal elevation of –26.5 ft. NAVD. The ISS plan area as shown on **Figure 2** and the ISS overburden and treatment intervals are shown on **Figure 3**. The treatment interval, including terminal depth, for each column shall be logged.

Additional grout may be injected while the auger is retracted to the surface and additional auger runs may be advanced into each ISS column as determined by the Contractor to assure thorough mixing of the soil and grout mixture.

All ISS columns must be mixed a minimum of one full pass, as discussed in Section 2.1.5.3. Additional passes may consist of a high-water content pass to loosen the soil, an air injection pass to loosen soil, or the second pass may be a mixing-only pass after the reagent has been injected. ISS construction parameters detailed in **Section 2.1.5** including mixing time per interval, reagent additional per interval, injection pressure, injection rate, rotational speed, and advance rate will be developed during the ISS Field Pilot Test and provided to the RE for review. Sitewide ISS columns must be installed/constructed in substantial conformance (e.g., +/- 10%) with these ISS Construction Parameters developed during the ISS Field Pilot Test and as approved by the RE.

ISS columns will be constructed in an overlapping sequence with subsequent columns being drilled through (e.g., overlapping) one or more previous columns to achieve complete and thorough mixing of the entirety of each ISS area. QA/QC testing will be performed as the ISS construction advances across the Site. Once the Sitewide ISS is complete, the ISS subcontractor will properly dispose of all waste materials in accordance with the RAWP, decontaminate all equipment and demobilize from the Site.

2.2.2.3 Obstruction Removal

It is anticipated that various types of subsurface obstructions may be encountered during ISS construction. These may include timber piles, concrete foundations and other debris from former Site structures.

If any other obstructions are encountered within 15 feet of surface grade during Sitewide ISS, an attempt will be made to excavate and remove the obstruction. Removal efforts will be performed until the obstruction is removed, or 30 minutes from the time when the removal process begins with the removal equipment.

If an obstruction cannot be removed or is present at a depth greater than 15 feet below grade an attempt to remove the obstruction with an excavator along with attempting to penetrate it with the ISS equipment will be made for 30 minutes. Refusal will be determined if the ISS equipment cannot advance after 30 minutes of attempting or if damage to the drill rig/drill auger is anticipated.

The RE will be notified in the event the design terminal depth cannot be achieved.

Should an obstruction occur within central portion of the ISS treatment area that cannot be removed or penetrated, ISS should proceed in accordance with Detail 1 on Figure 2.

Should an obstruction occur within the perimeter of the ISS treatment area that cannot be removed or penetrated, ISS should proceed in accordance with Detail 2 on Figure 2.

2.2.2.4 ISS Area Restoration

After completion of ISS and coring activities, the contractor will grade any observed swell material. The swell material will be graded flat, and not exceed el. 5.6± to allow space for the future demarcation, sub-membrane depressurization (SMD) system, and building foundation slab.

2.2.2.5 ISS As-Built Documentation

Following completion of the ISS field work, the contractor shall prepare and submit the following documentation to the RE:

As-built survey, prepared by a NYS-Licensed Professional Surveyor, including the center location and elevation of each ISS-column. The contractor shall confirm the diameter of each ISS-column.2.2.3 Dust and Odor Management

A Community Air Monitoring Plan (CAMP) will be implemented by the RE at the Site concurrently with the remedial activities. The CAMP will continue to be implemented through the ISS activities discussed in this RDD for ISS. The CAMP provides for the monitoring of dust, odors and vapors potentially emanating from the work area. CAMP implementation includes air monitoring and periodic odor inspections during ground intrusive and waste management activities at the Site.

During all ISS or other ground intrusive or impacted soil handing activities vapor suppression products will be utilized to suppress dust, odor and vapors. These odor suppressant products will include:

- Atmos Shield 645 covering of exposed excavations, on active ISS columns, if needed or soil stockpiles when further material disturbance in that work area is not anticipated for more than 120 minutes.
- Tarps or polyethylene sheeting will also be utilized for covering soil/swell stockpiles at the completion of each workday or when no further addition or removal of material from a stockpile is planned for each workday.

- Biosolve® Pinkwater or similar odor suppressant spray/misting may be utilized to suppress odors and vapors during active, open-air excavations or ISS operations that produce objectionable odors or organic vapors that are detected exceeding the CAMP action limits.

Atmos foam will be applied using their proprietary equipment to coat exposed soils with a continuous coating of foam. Biosolve® Pinkwater will be applied using a pressure washer (or similar equipment) to distribute the mist across the exposed soils in active excavation and stockpiling areas, as well as to mist the air within the excavation area to further suppress dust, odors, and vapors.


3. Schedule

The general milestones for the ISS implementation work are as follows:

- Submission of the PIP to the RE – June 7, 2024
- RE issues comments on the PIP – 1 week - July 8, 2024
- Roux revises PIP based on comments and resubmits – July 11, 2024
- RE issues comments on the PIP – October 2, 2024
- Roux revises PIP based on comments and resubmits – October 2, 2024
- NYSDEC issues PIP approval - October 4, 2024
- Contractor mobilizes for Pilot Test – 2 weeks – October 7 – August 14, 2024
- Contractor performs pre-excavation of entire ISS treatment area – 1 week - October 14 – October 21, 2024
- Contractor performs the ISS Field Pilot Test – 1 week – October 21 – 25, 2024
- QA/QC Coring of ISS Field Pilot Test – 3 days (minimum) after installation – October 28-29, 2024
- Receive ISS Pilot Test sample results, HC and UCS – after 28 days cure – November 26, 2024
- Submit Pilot Test results to RE – 1 week – December 5, 2024
- Receive approval of proposed mix design by RE and submit to NYSDEC – 1 week – December 12, 2024
- Receive approval of proposed mix design by NYSDEC – 2 weeks – December 27, 2024
- Contractor mobilizes for ISS production construction – 2 weeks – December 30 – January 14, 2025
- Contractor performs ISS production construction – 3 weeks – January 15 – February 5, 2025
- Receive ISS production sample results, HC and UCS – after 28 days cure – March 5, 2025

FIGURES

1. ISS Implementation Site Plan
2. Proposed ISS Treatment Plan
3. ISS Treatment Cross-Section
4. ISS Tooling Detail

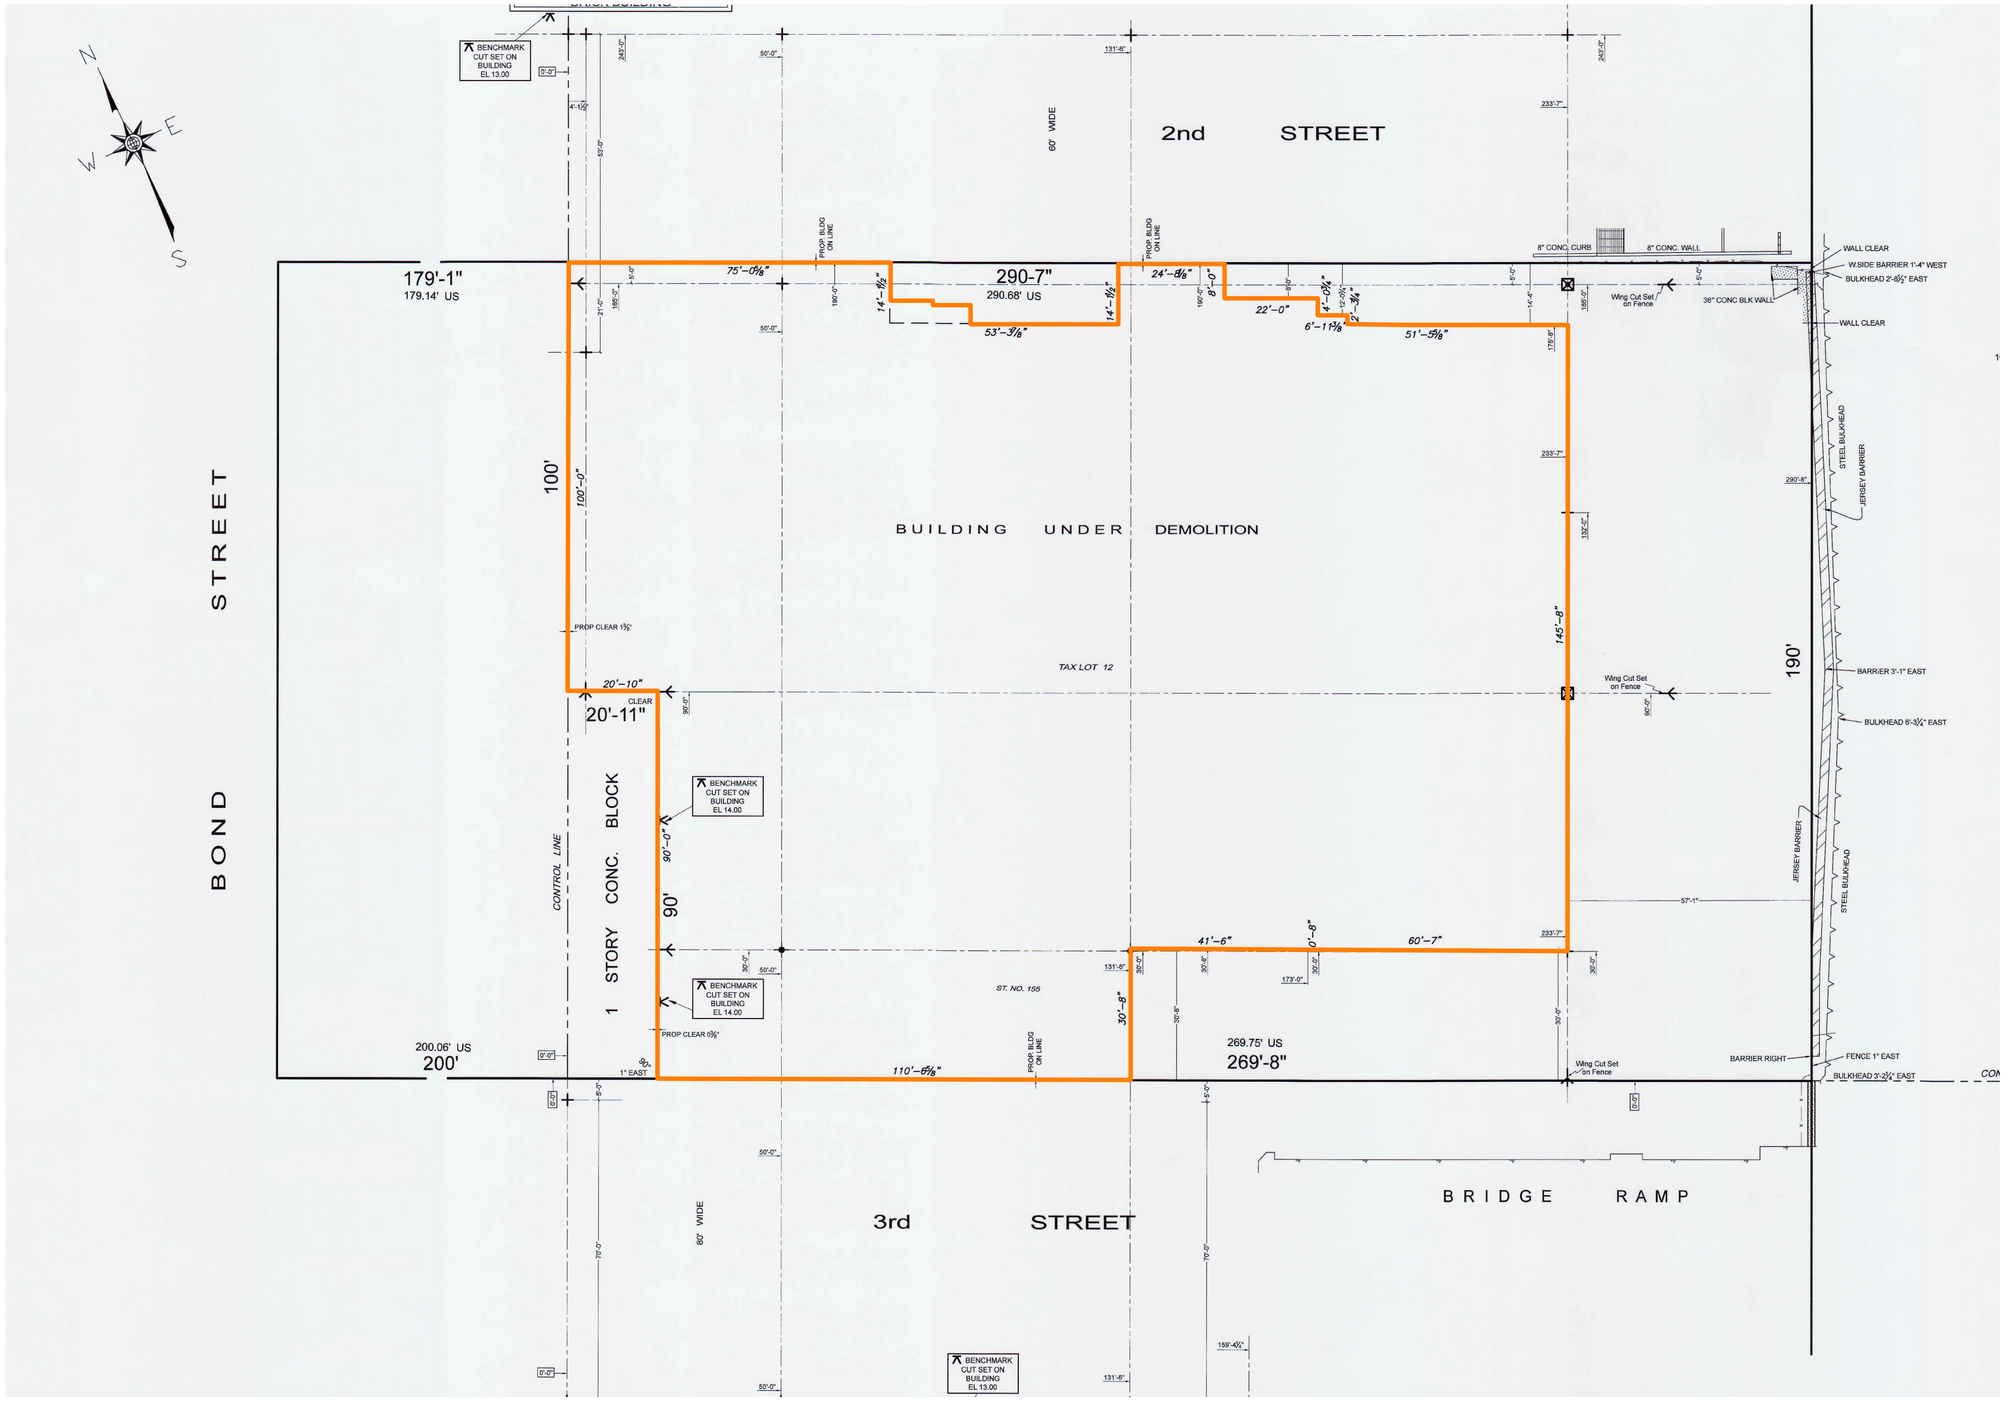

25' 0 25'

LEGEND

FOOTPRINT OF FORMER BUILDING

Title:

SITE PLAN


Prepared for:


NEW LEAF DEVELOPMENT, LLC.

ROUX

Compiled by: J.S.	Date: 7/19/2024	FIGURE
Prepared by: G.M.	Scale: AS SHOWN	1
Project Mgr: J.S.	Project: 4862.0001Y000	
File: 4862.0001Y100.01.DWG		

V:\CAD\PROJECTS\4862Y\0001Y\100\4862.0001Y100.01.DWG GMILTON

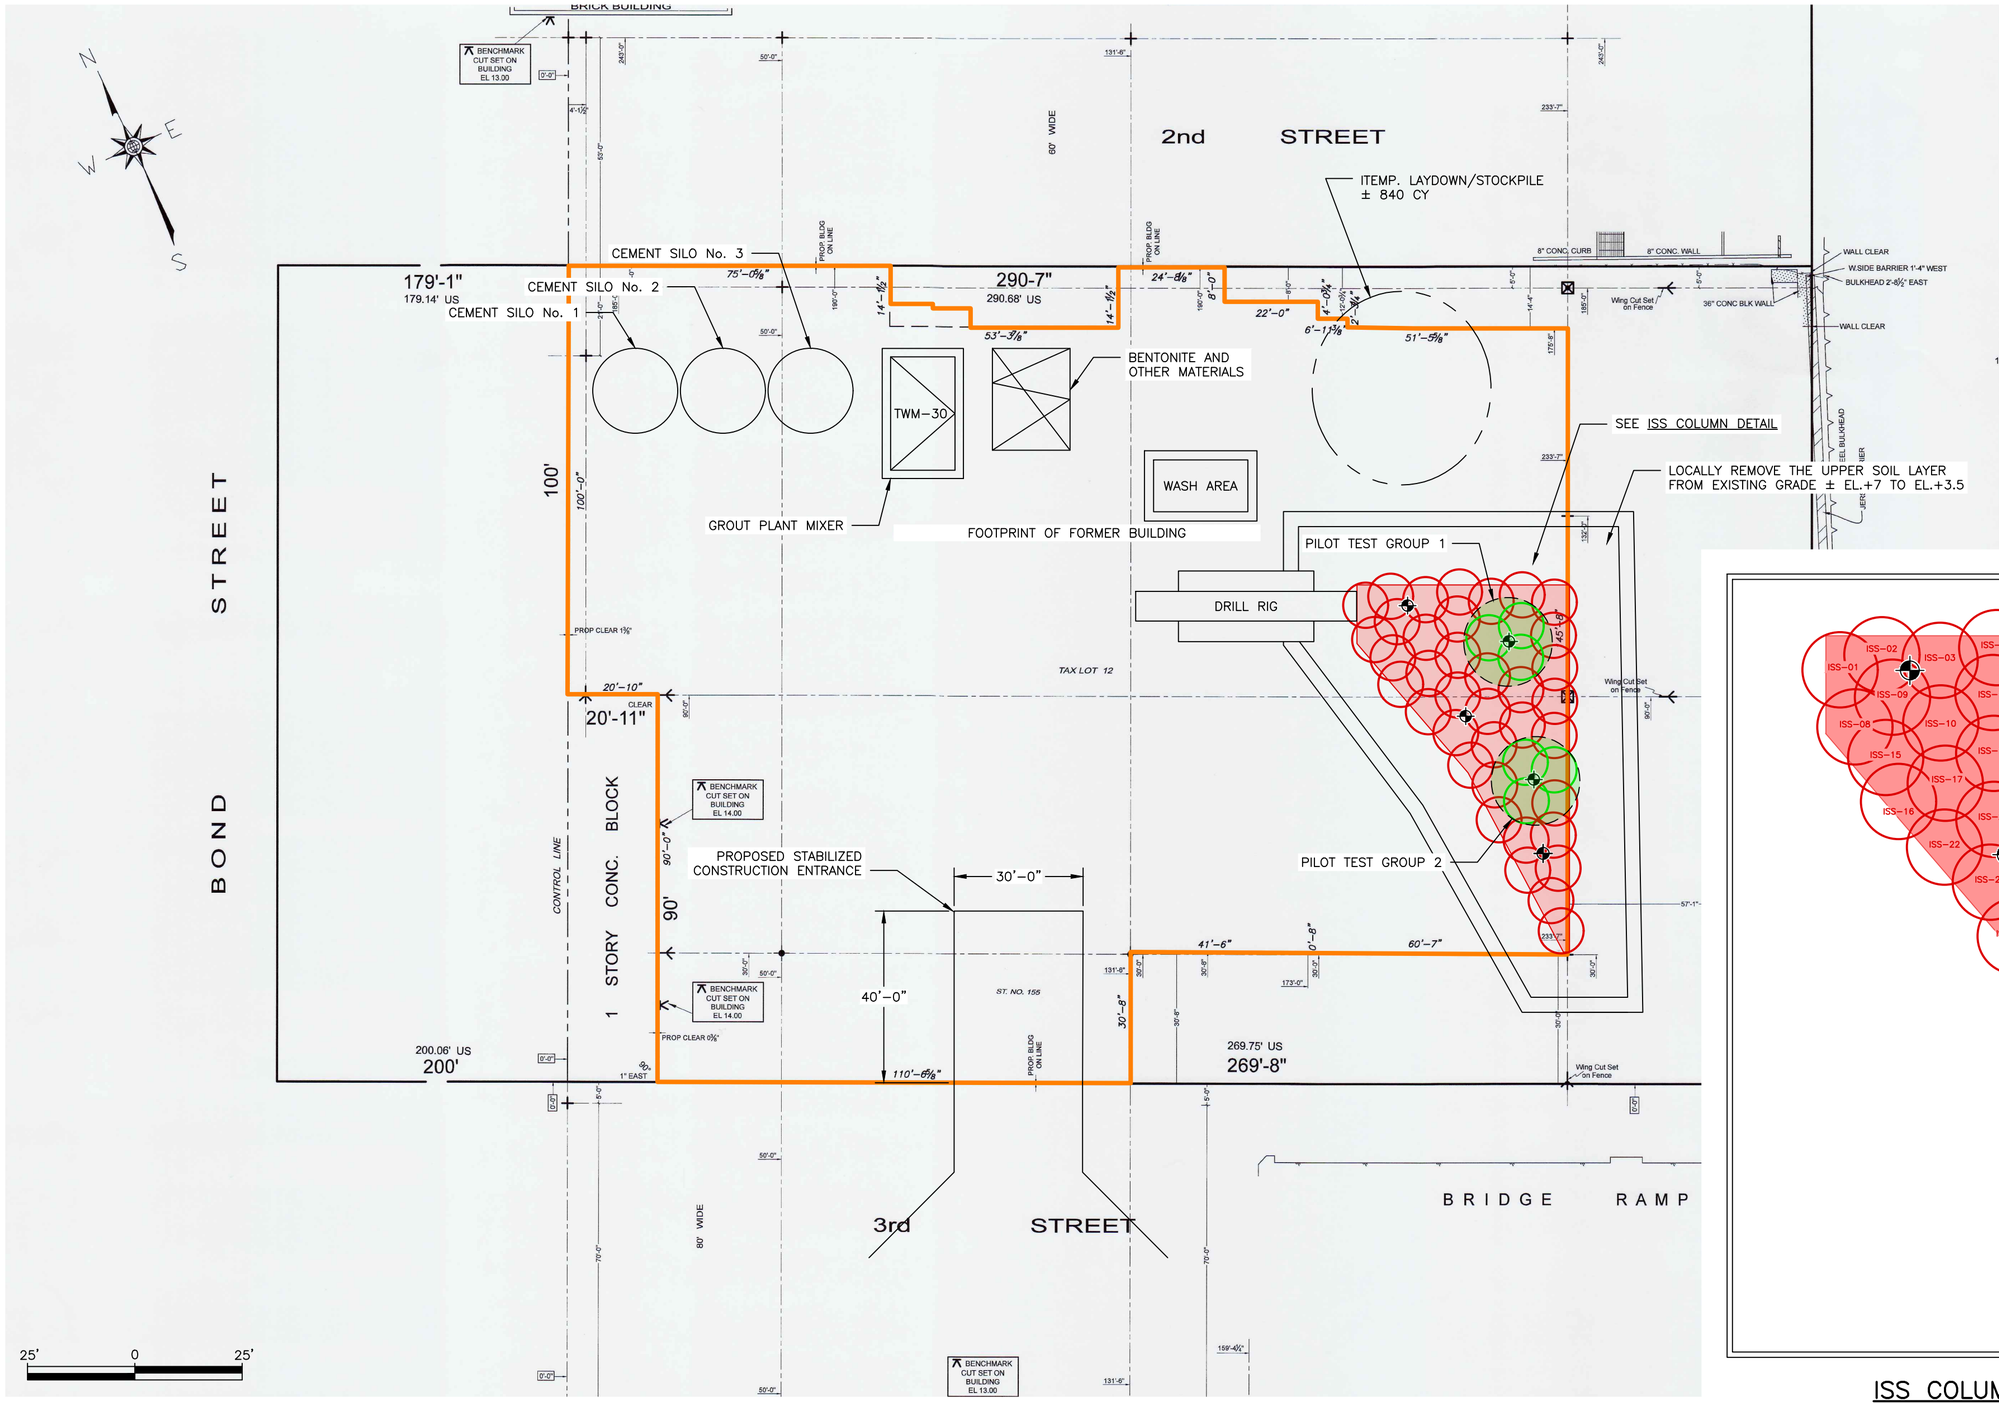

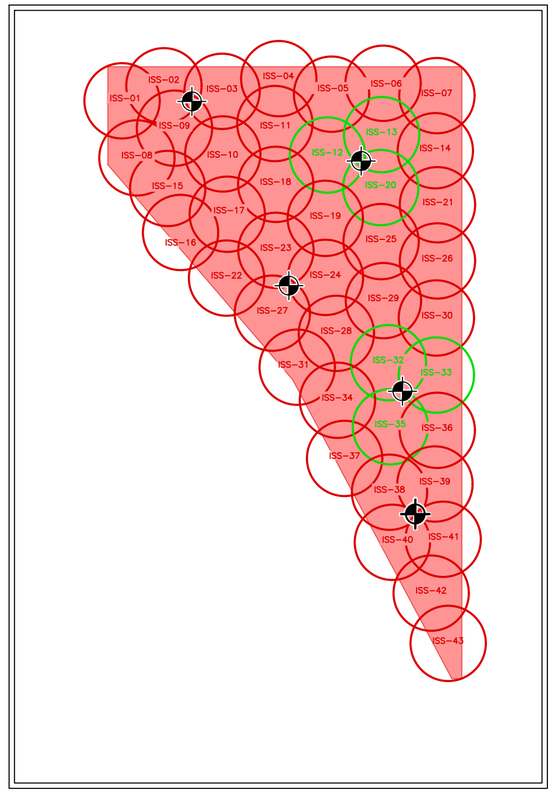


ISS COLUMN DETAIL

SCALE: 1" = 15.0"


LEGEND

- FOOTPRINT OF FORMER BUILDING
- PROPOSED ISS PRODUCTION COLUMNS 10.5 FOOT DIAMETER
- PROPOSED ISS PILOT TEST COLUMNS 10.5 FOOT DIAMETER
- PROPOSED QA/QC PRODUCTION CORE LOCATION
- PROPOSED EXTENT OF ISS AREA FROM EL. –16 TO –25±"

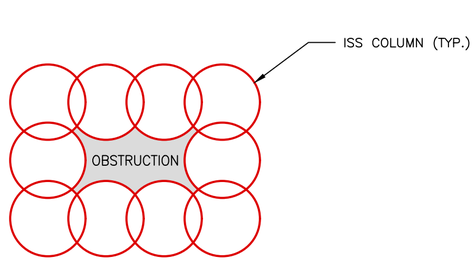

PLAN DETAIL 1
OBSTRUCTION IN ISS INTERIOR

SCALE: 1" = 15.0"

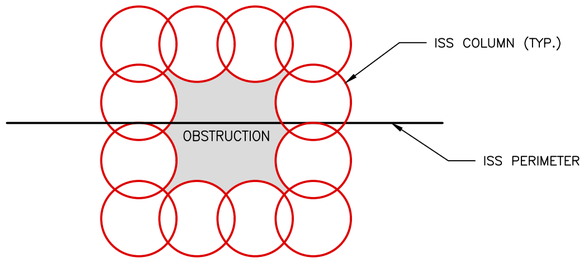

PLAN DETAIL 2
OBSTRUCTION AT ISS PERIMETER

SCALE: 1" = 15.0"

Title:

PROPOSED ISS TREATMENT PLAN


Prepared for:

NEW LEAF DEVELOPMENT, LLC.

ROUX

Compiled by: J.S.	Date: 7/19/2024	FIGURE
Prepared by: G.M.	Scale: AS SHOWN	2
Project Mgr: J.S.	Project: 4862.0001Y000	
File: 4862.0001Y100.01.DWG		

V:\CAD\PROJECTS\4862\Y0001Y100\4862.0001Y100.01.DWG GMILTON

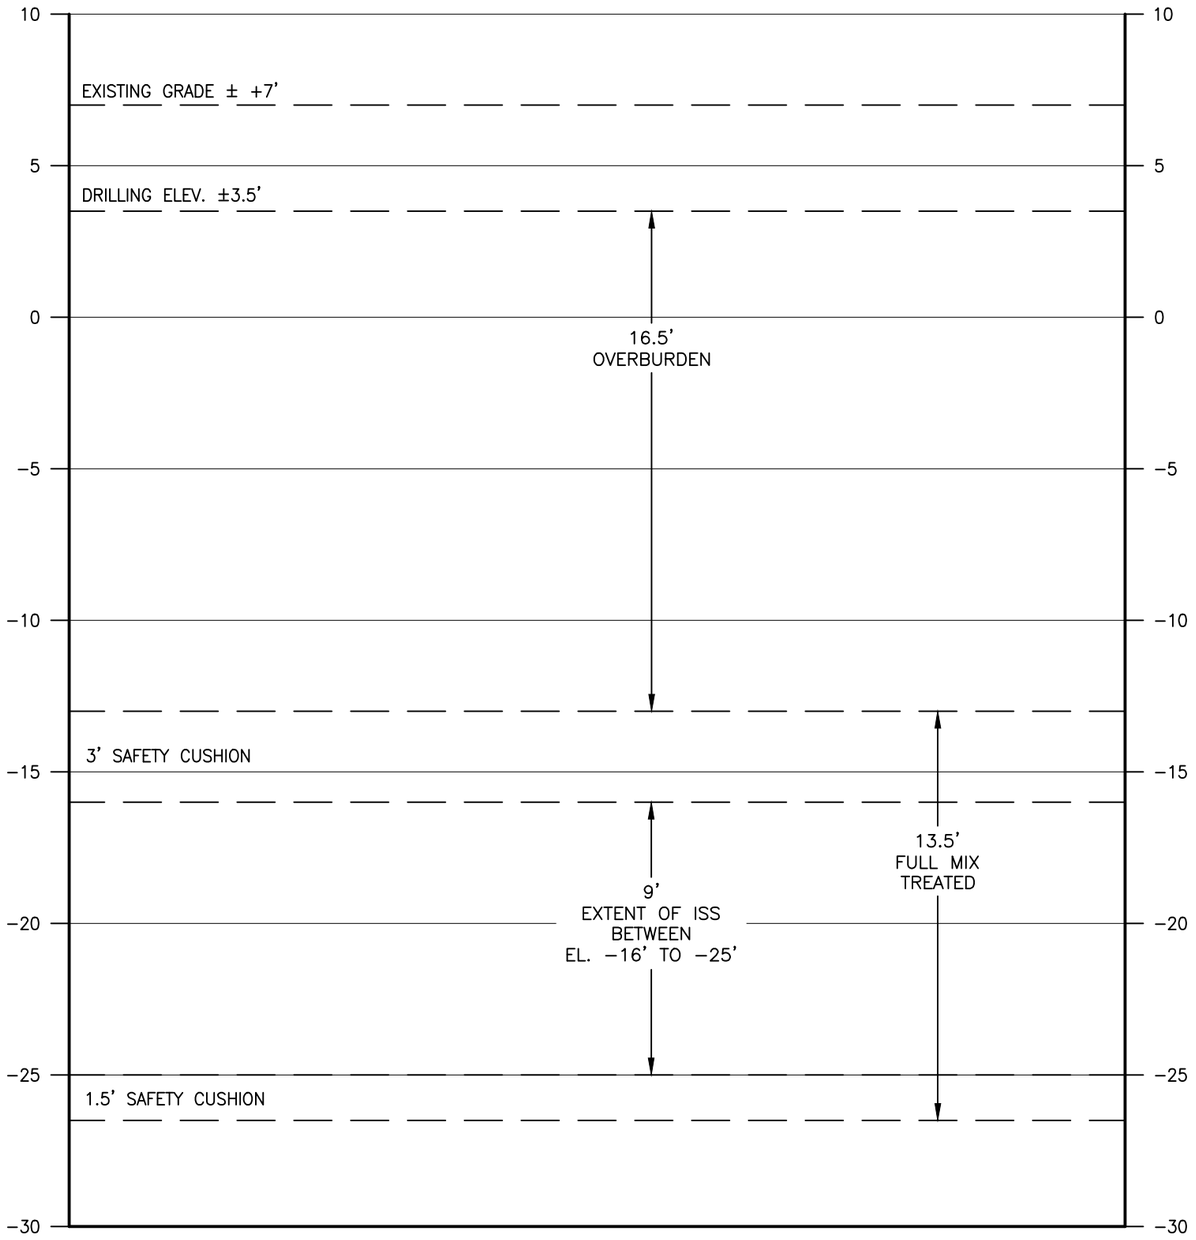

Title:

ISS TREATMENT CROSS-SECTION

Prepared for:


NEW LEAF DEVELOPMENT, LLC

ROUX

Compiled by: J.S.	Date: 10/3/2024	FIGURE
Prepared by: G.M.	Scale: AS SHOWN	3
Project Mgr: J.S.	Project: 4862.0001Y000	
File: 4862.0001Y100.01.DWG		

V:\CAD\PROJECTS\4862Y\0001Y100\4862.0001Y100.01.DWG GMILTON

V:\CAD\PROJECTS\4862Y\0001Y\100\4862.0001Y100.01.DWG GMILTON

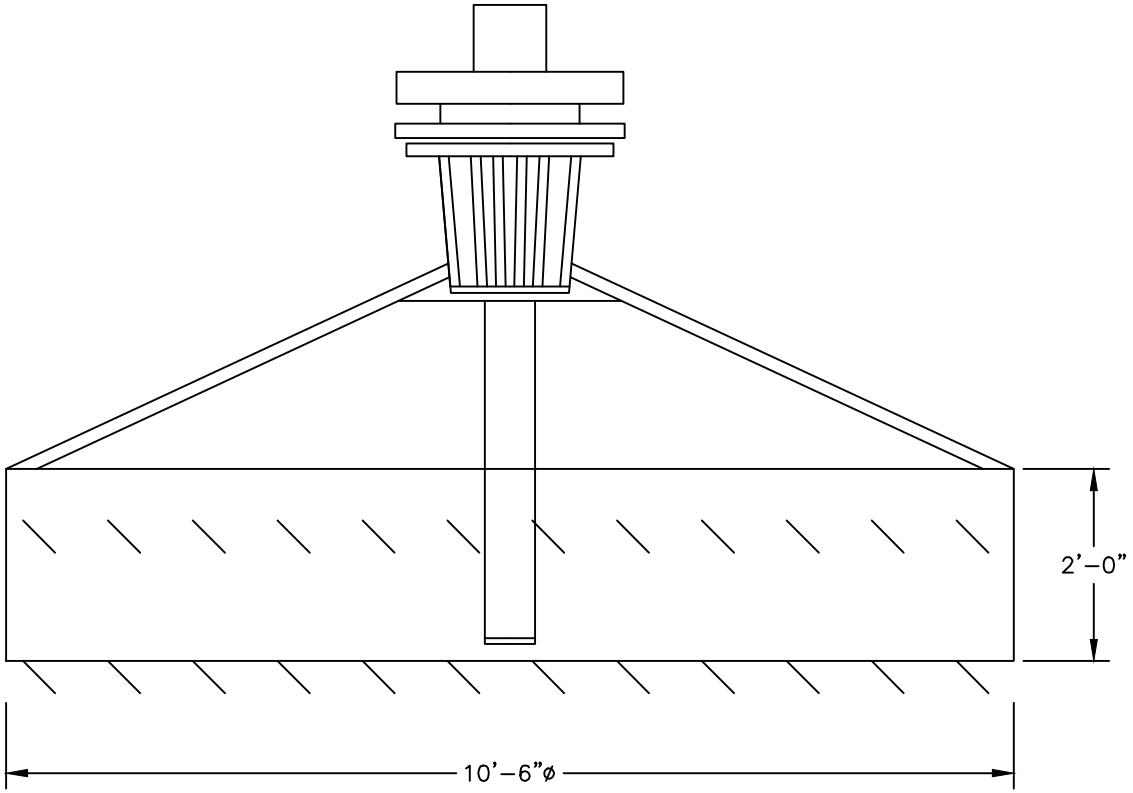

Title:

SOIL MIXING TOOL

Prepared for:

NEW LEAF DEVELOPMENT, LLC

ROUX

Compiled by: J.S.	Date: 6/26/2024	FIGURE
Prepared by: G.M.	Scale: NOT TO SCALE	4
Project Mgr: J.S.	Project: 4862.0001Y000	
File: 4862.0001Y100.01.DWG		

APPENDICES

A. Langan Remedial Design Document for In-Situ Stabilization/Solidification

B. NYSDEC ISS QA/QC Guidance

C. ISS Construction Materials and Equipment Cut Sheets

APPENDIX A

Langan Remedial Design Document for In-Situ Stabilization/Solidification

REMEDIAL DESIGN DOCUMENT FOR IN-SITU STABILIZATION/SOLIDIFICATION

for

141 3rd STREET
Brooklyn, New York 11231
NYSDEC BCP Site No. C224336

Prepared For:

Third Street Owner LLC and 155 Third St., LLC
240 Huntington Street, 3rd Floor
Brooklyn, New York 11231

Prepared By:

Langan Engineering, Environmental, Surveying, Landscape Architecture and Geology, D.P.C.
21 Penn Plaza
360 West 31st Street, 8th Floor
New York, New York 10001

Gerald Nicholls, PE, CHMM
Associate Principal

LANGAN

5 April 2024
Langan Project No. 170390001

TABLE OF CONTENTS

1.0 Introduction 1
2.0 Site Background and Environmental History 2
2.1 Site Description 2
2.2 Environmental History 2
2.3 Site Soil Impacts 2
3.0 Remediation Selection 4
3.1 Coal Tar-Related Remediation 4
3.2 Site-wide Remediation 4
4.0 Bench-Scale Treatability Study 6
4.1 Summary of Bench-Scale Treatability Study 6
4.1.1 Field Investigation 6
4.1.2 ISS Bench-Scale Treatability Study Results 6
5.0 ISS Plan 9
5.1 Objective 9
5.2 Approach Description 9
5.3 Materials 10
5.4 Field Implementation 10
5.4.1 Pre-Excavation 11
5.4.2 Mixing Procedures and Controls 11
5.5 ISS Performance Criteria 14
5.6 ISS Performance Sampling and Monitoring 14
5.6.1 Unconfined Compressive Strength and Hydraulic Conductivity Sampling 14
5.6.2 Groundwater Monitoring 14
5.7 ISS Coring 15
5.8 Performance Concerns, Corrective Actions and Final Approval 16
5.9 ISS Area Restoration 16
5.10 Deep Foundation Components 17
5.11 CAMP 17
6.0 Reporting 18
6.1 Daily Field Reports 18
6.2 Final Engineering Report 18
7.0 Schedule 20

FIGURES

Figure 1 Site Location Map
Figure 2 Site Plan
Figure 3A Soil Sample Analytical Results Map – RI
Figure 3B Soil Sample Analytical Results Map – SRI
Figure 4 Track 4 Selected Remedies
Figure 5 Pre-ISS Excavation Plan
Figure 6 ISS Plan
Figure 7A ISS Section 1 (A-A')
Figure 7B ISS Section 2 (B-B')
Figure 8 Monitoring Well Location Plan
Figure 9 ISS Site Restoration Sections
Figure 10 Site Cover Plan

APPENDICES

Appendix A Bench-Scale ISS Treatability Study Technical Memorandum
Appendix B Construction Health and Safety Plan
Appendix C Community Air Monitoring Plan

CERTIFICATION

I, Gerald F. Nicholls, certify that I am currently a Qualified Environmental Professional as defined in 6 New York Codes, Rules, and Regulations (NYCRR) Part 375 and that this Remedial Design Document for In-Situ Stabilization/Solidification was prepared in accordance with all applicable statutes and regulations and in substantial conformance with the New York State Department of Environmental Conservation (NYSDEC) Division of Environmental Remediation (DER)-10 Technical Guidance for Site Investigation and Remediation.



Gerald F. Nicholls, PE, CHMM

1.0 INTRODUCTION

Langan Engineering, Environmental, Survey, Landscape Architecture and Geology, D.P.C. (Langan) prepared this Remedial Design Document for In-Situ Stabilization/Solidification (ISS) on behalf of Third Street Owner LLC and 155 Third St. LLC (the Participant) to document the planned ISS remedial design and procedures for the property at 141 3rd Street in Brooklyn, New York (the site). The site was accepted into the New York State Brownfield Cleanup Program (BCP) as a Participant and was assigned BCP Site No. C224336. A Brownfield Cleanup Agreement (BCA) was executed on 4 February 2022. The BCA was amended to add lot 12, and executed on 4 March 2022. Brooklyn tax lots 12 and 14 of block 462 were combined into a singular lot 12, which comprises the site.

This remedial design document supplements the 12 December 2023 Remedial Action Work Plan (RAWP) and the December 2023 Decision Document, summarizes the results of the ISS treatability study, and presents a full-scale ISS design. The ISS remedial elements described include the objectives, approach, performance criteria, performance monitoring and sampling, quality assurance/quality control (QA/QC) plan and area restoration.

2.0 SITE BACKGROUND AND ENVIRONMENTAL HISTORY

2.1 Site Description

The about 53,329-square-foot (1.23-acre) site is located in Kings County, Brooklyn, New York and is identified as Block 462 and Lot 12 on the Brooklyn Borough Tax Map. The site is bound by 2nd Street to the north, the Gowanus Canal to the east, 3rd Street to the south, and industrial, commercial and residential buildings followed by Bond Street to the west. In accordance with the 60-day Advance Notification of Site Change of Use, building demolition began in April 2023, and was completed in September 2023. The site is currently vacant and construction activities are paused.

A new bulkhead was constructed along the eastern boundary of the site and completed in August 2017 in accordance with "Administrative Settlement Agreement and Consent for a Removal Action" (Index No. CERCLA-02-2017-2010) between the United Stated Environmental Protection Agency (USEPA) and 155 3rd Street LLC, executed on March 2017. Subsurface bulkhead features (i.e., bulkhead deadman and tiebacks) extend about 50 to 55 feet into the site from the eastern boundary/bulkhead.

A site location map and site plan are presented as Figures 1 and 2.

2.2 Environmental History

The site is located in a historically industrial and manufacturing area along the Gowanus Canal. In the 1840s, the canal was a natural estuary (Gowanus Creek) surrounded by farmland and natural wooded areas. In 1849, construction began to convert the estuary into an about 100-foot-wide by 1.8-mile-long transportation system to promote industrial growth and commerce. Construction of the canal was completed by 1869, and by 1870 the surrounding areas had become urbanized and industrial with manufactured gas plants, coal yards, and factories. Since its construction, the canal has been contaminated by former industrial and manufacturing activities lining the canal and ongoing Combined Sewer Overflow (CSO) discharges. The primary contaminant of concern is coal tar.

The Gowanus Canal was designated a Federal Superfund site by the USEPA in 2010, and remediation of the Canal under USEPA oversight began in 2021. The remedy includes an initial dredging to removing contaminated sediment at the base of the canal, in situ stabilization of underlying sediments, a final phase of dredging, and installation of a multilayer cap. Between October 2021 and August 2022, the remedy was completed for an approximately 90,000-square-foot area of the canal north of the 3rd Street bridge.

2.3 Site Soil Impacts

Historically, the former Fulton Municipal Works Former Manufactured Gas Plant (Fulton MGP), Citizens Gas Works Former MGP, and Former Metropolitan MGP discharged contaminants to the subsurface soil, groundwater and the Gowanus Canal (located adjacent to the east of the site), a National Priority List site, during site operations. USEPA identified National Grid as a

responsible party for the investigation and remediation of the former Fulton/Citizens/Metropolitan MGP and any MGP-related impacts determined to have migrated into the Gowanus Canal.

Langan implemented a remedial investigation (RI) between 12 September and 3 October 2022 and a supplemental remedial investigation (SRI) between 3 February and 22 February 2023. During the RI and SRI, coal tar-related impacts, evidenced by odors, staining, sheen, non-aqueous phase liquid (NAPL) and/or photoionization detector [PID] readings above background levels and/or analytical data, were observed in soil and groundwater in an about 11,100-square-foot area in the eastern portion of the site. Coal tar impacts were observed in two RI soil borings (SB13 and SB15) and ten SRI soil borings (SB15-W1, SB15-N1, SB13-S1, SB15-S1, SB15-W2, SB13-W1, SB15-SW1, SB13-S2, SB15-NW1, and SB15-S2), advanced to about 55 and 65 feet below grade surface (bgs). The absence of coal tar impacts observed in soil borings SB13-N1, SB13-NW1 and SB22 to the north, and in soil borings SB13-S3, SB15-W3, SB15-SW2, SB15-SW3, SB14 and SB11 to the west demonstrates horizontal delineation to the north and west.

Coal tar-related impacts were primarily observed in intervals from 25 to 35 (elevation[1] [el.] -18± to -28±), and 40 to 45 feet bgs (el. -33± to -38±). The field observations and analytical results collected beneath the deepest encountered coal tar impacts confirm vertical delineation, which ranges from 31 to 59 feet bgs (el. -23± to -51±).

RI and SRI soil results and sample locations are provided on Figures 3A and 4B.

[1] Elevations in this remedial design document are in feet and referenced to the North American Vertical Datum of 1988 (NAVD88).

3.0 REMEDIATION SELECTION

3.1 Coal Tar-Related Remediation

Based on the USEPA Canal-related Upland Source Control Remedy Requirements Matrix (prepared by Jacobs and dated 13 June 2023) (herein referred to as 'the Matrix') and the Remediation Target Area 1 Design 100% Design Package (prepared by B&B Engineers & Geologists of New York, P.C. and dated June 2020), the deepest final dredge line for the Gowanus Canal adjacent to the site is el. -21±. Coal tar-impacted material (i.e., globs/blebs/sheen, coated material and NAPL saturated material) is required to be addressed to a depth of 2 feet below the deepest dredge line of the adjacent Gowanus Canal (el. -23±).

Per the Matrix, areas containing subsurface obstructions (i.e., bulkhead deadmen and associated tiebacks) are to be treated via in-situ geochemical stabilization (ISGS), and areas outside of the subsurface obstructions and beneath planned buildings are to be treated via ISS. Coal tar-impacted material beneath the proposed building footprint will require a minimum 5-foot-thick ISS barrier beginning at el. –23±.

Therefore, to comply with the Matrix and address the presence of coal tar from surrounding MGP sites, the following bullets provide the approach to the planned ISS/ISGS remedy:

- ISS will be implemented from el. –16± to el. –25± (a 5-foot minimum at the target interval of el. –18± to el. –23±, with a 2-foot buffer above and below the treatment interval) (i.e., 24 to 33 feet bgs) in the about 2,300-square-foot area underlying the proposed building footprint (herein referred to as the "ISS treatment area").
- ISGS from el. –19± up to el. –23± within the about 8,800-square-foot-area containing subsurface obstructions adjacent to the bulkhead. An about 3-foot buffer west of the furthest extent of the subsurface obstructions (i.e., about 55 feet from the bulkhead) is assumed to prevent potential damage to the subsurface obstructions.

ISGS and ISS treatability studies were implemented to determine the design parameters and evaluate ISGS and ISS remedies for coal tar-related impacts in the ISGS and ISS treatment areas. The ISS treatability study results are summarized in Section 4.0 and documented in the 18 December 2023 Bench-Scale ISS Treatability Study Technical Memorandum, prepared by Langan, (herein referred to as the 'ISS treatability study memo'), which is provided in Appendix A. The ISGS treatability study results and remedial design document will be submitted under separate cover.

3.2 Site-wide Remediation

Langan prepared a RAWP that summarizes the nature and extent of contamination as determined during the remedial investigations, identifies and evaluates remedial action alternatives, and recommends a Track 4 remedy.

As part of the site remedy, two feet of soil/fill will be excavated across the site, with up to 4 feet of soil/fill will be excavated in the ISS treatment area (further described in Section 5.4.1). ISGS

and ISS remedies will be completed along the bulkhead and underneath the proposed building in the eastern part of the site, respectively. The construction of engineering controls including the building foundation slab and the installation of an active sub-membrane depressurization (SMD) system (which will include a waterproofing membrane) will mitigate the exposure pathway of on-site CVOCs in soil vapor through inhalation. An off-site SVE system will be installed in the southern sidewalk of 2nd Street adjacent to the northwest part of the proposed building, and the northern sidewalk of 3rd Street adjacent to the southwestern part of the proposed building to mitigate off-site migration of CVOC-impacted soil vapor following site-wide soil/fill excavation and foundation construction.

The Track 4 selected remedies are shown on Figure 4.

4.0 BENCH-SCALE TREATABILITY STUDY

Langan performed a treatability study for ISS between October and December 2023 in accordance with the NYSDEC-approved 28 September 2023 Treatability Study Work Plan For ISGS and ISS. The results of the treatability study were used to develop this remedial design document, and are fully documented in the ISS treatability study memo, which is included as Appendix A.

The following sub-sections summarize the field and lab portions of the treatability study, and the results.

4.1 Summary of Bench-Scale Treatability Study

4.1.1 Field Investigation

Langan performed the field portion of the treatability study on 6 and 13 October 2023 to further assess sub-surface conditions beneath the proposed building footprint, and to collect samples for the lab portion of the treatability study. The investigation included the advancement of five soil borings (SB31 through SB36) from grade to about el. -27± feet (or 35 feet bgs), and collection of about 43 kilograms (about 94 pounds) of soil and 40 liters (about 10 gallons) of groundwater. Soil samples were segregated based on lithology (i.e., if clay or sand was observed). Soil and groundwater sample locations are shown on Figure 3 of the ISS treatability study memo. Field investigation logs are provided in Appendix B of the ISS treatability study memo.

The ISS treatability study samples were submitted to Langan's Treatability Facility at the New Jersey Institute of Technology (NJIT), located in Newark, New Jersey. Langan's Treatability Facility homogenized the soil samples and conducted screening tests, 7-Day ISS tests, 28-Day ISS tests, marsh funnel tests, and baseline analytical testing. Baseline samples were analyzed as follows:

- One bulk groundwater sample was analyzed for Part 375/target compound list (TCL) volatile organic compounds (VOC), semivolatile organic compounds (SVOCs), Part 375/target analyte list (TAL) metals (total and dissolved), total petroleum hydrocarbons (TPH) (diesel range organics [DRO] and oil range organics [ORO]), and total organic carbon (TOC) at Alpha Analytical Laboratories, Inc. (Alpha), an NYSDOH Environmental Laboratory Approval Program (ELAP)-certified laboratory in Westborough, Massachusetts (ELAP No. 11148).
- One baseline soil sample was collected from the homogenized soil for a sieve analysis and analysis of Part 375/TCL VOCs, SVOCs, Part 375/TAL metals, total TPH (DRO and ORO), TOC, pH and moisture content at Alpha.

Results from these tests are shown in Tables 5 and 6 of the ISS treatability study memo.

4.1.2 ISS Bench-Scale Treatability Study Results

The lab portion of the bench-scale treatability study was performed at Langan's Treatability Facility from October through December 2023. Langan generated molds from the clay and soil

samples using varying mixes of binders such as Portland cement, slag, bentonite, and granular activated carbon. Molds underwent 7- and 28-day ISS tests, and march funnel tests at Langan's Treatability Facility. Of the generated molds, 19 molds were submitted to GeoTesting Express, LLC in Action, MA for unified compressive strength (UCS) (ASTM D 2166), permeability (ASTM D 5084), density and moisture content analysis. The combined mix, strength and permeability results are summarized in the table below.

Bench Scale Results Summary			
Mix ID	**Mix**	**28 Day UCS (psi)**	**28 Day Perm (cm/s)**
Clayey Soil			
Mold 1	Clay - Control	0	-
Mold 2	7% PC	148	1.0E-07
Mold 3	2.8% PC; 4.2% S	256	3.4E-07
Mold 4'	2.8% PC; 4.2% S; 0.5% GAC	331	7.2E-08
Mold 4''	2.8% PC; 4.2% S; 0.5% B; 0.5% GAC	336	5.1E-07
Mold 5	10% PC	192	1.8E-07
Mold 6	4% PC; 6% S	432	4.6E-07
Mold 7	4% PC; 6% S; 0.5% GAC	405	3.1E-07
Mix ID	**Mix**	**28 Day UCS (psi)**	**28 Day Perm (cm/s)**
Sandy Soil			
Mold 8	Sandy - Control	-	-
Mold 9	5% PC	75	1.3E-07
Mold 10	2% PC; 3% S	273	9.7E-08
Mold 11	2% PC; 3% S; 0.5% GAC	272	1.8E-07
Mold 12	2% PC; 3% S; 0.5% B; 0.5% GAC	206	8.2E-08
Mold 13	2% PC; 3% S; 1% B; 0.5% GAC	316	2.8E-07
Mold 14	7% PC	122	2.6E-07
Mold 15	2.8% PC; 4.2% S	378	3.0E-07
Mold 16	2.8% PC; 4.2% S; 0.5% GAC	352	5.1E-07
Mold 17	2.8% PC; 4.2% S; 0.5% B; 0.5% GAC	368	3.6E-06
Mold 20	4.0% PC; 6.0% S; 1% B; 1% GAC	445	1.5E-07

psi = pounds per square inch ; cm/s = centimeter per second

PC = Portland cement ; S = slag ; B = bentonite ; GAC = granular activated carbon ; perm = permeability

The treatability study demonstrated that permeability of less than 1×10^{-6} cm/sec and strength more than 50 psi can be achieved with different dosages of binders, without the need for addition of bentonite and granular activated carbon. To reduce the amount of binders brought to site while still meeting project objectives, the final design mix will comprise of one of the following mixes:

- 7% Portland cement
- 10% Portland cement
- 2.8% Portland cement with 4.2% slag

The final design mix for field implementation should be finalized by considering strength limitations (maximum strength of treatment zone) that may be needed to facilitate construction activities within the ISS treatment area.

5.0 ISS PLAN

ISS is performed by mixing a fluid cement grout into a column or three-dimensional treatment cell of soil without removing the soil. ISS mixing typically involves using mixing equipment (i.e., vertical mixing augers) in the soil while grout is pumped through the augers into the soil. Obstructions are either removed prior to mixing or encapsulated into the monolith.

The following sub-sections describe the approach to implementation and QA/QC.


5.1 Objective

The primary objective of ISS is to permanently immobilize soil contaminants into a soil-cement matrix. Immobilizing contaminants into the ISS monolith will contribute to meeting the objectives defined in the RAWP for site soil and groundwater.

5.2 Approach Description

A bench-scale treatability study was performed between October through December 2023 by Langan's Treatability Facility. The results of the treatability study are summarized in Section 4.1.2 and further detailed in the ISS treatability study memo. A pilot test will be performed prior to full-scale ISS implementation to assess mixing procedures and parameters, final ISS mix selection, and implementation. The contractor will use the mixes in the ISS treatability study memo and provide specific pilot test and full-scale mixing procedures within the contractor's Project Implementation Plan. A figure showing proposed ISS columns, with the actual diameter of mixing augers and appropriate overlap, will be included in the Project Implementation Plan for review and approval by the remedial engineer (RE) and NYSDEC. The results of the pilot test will inform the final design mix and mixing procedures and controls described in Section 5.4.2. Following implementation, the pilot study results will be reviewed by the RE and the NYSDEC. If the pilot study results achieve the performance requirements specified herein, then full-scale implementation will proceed in accordance with the contractor's Project Implementation Plan. If the pilot tests results do not demonstrate conformance to this Remedial Design Document, corrective measures will be taken in coordination with the NYSDEC and the contractor's Project Implementation Plan will be revised.

The generalized process for ISS implementation is illustrated below:

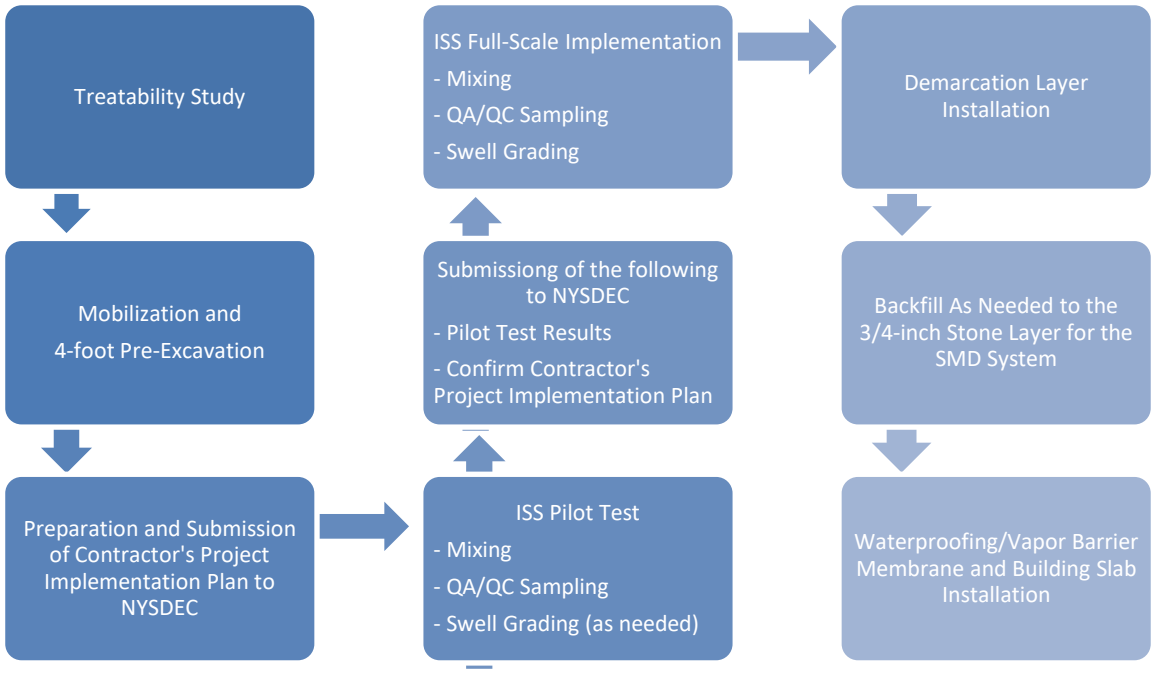

The pre-ISS excavation and ISS plans are provided as Figures 5 through 7B. Further details of the ISS implementation are contained in the following sub-sections.

5.3 Materials

The proposed materials and specifications are provided below:

- Portland cement: Type I/II: Reclaimed cement or cement containing lumps or deleterious matter will not be used. The quantity of the Portland cement will be based on the contractor's treatability testing results, Langan's treatability testing results, field demonstration results, and as recommended in the contractor's Project Implementation Plan.
- Slag: Ground slag is used as a supplementary cementitious material for cementer, concrete and concrete products. It is also used in soil stabilization. The quantity of the slag will be based on the contractor's treatability testing results, Langan's treatability testing results, field demonstration results, and as recommended in the contractor's Project Implementation Plan. Use of slag will comply with Part 360.12(c)(3)(i).

5.4 Field Implementation

The ISS remedy will be conducted in two phases – a pilot test followed by full-scale ISS implementation. The pilot test will be performed in an about 500-square-foot section of the ISS treatment area, and will include an assessment of the mixing procedures and parameters described in Section 5.4.2, an evaluation of QA/QC sampling and coring results, and ultimately inform a selection of the final ISS mix. Field observations and QA/QC sampling and coring results will be submitted to NYSDEC for review and approval prior to full-scale ISS implementation. The

full-scale ISS implementation will be performed in the remaining about 1,800-square-foot section of the ISS treatment area. The approximate extents of the pilot test and full-scale ISS implementation area are shown on Figure 6.

ISS activities will be completed in accordance with this remedial design document, the contractor's Project Implementation Plan, the RAWP, and the Decision Document. This section summarizes the general approach to ISS field implementation; however, the contractor's Project Implementation Plan will define the means and methods for implementation and meet the requirements provided in this remedial design document. The contractor's Project Implementation Plan will define the treatment cell area which will be used to establish the QA/QC sampling grid.

5.4.1 *Pre-Excavation*

A pre-excavation to about 4 feet bgs (el. 3.5±) will be completed in the ISS treatment area to assist in ISS implementation and allow for potential swell post-treatment. Excavated soil will be screened for total organic vapor concentration using a PID equipped with a 10.6 electron volt (eV) bulb, and for visual and olfactory indications of environmental impacts (e.g., staining and odor), and stockpiled pending off-site disposal. Soil exhibiting evidence of environmental impacts will be segregated and sampled in accordance with the RAWP. Obstructions exposed during the pre-excavation will be removed, and the excavation will be dewatered (if necessary).

ISS pre-excavation extents are shown on Figure 5.

5.4.2 *Mixing Procedures and Controls*

An about 19.5-foot interval of soil/fill, not part of the ISS treatment area, exists between the base of the pre-excavation (el. 3.5±) and the top of the buffer zone of the treatment area (el. -16±). ISS implementation will proceed from el. -16± to el. -25± (i.e., about 24 to 33 feet bgs). Means and methods for reaching the treatment area and ISS implementation will ultimately be established in the contractor's Project Implementation Plan; this remedial design document outlines one approach based prior experience, established ISS mixing protocols, and preliminary conversations with an ISS contractor.

ISS may be accomplished using 6-foot-diameter vertical augers with a mixing paddle, or another method proposed by the contractor. Upon reaching the bottom of the treatment depth (el. -25±), injection of the design mix would begin, and the mixing paddle and auger would be retracted. The design mix would be injected to the top of the ISS treatment (el. -16±).

During vertical mixing with augers, ISS depth will be documented by the RE based on the penetration of the auger and kelly bar. The contractor will then proceed with treatment in accordance with their Project Implementation Plan. Vertical mixing may also require pre-probing of the ISS treatment area to find obstructions. An ISS plan showing the anticipated pilot test and full-scale ISS column layout is shown on Figure 6, and ISS cross-sections are provided as Figures 7A and 7B. The diameter and distribution of the ISS columns will be determined by the ISS

contractor and will be provided in the contractor's Project Implementation Plan for review and approval by NYSDEC.

Additionally, bucket mixing was evaluated and determined to not be practical ISS implementation method. Mixing procedures will be detailed in the contractor's Project Implementation Plan for review and approval by the RE and NYSDEC.

Performance Mixing Parameters

The following performance mixing parameters will be proposed in the contractor's Project Implementation Plan and confirmed during the pilot test:

- Mixing time per interval
- Reagent additional per interval
- Injection pressure (if applicable)
- Injection rate
- Rotational speed
- Advance rate

Following the pilot test, the recorded values for these parameters along with field observations and QA/QC sampling and coring results will be sent to NYSDEC for review prior to full-scale implementation.

Procedures and Controls

The contractor's Project Implementation Plan will address compliance with the following procedures and controls:

- The contractor will use overlapping bore patterns to create a radius of influence allowing for complete lateral coverage of the area subject to treatment. The bore patterns will sufficiently overlap to ensure monolith continuity and a complete and homogeneous treatment of soil across the ISS area.
- ISS treatment will not be performed on frozen material.
- ISS treatment will not be performed during periods of heavy rainfall if this results in the addition of excess moisture to the mixture.
- ISS reagents must be maintained at temperatures recommended by reagents' manufacturer(s). Necessary precautions and appropriate actions will be taken to ensure proper curing of the stabilized/solidified material when the ambient daytime temperature is below 40°F.

- If an obstruction is encountered within the ISS area, the contractor will proceed as follows:

    1. If an obstruction is encountered within the first 15 feet of the ISS starting depth (el. 3.5±), obstruction removal must be attempted. The removal effort should be attempted using an excavator for no less than 30 minutes, which will start when the equipment required for the obstruction removal is in place and the removal process begins. Sub-bullet number 3 describes the procedures if the obstruction cannot be removed.

    2. If an obstruction is encountered more than 15 feet of the ISS starting depth (el. 3.5±), obstruction removal must be attempted. The removal effort should be attempted using an excavator and if needed performing ISS to overcome the obstruction for no less than 30 minutes. Sub-bullet number 3 describes the procedures if the obstruction cannot be removed.

    3. If an obstruction is too large to be removed within 30 minutes or cannot be reached by the excavator and is located at a distance of at least one times the diameter of an auger from the lateral limited of the solidification, the obstruction shall be left in-situ. NYSDEC will be notified of the obstruction removal attempt efforts and the terminal depth of the ISS column for review and approval. Upon review, NYSDEC may extend the limits of solidification in adjacent columns to fully encompass the obstruction.

- If an obstruction penetrates the boundary of the ISS area and cannot be removed without extending the excavation, the contractor will implement one of the following treatment options. These options are shown schematically on Figure 6.

    - Extend excavation, dewatering if necessary, to remove obstruction and backfill void space;

    - Create a continuous perimeter of treated soil encapsulating the obstruction, tying into the ISS monolith; or,

    - Seal the interface between the obstruction and the ISS boundary with conventional jet grouting or alternate method.

- During implementation, the contractor will provide means for collecting performance samples at depth for curing and off-site testing. The representative of the RE will monitor QA/QC parameters as described below. The purpose of QA/QC testing and monitoring is to verify achievement of the ISS performance criteria.

- A topographic survey of the final stabilized/solidified sub-grade, following final placement and grading of stabilized/solidified site soil, must be performed by the contractor. The surveyor must be a Professional Land Surveyor licensed in the State of New York.

5.5 ISS Performance Criteria

The performance criteria are listed below.

- To facilitate future development, the UCS criteria is 100 psi or more to provide a factor of safety of 2 to achieve a field UCS of greater than 50 psi;
- Hydraulic conductivity of 5×10^{-7} cm/s or less to provide roughly a half an order of magnitude factor of safety to achieve a field hydraulic conductivity of less than 1×10^{-6} cm/s; and
- On-site monitoring of reagent quantities, mix ratios, mix coverage and distribution, homogeneity, mixing time, and treatment area/depth.

5.6 ISS Performance Sampling and Monitoring

To measure the effectiveness of the ISS, performance sampling of stabilized soil and monitoring of groundwater will be performed.

5.6.1 Unconfined Compressive Strength and Hydraulic Conductivity Sampling

The treatability study results or any supplemental bench-scale testing performed by the contractor will be used to determine the quantity of the reagents that will be utilized during the ISS process. The quantity of reagents and the mix ratios that will meet the performance criteria (strength and hydraulic conductivity) during the treatability testing will be scaled-up and actual quantity delivered for mixing will be monitored during construction.

Once the reagents are completely mixed with the media, samples will be collected using an excavator or backhoe and molded into cylinders for curing and testing for UCS and hydraulic conductivity. Two samples will be collected for the first 1,000 cubic yards. As needed, one sample will be collected for each additional 1,000 cubic yards. The UCS of cured cylinder samples will be analyzed by a geotechnical testing laboratory using ASTM International D1633. Triplicate cylinders will be collected for UCS testing; one for 7-day cure, one for 28-day cure, and one reserve. Hydraulic conductivity of the cured samples will also be analyzed by a geotechnical testing laboratory using the ASTM International D5084. Duplicate cylinders will be collected for performance testing; one for 28-day cure and one reserve.

If the results of the UCS and hydraulic conductivity testing reveal that the stabilized material does not meet the specified performance criteria, the contractor will be required to examine their procedure to investigate the causes of non-compliance, modify the procedure and/or reagents as necessary, and re-treat the failing treatment cell.

5.6.2 Groundwater Monitoring

Two permanent groundwater monitoring wells (MW15-N and MW15-S1) installed down-gradient to the east of the ISS treatment area will be used to monitor pre- and post-remediation NAPL accumulation. Each monitoring well will be gauge for presence of NAPL about one week prior to ISS implementation to serve as a baseline for performance monitoring events. After receipt

of a certificate of completion, subsequent performance monitoring events will occur quarterly for the first year, at a minimum, and continue annually. Performance monitoring frequencies will also be established in the future Site Management Plan (SMP).

The monitoring well locations are shown on Figure 8.

5.7 ISS Coring

The NYSDEC will be notified at least seven days prior to drilling cores to allow a representative to be present during drilling. A tentative two week look ahead schedule will also be provided to the NYSDEC on a weekly basis. Documentation on the volume/shrinkage of the grout obtained during ISS installation will also be provided to the NYSDEC for review. The ISS coring program will consist of the following:

- Advancement and collection of a minimum of four cores to about 6 inches above the bottom of cured soil mix (i.e., about el. -25.5±).
    - Two cores will be completed during the pilot test from each unique batch generated.
    - The first of two cores during the full-scale implementation will be completed when the ISS treatment area is no more than 25% complete to allow for adjustments in the ISS operation, as needed.
    - Core locations will be biased towards locations with the greatest soil contamination, and/or locations where difficulties in the ISS progress were encountered. To the extent possible, cores will also be placed in locations where individual treatment columns or cells overlap.
        - Full-scale implementation cored locations are proposed in the vicinity of SRI boring location SB13-W1 and SB13-S2.
- Coring shall not be performed until the soil mix has set for a minimum of 72 hours.
- Up to two different methods will be used to advance cores, including rock coring and direct-push.
    - For rocking coring, cores shall have a minimum diameter of 3.18-inches (PQ-size) and shall be performed in accordance with ASTM D2113. Core recovery shall exceed 85 percent and core pieces greater than 6-inches long shall be a minimum of 50 percent. Additional cores shall be taken where this criterion is not achieved.
    - For direct-push, cores shall have a minimum diameter of 2 inches and core recovery shall exceed 85 percent. Additional cores shall be taken where this criterion is not achieved.
- Cores will be logged in a field log from surface grade to the design terminal depth and in accordance with the recommendations outlined in the NYSDEC's Field Descriptions of Samples for Former MGP Sites. Soil will be screened continuously to the boring

termination depth for total organic vapor concentration using a PID equipped with a 10.6 eV bulb, and for visual and olfactory indications of environmental impacts (e.g., staining and odor). Core samples and related equipment will also be visually inspected for visible NAPL, non-mechanical induced cracking within the core, present of core sample recovered, NAPL coating on drilling tools, and NAPL in drill wash tub, if water-based drilling methods are employed.

    - After logging and screening, the cores will be archived until final inspection of the core by NYSDEC.

- After the completion of all cores, tremie-grout all core holes with neat cement grout (5 gallons of water to 94 pounds of cement).

Documentation of the coring procedures for ISS will be included in the Final Engineering Report (FER) and will include a figure depicting boring locations, photographs of each core boring referenced, type of drilling method used, and field coring logs.

5.8 Performance Concerns, Corrective Actions and Final Approval

Performance mixing parameters (as described in Section 5.4.2) collected during the pilot test will be reported daily to the NYSDEC. If an ISS column is installed outside of allowable performance parameters during full-scale implementation, an additional QA/QC core must be collected from that column. Columns that fail wet testing or the QA/QC program must be removed or re-installed.

If uneven or inconsistent mixing is observed in cores or NAPL is observed on the cores within the target treatment interval (el. –18± to el. –23±), drilling tools or in wash tub (if applicable), Langan will consult with the NYSDEC prior to continuing ISS treatment. If the ISS installation is deemed unsatisfactory after a collaborative evaluation, measures will be put in-place to address the deficiencies and ensure that the remedy is protective of human health and the environment.

Following on-site NYSDEC inspection of the cores, Langan will provide email correspondence to the NYSDEC project manager that will summaries observations of the coring results. The NYSDEC will provide an email reply within 48 hours either confirming that the ISS coring objectives have been met, or providing any additional corrective actions required if the ISS coring objectives have not been satisfied.

5.9 ISS Area Restoration

After completion of ISS and coring activities, the contractor will grade any observed swell material. The swell material will be graded flat, and not exceed el. 5.6± to allow space for the future SMD system and building foundation slab. After grading is complete and the ISS monolith is cured, the contractor will place a demarcation barrier (i.e., orange snow fencing) at about 4 feet below grade. The contractor will direct a New York State licensed land surveyor to survey the elevation of the demarcation barrier. Additional backfill, including general fill and a minimum 8-inch-thick layer of 3/4-inch stone, will be used to conform to the SMD system design for the

future building and to the site restoration plan shown on Figure 9. Geotextile fabric will be placed between the general fill and the 3/4-inch stone. A waterproofing/vapor barrier membrane will be installed above the 3/4-inch stone and below the building's concrete slab.

A site cover system plan overview is shown on Figure 10.

5.10 Deep Foundation Components

If piles need to be advanced within the ISS area, they will be installed after ISS implementation and prior to placing geotextile fabric and 3/4-inch stone for the SMD system. Piles will be installed via drilled horizontal displacement methods. Continuous flight augers (CFA) are acceptable to advance through the ISS intervals only; however, CFA is not anticipated for this project.

Shear forces on the ISS monolith are strictly prohibited. Prior to pile installation, rotary drilling may be utilized to core through the ISS monolith (i.e., el -25±) to prevent shear force during pile advancement. An about 16-inch to 18-inch-diameter bottom capped horizontal displacement hollow stem auger tooling will then be used to reach the target depth (between approximately el. -35± to el. -60±). Grout will then be pumped through the hollow stem filling the open annulus while withdrawing the auger tooling. After completion of auger withdrawal and grouting, reinforcement bars will be installed within the wet grout. Alternative pile installation procedures may be proposed within the contractor's Project Implementation Plan for review and approval by the RE.

The future building and the SMP will protect the ISS monolith during future development (e.g., if additional foundation piles are installed through the monolith, then they will be pre-drilled to prevent fracturing during pile-driving).

5.11 CAMP

Air monitoring will be conducted for site personnel and the community (CAMP) in accordance with the approved RAWP. During the ISS field implementation, Langan will conduct community air monitoring in compliance with the NYSDOH Generic CAMP during ground-intrusive activities and for personnel air monitoring in accordance with the CHASP per the RAWP. A site-specific CAMP detailing implementation and protocols is provided as Appendix C.

6.0 REPORTING

6.1 Daily Field Reports

Daily reports will be prepared and submitted to the NYSDEC and NYSDOH project managers by noon each day following the reporting period and will include:

- Progress updates
- An ISS tracking table that includes the column location (including coordinates) and performance mixing parameters (outlined in Section 5.4.2) for each column installed
- Photographic documentation
- Identification of samples and associated intervals collected
- Locations and references to a site map for completed activities
- A summary of any and all community complaints with relevant details, including contact information
- A summary of CAMP findings, including elevated concentrations and response actions, if any
- An explanation of notable site conditions
- A list of anticipated work for the following reporting day

Daily reports are not intended to notify the NYSDEC of emergencies (e.g., accident, spill), request changes to the treatability study, or communicate other sensitive or time-critical information. However, such conditions will also be included in the daily reports. Emergency conditions and changes to the treatability study will be communicated directly to the NYSDEC Project Manager.

6.2 Final Engineering Report

A FER, prepared in accordance with DER-10, will be submitted to NYSDEC following implementation of ISS and the remedial action defined in the RAWP. The FER provides the documentation that the remedial work has been completed and has been performed in compliance with the RAWP. The FER will provide a comprehensive account of the locations and characteristics of all material removed from the site including the surveyed map(s) of all sources. The FER will include the following documents:

1. Written and photographic documentation (via daily field reports) of the completed remedy
2. Description of any deviations from the RAWP and this remedial design document
3. Account of waste material exported from the site, including waste types and volumes, waste characterization documentation, facility-signed manifests and scale tickets, facility approvals and other waste disposal documentation
4. Account of materials imported to the site
5. Tabular summary of post-remedial excavation confirmation sampling results and other

sampling and laboratory analysis completed as part of the remedial action

6. As-built drawings for remedial construction elements and ECs, manufacturer documentation, certifications, manifests, bill of ladings, and commissioning test results (as necessary)
7. An itemized estimate of actual costs incurred during the remedy
8. An account of the locations and characteristics of all material removed from the site including the surveyed map(s) of all sources, as necessary

The FER will provide a summary of all residual contamination remaining on the site in the RAWP and an explanation for why the material was not removed as part of the remedial action. A map that shows residual contamination will be included in the FER.

The FER will include an account of the destination of all material removed from the site, including excavated contaminated soil/fill, solid waste, hazardous waste (if encountered), non-regulated material, and fluids. Documentation associated with disposal of all material must also include records and approvals for receipt of the material. The FER will provide an account of the origin and chemical quality of all material imported onto the site.


Before approval of a FER and issuance of a completion of construction (CoC), all project reports must be submitted in digital form on electronic media (PDF).

7.0 SCHEDULE

The table below presents an estimated schedule for the proposed ISS implementation and reporting. Proposed schedule changes will be submitted to NYSDEC for review.

Activity	Proposed Completion Dates
NYSDEC Review and Approval of Remedial Design Document	3/29/2024
Begin ISS Mobilization and Implementation	11/1/2024
Completion of ISS and Demobilization	11/29/2024
Site Restoration	3/28/2025

FIGURES

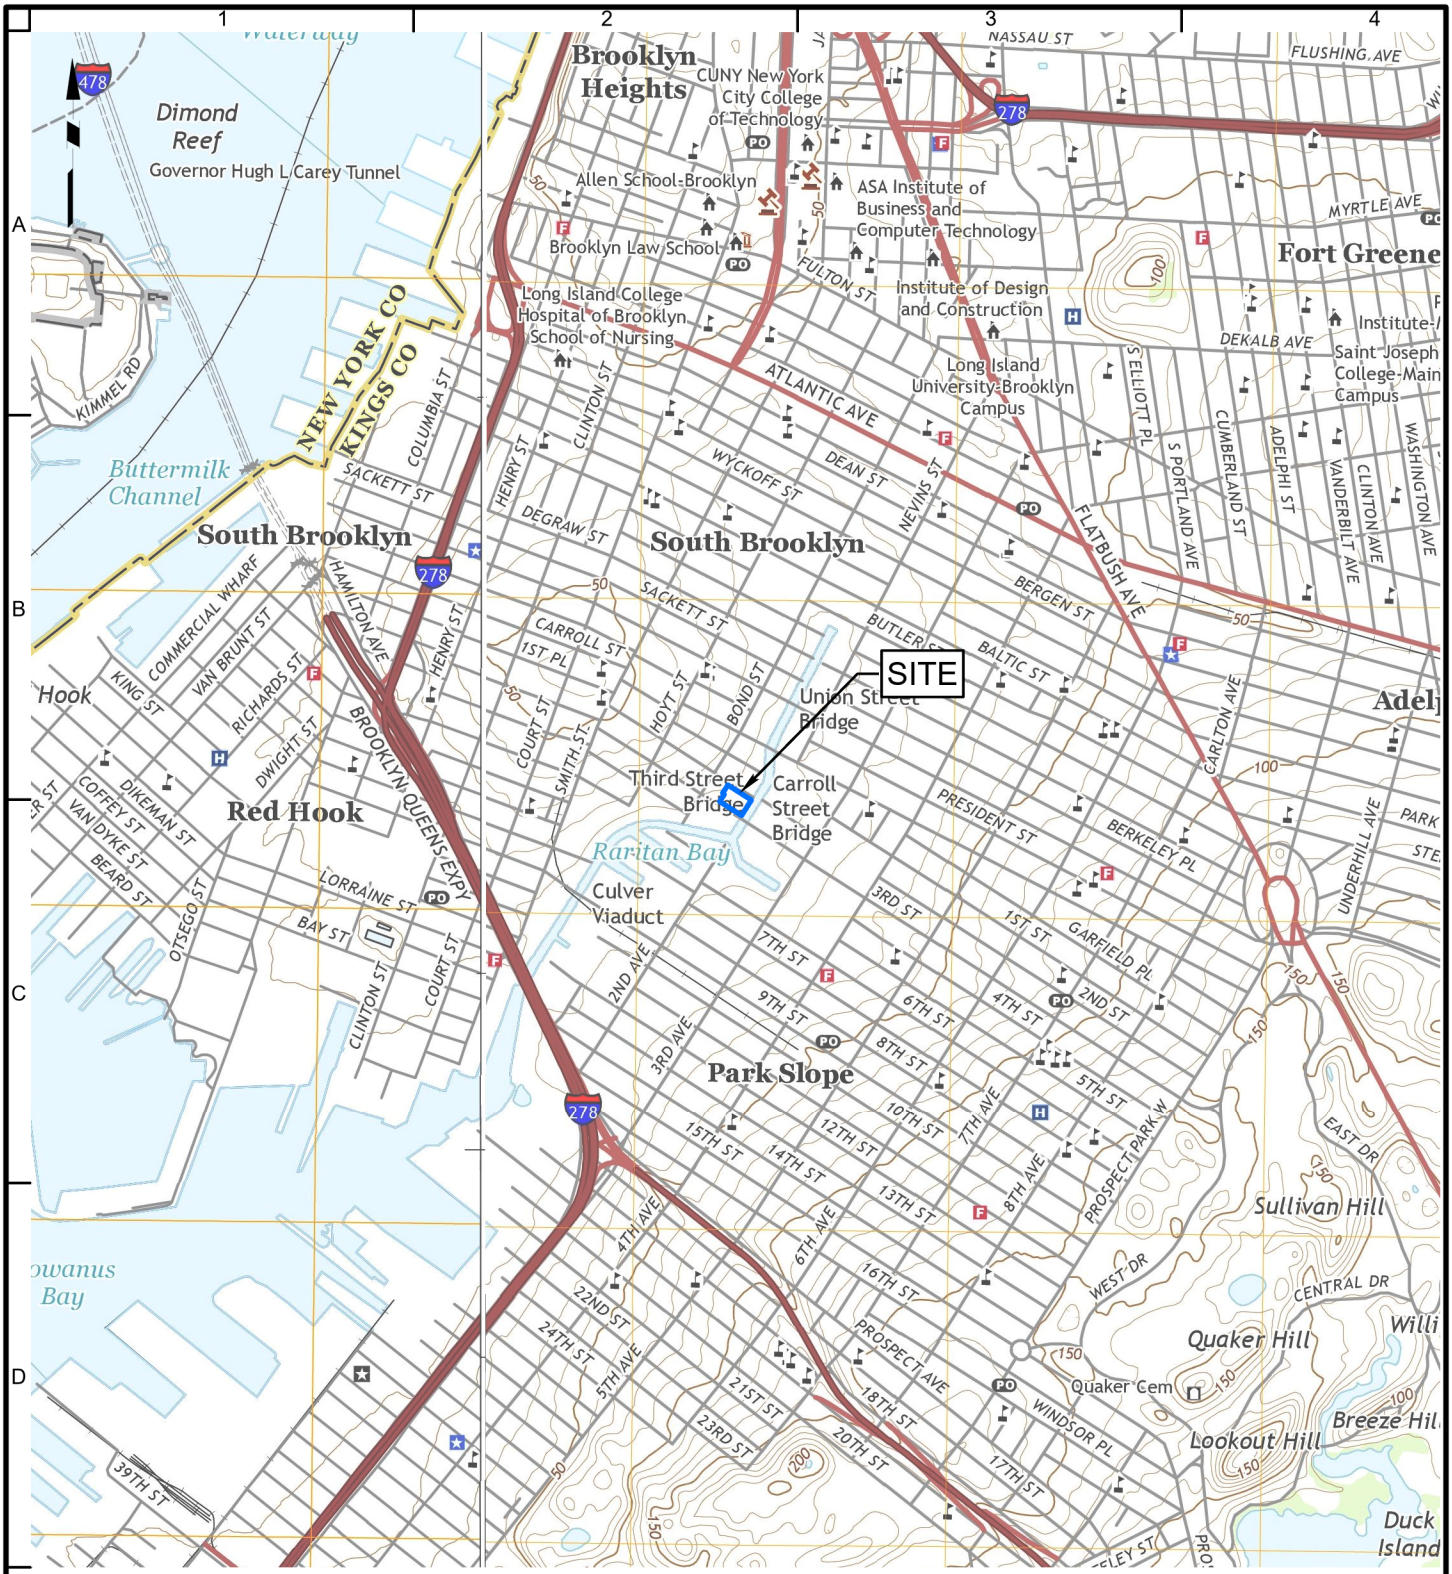

Legend

Approximate Site Boundary

Notes:
1. Basemap adapted from United States Geological Survey (USGS) 7.5-Minute Series Topographical Maps, Brooklyn, New York, Quadrangle, Dated 2016.

LANGAN

21 Penn Plaza, 360 West 31st Street, 8th Floor
New York, NY 10001-2727
T: 212.479.5400 F: 212.479.5444 www.langan.com


Langan Engineering & Environmental Services, Inc.
Langan Engineering, Environmental, Surveying, Landscape Architecture and Geology, D.P.C.
Langan International LLC

Collectively known as Langan

Project	141 3rd STREET BLOCK No. 462, LOT No. 12 BROOKLYN NEW YORK
Figure Title	SITE LOCATION MAP
Project No.	170390001
Date	11/8/2022
Scale	1"=2,000'
Drawn By	MG
Submission Date	
Figure No.	1

© 2022 Langan

Path: \\langan.com\data\NY\data0\170390001\ArcGIS\APRX\170390001\170390001.aprx Date: 11/8/2022 User: Gsajbel Time: 3:58 PM

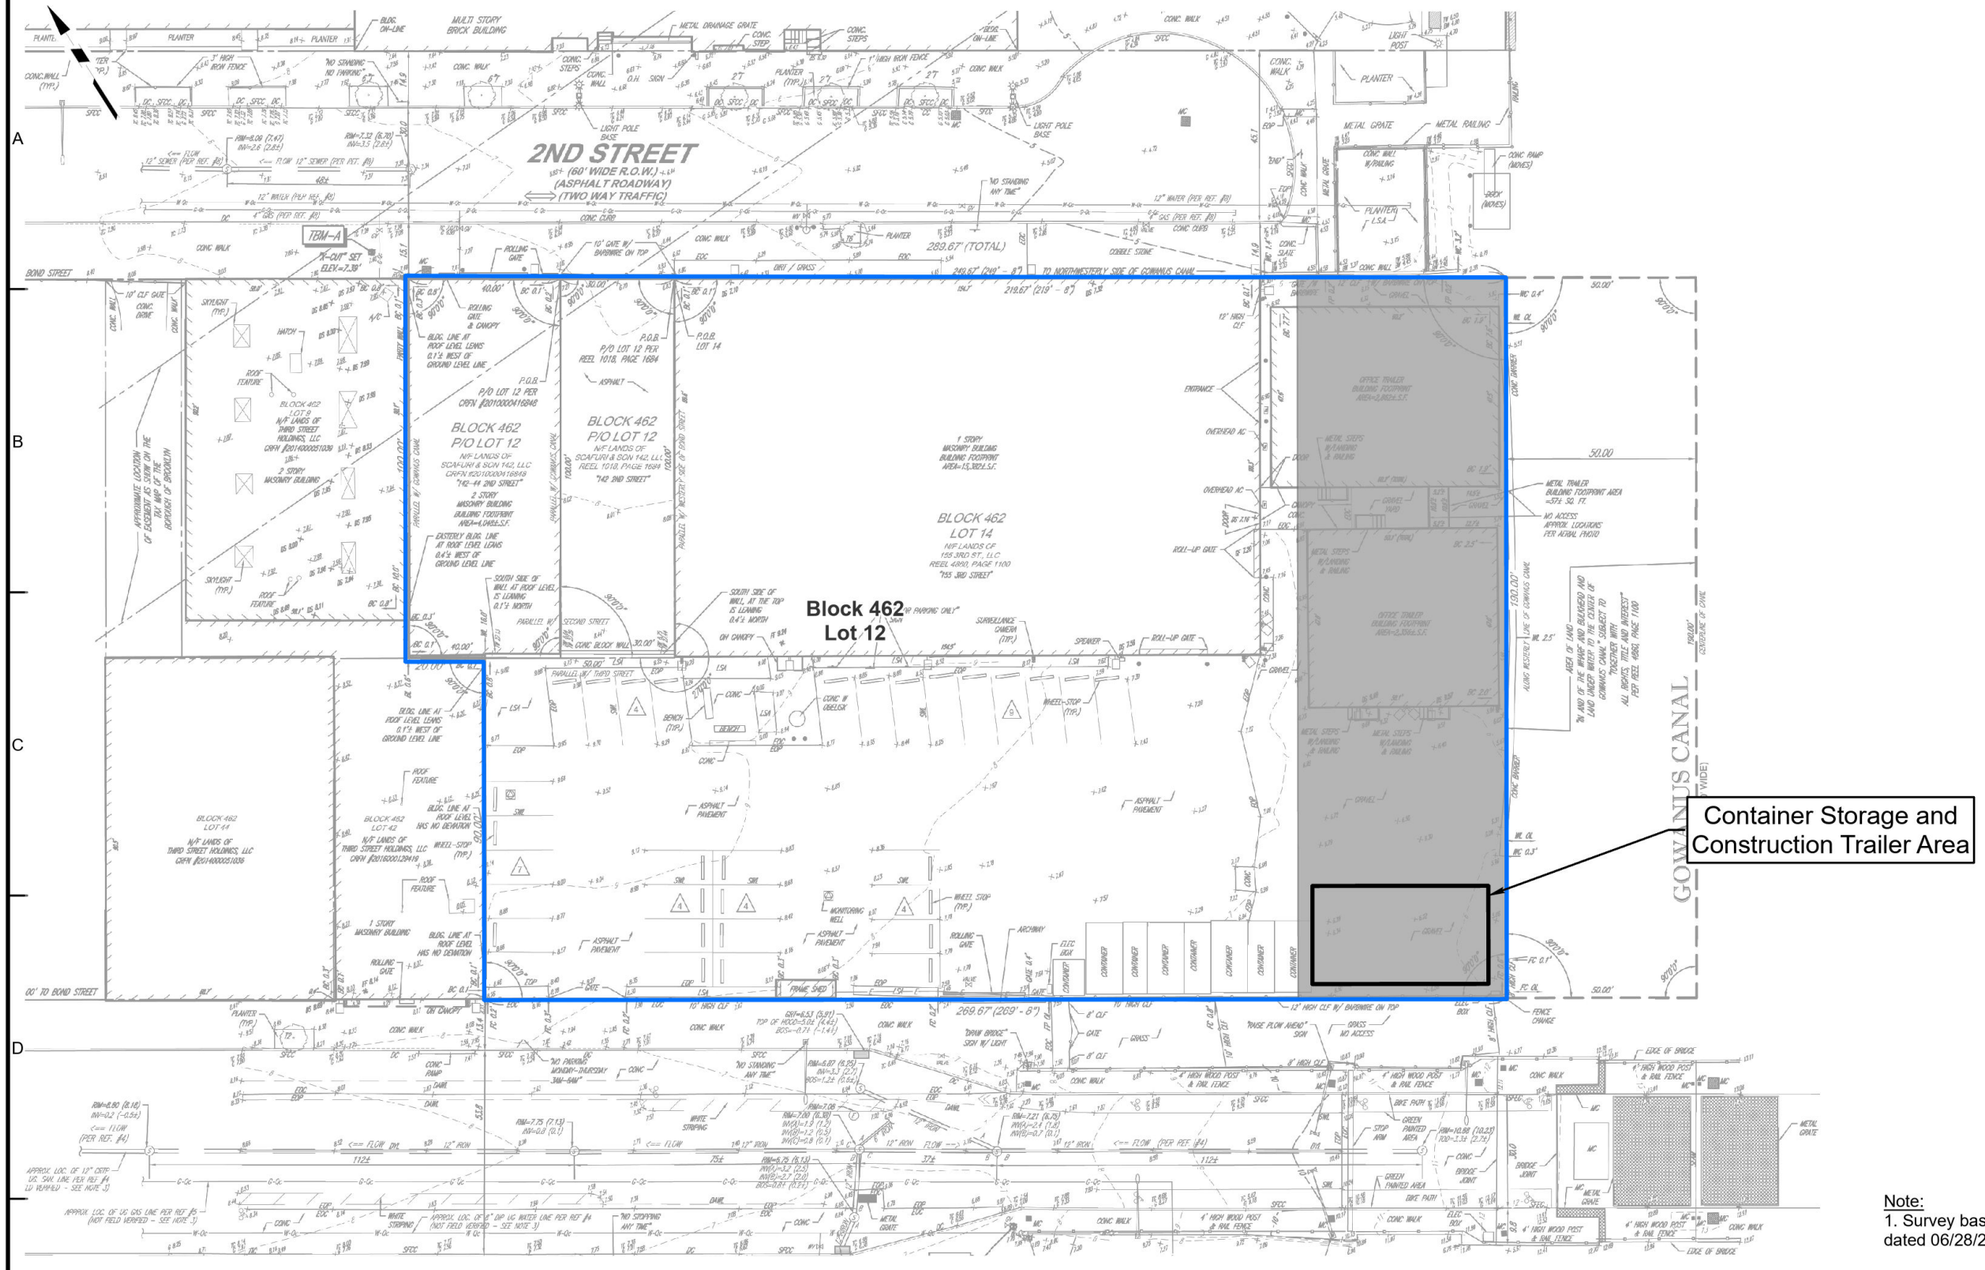

Legend

- Approximate Site Boundary
- Approximate Extents of Bulkhead

Note:
1. Survey basemap prepared by Control Point Associates Inc., dated 06/28/2021.

LANGAN

Langan Engineering, Environmental, Surveying, Landscape Architecture and Geology, D.P.C.
360 West 31st Street, 8th Floor
New York, NY 10001
T: 212.479.5400 F: 212.479.5444 www.langan.com

Project	141 3rd STREET BLOCK No. 462, LOT No. 12 BROOKLYN NEW YORK
Figure Title	SITE PLAN
Project No.	170390001
Date	9/27/2023
Scale	1"=40'
Drawn By	PDT
Figure No.	2

© 2022 Langan

Location	SB18	SB18	SODUP02_091922
Sample Name	SB18_0-2	SB18_2-4	SODUP02_091922
Sample Date	09/19/2022	09/19/2022	09/19/2022
Sample Depth	0-2	2-4	2-4
VOCs			
1,2,4-Trimethylbenzene	1.2 J	0.33	0.37
1,3,5-Trimethylbenzene (Mesitylene)	0.27 J	0.068 J	0.072 J
Acetone	**0.39 J**	<0.62 U	**0.068 J**
Benzene	0.022 J	<0.031 U	<0.0096 U
Cis-1,2-Dichloroethene	<0.064 U	<0.062 U	<0.0072 U
Ethylbenzene	0.16 J	0.044 J	0.066 J
Naphthalene	**37**	2.4	2
n-Propylbenzene	1.9 J	0.41	0.35
Tetrachloroethene (PCE)	<0.032 U	<0.031 U	0.00034 J
Toluene	0.097 J	0.065 J	0.047 J
Total Xylenes	**0.47 J**	0.099 J	0.12 J
Trichloroethene (TCE)	<0.01 U	<0.031 U	<0.00048 U
SVOCs			
2-Methylphenol (o-Cresol)	<0.93 U	<0.91 U	<1 U
3 & 4 Methylphenol (m&p Cresol)	<1.3 U	<1.3 U	<1.5 U
Acenaphthene	1.7	0.76	0.92
Acenaphthylene	<0.74 U	0.29 J	0.39 J
Anthracene	1.6	1.4	1.4
Benzo(a)anthracene	**2.2**	**2.5**	**2.7**
Benzo(a)pyrene	**1.7**	**1.9**	**2.2**
Benzo(b)fluoranthene	**2.1**	**2.2**	**2.5**
Benzo(k)fluoranthene	0.63	0.72	0.79
Chrysene	**2.2**	**2.4**	**2.6**
Dibenz(a,h)anthracene	0.29 J	0.29 J	**0.34 J**
Dibenzofuran	1.3	0.66 J	0.68 J
Fluoranthene	5.3	6.8	6
Fluorene	1.7	1.2	1.3
Indeno(1,2,3-cd)pyrene	**1.3**	**1.3**	**1.5**
Naphthalene	6.2	1.1	1.2
Phenanthrene	9	5.5	5.9
Phenol	<0.93 U	<0.91 U	<1 U
Pyrene	5.7	5.4	6
Pesticides			
4,4'-DDD	<0.00177 U	**0.00739 J**	**0.0139 J**
4,4'-DDE	<0.00177 U	<0.00171 U	<0.00202 U
4,4'-DDT	<0.00177 U	<0.00171 U	<0.00202 U
PCBs			
Total PCBs	**2.46**	**0.433 J**	**1.3 J**
Metals			
Arsenic	7.38	5.72	9.38
Barium	**397 J**	90.1	130
Cadmium	**4.3**	1.02	2.35
Chromium, Hexavalent	<0.917 U	<0.888 U	<1.02 U
Chromium, Trivalent	**43.5**	14.4	23.3
Copper	**279 J**	**74**	**103**
Lead	**389 J**	**132**	**212**
Mercury	**0.249 J**	0.102	**0.226**
Nickel	**36.4 J**	13 J	23.7 J
Selenium	2.13 J	0.788 J	0.86 J
Zinc	**2,360**	**119 J**	**293 J**
PFAS			
Perfluorooctanesulfonic Acid (PFOS)	0.000718	0.000521	0.000654
Perfluorooctanoic Acid (PFOA)	<0.0002689 U	<0.0002626 U	<0.00029 U

Location	SB19	SB19	SB19
Sample Name	SB19_0-2	SB19_2-4	SB19_2-4
Sample Date	09/16/2022	09/16/2022	09/16/2022
Sample Depth	0-2	2-4	2-4
VOCs			
1,2,4-Trimethylbenzene	<0.0019 U	<0.0018 U	
1,3,5-Trimethylbenzene (Mesitylene)	<0.0019 U	<0.0018 U	
Acetone	0.043 J	<0.0088 U	
Benzene	<0.000681 U	<0.00044 U	
Cis-1,2-Dichloroethene	<0.00096 U	<0.00062 U	
Ethylbenzene	<0.00096 U	0.00072 J	
Naphthalene	0.0062 J	0.14	
n-Propylbenzene	<0.0009 U	<0.00088 U	
Tetrachloroethene (PCE)	0.0019 J	<0.00044 U	
Toluene	<0.00095 U	<0.00088 U	
Total Xylenes	<0.00096 U	<0.00088 U	
Trichloroethene (TCE)	<0.00088 U	<0.00044 U	
SVOCs			
2-Methylphenol (o-Cresol)	**0.39 J**	<0.18 U	
3 & 4 Methylphenol (m&p Cresol)	**1.4**	0.037 J	
Acenaphthene	14	0.39	
Acenaphthylene	6.6	0.18	
Anthracene	26	0.75	
Benzo(a)anthracene	**54**	**1.5**	
Benzo(a)pyrene	**31**	**1.2**	
Benzo(b)fluoranthene	**51**	**1.5**	
Benzo(k)fluoranthene	**8.8**	0.46	
Chrysene	**52**	**1.5**	
Dibenz(a,h)anthracene	**4.5**	0.18	
Dibenzofuran	**10**	0.25	
Fluoranthene	**130**	3.3	
Fluorene	14	0.4	
Indeno(1,2,3-cd)pyrene	**22**	**0.78**	
Naphthalene	12	0.22	
Phenanthrene	**140**	3.4	
Phenol	**0.92 J**	<0.18 U	
Pyrene	**110**	2.9	
Pesticides			
4,4'-DDD	<0.00173 U	<0.00171 U	
4,4'-DDE	<0.00173 U	<0.00171 U	
4,4'-DDT	<0.00173 U	<0.00171 U	
PCBs			
Total PCBs	<0.0356 U	<0.0366 U	
Metals			
Arsenic	<5.31 U	<3.34 U	
Barium	**397 J**	99.2	
Cadmium	0.396 J	0.516 J	
Chromium, Hexavalent	<0.89 U	<0.885 U	
Chromium, Trivalent	10	8.33	
Copper	**132**	20.3	
Lead	**123**	**1,010**	
Mercury	**0.224**	**0.588**	
Nickel	13.5	7.26	
Selenium	<1.72 U	0.293 J	
Zinc	72.9	82.8	
PFAS			
Perfluorooctanesulfonic Acid (PFOS)	<0.000254 U	<0.000247 U	
Perfluorooctanoic Acid (PFOA)	<0.000254 U	0.000061 J	

Location	SB21	SB21
Sample Name	SB21_0-2	SB21_3.5-5.5
Sample Date	09/17/2022	09/17/2022
Sample Depth	0-2	3.5-5.5
VOCs		
1,2,4-Trimethylbenzene	<0.0024 U	0.00086 J
1,3,5-Trimethylbenzene (Mesitylene)	<0.0024 U	0.00044 J
Acetone	0.0065 J	0.011 J
Benzene	<0.000691 U	<0.00046 U
Cis-1,2-Dichloroethene	<0.00096 U	<0.00062 U
Ethylbenzene	<0.0019 U	<0.0012 U
Naphthalene	<0.0047 U	0.0031 J
n-Propylbenzene	<0.0019 U	<0.0012 U
Tetrachloroethene (PCE)	0.0058	0.0018
Toluene	<0.0019 U	<0.0012 U
Total Xylenes	<0.0029 U	0.00046 J
Trichloroethene (TCE)	<0.00089 U	<0.00048 U
SVOCs		
2-Methylphenol (o-Cresol)	<0.19 U	<0.2 U
3 & 4 Methylphenol (m&p Cresol)	<0.27 U	<0.29 U
Acenaphthene	0.18	<0.16 U
Acenaphthylene	0.24	<0.16 U
Anthracene	0.53	<0.12 U
Benzo(a)anthracene	**1.8**	0.044 J
Benzo(a)pyrene	**1.7**	<0.16 U
Benzo(b)fluoranthene	**2.2**	0.049 J
Benzo(k)fluoranthene	0.63	<0.12 U
Chrysene	**1.8**	0.09 J
Dibenz(a,h)anthracene	0.25	<0.12 U
Dibenzofuran	0.15 J	<0.2 U
Fluoranthene	3.9	0.084 J
Fluorene	0.17 J	<0.2 U
Indeno(1,2,3-cd)pyrene	**1.2**	<0.16 U
Naphthalene	0.22	<0.2 U
Phenanthrene	2.5	0.055 J
Phenol	<0.19 U	<0.2 U
Pyrene	3.6	0.072 J
Pesticides		
4,4'-DDD	<0.00173 U	<0.00171 U
4,4'-DDE	<0.00173 U	<0.00171 U
4,4'-DDT	**0.0142 J**	<0.00171 U
PCBs		
Total PCBs	**0.543**	0.0354 J
Metals		
Arsenic	5.29	2.26
Barium	88.6	75.9
Cadmium	0.896 J	0.318 J
Chromium, Hexavalent	<0.91 U	<0.978 U
Chromium, Trivalent	16.8	16.4
Copper	45.1	19.1
Lead	**120**	10.1
Mercury	**0.44**	<0.109 U
Nickel	19.1	16.8
Selenium	<1.77 U	0.272 J
Zinc	**137**	43.3
PFAS		
Perfluorooctanesulfonic Acid (PFOS)	**0.00155**	0.000272 J
Perfluorooctanoic Acid (PFOA)	0.00041 J	<0.0002899 U

Location	SB16	SB16
Sample Name	SB16_0-2	SB16_3-5
Sample Date	09/14/2022	09/14/2022
Sample Depth	0-2	3-5
VOCs		
1,2,4-Trimethylbenzene	<0.002 U	<0.0023 U
1,3,5-Trimethylbenzene (Mesitylene)	<0.002 U	<0.0023 U
Acetone	<0.0088 U	<0.012 U
Benzene	<0.00048 U	<0.00058 U
Cis-1,2-Dichloroethene	<0.00096 U	<0.0012 U
Ethylbenzene	<0.00096 U	<0.0012 U
Naphthalene	<0.0019 U	<0.0023 U
n-Propylbenzene	<0.00096 U	<0.0012 U
Tetrachloroethene (PCE)	0.0027	0.0027
Toluene	<0.00096 U	<0.0012 U
Total Xylenes	<0.00096 U	<0.0012 U
Trichloroethene (TCE)	0.00029 J	<0.00058 U
SVOCs		
2-Methylphenol (o-Cresol)	<0.19 U	<0.19 U
3 & 4 Methylphenol (m&p Cresol)	<1.3 U	<1.27 U
Acenaphthene	1.2	0.31
Acenaphthylene	0.65 J	0.11 J
Anthracene	3.1	0.8
Benzo(a)anthracene	**8**	**1.9**
Benzo(a)pyrene	**7.7**	**1.7**
Benzo(b)fluoranthene	**9.4**	**2.1**
Benzo(k)fluoranthene	**3.1**	0.66
Chrysene	**7.3**	**1.7**
Dibenz(a,h)anthracene	**0.97**	0.23
Dibenzofuran	0.59 J	0.19
Fluoranthene	17	4
Fluorene	1.1	0.26
Indeno(1,2,3-cd)pyrene	**5**	**1**
Naphthalene	0.39 J	0.095 J
Phenanthrene	12	3.2
Phenol	<0.93 U	<0.19 U
Pyrene	14	3.2
Pesticides		
4,4'-DDD	0.000707 J	<0.00181 U
4,4'-DDE	<0.00181 U	<0.00181 U
4,4'-DDT	**0.0088 J**	**0.0475 J**
PCBs		
Total PCBs	**0.595**	**0.53**
Metals		
Arsenic	5.59 J	5.11
Barium	111 J	134
Cadmium	2.37	**3.48**
Chromium, Hexavalent	**2.28**	<0.923 U
Chromium, Trivalent	**37.3**	**74.2**
Copper	**134**	**229**
Lead	**720 J**	**361**
Mercury	0.133	<0.109 U
Nickel	28.2 J	**32.2**
Selenium	0.4 J	0.583 J
Zinc	**311**	**352**
PFAS		
Perfluorooctanesulfonic Acid (PFOS)	0.000336	0.000458
Perfluorooctanoic Acid (PFOA)	**0.00187**	0.000261 J

Location	SB22	SB22
Sample Name	SB22_0-2	SB22_2.5-4.5
Sample Date	09/15/2022	09/15/2022
Sample Depth	0-2	2.5-4.5
VOCs		
1,2,4-Trimethylbenzene	<0.0025 U	<0.0026 U
1,3,5-Trimethylbenzene (Mesitylene)	<0.0025 U	<0.0026 U
Acetone	<0.013 U	<0.013 U
Benzene	<0.000631 U	<0.000661 U
Cis-1,2-Dichloroethene	<0.0013 U	<0.0013 U
Ethylbenzene	<0.0013 U	<0.0013 U
Naphthalene	0.0074 J	0.0052 U
n-Propylbenzene	<0.0013 U	<0.0013 U
Tetrachloroethene (PCE)	<0.00063 U	<0.00066 U
Toluene	<0.0013 U	<0.0013 U
Total Xylenes	<0.0013 U	<0.0013 U
Trichloroethene (TCE)	<0.00063 U	<0.00066 U
SVOCs		
2-Methylphenol (o-Cresol)	<4 U	<0.24 U
3 & 4 Methylphenol (m&p Cresol)	<5.8 U	<0.34 U
Acenaphthene	6.5	0.096 J
Acenaphthylene	0.65 J	0.072 J
Anthracene	3.1	0.3
Benzo(a)anthracene	**21**	0.99
Benzo(a)pyrene	**16**	1
Benzo(b)fluoranthene	**19**	**1.1**
Benzo(k)fluoranthene	**5.5**	0.34
Chrysene	**18**	1
Dibenz(a,h)anthracene	**2.2 J**	0.17
Dibenzofuran	**7.4**	0.064 J
Fluoranthene	48	2
Fluorene	12	0.68 J
Indeno(1,2,3-cd)pyrene	**10**	0.5
Naphthalene	**16**	0.097 J
Phenanthrene	68	1.1
Phenol	<4 U	<0.24 U
Pyrene	39	1.8
Pesticides		
4,4'-DDD	**0.00377 J**	**0.00432**
4,4'-DDE	**0.00376**	**0.00397**
4,4'-DDT	<0.00191 U	<0.00221 U
PCBs		
Total PCBs	**0.279**	**0.336**
Metals		
Arsenic	6.96	6.97
Barium	151	149
Cadmium	**3.07**	1.79
Chromium, Hexavalent	<0.992 U	<1.56 U
Chromium, Trivalent	**36**	**64.6**
Copper	**141**	**169**
Lead	**317**	**421**
Mercury	<0.109 U	<0.464 U
Nickel	25.7	**34**
Selenium	0.329 J	0.635 J
Zinc	**396**	**378**
PFAS		
Perfluorooctanesulfonic Acid (PFOS)	**0.00295**	**0.00434**
Perfluorooctanoic Acid (PFOA)	0.0005 I	**0.000851**

Location	SB08	SB08
Sample Name	SB08_0-2	SB08_4-6
Sample Date	09/17/2022	09/17/2022
Sample Depth	0-2	4-6
VOCs		
1,2,4-Trimethylbenzene	<0.0018 U	<0.2 U
1,3,5-Trimethylbenzene (Mesitylene)	<0.0018 U	<0.2 U
Acetone	<0.0088 U	<1.1
Benzene	<0.00044 U	<0.051 U
Cis-1,2-Dichloroethene	<0.00088 U	**0.27**
Ethylbenzene	<0.00088 U	<0.11 U
Naphthalene	<0.0035 U	<0.41 U
n-Propylbenzene	<0.00088 U	<0.1 U
Tetrachloroethene (PCE)	0.00044 U	**3**
Toluene	<0.00088 U	0.059 J
Total Xylenes	<0.00088 U	<0.1 U
Trichloroethene (TCE)	<0.00044 U	**0.94**
SVOCs		
2-Methylphenol (o-Cresol)	<0.18 U	<0.94 U
3 & 4 Methylphenol (m&p Cresol)	<0.26 U	<1.3 U
Acenaphthene	<0.14 U	1.9
Acenaphthylene	<0.14 U	0.47 J
Anthracene	<0.11 U	5.3
Benzo(a)anthracene	0.1 J	**13**
Benzo(a)pyrene	0.095 J	**14**
Benzo(b)fluoranthene	0.11	**17**
Benzo(k)fluoranthene	0.041 J	**3.8**
Chrysene	0.099 J	**13**
Dibenz(a,h)anthracene	<0.11 U	**0.7**
Dibenzofuran	<0.18 U	1.4
Fluoranthene	0.19	28
Fluorene	<0.18 U	1.7
Indeno(1,2,3-cd)pyrene	0.068 J	**7.6**
Naphthalene	<0.18 U	1.5
Phenanthrene	0.094 J	20
Phenol	<0.18 U	<0.94 U
Pyrene	0.18	24
Pesticides		
4,4'-DDD	<0.00168 U	<0.00176 U
4,4'-DDE	<0.00168 U	<0.00176 U
4,4'-DDT	<0.00168 U	<0.00176 U
PCBs		
Total PCBs	<0.0353 U	<0.0363 U
Metals		
Arsenic	2.85 J	11.9
Barium	715 J	88.5
Cadmium	0.329 J	0.735 J
Chromium, Hexavalent	<0.878 U	<0.915 U
Chromium, Trivalent	9.36	10.7
Copper	20.8 J	**50.2**
Lead	**109 J**	**315**
Mercury	0.132	**0.824**
Nickel	19.6 J	10.6
Selenium	<1.73 U	0.717 J
Zinc	**159 J**	**254**
PFAS		
Perfluorooctanesulfonic Acid (PFOS)	<0.000248 U	0.000271 J
Perfluorooctanoic Acid (PFOA)	<0.000248 U	0.00042


Location	SB13	SB13	SB13	SB13	SB13	SB13
Sample Name	SB13_0-2	SB13_2.5-4.5	SB13_25-30	SB13_40-42	SB13_56-57	SB13_58-59
Sample Date	09/15/2022	09/15/2022	09/15/2022	09/20/2022	09/20/2022	09/20/2022
Sample Depth	0-2	2.5-4.5	25-30	40-42	56-57	58-59
VOCs						
1,2,4-Trimethylbenzene	<0.002 U	<0.00211 U	0.42	0.097	**18 J**	0.08 J
1,3,5-Trimethylbenzene (Mesitylene)	<0.002 U	<0.00211 U	0.05 J	0.0071 J	4.3 J	NA
Acetone	0.056 J	<0.0105 U	<0.481 U	<0.051 U	<19 U	NA
Benzene	<0.000489 U	<0.00052 U	**0.062**	<0.0005 U	<0.36 U	NA
Cis-1,2-Dichloroethene	<0.000981 U	<0.001 U	<0.061 U	<0.001 U	<1.5 U	NA
Ethylbenzene	<0.000981 U	<0.001 U	0.35	0.015	**10 J**	0.06 J
Naphthalene	0.00064 J	<0.00411 U	**14**	0.034	**580 J**	2 J
n-Propylbenzene	<0.000981 U	<0.001 U	0.031 J	0.0066	0.91 J	0.05 J
Tetrachloroethene (PCE)	<0.000489 U	<0.00052 U	<0.03 U	<0.0005 U	<0.36 U	NA
Toluene	<0.000981 U	<0.001 U	<0.061 U	<0.001 U	<0.5 U	NA
Total Xylenes	<0.000981 U	<0.001 U	0.24 J	0.0066 J	**13 J**	0.11 J
Trichloroethene (TCE)	<0.000489 U	<0.00052 U	<0.03 U	<0.0005 U	<0.36 U	NA
SVOCs						
2-Methylphenol (o-Cresol)	<0.19 U	**0.73 J**	<0.2 U	<0.19 U	<0.2 U	NA
3 & 4 Methylphenol (m&p Cresol)	0.1 J	**2.2**	<0.28 U	<0.27 U	<0.28 U	NA
Acenaphthene	1.8	**30**	0.62	1.9	14 J	NA
Acenaphthylene	0.9	13	<0.16 U	0.22	1.3 J	NA
Anthracene	4.1	69	0.12	1.1	5.7 J	NA
Benzo(a)anthracene	**6.2**	**92**	0.059 J	0.62	**3.3 J**	0.05 J
Benzo(a)pyrene	**5.9**	**69**	0.055 J	0.55	**2.6 J**	<0.16 U
Benzo(b)fluoranthene	**6.6**	**80**	0.08 J	0.38	**1.9 J**	0.12 U
Benzo(k)fluoranthene	**1.4**	**16**	<0.12 U	0.12	0.67 J	NA
Chrysene	**5.7**	**82**	0.067 J	0.6	**2.8 J**	0.046 J
Dibenz(a,h)anthracene	**1**	**75**	<0.12 U	0.048 J	0.24 J	NA
Dibenzofuran	1.4	**79**	0.029 J	0.11 J	0.62 J	NA
Fluoranthene	14	**200**	0.11 J	1.2	5.7 J	NA
Fluorene	2	**37**	0.21	0.86	4.3 J	NA
Indeno(1,2,3-cd)pyrene	**2.7**	**41**	<0.16 U	0.16	**0.98 J**	NA
Naphthalene	1.4	**34**	1.8	<0.19 U	**22 J**	<0.19 U
Phenanthrene	16	**250**	0.46	3.7	25 J	NA
Phenol	0.1 J	**1.2**	<0.2 U	<0.19 U	<0.2 U	NA
Pyrene	12	**170**	0.16	1.8	12 J	NA
Pesticides						
4,4'-DDD	<0.00192 U	<0.00194 U	<0.00186 U	<0.00171 U	NA	NA
4,4'-DDE	**0.00336**	<0.00194 U	<0.00186 U	<0.00171 U	NA	NA
4,4'-DDT	<0.00192 U	<0.00194 U	<0.00186 U	<0.00171 U	NA	NA
PCBs						
Total PCBs	0.0853 J	0.00836 J	<0.0388 U	<0.0362 U	NA	NA
Metals						
Arsenic	7.18	**15.5**	3.12	0.829 J	NA	NA
Barium	102	**810**	9.12	22.5	NA	NA
Cadmium	1.68	1.83	0.111 J	0.254 J	NA	NA
Chromium, Hexavalent	0.243 J	**2.47**	<0.954 U	<0.911 U	NA	NA
Chromium, Trivalent	29.4 J	**39.2**	2.66	7.91	NA	NA
Copper	**78.6**	**64.8**	1.44	7.08	NA	NA
Lead	**231**	**83,800**	2.31 J	4.41 J	NA	NA
Mercury	<0.572 U	**0.882**	<0.082 U	<0.082 U	NA	NA
Nickel	22.1	16.4	4.11	11.9	NA	NA
Selenium	0.3 J	1.01 J	0.305 J	<1.8 U	NA	NA
Zinc	**232**	**1,800**	11.8	12.6	NA	NA
PFAS						
Perfluorooctanesulfonic Acid (PFOS)	**0.00121**	0.000383	<0.000272 U	<0.000272 U	NA	NA
Perfluorooctanoic Acid (PFOA)	0.00022 J	0.000089 J	<0.000272 U	<0.000272 U	NA	NA

Location	SB14	SB14
Sample Name	SB14_0-2	SB14_2-4
Sample Date	09/13/2022	09/20/2022
Sample Depth	0-2	2-4
VOCs		
1,2,4-Trimethylbenzene	<0.0039 U	<0.004 U
1,3,5-Trimethylbenzene (Mesitylene)	<0.0039 U	<0.004 U
Acetone	0.04	0.035
Benzene	<0.000988 U	<0.001 U
Cis-1,2-Dichloroethene	<0.002 U	<0.002 U
Ethylbenzene	<0.002 U	<0.002 U
Naphthalene	<0.0039 U	<0.004 U
n-Propylbenzene	<0.0019 U	<0.002 U
Tetrachloroethene (PCE)	<0.00088 U	<0.001 U
Toluene	<0.002 U	<0.002 U
Total Xylenes	<0.0019 U	<0.002 U
Trichloroethene (TCE)	<0.00088 U	<0.001 U
SVOCs		
2-Methylphenol (o-Cresol)	<0.3 U	<0.78 U
3 & 4 Methylphenol (m&p Cresol)	<0.43 U	<0.26 U
Acenaphthene	0.62	0.099 J
Acenaphthylene	0.21 J	<0.14 U
Anthracene	1	0.2
Benzo(a)anthracene	**2.8**	0.42
Benzo(a)pyrene	**2.4**	0.31
Benzo(b)fluoranthene	**2.7**	0.38
Benzo(k)fluoranthene	**0.92**	0.12
Chrysene	**2.6**	0.42
Dibenz(a,h)anthracene	0.32	0.047 J
Dibenzofuran	0.42	0.079 J
Fluoranthene	6	0.8
Fluorene	0.62	0.11 J
Indeno(1,2,3-cd)pyrene	**1.6**	0.21
Naphthalene	0.4	0.067 J
Phenanthrene	4.4	0.85
Phenol	<0.3 U	<0.78 U
Pyrene	5.5	0.64
Pesticides		
4,4'-DDD	<0.00277 U	<0.0071 U
4,4'-DDE	<0.00277 U	**0.00733**
4,4'-DDT	<0.00277 U	<0.0071 U
PCBs		
Total PCBs	<0.0575 U	**0.259**
Metals		
Arsenic	6.96	2.39
Barium	101	53.4
Cadmium	**4.07**	0.601 J
Chromium, Hexavalent	<1.45 U	0.602 J
Chromium, Trivalent	179	19.6 J
Copper	**224**	22.6
Lead	**222**	34.5
Mercury	**0.388**	0.07 J
Nickel	**54**	14
Selenium	1.03 J	<1.36 U
Zinc	**294**	58.1
PFAS		
Perfluorooctanesulfonic Acid (PFOS)	<0.000433 U	<0.000244 U
Perfluorooctanoic Acid (PFOA)	**0.00277**	<0.000244 U

Location	SB23	SB23	SB23
Sample Name	SB23_0-2	SODUP01_091322	SB23_3-5
Sample Date	09/13/2022	09/13/2022	09/19/2022
Sample Depth	0-2	0-2	3-5
VOCs			
1,2,4-Trimethylbenzene	0.0043	0.0034	**90**
1,3,5-Trimethylbenzene (Mesitylene)	0.0014 J	0.0012 J	**26**
Acetone	0.011	<0.01 U	<1.5 U
Benzene	<0.00061 U	<0.00063 U	<0.076 U
Cis-1,2-Dichloroethene	<0.001 U	<0.001 U	**0.41**
Ethylbenzene	0.0005 J	0.00048 J	**3.2**
Naphthalene	0.006	0.0034 J	8.5
n-Propylbenzene	0.00075 J	0.00062 J	**0.5**
Tetrachloroethene (PCE)	0.0043	0.0052	0.29
Toluene	0.00079 J	0.00063 J	**4.6**
Total Xylenes	0.0029 J	0.0025 J	**19**
Trichloroethene (TCE)	0.0002 J	0.00044 J	<0.076 U
SVOCs			
2-Methylphenol (o-Cresol)	<0.19 U	<0.18 U	<0.9 U
3 & 4 Methylphenol (m&p Cresol)	<0.27 U	<0.26 U	<1.3 U
Acenaphthene	0.16	0.11 J	<0.72 U
Acenaphthylene	0.12 J	0.078 J	0.72 J
Anthracene	0.32	0.19	0.34 J
Benzo(a)anthracene	**1.2**	0.77	**1.2**
Benzo(a)pyrene	**1.1**	0.72	0.98
Benzo(b)fluoranthene	**1.4**	0.97	**1.5**
Benzo(k)fluoranthene	0.44	0.3	0.52 J
Chrysene	**1.2**	0.8	**1.2**
Dibenz(a,h)anthracene	0.15	0.099 J	0.23 J
Dibenzofuran	0.071 J	0.033 J	0.16 J
Fluoranthene	2.2	1.4	2.6
Fluorene	<0.19 U	<0.18 U	0.43 J
Indeno(1,2,3-cd)pyrene	**0.71**	0.49	**1.1**
Naphthalene	<0.19 U	<0.18 U	4.3
Phenanthrene	1.5 J	0.79 J	1.9
Phenol	<0.19 U	<0.18 U	<0.9 U
Pyrene	2	1.3	2.5
Pesticides			
4,4'-DDD	<0.00175 U	<0.00173 U	**0.0039**
4,4'-DDE	**0.0682**	**0.0887**	**0.00895**
4,4'-DDT	0.00302 J	**0.00569 J**	<0.00718 U
PCBs			
Total PCBs	**0.527**	**0.417**	**0.372**
Metals			
Arsenic	4.41	4.06	6.88
Barium	116	104	145
Cadmium	**2.51**	2.33	**3.38**
Chromium, Hexavalent	0.926	0.778 J	<0.897 U
Chromium, Trivalent	**30.2**	**30.2 J**	**133**
Copper	**81.5**	**78.6**	**218**
Lead	**238**	**197**	**295**
Mercury	**0.296**	**0.306**	**0.484**
Nickel	19.6	16.4	15.9
Selenium	<1.74 U	0.307 J	0.5 J
Zinc	**271**	**264**	**244**
PFAS			
Perfluorooctanesulfonic Acid (PFOS)	0.000664	0.000621	**0.00279**
Perfluorooctanoic Acid (PFOA)	0.000436	0.000344	**0.0122**

Location	SB24	SB24
Sample Name	SB24_0-2	SB24_3-5
Sample Date	09/13/2022	09/13/2022
Sample Depth	0-2	3-5
VOCs		
1,2,4-Trimethylbenzene	<0.0021 U	<0.0019 U
1,3,5-Trimethylbenzene (Mesitylene)	<0.0021 U	<0.0019 U
Acetone	0.0062 J	0.011
Benzene	<0.00053 U	<0.00047 U
Cis-1,2-Dichloroethene	<0.0011 U	<0.00094 U
Ethylbenzene	<0.0011 U	<0.00094 U
Naphthalene	0.00089 J	<0.0018 U
n-Propylbenzene	<0.0011 U	<0.00094 U
Tetrachloroethene (PCE)	0.0018	<0.00047 U
Toluene	<0.0011 U	<0.00094 U
Total Xylenes	<0.0011 U	<0.00094 U
Trichloroethene (TCE)	<0.00053 U	<0.00047 U
SVOCs		
2-Methylphenol (o-Cresol)	<1.9 U	<0.22 U
3 & 4 Methylphenol (m&p Cresol)	**0.36 J**	0.037 J
Acenaphthene	3.2	<0.18 U
Acenaphthylene	0.67 J	<0.18 U
Anthracene	4.5	<0.13 U
Benzo(a)anthracene	**9.3**	<0.13 U
Benzo(a)pyrene	**7.1**	<0.18 U
Benzo(b)fluoranthene	**8.5**	<0.13 U
Benzo(k)fluoranthene	**2.9**	<0.13 U
Chrysene	**9.2**	<0.13 U
Dibenz(a,h)anthracene	**1.7**	<0.13 U
Dibenzofuran	3.2	<0.22 U
Fluoranthene	23	<0.13 U
Fluorene	2.8	<0.22 U
Indeno(1,2,3-cd)pyrene	**4.5**	<0.18 U
Naphthalene	4.1	<0.22 U
Phenanthrene	29	<0.13 U
Phenol	<1.9 U	<0.22 U
Pyrene	19	0.4 J
Pesticides		
4,4'-DDD	<0.00178 U	<0.00212 U
4,4'-DDE	**0.0406**	<0.00212 U
4,4'-DDT	**0.0045**	<0.00212 U
PCBs		
Total PCBs	<0.037 U	<0.044 U
Metals		
Arsenic	10.8	4.46
Barium	74.4 J	69
Cadmium	1.22 J	0.338 J
Chromium, Hexavalent	<0.926 U	<1.08 U
Chromium, Trivalent	14.7	9.89
Copper	**127 J**	**88.8**
Lead	**293**	0.119
Mercury	16.3 J	11.6
Selenium	0.502 J	<2.11 U
Zinc	79.9 J	33.3
PFAS		
Perfluorooctanesulfonic Acid (PFOS)	**0.000958**	**0.00301**
Perfluorooctanoic Acid (PFOA)	**0.000909**	0.000109 J

Location	SB17	SB17
Sample Name	SB17_0-2	SB17_4-6
Sample Date	09/14/2022	09/14/2022
Sample Depth	0-2	4-6
VOCs		
1,2,4-Trimethylbenzene	<0.0028 U	<0.0019 U
1,3,5-Trimethylbenzene (Mesitylene)	<0.0028 U	<0.0019 U
Acetone	0.041 J	<0.

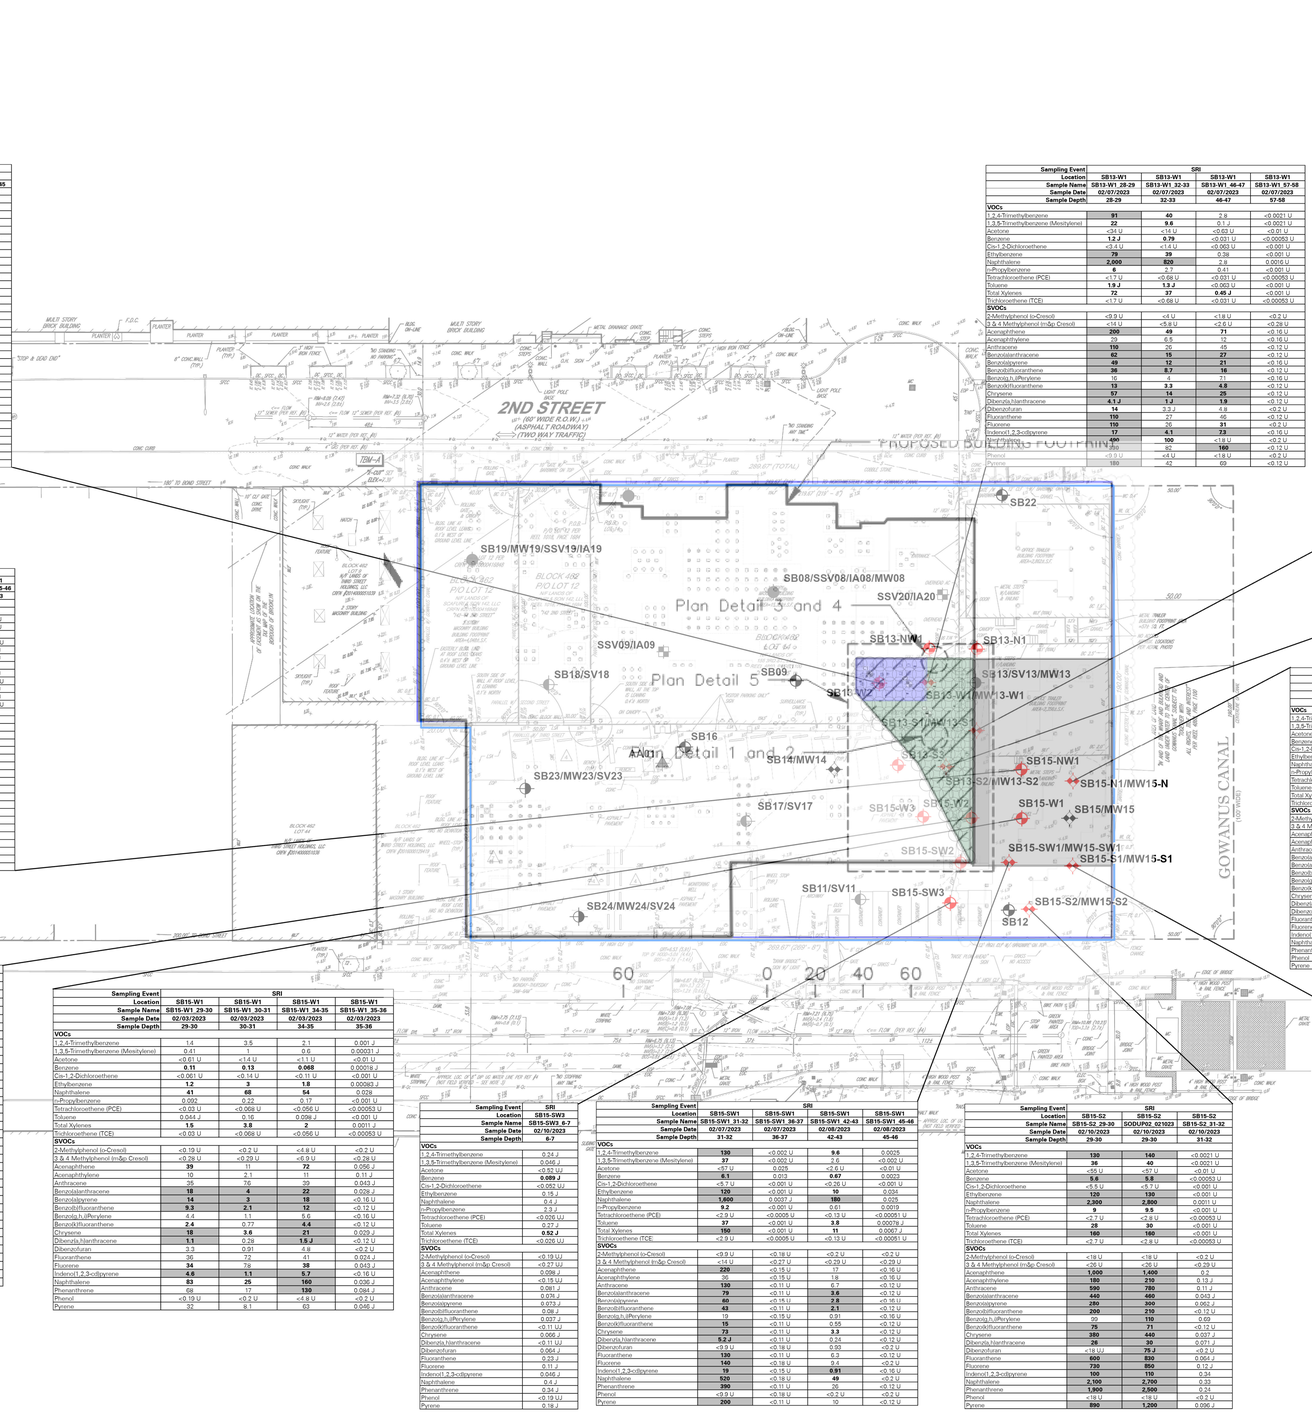

Sampling Event	SRI	
Location	SB13-W2	SB13-W2
Sample Name	SB13-W2_39-40	SB13-W2_44-45
Sample Date	02/14/2023	02/14/2023
Sample Depth	39-40	44-45
VOCs		
1,2,4-Trimethylbenzene	0.014 J	<0.0022 U
1,3,5-Trimethylbenzene (Mesitylene)	0.0012 J	<0.0022 U
Acetone	<0.01 U	0.008 J
Benzene	0.0019 J	<0.00056 U
Cis-1,2-Dichloroethene	<0.001 U	<0.0011 U
Ethylbenzene	0.0023 J	<0.0011 U
Naphthalene	0.018 J	0.0024 U
n-Propylbenzene	0.012 J	<0.0011 U
Tetrachloroethene (PCE)	<0.00053 U	<0.00056 U
Toluene	<0.001 U	<0.0011 U
Total Xylenes	0.011 J	<0.0011 U
Trichloroethene (TCE)	<0.00053 U	<0.00056 U
SVOCs		
2-Methylphenol (o-Cresol)	<0.18 U	<0.19 U
3 & 4 Methylphenol (m&p-Cresol)	<0.26 U	<0.28 U
Acenaphthene	17	<0.15 U
Acenaphthylene	0.39	<0.15 U
Anthracene	1.4	<0.12 U
Benzo(a)anthracene	**1.2**	<0.011 U
Benzo(a)pyrene	**1.1**	<0.15 U
Benzo(b)fluoranthene	0.73	<0.11 U
Benzo(g,h,i)Perylene	0.36	<0.15 U
Benzo(k)fluoranthene	0.24	<0.12 U
Chrysene	**1.1**	<0.12 U
Dibenz(a,h)anthracene	0.1 J	<0.12 U
Dibenzofuran	<0.18 U	<0.19 U
Fluoranthene	2.3	<0.12 U
Fluorene	0.96	<0.19 U
Indeno(1,2,3-cd)pyrene	0.37	<0.15 U
Naphthalene	<0.18 U	<0.19 U
Phenanthrene	4.5	<0.12 U
Phenol	<0.18 U	<0.19 U
Pyrene	3.5	<0.12 U

Sampling Event	SRI			
Location	SB13-W1	SB13-W1	SB13-W1	SB13-W1
Sample Name	SB13-W1_28-29	SB13-W1_32-33	SB13-W1_46-47	SB13-W1_57-58
Sample Date	02/07/2023	02/07/2023	02/07/2023	02/07/2023
Sample Depth	28-29	32-33	46-47	57-58
VOCs				
1,2,4-Trimethylbenzene	**91**	**40**	2.8	<0.0021 U
1,3,5-Trimethylbenzene (Mesitylene)	**22**	**9.6**	0.1 J	<0.0021 U
Acetone	<34 U	<14 U	<0.63 U	<0.01 U
Benzene	**1.2 J**	**0.79**	<0.031 U	<0.00053 U
Cis-1,2-Dichloroethene	<3.4 U	<1.4 U	<0.063 U	<0.001 U
Ethylbenzene	**79**	**39**	0.38	<0.001 U
Naphthalene	**2,000**	**820**	2.8	0.0016 U
n-Propylbenzene	**6**	2.7	0.41	<0.001 U
Tetrachloroethene (PCE)	<17 U	<0.69 U	<0.031 U	<0.00053 U
Toluene	**1.9 J**	**1.3 J**	<0.063 U	<0.001 U
Total Xylenes	**72**	**37**	**0.45 J**	<0.001 U
Trichloroethene (TCE)	<1.7 U	<0.69 U	<0.031 U	<0.00053 U
SVOCs				
2-Methylphenol (o-Cresol)	<9.9 U	<4 U	<1.8 U	<0.2 U
3 & 4 Methylphenol (m&p-Cresol)	<14 U	<5.8 U	<2.6 U	<0.28 U
Acenaphthene	**200**	**49**	**71**	<0.16 U
Acenaphthylene	29	6.5	12	<0.16 U
Anthracene	**110**	26	45	<0.12 U
Benzo(a)anthracene	**62**	**15**	**27**	<0.12 U
Benzo(a)pyrene	**49**	**12**	**21**	<0.16 U
Benzo(b)fluoranthene	**36**	**8.7**	**16**	<0.12 U
Benzo(g,h,i)Perylene	16	4	7.1	<0.16 U
Benzo(k)fluoranthene	**13**	**3.3**	**4.8**	<0.12 U
Chrysene	**57**	**14**	**25**	<0.12 U
Dibenz(a,h)anthracene	**4.1 J**	**1 J**	**1.9**	<0.12 U
Dibenzofuran	**14**	3.3 J	4.8	<0.2 U
Fluoranthene	**110**	27	46	<0.12 U
Fluorene	**110**	26	**31**	<0.2 U
Indeno(1,2,3-cd)pyrene	**17**	**4.1**	**7.3**	<0.16 U
Naphthalene	**490**	**100**	<18 U	<0.2 U
Phenanthrene	350	82	**160**	<0.12 U
Phenol	<9.9 U	<4 U	<1.8 U	<0.2 U
Pyrene	180	42	69	<0.12 U

Sampling Event	SRI			
Location	SB13-S1	SB13-S1	SB13-S1	SB13-S1
Sample Name	SB13-S1_29-30	SB13-S1_31-32	SB13-S1_34-35	SB13-S1_35-36
Sample Date	02/06/2023	02/06/2023	02/06/2023	02/06/2023
Sample Depth	29-30	31-32	34-35	35-36
VOCs				
1,2,4-Trimethylbenzene	**110**	<0.0022 UJ	**6.4**	<0.0016 U
1,3,5-Trimethylbenzene (Mesitylene)	**31**	<0.0022 UJ	1.7	<0.0016 U
Acetone	<27 U	0.022 J	<0.61 U	**0.062 J**
Benzene	**4.2**	**0.13**	**0.24**	0.0093
Cis-1,2-Dichloroethene	<2.7 U	<0.0011 UJ	<0.061 U	<0.0008 U
Ethylbenzene	**110**	<0.0011 UJ	**6**	0.002
Naphthalene	**1,900**	0.24 J	**140**	<0.0032 U
n-Propylbenzene	**8.8**	<0.0011 UJ	**0.4**	<0.0008 U
Tetrachloroethene (PCE)	<13 U	<0.00056 UJ	<0.03 U	<0.0004 U
Toluene	**3.7**	<0.0011 UJ	0.17	<0.0008 U
Total Xylenes	**130**	<0.0011 UJ	**6.5**	0.0035 J
Trichloroethene (TCE)	<13 U	<0.00056 UJ	<0.03 U	<0.0004 U
SVOCs				
2-Methylphenol (o-Cresol)	<54 U	<0.2 U	<2 U	<0.18 U
3 & 4 Methylphenol (m&p-Cresol)	<78 U	<0.3 U	<2.8 U	<0.26 U
Acenaphthene	**1,500**	<0.16 U	**200**	0.26
Acenaphthylene	**260**	<0.16 U	20	0.029 J
Anthracene	**830**	<0.12 U	**120**	0.12
Benzo(a)anthracene	**490**	<0.12 U	**63**	0.077 J
Benzo(a)pyrene	**340**	<0.16 U	**42**	0.052 J
Benzo(b)fluoranthene	**250**	<0.12 U	**29**	0.039 J
Benzo(g,h,i)Perylene	**110**	<0.16 U	15	<0.14 U
Benzo(k)fluoranthene	**79**	<0.12 U	**10**	<0.11 U
Chrysene	**450**	<0.12 U	**55**	0.067 J
Dibenz(a,h)anthracene	**20 J**	<0.12 U	**6.1**	<0.11 U
Dibenzofuran	**89**	<0.2 U	**10**	0.018 J
Fluoranthene	**890**	<0.12 U	**120**	0.12
Fluorene	**880**	<0.2 U	**120**	0.18 J
Indeno(1,2,3-cd)pyrene	**110**	<0.16 U	**15**	<0.14 U
Naphthalene	**3,200**	<0.2 U	**480**	0.67
Phenanthrene	**2,600**	<0.12 U	**380**	0.42
Phenol	<54 U	<0.2 U	<2 U	<0.18 U
Pyrene	**1,400**	<0.12 U	**180**	0.18

Sampling Event	SRI				
Location	SB15-N1	SB15-N1	SB15-N1	SB15-N1	
Sample Name	SB15-N1_29-30	SB15-N1_31-32	SB15-N1_39-40	SB15-N1_41-42	
Sample Date	02/03/2023	02/03/2023	02/03/2023	02/03/2023	
Sample Depth	29-30	31-32	39-40	41-42	
VOCs					
1,2,4-Trimethylbenzene	**54**	13	**89**	0.039 J	
1,3,5-Trimethylbenzene (Mesitylene)	**15**	0.29	**25**	0.0042	
Acetone	<35 U	<0.88 U	<27 U	0.033	
Benzene	**2.8**	**0.2**	**3.3**	0.0056	
Cis-1,2-Dichloroethene	<2.5 U	<0.066 U	<0.7 U	<0.0013 U	
Ethylbenzene	**51**	**1.9**	**79**	0.17	
Naphthalene	**1,400**	**28**	**1,900**	0.83	
n-Propylbenzene	**4**	0.093	**5.4**	0.002	
Tetrachloroethene (PCE)	<18 U	<0.044 U	<18 U	<0.00066 U	
Toluene	<3.5 U	<0.088 U	**2.4 J**	0.0013 J	
Total Xylenes	**63**	**1.7**	**110**	0.11 J	
Trichloroethene (TCE)	<1.8 U	<0.044 U	<1.8 U	<0.00066 U	
SVOCs					
2-Methylphenol (o-Cresol)	<1.9 U	<0.23 U	<10 U	<0.2 U	
3 & 4 Methylphenol (m&p-Cresol)	<2.7 U	<0.33 U	<15 U	<0.29 U	
Acenaphthene	**140**	1.4	**140**	0.25	
Acenaphthylene	36	0.42	23	0.24	
Anthracene	82	0.63	76	0.068 J	
Benzo(a)anthracene	**66**	0.34	**40**	0.029 J	
Benzo(a)pyrene	**49**	0.21	**31**	<0.16 U	
Benzo(b)fluoranthene	**34**	0.22	**22**	<0.12 U	
Benzo(g,h,i)Perylene	17	0.15 J	9.7	0.048 J	
Benzo(k)fluoranthene	**11**	0.063 J	**7.8**	<0.12 U	
Chrysene	**64**	0.33	**36**	0.034 J	
Dibenz(a,h)anthracene	**4.5**	0.03 J	**2.7 J**	<0.12 U	
Dibenzofuran	**15**	0.062 J	**8.7**	<0.2 U	
Fluoranthene	77	0.54	72	<0.12 U	
Fluorene	**70**	0.64	**73**	0.072 J	
Indeno(1,2,3-cd)pyrene	**18**	0.16 J	**10**	<0.16 U	
Naphthalene	**310**	9.4	**340**	0.25	
Phenanthrene	**260**	1.8	**240**	0.091 J	
Phenol	<1.9 U	<0.23 U	<10 U	<0.2 U	
Pyrene	**120**	0.89	**110**	<0.12 U	

Sampling Event	SRI			
Location	SB13-S2	SB13-S2		
Sample Name	SB13-S2_36-37	SB13-S2_40-41		
Sample Date	02/08/2023	02/08/2023		
Sample Depth	36-37	40-41		
VOCs				
1,2,4-Trimethylbenzene	**22**	<0.0021 U		
1,3,5-Trimethylbenzene (Mesitylene)	**6**	<0.0021 U		
Acetone	0.022 J	<0.011 U		
Benzene	**0.19 J**	<0.00053 U		
Cis-1,2-Dichloroethene	<0.001 U	<0.0011 U		
Ethylbenzene	**14**	<0.0011 U		
Naphthalene	**590**	0.0048 J		
n-Propylbenzene	1.4	<0.0011 U		
Tetrachloroethene (PCE)	<0.00051 UJ	<0.00053 U		
Toluene	0.33 J	<0.0011 U		
Total Xylenes	**16**	<0.0011 U		
Trichloroethene (TCE)	<0.00051 UJ	<0.00053 U		
SVOCs				
2-Methylphenol (o-Cresol)	<1.9 U	<0.21 U		
3 & 4 Methylphenol (m&p-Cresol)	<2.7 U	<0.3 U		
Acenaphthene	**140**	0.093 J		
Acenaphthylene	11	<0.17 U		
Anthracene	59	0.13		
Benzo(a)anthracene	**34**	0.063 U		
Benzo(a)pyrene	**28**	<0.17 U		
Benzo(b)fluoranthene	**20**	<0.12 U		
Benzo(g,h,i)Perylene	**9**	<0.17 U		
Benzo(k)fluoranthene	**5.9**	<0.12 U		
Chrysene	**31**	0.029 J		
Dibenz(a,h)anthracene	**2.3**	<0.12 U		
Dibenzofuran	6	<0.21 U		
Fluoranthene	59	0.13		
Fluorene	**63**	0.056 J		
Indeno(1,2,3-cd)pyrene	**9.2**	<0.17 U		
Naphthalene	**280**	<0.21 U		
Phenanthrene	**230**	0.36		
Phenol	<1.9 U	<0.21 U		
Pyrene	**110**	0.22		

Sampling Event	SRI				
Location	SB15-NW1	SB15-NW1	SB15-NW1	SB15-NW1	
Sample Name	SB15-NW1_29-30	SB15-NW1_43-44	SB15-NW1_45-46		
Sample Date	02/09/2023	02/09/2023	02/09/2023		
Sample Depth	29-30	43-44	45-46		
VOCs					
1,2,4-Trimethylbenzene	1.6	**110**	<0.0022 U		
1,3,5-Trimethylbenzene (Mesitylene)	0.47	**30**	<0.0022 U		
Acetone	<0.53 U	<0.55 U	<0.011 U		
Benzene	**0.11**	**1.1**	<0.00055 U		
Cis-1,2-Dichloroethene	<0.053 U	<0.055 U	<0.0011 U		
Ethylbenzene	**1.4**	**120**	<0.0011 U		
Naphthalene	**97**	**2,300**	0.002 U		
n-Propylbenzene	0.11	**10**	<0.0011 U		
Tetrachloroethene (PCE)	<0.026 U	<0.028 U	<0.00055 U		
Toluene	0.039 J	**3.3**	<0.0011 U		
Total Xylenes	**1.8**	**97**	0.00063 J		
Trichloroethene (TCE)	<0.026 U	<0.028 U	<0.00055 U		
SVOCs					
2-Methylphenol (o-Cresol)	<0.2 U	<8.1 U	<0.21 U		
3 & 4 Methylphenol (m&p-Cresol)	<0.29 U	<12 U	<0.3 U		
Acenaphthene	**68**	**1,400**	<0.17 U		
Acenaphthylene	5.8	**120**	<0.17 U		
Anthracene	35	**750**	<0.12 U		
Benzo(a)anthracene	**19**	**440**	<0.12 U		
Benzo(a)pyrene	**16**	**350**	<0.17 U		
Benzo(b)fluoranthene	**12**	**260**	<0.12 U		
Benzo(g,h,i)Perylene	4.6	**120**	<0.17 U		
Benzo(k)fluoranthene	**2.7**	**59**	<0.12 U		
Chrysene	**18**	**410**	<0.12 U		
Dibenz(a,h)anthracene	**1.1**	**28**	<0.12 U		
Dibenzofuran	2.6	**75**	<0.21 U		
Fluoranthene	36	**760**	<0.12 U		
Fluorene	**37**	**720**	<0.21 U		
Indeno(1,2,3-cd)pyrene	**4.8**	**120**	<0.17 U		
Naphthalene	**120**	**2,600**	0.047 J		
Phenanthrene	**110**	**2,400**	<0.12 U		
Phenol	<0.2 U	<8.1 U	<0.21 U		
Pyrene	55	**1,100**	<0.12 U		

Sampling Event	SRI			
Location	SB15-W1	SB15-W1	SB15-W1	SB15-W1
Sample Name	SB15-W1_29-30	SB15-W1_30-31	SB15-W1_34-35	SB15-W1_35-36
Sample Date	02/03/2023	02/03/2023	02/03/2023	02/03/2023
Sample Depth	29-30	30-31	34-35	35-36
VOCs				
1,2,4-Trimethylbenzene	1.4	3.5	2.1	0.001 J
1,3,5-Trimethylbenzene (Mesitylene)	0.41	1	0.6	0.00031 J
Acetone	<0.61 U	<1.4 U	<1.1 U	<0.01 U
Benzene	**0.11**	**0.13**	**0.068**	0.00018 J
Cis-1,2-Dichloroethene	<0.061 U	<0.14 U	<0.11 U	<0.001 U
Ethylbenzene	**1.2**	**3**	**1.8**	0.00062 J
Naphthalene	**41**	**68**	**54**	0.028
n-Propylbenzene	0.092	0.22	0.17	<0.001 U
Tetrachloroethene (PCE)	<0.03 U	<0.068 U	<0.056 U	<0.00053 U
Toluene	0.044 J	0.16	0.098 J	<0.001 U
Total Xylenes	**1.5**	**3.8**	**2**	0.0011 J
Trichloroethene (TCE)	<0.03 U	<0.068 U	<0.056 U	<0.00053 U
SVOCs				
2-Methylphenol (o-Cresol)	<0.19 U	<0.2 U	<4.8 U	<0.2 U
3 & 4 Methylphenol (m&p-Cresol)	<0.28 U	<0.29 U	<6.9 U	<0.28 U
Acenaphthene	**39**	11	**72**	0.056 J
Acenaphthylene	10	2.1	11	0.11 J
Anthracene	25	7.6	39	0.043 J
Benzo(a)anthracene	**18**	**4**	**22**	0.028 J
Benzo(a)pyrene	**14**	**3**	**18**	<0.16 U
Benzo(b)fluoranthene	**9.3**	**2.1**	**12**	<0.12 U
Benzo(g,h,i)Perylene	4.4	1.1	5.6	<0.16 U
Benzo(k)fluoranthene	**2.4**	0.77	**4.4**	<0.12 U
Chrysene	**18**	**3.6**	**21**	0.029 J
Dibenz(a,h)anthracene	**1.1**	0.28	**1.5 J**	<0.12 U
Dibenzofuran	3.3	0.91	4.8	<0.2 U
Fluoranthene	36	7.2	41	0.024 J
Fluorene	**34**	7.9	**38**	0.043 J
Indeno(1,2,3-cd)pyrene	**4.6**	**1.1**	**5.7**	<0.16 U
Naphthalene	**83**	**25**	**100**	0.036 J
Phenanthrene	66	17	**130**	0.084 J
Phenol	<0.19 U	<0.2 U	<4.8 U	<0.2 U
Pyrene	32	8.1	63	0.048 J


Sampling Event	SRI				
Location	SB15-SW3				
Sample Name	SB15-SW3_6-7				
Sample Date	02/10/2023				
Sample Depth	6-7				
VOCs					
1,2,4-Trimethylbenzene	0.24 J				
1,3,5-Trimethylbenzene (Mesitylene)	0.046 J				
Acetone	<0.62 UJ				
Benzene	**0.089 J**				
Cis-1,2-Dichloroethene	<0.052 UJ				
Ethylbenzene	0.15 J				
Naphthalene	0.4 J				
n-Propylbenzene	0.3 J				
Tetrachloroethene (PCE)	<0.026 UJ				
Toluene	0.27 J				
Total Xylenes	**0.52 J**				
Trichloroethene (TCE)	<0.026 UJ				
SVOCs					
2-Methylphenol (o-Cresol)	<0.19 UJ				
3 & 4 Methylphenol (m&p-Cresol)	<0.27 UJ				
Acenaphthene	0.098 J				
Acenaphthylene	<0.15 UJ				
Anthracene	0.081 J				
Benzo(a)anthracene	0.076 J				
Benzo(a)pyrene	0.073 J				
Benzo(b)fluoranthene	0.09 J				
Benzo(g,h,i)Perylene	0.037 J				
Benzo(k)fluoranthene	<0.11 UJ				
Chrysene	0.066 J				
Dibenz(a,h)anthracene	<0.11 UJ				
Dibenzofuran	0.064 J				
Fluoranthene	0.23 J				
Fluorene	0.11 J				
Indeno(1,2,3-cd)pyrene	0.046 J				
Naphthalene	0.4 J				
Phenanthrene	0.34 J				
Phenol	<0.19 UJ				
Pyrene	0.19 J				

Sampling Event	SRI				
Location	SB15-SW1	SB15-SW1	SB15-SW1	SB15-SW1	
Sample Name	SB15-SW1_31-32	SB15-SW1_36-37	SB15-SW1_42-43	SB15-SW1_46-46	
Sample Date	02/07/2023	02/07/2023	02/08/2023	02/08/2023	
Sample Depth	31-32	36-37	42-43	45-46	
VOCs					
1,2,4-Trimethylbenzene	**130**	<0.002 U	**9.6**	0.0025	
1,3,5-Trimethylbenzene (Mesitylene)	**37**	<0.002 U	2.6	<0.0021 U	
Acetone	<57 U	0.025	<2.6 U	<0.01 U	
Benzene	**6.1**	0.013	**0.67**	0.0023	
Cis-1,2-Dichloroethene	<5.7 U	<0.001 U	<0.26 U	<0.001 U	
Ethylbenzene	**120**	<0.001 U	**10**	0.034	
Naphthalene	**1,600**	0.0037 J	**180**	0.025	
n-Propylbenzene	**9.2**	<0.001 U	0.61	0.0019	
Tetrachloroethene (PCE)	<2.9 U	<0.00095 U	<0.13 U	<0.00051 U	
Toluene	**37**	<0.001 U	**3.8**	<0.0009 J	
Total Xylenes	**150**	<0.001 U	**11**	0.0067 J	
Trichloroethene (TCE)	<2.9 U	<0.00095 U	<0.13 U	<0.00051 U	
SVOCs					
2-Methylphenol (o-Cresol)	<9 U	<0.18 U	<0.2 U	<0.2 U	
3 & 4 Methylphenol (m&p-Cresol)	<14 U	<0.27 U	<0.29 U	<0.28 U	
Acenaphthene	**220**	<0.15 U	17	<0.16 U	
Acenaphthylene	36	<0.15 U	1.8	<0.16 U	
Anthracene	**120**	<0.11 U	6.7	<0.12 U	
Benzo(a)anthracene	**79**	<0.11 U	**3.6**	<0.12 U	
Benzo(a)pyrene	**60**	<0.15 U	**2.8**	<0.16 U	
Benzo(b)fluoranthene	**43**	<0.11 U	**2.1**	<0.12 U	
Benzo(g,h,i)Perylene	19	<0.15 U	0.91	<0.16 U	
Benzo(k)fluoranthene	**15**	<0.11 U	0.55	<0.12 U	
Chrysene	**73**	<0.11 U	**3.3**	<0.12 U	
Dibenz(a,h)anthracene	**5.2 J**	<0.11 U	0.24	<0.12 U	
Dibenzofuran	<9 U	<0.18 U	0.93	<0.2 U	
Fluoranthene	**120**	<0.11 U	6.3	<0.12 U	
Fluorene	**140**	<0.18 U	9.4	<0.2 U	
Indeno(1,2,3-cd)pyrene	**19**	<0.15 U	**0.91**	<0.16 U	
Naphthalene	**520**	<0.18 U	**49**	<0.2 U	
Phenanthrene	**390**	<0.11 U	26	<0.12 U	
Phenol	<9 U	<0.18 U	<0.2 U	<0.2 U	
Pyrene	**200**	<0.11 U	10	<0.12 U	

Sampling Event	SRI				
Location	SB15-S1	SB15-S1	SB15-S1	SB15-S1	
Sample Name	SB15-S1_28-29	SB15-S1_33-34	SB15-S1_46-47	SB15-S1_52-53	
Sample Date	02/07/2023	02/07/2023	02/07/2023	02/07/2023	
Sample Depth	28-29	33-34	46-47	52-53	
VOCs					
1,2,4-Trimethylbenzene	**85**	0.13	**55**	<0.0022 U	
1,3,5-Trimethylbenzene (Mesitylene)	**25**	0.039	**9.2**	0.005	
Acetone	<91 U	0.013	<20 U	**0.051**	
Benzene	**2.3 J**	0.034	<15 U	0.00056	
Cis-1,2-Dichloroethene	<9.1 U	<0.00063 U	<2 U	<0.0011 U	
Ethylbenzene	**69**	0.17	**67**	0.024	
Naphthalene	**2,400**	1.3 J	**1,400**	0.58 J	
n-Propylbenzene	**4.6 J**	0.0007	**4.6**	0.0011	
Tetrachloroethene (PCE)	<2.5 U	<0.00041 U	<1.8 U	<0.00056 U	
Toluene	**5.6**	0.05	**2.4 J**	0.0015	
Total Xylenes	**82**	0.21	**44**	0.022	
Trichloroethene (TCE)	<2.5 U	<0.00041 U	<1.8 U	<0.00056 U	
SVOCs					
2-Methylphenol (o-Cresol)	<9.1 U	<0.19 U	<0.18 U	<0.2 U	
3 & 4 Methylphenol (m&p-Cresol)	<13 U	<0.27 U	<0.26 U	<0.29 U	
Acenaphthene	**130**	0.42	**30**	0.12 J	
Acenaphthylene	18	0.25	5.2	<0.16 U	
Anthracene	66	0.32	18	0.069 J	
Benzo(a)anthracene	**39**	0.18	**11**	0.038 J	
Benzo(a)pyrene	**30**	0.14 J	**8.8**	<0.16 U	
Benzo(b)fluoranthene	**22**	0.1 J	**6**	<0.12 U	
Benzo(g,h,i)Perylene	9.4	0.047 J	2.8	<0.16 U	
Benzo(k)fluoranthene	**7.1**	0.035 J	**1.4**	<0.12 U	
Chrysene	**34**	0.16	**11**	0.035 J	
Dibenz(a,h)anthracene	**2.5 J**	<0.11 U	**0.74**	<0.12 U	
Dibenzofuran	**9.1**	0.033 J	1.7	<0.2 U	
Fluoranthene	69	0.32	19	0.067 J	
Fluorene	**79**	0.34	15	0.058 J	
Indeno(1,2,3-cd)pyrene	**9.8**	0.048 J	**3**	<0.16 U	
Naphthalene	**280**	1	**55**	0.18 J	
Phenanthrene	**210**	1.1	56	0.23	
Phenol	<9.1 U	<0.19 U	<0.18 U	<0.2 U	
Pyrene	100	0.48	30	0.1 J	

Sampling Event	SRI				
Location	SB15-S2	SB15-S2	SB15-S2		
Sample Name	SB15-S2_29-30	SOGUPH02_021023	SB15-S2_31-32		
Sample Date	02/10/2023	02/10/2023	02/10/2023		
Sample Depth	29-30	29-30	31-32		
VOCs					
1,2,4-Trimethylbenzene	**130**	**140**	<0.0021 U		
1,3,5-Trimethylbenzene (Mesitylene)	**36**	**40**	<0.0021 U		
Acetone	<55 U	<57 U	<0.01 U		
Benzene	**5.6**	**5.8**	<0.00053 U		
Cis-1,2-Dichloroethene	<5.5 U	<5.7 U	<0.001 U		
Ethylbenzene	**120**	**130**	<0.001 U		
Naphthalene	**2,300**	**2,800**	0.0011 U		
n-Propylbenzene	**9**	**9.5**	<0.001 U		
Tetrachloroethene (PCE)	<2.7 U	<2.8 U	<0.00053 U		
Toluene	**25**	**30**	<0.001 U		
Total Xylenes	**160**	**180**	<0.001 U		
Trichloroethene (TCE)	<2.7 U	<2.8 U	<0.00053 U		
SVOCs					
2-Methylphenol (o-Cresol)	<18 U	<18 U	<0.2 U		
3 & 4 Methylphenol (m&p-Cresol)	<26 U	<26 U	<0.29 U		
Acenaphthene	**1,000**	**1,400**	0.2		
Acenaphthylene	**180**	**210**	0.13 J		
Anthracene	**590**	**780**	0.11 J		
Benzo(a)anthracene	**440**	**560**	0.043 J		
Benzo(a)pyrene	**280**	**360**	0.062 J		
Benzo(b)fluoranthene	**200**	**210**	<0.12 U		
Benzo(g,h,i)Perylene	99	**110**	0.09		
Benzo(k)fluoranthene	**75**	**71**	<0.12 U		
Chrysene	**350**	**440**	0.037 J		
Dibenz(a,h)anthracene	**26**	**30**	0.071 J		
Dibenzofuran	<18 U	**79 J**	<0.2 U		
Fluoranthene	**600**	**830**	0.064 J		
Fluorene	**730**	**950**	0.12 J		
Indeno(1,2,3-cd)pyrene	**100**	**110**	0.34		
Naphthalene	**2,100**	**2,700**	0.33		
Phenanthrene	**1,900**	**2,500**	0.24		
Phenol	<18 U	<18 U	<0.2 U		
Pyrene	**890**	**1,200**	0.056 J		

Sampling Event	SRI				
Location	SB18-S1	SB18-S1	SB18-S1	SB18-S1	
Sample Name	SB18-S1_28-29	SB18-S1_33-34	SB18-S1_46-47	SB18-S1_52-53	
Sample Date	02/07/2023	02/07/2023	02/07/2023	02/07/2023	
Sample Depth	28-29	33-34	46-47	52-53	
VOCs					
1,2,4-Trimethylbenzene	**85**	0.13	**55**	<0.0022 U	
1,3,5-Trimethylbenzene (Mesitylene)	**25**	0.039	**9.2**	0.005	
Acetone	<91 U	0.013	<20 U	**0.051**	
Benzene	**2.3 J**	0.034	<15 U	0.00056	
Cis-1,2-Dichloroethene	<9.1 U	<0.00063 U	<2 U	<0.0011 U	
Ethylbenzene	**69**	0.17	**67**	0.024	
Naphthalene	**2,400**	1.3 J	**1,400**	0.58 J	
n-Propylbenzene	**4.6 J**	0.0007	**4.6**	0.0011	
Tetrachloroethene (PCE)	<2.5 U	<0.00041 U	<1.8 U	<0.00056 U	
Toluene	**5.6**	0.05	**2.4 J**	0.0015	
Total Xylenes	**82**	0.21	**44**	0.022	
Trichloroethene (TCE)	<2.5 U	<0.00041 U	<1.8 U	<0.00056 U	
SVOCs					
2-Methylphenol (o-Cresol)	<9.1 U	<0.19 U	<0.18 U	<0.2 U	
3 & 4 Methylphenol (m&p-Cresol)	<13 U	<0.27 U	<0.26 U	<0.29 U	
Acenaphthene	**130**	0.42	**30**	0.12 J	
Acenaphthylene	18	0.25	5.2	<0.16 U	
Anthracene	66	0.32	18	0.069 J	
Benzo(a)anthracene	**39**	0.18	**11**	0.038 J	
Benzo(a)pyrene	**30**	0.14 J	**8.8**	<0.16 U	
Benzo(b)fluoranthene	**22**	0.1 J	**6**	<0.12 U	
Benzo(g,h,i)Perylene	9.4	0.047 J	2.8	<0.16 U	
Benzo(k)fluoranthene	**7.1**	0.035 J	**1.4**	<0.12 U	
Chrysene	**34**	0.16	**11**	0.035 J	
Dibenz(a,h)anthracene	**2.5 J**	<0.11 U	**0.74**	<0.12 U	
Dibenzofuran	**9.1**	0.033 J	1.7	<0.2 U	
Fluoranthene	69	0.32	19	0.067 J	
Fluorene	**79**	0.34	15	0.058 J	
Indeno(1,2,3-cd)pyrene	**9.8**	0.048 J	**3**	<0.16 U	
Naphthalene	**280**	1	**55**	0.18 J	
Phenanthrene	**210**	1.1	56	0.23	
Phenol	<9.1 U	<0.19 U	<0.18 U	<0.2 U

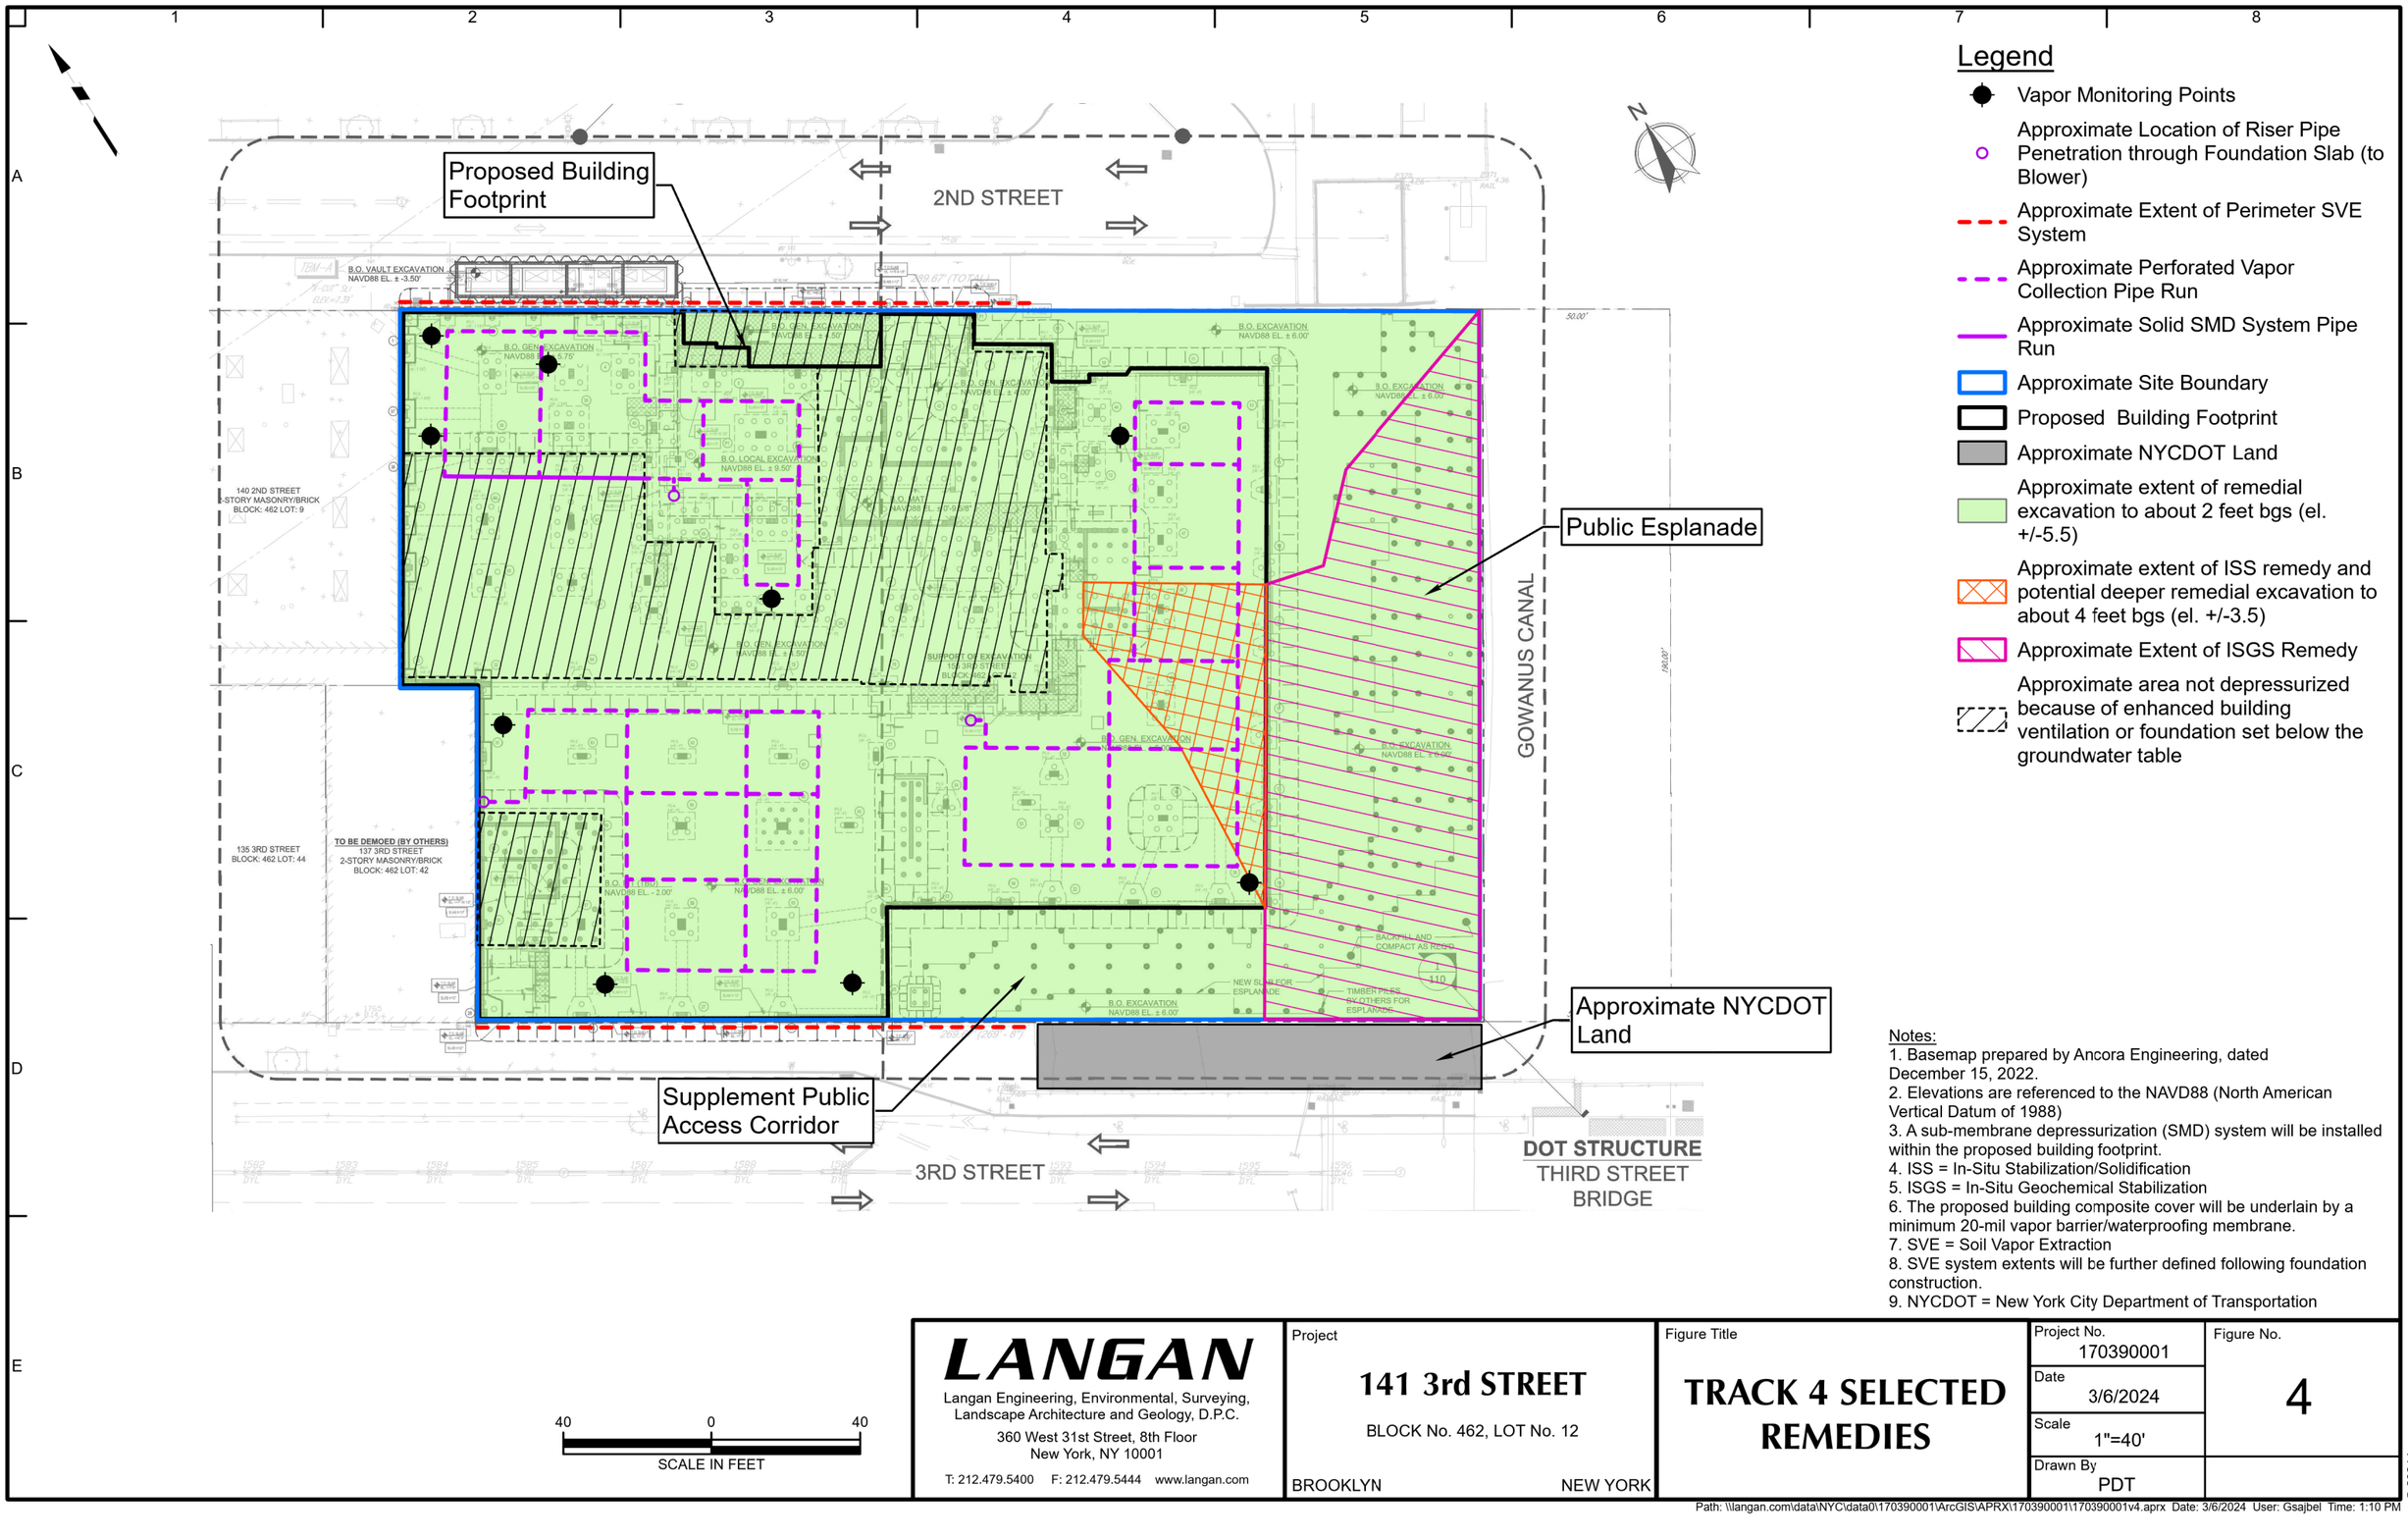

Legend

- Vapor Monitoring Points
- Approximate Location of Riser Pipe Penetration through Foundation Slab (to Blower)
- Approximate Extent of Perimeter SVE System
- Approximate Perforated Vapor Collection Pipe Run
- Approximate Solid SMD System Pipe Run
- Approximate Site Boundary
- Proposed Building Footprint
- Approximate NYCDOT Land
- Approximate extent of remedial excavation to about 2 feet bgs (el. +/-5.5)
- Approximate extent of ISS remedy and potential deeper remedial excavation to about 4 feet bgs (el. +/-3.5)
- Approximate Extent of ISGS Remedy
- Approximate area not depressurized because of enhanced building ventilation or foundation set below the groundwater table

Notes:
1. Basemap prepared by Ancora Engineering, dated December 15, 2022.
2. Elevations are referenced to the NAVD88 (North American Vertical Datum of 1988)
3. A sub-membrane depressurization (SMD) system will be installed within the proposed building footprint.
4. ISS = In-Situ Stabilization/Solidification
5. ISGS = In-Situ Geochemical Stabilization
6. The proposed building composite cover will be underlain by a minimum 20-mil vapor barrier/waterproofing membrane.
7. SVE = Soil Vapor Extraction
8. SVE system extents will be further defined following foundation construction.
9. NYCDOT = New York City Department of Transportation


40 0 40
SCALE IN FEET

LANGAN
Langan Engineering, Environmental, Surveying, Landscape Architecture and Geology, D.P.C.
360 West 31st Street, 8th Floor
New York, NY 10001
T: 212.479.5400 F: 212.479.5444 www.langan.com

Project	141 3rd STREET BLOCK No. 462, LOT No. 12 BROOKLYN NEW YORK
Figure Title	TRACK 4 SELECTED REMEDIES
Project No.	170390001
Date	3/6/2024
Scale	1"=40'
Drawn By	PDT
Figure No.	4

© 2024 Langan

Path: \\langan.com\data\NYC\data0\170390001\ArcGIS\APRX\170390001\170390001v4.aprx Date: 3/6/2024 User: Gsajbel Time: 1:10 PM

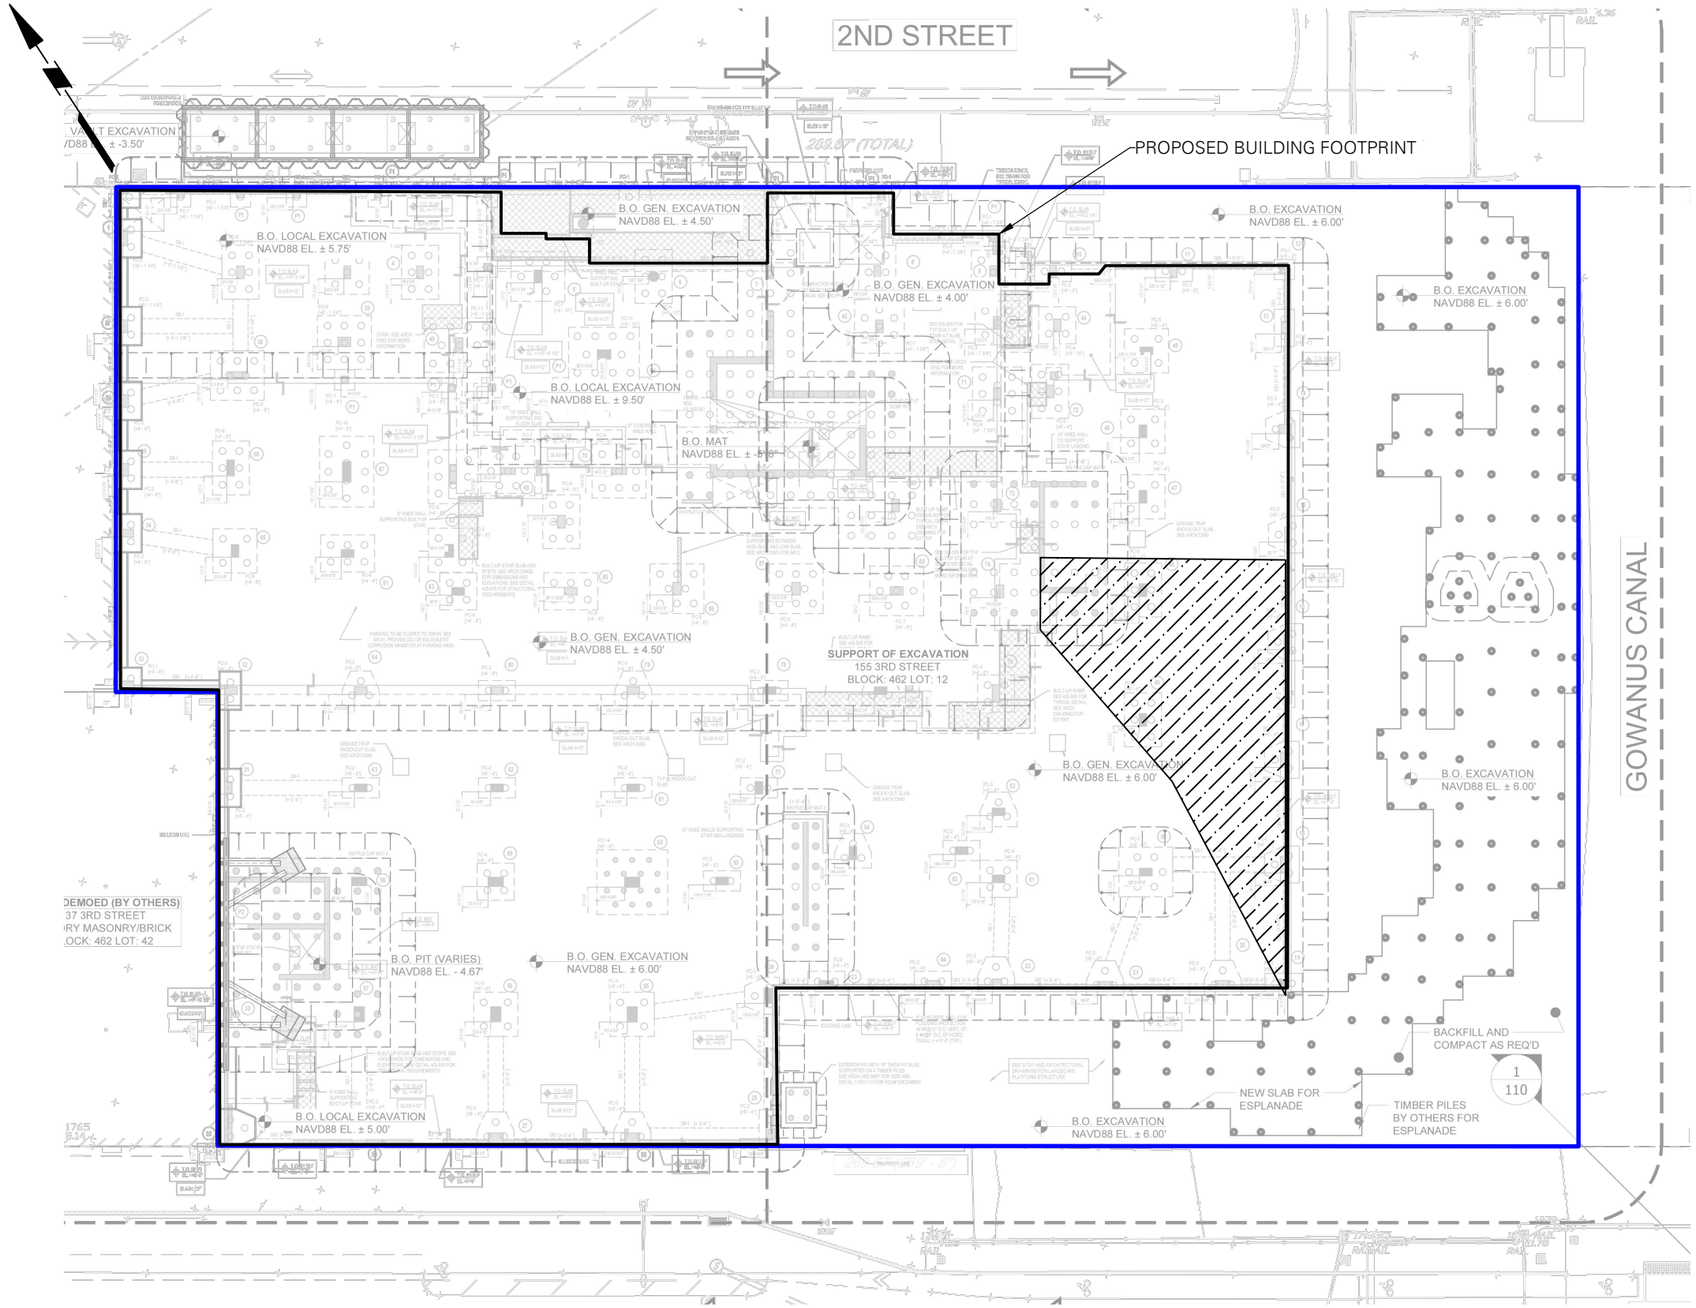

LEGEND:

- APPROXIMATE SITE BOUNDARY
- PROPOSED BUILDING FOOTPRINT
- APPROXIMATE PROPOSED EXTENT OF ISS AREA TO BE EXCAVATED TO 4 FEET BGS (EL. 3.5± FEET NAVD88)

NOTES:

1. BASE MAP IS TAKEN FROM "SOE OVERALL PLAN", PREPARED BY ANCORA ENGINEERING, DATED JULY 12, 2023.
2. ISS = IN-SITU STABILIZATION / SOLIDIFICATION
3. BGS = BELOW GRADE SURFACE
4. EL = ELEVATION
5. SOE = SUPPORT OF EXCAVATION
6. ADDITIONAL PRE-EXCAVATION MAY BE COMPLETED AS NEEDED (EG., FOR EXCAVATION OF SIDEWALL SLOPING, ACCESS RAMP, ETC.).
7. ELEVATIONS HEREIN ARE REFERENCE TO THE NAVD88 (NORTH AMERICAN VERTICAL DATUM OF 1988).

30 0 10 20 30

SCALE: 1 INCH = 30 FEET

LANGAN


Langan Engineering, Environmental, Surveying, Landscape Architecture and Geology, D.P.C.


21 Penn Plaza, 360 West 31st Street, 8th Floor
New York, NY 10001

T: 212.479.5400 F: 212.479.5444 www.langan.com

Project	141 3RD STREET BLOCK No. 462, LOT No. 12 BROOKLYN NEW YORK
Drawing Title	PRE-ISS EXCAVATION PLAN
Project No.	170390001
Date	12/21/2023
Drawn By	CB
Checked By	KN
Figure No.	5

© 2019 Langan

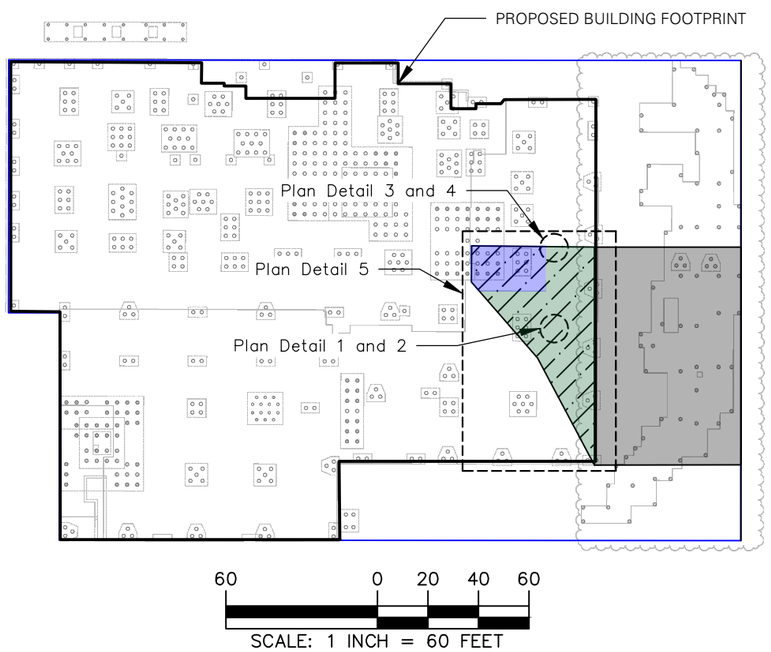

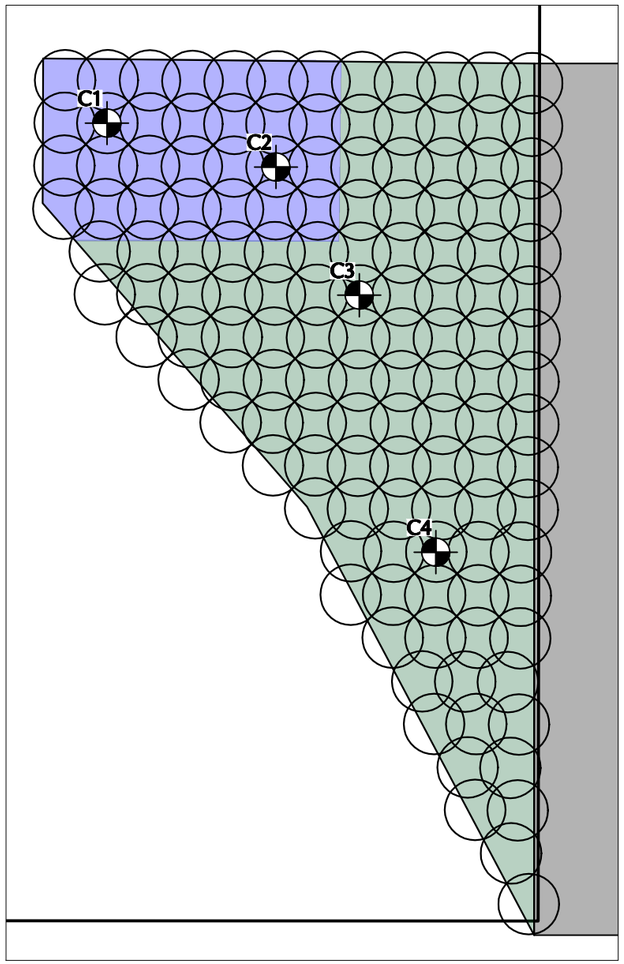

PLAN DETAIL 5
APPROXIMATE PROPOSED ISS COLUMN AND QA/QC CORE LOCATIONS


15 0 3 6 15
SCALE: 1 INCH = 15 FEET

LEGEND:


- APPROXIMATE SITE BOUNDARY
- PROPOSED BUILDING FOOTPRINT
- APPROXIMATE PROPOSED EXTENT OF ISS AREA BETWEEN EL. -16± TO EL. -25±
- APPROXIMATE PROPOSED EXTENT OF ISS SUPPORT/LAYDOWN AREA
- PLAN DETAIL
- APPROXIMATE PROPOSED EXTENT OF ISS PILOT TEST AREA BETWEEN EL. -16± TO EL. -25±
- APPROXIMATE PROPOSED EXTENT OF ISS FULL-SCALE AREA BETWEEN EL. -16± TO EL. -25±
- C1 APPROXIMATE PROPOSED QA/QC CORE LOCATION
- APPROXIMATE PROPOSED 6-FOOT-DIAMETER ISS COLUMN LOCATION

NOTES:


1. BASE MAP IS TAKEN FROM "OVERALL PILE PLAN", PREPARED BY DATTNER ARCHITECTS, DATED MARCH 12, 2024.
2. SOE = SUPPORT OF EXCAVATION
3. ISS = IN-SITU STABILIZATION / SOLIDIFICATION
4. EL = ELEVATION
5. ISS PLAN SHOWN WITH 6-FOOT-DIAMETER COLUMNS. THE DIAMETER AND DISTRIBUTION OF THE ISS COLUMNS SHALL BE DETERMINED BY THE ISS CONTRACTOR AND WILL BE PROVIDED IN THE CONTRACTOR'S PROJECT IMPLEMENTATION PLAN FOR REVIEW AND APPROVAL BY THE NEW YORK STATE DEPARTMENT OF ENVIRONMENTAL CONSERVATION. IF A LARGER DIAMETER COLUMN IS INSTALLED, SCALING AND OFFSET WILL ALSO BE ADDRESSED IN THE CONTRACTOR'S PROJECT IMPLEMENTATION PLAN.
6. THE ISS SUPPORT/LAYDOWN AREA IS SUBJECT TO CHANGE.
7. ELEVATIONS HEREIN ARE REFERENCED TO THE NAVD88 (NORTH AMERICAN VERTICAL DATUM OF 1988).

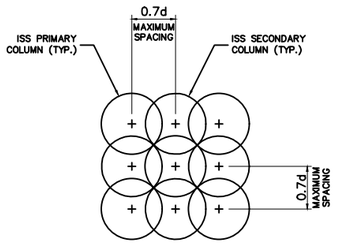


PLAN DETAIL 1
INTERIOR
SCALE: 1" = 15'-0"

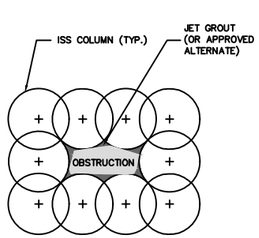

PLAN DETAIL 2
OBSTRUCTION IN ISS INTERIOR
SCALE: 1" = 15'-0"

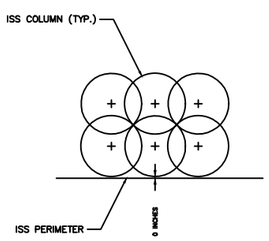

PLAN DETAIL 3
PERIMETER
SCALE: 1" = 15'-0"

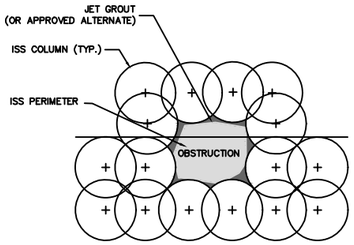


PLAN DETAIL 4
OBSTRUCTION AT ISS PERIMETER
SCALE: 1" = 15'-0"


LANGAN
Langan Engineering, Environmental, Surveying, Landscape Architecture and Geology, D.P.C.
360 West 31st Street, 8th Floor
New York, NY 10001
T: 212.479.5400 F: 212.479.5444 www.langan.com

Project	141 3RD STREET
	BLOCK No. 462, LOT No. 12
	BROOKLYN NEW YORK
Figure Title	ISS PLAN
Project No.	170390001
Date	12/21/2023
Drawn By	CB
Checked By	KN
Figure No.	6

© 2019 Langan

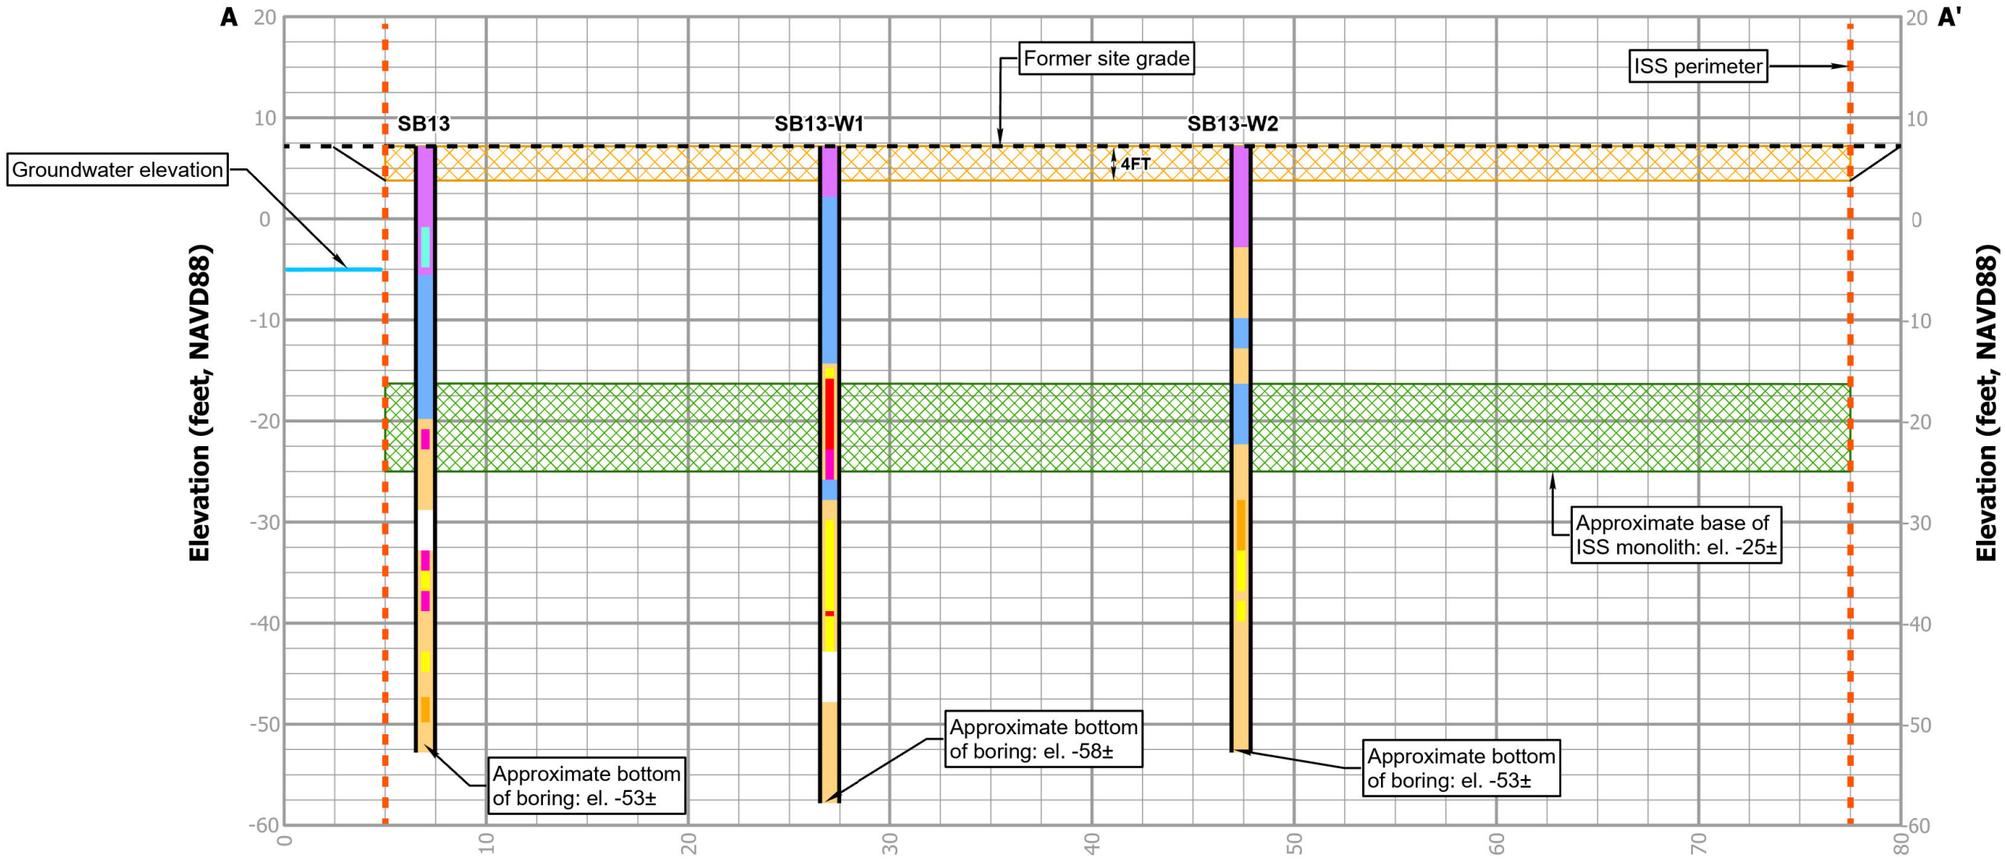

Distance along Cross Section (feet, NAD83)

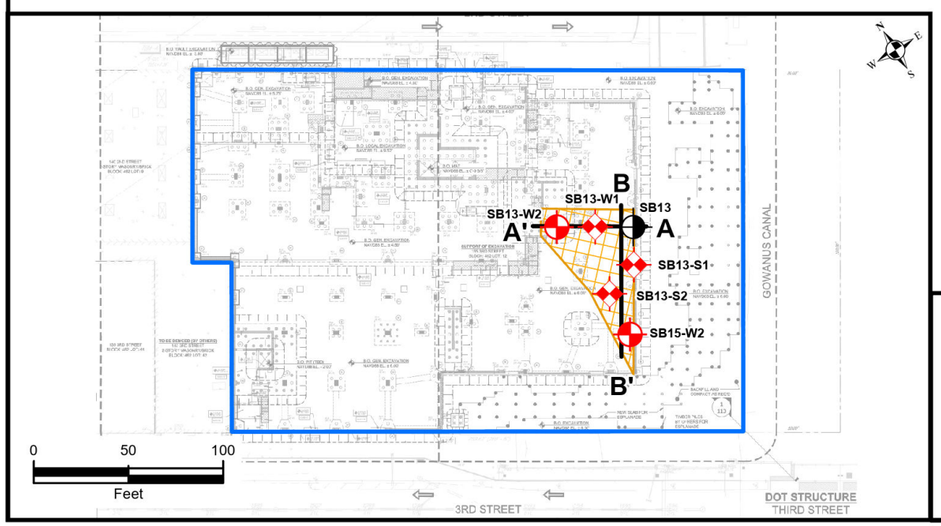

Legend

- Approximate supplemental Coal-Tar Delineation Soil Boring Location (Langan, 2023)
- Approximate supplemental Coal-Tar Delineation Soil Boring/Monitoring Well Location (Langan, 2023)
- Approximate Soil Boring/Monitoring Well/Soil Vapor Location (Langan, 2022)
- Approximate Site Grade
- Fill - grass/sod, sand/clay, clay cap
- Clay - Sandy clay and silty clay
- Sand - Fine and coarse sands mixed with clays, silts, and gravel
- No Recovery
- Tar Saturated
- Coated Material Lenses
- Blebs, Globs, Sheen
- Staining, Odor
- Petroleum Impacts - Staining and odor
- Approximate ISS Treatment Area and Pre-Excavation to about 4 feet bgs (el. 3.5±)
- ISS monolith
- Groundwater Elevation

Notes:
1. Vertical exaggeration 1:2
2. This profile represents a generalized soil cross section depicting location, elevation, and environmental and engineering properties between points of exploration. Variations in sunsurface conditions should be expected between borings.
3. NAVD88 = North American Vertical Datum of 1988
4. NAD83 = Narth American Datum of 1983

LANGAN
Langan Engineering and Environmental Services, Inc.
360 West 31st Street, 8th Floor
New York, NY 10001
T: 212.479.5400 F: 212.479.5444 www.langan.com

Project
141 3rd STREET
BLOCK No. 462, LOT No. 12
BROOKLYN NEW YORK


Figure Title
ISS SECTION 1 (EAST-WEST)


Project No.	170390001
Date	1/17/2024
Scale	AS SHOWN
Drawn By	MG

Figure **7A**

© 2023 Langan

Path: \\pardata\gisdata\Projects\141_3rd_Street\141_3rd_Street.aprx

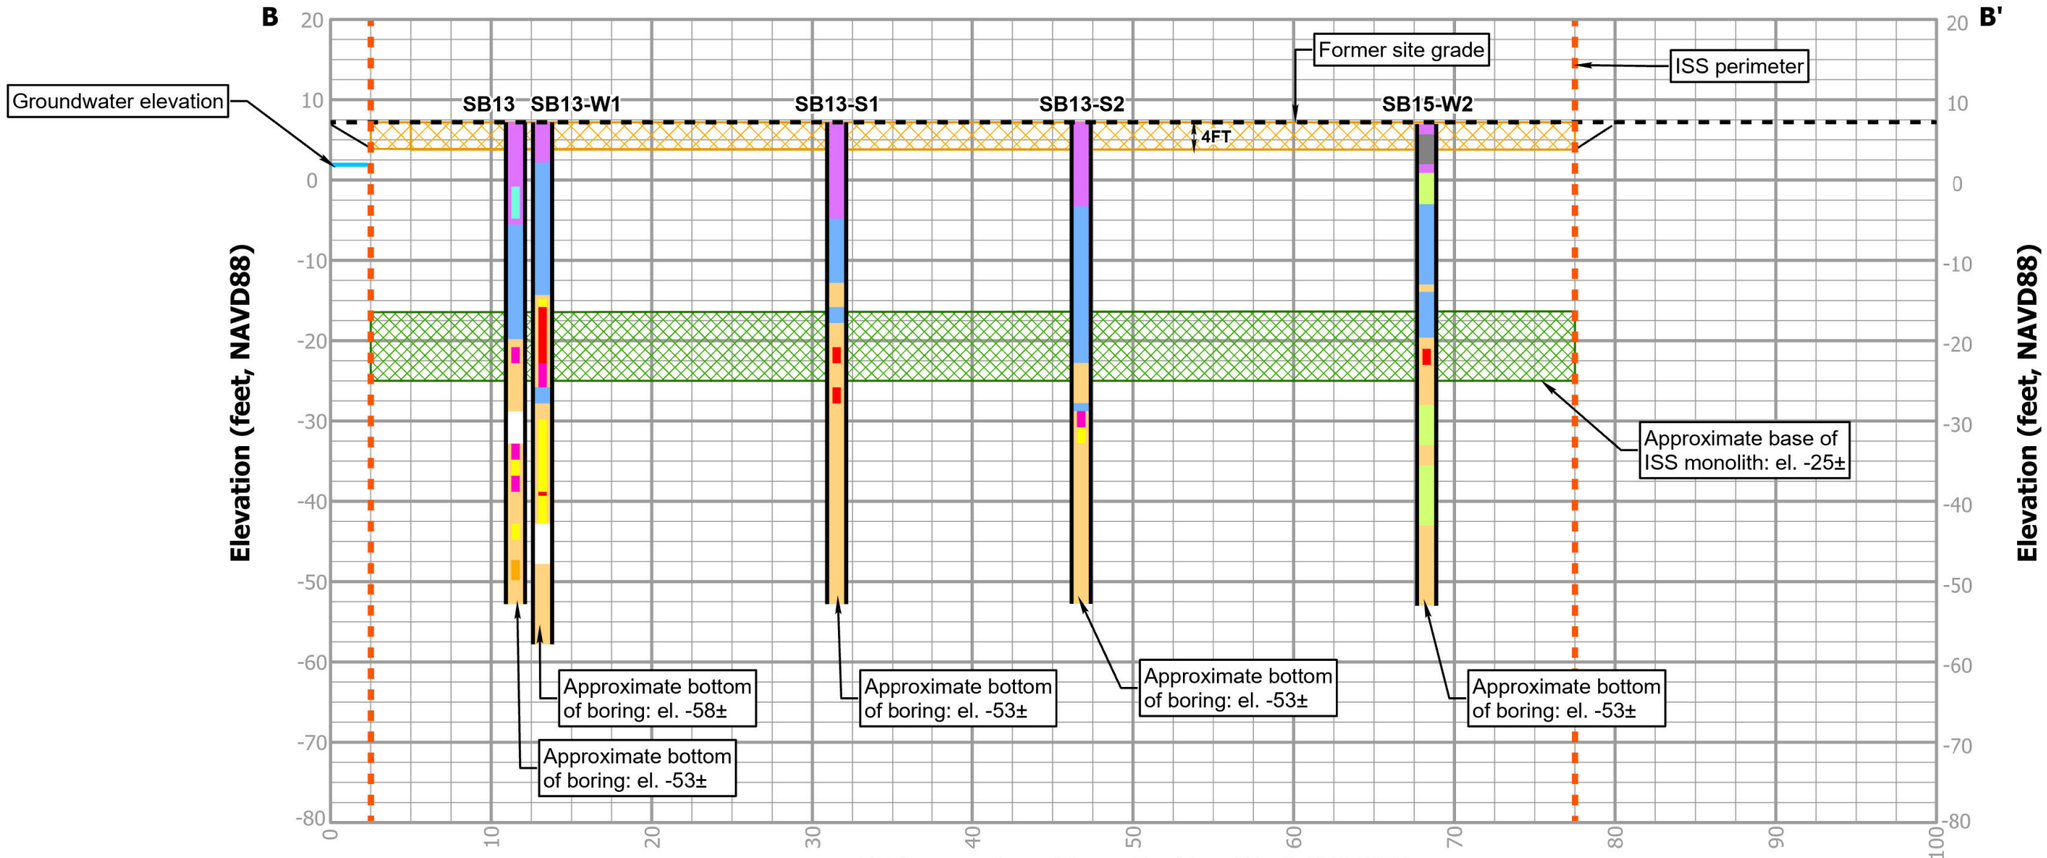

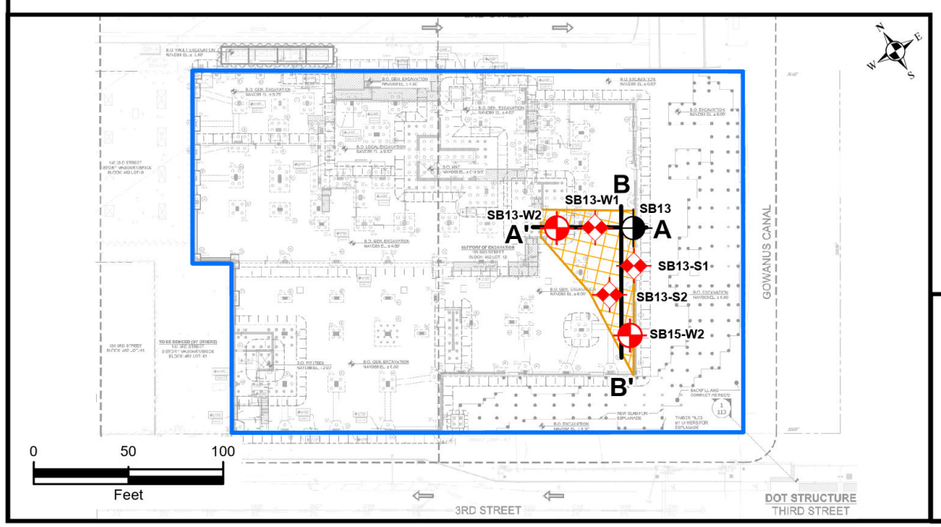

Legend

- Approximate supplemental Coal-Tar Delineation Soil Boring Location (Langan, 2023)
- Approximate supplemental Coal-Tar Delineation Soil Boring/Monitoring Well Location (Langan, 2023)
- Approximate Soil Boring/Monitoring Well/Soil Vapor Location (Langan, 2022)
- Approximate Site Grade
- Fill - grass/sod, sand/clay, clay cap
- Clay - Sandy clay and silty clay
- Silt - Silt to sandy silt
- Sand - Fine and coarse sands mixed with clays, silts, and gravel
- No Recovery
- Concrete
- Tar Saturated
- Coated Material Lenses
- Blebs, Globs, Sheen
- Staining, Odor
- Petroleum Impacts - Staining and odor
- Approximate ISS Treatment Area and Pre-Excavation to about 4 feet bgs (el. 3.5±)
- ISS monolith
- Groundwater Elevation

Notes:
1. Vertical exaggeration 1:2
2. This profile represents a generalized soil cross section depicting location, elevation, and environmental and engineering properties between points of exploration. Variations in sunsurface conditions should be expected between borings.
3. NAVD88 = North American Vertical Datum of 1988
4. NAD83 = Narth American Datum of 1983

LANGAN
Langan Engineering and Environmental Services, Inc.
360 West 31st Street, 8th Floor
New York, NY 10001
T: 212.479.5400 F: 212.479.5444 www.langan.com


Project
141 3rd STREET
BLOCK No. 462, LOT No. 12
BROOKLYN NEW YORK

Figure Title
ISS SECTION 2 (NORTH-SOUTH)

Project No.	Figure
170390001	7B
Date: 1/17/2024	
Scale: AS SHOWN	
Drawn By: MG	

© 2023 Langan

Path: \\pardata\gisdata\Projects\141_3rd_Street\141_3rd_Street.aprx

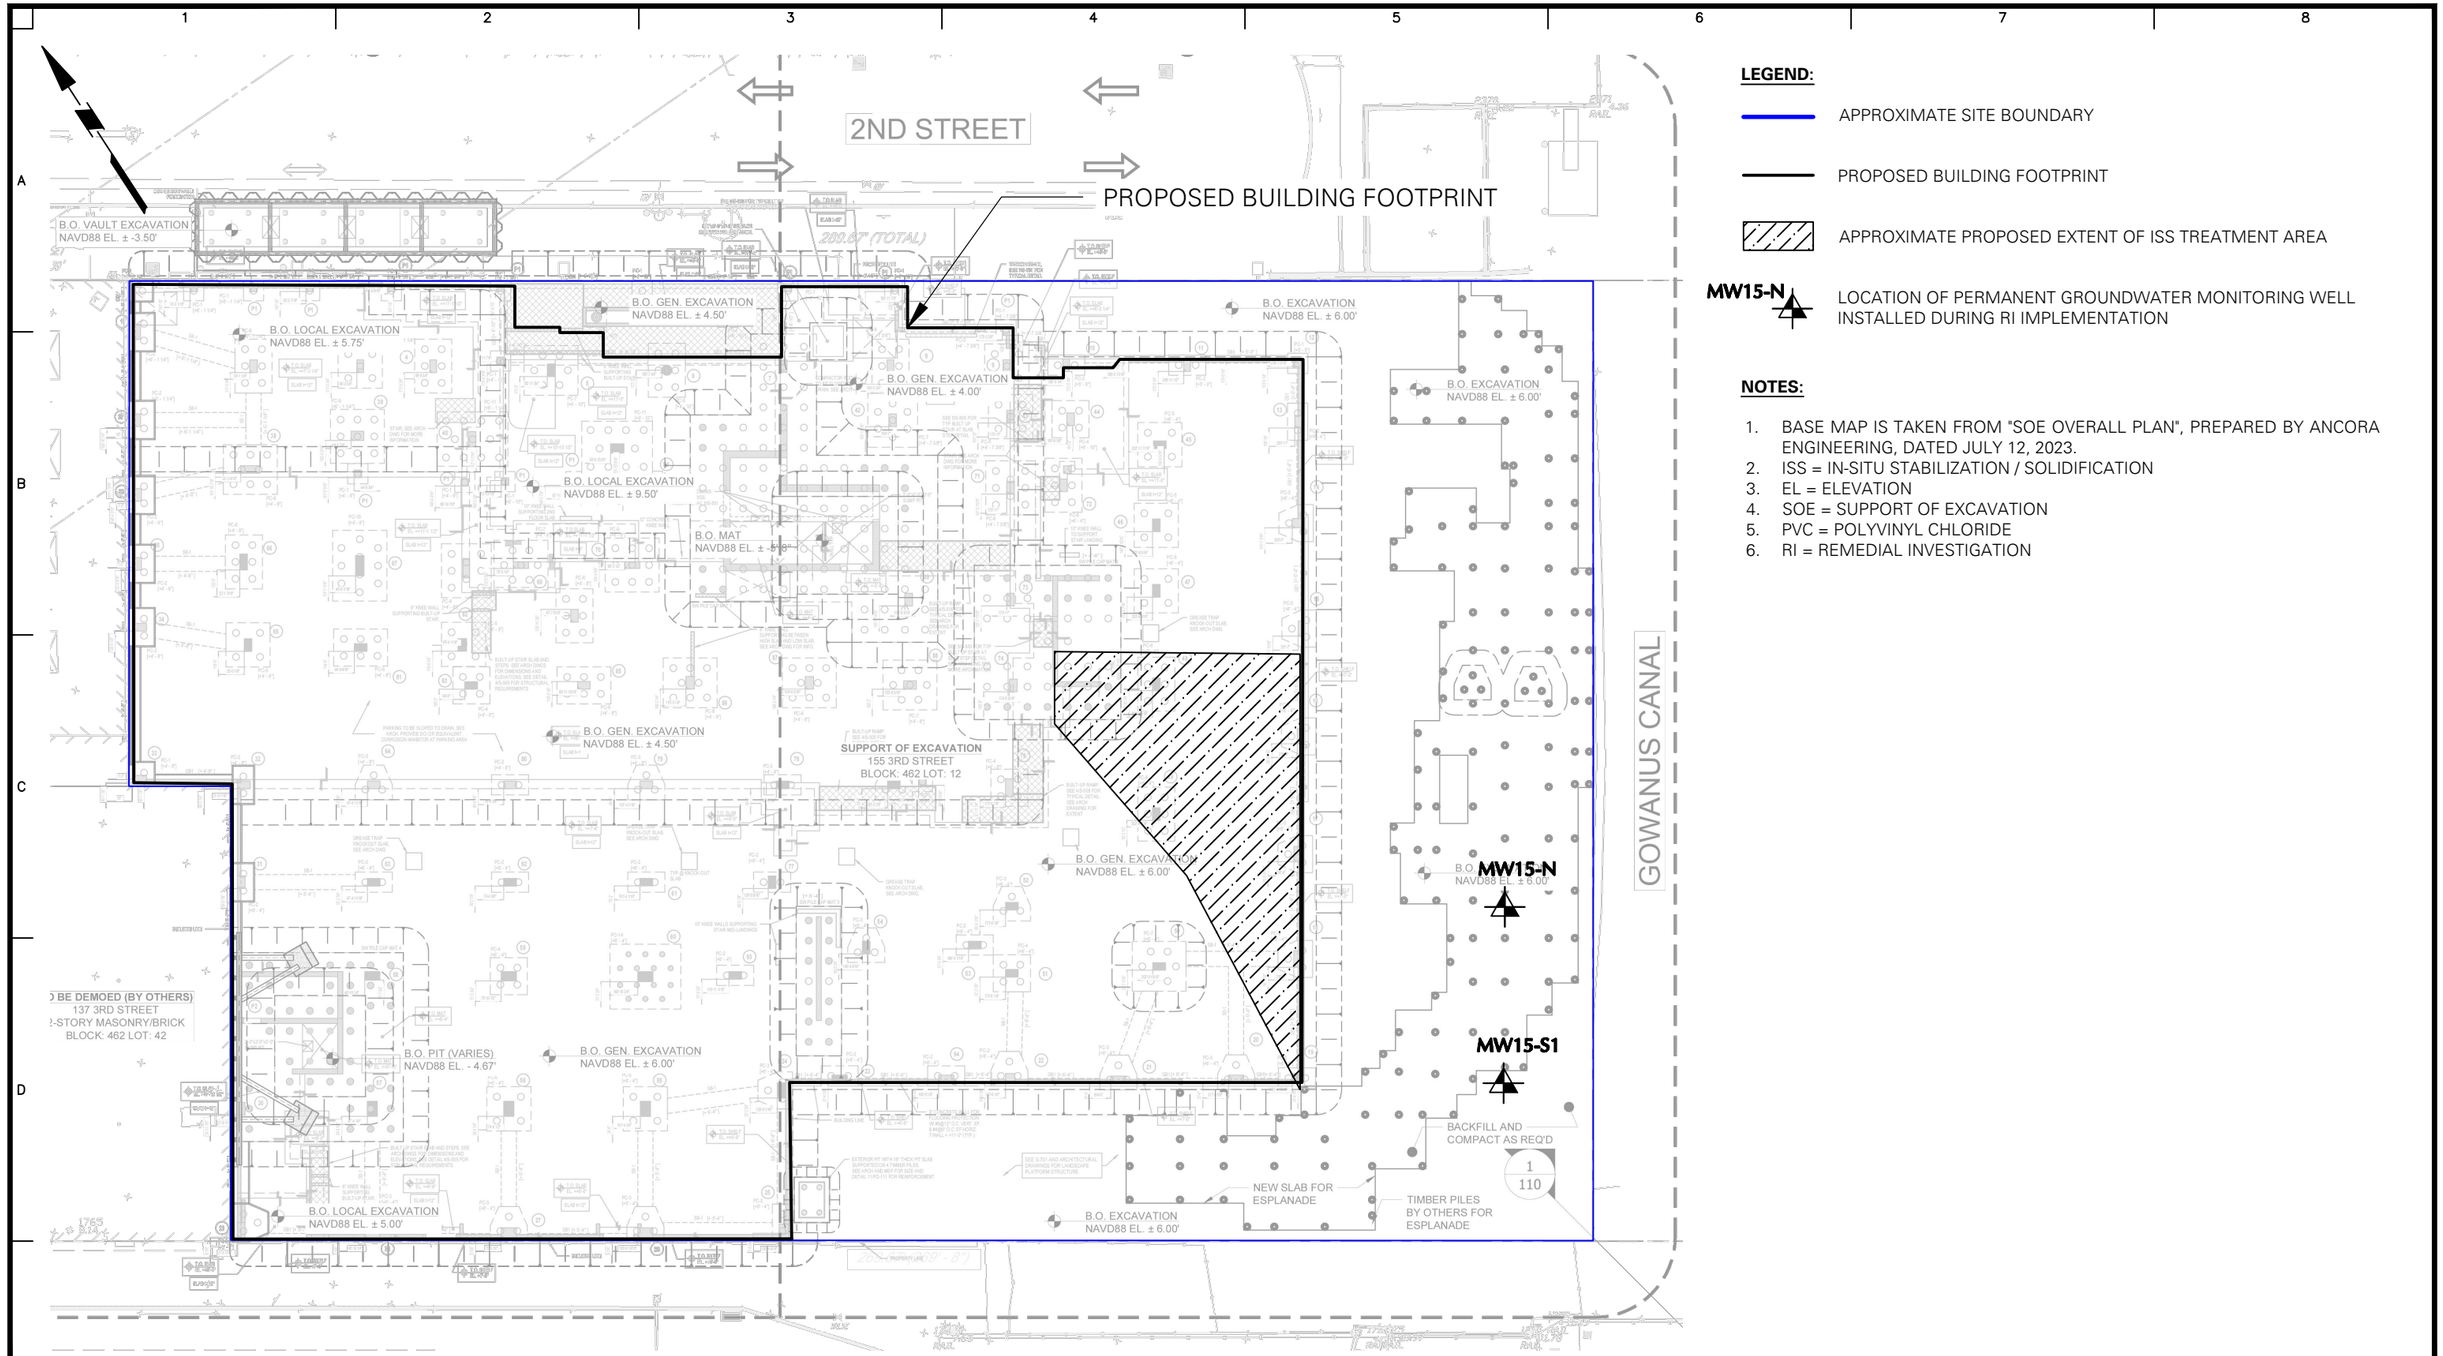

LEGEND:

- APPROXIMATE SITE BOUNDARY
- PROPOSED BUILDING FOOTPRINT
- APPROXIMATE PROPOSED EXTENT OF ISS TREATMENT AREA
- MW15-N — LOCATION OF PERMANENT GROUNDWATER MONITORING WELL INSTALLED DURING RI IMPLEMENTATION

NOTES:

1. BASE MAP IS TAKEN FROM "SOE OVERALL PLAN", PREPARED BY ANCORA ENGINEERING, DATED JULY 12, 2023.
2. ISS = IN-SITU STABILIZATION / SOLIDIFICATION
3. EL = ELEVATION
4. SOE = SUPPORT OF EXCAVATION
5. PVC = POLYVINYL CHLORIDE
6. RI = REMEDIAL INVESTIGATION

30 0 10 20 30

SCALE: 1 INCH = 30 FEET

LANGAN


Langan Engineering, Environmental, Surveying, Landscape Architecture and Geology, D.P.C.

21 Penn Plaza, 360 West 31st Street, 8th Floor
New York, NY 10001

T: 212.479.5400 F: 212.479.5444 www.langan.com

Project	141 3RD STREET BLOCK No. 462, LOT No. 12 BROOKLYN NEW YORK
Drawing Title	MONITORING WELL LOCATION PLAN
Project No.	170390001
Date	12/21/2023
Drawn By	CB
Checked By	KN
Figure No.	8


© 2019 Langan

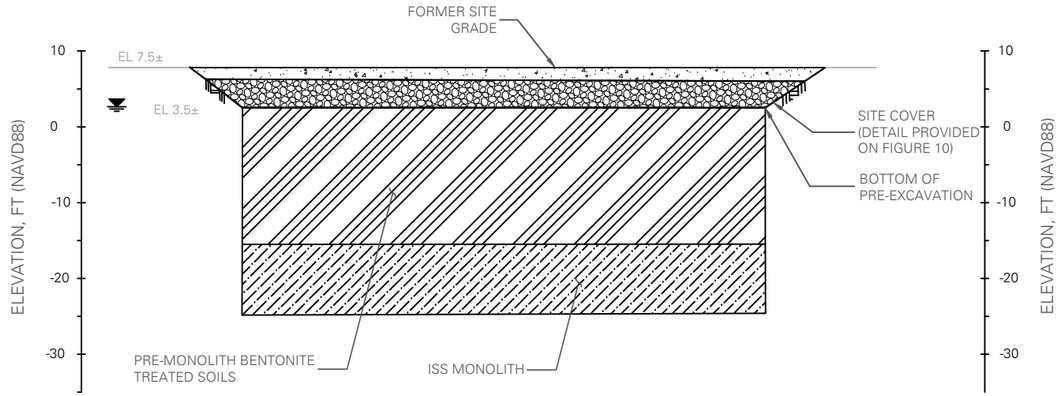

SECTION 1 EAST - WEST

20 0 5 10 20


SCALE: 1 INCH = 20 FEET

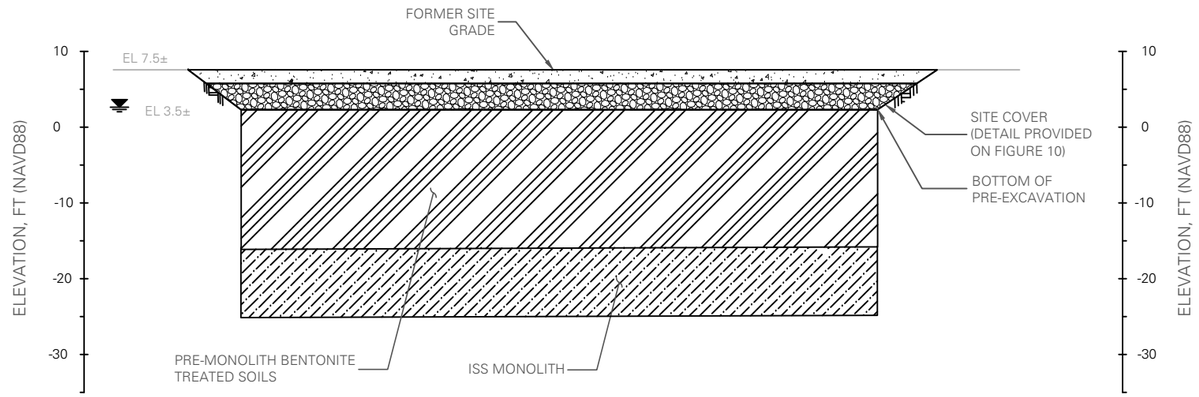

SECTION 2 NORTH - SOUTH

20 0 5 10 20

SCALE: 1 INCH = 20 FEET

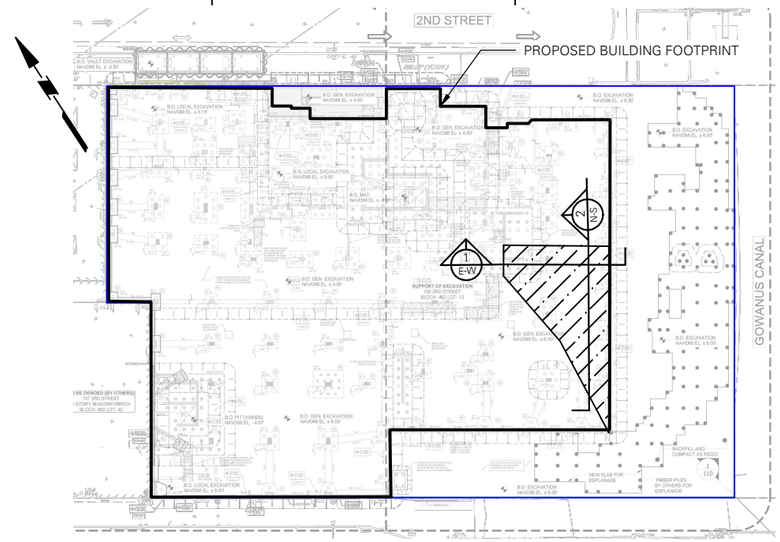

70 0 35 70

SCALE: 1 INCH = 100 FEET

LEGEND:

- APPROXIMATE SITE BOUNDARY
- PROPOSED BUILDING FOOTPRINT
- APPROXIMATE PROPOSED EXTENT OF ISS MONOLITH
- SECTION 1 RUNNING EAST-WEST FACING NORTH
- SECTION 2 RUNNING NORTH-SOUTH FACING WEST
- STONE
- CONCRETE
- PRE-MONOLITH BENTONITE TREATED SOILS


NOTES:

1. BASE MAP IS TAKEN FROM "SOE OVERALL PLAN", PREPARED BY ANCORA ENGINEERING, DATED JULY 12, 2023.
2. ISS = IN-SITU STABILIZATION / SOLIDIFICATION
3. EL = ELEVATION
4. SOE = SUPPORT OF EXCAVATION
5. RESTORATION ABOVE THE ISS MONOLITH IS SUBJECT TO SUB-MEMBRANE DEPRESSURIZATION SYSTEM DESIGN AND FUTURE SUB-GRADE BUILDING ELEMENTS.
6. ELEVATIONS HEREIN ARE REFERENCE TO THE NAVD88 (NORTH AMERICAN VERTICAL DATUM OF 1988).

LANGAN
Langan Engineering, Environmental, Surveying, Landscape Architecture and Geology, D.P.C.
21 Penn Plaza, 360 West 31st Street, 8th Floor
New York, NY 10001
T: 212.479.5400 F: 212.479.5444 www.langan.com


Project	141 3RD STREET BLOCK No. 462, LOT No. 12 BROOKLYN NEW YORK
Drawing Title	ISS SITE RESTORATION SECTIONS
Project No.	170390001
Date	12/21/2023
Drawn By	CB
Checked By	KN
Figure No.	9

© 2019 Langan

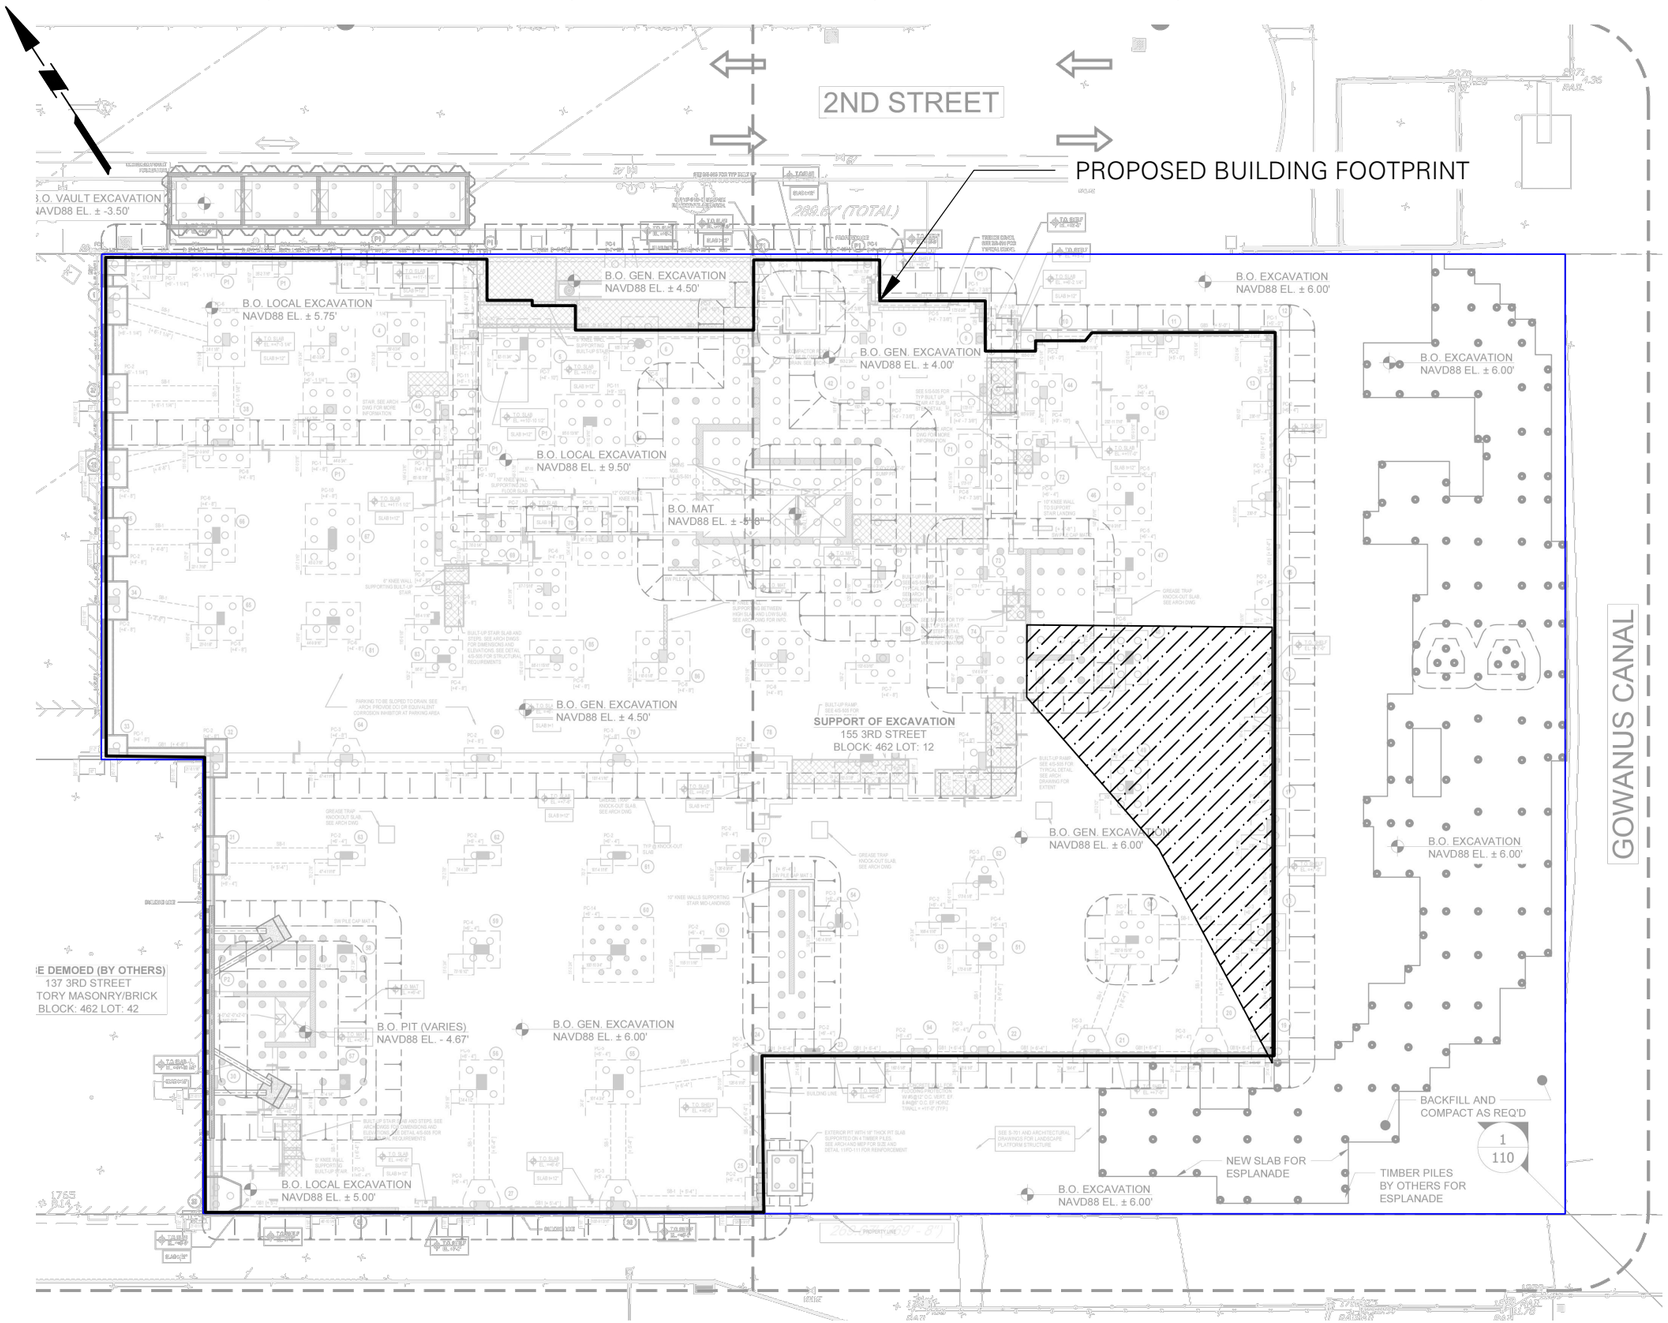

LEGEND:

- APPROXIMATE SITE BOUNDARY
- PROPOSED BUILDING FOOTPRINT
- APPROXIMATE EXTENT OF ISS COMPOSITE COVER (DETAIL 1)

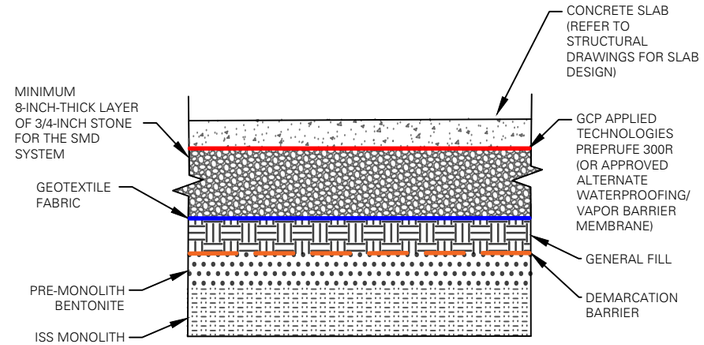

DETAIL 1
PROPOSED ISS COMPOSITE COVER
NOT TO SCALE

NOTES:

1. BASE MAP IS TAKEN FROM "SOE OVERALL PLAN", PREPARED BY ANCORA ENGINEERING, DATED JULY 12, 2023.
2. ISS = IN-SITU STABILIZATION / SOLIDIFICATION
3. RAWP = REMEDIAL ACTION WORK PLAN
4. SOE = SUPPORT OF EXCAVATION
5. THE ISS IMPLEMENTATION AREA WILL BE BENEATH THE BUILDING SLAB.

30 0 10 20 30
SCALE: 1 INCH = 30 FEET

LANGAN
Langan Engineering, Environmental, Surveying, Landscape Architecture and Geology, D.P.C.
21 Penn Plaza, 360 West 31st Street, 8th Floor
New York, NY 10001
T: 212.479.5400 F: 212.479.5444 www.langan.com

Project	Drawing Title	Project No.	Figure No.
141 3RD STREET BLOCK No. 462, LOT No. 12 BROOKLYN NEW YORK	SITE COVER PLAN	170390001 Date 12/21/2023 Drawn By CB Checked By KN	10

© 2019 Langan

APPENDIX A

BENCH-SCALE ISS TREATABILITY STUDY TECHNICAL MEMORANDUM

LANGAN

Technical Memorandum

Langan Engineering, Environmental, Surveying, Landscape Architecture and Geology, D.P.C.
360 West 31st Street, 8th Floor New York, NY 10001 T: 212.479.5400 F: 212.479.5444

To: Third Street Owner LLC and 155 Third St., LLC

From: Gerald F. Nicholls, P.E.

Info: Amita Oka, Ph.D., Padmanabhan Krishnaswamy, Kimberly Nagotko, GIT, LEED, and Caroline Grattan

Date: December 18, 2023

Re: Bench-Scale ISS Treatability Study
141 3rd Street, Brooklyn, New York
NYSDEC BCP Site No.: C224346
Langan Project No.: 170390002

1.0 INTRODUCTION

This technical memorandum summarizes the bench-scale treatability study conducted for 141 3rd Street, Brooklyn, New York (the site). A Site Location Map and a Site plan are provided as Figure 1 and Figure 2, respectively. The treatability study for In-Situ Stabilization/Solidification (ISS) was performed on behalf of Third Street Owner LLC and 155 Third St., LLC (the Participant), to permanently immobilize soil contaminants into a soil-cement matrix as a means for addressing coal tar-related impacts in an about 2,300-square-feet area underlying the proposed building footprint within Area of Concern (AOC) 2. The objectives of the treatability study were to:

- Evaluate the efficacy of the proposed treatment(s);
- Identify site-specific dosages of reagents; and
- Develop recommendations for field application.

The bench-scale treatability testing was conducted at Langan's Treatability Study Facility at the New Jersey Institute of Technology (NJIT) in Newark, New Jersey.

2.0 METHODS

This section provides the methodology for field sample collection, soil sample homogenization, screening tests, 7-Day ISS Test, 28-Day ISS Test, and Marsh funnel test. The specification sheets and safety data sheets (SDS) for the reagents used in the treatability testing are provided in Appendix A.

2.1 Field Sample Collection

A bulk groundwater sample was acquired from the site on October 6, 2023. Approximately 10 gallons of groundwater was collected from well MW-13-W1 (Figure 3) using a low-flow sampling method. A groundwater analytical sample was also collected in duplicate for Part 375/target compound list (TCL) VOCs, semi-volatile organic compounds (SVOCs), Part 375/target analyte list (TAL) metals (total and dissolved), total petroleum hydrocarbon (TPH) diesel range organics (DRO) and oil range organics (ORO), and total organic carbon (TOC) analysis. The samples were sent to Alpha Analytical, Inc. (Alpha) (Environmental Laboratory Approval Program [ELAP] No. 11148) in Westborough, Massachusetts.

Bulk soil samples were acquired from the site between October 13 and 16, 2023. Approximately 60 pounds of sandy soil and 34 pounds of clayey soil were obtained from soil boring SB-31, 32, 33, 34, 35, and 36 (Figure 3).

The bulk soil and groundwater samples were transported to NJIT and stored at 4°Celsius. Field documentation, such as soil boring logs and groundwater sampling logs, can be found in Appendix B.

2.2 Soil Sample Homogenization

Before setting up the treatability study, composite samples of each soil type, clay and sand, were prepared by homogenizing the bulk samples. During soil homogenization, pieces of rocks and pebbles greater than 0.5 inches in diameter were removed from the sample. After soil homogenization, duplicate analytical soil samples were collected from each homogenized soil sample. Each soil sample was analyzed for Part 375/TCL VOCs, SVOCs, Part 375/TAL metals (total and dissolved), TPH (DRO and ORO), TOC, grain size, pH, and moisture. Photos of soil

homogenization are provided in Appendix C. Soil sample homogenization and analytical sampling were completed on October 17, 2023.

2.3 Screening Test

The homogenized clayey and sandy soil samples were used to set up a screening test, as described in Table 1. The purpose of the screening test was to determine the effectiveness of granular activated carbon (GAC) in combination with Portland cement (PC) in stabilizing the coal tar impacted soil, by reducing aqueous phase TOC concentrations. Aqueous phase TOC was used as a surrogate measure of soil stabilization. Specifications and SDS of all test reagents are provided in Appendix A. The clayey and sandy soil samples soils were tested separately. Screening tests were set up for each soil type. The screening test treatments were set up using a combination of soil, groundwater, PC, and GAC, and the screening test controls were set up with soil and groundwater by itself, or with PC, or with GAC.

During the test, the soil and groundwater with or without additives (PC/GAC) were mixed together in beakers and then allowed to settle for about 30 minutes. Then, aqueous phase samples were collected for TOC and pH analysis. The pH measurements were completed at NJIT, and the TOC samples were sent to Alpha for analysis. A photo log of the screening test is provided in Appendix C. The two tests, Screening Test No. 1 and 2, were completed on October 18 and November 03, 2023. The test setup and results are provided in Table 1.

2.4 ISS Test Setup and Monitoring

7-Day ISS Test: A 7-Day ISS Test was performed to determine mold (monolithic cylindrical mass of ISS treated soil) compositions/treatments suitable for the 28-Day ISS Test. For the 7-Day ISS Test, thirteen molds for clayey soil and twelve molds for sandy soil were set up with different ratios of PC, PC with slag (PC/slag), and groundwater, including one control mold (with only soil). A 2-inch diameter by 4-inch-tall plastic cylindrical mold with a cap was used throughout the bench-scale study. The SDS of all reagents used are provided in Appendix A, a photo log of the 7-Day ISS Test is provided in Appendix C and the setup details are provided in Table 2. During setup, the grout mix for each mold was prepared separately and then manually mixed with the soil. The soil-grout mixture was then packed into the mold container. The molds were capped and placed

into double Ziploc® bags, with wet paper towel and into a cooler with approximately 1 to 2 inches of standing water to maintain moisture levels during the test. The molds for clayey soil and sandy soil were set up on October 17, 2023, and October 18, 2023, respectively, and the strength was measured thrice over the next seven-day period with a pocket penetrometer.

28-Day ISS Test: A 28-Day ISS Test was set up to identify the ISS mix ratios for field implementation. The selection of the mold composition for the 28-Day ISS Test was based on reagent ratios used in the 7-Day Test and observations during the 7-Day Test and were generally conservative. In summary, mold compositions corresponding to 5% and 10% of cementing agent by weight of soil were selected for the 28-Day Test based on the UCS observations during the 7-Day ISS.

The 28-Day Test molds for sandy soil molds (#8 to #21) were set up on October 26, 2023, and clayey soil molds (#1 to #7, including molds #4' and #4") were set up on October 27, 2023. For each soil type, at least one grout mix with only PC and one grout mix with a blend of PC/slag were set up. For each soil type, at least one mix with bentonite and GAC was also included. Setup details for the 28-Day Test are provided in Table 3. The SDS for all reagents used for the test and a photo log of the test setup is provided in Appendix A and C, respectively. All soil-grout mixtures were packed into the mold container, covered with the mold cap, and placed into a cooler along with wet paper towels, and a beaker of water to maintain moisture during the curing period.

On November 20, 2023, select molds were shipped to GeoTesting Express, LLC in Acton, MA, for analysis of unified compressive strength of soil (ASTM D 2166), flexible wall permeability (ASTM D 5084), density, and moisture content.

2.5 Marsh Funnel Test

The Marsh Funnel test measures the viscosity of the grout and is used in the field to observe any sudden changes to the grout. The grout viscosity is also used to determine the injectability of the grout. The laboratory data were collected as a reference for future sharing with ISS contractors.

The Marsh Funnel viscosity was derived by measuring the time required for one quart of the grout to flow out of a full Marsh Funnel, and it is an empirical value for the consistency of the grout. Table 4 provides the ratio of PC, PC/slag, bentonite, and water used for the grout mixtures and the measured viscosities for each grout. Grout in this test refers to the mixture of PC and/or PC/slag with water, either in the presence or absence of bentonite. A photo log with the marsh funnel test is provided in Appendix C.

3.0 RESULTS

3.1 Field Groundwater Sample Analytical Data

The bulk groundwater analytical data summary for duplicate samples (MW13-W1_100623 and DUP01_100623) is provided in Table 5, and the laboratory analytical reports are provided in Appendix D. Concentrations of twelve volatile organic compounds (VOCs) observed in the analytical data exceeded the New York State Department of Environmental Conservation (NYSDEC) Technical and Operation Guidance Series (TOGS) 1.1.1 Ambient Water Quality Standards and Guidance Values for Class GA Water and published addenda (herein collectively referenced as "NYSDEC SGVs." Concentrations of eleven semi-volatile organic compounds (VOCs) observed in the analytical data exceeded the NYCDEC SGVs. These observations are consistent with previously collected data. The total organic carbon concentration observed in the groundwater analytical data was 1,900 µg/L and was collected as a reference value for the 28-Day Test.

3.2 Homogenized Baseline Soil Sample Data

The composite soil analytical data summary is provided in Table 6, and the analytical data reports are provided in Appendix D. One or more VOCs and SVOCs were detected in both clayey soil samples (COMP_CLAY_101723_REP1, COMP_CLAY_101723_REP2), and sandy soil samples (COMP_SAND_101723_REP1, COMP_SAND_101723_REP2), exceeding the unrestricted use soil cleanup objectives (SCOs) and the restricted use restricted-residential SCOs. These observations are consistent with previously collected data. These average TOC levels in the clayey and sandy soils were 10,200 and 10,090 milligrams per kilogram (mg/kg), respectively. TOC data were collected as a reference for the 28-Day Test.

3.3 Screening Tests

The screening test was used to determine the effectiveness of granular activated carbon in combination with PC in stabilizing the soil and thereby reducing aqueous phase TOC concentrations. Relative and not absolute values of aqueous phase TOC levels were considered. During Screening Test No. 1, in comparison with a control (soil, groundwater, and GAC), aqueous phase TOC levels in treatments (soil, groundwater, PC, and GAC) either remained comparable or increased. In Screening Test No. 2, aqueous phase TOC levels in controls (soil and groundwater or soil, groundwater, and PC) were compared with treatments (soil, groundwater, PC, and GAC). The aqueous phase TOC levels in treatments were only lower (<14% difference) or were comparable to those in the controls. These data show that the application of GAC did not significantly improve soil stabilization as measured by aqueous phase TOC levels. The analytical data from both screening tests are summarized in Table 1, and the analytical report is provided in Appendix D.

3.4 7-Day ISS Test

Strength data collected using the pocket penetrometers during the 7-Day ISS Test are provided in Table 7; and by day 3, the strength of the molds measured was out of the instrument range. Therefore, only perceived or qualitative strength measurements were collected thereafter. Based on the qualitative strength measurements and observations, mold composition or treatments suitable for the 28-Day ISS Test were selected.

3.5 28-Day ISS Test

The strength measurements collected using a pocket penetrometer during the 28-Day ISS Test are provided in Table 8, and the UCS, hydraulic conductivity, density, and moisture content measurements performed by the geotechnical laboratory are provided in Table 9, and the corresponding laboratory reports are provided in Appendix D.

Mold Strength

Measurements collected with the pocket penetrometer could not differentiate between the mixes used for the study as the strength measurements were at or beyond the maximum reading

(700 pounds per square inch [psi]) on the pocket penetrometer by Day 3 when the first measurements were collected. These data were verified with similar measurements collected on Day 7. Therefore, further measurements with the pocket penetrometer were discontinued.

UCS measurements performed by the analytical laboratory were used for comparison of molds made from clayey and sandy soil. Laboratory data are provided in Table 9.

- Clayey Soil: The following observations were made for the clayey soil treated with either PC or PC/slag:
    - The USC strength data shows that mold UCS strength increased with a higher dosage of cementing agent (Mold 2 with 7% PC, 148 psi, and Mold 5 with 10% PC, 192 psi). The data are presented in Figure 4.
    - A further increase in USC strength was observed when slag was used along with PC as a binder (Mold 3 with 7% PC/slag, 256 psi, and Mold 6 with 10% PC/slag, 432 psi).
    - For a 7% binder dosage, an increase in strength was observed with the addition of GAC (Mold 4' with 7% PC/slag and 0.5% GAC, 331 psi), but the addition of bentonite did not change the strength significantly (Mold 4" with 7% PC/slag, 0.5% GAC and 0.5% bentonite, 336 psi).
    - For a 10% binder dosage, a decrease in strength was observed with the addition of GAC (Mold 7 with 10% PC/slag and 0.5% GAC, 405 psi).
- Sandy Soil: The following observations were made for the sandy soil UCS strength data.
    - The strength data shows that mold UCS strength increased with a higher dosage of cementing agent (Mold 9 with 5% PC, 75 psi and Mold 14 with 7% PC, 122 psi). The data are presented in Figure 5
    - A further increase in USC strength was observed when slag was used along with PC as a binder (Mold 10 with 5% PC/slag, 273 psi, and Mold 15 with 7% PC/slag, 378 psi).

- For a 5% binder dosage, no change in UCS strength was observed with the addition of GAC (Mold 11 with 5% PC/slag and 0.5% GAC, 272 psi)
- For a 5% binder dosage, a decrease in strength was observed with a lower dosage of bentonite (Mold 12 with 5% PC/slag, 0.5% GAC, and 0.5% bentonite, 206 psi), but an increase in strength was observed with a higher dosage of bentonite (Mold 13 with 5% PC/slag, 0.5% GAC and 1% bentonite, 316 psi).
- For a 7% binder dosage, a decrease in strength was observed with the addition of GAC (Mold 16 with 7% PC/slag and 0.5% GAC, 352 psi), and a slight increase in strength was observed with the addition of bentonite (Mold 17 with 7% PC/slag, 0.5% GAC and 0.5% bentonite, 368 psi)
- For a 10% binder dosage with GAC and bentonite, the highest strength was measured (Mold 20, 10% PC/slag, 1% GAC and 1% bentonite 445 psi).

Permeability

Permeability measurements performed by the analytical laboratory were used for comparison of molds made from clayey and sandy soil. Laboratory data are provided in Table 9.

- Clayey Soil: The following observations were made for the clayey soil flexible wall permeability data:
  - The permeability values ranged between 7.2×10^{-8} to 5.1×10^{-7} centimeters per second (cm/sec), with an overall change in permeability of less than 10-fold. The data are presented in Figure 6.
- Sandy Soil: The following observations were made for the clayey soil flexible wall permeability data:
  - The permeability values ranged between 8.2×10^{-8} to 3.6×10^{-6} cm/sec, with over a 10-fold change in permeability. The data are presented in Figure 7.
  - The permeabilities of Mold 10, 9.7×10^{-8} cm/sec, with 5% PC/slag, and Mold 12, 8.2×10^{-8} cm/sec, with 5% PC/slag, 0.5% GAC, and 0.5% bentonite, were comparable and the lowest as compared to the other treatments.

Volume Change

The laboratory data also shows that relative volume change after adding the reagents was limited to approximately 10% (Table 10), minimizing need to remove excess soils to maintain the grade level.

3.6 Marsh Funnel Test

Sixteen types of grout mixtures were used for the Marsh Funnel test. The results of the test are shown in Table 4, and a photo log of the test is provided in Appendix C. The following observations were made based on the results:

- The Marsh Funnel viscosities for all grout mixes except for the ones with 1% bentonite had a comparable value ranging from 30.2 to 34.3 seconds/quart.
- The Marsh Funnel viscosities for grout mixes with 1% bentonite had values ranging from 38.78 to 58.60 seconds/quart.
- In general, the addition of slag along with PC as a binding agent did not affect the viscosity when compared to grout mixes with only PC.

4.0 CONCLUSIONS AND RECCOMENDATIONS

The ISS treatability study showed that site soils, either clay or sand, can both be stabilized (increased strength and decreased permeability), when Portland cement by itself or a combination of Portland Cement and slag is used.

Binder combinations that reached a minimum of 50 psi strength, and less than 1×10^{-6} cm/sec permeability, were generally considered effective. The treatability results show that:

- sandy soil can be stabilized with a binder dosage as low as 5% (PC or PC/slag), and clayey soil can be stabilized with a binder dosage of 7% (PC or PC/slag), and
- addition of bentonite and GAC was not consistently beneficial in stabilizing the soils.

The treatability study has demonstrated that permeability of less than 1×10^{-6} cm/sec and strength more than 50 psi can be achieved with different dosages of binders, without the need for addition of bentonite and GAC. The design mixes for field implementation should be

finalized by considering strength limitations (maximum strength of treatment zone) that may be needed to facilitate construction activities within the treated zone.

5.0 LIST OF ATTACHMENTS

FIGURES

Figure 1 – Site Location Map

Figure 2 – Site Plan

Figure 3 – Sample Location Plan

Figure 4 – Clay Soil 28-Day Test UCS

Figure 5 – Sandy Soil 28-Day Test UCS

Figure 6 – Clay Soil 28-Day Test Permeability

Figure 7 – Sandy Soil 28-Day Test Permeability

TABLES

Table 1 – Screening Test Setup and Results

Table 2 – 7-Day Mold Test Setup

Table 3 – 28-Day Mold Test Setup

Table 4 – Marsh Funnel Test Setup and Results

Table 5 – Bulk Groundwater Baseline Analytical Results Summary

Table 6 – Bulk Soil Baseline Analytical Results Summary

Table 7 – 7-Day Mold Strength Test Results

Table 8 – 28-Day Mold Strength Test Results

Table 9 – 28-Day Mold Geotechnical Results Summary

Table 10 – 28-Day Relative Volume Change

APPENDICES

Appendix A – Material Specification and Safety Data Sheet

Appendix B – Soil Boring and Groundwater Sampling Logs


Appendix C – Photo Log

- Field Sampling
- Soil Homogenization Photo Log

- 7-Day ISS Test Photo Log
- 28-Day ISS Test Photo Log
- TOC Screening Test Photo Log
- Marsh Funnel Test Photo Log

Appendix D – Laboratory Data Reports

FIGURES

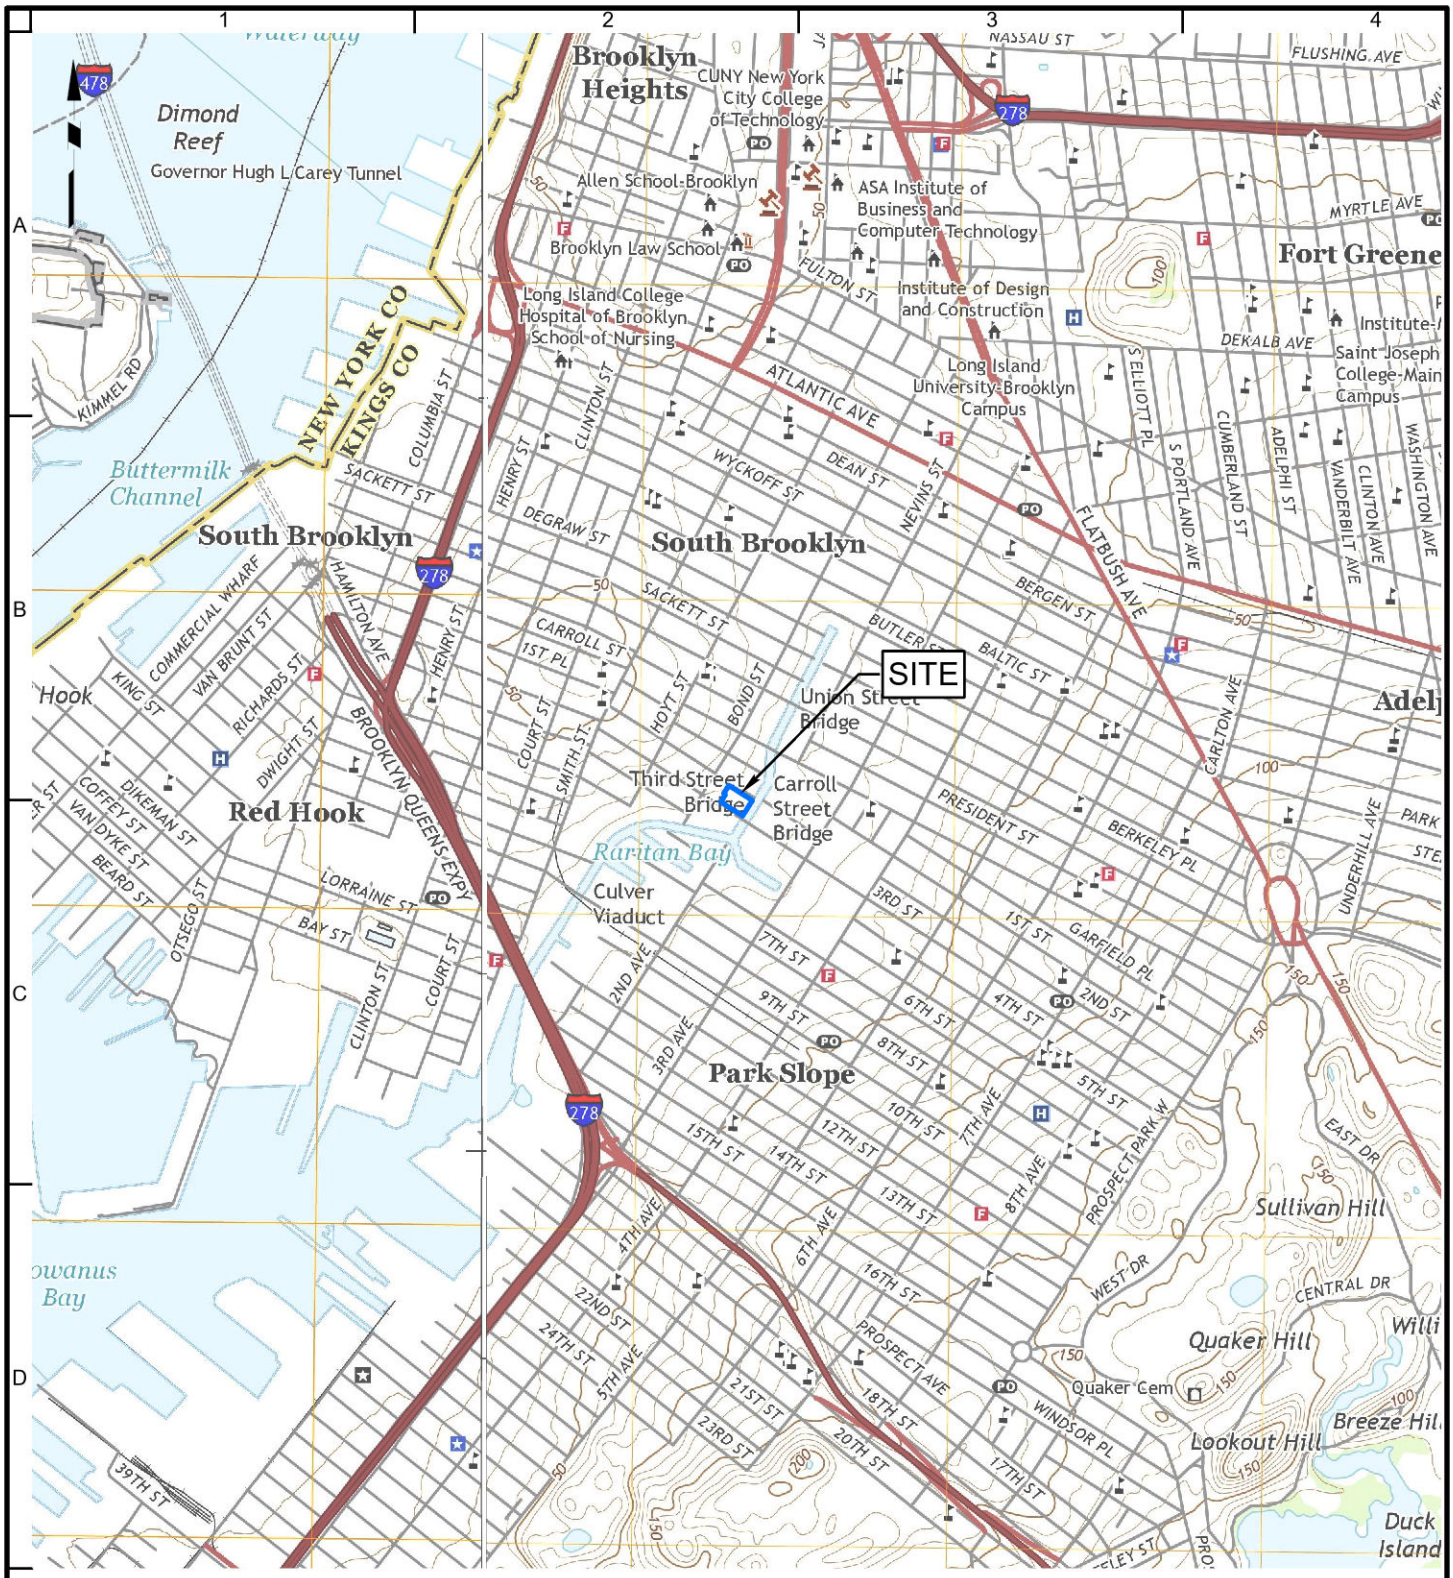

Legend

Approximate Site Boundary

2,000 0 2,000

SCALE IN FEET

NOTES:

1. BASEMAP ADAPTED FROM UNITED STATES GEOLOGICAL SURVEY (USGS) 7.5-MINUTE SERIES TOPOGRAPHICAL MAPS, BROOKLYN, NEW YORK, QUADRANGLE, DATED 2016.

LANGAN

21 Penn Plaza, 360 West 31st Street, 8th Floor
New York, NY 10001-2727
T: 212.479.5400 F: 212.479.5444 www.langan.com


Langan Engineering & Environmental Services, Inc.
Langan Engineering, Environmental, Surveying, Landscape Architecture and Geology, D.P.C.
Langan International LLC

Collectively known as Langan

Project	**141 3rd STREET** BLOCK No. 462, LOT No. 14 BROOKLYN NEW YORK
Figure Title	**SITE LOCATION MAP**
Project No.	170390001
Date	1/7/2022
Scale	1"=2,000'
Drawn By	MG
Submission Date	
Figure No.	1

© 2021 Langan

Path: \\langan.com\data\NY\data0\170390001\ArcGIS\APRX\170390001\170390001.aprx Date: 1/7/2022 User: mgeorgalas Time: 9:23 AM

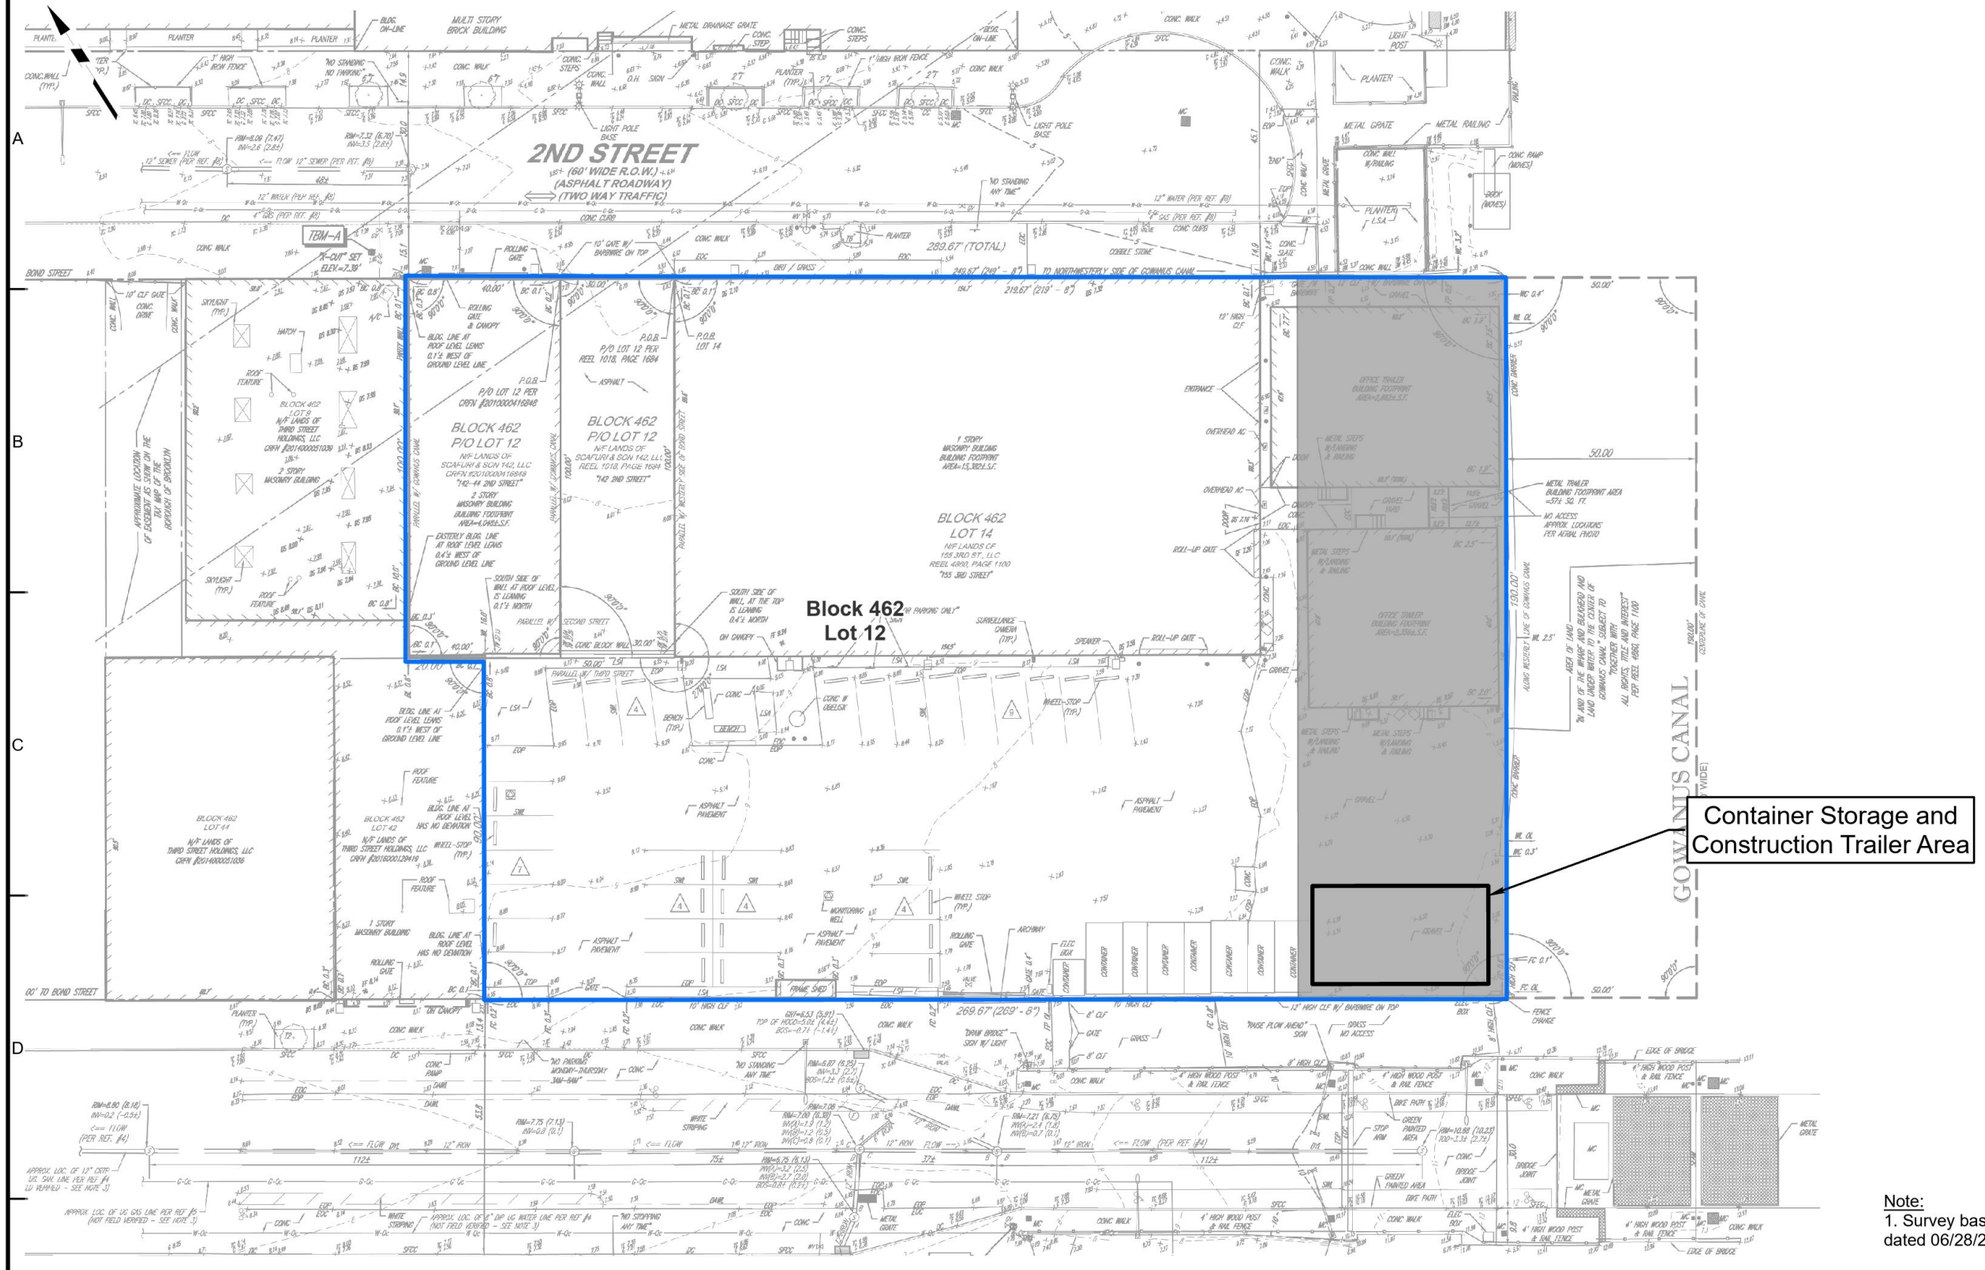

Legend

- Approximate Site Boundary
- Approximate Extents of Bulkhead


Note:
1. Survey basemap prepared by Control Point Associates Inc., dated 06/28/2021.

LANGAN

Langan Engineering, Environmental, Surveying, Landscape Architecture and Geology, D.P.C.
360 West 31st Street, 8th Floor
New York, NY 10001
T: 212.479.5400 F: 212.479.5444 www.langan.com

Project	141 3rd STREET BLOCK No. 462, LOT No. 12 BROOKLYN NEW YORK
Figure Title	SITE PLAN
Project No.	170390001
Date	9/27/2023
Scale	1"=40'
Drawn By	PDT
Figure No.	2

© 2022 Langan

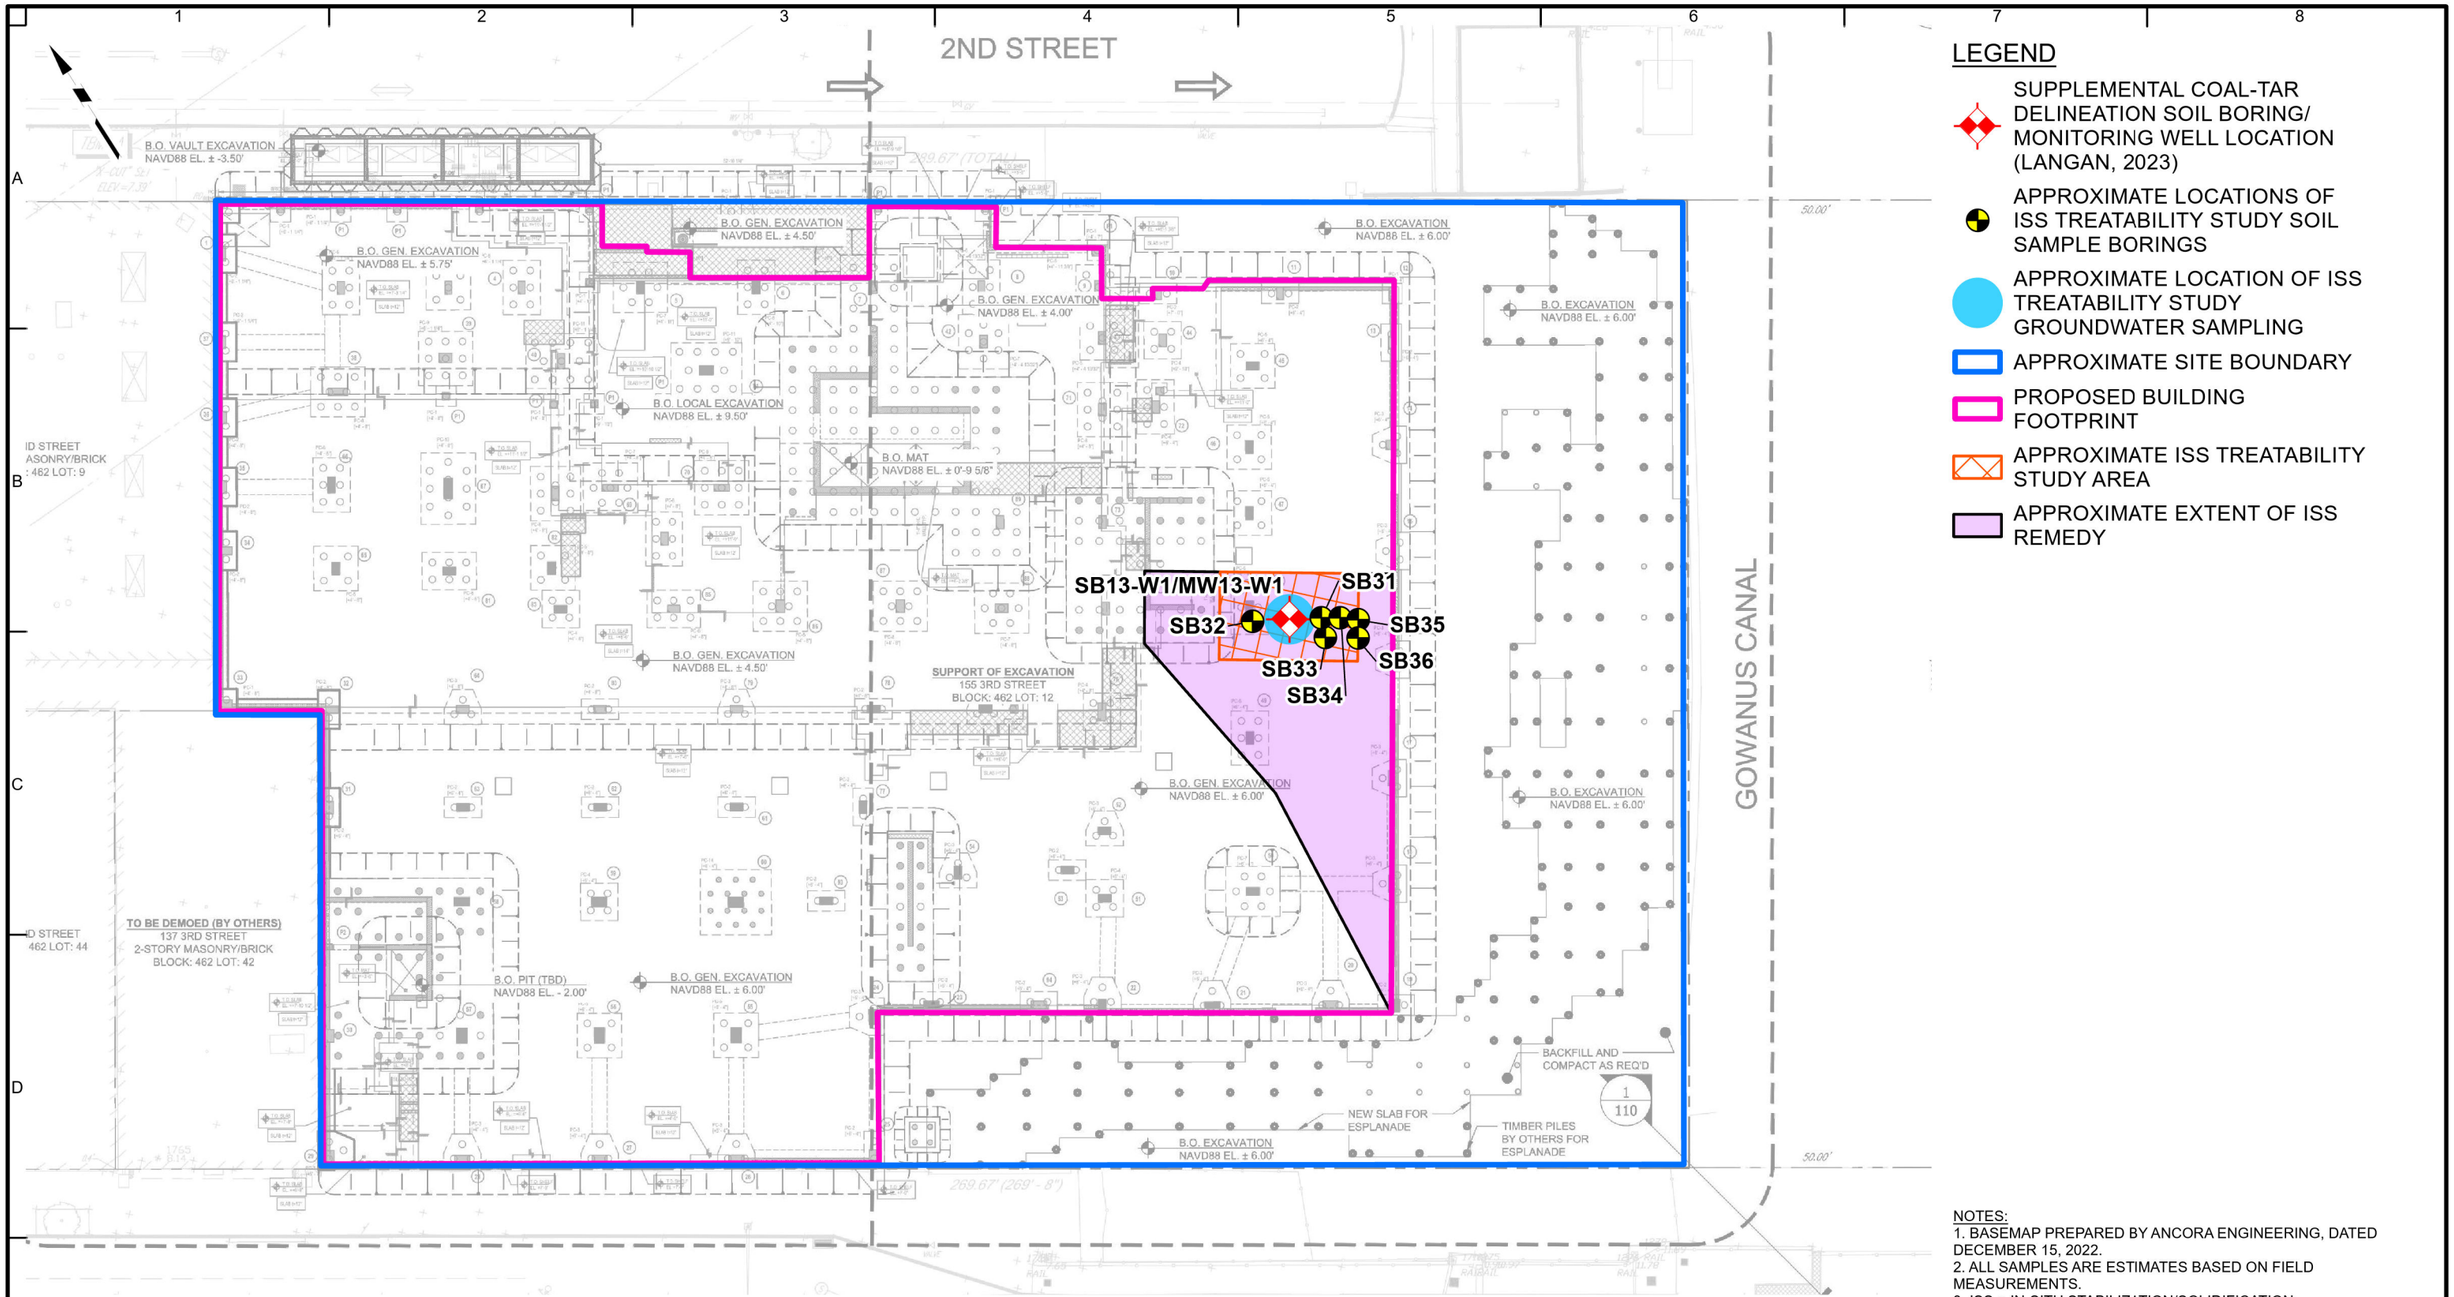

LEGEND

- SUPPLEMENTAL COAL-TAR DELINEATION SOIL BORING/ MONITORING WELL LOCATION (LANGAN, 2023)
- APPROXIMATE LOCATIONS OF ISS TREATABILITY STUDY SOIL SAMPLE BORINGS
- APPROXIMATE LOCATION OF ISS TREATABILITY STUDY GROUNDWATER SAMPLING
- APPROXIMATE SITE BOUNDARY
- PROPOSED BUILDING FOOTPRINT
- APPROXIMATE ISS TREATABILITY STUDY AREA
- APPROXIMATE EXTENT OF ISS REMEDY

NOTES:
1. BASEMAP PREPARED BY ANCORA ENGINEERING, DATED DECEMBER 15, 2022.
2. ALL SAMPLES ARE ESTIMATES BASED ON FIELD MEASUREMENTS.
3. ISS = IN-SITU STABILIZATION/SOLIDIFICATION

30 0 30
SCALE IN FEET

LANGAN
Langan Engineering, Environmental, Surveying, Landscape Architecture and Geology, D.P.C.
360 West 31st Street, 8th Floor
New York, NY 10001
T: 212.479.5400 F: 212.479.5444 www.langan.com

Project
141 3rd STREET
BLOCK No. 462, LOT No. 12
BROOKLYN NEW YORK

Figure Title
ISS TREATABILITY STUDY SOIL AND GROUNDWATER SAMPLE LOCATION MAP

Project No. 170390001	Figure No. 3
Date 12/18/2023	
Scale 1"=30'	
Drawn By MG	

© 2023 Langan

Path: \\langan.com\data\NY\data0\170390001\ArcGIS\APRX\170390001\170390001v4.aprx Date: 12/18/2023 User: Gsajbel Time: 2:44 PM

Figure 4
Clay Soil 28-Day Test UCS Chart

ISS Treatability Study Report

141 3rd Street
Brooklyn, New York
NYSDEC BCP Site No.: C224336
Langan Project No.: 170390002

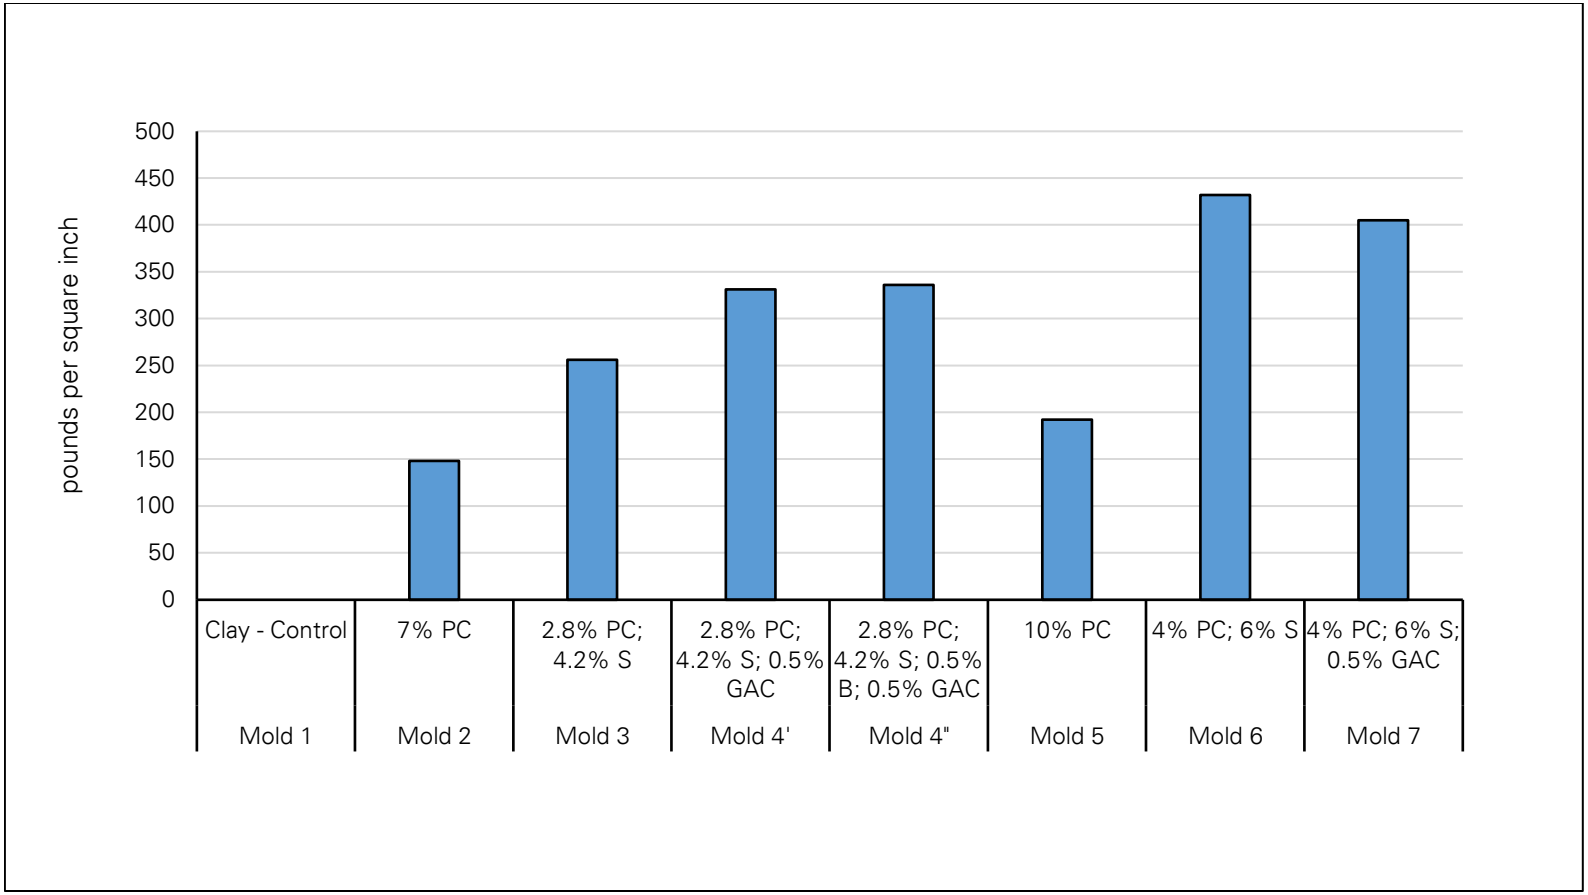


Figure 5
Sandy Soil 28-Day Test UCS Chart

ISS Treatability Study Report

141 3rd Street
Brooklyn, New York
NYSDEC BCP Site No.: C224336
Langan Project No.: 170390002

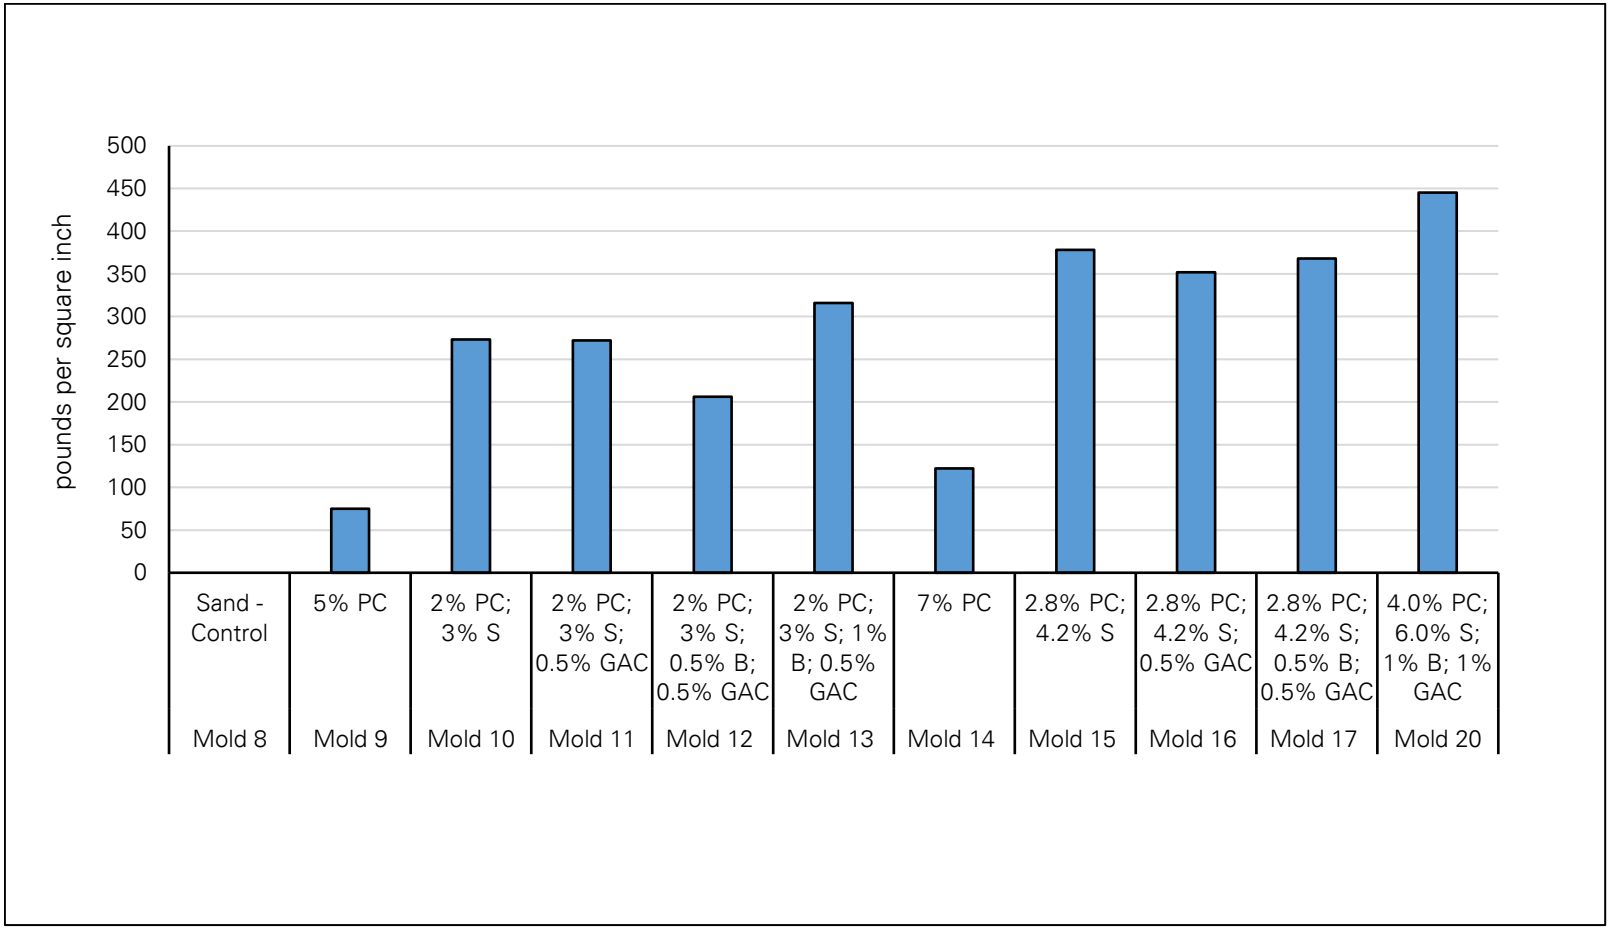


Figure 6
Clay Soil 28-Day Test Permeability Chart

ISS Treatability Study Report

141 3rd Street
Brooklyn, New York
NYSDEC BCP Site No.: C224336
Langan Project No.: 170390002


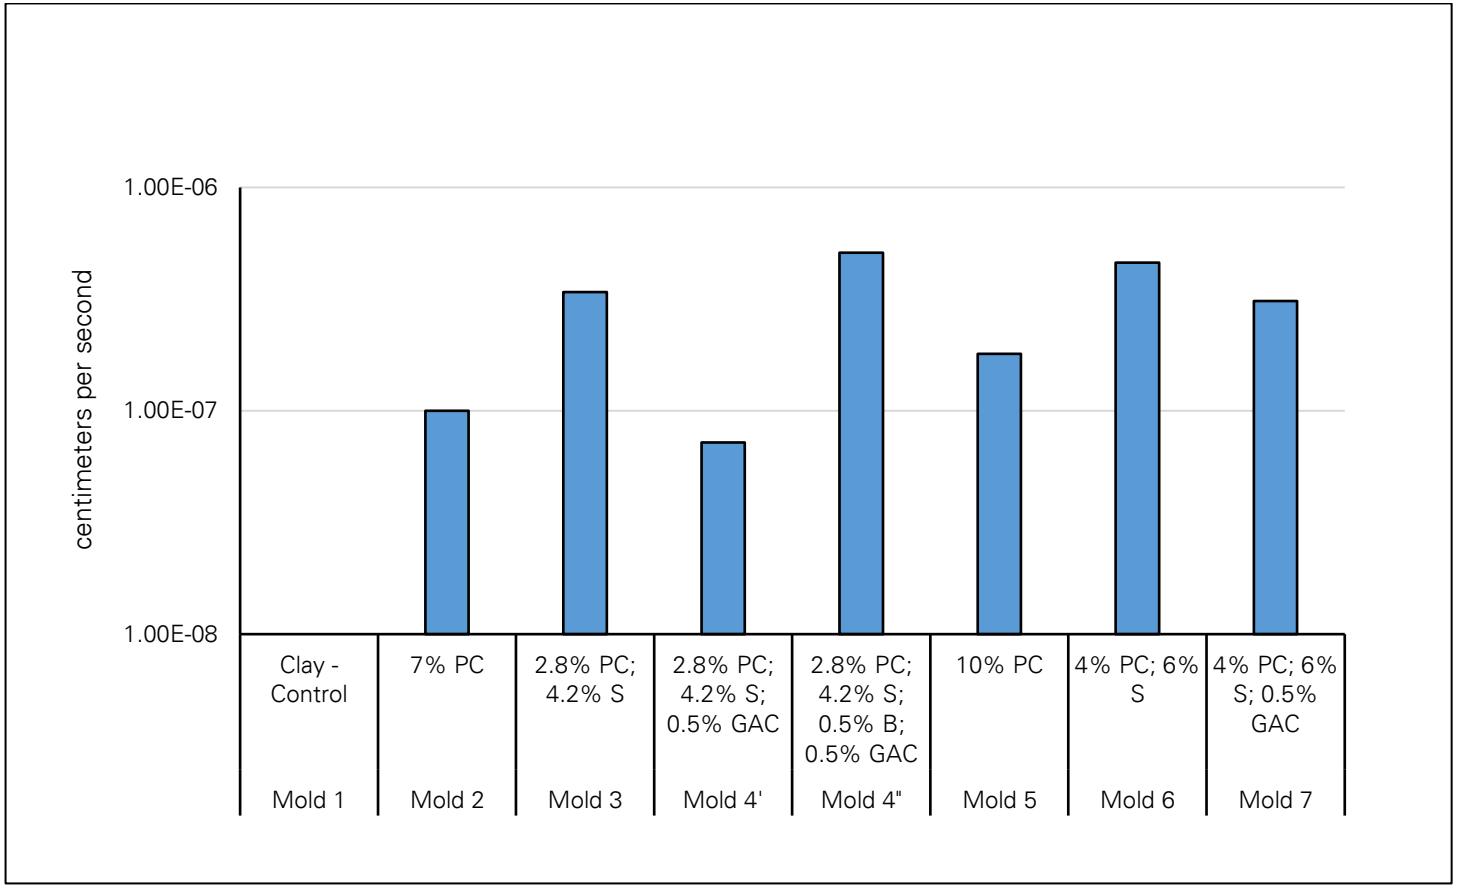


Figure 7
28-Day Mold Geotechnical Results Summary
ISS Treatability Study Report

141 3rd Street
Brooklyn, New York
NYSDEC BCP Site No.: C224336
Langan Project No.: 170390002

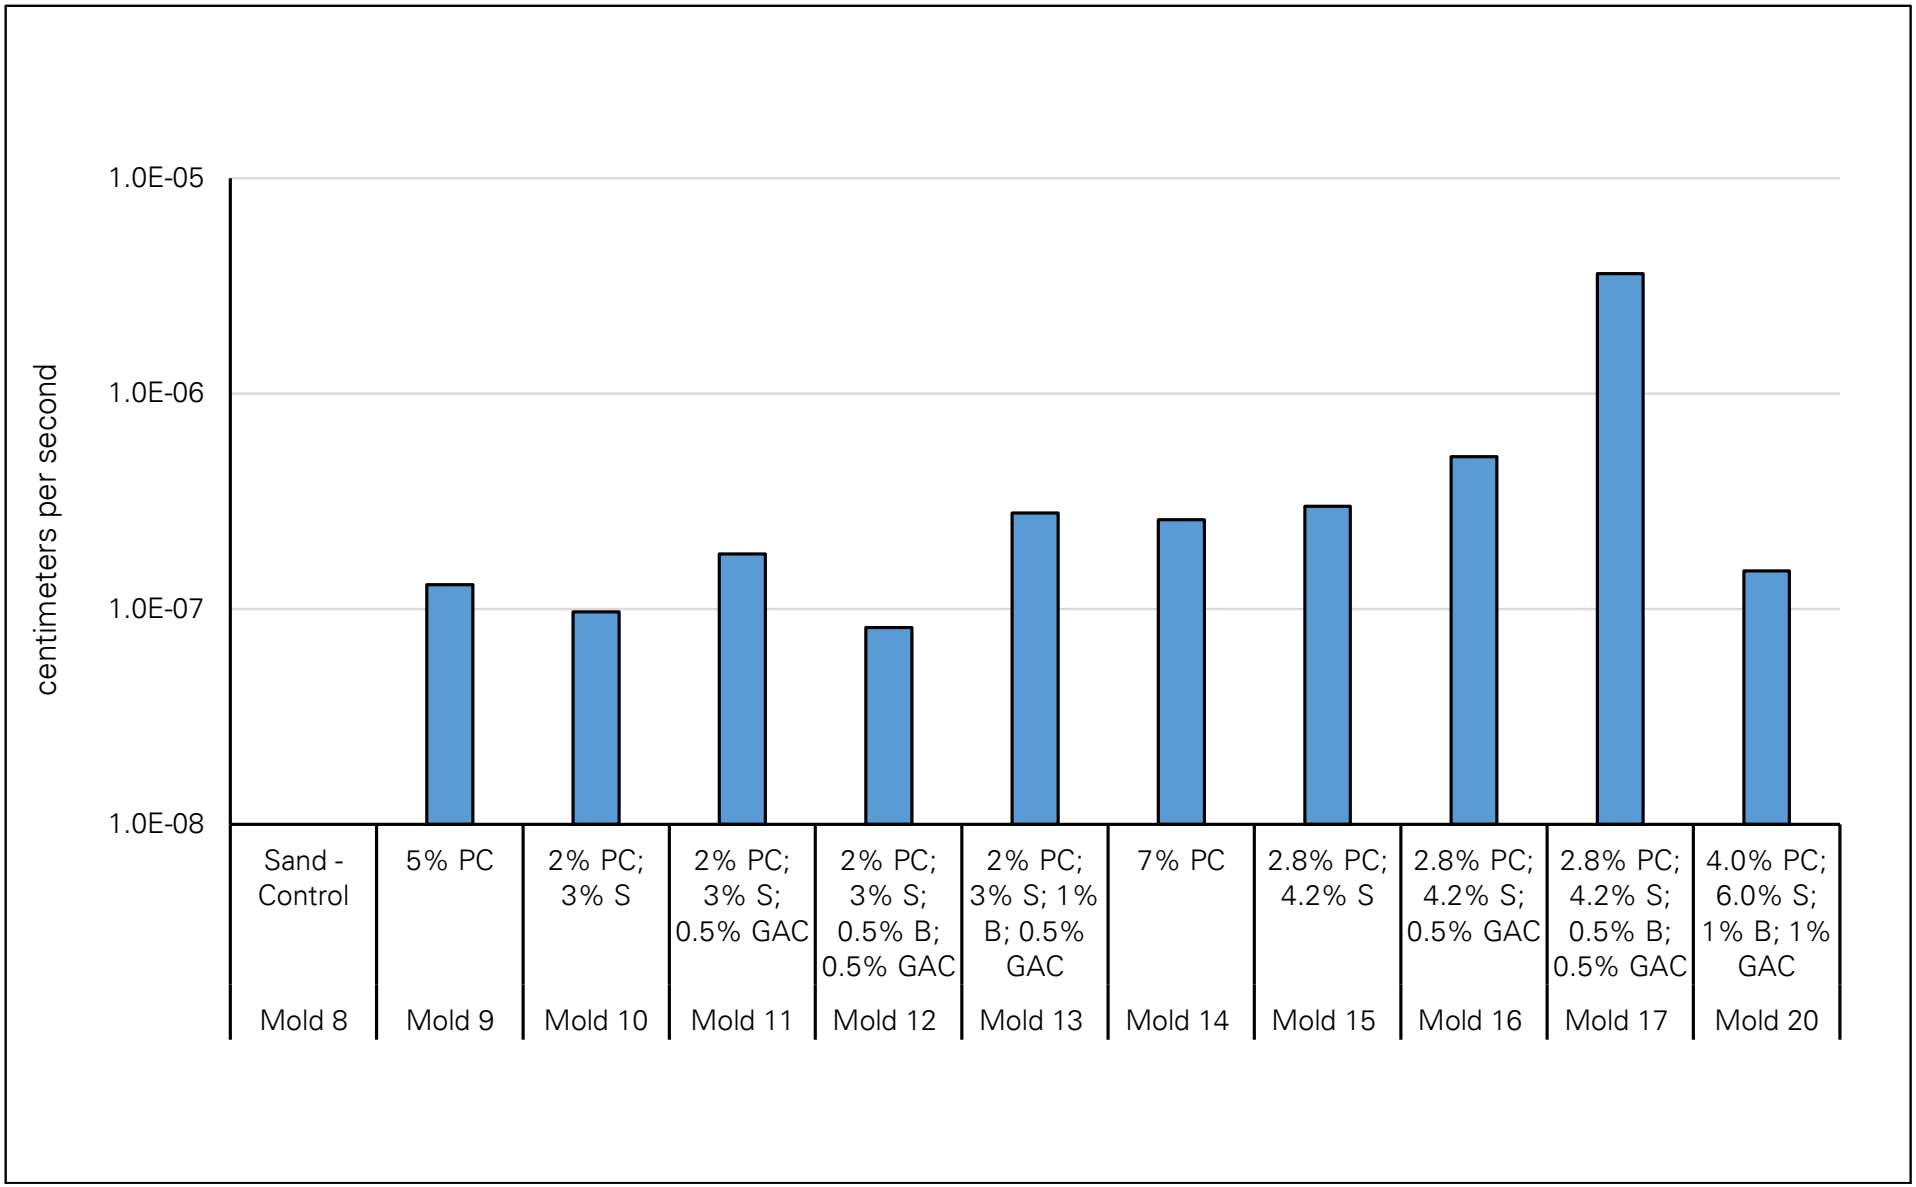

TABLES

Table 1
Screening Test Setup and Results
ISS Treatability Study Report

141 3rd Street
Brooklyn, New York
NYSDEC BCP Site No.: C224336
Langan Project No.: 170390002

Screening Test No. 1									
Test ID	**Analytical Sample ID**	**Soil (g)**	**Water (ml)**	**Portland Cement (%)**	**Portland Cement (g)**	**GAC (%)**	**GAC (g)**	**TOC (mg/L)**	**% TOC Levels**
Clayey Soil									
Clay - Control	SCRT_CLAY_101823_CONTROL	100.6	200	0%	0.0	0.5%	0.5	6.6	100
Clay - Mix 1	SCRT_CLAY_101823_MIX 1	100.1	200	5%	5.0	0.5%	0.5	7.6	115
Clay - Mix 2	SCRT_CLAY_101823_MIX 2	100.2	200	10%	10.0	0.5%	0.5	9.7	147
Clay - Mix 3	SCRT_CLAY_101823_MIX 3	100.0	200	15%	15.0	0.5%	0.5	11.0	167
Sandy Soil									
Sand - Control	SCRT_SAND_101823_CONTROL	100.2	200	0%	0.0	0.5%	0.5	6.0	100
Sand - Mix 1	SCRT_SAND_101823_MIX 1	100.1	200	5%	5.0	0.5%	0.5	5.9	98
Sand - Mix 2	SCRT_SAND_101823_MIX 2	99.9	200	10%	10.1	0.5%	0.5	11.0	183
Sand - Mix 3	SCRT_SAND_101823_MIX 3	100.2	200	15%	15.0	0.5%	0.5	12.0	200

Screening Test No. 2										
Test ID	**Analytical Sample ID**	**Soil (g)**	**Water (ml)**	**Portland Cement (%)**	**Portland Cement (g)**	**GAC (%)**	**GAC (g)**	**pH (S.U.)**	**TOC (mg/L)**	**% TOC Levels**
Clayey Soil										
Clay Only - Control 1	110323_CLAY_SCRT_C1	50.4	200	0%	0.0	0.0%	0.0	7.1	3.2	-
Clay Cement - Control 2	110323_CLAY_SCRT_C2	50.3	200	5%	2.5	0.0%	0.0	9.7	4.5	100
Clay Cement - Control 3	110323_CLAY_SCRT_C3	50.5	200	10%	5.1	0.0%	0.0	11.1	5.4	100
Clay - Mix 1	110323_CLAY_SCRT_M1	50.1	200	6%	3.0	1.0%	0.5	10.2	3.9	87
Clay - Mix 2	110323_CLAY_SCRT_M2	50.2	200	10%	5.0	1.0%	0.5	11.3	4.9	91
Sandy Soil										
Sand Only - Control 1	110323_SAND_SCRT_C1	50.1	200	0%	0.0	0.0%	0.0	7.5	4.1	
Sand Cement - Control 2	110323_SAND_SCRT_C2	50.1	200	5%	2.5	0.0%	0.0	8.9	5.2	100
Sand Cement - Control 3	110323_SAND_SCRT_C3	50.1	200	10%	5.1	0.0%	0.0	9.8	5.6	100
Sand - Mix 1	110323_SAND_SCRT_M1	50.1	200	5%	2.5	1.1%	0.6	11.3	5.0	96
Sand - Mix 2	110323_SAND_SCRT_M2	50.1	200	10%	5.0	1.1%	0.6	10.9	5.7	102

Notes:
1. g - grams
2. ml - milliliter
3. GAC - granular activated carbon
4. µg/L - microgram per liter
5. S.U. - standard units
6. TOC - Total Organic Carbon
7. - Not calculated
8. Portland cement, a product of HOLCIM, Chicago, IL, was used in the test.
9. GAC used was DSR A 8X40, a product of Calgon Carbon, Pittsburgh, PA.
10. Screening Test No. 1 and 2 were performed on 10/18/2023 and 11/03/2023, respectively.
11. In Screening Test No. 1 and 2 all reagents were mixed with soil and groundwater. The mixture was allowed to settle for 30 minutes. Then aqueous phase samples were collected.
12. The aqueous phase pH of the samples collected during Screening Test No. 2 was measured at the treatability study laboratory using a Myron Ultrameter II ™
13. % TOC levels in Screening Test No. 1 for Mix 1, 2 and 3 were normalized to Clay and Sand Controls, respectively.
14. % TOC levels in Screening Test No. 2 for Mix 1 and 2 were normalized to Control 2 and 3, respectively, for each type of soil.

LANGAN

Table 2
7-Day Mold Test Setup
ISS Treatability Study Report

141 3rd Street
Brooklyn, New York
NYSDEC BCP Site No.: C224336
Langan Project No.: 170390002

Mix		Total % of Cementing Agent	Soil	Water	Portland Cement		Cement Fraction of Binder	Slag		Slag Fraction of the Binder	Grout Mix Ratio
			(g)	(g)	(g)	%		(g)	%		Water/Binder
Clayey soil											
Mold 1	Clay - Control	0%	200.00	-	-	-	-	-	-	-	-
Mold 2	Mix 1 - 5% PC	5%	201.0	20.0	10.1	5.0%	1.00	0.0	0.0%	0.00	2.0
Mold 3	Mix 2 - 10% PC	10%	200.9	30.0	20.4	10.1%	1.00	0.0	0.0%	0.00	1.5
Mold 4	Mix 3 - 15% PC	15%	199.8	45.0	30.0	15.0%	1.00	0.0	0.0%	0.00	1.5
Mold 4'	Mix 3 - 15% PC	15%	200.4	30.0	30.1	15.0%	1.00	0.0	0.0%	0.00	1.0
Mold 5	Mix 4 - 2% PC 3.3% S	5%	201.0	20.3	4.0	2.0%	0.38	6.6	3.3%	0.62	1.9
Mold 6	Mix 5 - 4.1% PC 5.9% S	10%	202.0	30.0	8.3	4.1%	0.41	12.0	5.9%	0.59	1.5
Mold 7	Mix 6 - 6% PC 9.1% S	15%	201.0	45.0	12.0	6.0%	0.40	18.3	9.1%	0.60	1.5
Mold 7'	Mix 6.1 - 6% PC 9.1% S	15%	200.2	30.2	12.1	6.1%	0.40	18.2	9.1%	0.60	1.0
Mold 8	Mix 7 - 1.5% PC 4.1% S	6%	201.7	20.0	3.1	1.5%	0.27	8.2	4.1%	0.73	1.8
Mold 9	Mix 8 - 2.7% PC 7.5% S	10%	202.0	30.0	5.4	2.7%	0.26	15.1	7.5%	0.74	1.5
Mold 10	Mix 9 - 4.2% PC 11.4% S	16%	200.0	45.0	8.4	4.2%	0.27	22.8	11.4%	0.73	1.4
Mold 10'	Mix 9 - 4.0% PC 11.6% S	16%	200.0	30.0	8.1	4.0%	0.26	23.1	11.6%	0.74	1.0
Sandy soil											
Mold 11	Sandy - Control	0%	201.9	-	-	-	-	-	-	-	-
Mold 12	Mix 1 - 5% PC	5%	200.5	15.0	10.0	5.0%	1.00	0.0	0.0%	0.00	1.5
Mold 13	Mix 2 - 10% PC	10%	200.1	30.2	20.1	10.0%	1.00	0.0	0.0%	0.00	1.5
Mold 13'	Mix 2 - 10% PC	10%	200.0	20.4	20.0	10.0%	1.00	0.0	0.0%	0.00	1.0
Mold 14	Mix 3 - 15% PC	15%	200.2	30.0	30.1	15.0%	1.00	0.0	0.0%	0.00	1.0
Mold 14'	Mix 3 - 15% PC	15%	200.0	24.0	30.0	15.0%	1.00	0.0	0.0%	0.00	0.8
Mold 15	Mix 4 - 2% PC 3% S	5%	200.1	14.9	4.0	2.0%	0.40	6.0	3.0%	0.60	1.5
Mold 16	Mix 5 - 4% PC 6% S	10%	200.1	20.0	8.1	4.0%	0.40	12.0	6.0%	0.60	1.0
Mold 17	Mix 6 - 6% PC 9% S	15%	200.1	24.3	12.1	6.0%	0.40	18.0	9.0%	0.60	0.8
Mold 18	Mix 7 - 1.5% PC 4% S	6%	200.2	16.0	3.0	1.5%	0.27	8.1	4.0%	0.73	1.4
Mold 19	Mix 8 - 2.6% PC 7.5% S	10%	200.0	20.0	5.1	2.6%	0.25	15.0	7.5%	0.75	1.0
Mold 20	Mix 9 - 4% PC 11.5% S	16%	200.0	24.9	8.1	4.0%	0.26	23.0	11.5%	0.74	0.8

Notes:

1. Minimum amount of water needed for 200 g of each soil type

Soil Type	Water (g)
Sand	10
Clay	20

2. Percent of amendment is based on soil mass
3. g - grams
4. PC - Portland cement
5. S - slag
6. Slag, sourced from HOLCIM, Chicago, IL, was used in the test
7. Portland cement, a product of HOLCIM, Chicago, IL, was used in the test.
8. Clayey soil molds (mold #1 to #10) were setup on 10/17/2022 and sandy molds (mold #11 to #20) were setup on 10/18/2023.

Table 3
28-Day Mold Test Setup
ISS Treatability Study Report

141 3rd Street
Brooklyn, New York
NYSDEC BCP Site No.: C224336
Langan Project No.: 170390002

Mix		Total % of Cementing Agent	Soil	Water	Portland Cement		Cement Fraction of Binder	Slag		Slag Fraction of the Binder	Grout Mix Ratio	Bentonite		GAC	
			(g)	(g)	(g)	%		(g)	%		Water/Binder	(g)	%	(g)	%
Clayey soil	**Notes**														
Mold 1	Clay - Control	0%	1000.00	-	-	-	-	-	-	-	-	-	-	-	-
Mold 2	7% PC	7%	1000.0	122.5	70.1	7.0%	1.00	0.0	0.0%	0.00	1.7	0.0	0.0%	0.0	0.0%
Mold 3	2.8% PC; 4.2% S	7%	1000.1	122.5	28.0	2.8%	0.40	42.0	4.2%	0.60	1.8	0.0	0.0%	0.0	0.0%
Mold 4	2.8% PC; 4.2% S; 1% GAC	7%	1000.1	122.5	28.1	2.8%	0.40	42.0	4.2%	0.60	1.7	0.0	0.0%	10.0	1.0%
Mold 4'	2.8% PC; 4.2% S; 0.5% GAC	7%	1000.0	122.5	28.1	2.8%	0.40	42.0	4.2%	0.60	1.7	0.0	0.0%	5.0	0.5%
Mold 4''	2.8% PC; 4.2% S; 0.5% B; 0.5% GAC	7%	1000.0	122.6	28.0	2.8%	0.40	42.0	4.2%	0.60	1.8	5.0	0.5%	5.0	0.5%
Mold 5	10% PC	10%	1000.2	150.0	100.0	10.0%	1.00	0.0	0.0%	0.00	1.5	0.0	0.0%	0.0	0.0%
Mold 6	4% PC; 6% S	10%	1000.1	150.2	40.0	4.0%	0.40	60.0	6.0%	0.60	1.5	0.0	0.0%	0.0	0.0%
Mold 7	4% PC; 6% S; 0.5% GAC	10%	1000.0	150.0	40.0	4.0%	0.40	60.0	6.0%	0.60	1.5	0.0	0.0%	5.0	0.5%
Sandy soil	**Notes**														
Mold 8	Sandy - Control	0%	1000.0	-	-	-	-	-	-	-	-	-	-	-	-
Mold 9	5% PC	5%	1000.0	75.2	50.0	5.0%	1.00	0.0	0.0%	0.00	1.5	0.0	0.0%	0.0	0.0%
Mold 10	2% PC; 3% S	5%	1000.3	75.8	20.1	2.0%	0.40	30.0	3.0%	0.60	1.5	0.0	0.0%	0.0	0.0%
Mold 11	2% PC; 3% S; 0.5% GAC	5%	1000.5	75.0	20.1	2.0%	0.40	30.1	3.0%	0.60	1.5	0.0	0.0%	5.1	0.5%
Mold 12	2% PC; 3% S; 0.5% B; 0.5% GAC	5%	1000.4	77.4	20.1	2.0%	0.40	30.0	3.0%	0.60	1.5	5.0	0.5%	5.1	0.5%
Mold 13	2% PC; 3% S; 1% B; 0.5% GAC	5%	1000.0	75.4	20.0	2.0%	0.40	30.0	3.0%	0.60	1.5	10.0	1.0%	5.0	0.5%
Mold 14	7% PC	7%	1000.0	88.0	70.0	7.0%	1.00	0.0	0.0%	0.00	1.3	0.0	0.0%	0.0	0.0%
Mold 15	2.8% PC; 4.2% S	7%	1000.4	87.7	28.1	2.8%	0.40	42.1	4.2%	0.60	1.3	0.0	0.0%	0.0	0.0%
Mold 16	2.8% PC; 4.2% S; 0.5% GAC	7%	1000.0	87.7	28.0	2.8%	0.40	42.0	4.2%	0.60	1.3	0.0	0.0%	5.0	0.5%
Mold 17	2.8% PC; 4.2% S; 0.5% B; 0.5% GAC	7%	1000.0	87.5	28.0	2.8%	0.40	42.1	4.2%	0.60	1.2	5.0	0.5%	5.0	0.5%
Mold 18	2.8% PC; 4.2% S; 1% B; 0.5% GAC	7%	1000.0	87.9	28.0	2.8%	0.40	42.1	4.2%	0.60	1.3	10.0	1.0%	5.0	0.5%
Mold 19	2.5% PC; 7.5% S; 1% B; 1% GAC	10%	1000.0	100.2	25.1	2.5%	0.25	75.0	7.5%	0.75	1.0	10.0	1.0%	10.0	1.0%
Mold 20	4.0% PC; 6.0% S; 1% B; 1% GAC	10%	1000.1	100.1	40.0	4.0%	0.40	60.0	6.0%	0.60	1.0	10.0	1.0%	10.0	1.0%
Mold 21	10% PC; 1% B; 1% GAC	10%	1000.0	100.0	100.1	10.0%	1.00	0.0	0.0%	0.00	1.0	10.0	1.0%	10.0	1.0%

Notes:

1. Minimum amount of water needed for 200 g of each soil type

Soil Type	Water (g)
Sand	10
Clay	20

2. Percent of amendment is based on soil mass
3. g - grams
4. PC - Portland cement
5. S - slag
6. B - bentonite
7. GAC - granular activated carbon
8. Slag sourced from HOLCIM, Chicago, IL, was used in the test
9. Portland cement, a product of HOLCIM, Chicago, IL was used in the test.
10. GAC used was DSR A 8X40, a product of Calgon Carbon, Pittsburgh, PA
11. Clayey soil molds (mold #1 to #7 including molds 4' and 4") were setup on 10/27/2023 and sandy molds (mold #8 to #21) were setup on 10/26/2023.

LANGAN

Table 4
Marsh Funnel Test Setup Results
ISS Treatability Study Report

141 3rd Street
Brooklyn, New York
NYSDEC BCP Site No.: C224336
Langan Project No.: 170390002

Sample ID	Date	Notes	Water cement ratio	Water (g)	Binder (g)	Cement (g)	Slag Fraction (g)	Bentonite (g)	Seconds/Quart
Clay									
Mold 2	11/22/2023	7% PC	1.7	1000.2	571.8	571.8	0.0	0.0	30.3
Mold 3		2.8% PC; 4.2% S	1.8	1000.1	571.5	228.7	342.8	0.0	32.8
Mold 4''		2.8% PC; 4.2% S; 0.5% B	1.8	1000.0	571.0	228.5	342.5	41.0	30.7
Mold 5		10% PC	1.5	1000.7	666.7	666.7	0.0	0.0	32.2
Mold 6		4% PC; 6% S	1.5	1000.9	665.9	266.3	399.6	0.0	31.4
Sand									
Mold 9	11/27/2023	5% PC	1.5	1000.3	665.7	665.7	0.0	0.0	31.8
Mold 10		2% PC; 3% S	1.5	1002.6	661.2	265.1	396.1	0.0	31.2
Mold 12		2% PC; 3% S; 0.5% B	1.5	1000.4	646.7	259.3	387.4	64.6	34.2
Mold 13		2% PC; 3% S; 1% B	1.5	1000.8	664.5	266.2	398.3	132.7	58.6
Mold 14		7% PC	1.3	1006.1	795.6	795.6	0.0	0.0	31.9
Mold 15		2.8% PC; 4.2% S	1.3	999.9	799.7	320.0	479.7	0.0	33.2
Mold 17		2.8% PC; 4.2% S; 0.5% B	1.2	1005.1	801.1	320.4	480.7	57.3	33.6
Mold 18		2.8% PC; 4.2% S; 1% B	1.3	1000.1	797.5	319.1	478.4	113.9	41.2
Mold 19		2.5% PC; 7.5% S; 1% B	1.0	1000.0	998.3	249.9	748.5	99.7	38.8
Mold 20		4.0% PC; 6.0% S; 1% B	1.0	1000.0	999.3	399.8	599.5	100.0	41.4
Mold 21		10% PC; 1% B	1.0	1000.0	1000.2	1000.2	0.0	99.8	39.4

Notes:
1. g - grams
2. PC - Portland cement
3. S - slag
4. B - bentonite
5. The sample ID indicates mixes corresponding to the 28-Day Test.
6. Granular activated carbon (GAC) was not used in the mixes for the marsh funnel test since the GAC particles get filtered out at the screen of the marsh funnel

Table 5
Bulk Groundwater Baseline Analytical Results Summary
ISS Treatability Study Report

141 3rd Street
Brooklyn, New York
NYSDEC BCP Site No.: C224336
Langan Project No.: 170390002

Analyte	CAS Number	NYSDEC SGVs	Location	MW13-W1	MW13-W1
			Sample Name	MW13-W1_100623	DUP01_100623
			Sample Date	10/06/2023	10/06/2023
			Unit	Result	Result
Volatile Organic Compounds					
1,1,1,2-Tetrachloroethane	630-20-6	5	ug/l	<50 U	<50 U
1,1,1-Trichloroethane	71-55-6	5	ug/l	<50 U	<50 U
1,1,2,2-Tetrachloroethane	79-34-5	5	ug/l	<10 U	<10 U
1,1,2-Trichloroethane	79-00-5	1	ug/l	<30 U	<30 U
1,1-Dichloroethane	75-34-3	5	ug/l	<50 U	<50 U
1,1-Dichloroethene	75-35-4	5	ug/l	<10 U	<10 U
1,1-Dichloropropene	563-58-6	5	ug/l	<50 U	<50 U
1,2,3-Trichlorobenzene	87-61-6	5	ug/l	<50 U	<50 U
1,2,3-Trichloropropane	96-18-4	0.04	ug/l	<50 U	<50 U
1,2,4,5-Tetramethylbenzene	95-93-2	5	ug/l	<40 U	<40 U
1,2,4-Trichlorobenzene	120-82-1	5	ug/l	<50 U	<50 U
1,2,4-Trimethylbenzene	95-63-6	**5**	ug/l	**34 J**	**41 J**
1,2-Dibromo-3-Chloropropane	96-12-8	0.04	ug/l	<50 U	<50 U
1,2-Dibromoethane (Ethylene Dibromide)	106-93-4	0.0006	ug/l	<40 U	<40 U
1,2-Dichlorobenzene	95-50-1	3	ug/l	<50 U	<50 U
1,2-Dichloroethane	107-06-2	0.6	ug/l	<10 U	<10 U
1,2-Dichloropropane	78-87-5	1	ug/l	<20 U	<20 U
1,3,5-Trimethylbenzene (Mesitylene)	108-67-8	5	ug/l	<50 U	<50 U
1,3-Dichlorobenzene	541-73-1	3	ug/l	<50 U	<50 U
1,3-Dichloropropane	142-28-9	5	ug/l	<50 U	<50 U
1,4-Dichlorobenzene	106-46-7	3	ug/l	<50 U	<50 U
1,4-Diethyl Benzene	105-05-5	NS	ug/l	16 J	19 J
1,4-Dioxane (P-Dioxane)	123-91-1	0.35	ug/l	<5,000 U	<5,000 U
2,2-Dichloropropane	594-20-7	5	ug/l	<50 U	<50 U
2-Chlorotoluene	95-49-8	5	ug/l	<50 U	<50 U
2-Hexanone (MBK)	591-78-6	50	ug/l	<100 U	<100 U
4-Chlorotoluene	106-43-4	5	ug/l	<50 U	<50 U
4-Ethyltoluene	622-96-8	NS	ug/l	50	60
Acetone	67-64-1	50	ug/l	<100 U	<100 U
Acrylonitrile	107-13-1	5	ug/l	<100 U	<100 U
Benzene	71-43-2	**1**	ug/l	**59**	**61**
Bromobenzene	108-86-1	5	ug/l	<50 U	<50 U
Bromochloromethane	74-97-5	5	ug/l	<50 U	<50 U
Bromodichloromethane	75-27-4	50	ug/l	<10 U	<10 U
Bromoform	75-25-2	50	ug/l	<40 U	<40 U
Bromomethane	74-83-9	5	ug/l	<50 U	<50 U
Carbon Disulfide	75-15-0	60	ug/l	<100 U	<100 U
Carbon Tetrachloride	56-23-5	5	ug/l	<10 U	<10 U
Chlorobenzene	108-90-7	5	ug/l	<50 U	<50 U
Chloroethane	75-00-3	5	ug/l	<50 U	<50 U
Chloroform	67-66-3	7	ug/l	<50 U	<50 U
Chloromethane	74-87-3	5	ug/l	<50 U	<50 U
Cis-1,2-Dichloroethene	156-59-2	5	ug/l	<50 U	<50 U
Cis-1,3-Dichloropropene	10061-01-5	0.4	ug/l	<10 U	<10 U
Cymene	99-87-6	5	ug/l	<50 U	<50 U
Dibromochloromethane	124-48-1	50	ug/l	<10 U	<10 U
Dibromomethane	74-95-3	5	ug/l	<100 U	<100 U
Dichlorodifluoromethane	75-71-8	5	ug/l	<100 U	<100 U
Diethyl Ether (Ethyl Ether)	60-29-7	NS	ug/l	<50 U	<50 U
Ethylbenzene	100-41-4	**5**	ug/l	**65**	**85**
Hexachlorobutadiene	87-68-3	0.5	ug/l	<50 U	<50 U
Isopropylbenzene (Cumene)	98-82-8	**5**	ug/l	<50 U	**15 J**
M,P-Xylene	179601-23-1	**5**	ug/l	**70**	**80**
Methyl Ethyl Ketone (2-Butanone)	78-93-3	50	ug/l	<100 U	<100 U
Methyl Isobutyl Ketone (4-Methyl-2-Pentanone)	108-10-1	NS	ug/l	<100 U	<100 U
Methylene Chloride	75-09-2	5	ug/l	<50 U	<50 U
Naphthalene	91-20-3	**10**	ug/l	**2,000**	**2,100**
n-Butylbenzene	104-51-8	5	ug/l	<50 U	<50 U
n-Propylbenzene	103-65-1	5	ug/l	<50 U	<50 U
o-Xylene (1,2-Dimethylbenzene)	95-47-6	**5**	ug/l	**58**	**67**
Sec-Butylbenzene	135-98-8	5	ug/l	<50 U	<50 U
Styrene	100-42-5	5	ug/l	<50 U	<50 U
T-Butylbenzene	98-06-6	5	ug/l	<50 U	<50 U
Tert-Butyl Methyl Ether	1634-04-4	10	ug/l	<50 U	<50 U
Tetrachloroethene (PCE)	127-18-4	5	ug/l	<10 U	<10 U
Toluene	108-88-3	**5**	ug/l	**14 J**	**15 J**
Total 1,2-Dichloroethene (Cis and Trans)	540-59-0	NS	ug/l	<50 U	<50 U
Total Xylenes	1330-20-7	**5**	ug/l	**130**	**150**
Total, 1,3-Dichloropropene (Cis And Trans)	542-75-6	0.4	ug/l	<10 U	<10 U
Trans-1,2-Dichloroethene	156-60-5	5	ug/l	<50 U	<50 U
Trans-1,3-Dichloropropene	10061-02-6	0.4	ug/l	<10 U	<10 U
Trans-1,4-Dichloro-2-Butene	110-57-6	5	ug/l	<50 U	<50 U
Trichloroethene (TCE)	79-01-6	5	ug/l	<10 U	<10 U
Trichlorofluoromethane	75-69-4	5	ug/l	<50 U	<50 U
Vinyl Acetate	108-05-4	NS	ug/l	<100 U	<100 U
Vinyl Chloride	75-01-4	2	ug/l	<20 U	<20 U

Table 5
Bulk Groundwater Baseline Analytical Results Summary
ISS Treatability Study Report

141 3rd Street
Brooklyn, New York
NYSDEC BCP Site No.: C224336
Langan Project No.: 170390002

Analyte	CAS Number	NYSDEC SGVs	Location	MW13-W1	MW13-W1
			Sample Name	MW13-W1_100623	DUP01_100623
			Sample Date	10/06/2023	10/06/2023
			Unit	Result	Result
Semi-Volatile Organic Compounds					
1,2,4,5-Tetrachlorobenzene	95-94-3	5	ug/l	<10 U	<10 U
1,2,4-Trichlorobenzene	120-82-1	5	ug/l	<5 U	<5 U
1,2-Dichlorobenzene	95-50-1	3	ug/l	<2 U	<2 U
1,3-Dichlorobenzene	541-73-1	3	ug/l	<2 U	<2 U
1,4-Dichlorobenzene	106-46-7	3	ug/l	<2 U	<2 U
2,4,5-Trichlorophenol	95-95-4	NS	ug/l	<5 U	<5 U
2,4,6-Trichlorophenol	88-06-2	NS	ug/l	<5 U	<5 U
2,4-Dichlorophenol	120-83-2	1	ug/l	<5 U	<5 U
2,4-Dimethylphenol	105-67-9	**1**	ug/l	**4.1 J**	**5.1**
2,4-Dinitrophenol	51-28-5	1	ug/l	<20 U	<20 U
2,4-Dinitrotoluene	121-14-2	5	ug/l	<5 U	<5 U
2,6-Dinitrotoluene	606-20-2	5	ug/l	<5 U	<5 U
2-Chloronaphthalene	91-58-7	10	ug/l	<0.2 U	<0.2 U
2-Chlorophenol	95-57-8	NS	ug/l	<2 U	<2 U
2-Methylnaphthalene	91-57-6	NS	ug/l	310	290
2-Methylphenol (o-Cresol)	95-48-7	NS	ug/l	<5 U	<5 U
2-Nitroaniline	88-74-4	5	ug/l	<5 U	<5 U
2-Nitrophenol	88-75-5	NS	ug/l	<10 U	<10 U
3 & 4 Methylphenol (m&p Cresol)	65794-96-9	NS	ug/l	<5 U	<5 U
3,3'-Dichlorobenzidine	91-94-1	5	ug/l	<5 U	<5 U
3-Nitroaniline	99-09-2	5	ug/l	<5 U	<5 U
4,6-Dinitro-2-Methylphenol	534-52-1	NS	ug/l	<10 U	<10 U
4-Bromophenyl Phenyl Ether	101-55-3	NS	ug/l	<2 U	<2 U
4-Chloro-3-Methylphenol	59-50-7	NS	ug/l	<2 U	<2 U
4-Chloroaniline	106-47-8	5	ug/l	<5 U	<5 U
4-Chlorophenyl Phenyl Ether	7005-72-3	NS	ug/l	<2 U	<2 U
4-Nitroaniline	100-01-6	5	ug/l	<5 U	<5 U
4-Nitrophenol	100-02-7	NS	ug/l	<10 U	<10 U
Acenaphthene	83-32-9	**20**	ug/l	**220**	**190**
Acenaphthylene	208-96-8	NS	ug/l	4.9	4.5
Acetophenone	98-86-2	NS	ug/l	6.3	4 J
Anthracene	120-12-7	50	ug/l	14	12
Benzo(a)anthracene	56-55-3	**0.002**	ug/l	**0.97**	**0.63**
Benzo(a)pyrene	50-32-8	**0**	ug/l	**0.68**	**0.34**
Benzo(b)fluoranthene	205-99-2	**0.002**	ug/l	**0.49**	**0.26**
Benzo(g,h,i)Perylene	191-24-2	NS	ug/l	0.21	0.09 J
Benzo(k)fluoranthene	207-08-9	**0.002**	ug/l	**0.17**	**0.09 J**
Benzoic Acid	65-85-0	NS	ug/l	<50 U	<50 U
Benzyl Alcohol	100-51-6	NS	ug/l	<2 U	<2 U
Benzyl Butyl Phthalate	85-68-7	50	ug/l	<5 U	<5 U
Biphenyl (Diphenyl)	92-52-4	**5**	ug/l	**33**	**27**
Bis(2-chloroethoxy) methane	111-91-1	5	ug/l	<5 U	<5 U
Bis(2-chloroethyl) ether (2-chloroethyl ether)	111-44-4	1	ug/l	<2 U	<2 U
Bis(2-chloroisopropyl) ether	108-60-1	5	ug/l	<2 U	<2 U
Bis(2-ethylhexyl) phthalate	117-81-7	5	ug/l	<3 U	<3 U
Carbazole	86-74-8	NS	ug/l	8.5	6.5
Chrysene	218-01-9	**0.002**	ug/l	**0.86**	**0.54**
Dibenz(a,h)anthracene	53-70-3	NS	ug/l	0.06 J	0.03 J
Dibenzofuran	132-64-9	NS	ug/l	7	5.6
Dibutyl phthalate	84-74-2	50	ug/l	<5 U	<5 U
Diethyl phthalate	84-66-2	50	ug/l	<5 U	<5 U
Dimethyl phthalate	131-11-3	50	ug/l	<5 U	<5 U
Dioctyl phthalate	117-84-0	50	ug/l	<5 U	<5 U
Fluoranthene	206-44-0	50	ug/l	6.5	5.2
Fluorene	86-73-7	50	ug/l	36	35
Hexachlorobenzene	118-74-1	0.04	ug/l	<0.8 U	<0.8 U
Hexachlorobutadiene	87-68-3	0.5	ug/l	<0.5 U	<0.5 U
Hexachlorocyclopentadiene	77-47-4	5	ug/l	<20 U	<20 U
Hexachloroethane	67-72-1	5	ug/l	<0.8 U	<0.8 U
Indeno(1,2,3-cd)pyrene	193-39-5	**0.002**	ug/l	**0.21**	**0.09 J**
Isophorone	78-59-1	50	ug/l	<5 U	<5 U
Naphthalene	91-20-3	**10**	ug/l	**1,300**	**1,200**
Nitrobenzene	98-95-3	0.4	ug/l	<2 U	<2 U
n-Nitrosodi-N-Propylamine	621-64-7	NS	ug/l	<5 U	<5 U
n-Nitrosodiphenylamine	86-30-6	50	ug/l	<2 U	<2 U
Pentachlorophenol	87-86-5	1	ug/l	<0.8 U	<0.8 U
Phenanthrene	85-01-8	**50**	ug/l	**52**	48
Phenol	108-95-2	1	ug/l	0.84 J	<5 U
Pyrene	129-00-0	50	ug/l	8.1	6.4

Table 5
Bulk Groundwater Baseline Analytical Results Summary
ISS Treatability Study Report

141 3rd Street
Brooklyn, New York
NYSDEC BCP Site No.: C224336
Langan Project No.: 170390002

Analyte	CAS Number	NYSDEC SGVs	Location	MW13-W1	MW13-W1
			Sample Name	MW13-W1_100623	DUP01_100623
			Sample Date	10/06/2023	10/06/2023
			Unit	Result	Result
Petroleum Hydrocarbons					
Diesel Range Organics (C10-C28)	DROC10C28	NS	ug/l	3,870	3,920
Petroleum Hydrocarbons (C28-C40)	PHCC28C40	NS	ug/l	78.8	22.6
Total Petroleum Hydrocarbons	TPH	NS	ug/l	3,930	3,960
Metals - Dissolved					
Aluminum	7429-90-5	NS	ug/l	<10 U	<10 U
Antimony	7440-36-0	3	ug/l	<4 U	<4 U
Arsenic	7440-38-2	25	ug/l	5.9	5.66
Barium	7440-39-3	**1000**	ug/l	**1,056**	**1,031**
Beryllium	7440-41-7	3	ug/l	<0.5 U	<0.5 U
Cadmium	7440-43-9	5	ug/l	<0.2 U	<0.2 U
Calcium	7440-70-2	NS	ug/l	162,000	163,000
Chromium, Total	7440-47-3	50	ug/l	0.27 J	0.26 J
Cobalt	7440-48-4	NS	ug/l	0.22 J	0.24 J
Copper	7440-50-8	200	ug/l	0.94 J	<1 U
Iron	7439-89-6	**300**	ug/l	**11,000**	**10,800**
Lead	7439-92-1	25	ug/l	<1 U	<1 U
Magnesium	7439-95-4	**35000**	ug/l	**125,000**	**126,000**
Manganese	7439-96-5	**300**	ug/l	**2,230**	**2,230**
Mercury	7439-97-6	0.7	ug/l	<0.2 U	<0.2 U
Nickel	7440-02-0	100	ug/l	1.86 J	1.34 J
Potassium	7440-09-7	NS	ug/l	36,200	36,500
Selenium	7782-49-2	10	ug/l	<5 U	<5 U
Silver	7440-22-4	50	ug/l	<0.4 U	<0.4 U
Sodium	7440-23-5	**20000**	ug/l	**1,100,000**	**1,110,000**
Thallium	7440-28-0	0.5	ug/l	<1 U	<1 U
Vanadium	7440-62-2	NS	ug/l	<5 U	<5 U
Zinc	7440-66-6	2000	ug/l	3.46 J	3.65 J
Metals - Total					
Aluminum	7429-90-5	NS	ug/l	27.4	30.7
Antimony	7440-36-0	3	ug/l	<4 U	<4 U
Arsenic	7440-38-2	25	ug/l	5.88	5.54
Barium	7440-39-3	**1000**	ug/l	**1,085**	**1,090**
Beryllium	7440-41-7	3	ug/l	<0.5 U	<0.5 U
Cadmium	7440-43-9	5	ug/l	<0.2 U	<0.2 U
Calcium	7440-70-2	NS	ug/l	140,000	143,000
Chromium, Total	7440-47-3	50	ug/l	0.23 J	0.23 J
Cobalt	7440-48-4	NS	ug/l	0.27 J	0.27 J
Copper	7440-50-8	200	ug/l	0.84 J	0.87 J
Iron	7439-89-6	**300**	ug/l	**8,670**	**9,030**
Lead	7439-92-1	25	ug/l	<1 U	<1 U
Magnesium	7439-95-4	**35000**	ug/l	**143,000**	**145,000**
Manganese	7439-96-5	**300**	ug/l	**1,418**	**1,428**
Mercury	7439-97-6	0.7	ug/l	<0.2 U	<0.2 U
Nickel	7440-02-0	100	ug/l	1.43 J	1.3 J
Potassium	7440-09-7	NS	ug/l	34,200	35,200
Selenium	7782-49-2	10	ug/l	<5 U	<5 U
Silver	7440-22-4	50	ug/l	<0.4 U	<0.4 U
Sodium	7440-23-5	**20000**	ug/l	**1,120,000**	**1,150,000**
Thallium	7440-28-0	0.5	ug/l	<1 U	<1 U
Vanadium	7440-62-2	NS	ug/l	<5 U	<5 U
Zinc	7440-66-6	2000	ug/l	5.94 J	4.88 J
General Chemistry					
Total Organic Carbon	TOC	NS	ug/l	1,900	1,900

Table 5
Bulk Groundwater Baseline Analytical Results Summary
ISS Treatability Study Report

141 3rd Street
Brooklyn, New York
NYSDEC BCP Site No.: C224336
Langan Project No.: 170390002

Notes:

CAS - Chemical Abstract Service
NS - No standard
ug/l - microgram per liter
NA - Not analyzed
RL - Reporting limit
<RL - Not detected

Groundwater sample analytical results are compared to the New York State Department of Environmental Conservation (NYSDEC) Title 6 Codes, Rules, and Regulations (NYCRR) Part 703.5 and the NYSDEC Technical and Operation Guidance Series (TOGS) 1.1.1 Ambient Water Quality Standards and Guidance Values for Class GA Water and published addenda (herein collectively referenced as "NYSDEC SGVs").

The criteria comparison for total metals (Chromium, Total) is provided for reference. The promulgated SGV shown is for hexavalent chromium.

Qualifiers:

J - The analyte was detected above the method detection limit (MDL), but below the RL; therefore, the result is an estimated concentration.

U - The analyte was analyzed for, but was not detected at a level greater than or equal to the RL; the value shown in the table is the RL.

Exceedance Summary:

10 - Result exceeds NYSDEC SGVs

Table 6
Bulk Soil Baseline Analytical Results Summary
ISS Treatability Study Report

141 3rd Street
Brooklyn, New York
NYSDEC BCP Site No.: C224336
Langan Project No.: 170390002

Analyte	CAS Number	NYSDEC Part 375 Unrestricted Use SCOs	NYSDEC Part 375 Restricted Use Restricted-Residential SCOs	Location	COMP_CLAY_REP1	COMP_CLAY_REP2	COMP_SAND_REP1	COMP_SAND_REP2
				Sample Name	COMP_CLAY_101723_REP1	COMP_CLAY_101723_REP2	COMP_SAND_101723_REP1	COMP_SAND_101723_REP2
				Sample Date	10/17/2023	10/17/2023	10/17/2023	10/17/2023
				Unit	Result	Result	Result	Result
Volatile Organic Compounds								
1,1,1,2-Tetrachloroethane	630-20-6	NS	NS	mg/kg	<0.037 U	<0.039 U	<0.069 U	<0.073 U
1,1,1-Trichloroethane	71-55-6	0.68	100	mg/kg	<0.037 U	<0.039 U	<0.069 U	<0.073 U
1,1,2,2-Tetrachloroethane	79-34-5	NS	NS	mg/kg	<0.037 U	<0.039 U	<0.069 U	<0.073 U
1,1,2-Trichloroethane	79-00-5	NS	NS	mg/kg	<0.074 U	<0.077 U	<0.14 U	<0.14 U
1,1-Dichloroethane	75-34-3	0.27	26	mg/kg	<0.074 U	<0.077 U	<0.14 U	<0.14 U
1,1-Dichloroethene	75-35-4	0.33	100	mg/kg	<0.074 U	<0.077 U	<0.14 U	<0.14 U
1,1-Dichloropropene	563-58-6	NS	NS	mg/kg	<0.037 U	<0.039 U	<0.069 U	<0.073 U
1,2,3-Trichlorobenzene	87-61-6	NS	NS	mg/kg	<0.15 U	<0.15 U	<0.28 U	<0.29 U
1,2,3-Trichloropropane	96-18-4	NS	NS	mg/kg	<0.15 U	<0.15 U	<0.28 U	<0.29 U
1,2,4,5-Tetramethylbenzene	95-93-2	NS	NS	mg/kg	0.22	0.32	2.1	2.3
1,2,4-Trichlorobenzene	120-82-1	NS	NS	mg/kg	<0.15 U	<0.15 U	<0.28 U	<0.29 U
1,2,4-Trimethylbenzene	95-63-6	**3.6**	52	mg/kg	1.1	1.3	**11**	**12**
1,2-Dibromo-3-Chloropropane	96-12-8	NS	NS	mg/kg	<0.22 U	<0.23 U	<0.42 U	<0.44 U
1,2-Dibromoethane (Ethylene Dibromide)	106-93-4	NS	NS	mg/kg	<0.074 U	<0.077 U	<0.14 U	<0.14 U
1,2-Dichlorobenzene	95-50-1	1.1	100	mg/kg	<0.15 U	<0.15 U	<0.28 U	<0.29 U
1,2-Dichloroethane	107-06-2	0.02	3.1	mg/kg	<0.074 U	<0.077 U	<0.14 U	<0.14 U
1,2-Dichloropropane	78-87-5	NS	NS	mg/kg	<0.074 U	<0.077 U	<0.14 U	<0.14 U
1,3,5-Trimethylbenzene (Mesitylene)	108-67-8	8.4	52	mg/kg	0.25	0.31	2.6	2.8
1,3-Dichlorobenzene	541-73-1	2.4	49	mg/kg	<0.15 U	<0.15 U	<0.28 U	<0.29 U
1,3-Dichloropropane	142-28-9	NS	NS	mg/kg	<0.15 U	<0.15 U	<0.28 U	<0.29 U
1,4-Dichlorobenzene	106-46-7	1.8	13	mg/kg	<0.15 U	<0.15 U	<0.28 U	<0.29 U
1,4-Diethyl Benzene	105-05-5	NS	NS	mg/kg	0.23	0.2	2.5	13
1,4-Dioxane (P-Dioxane)	123-91-1	0.1	13	mg/kg	<5.9 U	<6.2 U	<11 U	<12 U
2,2-Dichloropropane	594-20-7	NS	NS	mg/kg	<0.15 U	<0.15 U	<0.28 U	<0.29 U
2-Chlorotoluene	95-49-8	NS	NS	mg/kg	<0.15 U	<0.15 U	<0.28 U	<0.29 U
2-Hexanone (MBK)	591-78-6	NS	NS	mg/kg	<0.74 U	<0.77 U	<1.4 U	<1.4 U
4-Chlorotoluene	106-43-4	NS	NS	mg/kg	<0.15 U	<0.15 U	<0.28 U	<0.29 U
4-Ethyltoluene	622-96-8	NS	NS	mg/kg	0.73	0.88	9.5	9.8
Acetone	67-64-1	0.05	100	mg/kg	<0.74 U	<0.77 U	<1.4 U	<1.4 U
Acrylonitrile	107-13-1	NS	NS	mg/kg	<0.29 U	<0.31 U	<0.55 U	<0.58 U
Benzene	71-43-2	0.06	4.8	mg/kg	0.016 J	0.016 J	0.052 J	0.049 J
Bromobenzene	108-86-1	NS	NS	mg/kg	<0.15 U	<0.15 U	<0.28 U	<0.29 U
Bromochloromethane	74-97-5	NS	NS	mg/kg	<0.15 U	<0.15 U	<0.28 U	<0.29 U
Bromodichloromethane	75-27-4	NS	NS	mg/kg	<0.037 U	<0.039 U	<0.069 U	<0.073 U
Bromoform	75-25-2	NS	NS	mg/kg	<0.29 U	<0.31 U	<0.55 U	<0.58 U
Bromomethane	74-83-9	NS	NS	mg/kg	<0.15 U	<0.15 U	<0.28 U	<0.29 U
Carbon Disulfide	75-15-0	NS	NS	mg/kg	<0.74 U	<0.77 U	<1.4 U	<1.4 U
Carbon Tetrachloride	56-23-5	0.76	2.4	mg/kg	<0.074 U	<0.077 U	<0.14 U	<0.14 U
Chlorobenzene	108-90-7	1.1	100	mg/kg	<0.037 U	<0.039 U	<0.069 U	<0.073 U
Chloroethane	75-00-3	NS	NS	mg/kg	<0.15 U	<0.15 U	<0.28 U	<0.29 U
Chloroform	67-66-3	0.37	49	mg/kg	<0.11 U	<0.12 U	<0.21 U	<0.22 U
Chloromethane	74-87-3	NS	NS	mg/kg	<0.29 U	<0.31 U	<0.55 U	<0.58 U
Cis-1,2-Dichloroethene	156-59-2	0.25	100	mg/kg	<0.074 U	<0.077 U	<0.14 U	<0.14 U
Cis-1,3-Dichloropropene	10061-01-5	NS	NS	mg/kg	<0.037 U	<0.039 U	<0.069 U	<0.073 U
Cymene	99-87-6	NS	NS	mg/kg	0.33	0.39	1.6	1.7
Dibromochloromethane	124-48-1	NS	NS	mg/kg	<0.074 U	<0.077 U	<0.14 U	<0.14 U
Dibromomethane	74-95-3	NS	NS	mg/kg	<0.15 U	<0.15 U	<0.28 U	<0.29 U
Dichlorodifluoromethane	75-71-8	NS	NS	mg/kg	<0.74 U	<0.77 U	<1.4 U	<1.4 U
Diethyl Ether (Ethyl Ether)	60-29-7	NS	NS	mg/kg	<0.15 U	<0.15 U	<0.28 U	<0.29 U
Ethylbenzene	100-41-4	**1**	41	mg/kg	0.7	0.8	**7.2**	**7.1**
Hexachlorobutadiene	87-68-3	NS	NS	mg/kg	<0.29 U	<0.31 U	<0.55 U	<0.58 U
Isopropylbenzene (Cumene)	98-82-8	NS	NS	mg/kg	0.17	0.2	1.6	1.8
M,P-Xylene	179601-23-1	NS	NS	mg/kg	0.34	0.44	3.7	3.7
Methyl Ethyl Ketone (2-Butanone)	78-93-3	0.12	100	mg/kg	<0.74 U	<0.77 U	<1.4 U	<1.4 U
Methyl Isobutyl Ketone (4-Methyl-2-Pentanone)	108-10-1	NS	NS	mg/kg	<0.74 U	<0.77 U	<1.4 U	<1.4 U
Methylene Chloride	75-09-2	0.05	100	mg/kg	<0.37 U	<0.39 U	<0.69 U	<0.73 U
Naphthalene	91-20-3	**12**	100	mg/kg	**28**	**36**	**360**	**400**
n-Butylbenzene	104-51-8	12	100	mg/kg	0.05 J	0.058 J	0.48	0.49
n-Propylbenzene	103-65-1	3.9	100	mg/kg	0.069 J	0.082	0.7	0.74
o-Xylene (1,2-Dimethylbenzene)	95-47-6	NS	NS	mg/kg	0.29	0.34	2.9	3
Sec-Butylbenzene	135-98-8	11	100	mg/kg	<0.074 U	<0.077 U	0.15	<0.14 U
Styrene	100-42-5	NS	NS	mg/kg	<0.074 U	0.058 J	0.089 J	0.088 J
T-Butylbenzene	98-06-6	5.9	100	mg/kg	<0.15 U	<0.15 U	<0.28 U	<0.29 U
Tert-Butyl Methyl Ether	1634-04-4	0.93	100	mg/kg	<0.15 U	<0.15 U	<0.28 U	<0.29 U
Tetrachloroethene (PCE)	127-18-4	1.3	19	mg/kg	<0.037 U	<0.039 U	<0.069 U	<0.073 U
Toluene	108-88-3	0.7	100	mg/kg	<0.074 U	<0.077 U	<0.14 U	<0.14 U
Total 1,2-Dichloroethene (Cis and Trans)	540-59-0	NS	NS	mg/kg	<0.074 U	<0.077 U	<0.14 U	<0.14 U
Total Xylenes	1330-20-7	**0.26**	100	mg/kg	**0.63**	**0.78**	**6.6**	**6.7**
Total, 1,3-Dichloropropene (Cis And Trans)	542-75-6	NS	NS	mg/kg	<0.037 U	<0.039 U	<0.069 U	<0.073 U
Trans-1,2-Dichloroethene	156-60-5	0.19	100	mg/kg	<0.11 U	<0.12 U	<0.21 U	<0.22 U
Trans-1,3-Dichloropropene	10061-02-6	NS	NS	mg/kg	<0.074 U	<0.077 U	<0.14 U	<0.14 U
Trans-1,4-Dichloro-2-Butene	110-57-6	NS	NS	mg/kg	<0.37 U	<0.39 U	<0.69 U	<0.73 U
Trichloroethene (TCE)	79-01-6	0.47	21	mg/kg	<0.037 U	<0.039 U	<0.069 U	<0.073 U
Trichlorofluoromethane	75-69-4	NS	NS	mg/kg	<0.29 U	<0.31 U	<0.55 U	<0.58 U
Vinyl Acetate	108-05-4	NS	NS	mg/kg	<0.74 U	<0.77 U	<1.4 U	<1.4 U
Vinyl Chloride	75-01-4	0.02	0.9	mg/kg	<0.074 U	<0.077 U	<0.14 U	<0.14 U

Table 6
Bulk Soil Baseline Analytical Results Summary
ISS Treatability Study Report

141 3rd Street
Brooklyn, New York
NYSDEC BCP Site No.: C224336
Langan Project No.: 170390002

Analyte	CAS Number	NYSDEC Part 375 Unrestricted Use SCOs	NYSDEC Part 375 Restricted Use Restricted-Residential SCOs	Location	COMP_CLAY_REP1	COMP_CLAY_REP2	COMP_SAND_REP1	COMP_SAND_REP2
				Sample Name	COMP_CLAY_101723_REP1	COMP_CLAY_101723_REP2	COMP_SAND_101723_REP1	COMP_SAND_101723_REP2
				Sample Date	10/17/2023	10/17/2023	10/17/2023	10/17/2023
				Unit	Result	Result	Result	Result
Semi-Volatile Organic Compounds								
1,2,4,5-Tetrachlorobenzene	95-94-3	NS	NS	mg/kg	<0.22 U	<0.22 U	<0.19 U	<0.19 U
1,2,4-Trichlorobenzene	120-82-1	NS	NS	mg/kg	<0.22 U	<0.22 U	<0.19 U	<0.19 U
1,2-Dichlorobenzene	95-50-1	1.1	100	mg/kg	<0.22 U	<0.22 U	<0.19 U	<0.19 U
1,3-Dichlorobenzene	541-73-1	2.4	49	mg/kg	<0.22 U	<0.22 U	<0.19 U	<0.19 U
1,4-Dichlorobenzene	106-46-7	1.8	13	mg/kg	<0.22 U	<0.22 U	<0.19 U	<0.19 U
1,4-Dioxane (P-Dioxane)	123-91-1	0.1	13	mg/kg	<0.034 U	<0.033 U	<0.029 U	<0.028 U
2,4,5-Trichlorophenol	95-95-4	NS	NS	mg/kg	<0.22 U	<0.22 U	<0.19 U	<0.19 U
2,4,6-Trichlorophenol	88-06-2	NS	NS	mg/kg	<0.13 U	<0.13 U	<0.12 U	<0.11 U
2,4-Dichlorophenol	120-83-2	NS	NS	mg/kg	<0.2 U	<0.2 U	<0.17 U	<0.17 U
2,4-Dimethylphenol	105-67-9	NS	NS	mg/kg	<0.22 U	<0.22 U	<0.19 U	<0.19 U
2,4-Dinitrophenol	51-28-5	NS	NS	mg/kg	<1.1 U	<1.1 U	<0.93 U	<0.9 U
2,4-Dinitrotoluene	121-14-2	NS	NS	mg/kg	<0.22 U	<0.22 U	<0.19 U	<0.19 U
2,6-Dinitrotoluene	606-20-2	NS	NS	mg/kg	<0.22 U	<0.22 U	<0.19 U	<0.19 U
2-Chloronaphthalene	91-58-7	NS	NS	mg/kg	<0.22 U	<0.22 U	<0.19 U	<0.19 U
2-Chlorophenol	95-57-8	NS	NS	mg/kg	<0.22 U	<0.22 U	<0.19 U	<0.19 U
2-Methylnaphthalene	91-57-6	NS	NS	mg/kg	1.9	6.8	90	120
2-Methylphenol (o-Cresol)	95-48-7	0.33	100	mg/kg	<0.22 U	<0.22 U	<0.19 U	<0.19 U
2-Nitroaniline	88-74-4	NS	NS	mg/kg	<0.22 U	<0.22 U	<0.19 U	<0.19 U
2-Nitrophenol	88-75-5	NS	NS	mg/kg	<0.48 U	<0.48 U	<0.42 U	<0.4 U
3 & 4 Methylphenol (m&p Cresol)	65794-96-9	0.33	100	mg/kg	<0.32 U	<0.32 U	<0.28 U	<0.27 U
3,3'-Dichlorobenzidine	91-94-1	NS	NS	mg/kg	<0.22 U	<0.22 U	<0.19 U	<0.19 U
3-Nitroaniline	99-09-2	NS	NS	mg/kg	<0.22 U	<0.22 U	<0.19 U	<0.19 U
4,6-Dinitro-2-Methylphenol	534-52-1	NS	NS	mg/kg	<0.58 U	<0.58 U	<0.5 U	<0.49 U
4-Bromophenyl Phenyl Ether	101-55-3	NS	NS	mg/kg	<0.22 U	<0.22 U	<0.19 U	<0.19 U
4-Chloro-3-Methylphenol	59-50-7	NS	NS	mg/kg	<0.22 U	<0.22 U	<0.19 U	<0.19 U
4-Chloroaniline	106-47-8	NS	NS	mg/kg	<0.22 U	<0.22 U	<0.19 U	<0.19 U
4-Chlorophenyl Phenyl Ether	7005-72-3	NS	NS	mg/kg	<0.22 U	<0.22 U	<0.19 U	<0.19 U
4-Nitroaniline	100-01-6	NS	NS	mg/kg	<0.22 U	<0.22 U	<0.19 U	<0.19 U
4-Nitrophenol	100-02-7	NS	NS	mg/kg	<0.31 U	<0.31 U	<0.27 U	<0.26 U
Acenaphthene	83-32-9	**20**	100	mg/kg	1.1	3.8	**52**	**69**
Acenaphthylene	208-96-8	100	100	mg/kg	0.19	0.46	5.7	6.1
Acetophenone	98-86-2	NS	NS	mg/kg	<0.22 U	<0.22 U	<0.19 U	<0.19 U
Anthracene	120-12-7	100	100	mg/kg	0.52	1.8	26	36
Benzo(a)anthracene	56-55-3	**1**	1	mg/kg	0.28	**1.2**	**15**	**20**
Benzo(a)pyrene	50-32-8	**1**	1	mg/kg	0.2	**1.1**	**13**	**17**
Benzo(b)fluoranthene	205-99-2	**1**	1	mg/kg	0.18	0.81	**6.9**	**12**
Benzo(g,h,i)Perylene	191-24-2	100	100	mg/kg	0.08 J	0.42	3.4	4.8
Benzo(k)fluoranthene	207-08-9	**0.8**	3.9	mg/kg	0.059 J	0.34	**1.9**	**2.6**
Benzoic Acid	65-85-0	NS	NS	mg/kg	<0.73 U	<0.72 U	<0.63 U	<0.61 U
Benzyl Alcohol	100-51-6	NS	NS	mg/kg	<0.22 U	<0.22 U	<0.19 U	<0.19 U
Benzyl Butyl Phthalate	85-68-7	NS	NS	mg/kg	<0.22 U	<0.22 U	<0.19 U	<0.19 U
Biphenyl (Diphenyl)	92-52-4	NS	NS	mg/kg	0.19 J	0.74	9.6	13
Bis(2-chloroethoxy) methane	111-91-1	NS	NS	mg/kg	<0.24 U	<0.24 U	<0.21 U	<0.2 U
Bis(2-chloroethyl) ether (2-chloroethyl ether)	111-44-4	NS	NS	mg/kg	<0.2 U	<0.2 U	<0.17 U	<0.17 U
Bis(2-chloroisopropyl) ether	108-60-1	NS	NS	mg/kg	<0.27 U	<0.26 U	<0.23 U	<0.22 U
Bis(2-ethylhexyl) phthalate	117-81-7	NS	NS	mg/kg	<0.22 U	<0.22 U	<0.19 U	<0.19 U
Carbazole	86-74-8	NS	NS	mg/kg	0.06 J	0.13 J	0.55	0.76
Chrysene	218-01-9	**1**	3.9	mg/kg	0.26	**1.2**	**13**	**17**
Dibenz(a,h)anthracene	53-70-3	**0.33**	0.33	mg/kg	<0.13 U	0.1 J	**0.95**	**1.3**
Dibenzofuran	132-64-9	7	59	mg/kg	0.093 J	0.28	2.6	2.7
Dibutyl phthalate	84-74-2	NS	NS	mg/kg	<0.22 U	<0.22 U	<0.19 U	<0.19 U
Diethyl phthalate	84-66-2	NS	NS	mg/kg	<0.22 U	<0.22 U	<0.19 U	<0.19 U
Dimethyl phthalate	131-11-3	NS	NS	mg/kg	<0.22 U	<0.22 U	<0.19 U	<0.19 U
Dioctyl phthalate	117-84-0	NS	NS	mg/kg	<0.22 U	<0.22 U	<0.19 U	<0.19 U
Fluoranthene	206-44-0	100	100	mg/kg	0.6	2.3	28	38
Fluorene	86-73-7	**30**	100	mg/kg	0.55	2	28	**36**
Hexachlorobenzene	118-74-1	0.33	1.2	mg/kg	<0.13 U	<0.13 U	<0.12 U	<0.11 U
Hexachlorobutadiene	87-68-3	NS	NS	mg/kg	<0.22 U	<0.22 U	<0.19 U	<0.19 U
Hexachlorocyclopentadiene	77-47-4	NS	NS	mg/kg	<0.64 U	<0.63 U	<0.55 U	<0.54 U
Hexachloroethane	67-72-1	NS	NS	mg/kg	<0.18 U	<0.18 U	<0.15 U	<0.15 U
Indeno(1,2,3-cd)pyrene	193-39-5	**0.5**	0.5	mg/kg	0.081 J	0.42	**3.6**	**5.2**
Isophorone	78-59-1	NS	NS	mg/kg	<0.2 U	<0.2 U	<0.17 U	<0.17 U
Naphthalene	91-20-3	**12**	100	mg/kg	3.5	**14**	**110**	**150**
Nitrobenzene	98-95-3	NS	NS	mg/kg	<0.2 U	<0.2 U	<0.17 U	<0.17 U
n-Nitrosodi-N-Propylamine	621-64-7	NS	NS	mg/kg	<0.22 U	<0.22 U	<0.19 U	<0.19 U
n-Nitrosodiphenylamine	86-30-6	NS	NS	mg/kg	<0.18 U	<0.18 U	<0.15 U	<0.15 U
Pentachlorophenol	87-86-5	0.8	6.7	mg/kg	<0.18 U	<0.18 U	<0.15 U	<0.15 U
Phenanthrene	85-01-8	**100**	100	mg/kg	1.8	6	88	**110**
Phenol	108-95-2	0.33	100	mg/kg	<0.22 U	<0.22 U	<0.19 U	<0.19 U
Pyrene	129-00-0	100	100	mg/kg	0.78	3	41	54

Table 6
Bulk Soil Baseline Analytical Results Summary
ISS Treatability Study Report

141 3rd Street
Brooklyn, New York
NYSDEC BCP Site No.: C224336
Langan Project No.: 170390002

Analyte	CAS Number	NYSDEC Part 375 Unrestricted Use SCOs	NYSDEC Part 375 Restricted Use Restricted-Residential SCOs	Location	COMP_CLAY_REP1	COMP_CLAY_REP2	COMP_SAND_REP1	COMP_SAND_REP2
				Sample Name	COMP_CLAY_101723_REP1	COMP_CLAY_101723_REP2	COMP_SAND_101723_REP1	COMP_SAND_101723_REP2
				Sample Date	10/17/2023	10/17/2023	10/17/2023	10/17/2023
				Unit	Result	Result	Result	Result
Petroleum Hydrocarbons								
Diesel Range Organics (C10-C28)	DROC10C28	NS	NS	mg/kg	781	817	5,210	5,010
Petroleum Hydrocarbons (C28-C40)	PHCC28C40	NS	NS	mg/kg	196	212	806	817
Total Petroleum Hydrocarbons	TPH	NS	NS	mg/kg	992	1,050	6,000	5,850
Metals								
Aluminum	7429-90-5	NS	NS	mg/kg	7,230	7,680	3,050	2,900
Antimony	7440-36-0	NS	NS	mg/kg	<5.4 U	<5.12 U	<4.4 U	<4.58 U
Arsenic	7440-38-2	13	16	mg/kg	5.06	6.23	2.22	2
Barium	7440-39-3	350	400	mg/kg	44.9	40.1	23	22.8
Beryllium	7440-41-7	7.2	72	mg/kg	0.452 J	0.487 J	0.226 J	0.226 J
Cadmium	7440-43-9	2.5	4.3	mg/kg	0.354 J	0.61 J	0.122 J	<0.916 U
Calcium	7440-70-2	NS	NS	mg/kg	1,860	2,970	1,350	796
Chromium, Total	7440-47-3	**1**	110	mg/kg	**20.3**	**23.2**	**17.1**	**11.9**
Cobalt	7440-48-4	NS	NS	mg/kg	6.86	6.42	3.52	3.74
Copper	7440-50-8	50	270	mg/kg	22.4	16.1	7.56	6.89
Iron	7439-89-6	NS	NS	mg/kg	18,100	19,600	9,120	8,450
Lead	7439-92-1	63	400	mg/kg	16.5	17.2	6.19	5.32
Magnesium	7439-95-4	NS	NS	mg/kg	3,540	3,600	1,830	1,900
Manganese	7439-96-5	1600	2000	mg/kg	243	231	165	75.9
Mercury	7439-97-6	0.18	0.81	mg/kg	<0.096 U	0.062 J	<0.075 U	<0.079 U
Nickel	7440-02-0	30	310	mg/kg	19.2	19	10.2	11.4
Potassium	7440-09-7	NS	NS	mg/kg	1,160	1,370	452	454
Selenium	7782-49-2	3.9	180	mg/kg	0.278 J	0.289 J	<1.76 U	<1.83 U
Silver	7440-22-4	2	180	mg/kg	<0.54 U	<0.512 U	<0.44 U	<0.458 U
Sodium	7440-23-5	NS	NS	mg/kg	1,130	1,160	400	363
Thallium	7440-28-0	NS	NS	mg/kg	0.374 J	0.506 J	0.294 J	<1.83 U
Vanadium	7440-62-2	NS	NS	mg/kg	19.8	20.2	11	11.5
Zinc	7440-66-6	109	10000	mg/kg	51	52.1	24.2	22.5
General Chemistry								
Hydrogen Cation	12408-02-5	NS	NS	pH UNITS	8.15	8.21	8.48	8.53
Moisture, Percent	MOIST	NS	NS	Percent	26.8	26	14.2	14
Solids, Percent	SOLID	NS	NS	Percent	73.2	74	85.8	86
Total Organic Carbon	TOC	NS	NS	mg/kg	10,200	10,200	12,300	7,880
Total Organic Carbon (2)	TOC2	NS	NS	mg/kg	10,100	10,300	12,200	7,960
Total Organic Carbon (3)	TOC3	NS	NS	mg/kg	10,200	10,100	12,400	7,800
Other								
Cobbles	COBBLES	NS	NS	Percent	<0.1 U	<0.1 U	<0.1 U	<0.1 U
Fines	GS-FINES	NS	NS	Percent	32.6	52.8	15.5	14.4
Gravel	GS_GRAVEL	NS	NS	Percent	2.3	0.6	0.9	1.7
Gravel, Coarse	GS_GC	NS	NS	Percent	0.8	0.1	0.5	0.8
Gravel, Fine	GS_GF	NS	NS	Percent	1.5	0.5	0.4	0.9
Sand	GS_SAND	NS	NS	Percent	65.1	46.6	83.6	83.9
Sand, Coarse	GS_CS	NS	NS	Percent	4.2	1.4	3.8	3.2
Sand, Fine	GS_FS	NS	NS	Percent	31.6	25.9	42.4	40.5
Sand, Medium	GS_MS	NS	NS	Percent	29.3	19.3	37.4	40.2

Table 6
Bulk Soil Baseline Analytical Results Summary
ISS Treatability Study Report

141 3rd Street
Brooklyn, New York
NYSDEC BCP Site No.: C224336
Langan Project No.: 170390002

Notes:

CAS - Chemical Abstract Service
NS - No standard
mg/kg - milligram per kilogram
NA - Not analyzed
RL - Reporting limit
<RL - Not detected

Soil sample analytical results are compared to the New York State Department of Environmental Conservation (NYSDEC) Title 6 of the Official Compilation of New York Codes, Rules, and Regulations (NYCRR) Part 375 Unrestricted Use and Restricted Use Restricted-Residential Soil Cleanup Objectives (SCO).

Soil sample analytical results are compared to the New York State Department of Environmental Conservation (NYSDEC) Part 375 Remedial Programs Guidelines for Sampling and Analysis of Per- and Polyfluoroalkyl Substances (PFAS) Unrestricted Use and Restricted Use Restricted-Residential Guidance Values (April 2023).

Criterion comparisons for 3- & 4-methylphenol (m&p cresol) are provided for reference. Promulgated SCOs are for 3-methylphenol (m-cresol) and 4-methylphenol (p-cresol).

The criteria comparison for total chromium is provided for reference. The promulgated SCO shown is for

Qualifiers:

J - The analyte was detected above the method detection limit (MDL), but below the RL; therefore, the result is an estimated concentration.

U - The analyte was analyzed for, but was not detected at a level greater than or equal to the RL; the value shown in the table is the RL.

Exceedance Summary:

10 - Result exceeds Unrestricted Use SCOs
10 - Result exceeds Restricted Use Restricted-Residential SCOs

Table 7
7-Day Mold Strength Test Results
ISS Treatability Study Report

141 3rd Street
Brooklyn, New York
NYSDEC BCP Site No.: C224336
Langan Project No.: 170390002

Strength Measurement in 7-Day Test Molds				
	Date	10/20/2023	10/23/2023	10/24/2023
	Day	Day 3	Day 6	Day 7
Clay	**Mold 1**	<3.8	<3.8	<3.8
	Mold 2	610	660	>700
	Mold 3	>700	>700	>700
	Mold 4	>700	>700	>700
	Mold 4'	>700	>700	>700
	Mold 5	680	>700	>700
	Mold 6	>700	>700	>700
	Mold 7	>700	>700	>700
	Mold 7'	>700	>700	>700
	Mold 8	520	>700	>700
	Mold 9	>700	>700	>700
	Mold 10	>700	>700	>700
	Mold 10'	>700	>700	>700
	Date	10/20/2023	10/23/2023	10/24/2023
	Day	Day 2	Day 5	Day 6
Sand	**Mold 11**	<3.8	<3.8	<3.8
	Mold 12	>700	>700	>700
	Mold 13	>700	>700	>700
	Mold 13'	>700	>700	>700
	Mold 14	>700	>700	>700
	Mold 14'	>700	>700	>700
	Mold 15	>700	>700	>700
	Mold 16	>700	>700	>700
	Mold 17	>700	>700	>700
	Mold 18	>700	>700	>700
	Mold 19	>700	>700	>700
	Mold 20	>700	>700	>700

Notes:

1. Penetrometer test results are indicated in pounds per square inch (psi)
2. Clay molds were setup on 10/17/2023 and sandy soil molds were setup on 10/18/2023
3. ASM pocket penetrometer was used for measuring strength of Molds 1 and 11. Humboldt concrete penetrometer was used for measuring strength of all molds, except Mold 1 and 11.
4. AMS pocket penetrometer has a range of zero to 4.5 tons per square foot (tsf), which is 62.5 psi. It has a gradations of 0.25 tsf or 3.8 psi. Humboldt concrete penetrometer has a range of zero to 700 psi, with

Table 8
28-Day Mold Strength Test Results
ISS Treatability Study Report

141 3rd Street
Brooklyn, New York
NYSDEC BCP Site No.: C224336
Langan Project No.: 170390002

Strength Measurement in 28-Day Test Molds			
	Date	10/30/2023	11/3/2023
	Day	Day 3	Day 7
Clay	**Mold 1**	<3.8	<3.8
	Mold 2	>700	>700
	Mold 3	>700	>700
	Mold 4	>700	>700
	Mold 4'	>700	>700
	Mold 4"	>700	>700
	Mold 5	>700	>700
	Mold 6	>700	>700
	Mold 7	>700	>700
	Date	10/30/2023	11/3/2023
	Day	Day 4	Day 8
Sand	**Mold 8**	<3.8	<3.8
	Mold 9	>700	>700
	Mold 10	>700	>700
	Mold 11	>700	>700
	Mold 12	>700	>700
	Mold 13	>700	>700
	Mold 14	>700	>700
	Mold 15	>700	>700
	Mold 16	>700	>700
	Mold 17	>700	>700
	Mold 18	>700	>700
	Mold 19	>700	>700
	Mold 20	>700	>700
	Mold 21	>700	>700

Notes:
1. Penetrometer test results are indicated in pounds per square inch (psi)
2. Clay molds were setup on 10/27/2023 and sandy soil molds were setup on 10/26/2023
3. ASM pocket penetrometer was used for measuring strength of Molds 1 and 11. Humboldt concrete penetrometer was used for measuring strength of all molds, except Mold 1 and 11.
4. AMS pocket penetrometer has a range of zero to 4.5 tons per square foot (tsf), which is 62.5 psi. It has a gradations of 0.25 tsf or 3.8 psi. Humboldt concrete penetrometer has a range of zero to 700 psi, with gradations of 20 psi.

Table 9
28-Day Mold Geotechnical Results Summary
ISS Treatability Study Report

141 3rd Street
Brooklyn, New York
NYSDEC BCP Site No.: C224336
Langan Project No.: 170390002

Sample ID	Notes	Mass (g)	Bulk Density (pcf)	Moisture Content at Break, (%)	Compressive Strength, (psi)	Flexible Wall Permeability (cm/sec)
Clay						
Mold 1	Clay - Control	308.5	93.5	33.3	0	-
Mold 2	7% PC	333.4	105.8	47.5	148	1.0E-07
Mold 3	2.8% PC; 4.2% S	314.6	106.7	45.8	256	3.4E-07
Mold 4'	2.8% PC; 4.2% S; 0.5% GAC	334.2	108.5	48.1	331	7.2E-08
Mold 4"	2.8% PC; 4.2% S; 0.5% B; 0.5% GAC	342	108.2	45.4	336	5.1E-07
Mold 5	10% PC	341.7	115	42.4	192	1.8E-07
Mold 6	4% PC; 6% S	337.2	110	42.9	432	4.6E-07
Mold 7	4% PC; 6% S; 0.5% GAC	350	110.8	45.4	405	3.1E-07
Sand						
Mold 8	Sand - Control	-	112.1	13.6	-	-
Mold 9	5% PC	378.9	121.4	25.8	75	1.3E-07
Mold 10	2% PC; 3% S	352	123.5	28.1	273	9.7E-08
Mold 11	2% PC; 3% S; 0.5% GAC	376.5	122.5	27.4	272	1.8E-07
Mold 12	2% PC; 3% S; 0.5% B; 0.5% GAC	386.7	123.3	27.1	206	8.2E-08
Mold 13	2% PC; 3% S; 1% B; 0.5% GAC	381.9	124.9	26.9	316	2.8E-07
Mold 14	7% PC	360.3	119.8	27.5	122	2.6E-07
Mold 15	2.8% PC; 4.2% S	355.9	123.8	27.5	378	3.0E-07
Mold 16	2.8% PC; 4.2% S; 0.5% GAC	376.3	121.2	30.3	352	5.1E-07
Mold 17	2.8% PC; 4.2% S; 0.5% B; 0.5% GAC	374.4	120.6	28.5	368	3.6E-06
Mold 20	4.0% PC; 6.0% S; 1% B; 1% GAC	379.8	123	20.3	445	1.5E-07

Notes:
1. cm/sec - centimeters per second
2. psi - pounds per square inch
3. The table summarizes the results provided by GeoTesting Express, LLC, Acton MA
4. Molds were made in replicates (A and B).Molds with "A" were used for UCS strength, bulk density and moisture content measurements and Molds with "B" were used for permeability tests.
5. Molds 4, 18, 19, and 21 were placed on hold.
6. Mold 1 is the control mold with clayey soil and no cementing agent. The sample failed during extrusion, hence no strength and permeability data were generated.
7. Mold 8 is the control mold with sandy soil and no cementing agent. The sample failed during extrusion, hence no strength and permeability data were generated.
8. Flexible wall permeability testing was done at 20°C at an effective stress of 6.5 psi.
9. PC - Portland cement
10. S - slag
11. B - bentonite
12. GAC - granular activated carbon

Table 10
Relative Volume Change
ISS Treatability Study Report

141 3rd Street
Brooklyn, New York
NYSDEC BCP Site No.: C224336
Langan Project No.: 170390002

Mold Description	Mass of Soil (g)	Mass of Grout (g)	Density of Soil (g/cm^3)	Density of Mold (pcf)	Density of Mold (g/cm^3)	Volume of Soil (cm^3)	Volume of Soil and Grout Mixture (cm^3)	Relative Volume
Clayey soil								
Mold 1	1000.0	0.00	1.50	93.5	1.50	667.7	667.7	1.00
Mold 2	1000.0	192.58		105.8	1.69	667.7	703.7	1.05
Mold 3	1000.1	192.56		106.7	1.71	667.7	697.8	1.05
Mold 4'	1000.0	197.55		108.5	1.74	667.7	689.0	1.03
Mold 4''	1000.0	202.67		108.2	1.73	667.7	693.9	1.04
Mold 5	1000.2	250.05		115	1.84	667.8	678.7	1.02
Mold 6	1000.1	250.19		110	1.76	667.7	709.6	1.06
Mold 7	1000.0	255.05		110.8	1.77	667.7	707.1	1.06
Sandy soil								
Mold 8	1000.0	0.00	1.8	112.1	1.80	555.6	556.9	1.00
Mold 9	1000.0	125.19		121.4	1.94	555.5	578.6	1.04
Mold 10	1000.3	125.89		123.5	1.98	555.7	569.3	1.02
Mold 11	1000.5	130.34		122.5	1.96	555.9	576.3	1.04
Mold 12	1000.4	137.50		123.3	1.98	555.8	576.1	1.04
Mold 13	1000.0	140.40		124.9	2.00	555.6	570.0	1.03
Mold 14	1000.0	158.02		119.8	1.92	555.5	603.4	1.09
Mold 15	1000.4	157.81		123.8	1.98	555.8	584.0	1.05
Mold 16	1000.0	162.74		121.2	1.94	555.6	598.9	1.08
Mold 17	1000.0	167.63		120.6	1.93	555.6	604.4	1.09
Mold 20	1000.1	220.11		123	1.97	555.6	619.3	1.11

Notes:
g - grams
cm^3 - cubic centimeter
g/cm^3 - grams per cubic centimeter
pcf - pounds per cubic foot
Mass values of soil and grout were obtained from the 28-day test setup.
Density of mold in pcf were obtained from the geotechnical lab results summary.
Volume of soil is calculated by dividing density of soil by mass of soil.
Volume of soil and grout mixture is calculated by dividing density of mold by total mass of soil and grout.
Relative volume is calculated by dividing volume of soil and grout mixture by the volume of soil.

APPENDICES

APPENDIX A

Material Specification and Safety Data Sheet

Blended Cement

Safety Data Sheet

According To Federal Register / Vol. 77, No. 58 / Monday, March 26, 2012 / Rules And Regulations And According To The Hazardous Products Regulation (February 11, 2015).

Revision Date: 03/12/2022 Date of Issue: 04/21/2015 Supersedes Date: 07/28/2021 Version: 3.1

SECTION 1: IDENTIFICATION

1.1. Product Identifier

Product Form: Mixture

Product Name: Blended Cement

Synonyms: API Class L well cement; Blended Cement (ASTM C595 & AASHTO M240) Types IP, IS, IT and IL; ENVIROBASE™; ENVIROCORE®; ENVIROSET®; FortiCem®; FortiMax™; FortiPave®; Hydraulic Cement (ASTM C1157) Types GU, HE, MS, HS, MH, LH; Lightweight Well Cement Types IS, IP, IT, GUb, HEb, MSb, HSb, MHb, LHb, GULb, MSLb, MHLb, HELb, HSLb; LowDense™; MaxCem®; NewCem® Plus; NewCem® Slag Cement; OneCem®; SF™ Cement; Silica Fume Cement; TerCem 3000®; TerraCem™; TerraFlow™

1.2. Intended Use of the Product

Cement is used as a binder in concrete and mortars that are widely used in construction. Cement is distributed in bags, totes and bulk shipment.

1.3. Name, Address, and Telephone of the Responsible Party

Company

Holcim US
8700 West Bryn Mawr Avenue, Suite 300
Chicago, IL 60631
Information: (888) 646-5246 (9am to 5pm CST)
Email: us-sds-Inquiries@holcim.com
Website: holcim.us

1.4. Emergency Telephone Number

Emergency Number : ChemTel LLC
1-800-255-3924 (US and Canada)

SECTION 2: HAZARDS IDENTIFICATION

2.1. Classification of the Substance or Mixture

GHS-US/CA Classification

Skin Irrit. 2	H315
Eye Dam. 1	H318
Skin Sens. 1	H317
Carc. 1A	H350
STOT SE 3	H335
STOT RE 1	H372

Full text of hazard classes and H-statements : see section 16

2.2. Label Elements

GHS-US/CA Labeling

Hazard Pictograms (GHS-US/CA) :



GHS05 GHS07 GHS08

Signal Word (GHS-US/CA) : Danger

Hazard Statements (GHS-US/CA) : H315 - Causes skin irritation.
H317 - May cause an allergic skin reaction.
H318 - Causes serious eye damage.
H335 - May cause respiratory irritation.
H350 - May cause cancer (Inhalation).
H372 - Causes damage to organs (lung/respiratory system) through prolonged or repeated exposure (Inhalation).

Precautionary Statements (GHS-US/CA) : P201 - Obtain special instructions before use.
P202 - Do not handle until all safety precautions have been read and understood.

P260 - Do not breathe dust.
P264 - Wash hands, forearms, and other exposed areas thoroughly after handling.
P270 - Do not eat, drink or smoke when using this product.
P271 - Use only outdoors or in a well-ventilated area.
P272 - Contaminated work clothing should not be allowed out of the workplace.
P280 - Wear protective gloves, protective clothing, and eye protection.
P302+P352 - IF ON SKIN: Wash with plenty of water.
P304+P340 - IF INHALED: Remove person to fresh air and keep comfortable for breathing.
P305+P351+P338 - IF IN EYES: Rinse cautiously with water for several minutes. Remove contact lenses, if present and easy to do. Continue rinsing.
P308+P313 - If exposed or concerned: Get medical advice/attention.
P310 - Immediately call a POISON CENTER or doctor.
P314 - Get medical advice/attention if you feel unwell.
P321 - Specific treatment (see section 4 on this SDS).
P333+P313 - If skin irritation or rash occurs: Get medical advice/attention.
P362+P364 - Take off contaminated clothing and wash it before reuse.
P403+P233 - Store in a well-ventilated place. Keep container tightly closed.
P405 - Store locked up.
P501 - Dispose of contents/container in accordance with local, regional, national, territorial, provincial, and international regulations.

2.3. Other Hazards

Exposure may aggravate pre-existing eye, skin, or respiratory conditions. Repeated or prolonged exposure to respirable (airborne) crystalline silica dust will cause lung damage in the form of silicosis. Symptoms will include progressively more difficult breathing, cough, fever, and weight loss.

2.4. Unknown Acute Toxicity (GHS-US/CA)

No data available

SECTION 3: COMPOSITION/INFORMATION ON INGREDIENTS

3.1. Substance

Not applicable

3.2. Mixture

Name	Synonyms	Product Identifier	% *	GHS Ingredient Classification
Cement, portland, chemicals	Portland cement / Silicate, portland cement / Cement kiln dust / Cement Portland	(CAS-No.) 65997-15-1	5 – 95	Skin Irrit. 2, H315 Eye Dam. 1, H318 Skin Sens. 1, H317 STOT SE 3, H335
Slags, ferrous metal, blast furnace	Slags, ferrous metal, blast furnace (The fused substance formed by the action of a flux upon the gangue of the iron-bearing materials charged to a blast furnace and upon the oxidized impurities in the iron produced. Depending upon the particular blast furnace operation, the slag is composed primarily of sulfur and oxides of aluminum, calcium, magnesium, and silicon.)	(CAS-No.) 65996-69-2	≤ 95	Not classified
Ashes, residues	Ceramic microspheres / Coal ash by-product / Furnace residues / Oil ash, by-product / Ashes / Bottom ash / Ash / Coal fly ash / Fly ash / Coal ash / Ash coals Podmoskovny, Pechorsky, Kuznetsky, Donetsk, Ekibastuzsky, brand B1 of Babaevsky and Tyulgansky deposits / Ashes from fluidized bed combustion / Ashes, residues (The residuum from the burning of a combination of carbonaceous materials. The following elements may be present as oxides: aluminum, calcium, iron, magnesium, nickel, phosphorus, potassium, silicon, sulfur, titanium, and vanadium.) / Ashes (residues), coal	(CAS-No.) 68131-74-8	≤ 40	Not classified

Limestone	Chalk / Limestone (A noncombustible solid characteristic of sedimentary rock. It consists primarily of calcium carbonate.) / Natural calcium carbonate / Marble / Calcium carbonate / Limestone (sedimentary rock) / Calcite / Limestone ground / Acetate, 4-methyl-2-propyl-2H-tetrahydropyran-4-yl / Ground limestone	(CAS-No.) 1317-65-3	≤ 30	Not classified
Kaolin	Clay	(CAS-No.) 1332-58-7	≤ 20	Not classified
Gypsum ($Ca(SO_4).2H_2O$)	Gypsum	(CAS-No.) 13397-24-5	1 – 10	Not classified
Fumes, silica	Silica fume (amorphous) / Fumes, silica (Amorphous silicon dioxide particles from the volatilization and vaporization of furnace feed materials in the manufacture of ferrosilicon and silicon.) / Silica, amorphous fume / Silica, fume	(CAS-No.) 69012-64-2	≤ 10	Not classified
Quartz	Quartz (SiO_2) / Silica, crystalline, quartz / Crystalline silica, quartz / .alpha.-Quartz / Silica, crystalline, .alpha.-quartz / Crystalline silica in the form of quartz / Quartz, silica / Quartz (respirable fraction) / Silica dust / Silica, quartz / Silica, .alpha.-quartz / Silicon dioxide / Silica, crystalline / Quartz (crystalline silica) / Silica dust, crystalline / Quartz powder	(CAS-No.) 14808-60-7	≤ 10	Carc. 1A, H350 STOT SE 3, H335 STOT RE 1, H372
Flue dust, portland cement	Portland cement (dust) / Flue dust, portland cement (A complex combination of finely divided inorganic particles separated from the exit gases formed during the manufacture of Portland cement. The flue dust consists of uncalcined raw materials along with partially calcined materials. Some Portland cement clinker is usually included. The major constituents of kiln dust are calcium carbonate, clays, shales, quartz and sulfate salts. The following materials may also be present: Dolomite; Feldspars; Fly ash; Iron oxides; CaF_2; CaO; Glasses of SiO_2, Al_2O_3 and Fe_2O_3; $Ca(OH)_2$; $CaSO_4$; KCl; K_2CO_3; K_2SO_4; Na_2SO_4; Portland cement chemicals)	(CAS-No.) 68475-76-3	≤ 10	Skin Irrit. 2, H315 Eye Dam. 1, H318 Skin Sens. 1, H317 STOT SE 3, H335

Full text of H- and EUH-statements: see section 16

*Percentages are listed in weight by weight percentage (w/w%) for liquid and solid ingredients. Gas ingredients are listed in volume by volume percentage (v/v%).

SECTION 4: FIRST AID MEASURES

4.1. Description of First-aid Measures

General: Never give anything by mouth to an unconscious person. If you feel unwell, seek medical advice (show the label where possible).

Inhalation: When symptoms occur: go into open air and ventilate suspected area. Obtain medical attention if breathing difficulty persists.

Skin Contact: Remove contaminated clothing. Drench affected area with soap and water for at least 15 minutes. Obtain medical attention if irritation/rash develops or persists. If exposed or concerned: Get medical advice/attention.

Eye Contact: Immediately rinse with water for at least 30 minutes. Remove contact lenses, if present and easy to do. Continue rinsing. Get immediate medical advice/attention.

Ingestion: Rinse mouth. Do NOT induce vomiting. Obtain emergency medical attention. Obtain medical attention.

4.2. Most Important Symptoms and Effects Both Acute and Delayed

General: May cause respiratory irritation. Skin sensitization. Causes skin irritation. Causes serious eye damage. Causes damage to organs (lung/respiratory system) through prolonged or repeated exposure (Inhalation). May cause cancer by inhalation.

Inhalation: Irritation of the respiratory tract and the other mucous membranes. Some studies show that exposure to respirable crystalline silica (without silicosis) or that the disease silicosis may be associated with the increased incidence of several autoimmune disorders such as scleroderma (thickening of the skin), systemic lupus erythematosus, rheumatoid arthritis and diseases affecting the kidneys. Silicosis increases the risk of tuberculosis. Some studies show an increased incidence of chronic kidney disease and end-stage renal disease in workers exposed to respirable crystalline silica.

Skin Contact: Redness, pain, swelling, itching, burning, dryness, and dermatitis. May cause an allergic skin reaction. May cause skin to become dry or cracked.

Eye Contact: Causes permanent damage to the cornea, iris, or conjunctiva. Airborne dust may cause immediate or delayed irritation or inflammation. Eye contact with large amounts of dry powder or with wet cement can cause moderate eye irritation, chemical burns and blindness. Eye exposures require immediate first aid and medical attention to prevent significant damage to the eye.
Ingestion: Ingestion may cause adverse effects.
Chronic Symptoms: Skin sensitization. Long term exposure to respirable crystalline silica results in a significant risk of developing silicosis and other non-malignant respiratory disease, lung cancer, kidney effects, and immune system effects.

4.3. Indication of Any Immediate Medical Attention and Special Treatment Needed

If exposed or concerned, get medical advice and attention. If medical advice is needed, have product container or label at hand.

SECTION 5: FIRE-FIGHTING MEASURES

5.1. Extinguishing Media

Suitable Extinguishing Media: Water spray, dry chemical, foam, carbon dioxide.
Unsuitable Extinguishing Media: Do not use a heavy water stream. Use of heavy stream of water may spread fire.

5.2. Special Hazards Arising From the Substance or Mixture

Fire Hazard: Not considered flammable but may burn at high temperatures.
Explosion Hazard: Product is not explosive.
Reactivity: Hazardous reactions will not occur under normal conditions.

5.3. Advice for Firefighters

Precautionary Measures Fire: Exercise caution when fighting any chemical fire.
Firefighting Instructions: Use water spray or fog for cooling exposed containers.
Protection During Firefighting: Do not enter fire area without proper protective equipment, including respiratory protection.
Hazardous Combustion Products: Calcium oxides. Iron oxides. Silicon oxides. Sulfur oxides.

5.4. Reference to Other Sections

Refer to Section 9 for flammability properties.

SECTION 6: ACCIDENTAL RELEASE MEASURES

6.1. Personal Precautions, Protective Equipment and Emergency Procedures

General Measures: Do not handle until all safety precautions have been read and understood. Do not breathe dust. Do not get in eyes, on skin, or on clothing.

6.1.1. For Non-Emergency Personnel

Protective Equipment: Use appropriate personal protective equipment (PPE).
Emergency Procedures: Evacuate unnecessary personnel.

6.1.2. For Emergency Personnel

Protective Equipment: Equip cleanup crew with proper protection.
Emergency Procedures: Upon arrival at the scene, a first responder is expected to recognize the presence of dangerous goods, protect oneself and the public, secure the area, and call for the assistance of trained personnel as soon as conditions permit. Ventilate area.

6.2. Environmental Precautions

Prevent entry to sewers and public waters.

6.3. Methods and Materials for Containment and Cleaning Up

For Containment: Contain solid spills with appropriate barriers and prevent migration and entry into sewers or streams. As an immediate precautionary measure, isolate spill or leak area in all directions.
Methods for Cleaning Up: Clean up spills immediately and dispose of waste safely. Recover the product by vacuuming, shoveling or sweeping. Vacuum clean-up is preferred. If sweeping is required use a dust suppressant. Transfer spilled material to a suitable container for disposal. Contact competent authorities after a spill.

6.4. Reference to Other Sections

See Section 8 for exposure controls and personal protection and Section 13 for disposal considerations.

SECTION 7: HANDLING AND STORAGE

7.1. Precautions for Safe Handling

Additional Hazards When Processed: Cutting, crushing or grinding crystalline silica-bearing materials may release respirable crystalline silica, a known carcinogen. Use all appropriate measures of dust control or suppression and Personal Protective.
Precautions for Safe Handling: Obtain special instructions before use. Do not handle until all safety precautions have been read and understood. Wash hands and other exposed areas with mild soap and water before eating, drinking or smoking and when leaving work. Do not get in eyes, on skin, or on clothing. Do not breathe dust.

Hygiene Measures: Handle in accordance with good industrial hygiene and safety procedures.

7.2. Conditions for Safe Storage, Including Any Incompatibilities

Technical Measures: Comply with applicable regulations.

Storage Conditions: Keep bulk and bagged cement dry until used. Stack bagged material in a secure manner to prevent falling. Bagged cement is heavy and poses risks such as sprains and strains to the back, arms, shoulders and legs during lifting and mixing. Handle with care and use appropriate control measures. Engulfment hazard. To prevent burial or suffocation, do not enter a confined space, such as a silo, bin, bulk truck, or other storage container or vessel that stores or contains cement. Cement can buildup or adhere to the walls of a confined space. The cement can release, collapse or fall unexpectedly. . Keep container closed when not in use. Store in a dry, cool place. Keep/Store away from direct sunlight, extremely high or low temperatures and incompatible materials. Store locked up/in a secure area.

Incompatible Materials: Acids, ammonium salts and aluminum metal. Cement dissolves in hydrofluoric acid, producing corrosive silicon tetrafluoride gas. Cement reacts with water to form silicates and calcium hydroxide. Silicates react with powerful oxidizers such as fluorine, boron trifluoride, chlorine trifluoride, manganese trifluoride, and oxygen difluoride.

7.3. Specific End Use(s)

Cement is used as a binder in concrete and mortars that are widely used in construction. Cement is distributed in bags, totes and bulk shipment.

SECTION 8: EXPOSURE CONTROLS/PERSONAL PROTECTION

8.1. Control Parameters

For substances listed in section 3 that are not listed here, there are no established exposure limits from the manufacturer, supplier, importer, or the appropriate advisory agency including: ACGIH (TLV), AIHA (WEEL), NIOSH (REL), OSHA (PEL), or Canadian provincial governments.

Cement, portland, chemicals (65997-15-1)		
USA ACGIH	ACGIH OEL TWA	1 mg/m³ (particulate matter containing no asbestos and <1% crystalline silica, respirable particulate matter)
USA ACGIH	ACGIH chemical category	Not Classifiable as a Human Carcinogen
USA OSHA	OSHA PEL TWA	15 mg/m³ (total dust) 5 mg/m³ (respirable fraction)
USA OSHA	OSHA PEL TWA	50 mppcf (<1% Crystalline silica) (See 29 CFR 1910.1000 TABLE Z-3)
USA NIOSH	NIOSH REL TWA	10 mg/m³ (total dust) 5 mg/m³ (respirable dust)
USA IDLH	IDLH	5000 mg/m³
Alberta	OEL TWA	10 mg/m³
British Columbia	OEL TWA	1 mg/m³ (particulate matter containing no Asbestos and <1% Crystalline silica-respirable particulate)
Manitoba	OEL TWA	1 mg/m³ (particulate matter containing no Asbestos and <1% Crystalline silica, respirable particulate matter-particulate matter, respirable particulate matter)
New Brunswick	OEL TWA	10 mg/m³ (particulate matter containing no Asbestos and <1% Crystalline silica)
Newfoundland & Labrador	OEL TWA	1 mg/m³ (particulate matter containing no Asbestos and <1% Crystalline silica, respirable particulate matter-particulate matter, respirable particulate matter)
Nova Scotia	OEL TWA	1 mg/m³ (particulate matter containing no Asbestos and <1% Crystalline silica, respirable particulate matter-particulate matter, respirable particulate matter)
Nunavut	OEL STEL	20 mg/m³
Nunavut	OEL TWA	10 mg/m³
Northwest Territories	OEL STEL	20 mg/m³
Northwest Territories	OEL TWA	10 mg/m³
Ontario	OEL TWA	1 mg/m³ (particulate matter containing no Asbestos and <1% Crystalline silica-respirable particulate matter)

Prince Edward Island	OEL TWA	1 mg/m³ (particulate matter containing no Asbestos and <1% Crystalline silica, respirable particulate matter-particulate matter, respirable particulate matter)
Québec	VEMP OEL TWA	10 mg/m³ (containing no Asbestos and <1% Crystalline silica-total dust) 5 mg/m³ (containing no Asbestos and <1% Crystalline silica-respirable dust)
Saskatchewan	OEL STEL	20 mg/m³
Saskatchewan	OEL TWA	10 mg/m³
Yukon	OEL STEL	20 mg/m³
Yukon	OEL TWA	30 mppcf 10 mg/m³

Limestone (1317-65-3)		
USA OSHA	OSHA PEL TWA	15 mg/m³ (total dust) 5 mg/m³ (respirable fraction)
USA NIOSH	NIOSH REL TWA	10 mg/m³ (total dust) 5 mg/m³ (respirable dust)
Alberta	OEL TWA	10 mg/m³
British Columbia	OEL STEL	20 mg/m³ (total)
British Columbia	OEL TWA	10 mg/m³ (total dust) 3 mg/m³ (respirable fraction)
New Brunswick	OEL TWA	10 mg/m³ (particulate matter containing no Asbestos and <1% Crystalline silica)
Nunavut	OEL STEL	20 mg/m³
Nunavut	OEL TWA	10 mg/m³
Northwest Territories	OEL STEL	20 mg/m³
Northwest Territories	OEL TWA	10 mg/m³
Québec	VEMP OEL TWA	10 mg/m³ (Limestone, containing no Asbestos and <1% Crystalline silica-total dust)
Saskatchewan	OEL STEL	20 mg/m³
Saskatchewan	OEL TWA	10 mg/m³
Yukon	OEL STEL	20 mg/m³
Yukon	OEL TWA	30 mppcf 10 mg/m³

Kaolin (1332-58-7)		
USA ACGIH	ACGIH OEL TWA	2 mg/m³ (particulate matter containing no asbestos and <1% crystalline silica, respirable particulate matter)
USA ACGIH	ACGIH chemical category	Not Classifiable as a Human Carcinogen
USA OSHA	OSHA PEL TWA	15 mg/m³ (total dust) 5 mg/m³ (respirable fraction)
USA NIOSH	NIOSH REL TWA	10 mg/m³ (total dust) 5 mg/m³ (respirable dust)
Alberta	OEL TWA	2 mg/m³ (respirable)
British Columbia	OEL TWA	2 mg/m³ (particulate matter containing no Asbestos and <1% Crystalline silica-respirable particulate)
Manitoba	OEL TWA	2 mg/m³ (particulate matter containing no Asbestos and <1% Crystalline silica, respirable particulate matter-particulate matter, respirable particulate matter)
New Brunswick	OEL TWA	2 mg/m³ (particulate matter containing no Asbestos and <1% Crystalline silica, respirable fraction)
Newfoundland & Labrador	OEL TWA	2 mg/m³ (particulate matter containing no Asbestos and <1% Crystalline silica, respirable particulate matter-particulate matter, respirable particulate matter)

Nova Scotia	OEL TWA	2 mg/m³ (particulate matter containing no Asbestos and <1% Crystalline silica, respirable particulate matter-particulate matter, respirable particulate matter)
Nunavut	OEL STEL	4 mg/m³ (respirable fraction)
Nunavut	OEL TWA	2 mg/m³ (respirable fraction)
Northwest Territories	OEL STEL	4 mg/m³ (respirable fraction)
Northwest Territories	OEL TWA	2 mg/m³ (respirable fraction)
Ontario	OEL TWA	2 mg/m³ (particulate matter containing no Asbestos and <1% Crystalline silica-respirable particulate matter)
Prince Edward Island	OEL TWA	2 mg/m³ (particulate matter containing no Asbestos and <1% Crystalline silica, respirable particulate matter-particulate matter, respirable particulate matter)
Québec	VEMP OEL TWA	2 mg/m³ (containing no Asbestos and <1% Crystalline silica-respirable dust)
Saskatchewan	OEL STEL	4 mg/m³ (respirable fraction)
Saskatchewan	OEL TWA	2 mg/m³ (respirable fraction)
Yukon	OEL STEL	20 mg/m³
Yukon	OEL TWA	30 mppcf 10 mg/m³

Gypsum (Ca(SO4).2H2O) (13397-24-5)		
USA ACGIH	ACGIH OEL TWA	10 mg/m³ (inhalable particulate matter (Calcium sulfate)
USA OSHA	OSHA PEL TWA	15 mg/m³ (total dust) 5 mg/m³ (respirable fraction)
USA NIOSH	NIOSH REL TWA	10 mg/m³ (total dust) 5 mg/m³ (respirable dust)
Alberta	OEL TWA	10 mg/m³ (Calcium sulphate)
British Columbia	OEL STEL	20 mg/m³ (total)
British Columbia	OEL TWA	10 mg/m³ (total dust) 3 mg/m³ (respirable fraction) 10 mg/m³ (regulated under Calcium sulfate-inhalable)
Manitoba	OEL TWA	10 mg/m³ (inhalable particulate matter (Calcium sulfate)
Newfoundland & Labrador	OEL TWA	10 mg/m³ (inhalable particulate matter (Calcium sulfate)
Nova Scotia	OEL TWA	10 mg/m³ (inhalable particulate matter (Calcium sulfate)
Ontario	OEL TWA	10 mg/m³ (inhalable particulate matter (Calcium sulfate)
Prince Edward Island	OEL TWA	10 mg/m³ (inhalable particulate matter (Calcium sulfate)
Québec	VEMP OEL TWA	10 mg/m³ (containing no Asbestos and <1% Crystalline silica-inhalable dust (Calcium sulfate)
Saskatchewan	OEL STEL	20 mg/m³
Saskatchewan	OEL TWA	10 mg/m³
Yukon	OEL STEL	20 mg/m³
Yukon	OEL TWA	30 mppcf 10 mg/m³

Fumes, silica (69012-64-2)		
British Columbia	OEL TWA	4 mg/m³ (total) 1.5 mg/m³ (respirable)
New Brunswick	OEL TWA	2 mg/m³ (respirable fraction)
Nunavut	OEL TWA	2 mg/m³ (respirable fraction (Silica amorphous)
Northwest Territories	OEL TWA	2 mg/m³ (respirable fraction (Silica amorphous)
Ontario	OEL TWA	2 mg/m³ (respirable fraction (Silica fume)
Québec	VEMP OEL TWA	2 mg/m³ (containing no Asbestos and <1% Crystalline silica-respirable dust)
Saskatchewan	OEL TWA	2 mg/m³ (respirable fraction (Silica amorphous)

Quartz (14808-60-7)		
USA ACGIH	ACGIH OEL TWA	0.025 mg/m³ (respirable particulate matter)
USA ACGIH	ACGIH chemical category	A2 - Suspected Human Carcinogen
USA OSHA	OSHA PEL TWA	50 µg/m³ (Respirable crystalline silica)
USA OSHA	OSHA PEL TWA	(250)/(%SiO_2+5) mppcf TWA (respirable fraction) (10)/(%SiO_2+2) mg/m³ TWA (respirable fraction) (For any operations or sectors for which the respirable crystalline silica standard, 1910.1053, is stayed or otherwise not in effect, See 20 CFR 1910.1000 TABLE Z-3)
USA NIOSH	NIOSH REL TWA	0.05 mg/m³ (respirable dust)
USA IDLH	IDLH	50 mg/m³ (respirable dust)
Alberta	OEL TWA	0.025 mg/m³ (respirable particulate)
British Columbia	OEL TWA	0.025 mg/m³ (respirable)
Manitoba	OEL TWA	0.025 mg/m³ (respirable particulate matter)
New Brunswick	OEL TWA	0.1 mg/m³ (respirable fraction)
Newfoundland & Labrador	OEL TWA	0.025 mg/m³ (respirable particulate matter)
Nova Scotia	OEL TWA	0.025 mg/m³ (respirable particulate matter)
Nunavut	OEL TWA	0.05 mg/m³ (respirable fraction (Silica - crystalline)
Northwest Territories	OEL TWA	0.05 mg/m³ (respirable fraction (Silica - crystalline)
Ontario	OEL TWA	0.1 mg/m³ (designated substances regulation-respirable fraction (Silica, crystalline)
Prince Edward Island	OEL TWA	0.025 mg/m³ (respirable particulate matter)
Québec	VEMP OEL TWA	0.1 mg/m³ (respirable dust)
Saskatchewan	OEL TWA	0.05 mg/m³ (Trydimite removed-respirable fraction (Silica - crystalline (Trydimite removed))
Yukon	OEL TWA	300 particle/mL (Silica - Quartz, crystalline)

8.2. Exposure Controls

Appropriate Engineering Controls: Emergency eye wash fountains and safety showers should be available in the immediate vicinity of any potential exposure. Ensure adequate ventilation, especially in confined areas. Ensure all national/local regulations are observed.

Personal Protective Equipment: Gloves. Protective clothing. Protective goggles. Face shield. Insufficient ventilation: wear respiratory protection.



Materials for Protective Clothing: Chemically resistant materials and fabrics.

Hand Protection: Wear protective gloves.

Eye and Face Protection: Chemical safety goggles.

Skin and Body Protection: Wear suitable protective clothing.

Respiratory Protection: If exposure limits are exceeded or irritation is experienced, approved respiratory protection should be worn. In case of inadequate ventilation, oxygen deficient atmosphere, or where exposure levels are not known wear approved respiratory protection.

Other Information: When using, do not eat, drink or smoke.

SECTION 9: PHYSICAL AND CHEMICAL PROPERTIES

9.1. Information on Basic Physical and Chemical Properties

Physical State	:	Solid
Appearance	:	Gray or white powder
Odor	:	Odorless
Odor Threshold	:	Not available
pH	:	12 – 13
Evaporation Rate	:	Not available

Melting Point	:	Not available
Freezing Point	:	Not available
Boiling Point	:	> 1000 °C (1832 °F)
Flash Point	:	Not available
Auto-ignition Temperature	:	Not available
Decomposition Temperature	:	Not available
Flammability (solid, gas)	:	Not available
Lower Flammable Limit	:	Not available
Upper Flammable Limit	:	Not available
Vapor Pressure	:	Not available
Relative Vapor Density at 20°C	:	Not available
Relative Density	:	Not available
Specific Gravity	:	3.0 - 3.2 (Water = 1)
Solubility	:	Water: 0.1 – 1 % (sightly soluble)
Partition Coefficient: N-Octanol/Water	:	Not available
Viscosity	:	Not available

SECTION 10: STABILITY AND REACTIVITY

10.1. Reactivity: Hazardous reactions will not occur under normal conditions.

10.2. Chemical Stability: Stable under recommended handling and storage conditions (see section 7).

10.3. Possibility of Hazardous Reactions: Hazardous polymerization will not occur.

10.4. Conditions to Avoid: Direct sunlight, extremely high or low temperatures, and incompatible materials.

10.5. Incompatible Materials: Acids, ammonium salts and aluminum metal. Cement dissolves in hydrofluoric acid, producing corrosive silicon tetrafluoride gas. Cement reacts with water to form silicates and calcium hydroxide. Silicates react with powerful oxidizers such as fluorine, boron trifluoride, chlorine trifluoride, manganese trifluoride, and oxygen difluoride.

10.6. Hazardous Decomposition Products: Thermal decomposition may produce: Calcium oxides. Silicon oxides. sulfur oxides.

SECTION 11: TOXICOLOGICAL INFORMATION

11.1. Information on Toxicological Effects - Product

Acute Toxicity (Oral): Not classified

Acute Toxicity (Dermal): Not classified

Acute Toxicity (Inhalation): Not classified

LD50 and LC50 Data: Not available

Skin Corrosion/Irritation: Causes skin irritation.

pH: 12 – 13

Eye Damage/Irritation: Causes serious eye damage.

pH: 12 – 13

Respiratory or Skin Sensitization: May cause an allergic skin reaction.

Germ Cell Mutagenicity: Not classified

Carcinogenicity: May cause cancer (Inhalation).

Specific Target Organ Toxicity (Repeated Exposure): Causes damage to organs (lung/respiratory system) through prolonged or repeated exposure (Inhalation).

Reproductive Toxicity: Not classified

Specific Target Organ Toxicity (Single Exposure): May cause respiratory irritation.

Aspiration Hazard: Not classified

Symptoms/Injuries After Inhalation: Irritation of the respiratory tract and the other mucous membranes. Some studies show that exposure to respirable crystalline silica (without silicosis) or that the disease silicosis may be associated with the increased incidence of several autoimmune disorders such as scleroderma (thickening of the skin), systemic lupus erythematosus, rheumatoid arthritis and diseases affecting the kidneys. Silicosis increases the risk of tuberculosis. Some studies show an increased incidence of chronic kidney disease and end-stage renal disease in workers exposed to respirable crystalline silica.

Symptoms/Injuries After Skin Contact: Redness, pain, swelling, itching, burning, dryness, and dermatitis. May cause an allergic skin reaction. May cause skin to become dry or cracked.

Symptoms/Injuries After Eye Contact: Causes permanent damage to the cornea, iris, or conjunctiva. Airborne dust may cause immediate or delayed irritation or inflammation. Eye contact with large amounts of dry powder or with wet cement can cause

moderate eye irritation, chemical burns and blindness. Eye exposures require immediate first aid and medical attention to prevent significant damage to the eye.

Symptoms/Injuries After Ingestion: Ingestion may cause adverse effects.

Chronic Symptoms: Skin sensitization. Long term exposure to respirable crystalline silica results in a significant risk of developing silicosis and other non-malignant respiratory disease, lung cancer, kidney effects, and immune system effects.

11.2. Information on Toxicological Effects - Ingredient(s)

LD50 and LC50 Data:

Slags, ferrous metal, blast furnace (65996-69-2)	
LD50 Oral Rat	> 2000 mg/kg
LD50 Dermal Rat	> 4000 mg/kg
LC50 Inhalation Rat	> 230.1 mg/m³ (Exposure Time: 6 h; Species: Wistar)

Ashes, residues (68131-74-8)	
LD50 Oral Rat	> 2000 mg/kg

Kaolin (1332-58-7)	
LD50 Oral Rat	> 5000 mg/kg
LD50 Dermal Rat	> 5000 mg/kg
LD50 Dermal Rabbit	> 5000 mg/kg

Quartz (14808-60-7)	
LD50 Oral Rat	> 5000 mg/kg
LD50 Dermal Rat	> 5000 mg/kg

Flue dust, portland cement (68475-76-3)	
LD50 Dermal Rat	≥ 2000 mg/kg
LC50 Inhalation Rat	> 6.04 mg/l/4h

Quartz (14808-60-7)	
IARC Group	1
National Toxicology Program (NTP) Status	Known Human Carcinogens.
OSHA Hazard Communication Carcinogen List	In OSHA Hazard Communication Carcinogen list.

SECTION 12: ECOLOGICAL INFORMATION

12.1. Toxicity

Ecology - General: Not classified.

Fumes, silica (69012-64-2)	
LC50 Fish	> 100 mg/l (Exposure time: 96 h - Species: Danio rerio [semi-static])

12.2. Persistence and Degradability

Blended Cement	
Persistence and Degradability	Not established.

12.3. Bioaccumulative Potential

Blended Cement	
Bioaccumulative Potential	Not established.

12.4. Mobility in Soil

Not available

12.5. Other Adverse Effects

Other Information: Avoid release to the environment.

SECTION 13: DISPOSAL CONSIDERATIONS

13.1. Waste treatment methods

Waste Disposal Recommendations: Dispose of contents/container in accordance with local, regional, national, and international regulations

Additional Information: Container may remain hazardous when empty. Continue to observe all precautions.

Ecology - Waste Materials: Avoid release to the environment.

SECTION 14: TRANSPORT INFORMATION

The shipping description(s) stated herein were prepared in accordance with certain assumptions at the time the SDS was authored, and can vary based on a number of variables that may or may not have been known at the time the SDS was issued.

14.1. In Accordance with DOT Not regulated for transport

14.2. In Accordance with IMDG Not regulated for transport

14.3. In Accordance with IATA Not regulated for transport

14.4. In Accordance with TDG Not regulated for transport

SECTION 15: REGULATORY INFORMATION

15.1. US Federal Regulations

Blended Cement	
SARA Section 311/312 Hazard Classes	Health hazard - Serious eye damage or eye irritation Health hazard - Specific target organ toxicity (single or repeated exposure) Health hazard - Skin corrosion or Irritation Health hazard - Carcinogenicity Health hazard - Respiratory or skin sensitization

Cement, portland, chemicals (65997-15-1)

Listed on the United States TSCA (Toxic Substances Control Act) inventory

Slags, ferrous metal, blast furnace (65996-69-2)

Listed on the United States TSCA (Toxic Substances Control Act) inventory

Ashes, residues (68131-74-8)

Listed on the United States TSCA (Toxic Substances Control Act) inventory

Limestone (1317-65-3)

Listed on the United States TSCA (Toxic Substances Control Act) inventory

Kaolin (1332-58-7)

Listed on the United States TSCA (Toxic Substances Control Act) inventory

Fumes, silica (69012-64-2)

Listed on the United States TSCA (Toxic Substances Control Act) inventory

Quartz (14808-60-7)

Listed on the United States TSCA (Toxic Substances Control Act) inventory

Flue dust, portland cement (68475-76-3)

Listed on the United States TSCA (Toxic Substances Control Act) inventory

15.2. US State Regulations

California Proposition 65

⚠ **WARNING:** This product can expose you to Quartz, which is known to the State of California to cause cancer. For more information go to www.P65Warnings.ca.gov.

Chemical Name (CAS No.)	Carcinogenicity	Developmental Toxicity	Female Reproductive Toxicity	Male Reproductive Toxicity
Quartz (14808-60-7)	X			

Cement, portland, chemicals (65997-15-1)

U.S. - New Jersey - Right to Know Hazardous Substance List
U.S. - Pennsylvania - RTK (Right to Know) List
U.S. - Massachusetts - Right To Know List

Limestone (1317-65-3)

U.S. - New Jersey - Right to Know Hazardous Substance List
U.S. - Pennsylvania - RTK (Right to Know) List
U.S. - Massachusetts - Right To Know List

Kaolin (1332-58-7)

U.S. - New Jersey - Right to Know Hazardous Substance List
U.S. - Pennsylvania - RTK (Right to Know) List
U.S. - Massachusetts - Right To Know List

Gypsum (Ca(SO4).2H2O) (13397-24-5)

U.S. - New Jersey - Right to Know Hazardous Substance List
U.S. - Pennsylvania - RTK (Right to Know) List

Fumes, silica (69012-64-2)
U.S. - New Jersey - Right to Know Hazardous Substance List
U.S. - Massachusetts - Right To Know List

Quartz (14808-60-7)
U.S. - New Jersey - Right to Know Hazardous Substance List
U.S. - Pennsylvania - RTK (Right to Know) List
U.S. - Massachusetts - Right To Know List

15.3. Canadian Regulations

Cement, portland, chemicals (65997-15-1)
Listed on the Canadian DSL (Domestic Substances List)

Slags, ferrous metal, blast furnace (65996-69-2)
Listed on the Canadian DSL (Domestic Substances List)

Ashes, residues (68131-74-8)
Listed on the Canadian DSL (Domestic Substances List)

Limestone (1317-65-3)
Listed on the Canadian NDSL (Non-Domestic Substances List)

Kaolin (1332-58-7)
Listed on the Canadian DSL (Domestic Substances List)

Gypsum (Ca(SO4).2H2O) (13397-24-5)
Listed on the Canadian DSL (Domestic Substances List)

Fumes, silica (69012-64-2)
Listed on the Canadian DSL (Domestic Substances List)

Quartz (14808-60-7)
Listed on the Canadian DSL (Domestic Substances List)

Flue dust, portland cement (68475-76-3)
Listed on the Canadian DSL (Domestic Substances List)

SECTION 16: OTHER INFORMATION, INCLUDING DATE OF PREPARATION OR LAST REVISION

Date of Preparation or Latest Revision : 03/12/2022

Other Information : This document has been prepared in accordance with the SDS requirements of the OSHA Hazard Communication Standard 29 CFR 1910.1200 and Canada's Hazardous Products Regulations (HPR) SOR/2015-17.

GHS Full Text Phrases:

Carc. 1A	Carcinogenicity Category 1A
Eye Dam. 1	Serious eye damage/eye irritation Category 1
Skin Irrit. 2	Skin corrosion/irritation Category 2
Skin Sens. 1	Skin sensitization, Category 1
STOT RE 1	Specific target organ toxicity (repeated exposure) Category 1
STOT SE 3	Specific target organ toxicity (single exposure) Category 3, Respiratory tract irritation
H315	Causes skin irritation
H317	May cause an allergic skin reaction
H318	Causes serious eye damage
H335	May cause respiratory irritation
H350	May cause cancer
H372	Causes damage to organs through prolonged or repeated exposure

Indication of Changes

Section	Change	Date Changed	Version
1	Modified responsible party information, logo & emergency telephone number	03/12/2022	3.1

Holcim US believes the information contained herein is accurate; however, Holcim US makes no guarantees with respect to such accuracy and assumes no liability in connection with the use of the information contained herein which is not intended to be and should not be construed as legal advice or as insuring compliance with any federal, state or local laws or regulations. Any party using this product should review all such laws, rules, or regulations prior to use, including but not limited to US and Canada Federal, Provincial and State regulations.

NO WARRANTY IS MADE, EXPRESS OR IMPLIED, OF MERCHANTABILITY, FITNESS FOR A PARTICULAR PURPOSE, OR OTHERWISE.

NA GHS SDS 2015 (Can, US)

HOLCIM

Certified to NSF/ANSI/CAN 61 & NSF/ANSI 372

Brand: NewCem®
Material: Slag Cement
Type: Grade 120

Material Certification Report

Test Period: 01-Sep-2023 to 30-Sep-2023
Lot Number: Multiple Lots

Certification

This cement meets the specifications of ASTM C989 and AASHTO M 302 for Grade 120 slag cement.

General Information

Supplier: Holcim (US) Inc.
Address: 8700 West Bryn Mawr Ave
Chicago, IL 60631

Source Location: **Sparrows Point Plant**
2001 Wharf Road
Baltimore, MD 21219

Contact: Brian Borowski (630) 561-1198

The following is based on average test data during the test period. The data is typical of product shipped from this source; individual shipments may vary.

Test Data on ASTM Standard Requirements

Chemical

Item	Limit [1]	Result
Sulfide Sulfur (S) (%)	2.5 max	1.1
Sulfate Sulfur (as SO_3) [2] (%)	-	0.0
Aluminum Oxide (as Al_2O_3) (%)	-	11.4
Chloride (Cl) (%)	-	0.007
Equivalent Alkalies (%)	-	0.60

Physical

Item	Limit [1]	Result
45 µm (No. 325) Sieve (% retained)	20 max	1.4
Blaine Fineness (m²/kg)	-	691
Air Content (%)	12 max	3.5
Slag Activity Index (%)		
Avg 7 Day Index	-	104
Avg 28 Day Index(previous month's data)	115 min	130
Compressive Strength MPa (psi)		
Slag + Reference Cement		
7 Day	-	33.7 (4890)
28 Day (previous month's data)	-	50.7 (7360)

Test Data on Reference Cement

Chemical

Item	Limit [1]	Result
Equivalent Alkalies (%)	0.60 - 0.90	0.80

Physical

Item	Limit [1]	Result
7 Day	-	32.5 (4720)
28 Day (previous month's data)	5000 min	39.2 (5680)

Notes (*1-5)

1 - Dashes in the limits columns means Not Applicable
2 - If calcium sulfate is added to slag cement, measure in accordance with Test Method C1038/C1038M. Slag cement with added calcium sulfate will not develop expansion exceeding 0.020% at 14 days.
3 - Information on Reference Cement test data available upon request.
4 - Specific Gravity: 2.92
5 - This data may have been reported on previous Material Certification Reports. It is typical of the cement being currently shipped.

Date Issued: 10/16/2023

Brian Borowski
Quality Manager, US MPC

HOLCIM

NSF Certified to NSF/ANSI/CAN 61 & NSF/ANSI 372

Brand: OneCem®
Material: Blended Cement
Type: IL (13)

Material Certification Report

Test Period: 01-Aug-2023 to 31-Aug-2023
Date Issued: 07-Sep-2023

Certification

This cement meets the specifications of ASTM C595 and AASHTO M 240 for Type IL cement.

General Information

Supplier:	Holcim (US) Inc.	Source Location:	Whitehall Plant Silo: B-1, B-2, B-4, B-5, B-12
Address:	8700 West Bryn Mawr Ave Chicago, IL 60631		5160 Main St Whitehall, PA 18052
Contact:		Contact:	Jason Rauch / (610) 261-3447

The following is based on average test data during the test period. The data is typical of product shipped from this source; individual shipments may vary.

Test Data on ASTM Standard Requirements

Chemical			Physical		
Item	**Limit [1]**	**Result**	**Item**	**Limit [1]**	**Result**
Sulfate as SO3 (%) [2]	3.0 max	4.2	+45 um (No. 325) Sieve (%)	-	1.0
Loss on Ignition (%)	10.0 max	5.8	Blaine Fineness (m^2/kg)	-	453
			Density (g/cm^3) (Specific Gravity)	-	3.10
$CaCO_3$ in Limestone (%)	70.0 min	83.9	Initial Vicat (minutes)	45-420	116
Equivalent Alkalies (%)	-	1.10	Air Content (%)	12 max	7
			Compressive Strength MPa (psi)		
			3 day	13.0 (1890) min	30.5 (4420)
			7 day	20.0 (2900) min	35.5 (5150)
			28 day (previous month's data)	25.0 (3630) min	40.6 (5890)
			Mortar Bar Expansion (%) (C1038)	0.020 max	0.003

Test Data on ASTM Optional Requirements

Chemical			Physical		
Item	**Limit [1]**	**Result**	**Item**	**Limit [1]**	**Result**
			Autoclave (%) (C151)	-0.20-0.80	0.01

Notes (*1-9)

[1] Dashes in the Limit/Result columns mean Not Applicable
[2] It is permissible to exceed the specification limit provided that ASTM C1038 Mortar Bar Expansion does not exceed 0.020% at 14 days.
[3] This data may have been reported on previous mill certificates. It is typical of the cement being currently shipped.
Limestone (%) (ASTM) 13.0%

Printed: 9/7/2023 1:42:37 PM
Version: 180412



Jason Rauch,
Quality Manager

Slag

Safety Data Sheet

According To Federal Register / Vol. 77, No. 58 / Monday, March 26, 2012 / Rules And Regulations And According To The Hazardous Products Regulation (February 11, 2015).

Revision Date: 03/12/2022 Date of Issue: 04/14/2015 Supersedes Date: 06/14/2021 Version: 4.1

SECTION 1: IDENTIFICATION

1.1. Product Identifier

Product Form: Substance

Product Name: Slag

Synonyms: Air Cooled Slag, Blast Furnace Slag, Granulated blast furnace slag (GBFS), Granulated Slag, Ground Granulated Blast Furnace Slag (GGBFS), Hydraulic Slag Cement, Lafarge Slag, Litex™ Lightweight Aggregate, Metallic Slag, NewCem®, Pelletized Slag, PROCEM®, Slag Cement, True Lite Lightweight Aggregate™, Vitrex™ Pelletized Slag

Note: This SDS covers many types of slag. Individual composition of hazardous constituents will vary between slag types.

1.2. Intended Use of the Product

Ground slag is used as a supplementary cementitious material for cement, concrete and concrete products. It is also used in soil stabilization and as filler in asphalt and other products that are widely used in construction. Pelletized slag, when appropriately graded, can be used as a lightweight aggregate in concrete mixtures and in other applications suitable for lightweight aggregate.

1.3. Name, Address, and Telephone of the Responsible Party

Company

Holcim US

8700 West Bryn Mawr Avenue, Suite 300

Chicago, IL 60631

Information: (888) 646-5246 (9am to 5pm CST)

Email: us-sds-Inquiries@holcim.com

Website: holcim.us

1.4. Emergency Telephone Number

Emergency Number : ChemTel LLC

1-800-255-3924 (US and Canada)

SECTION 2: HAZARDS IDENTIFICATION

2.1. Classification of the Substance or Mixture

GHS-US/CA Classification

Skin Irrit. 2	H315
Eye Dam. 1	H318
Carc. 1A	H350
STOT SE 3	H335
Aquatic Acute 3	H402
Aquatic Chronic 3	H412

Full text of hazard classes and H-statements : see section 16

2.2. Label Elements

GHS-US/CA Labeling

Hazard Pictograms (GHS-US/CA) :



GHS05 GHS07 GHS08

Signal Word (GHS-US/CA) : Danger

Hazard Statements (GHS-US/CA) : H315 - Causes skin irritation.
H318 - Causes serious eye damage.
H335 - May cause respiratory irritation.
H350 - May cause cancer (Inhalation).
H402 - Harmful to aquatic life.
H412 - Harmful to aquatic life with long lasting effects.

Precautionary Statements (GHS-US/CA) : P201 - Obtain special instructions before use.
P202 - Do not handle until all safety precautions have been read and understood.

P261 - Avoid breathing dust.
P264 - Wash hands, forearms, and other exposed areas thoroughly after handling.
P271 - Use only outdoors or in a well-ventilated area.
P273 - Avoid release to the environment.
P280 - Wear protective gloves, protective clothing, and eye protection.
P302+P352 - IF ON SKIN: Wash with plenty of water.
P304+P340 - IF INHALED: Remove person to fresh air and keep comfortable for breathing.
P305+P351+P338 - IF IN EYES: Rinse cautiously with water for several minutes. Remove contact lenses, if present and easy to do. Continue rinsing.
P308+P313 - If exposed or concerned: Get medical advice/attention.
P310 - Immediately call a POISON CENTER or doctor.
P321 - Specific treatment (see section 4 on this SDS).
P332+P313 - If skin irritation occurs: Get medical advice/attention.
P362+P364 - Take off contaminated clothing and wash it before reuse.
P403+P233 - Store in a well-ventilated place. Keep container tightly closed.
P405 - Store locked up.
P501 - Dispose of contents/container in accordance with local, regional, national, territorial, provincial, and international regulations.

2.3. Other Hazards

Repeated or prolonged exposure to respirable (airborne) crystalline silica dust will cause lung damage in the form of silicosis. Symptoms will include progressively more difficult breathing, cough, fever, and weight loss. Exposure may aggravate pre-existing eye, skin, or respiratory conditions.

2.4. Unknown Acute Toxicity (GHS-US/CA)

No data available

SECTION 3: COMPOSITION/INFORMATION ON INGREDIENTS

3.1. Substance

Name	Synonyms	Product Identifier	% *	GHS Ingredient Classification
Slags, ferrous metal, blast furnace	Slags, ferrous metal, blast furnace (The fused substance formed by the action of a flux upon the gangue of the iron-bearing materials charged to a blast furnace and upon the oxidized impurities in the iron produced. Depending upon the particular blast furnace operation, the slag is composed primarily of sulfur and oxides of aluminum, calcium, magnesium, and silicon.) / Slags (ferrous metal) blast furnace	(CAS-No.) 65996-69-2	100	Not classified
Contains:				
Calcium oxide	Lime / Quicklime / Quicklime (CaO) / Calcium oxide (CaO) / Lime (calcium oxide)	(CAS-No.) 1305-78-8	30 – 50	Skin Irrit. 2, H315 Eye Dam. 1, H318 STOT SE 3, H335 Aquatic Acute 3, H402 Aquatic Chronic 3, H412
Magnesium oxide (MgO)	Calcined magnesite / Magnesium oxide / MAGNESIUM OXIDE / Magnesia	(CAS-No.) 1309-48-4	< 20	Not classified
Quartz	Quartz (SiO2) / Silica, crystalline, quartz / Crystalline silica, quartz / .alpha.-Quartz / Silica, crystalline, .alpha.-quartz / Crystalline silica in the form of quartz / Quartz, silica / Quartz (respirable fraction) / Silica dust / Silica, crystalline-.alpha.quartz / Silica, quartz / Silica, .alpha.-quartz / Silicon dioxide / Silica, crystalline / Quartz (crystalline silica) / Silica dust, crystalline / QUARTZ POWDER / Silica, crystalline (quartz)	(CAS-No.) 14808-60-7	< 1	Carc. 1A, H350 STOT SE 3, H335 STOT RE 1, H372

Full text of H-phrases: see section 16

Slag is a nonmetallic byproduct from the production of iron. Trace amounts of chemicals may be detected during chemical analysis. For example, slag may contain trace amounts of manganese oxide, titanium oxide, chromium compounds, sulfur compounds, and other trace compounds.

*Percentages are listed in weight by weight percentage (w/w%) for liquid and solid ingredients. Gas ingredients are listed in volume by volume percentage (v/v%).

3.2. Mixture

Not applicable

SECTION 4: FIRST AID MEASURES

4.1. Description of First-aid Measures

General: Never give anything by mouth to an unconscious person. If you feel unwell, seek medical advice (show the label where possible).

Inhalation: When symptoms occur: go into open air and ventilate suspected area. Obtain medical attention if breathing difficulty persists.

Skin Contact: Remove contaminated clothing. Immediately drench affected area with water for at least 15 minutes. If exposed or concerned: Get medical advice/attention.

Eye Contact: Immediately rinse with water for at least 30 minutes. Remove contact lenses, if present and easy to do. Continue rinsing. Get immediate medical advice/attention.

Ingestion: Rinse mouth. Do NOT induce vomiting. Obtain medical attention.

4.2. Most Important Symptoms and Effects Both Acute and Delayed

General: Causes serious eye damage. May cause respiratory irritation. Causes skin irritation. May cause cancer by inhalation.

Inhalation: Irritation of the respiratory tract and the other mucous membranes. Some studies show that exposure to respirable crystalline silica (without silicosis) or that the disease silicosis may be associated with the increased incidence of several autoimmune disorders such as scleroderma (thickening of the skin), systemic lupus erythematosus, rheumatoid arthritis and diseases affecting the kidneys. Silicosis increases the risk of tuberculosis. Some studies show an increased incidence of chronic kidney disease and end-stage renal disease in workers exposed to respirable crystalline silica.

Skin Contact: Slag may cause dry skin, discomfort, irritation, and dermatitis. Slag is capable of causing dermatitis by irritation and allergy. Skin affected by dermatitis may include symptoms such as, redness, itching, rash, scaling, and cracking. Irritant dermatitis is caused by the physical properties of slag including moisture and abrasion. Allergic contact dermatitis is caused by sensitization to hexavalent chromium (chromate) present in slag. The reaction can range from a mild rash to severe skin ulcers. Persons already sensitized may react to the first contact with slag. Others may develop allergic dermatitis after years of repeated contact with slag.

Eye Contact: Airborne dust may cause immediate or delayed irritation or inflammation. Eye contact with large amounts of dry powder or with wet slag can cause moderate eye irritation. Eye exposures require immediate first aid to prevent significant damage to the eye.

Ingestion: Ingestion may cause adverse effects.

Chronic Symptoms: Long term exposure to respirable crystalline silica results in a significant risk of developing silicosis and other non-malignant respiratory disease, lung cancer, kidney effects, and immune system effects.

4.3. Indication of Any Immediate Medical Attention and Special Treatment Needed

If exposed or concerned, get medical advice and attention. If medical advice is needed, have product container or label at hand.

SECTION 5: FIRE-FIGHTING MEASURES

5.1. Extinguishing Media

Suitable Extinguishing Media: Use extinguishing media appropriate for surrounding fire.

Unsuitable Extinguishing Media: Do not use a heavy water stream. Use of heavy stream of water may spread fire.

5.2. Special Hazards Arising From the Substance or Mixture

Fire Hazard: Not flammable.

Explosion Hazard: Product is not explosive.

Reactivity: Hazardous reactions will not occur under normal conditions.

5.3. Advice for Firefighters

Precautionary Measures Fire: Exercise caution when fighting any chemical fire.

Firefighting Instructions: Do not get water inside containers. Do not apply water stream directly at source of leak. Use water spray or fog for cooling exposed containers.

Protection During Firefighting: Do not enter fire area without proper protective equipment, including respiratory protection.

Hazardous Combustion Products: Calcium oxides. Metal oxides. Silicon oxides.

Other Information: Do not allow run-off from fire fighting to enter drains or water courses.

5.4. Reference to Other Sections

Refer to Section 9 for flammability properties.

SECTION 6: ACCIDENTAL RELEASE MEASURES

6.1. Personal Precautions, Protective Equipment and Emergency Procedures

General Measures: Do not handle until all safety precautions have been read and understood. Do not breathe dust. Do not get in eyes, on skin, or on clothing.

6.1.1. For Non-Emergency Personnel

Protective Equipment: Use appropriate personal protective equipment (PPE).

Emergency Procedures: Evacuate unnecessary personnel.

6.1.2. For Emergency Personnel

Protective Equipment: Equip cleanup crew with proper protection.

Emergency Procedures: Upon arrival at the scene, a first responder is expected to recognize the presence of dangerous goods, protect oneself and the public, secure the area, and call for the assistance of trained personnel as soon as conditions permit. Ventilate area.

6.2. Environmental Precautions

Avoid release to the environment.

6.3. Methods and Materials for Containment and Cleaning Up

For Containment: Contain solid spills with appropriate barriers and prevent migration and entry into sewers or streams.

Methods for Cleaning Up: Clean up spills immediately and dispose of waste safely. Avoid generation of dust during clean-up of spills. Vacuum clean-up is preferred. If sweeping is required use a dust suppressant. Transfer spilled material to a suitable container for disposal. Contact competent authorities after a spill.

6.4. Reference to Other Sections

See Section 8, Exposure Controls and Personal Protection. See Section 8 for exposure controls and personal protection and Section 13 for disposal considerations.

SECTION 7: HANDLING AND STORAGE

7.1. Precautions for Safe Handling

Additional Hazards When Processed: Cutting, crushing or grinding crystalline silica-bearing materials may release respirable crystalline silica, a known carcinogen. Use all appropriate measures of dust control or suppression and Personal Protective.

Precautions for Safe Handling: Obtain special instructions before use. Do not handle until all safety precautions have been read and understood. Do not breathe dust. Do not get in eyes, on skin, or on clothing. Wash hands and other exposed areas with mild soap and water before eating, drinking or smoking and when leaving work.

Hygiene Measures: Handle in accordance with good industrial hygiene and safety procedures.

7.2. Conditions for Safe Storage, Including Any Incompatibilities

Technical Measures: Comply with applicable regulations.

Storage Conditions: Store in a dry, cool and well-ventilated place. Keep container closed when not in use. Keep/Store away from Incompatible materials. Store locked up/in a secure area.

Incompatible Materials: Dissolves in hydrofluoric acid, producing corrosive silicon tetrafluoride gas. Silicates react with powerful oxidizers such as fluorine, boron trifluoride, chlorine trifluoride, manganese trifluoride, and oxygen difluoride.

Storage Temperature: Unlimited

7.3. Specific End Use(s)

Ground slag is used as a supplementary cementitious material for cement, concrete and concrete products. It is also used in soil stabilization and as filler in asphalt and other products that are widely used in construction. Pelletized slag, when appropriately graded, can be used as a lightweight aggregate in concrete mixtures and in other applications suitable for lightweight aggregate.

SECTION 8: EXPOSURE CONTROLS/PERSONAL PROTECTION

8.1. Control Parameters

For substances listed in section 3 that are not listed here, there are no established exposure limits from the manufacturer, supplier, importer, or the appropriate advisory agency including: ACGIH (TLV), AIHA (WEEL), NIOSH (REL), OSHA (PEL), or Canadian provincial governments.

Quartz (14808-60-7)		
USA ACGIH	ACGIH OEL TWA	0.025 mg/m³ (respirable particulate matter)
USA ACGIH	ACGIH chemical category	A2 - Suspected Human Carcinogen
USA OSHA	OSHA PEL TWA	50 µg/m³ (Respirable crystalline silica)

USA OSHA	OSHA PEL TWA	(250)/(%SiO_2+5) mppcf TWA (respirable fraction) (10)/(%SiO_2+2) mg/m³ TWA (respirable fraction) (For any operations or sectors for which the respirable crystalline silica standard, 1910.1053, is stayed or otherwise not in effect, See 20 CFR 1910.1000 TABLE Z-3)
USA NIOSH	NIOSH REL TWA	0.05 mg/m³ (respirable dust)
USA IDLH	IDLH	50 mg/m³ (respirable dust)
Alberta	OEL TWA	0.025 mg/m³ (respirable particulate)
British Columbia	OEL TWA	0.025 mg/m³ (respirable)
Manitoba	OEL TWA	0.025 mg/m³ (respirable particulate matter)
New Brunswick	OEL TWA	0.1 mg/m³ (respirable fraction)
Newfoundland & Labrador	OEL TWA	0.025 mg/m³ (respirable particulate matter)
Nova Scotia	OEL TWA	0.025 mg/m³ (respirable particulate matter)
Nunavut	OEL TWA	0.05 mg/m³ (respirable fraction (Silica - crystalline)
Northwest Territories	OEL TWA	0.05 mg/m³ (respirable fraction (Silica - crystalline)
Ontario	OEL TWA	0.1 mg/m³ (designated substances regulation-respirable fraction (Silica, crystalline)
Prince Edward Island	OEL TWA	0.025 mg/m³ (respirable particulate matter)
Québec	VEMP OEL TWA	0.1 mg/m³ (respirable dust)
Saskatchewan	OEL TWA	0.05 mg/m³ (respirable fraction (Silica - crystalline (Trydimite removed))
Yukon	OEL TWA	300 particle/mL (Silica - Quartz, crystalline)

Calcium oxide (1305-78-8)		
USA ACGIH	ACGIH OEL TWA	2 mg/m³
USA OSHA	OSHA PEL TWA	5 mg/m³
USA NIOSH	NIOSH REL TWA	2 mg/m³
USA IDLH	IDLH	25 mg/m³
Alberta	OEL TWA	2 mg/m³
British Columbia	OEL TWA	2 mg/m³
Manitoba	OEL TWA	2 mg/m³
New Brunswick	OEL TWA	2 mg/m³
Newfoundland & Labrador	OEL TWA	2 mg/m³
Nova Scotia	OEL TWA	2 mg/m³
Nunavut	OEL STEL	4 mg/m³
Nunavut	OEL TWA	2 mg/m³
Northwest Territories	OEL STEL	4 mg/m³
Northwest Territories	OEL TWA	2 mg/m³
Ontario	OEL TWA	2 mg/m³
Prince Edward Island	OEL TWA	2 mg/m³
Québec	VEMP (OEL TWA)	2 mg/m³
Saskatchewan	OEL STEL	4 mg/m³
Saskatchewan	OEL TWA	2 mg/m³
Yukon	OEL STEL	4 mg/m³
Yukon	OEL TWA	2 mg/m³


Magnesium oxide (MgO) (1309-48-4)		
USA ACGIH	ACGIH OEL TWA	10 mg/m³ (inhalable particulate matter)
USA ACGIH	ACGIH chemical category	Not Classifiable as a Human Carcinogen
USA OSHA	OSHA PEL TWA	15 mg/m³ (fume, total particulate)
USA IDLH	IDLH	750 mg/m³ (fume)
Alberta	OEL TWA	10 mg/m³ (fume)
British Columbia	OEL STEL	10 mg/m³ (respirable dust and fume)
British Columbia	OEL TWA	10 mg/m³ (fume, inhalable) 3 mg/m³ (respirable dust and fume)

Manitoba	OEL TWA	10 mg/m³ (inhalable particulate matter)
New Brunswick	OEL TWA	10 mg/m³ (fume)
Newfoundland & Labrador	OEL TWA	10 mg/m³ (inhalable particulate matter)
Nova Scotia	OEL TWA	10 mg/m³ (inhalable particulate matter)
Nunavut	OEL STEL	20 mg/m³ (inhalable fraction)
Nunavut	OEL TWA	10 mg/m³ (inhalable fraction)
Northwest Territories	OEL STEL	20 mg/m³ (inhalable fraction)
Northwest Territories	OEL TWA	10 mg/m³ (inhalable fraction)
Ontario	OEL TWA	10 mg/m³ (inhalable particulate matter)
Prince Edward Island	OEL TWA	10 mg/m³ (inhalable particulate matter)
Québec	VEMP OEL TWA	10 mg/m³ (inhalable dust)
Saskatchewan	OEL STEL	20 mg/m³ (inhalable fraction)
Saskatchewan	OEL TWA	10 mg/m³ (inhalable fraction)
Yukon	OEL STEL	10 mg/m³ (fume)
Yukon	OEL TWA	10 mg/m³ (fume)

8.2. Exposure Controls

Appropriate Engineering Controls: Emergency eye wash fountains and safety showers should be available in the immediate vicinity of any potential exposure. Ensure adequate ventilation, especially in confined areas. Use local exhaust or general dilution ventilation or other suppression methods to maintain dust levels below exposure limits. Power equipment should be equipped with proper dust collection devices. Ensure all national/local regulations are observed.

Personal Protective Equipment: Gloves. Protective clothing. Protective goggles. Insufficient ventilation: wear respiratory protection.

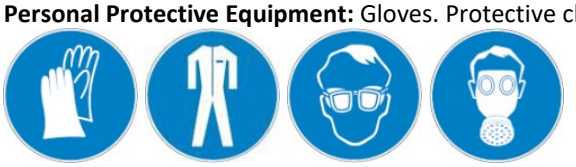

Materials for Protective Clothing: Chemically resistant materials and fabrics.

Hand Protection: Wear protective gloves.

Eye and Face Protection: Chemical safety goggles.

Skin and Body Protection: Wear suitable protective clothing.

Respiratory Protection: If exposure limits are exceeded or irritation is experienced, approved respiratory protection should be worn. In case of inadequate ventilation, oxygen deficient atmosphere, or where exposure levels are not known wear approved respiratory protection.

Other Information: When using, do not eat, drink or smoke.

SECTION 9: PHYSICAL AND CHEMICAL PROPERTIES

9.1. Information on Basic Physical and Chemical Properties

Physical State	:	Solid
Appearance	:	Gray/black or brown/tan powder
Odor	:	None
Odor Threshold	:	Not available
pH	:	8 – 11 (in water)
Evaporation Rate	:	Not available
Melting Point	:	Not available
Freezing Point	:	None, solid
Boiling Point	:	> 1000 °C (1832 °F)
Flash Point	:	Not available
Auto-ignition Temperature	:	Not available
Decomposition Temperature	:	Not available
Flammability (solid, gas)	:	Not available
Lower Flammable Limit	:	Not available
Upper Flammable Limit	:	Not available
Vapor Pressure	:	Not available
Relative Vapor Density at 20°C	:	Not available
Relative Density	:	Not available

Specific Gravity	:	2 - 3 (water=1)
Solubility	:	Negligible
Partition Coefficient: N-Octanol/Water	:	Not available
Viscosity	:	None, solid

SECTION 10: STABILITY AND REACTIVITY

10.1. Reactivity: Hazardous reactions will not occur under normal conditions.

10.2. Chemical Stability: Stable under recommended handling and storage conditions (see section 7).

10.3. Possibility of Hazardous Reactions: Hazardous polymerization will not occur.

10.4. Conditions to Avoid: Contact with incompatible materials.

10.5. Incompatible Materials: Dissolves in hydrofluoric acid, producing corrosive silicon tetrafluoride gas. Silicates react with powerful oxidizers such as fluorine, boron trifluoride, chlorine trifluoride, manganese trifluoride, and oxygen difluoride.

10.6. Hazardous Decomposition Products: Thermal decomposition may produce: Calcium oxides. Metal oxides. Silicon oxides.

SECTION 11: TOXICOLOGICAL INFORMATION

11.1. Information on Toxicological Effects - Product

Acute Toxicity (Oral): Not classified

Acute Toxicity (Dermal): Not classified

Acute Toxicity (Inhalation): Not classified

LD50 and LC50 Data: Not available

Skin Corrosion/Irritation: Causes skin irritation.

pH: 8 – 11 (in water)

Eye Damage/Irritation: Causes serious eye damage.

pH: 8 – 11 (in water)

Respiratory or Skin Sensitization: Not classified

Germ Cell Mutagenicity: Not classified

Carcinogenicity: May cause cancer (Inhalation).

Specific Target Organ Toxicity (Repeated Exposure): Not classified

Reproductive Toxicity: Not classified

Specific Target Organ Toxicity (Single Exposure): May cause respiratory irritation.

Aspiration Hazard: Not classified

Symptoms/Injuries After Inhalation: Irritation of the respiratory tract and the other mucous membranes. Some studies show that exposure to respirable crystalline silica (without silicosis) or that the disease silicosis may be associated with the increased incidence of several autoimmune disorders such as scleroderma (thickening of the skin), systemic lupus erythematosus, rheumatoid arthritis and diseases affecting the kidneys. Silicosis increases the risk of tuberculosis. Some studies show an increased incidence of chronic kidney disease and end-stage renal disease in workers exposed to respirable crystalline silica.

Symptoms/Injuries After Skin Contact: Slag may cause dry skin, discomfort, irritation, and dermatitis. Slag is capable of causing dermatitis by irritation and allergy. Skin affected by dermatitis may include symptoms such as, redness, itching, rash, scaling, and cracking. Irritant dermatitis is caused by the physical properties of slag including moisture and abrasion. Allergic contact dermatitis is caused by sensitization to hexavalent chromium (chromate) present in slag. The reaction can range from a mild rash to severe skin ulcers. Persons already sensitized may react to the first contact with slag. Others may develop allergic dermatitis after years of repeated contact with slag.

Symptoms/Injuries After Eye Contact: Airborne dust may cause immediate or delayed irritation or inflammation. Eye contact with large amounts of dry powder or with wet slag can cause moderate eye irritation. Eye exposures require immediate first aid to prevent significant damage to the eye.

Symptoms/Injuries After Ingestion: Ingestion may cause adverse effects.

Chronic Symptoms: Long term exposure to respirable crystalline silica results in a significant risk of developing silicosis and other non-malignant respiratory disease, lung cancer, kidney effects, and immune system effects.

11.2. Information on Toxicological Effects - Ingredient(s)

LD50 and LC50 Data:

Quartz (14808-60-7)	
LD50 Oral Rat	> 5000 mg/kg
LD50 Dermal Rat	> 5000 mg/kg

Calcium oxide (1305-78-8)	
LD50 Oral Rat	> 2000 mg/kg

LD50 Dermal Rabbit	> 2500 mg/kg

Magnesium oxide (MgO) (1309-48-4)	
LD50 Oral Rat	3870 mg/kg

Slags, ferrous metal, blast furnace (65996-69-2)	
LD50 Oral Rat	> 2000 mg/kg
LD50 Dermal Rat	> 4000 mg/kg
LC50 Inhalation Rat	> 230.1 mg/m³ (Exposure Time: 6 h; Species: Wistar)

Quartz (14808-60-7)	
IARC Group	1
National Toxicology Program (NTP) Status	Known Human Carcinogens.
OSHA Hazard Communication Carcinogen List	In OSHA Hazard Communication Carcinogen list.

SECTION 12: ECOLOGICAL INFORMATION

12.1. Toxicity

Ecology - General: Harmful to aquatic life with long lasting effects.

Calcium oxide (1305-78-8)	
LC50 Fish	50.6 mg/l

12.2. Persistence and Degradability

Slag	
Persistence and Degradability	May cause long-term adverse effects in the environment.

12.3. Bioaccumulative Potential

Slag	
Bioaccumulative Potential	Not established.

Calcium oxide (1305-78-8)	
BCF Fish	(no bioaccumulation)

12.4. Mobility in Soil

Not available

12.5. Other Adverse Effects

Other Information: Avoid release to the environment.

SECTION 13: DISPOSAL CONSIDERATIONS

13.1. Waste treatment methods

Waste Disposal Recommendations: Dispose of contents/container in accordance with local, regional, national, territorial, provincial, and international regulations.

Ecology - Waste Materials: This material is hazardous to the aquatic environment. Keep out of sewers and waterways. Avoid release to the environment.

SECTION 14: TRANSPORT INFORMATION

The shipping description(s) stated herein were prepared in accordance with certain assumptions at the time the SDS was authored, and can vary based on a number of variables that may or may not have been known at the time the SDS was issued.

14.1. In Accordance with DOT Not regulated for transport

14.2. In Accordance with IMDG Not regulated for transport

14.3. In Accordance with IATA Not regulated for transport

14.4. In Accordance with TDG Not regulated for transport

SECTION 15: REGULATORY INFORMATION

15.1. US Federal Regulations

Slag	
SARA Section 311/312 Hazard Classes	Health hazard - Serious eye damage or eye irritation Health hazard - Specific target organ toxicity (single or repeated exposure) Health hazard - Skin corrosion or Irritation Health hazard - Carcinogenicity

Quartz (14808-60-7)
Listed on the United States TSCA (Toxic Substances Control Act) inventory

Calcium oxide (1305-78-8)

Listed on the United States TSCA (Toxic Substances Control Act) inventory

Magnesium oxide (MgO) (1309-48-4)
Listed on the United States TSCA (Toxic Substances Control Act) inventory

Slags, ferrous metal, blast furnace (65996-69-2)
Listed on the United States TSCA (Toxic Substances Control Act) inventory

15.2. US State Regulations

California Proposition 65

WARNING: This product can expose you to Quartz, which is known to the State of California to cause cancer. For more information go to www.P65Warnings.ca.gov.

Chemical Name (CAS No.)	Carcinogenicity	Developmental Toxicity	Female Reproductive Toxicity	Male Reproductive Toxicity
Quartz (14808-60-7)	X			

Quartz (14808-60-7)
U.S. - New Jersey - Right to Know Hazardous Substance List
U.S. - Pennsylvania - RTK (Right to Know) List
U.S. - Massachusetts - Right To Know List

Calcium oxide (1305-78-8)
U.S. - New Jersey - Right to Know Hazardous Substance List
U.S. - Pennsylvania - RTK (Right to Know) List
U.S. - Massachusetts - Right To Know List

Magnesium oxide (MgO) (1309-48-4)
U.S. - New Jersey - Right to Know Hazardous Substance List
U.S. - Pennsylvania - RTK (Right to Know) List
U.S. - Massachusetts - Right To Know List

15.3. Canadian Regulations

Quartz (14808-60-7)
Listed on the Canadian DSL (Domestic Substances List)

Calcium oxide (1305-78-8)
Listed on the Canadian DSL (Domestic Substances List)

Magnesium oxide (MgO) (1309-48-4)
Listed on the Canadian DSL (Domestic Substances List)

Slags, ferrous metal, blast furnace (65996-69-2)
Listed on the Canadian DSL (Domestic Substances List)

SECTION 16: OTHER INFORMATION, INCLUDING DATE OF PREPARATION OR LAST REVISION

Date of Preparation or Latest Revision : 03/12/2022

Other Information : This document has been prepared in accordance with the SDS requirements of the OSHA Hazard Communication Standard 29 CFR 1910.1200 and Canada's Hazardous Products Regulations (HPR) SOR/2015-17.

GHS Full Text Phrases:

Aquatic Acute 3	Hazardous to the aquatic environment - Acute Hazard Category 3
Aquatic Chronic 3	Hazardous to the aquatic environment - Chronic Hazard Category 3
Carc. 1A	Carcinogenicity Category 1A
Eye Dam. 1	Serious eye damage/eye irritation Category 1
Skin Irrit. 2	Skin corrosion/irritation Category 2
STOT RE 1	Specific target organ toxicity (repeated exposure) Category 1
STOT SE 3	Specific target organ toxicity — Single exposure, Category 3, Respiratory tract irritation
H315	Causes skin irritation
H318	Causes serious eye damage
H335	May cause respiratory irritation
H350	May cause cancer

H372	Causes damage to organs through prolonged or repeated exposure
H402	Harmful to aquatic life
H412	Harmful to aquatic life with long lasting effects

Indication of Changes

Section	Change	Date Changed	Version
1	Modified responsible party information, logo & emergency telephone number	03/12/2022	4.1

Holcim US believes the information contained herein is accurate; however, Holcim US makes no guarantees with respect to such accuracy and assumes no liability in connection with the use of the information contained herein which is not intended to be and should not be construed as legal advice or as insuring compliance with any federal, state or local laws or regulations. Any party using this product should review all such laws, rules, or regulations prior to use, including but not limited to US and Canada Federal, Provincial and State regulations.

NO WARRANTY IS MADE, EXPRESS OR IMPLIED, OF MERCHANTABILITY, FITNESS FOR A PARTICULAR PURPOSE, OR OTHERWISE.

NA GHS SDS 2015 (Can, US)

SAFETY DATA SHEET

1. Identification

Product identifier	**PREMIUM GEL®**
Other means of identification	None.
Recommended use	Not available.
Recommended restrictions	Workers (and your customers or users in the case of resale) should be informed of the potential presence of respirable dust and respirable crystalline silica as well as their potential hazards. Appropriate training in the proper use and handling of this material should be provided as required under applicable regulations.

Manufacturer/Importer/Supplier/Distributor information

Manufacturer

Company name	CETCO, an MTI Company	
Address	2870 Forbs Avenue Hoffman Estates, IL 60192 United States	
Telephone	General Information	800 527-9948
Website	http://www.cetco.com/	
E-mail	safetydata@mineralstech.com	
Emergency phone number	Emergency	1.866.519.4752/1 760 476 3962
Americas	1.866.519.4752 (US, Canada, Mexico) 1 760 476 3962	

2. Hazard(s) identification

Physical hazards	Not classified.	
Health hazards	Carcinogenicity	Category 1A
	Specific target organ toxicity, repeated exposure	Category 1
Environmental hazards	Not classified.	
OSHA defined hazards	Not classified.	

Label elements



Signal word	Danger
Hazard statement	May cause cancer. Causes damage to organs through prolonged or repeated exposure.
Precautionary statement	
Prevention	Obtain special instructions before use. Do not handle until all safety precautions have been read and understood. Do not breathe dust. Do not breathe dust/fume/gas/mist/vapors/spray. Wash thoroughly after handling. Do not eat, drink or smoke when using this product. Wear protective gloves/protective clothing/eye protection/face protection.
Response	If exposed or concerned: Get medical advice/attention.
Storage	Store in accordance with local/regional/national regulations.
Disposal	Dispose of contents/container in accordance with local/regional/national/international regulations.
Hazard(s) not otherwise classified (HNOC)	None known.
Supplemental information	6.96% of the mixture consists of component(s) of unknown acute oral toxicity. 7.99% of the mixture consists of component(s) of unknown acute dermal toxicity. 7.99% of the mixture consists of component(s) of unknown acute hazards to the aquatic environment.

3. Composition/information on ingredients

Mixtures

Chemical name	Common name and synonyms	CAS number	%
QUARTZ (SIO2)		14808-60-7	5 - < 10
CRISTOBALITE		14464-46-1	1 - < 3
Other components below reportable levels			90 - 100

*Designates that a specific chemical identity and/or percentage of composition has been withheld as a trade secret.

Composition comments Occupational Exposure Limits for constituents are listed in Section 8.

4. First-aid measures

Inhalation Move to fresh air. Call a physician if symptoms develop or persist.

Skin contact Wash off with soap and water. Get medical attention if irritation develops and persists.

Eye contact Rinse with water. Get medical attention if irritation develops and persists.

Ingestion Rinse mouth. Get medical attention if symptoms occur.

Most important symptoms/effects, acute and delayed Prolonged exposure may cause chronic effects.

Indication of immediate medical attention and special treatment needed Provide general supportive measures and treat symptomatically. Keep victim under observation. Symptoms may be delayed.

General information IF exposed or concerned: Get medical advice/attention. If you feel unwell, seek medical advice (show the label where possible). Ensure that medical personnel are aware of the material(s) involved, and take precautions to protect themselves.

5. Fire-fighting measures

Suitable extinguishing media Water fog. Foam. Dry chemical powder. Carbon dioxide (CO2).

Unsuitable extinguishing media Do not use water jet as an extinguisher, as this will spread the fire.

Specific hazards arising from the chemical During fire, gases hazardous to health may be formed.

Special protective equipment and precautions for firefighters Self-contained breathing apparatus and full protective clothing must be worn in case of fire.

Fire fighting equipment/instructions Move containers from fire area if you can do so without risk.

Specific methods Use standard firefighting procedures and consider the hazards of other involved materials.

General fire hazards No unusual fire or explosion hazards noted.

6. Accidental release measures

Personal precautions, protective equipment and emergency procedures Keep unnecessary personnel away. Keep people away from and upwind of spill/leak. Wear appropriate protective equipment and clothing during clean-up. Ensure adequate ventilation. Local authorities should be advised if significant spillages cannot be contained. For personal protection, see section 8 of the SDS.

Methods and materials for containment and cleaning up Stop the flow of material, if this is without risk. Following product recovery, flush area with water. Put material in suitable, covered, labeled containers. For waste disposal, see section 13 of the SDS.

Environmental precautions No special environmental precautions required. Prevent discharge of larger quantity to drain.

7. Handling and storage

Precautions for safe handling Obtain special instructions before use. Do not handle until all safety precautions have been read and understood. Keep formation of airborne dusts to a minimum. Provide appropriate exhaust ventilation at places where dust is formed. Do not breathe dust. Avoid prolonged exposure. When using, do not eat, drink or smoke. Should be handled in closed systems, if possible. Wear appropriate personal protective equipment. Wash hands thoroughly after handling. Observe good industrial hygiene practices.

Conditions for safe storage, including any incompatibilities Store locked up. Store in tightly closed container. Keep out of the reach of children. Store away from incompatible materials (see Section 10 of the SDS).

8. Exposure controls/personal protection

Occupational exposure limits

The following constituents are the only constituents of the product which have a PEL, TLV or other recommended exposure limit. At this time, the other constituents have no known exposure limits.

US. OSHA Table Z-1 Limits for Air Contaminants (29 CFR 1910.1000)

Components	Type	Value	Form
QUARTZ (SIO2) (CAS 14808-60-7)	PEL	0.05 mg/m3	Respirable dust.

US. OSHA Table Z-3 (29 CFR 1910.1000)

Components	Type	Value	Form
QUARTZ (SIO2) (CAS 14808-60-7)	TWA	0.1 mg/m3	Respirable.
		2.4 mppcf	Respirable.
Constituents	**Type**	**Value**	**Form**
INERT OR NUISANCE DUSTS	TWA	5 mg/m3	Respirable fraction.
		15 mg/m3	Total dust.
		50 mppcf	Total dust.
		15 mppcf	Respirable fraction.

US. ACGIH Threshold Limit Values

Components	Type	Value	Form
QUARTZ (SIO2) (CAS 14808-60-7)	TWA	0.025 mg/m3	Respirable fraction.

US. NIOSH: Pocket Guide to Chemical Hazards

Components	Type	Value	Form
QUARTZ (SIO2) (CAS 14808-60-7)	TWA	0.05 mg/m3	Respirable dust.

Biological limit values No biological exposure limits noted for the ingredient(s).

Exposure guidelines Occupational exposure to nuisance dust (total and respirable) and respirable crystalline silica should be monitored and controlled.

Appropriate engineering controls Good general ventilation should be used. Ventilation rates should be matched to conditions. If applicable, use process enclosures, local exhaust ventilation, or other engineering controls to maintain airborne levels below recommended exposure limits. If exposure limits have not been established, maintain airborne levels to an acceptable level.

Individual protection measures, such as personal protective equipment

Eye/face protection Applicable for industrial settings only. Wear safety glasses with side shields (or goggles).

Skin protection

Hand protection Applicable for industrial settings only. Wear appropriate chemical resistant gloves.

Other Applicable for industrial settings only. Use of an impervious apron is recommended.

Respiratory protection Applicable for industrial settings only. Use a particulate filter respirator for particulate concentrations exceeding the Occupational Exposure Limit.

Thermal hazards Wear appropriate thermal protective clothing, when necessary.

General hygiene considerations Observe any medical surveillance requirements. Always observe good personal hygiene measures, such as washing after handling the material and before eating, drinking, and/or smoking. Routinely wash work clothing and protective equipment to remove contaminants.

9. Physical and chemical properties

Appearance

Physical state Solid.

Form Solid.

Color Not available.

Odor Not available.

Odor threshold Not applicable.

pH 8.5 - 11

Melting point/freezing point > 842 °F (> 450 °C) / Not applicable.

Initial boiling point and boiling range Not applicable.

Flash point	Not applicable.
Evaporation rate	Not available.
Flammability (solid, gas)	Not available.
Upper/lower flammability or explosive limits	
Flammability limit - lower (%)	Not applicable.
Flammability limit - upper (%)	Not applicable.
Explosive limit - lower (%)	Not available.
Explosive limit - upper (%)	Not available.
Vapor pressure	Not applicable.
Vapor density	Not applicable.
Relative density	2.6 g/cm³
Solubility(ies)	
Solubility (water)	< 0.9 mg/l
Partition coefficient (n-octanol/water)	Not applicable.
Auto-ignition temperature	Not applicable.
Decomposition temperature	> 932 °F (> 500 °C)
Viscosity	Not applicable.
Viscosity temperature	Not applicable.
Other information	
Bulk density	0.9 - 1.4 g/cm³
Explosive limit	Not applicable.
Explosive properties	Not explosive.
Explosivity	Not applicable.
Flame extension	Not applicable.
Flammability	Not applicable.
Flammability (flash back)	Not applicable.
Flammability (Heat of combustion)	Not applicable.
Flammability (Train fire)	Not applicable.
Flammability class	Not applicable.
Flash point class	Not flammable
Molecular formula	UVCB Substance
Molecular weight	Not applicable.
Oxidizing properties	Not oxidizing.
Percent volatile	0 %
pH in aqueous solution	8.5 - 11
Specific gravity	Not applicable.
VOC	CARB 0 %

10. Stability and reactivity

Reactivity	The product is stable and non-reactive under normal conditions of use, storage and transport.
Chemical stability	Material is stable under normal conditions.
Possibility of hazardous reactions	No dangerous reaction known under conditions of normal use.
Conditions to avoid	Keep away from heat, hot surfaces, sparks, open flames and other ignition sources. Avoid temperatures exceeding the decomposition temperature. Contact with incompatible materials.
Incompatible materials	Powerful oxidizers. Chlorine.

Hazardous decomposition products No hazardous decomposition products are known.

11. Toxicological information

Information on likely routes of exposure

Inhalation Prolonged inhalation may be harmful.

Skin contact No adverse effects due to skin contact are expected.

Eye contact Direct contact with eyes may cause temporary irritation.

Ingestion Expected to be a low ingestion hazard.

Symptoms related to the physical, chemical and toxicological characteristics Direct contact with eyes may cause temporary irritation.

Information on toxicological effects

Acute toxicity Not known.

Product	Species	Test Results
Bentonite		
Acute		
Inhalation		
Dust		
LC50	Rat	> 5.27 mg/l, 4 hr OECD 436
Oral		
Dust		
LD50	Rat	> 2000 mg/kg OECD 425

Skin corrosion/irritation Prolonged skin contact may cause temporary irritation.

Serious eye damage/eye irritation Direct contact with eyes may cause temporary irritation.

Respiratory or skin sensitization

Respiratory sensitization Not a respiratory sensitizer.

Skin sensitization This product is not expected to cause skin sensitization.

Germ cell mutagenicity No data available to indicate product or any components present at greater than 0.1% are mutagenic or genotoxic.

Carcinogenicity In 1997, IARC (the International Agency for Research on Cancer) concluded that crystalline silica inhaled from occupational sources can cause lung cancer in humans. However in making the overall evaluation, IARC noted that "carcinogenicity was not detected in all industrial circumstances studied. Carcinogenicity may be dependent on inherent characteristics of the crystalline silica or on external factors affecting its biological activity or distribution of its polymorphs." (IARC Monographs on the evaluation of the carcinogenic risks of chemicals to humans, Silica, silicates dust and organic fibres, 1997, Vol. 68, IARC, Lyon, France.) In June 2003, SCOEL (the EU Scientific Committee on Occupational Exposure Limits) concluded that the main effect in humans of the inhalation of respirable crystalline silica dust is silicosis. "There is sufficient information to conclude that the relative risk of lung cancer is increased in persons with silicosis (and, apparently, not in employees without silicosis exposed to silica dust in quarries and in the ceramic industry). Therefore, preventing the onset of silicosis will also reduce the cancer risk..." (SCOEL SUM Doc 94-final, June 2003) According to the current state of the art, worker protection against silicosis can be consistently assured by respecting the existing regulatory occupational exposure limits. May cause cancer. Occupational exposure to respirable dust and respirable crystalline silica should be monitored and controlled.

IARC Monographs. Overall Evaluation of Carcinogenicity

QUARTZ (SIO2) (CAS 14808-60-7) 1 Carcinogenic to humans.

OSHA Specifically Regulated Substances (29 CFR 1910.1001-1053)

QUARTZ (SIO2) (CAS 14808-60-7) Cancer

US. National Toxicology Program (NTP) Report on Carcinogens

QUARTZ (SIO2) (CAS 14808-60-7) Known To Be Human Carcinogen.

Reproductive toxicity This product is not expected to cause reproductive or developmental effects.

Specific target organ toxicity - single exposure Not classified.

Specific target organ toxicity - repeated exposure Causes damage to organs through prolonged or repeated exposure.

Aspiration hazard Not an aspiration hazard.

Chronic effects Prolonged inhalation may be harmful. Causes damage to organs through prolonged or repeated exposure. Prolonged exposure may cause chronic effects.

12. Ecological information

Ecotoxicity The product is not classified as environmentally hazardous. However, this does not exclude the possibility that large or frequent spills can have a harmful or damaging effect on the environment.

Product		Species	Test Results
Bentonite			
Aquatic			
Algae	EC50	Freshwater algae	> 100 mg/l, 72 hours
Crustacea	EC50	Coon stripe shrimp (Pandalus danae)	24.8 mg/l, 96 hours
		Daphnia	> 100 mg/l, 48 hours
		Dungeness or edible crab (Cancer magister)	81.6 mg/l, 96 hours
Fish	LC50	Freshwater fish	16000 mg/l, 96 hours
		Marine water fish	2800 - 3200 mg/l, 24 hours

Persistence and degradability No data is available on the degradability of any ingredients in the mixture.

Bioaccumulative potential

Mobility in soil No data available.

Other adverse effects No other adverse environmental effects (e.g. ozone depletion, photochemical ozone creation potential, endocrine disruption, global warming potential) are expected from this component.

13. Disposal considerations

Disposal instructions Collect and reclaim or dispose in sealed containers at licensed waste disposal site. Dispose of contents/container in accordance with local/regional/national/international regulations.

Local disposal regulations Dispose in accordance with all applicable regulations.

Hazardous waste code The waste code should be assigned in discussion between the user, the producer and the waste disposal company.

Waste from residues / unused products Dispose of in accordance with local regulations. Empty containers or liners may retain some product residues. This material and its container must be disposed of in a safe manner (see: Disposal instructions).

Contaminated packaging Since emptied containers may retain product residue, follow label warnings even after container is emptied. Empty containers should be taken to an approved waste handling site for recycling or disposal.

14. Transport information

DOT

Not regulated as dangerous goods.

IATA

Not regulated as dangerous goods.

IMDG

Not regulated as dangerous goods.

Transport in bulk according to Annex II of MARPOL 73/78 and the IBC Code Not applicable.

15. Regulatory information

US federal regulations This product is a "Hazardous Chemical" as defined by the OSHA Hazard Communication Standard, 29 CFR 1910.1200.

Toxic Substances Control Act (TSCA)

TSCA Section 12(b) Export Notification (40 CFR 707, Subpt. D)

Not regulated.

CERCLA Hazardous Substance List (40 CFR 302.4)

Not listed.

SARA 304 Emergency release notification

Not regulated.

OSHA Specifically Regulated Substances (29 CFR 1910.1001-1053)

QUARTZ (SIO2) (CAS 14808-60-7)	Cancer lung effects immune system effects kidney effects

Superfund Amendments and Reauthorization Act of 1986 (SARA)

SARA 302 Extremely hazardous substance

Not listed.

SARA 311/312 Hazardous chemical	No (Exempt)

SARA 313 (TRI reporting)

Not regulated.

Other federal regulations

Clean Air Act (CAA) Section 112 Hazardous Air Pollutants (HAPs) List

Not regulated.

Clean Air Act (CAA) Section 112(r) Accidental Release Prevention (40 CFR 68.130)

Not regulated.

Safe Drinking Water Act (SDWA)	Not regulated.
Food and Drug Administration (FDA)	Total food additive Direct food additive GRAS food additive

US state regulations

California Proposition 65



WARNING: This product can expose you to QUARTZ (SIO2), which is known to the State of California to cause cancer. For more information go to www.P65Warnings.ca.gov.

California Proposition 65 - CRT: Listed date/Carcinogenic substance

QUARTZ (SIO2) (CAS 14808-60-7) Listed: October 1, 1988

US. California. Candidate Chemicals List. Safer Consumer Products Regulations (Cal. Code Regs, tit. 22, 69502.3, subd. (a))

QUARTZ (SIO2) (CAS 14808-60-7)

International Inventories

Country(s) or region	Inventory name	On inventory (yes/no)*
Australia	Australian Inventory of Chemical Substances (AICS)	No
Canada	Domestic Substances List (DSL)	No
Canada	Non-Domestic Substances List (NDSL)	No
China	Inventory of Existing Chemical Substances in China (IECSC)	No
Europe	European Inventory of Existing Commercial Chemical Substances (EINECS)	No
Europe	European List of Notified Chemical Substances (ELINCS)	No
Japan	Inventory of Existing and New Chemical Substances (ENCS)	No
Korea	Existing Chemicals List (ECL)	No
New Zealand	New Zealand Inventory	No
Philippines	Philippine Inventory of Chemicals and Chemical Substances (PICCS)	No
Taiwan	Taiwan Chemical Substance Inventory (TCSI)	No
United States & Puerto Rico	Toxic Substances Control Act (TSCA) Inventory	No

*A "Yes" indicates that all components of this product comply with the inventory requirements administered by the governing country(s)
A "No" indicates that one or more components of the product are not listed or exempt from listing on the inventory administered by the governing country(s).

16. Other information, including date of preparation or last revision

Issue date	10-October-2013
Revision date	12-September-2019
Version #	40
HMIS® ratings	Health: 3* Flammability: 0 Physical hazard: 0
NFPA ratings	Health: 2 Flammability: 0 Instability: 0
Disclaimer	CETCO, an MTI Company cannot anticipate all conditions under which this information and its product, or the products of other manufacturers in combination with its product, may be used. It is the user's responsibility to ensure safe conditions for handling, storage and disposal of the product, and to assume liability for loss, injury, damage or expense due to improper use. The information in the sheet was written based on the best knowledge and experience currently available.
Revision information	Hazard(s) identification: Storage

DSR A 8X40

Safety Data Sheet

Issued: 10/20/2020
Supersedes: 03/02/2020
Version: 4.0

SECTION 1: Identification of the Substance/Mixture and of the Company/Undertaking

1.1. Product identifier

Product name : DSR A 8X40

Product form : Substance

CAS No : 7440-44-0

Product code : 12835

Synonyms : Activated carbon; Steam activated carbon

1.2. Relevant identified uses of the substance or mixture and uses advised against

Use of the substance/mixture : Adsorbent

1.3. Details of the supplier of the safety data sheet

Calgon Carbon Corporation
P.O. Box 717
Pittsburgh, PA 15230
412-787-6700

1.4. Emergency telephone number

Emergency number : CHEMTREC (24 HRS): 1-800-424-9300

SECTION 2: Hazards Identification

2.1. Classification of the substance or mixture

GHS-US classification

Combustible Dust

Not classified as a simple asphyxiant. Product does not displace oxygen in the ambient atmosphere, but slowly adsorbs oxygen from a confined space when wet. Under conditions of anticipated and recommended use, product does not pose an asphyxiation hazard.

2.2. Label elements

GHS-US labeling

Signal word (GHS-US) : **Warning**

Hazard statements (GHS-US) : May form combustible dust concentrations in air.

2.3. Other hazards

Other hazards not contributing to the classification : Wet activated carbon can deplete oxygen from air in enclosed spaces. If use in an enclosed space is required, procedures for work in an oxygen deficient environment should be followed.

2.4. Unknown acute toxicity (GHS-US)

No data available

SECTION 3: Composition/Information on Ingredients

3.1. Substance

Name	Product identifier	%
Activated carbon	(CAS No) 7440-44-0	< 100

3.2. Mixture

Not applicable

SECTION 4: First Aid Measures

4.1. Description of first aid measures

First-aid measures general : If exposed or concerned, get medical attention/advice. Show this safety data sheet to the doctor in attendance. Wash contaminated clothing before re-use. Never give anything to an unconscious person.

First-aid measures after inhalation : IF INHALED: Remove to fresh air and keep at rest in a comfortable position for breathing.

First-aid measures after skin contact : IF ON SKIN (or clothing): Remove affected clothing and wash all exposed skin with water for at least 15 minutes.

First-aid measures after eye contact : IF IN EYES: Immediately flush with plenty of water for at least 15 minutes. Remove contact lenses if present and easy to do so. Continue rinsing.

First-aid measures after ingestion : IF SWALLOWED: Rinse mouth thoroughly. Do not induce vomiting without advice from poison control center or medical professional. Get medical attention if you feel unwell.

4.2. Most important symptoms and effects, both acute and delayed

Symptoms/injuries after inhalation : Not expected to present a significant hazard under anticipated conditions of normal use. Dust may cause irritation to the respiratory system.

Symptoms/injuries after skin contact : Dust may cause irritation.

Symptoms/injuries after eye contact : Dust may cause irritation and redness.

Symptoms/injuries after ingestion : Not expected to present a significant hazard under anticipated conditions of normal use.

4.3. Indication of any immediate medical attention and special treatment needed

No additional information available.

SECTION 5: Firefighting Measures

5.1. Extinguishing media

Suitable extinguishing media : Water spray. Carbon dioxide. Dry chemical. Foam. Sand.

Unsuitable extinguishing media : None known.

5.2. Special hazards arising from the substance or mixture

Fire hazard : Dust may be combustible under specific conditions. May be ignited by heat, sparks or flames.

Explosion hazard : Dust may form explosive mixture in air.

Reactivity : No dangerous reactions known under normal conditions of use. Carbon oxides may be emitted upon combustion of material.

5.3. Advice for firefighters

Firefighting instructions : Wear NIOSH-approved self-contained breathing apparatus suitable for the surrounding fire. Use water spray or fog for cooling exposed containers. Evacuate area.

SECTION 6: Accidental Release Measures

6.1. Personal precautions, protective equipment and emergency procedures

General measures : Evacuate area. Keep upwind. Ventilate area. Spill should be handled by trained clean-up crews properly equipped with respiratory equipment and full chemical protective gear (see Section 8).

6.1.1. For non-emergency personnel

No additional information available.

6.1.2. For emergency responders

No additional information available.

6.2. Environmental precautions

Prevent entry to sewers and public waters. Avoid release to the environment. Product is not soluble, but can cause particulate emission if discharged into waterways. Dike all entrances to sewers and drains to avoid introducing material to waterways. Notify authorities if product enters sewers or public waters.

6.3. Methods and material for containment and cleaning up

For containment : Sweep or shovel spills into appropriate container for disposal. Minimize generation of dust.

Methods for cleaning up : Sweep or shovel spills into appropriate container for disposal. Minimize generation of dust. Dispose of material in compliance with local, state, and federal regulations.

6.4. Reference to other sections

No additional information available.

SECTION 7: Handling and Storage

7.1. Precautions for safe handling

Precautions for safe handling : Avoid dust formation. Avoid contact with skin, eyes and clothing. Do not handle until all safety precautions have been read and understood. Wash hands and other exposed areas with mild soap and water before eating, drinking or smoking and when leaving work. Keep away from sources of ignition - No smoking.

7.2. Conditions for safe storage, including any incompatibilities

Storage conditions : Keep container tightly closed in a cool, dry, and well-ventilated place. Keep away from ignition sources.

SECTION 8: Exposure Controls/Personal Protection

8.1. Control parameters

Activated carbon (7440-44-0)*	
OSHA PEL (TWA) (mg/m³)	≤ 5 (Respirable Fraction) ≤ 15 (Total Dust)

*Exposure limits are for inert or nuisance dust. No specific exposure limits have been established for this activated carbon product by OSHA or ACGIH.

8.2. Exposure controls

Appropriate engineering controls : Provide adequate general and local exhaust ventilation. Use process enclosures, local exhaust ventilation, or other engineering controls to control airborne levels below recommended exposure limits. Use explosion-proof equipment with flammable materials. Ensure adequate ventilation, especially in confined areas. Wet activated carbon can deplete oxygen from air in enclosed spaces. If use in an enclosed space is required, procedures for work in an oxygen deficient environment should be followed.

Personal protective equipment : Gloves. Safety glasses. Protective clothing. Under insufficient ventilation conditions wear respiratory protection.



Hand protection : Gloves should be classified under Standard EN 374 or ASTM F1296. Suggested glove materials are: Neoprene, Nitrile/butadiene rubber, Polyethylene, Ethyl vinyl alcohol laminate, PVC or vinyl. Suitable gloves for this specific application can be recommended by the glove supplier.

Eye protection : Use eye protection suitable to the environment. Avoid direct contact with eyes.

Skin and body protection : Wear long sleeves, and chemically impervious PPE/coveralls to minimize bodily exposure.

Respiratory protection : Use NIOSH-approved dust/particulate respirator. Where vapor, mist, or dust exceed PELs or other applicable OELs, use NIOSH-approved respiratory protective equipment.

SECTION 9: Physical and Chemical Properties

9.1. Information on basic physical and chemical properties

Physical state	: Solid
Appearance	: Granular, powder, or pelletized substance
Color	: Black
Odor	: Odorless
Odor threshold	: No data available
pH	: No data available
Relative evaporation rate (butylacetate=1)	: Not applicable
Melting point	: Not applicable
Freezing point	: Not applicable
Boiling point	: Not applicable
Flash point	: No data available
Auto-ignition temperature	: > 325 °C
Decomposition temperature	: No data available
Flammability (solid, gas)	: > 325 °C
Vapor pressure	: Not applicable
Relative vapor density at 20 °C	: Not applicable
Apparent density	: 0.3 - 0.75 g/cc
Solubility	: Insoluble
Log Pow	: Not applicable
Log Kow	: Not applicable
Viscosity, kinematic	: Not applicable
Viscosity, dynamic	: Not applicable
Explosive properties	: No data available
Oxidising properties	: No data available
Explosive limits	: No data available

9.2. Other information

No additional information available.

SECTION 10: Stability and Reactivity

10.1. Reactivity

No dangerous reactions known under normal conditions of use.

10.2. Chemical stability

Stable under use and storage conditions as recommended in section 7.

10.3. Possibility of hazardous reactions

None known.

10.4. Conditions to avoid

Avoid dust formation. Heat. Ignition sources. Exposure to high concentrations of organic compounds may cause bed temperature to rise.

10.5. Incompatible materials

Alkali metals. Strong oxidizing agents.

10.6. Hazardous decomposition products

Carbon monoxide (CO), carbon dioxide (CO_2).

SECTION 11: Toxicological Information

11.1. Information on toxicological effects

Acute toxicity : Not classified

Activated carbon (7440-44-0)	
LD_{50} oral rat	> 2000 mg/kg

Skin corrosion/irritation : Not classified

Serious eye damage/irritation : Not classified

Respiratory or skin sensitisation : Not classified

Germ cell mutagenicity : Not classified

Carcinogenicity : Not classified

Silica: crystalline, quartz (14808-60-7)	
IARC group	1 - Carcinogenic to humans
The International Agency for Research on Cancer (IARC) has classified "silica dust, crystalline, in the form of quartz or cristobalite" as carcinogenic to humans (group 1). However these warnings refer to crystalline silica dusts and do not apply to solid activated carbon containing crystalline silica as a naturally occuring, bound impurity. As such, we have not classified this product as a carcinogen in accordance with the US OSHA Hazard Communication Standard (29 CFR §1910.1200) but recommmend that users avoid inhalation of product in a dust form.	

Reproductive toxicity : Not classified

Specific target organ toxicity (single exposure) : Not classified

Specific target organ toxicity (repeated exposure) : Not classified

Aspiration hazard : Not classified

Symptoms/injuries after inhalation : Not expected to present a significant hazard under anticipated conditions of normal use.

Symptoms/injuries after skin contact : Dust may cause irritation of the skin.

Symptoms/injuries after eye contact : Dust may cause irritation and redness.

Symptoms/injuries after ingestion : Not expected to present a significant hazard under anticipated conditions of normal use.

SECTION 12: Ecological Information

12.1. Toxicity

No additional information available.

12.2. Persistence and degradability

No additional information available.

12.3. Bioaccumulative potential

No additional information available.

12.4. Mobility in soil

No additional information available.

12.5. Other adverse effects

No additional information available.

SECTION 13: Disposal Considerations

13.1. Waste treatment methods

Waste treatment and disposal methods : Vacuum or shovel material into a closed container. Dispose in a safe manner in accordance with local/national regulations. Do not allow the product to be released into the environment.

Additional information : Activated carbon is an adsorbent media; hazard classification is generally determined by the adsorbate. Consult U.S. EPA guidelines listed in 40 CFR 261.3 for more information on hazardous waste disposal.

SECTION 14: Transport Information

14.1. In accordance with DOT

Not classified as hazardous for domestic land transport.

UN-No.(DOT)	: None on finished product
DOT NA no.	: None on finished product
Proper Shipping Name (DOT)	: Not regulated
Department of Transportation (DOT) Hazard Classes	: None on finished product
Hazard labels (DOT)	: None on finished product
Packing group (DOT)	: None on finished product
DOT Quantity Limitations Passenger aircraft/rail (49 CFR 173.27)	: None on finished product

14.2. Transport by sea

Not classified as hazardous for water transport.

IMO / IMDG

UN/NA Identification Number	: None on finished product
UN- Proper Shipping Name	: Not regulated
Transport Hazard Class	: None on finished product

14.3. Air transport

Not classified as hazardous for air transport.

ICAO / IATA

UN/NA No	: None on finished product
UN- Proper Shipping Name	: Not regulated
Transport Hazard Class	: None on finished product
Packing Group	: None on finished product
Marine Pollutant	: None on finished product

14.4. Additional information

Other information : Under the UN classification for activated carbon, all activated carbons have been identified as a class 4.2 product. However, this product type or an equivalent has been tested according to the *United Nations Transport of Dangerous Goods* test protocol for a “self-heating substance” (*United Nations Transportation of Dangerous Goods, Manual of Tests and Criteria, Part III, Test N.4 - Test Method for Self Heating Substances)* and it has been specifically determined that this product type or an equivalent does not meet the definition of a self-heating substance (class 4.2). This information is applicable to the steam activated carbon product described in this document.

SECTION 15: Regulatory Information

15.1. US Federal regulations

DSR A 8X40
All chemical substances in this product are listed as “Active” in the EPA (Environmental Protection Agency) “TSCA Inventory Notification (Active-Inactive) Requirements Rule” (“the Final Rule”). as of February 2019 or are otherwise exempt.

SARA Section 311/312 Hazard Classes	Physical hazard - Combustible dust

Cobalt (7440-48-4)	
Listed on the United States TSCA (Toxic Substances Control Act) inventory Listed on United States SARA Section 313	
SARA Section 313 - Emission Reporting	0.1 %

15.2. International regulations

No additional information available.

15.3. US State regulations

California Proposition 65

⚠ **WARNING:** This product can expose you to chemicals including Silica: crystalline, quartz, which are known to the State of California to cause cancer. For more information go to www.P65Warnings.ca.gov.

Component	Carcinogenicity	Developmental toxicity	Reproductive toxicity male	Reproductive toxicity female	No significant risk level (NSRL)	Maximum allowable dose level (MADL)
Silica: crystalline, quartz (14808-60-7)	X					
Titanium dioxide (13463-67-7)	X				Not available	
Cobalt (7440-48-4)	X					


Component	State or local regulations
Aluminum oxide (1344-28-1)	U.S. - New Jersey - Right to Know Hazardous Substance List U.S. - Massachusetts - Right To Know List U.S. - Pennsylvania - RTK (Right to Know) - Environmental Hazard List
Calcium sulfate (7778-18-9)	U.S. - New Jersey - Right to Know Hazardous Substance List U.S. - Pennsylvania - RTK (Right to Know) List U.S. - Massachusetts - Right To Know List
Silica: crystalline, quartz (14808-60-7)	U.S. - New Jersey - Right to Know Hazardous Substance List U.S. - Pennsylvania - RTK (Right to Know) List U.S. - Massachusetts - Right To Know List
Titanium dioxide (13463-67-7)	U.S. - New Jersey - Right to Know Hazardous Substance List U.S. - Pennsylvania - RTK (Right to Know) List U.S. - Massachusetts - Right To Know List
Cobalt (7440-48-4)	U.S. - New Jersey - Right to Know Hazardous Substance List U.S. - Pennsylvania - RTK (Right to Know) List U.S. - Pennsylvania - RTK (Right to Know) - Environmental Hazard List U.S. - Massachusetts - Right To Know List

SECTION 16: Other Information

Indication of changes : Revision 4.0
Revision Date : 10/20/2020
Other information : Author: ADK
For internal use only : PR #1

Prepared according to Federal Register / Vol. 77, No. 58 / Monday, March 26, 2012 / Rules and Regulations

NFPA health hazard : 0 - Exposure under fire conditions would offer no hazard beyond that of ordinary combustible materials.
NFPA fire hazard : 1 - Must be preheated before ignition can occur.
NFPA reactivity : 0 - Normally stable, even under fire exposure conditions, and are not reactive with water.

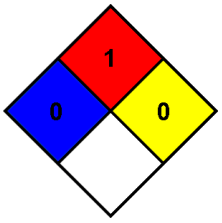

HMIS III Rating

Health : 0
Flammability : 1
Physical : 0

Personal Protection :

This information is based on our current knowledge and is intended to describe the product for the purposes of health, safety and environmental requirements only. It should not therefore be construed as guaranteeing any specific property of the product. The information is this document applies to this specific material as supplied. It may not be valid if product is used in combination with other materials. It is the user's responsibility to determine the suitability and completeness of this information for their particular use. While the information and recommendations set forth herein are believed to be accurate as of the date hereof, Calgon Carbon Corporation makes no warranty with respect to the same, and disclaims all liability for reliance thereon.

APPENDIX B

Soil Boring and Groundwater Sampling Logs

LANGAN

Log of Boring **SB-31** Sheet 1 of 2

Project: 141 3rd Street	Project No.: 170390002
Location: 141 3rd Street, Brooklyn, NY	Elevation and Datum: N/A
Drilling Company: Eastern Environmental Solutions, Inc.	Date Started: 10/13/2023 — Date Finished: 10/16/2023
Drilling Equipment: Geoprobe 8140 LS	Completion Depth: 35.0 ft — Rock Depth: N/E
Size and Type of Bit: 3.75-inch OD x 3-inch ID Sonic Bit	Number of Samples: Disturbed 7 — Undisturbed 0 — Core 0
Casing Diameter (in): N/A — Casing Depth (ft): N/A	Water Level (ft.): First ▽ 6.5 — Completion ▼ N/A — 24 HR. ▼ N/A
Casing Hammer: N/A — Weight (lbs): N/A — Drop (in): N/A	Drilling Foreman: Nick Turro
Sampler: Sonic	Field Engineer: Andrew Ashley
Sampler Hammer: N/A — Weight (lbs): N/A — Drop (in): N/A	

Material Symbol	Color Code	Elev. (ft)	Sample Description	Depth Scale	Sample Data: Number	Type	Recov. (in)	Penetr-resist BL/6in	PID Reading (ppm)	Remarks
		0.0	CONCRETE	0						Start Drilling: 0 ft, 10/13/2023 7:58:46 AM
			Reddish brown to dark brown fine SAND, trace silt, trace fine gravel, (brick) (moist) [FILL]	1					0.0	
				2	M-1	Sonic	0/54			
				3						
				4						
			Reddish brown to dark brown fine SAND, trace silt, trace fine gravel, (brick) (moist) [FILL]	5	M-2A				0.0	
			Dark fine SAND, trace silt, trace fine gravel, (timber) (moist) [FILL]	6	M-2B				0.3	
			Brown to reddish brown fine SAND, trace silt, trace fine gravel (wet) [SP-SM] ▽						0.0	
				7					0.0	
				8	M-2C	Sonic	30/60		0.0	
				9						
			Brown fine SAND, trace silt, trace fine gravel (wet) [SP-SM]	10	M-3A				0.0	
			Brown to dark brown fine SAND, trace silt, trace fine gravel (wet) [SP-SM]	11					0.0	
									0.0	
				12					0.0	
				13	M-3B	Sonic	30/60			
				14						
			Brown fine SAND, trace silt, trace fine gravel, (fiberous matter) (wet) [SP-SM]	15						
			Brown fine SAND, trace silt, trace fine gravel (wet) [SP-SM]		M-4A				0.0	
				16						

LANGAN

Log of Boring **SB-31** Sheet 2 of 2

Project	Project No.
141 3rd Street	170390002
Location	**Elevation and Datum**
141 3rd Street, Brooklyn, NY	N/A

Material Symbol	Color Code	Elev. (ft) -16.0	Sample Description	Depth Scale	Sample Data: Number	Type	Recov. (in)	Penetr-resist BL/6in	PID Reading (ppm)	Remarks (Drilling Fluid, Casing Depth, Fluid Loss, Drilling Resistance, etc.)
				16					0.0	
				17					0.0	
									0.0	
				18	M-4B	Sonic	32/60		0.0	
				19						
				20						
			blueish gray CLAY, (1/32-inch ribbon, fiberous matter) (wet) [CH]						0.0	
				21	M-5A				0.0	
									0.0	
			Brown to dark brown CLAY, trace fine sand, trace fine gravel, (1/16-inch ribbon, slow dilatency) (wet) [CL]	22	M-5B				0.0	
			Dark brown to brown CLAY, trace fine gravel, (1/16-inch ribbon, slow dilatency) (wet) [CL]	23		Sonic	42/60		0.0	
				24	M-5C					
				25						
			blueish gray to dark brown CLAY, trace fine sand, (high plasticity, fiberous matter) (wet) [CH]		M-6A				0.0	
			Brown Sandy CLAY, trace fine gravel, (slow dilatency) (wet) [CL]	26					0.0	
									0.0	
				27					0.0	
				28	M-6B	Sonic	30/60			
				29						
				30						30.5 to 30.75 bgs: saturated,moderate coal tar odor. Sampled SB31_30-31
			Dark brown fine SAND, trace silt, trace fine gravel (wet) [SP-SM]						107.8	
				31	M-7A				78.2	
									33.6	31 to 31.5 bgs: saturated, moderate coal tar odor.
			Dark grayish brown to brown Sandy CLAY (wet) [CL]	32					10.6	
									11.2	31.75 to 32.75 bgs: sheen observed on soil. Sampled SB31_31.5-32.5
				33	M-7B	Sonic	32/60			
				34						
				35						Bottom of boring at 35 bgs. Boring backfilled to grade with bentonite and patched with gravel
			End of Boring at 35ft.							
				36						

LANGAN

Log of Boring **SB-32** Sheet 1 of 2

Project: 141 3rd Street	Project No.: 170390002
Location: 141 3rd Street, Brooklyn, NY	Elevation and Datum: N/A
Drilling Company: Eastern Environmental Solutions, Inc.	Date Started: 10/13/2023 — Date Finished: 10/16/2023
Drilling Equipment: Geoprobe 8140 LS	Completion Depth: 35.0 ft — Rock Depth: N/E
Size and Type of Bit: 3.75-inch OD x 3-inch ID Sonic Bit	Number of Samples: Disturbed 7 — Undisturbed 0 — Core 0
Casing Diameter (in): N/A — Casing Depth (ft): N/A	Water Level (ft.): First ▽ 7.0 — Completion ▼ N/A — 24 HR. ▼ N/A
Casing Hammer: N/A — Weight (lbs): N/A — Drop (in): N/A	Drilling Foreman: Nick Turro
Sampler: Sonic	Field Engineer: Andrew Ashley
Sampler Hammer: N/A — Weight (lbs): N/A — Drop (in): N/A	

Material Symbol	Color Code	Elev. (ft)	Sample Description	Depth Scale	Sample Data: Number	Type	Recov. (in)	Penetr-resist BL/6in	PID Reading (ppm)	Remarks (Drilling Fluid, Casing Depth, Fluid Loss, Drilling Resistance, etc.)
		0.0	CONCRETE	0						Start Drilling: 0 ft, 10/13/2023 9:53:22 AM
			No Recovery	1						
				2						
				3	M-1	Sonic	0/54			
				4						
				5						
			Brown fine SAND, trace silt (moist) [SP-SM]		M-2A				0.0	
				6	M-2B				0.0	
			Brown to black medium SAND, trace silt, trace fine gravel, (timber) (moist) [SP-SM]						0.0	
			Brown medium SAND, trace silt, trace fine gravel (wet) [SP-SM] ▽	7					0.0	
				8	M-2C	Sonic	36/60		0.0	
				9						
				10						
			Brown fine SAND, trace silt, trace gravel (wet) [SP-SM]						0.0	
				11					0.0	
									0.0	
				12	M-3	Sonic	28/60		0.0	
				13						
				14						
				15						
			No Recovery	16						

LANGAN

Log of Boring **SB-32** Sheet 2 of 2

Project	Project No.
141 3rd Street	170390002
Location	**Elevation and Datum**
141 3rd Street, Brooklyn, NY	N/A

Material Symbol	Color Code	Elev. (ft) -16.0	Sample Description	Depth Scale	Sample Data: Number	Type	Recov. (in)	Penetr-resist BL/6in	PID Reading (ppm)	Remarks (Drilling Fluid, Casing Depth, Fluid Loss, Drilling Resistance, etc.)
				16						
				17	M-4	Sonic	0/60			
				18						
				19						
				20						
			Brown fine SAND, trace silt (wet) [SP-SM]	21					0.0	
				22					0.0	
				23	M-5	Sonic	5/60		0.0	
				24					0.0	
				25					0.0	
			Dark brown to grayish brown fine SAND, trace silt (wet) [SP-SM]		M-6A				0.0	
			blueish gray to gray CLAY, (High plasticity) (wet) [CH]	26					0.0	
				27					0.0	
				28	M-6B	Sonic	47/60		0.0	
				29					0.0	
				30					0.0	
			Brown to dark brown fine SAND, trace silt, trace fine gravel (wet) [SP-SM]	31					0.0	31.5 to 33: Moderate coal tar odor. Sheen observed on soil
				32					0.2	
				33	M-7	Sonic	36/60		138.1	32.5 to 33 bgs: saturated, moderate coal tar odor. Sampled SB32_32-33
				34					46.3	
				35						
			End of Boring at 35ft.	36						Bottom of boring at 35 bgs. Boring backfilled to grade with bentonite and patched with gravel.

LANGAN

Log of Boring **SB-33** Sheet 1 of 3

Project: 141 3rd Street	Project No.: 170390002
Location: 141 3rd Street, Brooklyn, NY	Elevation and Datum: N/A
Drilling Company: Eastern Environmental Solutions, Inc.	Date Started: 10/13/2023 — Date Finished: 10/16/2023
Drilling Equipment: Geoprobe 8140 LS	Completion Depth: 40.0 ft — Rock Depth: N/E
Size and Type of Bit: 3.75-inch OD x 3-inch ID Sonic Bit	Number of Samples: Disturbed 8 — Undisturbed 0 — Core 0
Casing Diameter (in): N/A — Casing Depth (ft): N/A	Water Level (ft.): First ▽ 10.0 — Completion ▼ N/A — 24 HR. ▼ N/A
Casing Hammer: N/A — Weight (lbs): N/A — Drop (in): N/A	Drilling Foreman: Nick Turro
Sampler: Sonic	Field Engineer: Andrew Ashley
Sampler Hammer: N/A — Weight (lbs): N/A — Drop (in): N/A	

Material Symbol	Color Code	Elev. (ft)	Sample Description	Depth Scale	Sample Data: Number	Type	Recov. (in)	Penetr-resist BL/6in	PID Reading (ppm)	Remarks (Drilling Fluid, Casing Depth, Fluid Loss, Drilling Resistance, etc.)
		0.0	CONCRETE	0						Start Drilling: 0 ft, 10/13/2023 10:57:12 AM
			No Recovery	1–5	M-1	Sonic	0/54			
			Dark brown to black fine SAND, trace silt (moist) [SP-SM]	5–10	M-2	Sonic	6/60		0.0	
			Dark brown to black fine SAND, trace silt, (Timber) (wet) [SP-SM]	10–15	M-3	Sonic	24/60			
			Dark gray CLAY, (High plasticity, fiberous matter) (wet) [CH]	15–16					0.0	

LANGAN

Log of Boring **SB-33** Sheet 2 of 3

Project	Project No.
141 3rd Street	170390002
Location	**Elevation and Datum**
141 3rd Street, Brooklyn, NY	N/A

Material Symbol	Color Code	Elev. (ft) -16.0	Sample Description	Depth Scale	Sample Data: Number	Type	Recov. (in)	Penetr-resist BL/6in	PID Reading (ppm)	Remarks (Drilling Fluid, Casing Depth, Fluid Loss, Drilling Resistance, etc.)
				16					0.0	
				17	M-4A	Sonic	55/60		0.0	
				18					0.0	
			Brown to dark brown fine SAND, trace silt, trace fine gravel (wet) [SP-SM]	19	M-4B				0.0	
			Dark gray CLAY, (High plasticity, fiberous matter) (wet) [CH]	20					0.0	
				21					0.0	
				22	M-5	Sonic	50/60		0.0	
				23					0.0	
				24					0.0	
			blueish gray to gray CLAY, (High plasticity, fiberous matter) (wet) [CH]	25					0.0	
				26	M-6A				0.0	
				27					0.0	
			Dark brown to gray CLAY, (Slow dilatency, medium plasticity) (wet) [CL]	28	M-6B	Sonic	34/60		0.0	
				29						
			Dark brown to gray CLAY, (Slow dilatency, medium plasticity) (wet) [CL]	30					0.0	
				31					0.0	
				32	M-7	Sonic	24/60			
				33						
				34						
			Brown fine SAND, trace silt (wet) [SP-SM]	35					0.0	
				36	M-8A				0.0	

LANGAN

Log of Boring **SB-33** Sheet 3 of 3

Project	Project No.
141 3rd Street	170390002
Location	**Elevation and Datum**
141 3rd Street, Brooklyn, NY	N/A

Material Symbol	Color Code	Elev. (ft)	Sample Description	Depth Scale	Sample Data: Number	Type	Recov. (in)	Penetr-resist BL/6in	PID Reading (ppm)	Remarks (Drilling Fluid, Casing Depth, Fluid Loss, Drilling Resistance, etc.)
		-36.0	Gray fine SAND, trace silt (wet) [SP-SM]	36					0.0	
				37					0.0	
						Sonic	36/60		0.0	
				38	M-8B				0.0	
				39						
			End of Boring at 40ft.	40						Bottom of boring at 40 bgs. Boring backfilled to grade with bentonite and patched with gravel.
				41						
				42						
				43						
				44						
				45						
				46						
				47						
				48						
				49						
				50						
				51						
				52						
				53						
				54						
				55						
				56						

LANGAN

Log of Boring **SB-34** Sheet 1 of 2

Project: 141 3rd Street	Project No.: 170390002
Location: 141 3rd Street, Brooklyn, NY	Elevation and Datum: N/A
Drilling Company: Eastern Environmental Solutions, Inc.	Date Started: 10/13/2023 — Date Finished: 10/16/2023
Drilling Equipment: Geoprobe 8140 LS	Completion Depth: 35.0 ft — Rock Depth: N/E
Size and Type of Bit: 3.75-inch OD x 3-inch ID Sonic Bit	Number of Samples: Disturbed 7 — Undisturbed 0 — Core 0
Casing Diameter (in): N/A — Casing Depth (ft): N/A	Water Level (ft.): First ▽ 10.0 — Completion ▼ N/A — 24 HR. ▼ N/A
Casing Hammer: N/A — Weight (lbs): N/A — Drop (in): N/A	Drilling Foreman: Nick Turro
Sampler: Sonic	Field Engineer: Andrew Ashley
Sampler Hammer: N/A — Weight (lbs): N/A — Drop (in): N/A	

Material Symbol	Color Code	Elev. (ft)	Sample Description	Depth Scale	Sample Data: Number	Type	Recov. (in)	Penetr-resist BL/6in	PID Reading (ppm)	Remarks
		0.0	CONCRETE	0						Start Drilling: 0 ft, 10/13/2023 12:37:47 PM
			Dark brown SAND, trace silt, trace fine gravel, (Brick) (moist) [FILL]	1					0.0	
				2					0.0	
				3	M-1	Sonic	19/54		0.0	
				4						
			Dark brown to reddish brown SAND, trace silt, trace fine gravel, (Brick, timber) (moist) [FILL]	5					0.0	
				6					0.0	
				7					0.0	
				8	M-2	Sonic	39/60		0.0	
				9						
			Dark brown to brown fine SAND, trace silt (wet) [SP-SM] ▽	10					0.0	
				11					0.0	
				12	M-3	Sonic	20/60		0.0	
				13						
				14						
			Gray to dark gray CLAY, (Fiberous matter) (wet) [CH]	15					0.0	
				16						

LANGAN

Log of Boring **SB-34** Sheet 2 of 2

Project	Project No.
141 3rd Street	170390002
Location	**Elevation and Datum**
141 3rd Street, Brooklyn, NY	N/A

Material Symbol	Color Code	Elev. (ft) -16.0	Sample Description	Depth Scale	Sample Data: Number	Type	Recov. (in)	Penetr-resist BL/6in	PID Reading (ppm)	Remarks (Drilling Fluid, Casing Depth, Fluid Loss, Drilling Resistance, etc.)
				16	M-4A				0.0	
									0.0	
			Brown to dark brown Sandy CLAY, trace fine gravel (wet) [CL]	17		Sonic	44/60		0.0	
									0.0	
				18					0.0	
					M-4B				0.0	
				19						
				20						
			Brown to dark brown Sandy CLAY, trace fine gravel (wet) [CL]						0.0	
				21					0.0	
									0.0	
				22					0.0	
					M-5	Sonic	37/60		0.8	
				23					0.0	
				24						
				25						
			Brown to dark brown Sandy CLAY, trace fine gravel (wet) [CL]						0.2	
				26					1.3	
				27						
					M-6	Sonic	15/60			
				28						
				29						
				30						30 to 31.25 bgs: Sheen observed on soil. Moderate coal thar odor. Sampled SB34_30-31
			Bluish gray to gray CLAY (wet) [CH]						12.1	
				31					23.5	
				32						
					M-7	Sonic	15/60			
				33						
				34						
				35						Bottom of boring at 35 bgs. Boring backfilled to grade with bentonite and patched with gravel
			End of Boring at 35ft.	36						

LANGAN

Log of Boring **SB-35** Sheet 1 of 2

Project: 141 3rd Street	Project No.: 170390002
Location: 141 3rd Street, Brooklyn, NY	Elevation and Datum: N/A
Drilling Company: Eastern Environmental Solutions, Inc.	Date Started: 10/13/2023 — Date Finished: 10/16/2023
Drilling Equipment: Geoprobe 8140 LS	Completion Depth: 35.0 ft — Rock Depth: N/E
Size and Type of Bit: 3.75-inch OD x 3-inch ID Sonic Bit	Number of Samples: Disturbed 7 — Undisturbed 0 — Core 0
Casing Diameter (in): N/A — Casing Depth (ft): N/A	Water Level (ft.): First ▽ 7.0 — Completion ▼ N/A — 24 HR. ▼ N/A
Casing Hammer: N/A — Weight (lbs): N/A — Drop (in): N/A	Drilling Foreman: Nick Turro
Sampler: Sonic	Field Engineer: Andrew Ashley
Sampler Hammer: N/A — Weight (lbs): N/A — Drop (in): N/A	

Material Symbol	Color Code	Elev. (ft)	Sample Description	Depth Scale	Sample Data: Number	Type	Recov. (in)	Penetr-resist BL/6in	PID Reading (ppm)	Remarks
		0.0	CONCRETE	0						Start Drilling: 0 ft, 10/13/2023 1:23:34 PM
			Brown to dark brown fine SAND, trace silt, trace fine gravel, (Brick) [FILL]	1	M-1	Sonic	10/54		0.0	
				2						
				3						
				4						
			Light gray to black fine SAND, trace silt, trace fine gravel, (Brick) (moist) [FILL]	5					0.0	
				6	M-2A				0.0	
									0.0	
			Dark brown to brown fine SAND, trace silt, trace fine gravel, (Brick) (wet) [FILL] ▽	7					0.8	
				8	M-2B	Sonic	36/60			
				9						
			Dark brown to brown fine SAND, trace silt, trace fine gravel, (Brick) (wet) [FILL]	10					0.0	
				11						
				12	M-3	Sonic	12/60			
				13						
				14						
			Dark brown to brown fine SAND, trace silt, trace fine gravel (wet) [SP-SM]	15	M-4A					
			Dark gray CLAY, (Fiberous matter) (wet) [CL]	16						

LANGAN

Log of Boring **SB-35** Sheet 2 of 2

Project	Project No.
141 3rd Street	170390002
Location	**Elevation and Datum**
141 3rd Street, Brooklyn, NY	N/A

Material Symbol	Color Code	Elev. (ft) -16.0	Sample Description	Depth Scale	Sample Data: Number	Type	Recov. (in)	Penetr-resist BL/6in	PID Reading (ppm)	Remarks (Drilling Fluid, Casing Depth, Fluid Loss, Drilling Resistance, etc.)
				16						
				17						
				18	M-4B	Sonic	12/60			
				19						
				20						
			Dark gray CLAY, (Fiberous matter) (wet) [CH]						0.0	
				21					0.0	
									0.0	
				22					0.0	
					M-5	Sonic	50/60		0.0	
				23					0.0	
									0.0	
				24					0.0	
				25						
			Dark gray CLAY, (Fiberous matter) (wet) [CH]						0.0	
				26					0.0	
									0.0	
				27					0.0	
					M-6	Sonic	40/60		0.0	
				28					0.0	
				29						
				30						
			Dark gray CLAY, (Fiberous matter) (wet) [CH]						15.2	
				31					0.0	30 to 31.3 bgs: Sheen observed on soil. Moderate coal tar odor
					M-7A				0.0	
				32					0.0	32 to 33 bgs: coated, moderate coal tar odor. Sampled S35_32-33
						Sonic	48/60		13.1	
				33					84.2	33 to 33.75 bgs: saturated, moderate coal tar odor. Sampled SB35_33-34
			Brown to dark brown fine SAND, trace silt (wet) [SP-SM]						134.4	
				34	M-7B					
				35						Bottom of boring at 35 bgs. Boring backfilled to grade with bentonite and patched with gravel.
			End of Boring at 35ft.							
				36						

LANGAN

Log of Boring **SB-36** Sheet 1 of 2

Project: 141 3rd Street	Project No.: 170390002
Location: 141 3rd Street, Brooklyn, NY	Elevation and Datum: N/A
Drilling Company: Eastern Environmental Solutions, Inc.	Date Started: 10/13/2023 — Date Finished: 10/16/2023
Drilling Equipment: Geoprobe 8140 LS	Completion Depth: 35.0 ft — Rock Depth: N/E
Size and Type of Bit: 3.75-inch OD x 3-inch ID Sonic Bit	Number of Samples: Disturbed 7 — Undisturbed 0 — Core 0
Casing Diameter (in): N/A — Casing Depth (ft): N/A	Water Level (ft.): First ▽ 6.6 — Completion ▼ N/A — 24 HR. ▼ N/A
Casing Hammer: N/A — Weight (lbs): N/A — Drop (in): N/A	Drilling Foreman: Nick Turro
Sampler: Sonic	Field Engineer: Andrew Ashley
Sampler Hammer: N/A — Weight (lbs): N/A — Drop (in): N/A	

Material Symbol	Color Code	Elev. (ft)	Sample Description	Depth Scale	Sample Data: Number	Type	Recov. (in)	Penetr-resist BL/6in	PID Reading (ppm)	Remarks
		0.0	CONCRETE	0						Start Drilling: 0 ft, 10/13/2023 2:31:44 PM
			Dark brown fine SAND, trace silt, trace fine gravel, (Brick) (moist) [FILL]	1	M-1	Sonic	12/54			
				2						
				3						
				4						
			Brown to dark brown fine SAND, trace silt, trace fine gravel, (Brick) (moist) [FILL]	5					0.0	
				6	M-2A				0.0	
			▽						5.0	
			Dark brown fine SAND, trace silt, trace fine gravel (wet) [SP-SM]	7					0.0	
				8	M-2B	Sonic	29/60			
				9						
			Brown fine SAND, trace silt, trace fine gravel (wet) [SP-SM]	10					0.0	
				11					0.0	
									0.0	
				12	M-3	Sonic	24/60			
				13						
				14						
			Brown fine SAND, trace silt, trace fine gravel, (Fiberous matter) (wet) [SP-SM]	15					0.0	
				16						

LANGAN

Log of Boring **SB-36** Sheet 2 of 2

Project	Project No.
141 3rd Street	170390002
Location	**Elevation and Datum**
141 3rd Street, Brooklyn, NY	N/A

Material Symbol	Color Code	Elev. (ft) -16.0	Sample Description	Depth Scale	Sample Data: Number	Type	Recov. (in)	Penetr-resist BL/6in	PID Reading (ppm)	Remarks (Drilling Fluid, Casing Depth, Fluid Loss, Drilling Resistance, etc.)
			Brown fine SAND, trace silt, trace fine gravel (wet) [SP-SM]	16–20	M-4	Sonic	6/60			
				20–21	M-5A				0.0	
									0.0	
									0.0	
			Dark gray CLAY, (Fiberous matter) (wet) [CH]	21–25	M-5B	Sonic	27/60		0.0	
			Dark bluish gray to gray CLAY, (Organic matter) (wet) [CH]						0.0	
									0.0	
									0.0	
				25–30	M-6	Sonic	48/60		0.0	
									0.0	
									0.0	
			Dark bluish gray to brownish gray CLAY (wet) [CH]						0.9	
				30–32	M-7A				0.0	31 to 31.5 bgs: Sheen observed on soil. Moderate coal tar odor. Sampled SB36_31-32
									19.1	
			Dark gray to brown fine SAND, trace silt (wet) [SP-SM]						61.5	
				32–35	M-7B	Sonic	36/60		17.1	32 to 32.5 bgs: saturated, moderate coal tar odor. Sampled SB36_32-33
			End of Boring at 35ft.	35–36						Bottom of boring at 35 bgs. Boring backfilled to grade with bentonite and patched with gravel.

Appendix B
Low Flow Groundwater Sampling Log
ISS Treatability Study Report

141 3rd Street
Brooklyn, NY
NYSDEC BCP Site No. 224336
Langan Project No.: 170390001

Project Information		Well Information		Equipment Information		Sampling Conditions		Sampling Information	
Project Name:	141 3rd Street	**Well No:**	MW13-W1	**Water Quality Device Model:**	Horiba U-52	**Weather:**	Clear, 66-72 °F	**Sample(s):**	MW13-W1_100623
Project Number:	170390001	**Well Depth:**	38.3 ft	**Pine Number:**	21429	**Background PID (ppm):**	0.0		
Site Location:	Brooklyn, New York	**Well Diameter:**	2-inch	**Pump Make and Model:**	Peristaltic	**PID Beneath Inner Cap (ppm):**	6.2		
Sampling Personnel:	Andrew Ashley	**Well Screen Interval:**	23-33	**Pine Number:**	24463	**Pump Intake Depth:**	18.00	**Sample Date:**	10/6/2023
				Tubing Diameter:	1/4-inch	**Depth to Water Before Purge:**	3.9	**Sample Time:**	10:30

STABILIZATION = 3 successive readings within limits

TIME	TEMP °Celsius (+/- 3%)	PH (+/- 0.1)	ORP mV (+/- 10mV)	CONDUCTIVITY mS/cm (+/- 3%)	TURBIDITY ntu (+/- 10%) above 5 NTU	DO mg/l (+/- 10%) above 0.5 mg/l	DTW ft Drawdown < 0.33 ft	Flow Rate (gpm) <0.13 gpm	Cumulative Discharge Volume (Gal)	NOTES color, odor etc.	Stabilized?
BEGIN PURGING											
9:40	21.08	6.92	0	2.600	6.6	0.06	4.03	0.1		Brown tint	**N/A**
9:45	20.41	7.23	-90	2.840	7.6	0.00	4.05	0.1	0.5	Brown tint	**N/A**
9:50	19.81	7.29	-103	3.180	13.5	0.00	4.10	0.1	1	Brown tint	**N**
9:55	19.77	7.28	-104	3.530	18.1	0.00	4.10	0.1	1.5	Brown tint	**N**
10:00	19.54	7.25	-100	4.070	26.5	0.00	4.11	0.1	2	Brown tint	**N**
10:05	19.27	7.26	-90	4.440	42.1	0.00	4.10	0.1	2.5	Brown tint	**N**
10:10	19.29	7.23	-73	5.110	49.2	0.00	4.11	0.1	3	Brown tint	**N**
10:15	19.25	7.20	-65	5.640	45.9	0.00	4.09	0.1	3.5	Brown tint	**N**
10:20	19.27	7.19	-64	5.810	47.7	0.00	4.10	0.1	4	Brown tint	**N**
10:25	19.42	7.19	-64	5.960	52.4	0.00	4.11	0.1	4.5	Brown tint	**N**
10:30	19.44	7.19	-64	6.110	58.0	0.00	4.10	0.1	5	Brown tint	**N**
10:35	19.29	7.19	-65	6.190	50.1	0.00	4.11	0.1	5.5	Brown tint	**N**
10:40	19.23	7.19	-65	6.240	62.1	0.00	4.10	0.1	6	Brown tint	**N**
10:45	**MW13-W1 did not stabilize after 1 hour of purging. Collected MW13-W1_100623 and ISS bulk groundwater sample.**										**N**

Notes:
1. Well depths and groundwater depths were measured in feet below the top of well casing.
2. Well and tubing diameters are measured in inches.
3. PID = Photoionization Detector
4. PPM = Parts per million
5. pH = Hydrogen ion concentration
6. ORP = Oxidation-reduction potential, measured in millivolts (mV)
7. DO = Dissolved Oxygen, measured in milligrams per liter (mg/L)
8. DTW = Depth to water
9. mS/cm = milli-Siemens per centimeter
10. NTU = Nephelometric Turbidity Unit

APPENDIX C

Photo Log

Appendix C
Field Sampling
ISS Treatability Study Report

141 3rd Street
Brooklyn, New York
NYSDEC BCP Site No.: C224336
Langan Project No.: 170390002



Photo 1. Sleeve of soil from sonic drilling



Photo 2. Sampled soil bagged into Ziploc® bags.

Appendix C
Field Sampling
ISS Treatability Study Report

141 3rd Street
Brooklyn, New York
NYSDEC BCP Site No.: C224336
Langan Project No.: 170390002



Photo 3. Groundwater sampling from well MW13-W1

Appendix C
Soil Homogenization
ISS Treatability Study Report

141 3rd Street
Brooklyn, New York
NYSDEC BCP Site No.: C224336
Langan Project No.: 170390002



Photo 1. Setup for soil homogenization.



Photo 2. Sandy soil homogenization.

Appendix C
Soil Homogenization
ISS Treatability Study Report

141 3rd Street
Brooklyn, New York
NYSDEC BCP Site No.: C224336
Langan Project No.: 170390002



Photo 3. Clayey soil homogenization.

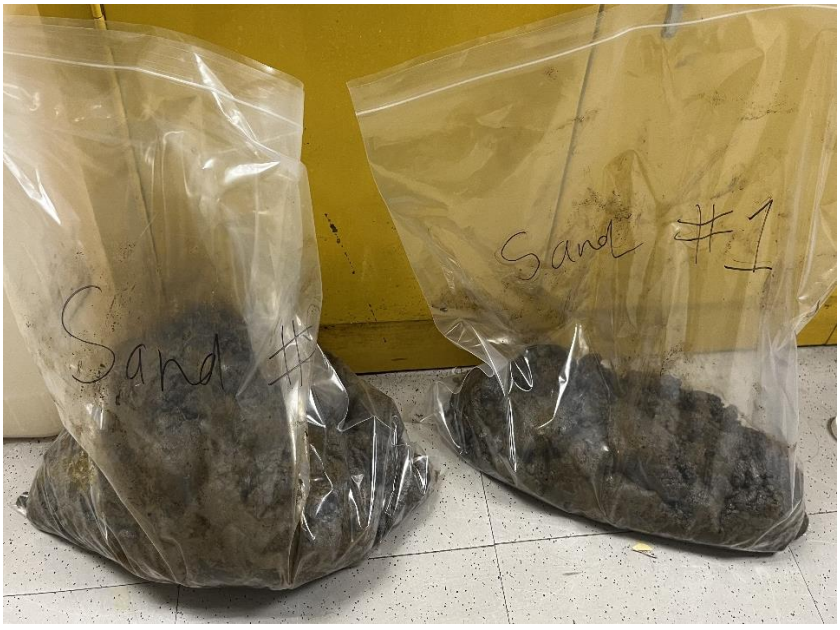


Photo 4. Sandy soil bagged in Ziploc® bags after homogenization.

Appendix C
Screening Test
ISS Treatability Study Report

141 3rd Street
Brooklyn, New York
NYSDEC BCP Site No.: C224336
Langan Project No.: 170390002



Photo 1: Aqueous phase supernatant from TOC screening of clayey soil mixes.



Photo 2: Aqueous phase supernatant from TOC screening of sandy soil mixes

Appendix C
7-Day Test Mold Setup
ISS Treatability Study Report

141 3rd Street
Brooklyn, New York
NYSDEC BCP Site No.: C224336
Langan Project No.: 170390002



Photo 1: Cementing agent slurry before mixing with the soil.



Photo 2: Clayey soil mixed with cementing agent before filling the molds.

Appendix C
7-Day Test Mold Setup
ISS Treatability Study Report

141 3rd Street
Brooklyn, New York
NYSDEC BCP Site No.: C224336
Langan Project No.: 170390002

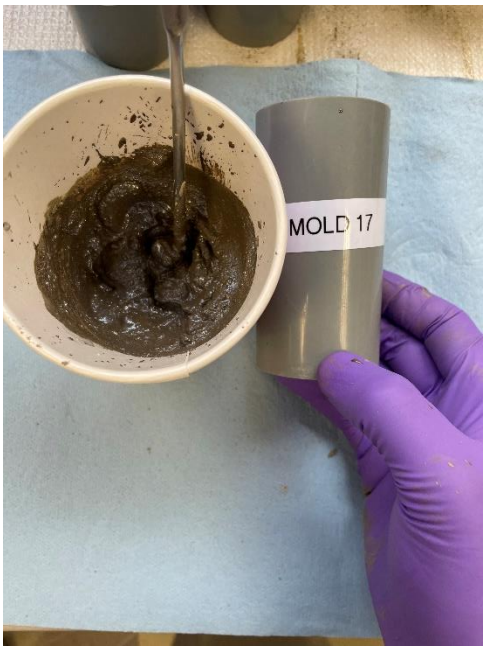


Photo 3: Sandy soil mixed with cementing agent before filling the molds.



Photo 4: 7-day molds covering in plastic Ziploc® bags placed in cooler with wet towels and water to maintain moisture conditions.

Appendix C
7-Day Test Mold Setup
ISS Treatability Study Report

141 3rd Street
Brooklyn, New York
NYSDEC BCP Site No.: C224336
Langan Project No.: 170390002



Photo 5: Pocket penetrometer strength test of the 7-day molds (Day 3).

Appendix C
28-Day Test Mold Setup
ISS Treatability Study Report

141 3rd Street
Brooklyn, New York
NYSDEC BCP Site No.: C224336
Langan Project No.: 170390002

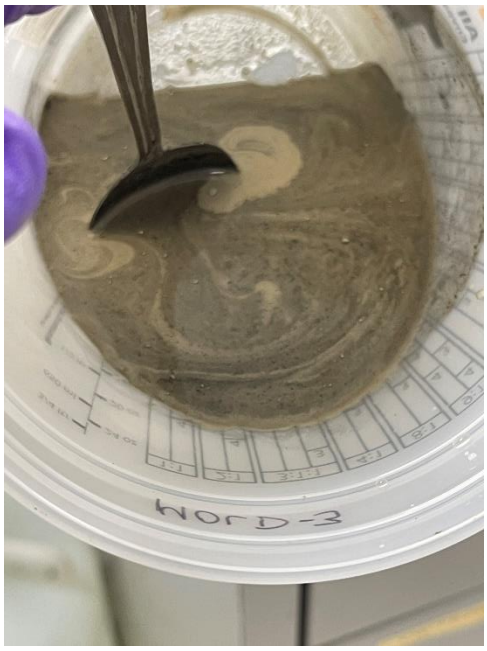


Photo 1: Cementing agent slurry before mixing with the soil.



Photo 2: Cementing agent slurry with GAC before mixing with the soil.

Appendix C
28-Day Test Mold Setup
ISS Treatability Study Report

141 3rd Street
Brooklyn, New York
NYSDEC BCP Site No.: C224336
Langan Project No.: 170390002



Photo 3: Weighing sandy soil before mixing with cementing agent slurry.



Photo 4: Mixing sandy soil with cementing agent slurry.

Appendix C
28-Day Test Mold Setup
ISS Treatability Study Report

141 3rd Street
Brooklyn, New York
NYSDEC BCP Site No.: C224336
Langan Project No.: 170390002



Photo 5: Clayey soil mixed with cementing agent before filling the molds.

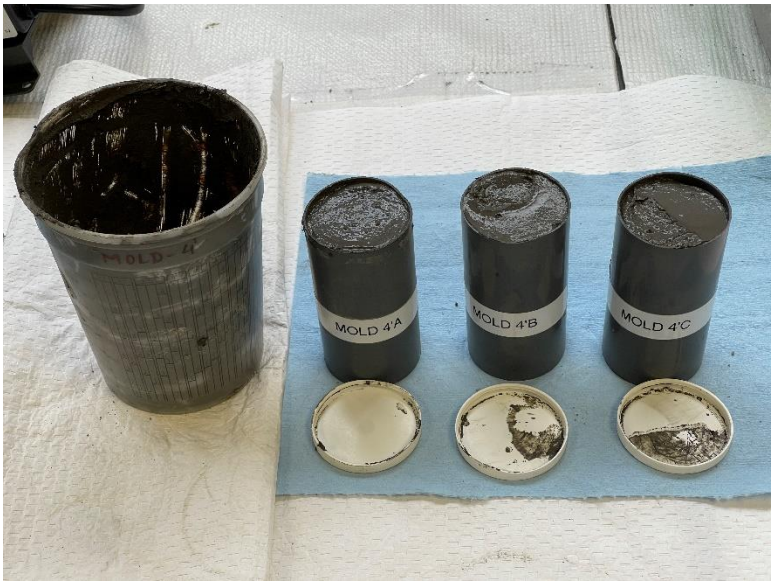


Photo 6: Clayey soil molds packed for 28-day ISS setup (Day 0).

Appendix C
28-Day Test Mold Setup
ISS Treatability Study Report

141 3rd Street
Brooklyn, New York
NYSDEC BCP Site No.: C224336
Langan Project No.: 170390002



Photo 7: Sandy soil mixed with cementing agent before filling the molds.



Photo 8: Sandy soil molds packed for 28-day ISS setup (Day 0)

Appendix C
28-Day Test Mold Setup
ISS Treatability Study Report

141 3rd Street
Brooklyn, New York
NYSDEC BCP Site No.: C224336
Langan Project No.: 170390002



Photo 9: 28-day molds placed in cooler with wet towels and water to maintain moisture conditions.

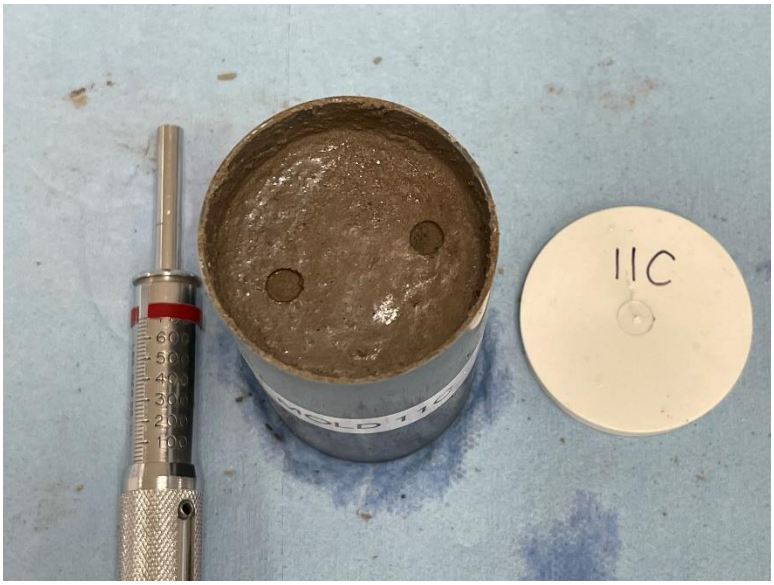


Photo 10: Pocket penetrometer strength test of the 28-day molds (Day 7)

Appendix C
Marsh Funnel Test
ISS Treatability Study Report

141 3rd Street
Brooklyn, New York
NYSDEC BCP Site No.: C224336
Langan Project No.: 170390002



Photo 1: Marsh funnel test setup.

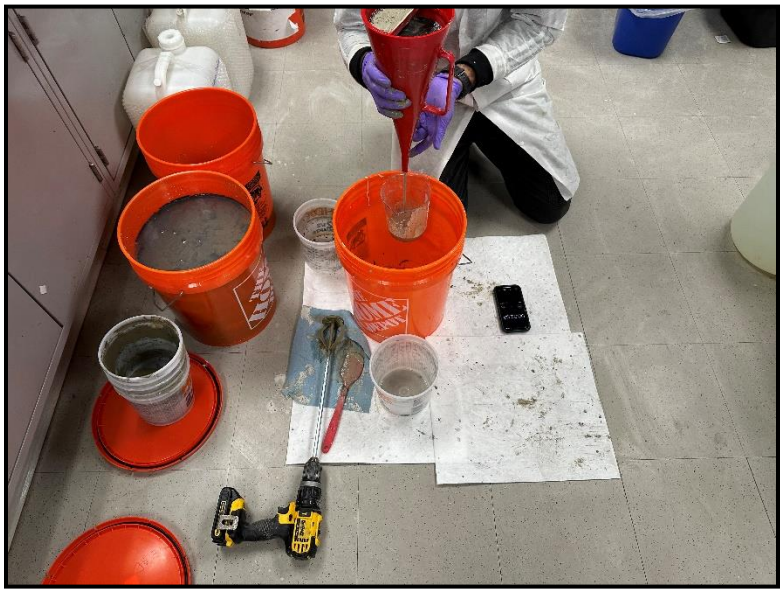


Photo 2: Cementing agent slurry mix passing through the funnel.

Appendix C
Marsh Funnel Test
ISS Treatability Study Report

141 3rd Street
Brooklyn, New York
NYSDEC BCP Site No.: C224336
Langan Project No.: 170390002



Photo 3: Cementing agent slurry mix filling the 1-quart measuring cup.

APPENDIX D

Laboratory Data Reports

ANALYTICAL REPORT

Lab Number:	L2359302
Client:	Langan Engineering & Environmental 21 Penn Plaza 360 W. 31st Street, 8th Floor New York, NY 10001-2727
ATTN:	Kimberly Nagotko
Phone:	(212) 479-5635
Project Name:	141 3RD STREET
Project Number:	170390002
Report Date:	10/27/23

The original project report/data package is held by Alpha Analytical. This report/data package is paginated and should be reproduced only in its entirety. Alpha Analytical holds no responsibility for results and/or data that are not consistent with the original.

Certifications & Approvals: MA (M-MA086), NH NELAP (2064), CT (PH-0826), IL (200077), IN (C-MA-03), KY (KY98045), ME (MA00086), MD (348), NJ (MA935), NY (11148), NC (25700/666), OH (CL108), OR (MA-1316), PA (68-03671), RI (LAO00065), TX (T104704476), VT (VT-0935), VA (460195), USDA (Permit #525-23-122-91930).

Eight Walkup Drive, Westborough, MA 01581-1019
508-898-9220 (Fax) 508-898-9193 800-624-9220 - www.alphalab.com

Project Name: 141 3RD STREET
Project Number: 170390002

Lab Number: L2359302
Report Date: 10/27/23

Alpha Sample ID	Client ID	Matrix	Sample Location	Collection Date/Time	Receive Date
L2359302-01	MW13-W1_100623	WATER	BROOKLYN, NY	10/06/23 10:50	10/06/23
L2359302-02	DUP01_100623	WATER	BROOKLYN, NY	10/06/23 00:00	10/06/23

Project Name:	141 3RD STREET	**Lab Number:**	L2359302
Project Number:	170390002	**Report Date:**	10/27/23

Case Narrative

The samples were received in accordance with the Chain of Custody and no significant deviations were encountered during the preparation or analysis unless otherwise noted. Sample Receipt, Container Information, and the Chain of Custody are located at the back of the report.

Results contained within this report relate only to the samples submitted under this Alpha Lab Number and meet NELAP requirements for all NELAP accredited parameters unless otherwise noted in the following narrative. The data presented in this report is organized by parameter (i.e. VOC, SVOC, etc.). Sample specific Quality Control data (i.e. Surrogate Spike Recovery) is reported at the end of the target analyte list for each individual sample, followed by the Laboratory Batch Quality Control at the end of each parameter. Tentatively Identified Compounds (TICs), if requested, are reported for compounds identified to be present and are not part of the method/program Target Compound List, even if only a subset of the TCL are being reported. If a sample was re-analyzed or re-extracted due to a required quality control corrective action and if both sets of data are reported, the Laboratory ID of the re-analysis or re-extraction is designated with an "R" or "RE", respectively.

When multiple Batch Quality Control elements are reported (e.g. more than one LCS), the associated samples for each element are noted in the grey shaded header line of each data table. Any Laboratory Batch, Sample Specific % recovery or RPD value that is outside the listed Acceptance Criteria is bolded in the report. In reference to questions H (CAM) or 4 (RCP) when "NO" is checked, the performance criteria for CAM and RCP methods allow for some quality control failures to occur and still be within method compliance. In these instances, the specific failure is not narrated but noted in the associated QC Outlier Summary Report, located directly after the Case Narrative. QC information is also incorporated in the Data Usability Assessment table (Format 11) of our Data Merger tool, where it can be reviewed in conjunction with the sample result, associated regulatory criteria and any associated data usability implications.

Soil/sediments, solids and tissues are reported on a dry weight basis unless otherwise noted. Definitions of all data qualifiers and acronyms used in this report are provided in the Glossary located at the back of the report.

HOLD POLICY - For samples submitted on hold, Alpha's policy is to hold samples (with the exception of Air canisters) free of charge for 21 calendar days from the date the project is completed. After 21 calendar days, we will dispose of all samples submitted including those put on hold unless you have contacted your Alpha Project Manager and made arrangements for Alpha to continue to hold the samples. Air canisters will be disposed after 3 business days from the date the project is completed.

Please contact Project Management at 800-624-9220 with any questions.

Project Name:	141 3RD STREET	**Lab Number:**	L2359302
Project Number:	170390002	**Report Date:**	10/27/23

Case Narrative (continued)

Report Submission

October 27, 2023: This final report includes the results of all requested analyses.

October 13, 2023: This is a preliminary report.

All non-detect (ND) or estimated concentrations (J-qualified) have been quantitated to the limit noted in the MDL column.

Sample Receipt

L2359302-01: Sample containers for Dissolved Metals were received for the "MW13-W1_100623" sample, but were not listed on the chain of custody. At the client's request, the analysis was performed. The sample was field filtered for Dissolved Metals.

L2359302-02: Sample containers for Dissolved Metals were received for the "DUP01_100623" sample, but were not listed on the chain of custody. At the client's request, the analysis was performed. The sample was field filtered for Dissolved Metals.

Diesel Range & Oil Range Organics

The WG1839370-2 LCS recoveries, associated with L2359302-01 and -02, were outside the acceptance criteria for individual target compounds. The results of the original analyses are reported; however, all results are considered to have a potentially low bias for nonane (c9) (41%) and decane (c10) (46%).

Dissolved Metals

The WG1838428-3 MS recoveries for calcium (370%), iron (140%) and magnesium (170%), performed on L2359302-01, do not apply because the sample concentrations are greater than four times the spike amounts added.

I, the undersigned, attest under the pains and penalties of perjury that, to the best of my knowledge and belief and based upon my personal inquiry of those responsible for providing the information contained in this analytical report, such information is accurate and complete. This certificate of analysis is not complete unless this page accompanies any and all pages of this report.

Authorized Signature: Melissa Sturgis Melissa Sturgis

Title: Technical Director/Representative Date: 10/27/23

ORGANICS

VOLATILES

Project Name: 141 3RD STREET
Project Number: 170390002
Lab Number: L2359302
Report Date: 10/27/23

SAMPLE RESULTS

Lab ID: L2359302-01 D
Client ID: MW13-W1_100623
Sample Location: BROOKLYN, NY

Date Collected: 10/06/23 10:50
Date Received: 10/06/23
Field Prep: Refer to COC

Sample Depth:
Matrix: Water
Analytical Method: 1,8260D
Analytical Date: 10/12/23 09:43
Analyst: PID

Parameter	Result	Qualifier	Units	RL	MDL	Dilution Factor
Volatile Organics by GC/MS - Westborough Lab						
Methylene chloride	ND		ug/l	50	14.	20
1,1-Dichloroethane	ND		ug/l	50	14.	20
Chloroform	ND		ug/l	50	14.	20
Carbon tetrachloride	ND		ug/l	10	2.7	20
1,2-Dichloropropane	ND		ug/l	20	2.7	20
Dibromochloromethane	ND		ug/l	10	3.0	20
1,1,2-Trichloroethane	ND		ug/l	30	10.	20
Tetrachloroethene	ND		ug/l	10	3.6	20
Chlorobenzene	ND		ug/l	50	14.	20
Trichlorofluoromethane	ND		ug/l	50	14.	20
1,2-Dichloroethane	ND		ug/l	10	2.6	20
1,1,1-Trichloroethane	ND		ug/l	50	14.	20
Bromodichloromethane	ND		ug/l	10	3.8	20
trans-1,3-Dichloropropene	ND		ug/l	10	3.3	20
cis-1,3-Dichloropropene	ND		ug/l	10	2.9	20
1,3-Dichloropropene, Total	ND		ug/l	10	2.9	20
1,1-Dichloropropene	ND		ug/l	50	14.	20
Bromoform	ND		ug/l	40	13.	20
1,1,2,2-Tetrachloroethane	ND		ug/l	10	3.3	20
Benzene	59		ug/l	10	3.2	20
Toluene	14	J	ug/l	50	14.	20
Ethylbenzene	65		ug/l	50	14.	20
Chloromethane	ND		ug/l	50	14.	20
Bromomethane	ND		ug/l	50	14.	20
Vinyl chloride	ND		ug/l	20	1.4	20
Chloroethane	ND		ug/l	50	14.	20
1,1-Dichloroethene	ND		ug/l	10	3.4	20
trans-1,2-Dichloroethene	ND		ug/l	50	14.	20

Project Name: 141 3RD STREET **Lab Number:** L2359302

Project Number: 170390002 **Report Date:** 10/27/23

SAMPLE RESULTS

Lab ID: L2359302-01 D Date Collected: 10/06/23 10:50
Client ID: MW13-W1_100623 Date Received: 10/06/23
Sample Location: BROOKLYN, NY Field Prep: Refer to COC

Sample Depth:

Parameter	Result	Qualifier	Units	RL	MDL	Dilution Factor
Volatile Organics by GC/MS - Westborough Lab						
Trichloroethene	ND		ug/l	10	3.5	20
1,2-Dichlorobenzene	ND		ug/l	50	14.	20
1,3-Dichlorobenzene	ND		ug/l	50	14.	20
1,4-Dichlorobenzene	ND		ug/l	50	14.	20
Methyl tert butyl ether	ND		ug/l	50	14.	20
p/m-Xylene	70		ug/l	50	14.	20
o-Xylene	58		ug/l	50	14.	20
Xylenes, Total	130		ug/l	50	14.	20
cis-1,2-Dichloroethene	ND		ug/l	50	14.	20
1,2-Dichloroethene, Total	ND		ug/l	50	14.	20
Dibromomethane	ND		ug/l	100	20.	20
1,2,3-Trichloropropane	ND		ug/l	50	14.	20
Acrylonitrile	ND		ug/l	100	30.	20
Styrene	ND		ug/l	50	14.	20
Dichlorodifluoromethane	ND		ug/l	100	20.	20
Acetone	ND		ug/l	100	29.	20
Carbon disulfide	ND		ug/l	100	20.	20
2-Butanone	ND		ug/l	100	39.	20
Vinyl acetate	ND		ug/l	100	20.	20
4-Methyl-2-pentanone	ND		ug/l	100	20.	20
2-Hexanone	ND		ug/l	100	20.	20
Bromochloromethane	ND		ug/l	50	14.	20
2,2-Dichloropropane	ND		ug/l	50	14.	20
1,2-Dibromoethane	ND		ug/l	40	13.	20
1,3-Dichloropropane	ND		ug/l	50	14.	20
1,1,1,2-Tetrachloroethane	ND		ug/l	50	14.	20
Bromobenzene	ND		ug/l	50	14.	20
n-Butylbenzene	ND		ug/l	50	14.	20
sec-Butylbenzene	ND		ug/l	50	14.	20
tert-Butylbenzene	ND		ug/l	50	14.	20
o-Chlorotoluene	ND		ug/l	50	14.	20
p-Chlorotoluene	ND		ug/l	50	14.	20
1,2-Dibromo-3-chloropropane	ND		ug/l	50	14.	20
Hexachlorobutadiene	ND		ug/l	50	14.	20
Isopropylbenzene	ND		ug/l	50	14.	20
p-Isopropyltoluene	ND		ug/l	50	14.	20
Naphthalene	2000		ug/l	50	14.	20

Project Name: 141 3RD STREET **Lab Number:** L2359302

Project Number: 170390002 **Report Date:** 10/27/23

SAMPLE RESULTS

Lab ID: L2359302-01 D
Client ID: MW13-W1_100623
Sample Location: BROOKLYN, NY

Date Collected: 10/06/23 10:50
Date Received: 10/06/23
Field Prep: Refer to COC

Sample Depth:

Parameter	Result	Qualifier	Units	RL	MDL	Dilution Factor
Volatile Organics by GC/MS - Westborough Lab						
n-Propylbenzene	ND		ug/l	50	14.	20
1,2,3-Trichlorobenzene	ND		ug/l	50	14.	20
1,2,4-Trichlorobenzene	ND		ug/l	50	14.	20
1,3,5-Trimethylbenzene	ND		ug/l	50	14.	20
1,2,4-Trimethylbenzene	34	J	ug/l	50	14.	20
1,4-Dioxane	ND		ug/l	5000	1200	20
p-Diethylbenzene	16	J	ug/l	40	14.	20
p-Ethyltoluene	50		ug/l	40	14.	20
1,2,4,5-Tetramethylbenzene	ND		ug/l	40	11.	20
Ethyl ether	ND		ug/l	50	14.	20
trans-1,4-Dichloro-2-butene	ND		ug/l	50	14.	20

Surrogate	% Recovery	Qualifier	Acceptance Criteria
1,2-Dichloroethane-d4	103		70-130
Toluene-d8	101		70-130
4-Bromofluorobenzene	98		70-130
Dibromofluoromethane	106		70-130

Project Name: 141 3RD STREET
Project Number: 170390002
Lab Number: L2359302
Report Date: 10/27/23

SAMPLE RESULTS

Lab ID: L2359302-02 D
Client ID: DUP01_100623
Sample Location: BROOKLYN, NY

Date Collected: 10/06/23 00:00
Date Received: 10/06/23
Field Prep: Refer to COC

Sample Depth:
Matrix: Water
Analytical Method: 1,8260D
Analytical Date: 10/12/23 10:06
Analyst: PID

Parameter	Result	Qualifier	Units	RL	MDL	Dilution Factor
Volatile Organics by GC/MS - Westborough Lab						
Methylene chloride	ND		ug/l	50	14.	20
1,1-Dichloroethane	ND		ug/l	50	14.	20
Chloroform	ND		ug/l	50	14.	20
Carbon tetrachloride	ND		ug/l	10	2.7	20
1,2-Dichloropropane	ND		ug/l	20	2.7	20
Dibromochloromethane	ND		ug/l	10	3.0	20
1,1,2-Trichloroethane	ND		ug/l	30	10.	20
Tetrachloroethene	ND		ug/l	10	3.6	20
Chlorobenzene	ND		ug/l	50	14.	20
Trichlorofluoromethane	ND		ug/l	50	14.	20
1,2-Dichloroethane	ND		ug/l	10	2.6	20
1,1,1-Trichloroethane	ND		ug/l	50	14.	20
Bromodichloromethane	ND		ug/l	10	3.8	20
trans-1,3-Dichloropropene	ND		ug/l	10	3.3	20
cis-1,3-Dichloropropene	ND		ug/l	10	2.9	20
1,3-Dichloropropene, Total	ND		ug/l	10	2.9	20
1,1-Dichloropropene	ND		ug/l	50	14.	20
Bromoform	ND		ug/l	40	13.	20
1,1,2,2-Tetrachloroethane	ND		ug/l	10	3.3	20
Benzene	61		ug/l	10	3.2	20
Toluene	15	J	ug/l	50	14.	20
Ethylbenzene	85		ug/l	50	14.	20
Chloromethane	ND		ug/l	50	14.	20
Bromomethane	ND		ug/l	50	14.	20
Vinyl chloride	ND		ug/l	20	1.4	20
Chloroethane	ND		ug/l	50	14.	20
1,1-Dichloroethene	ND		ug/l	10	3.4	20
trans-1,2-Dichloroethene	ND		ug/l	50	14.	20

Project Name: 141 3RD STREET **Lab Number:** L2359302

Project Number: 170390002 **Report Date:** 10/27/23

SAMPLE RESULTS

Lab ID: L2359302-02 D Date Collected: 10/06/23 00:00

Client ID: DUP01_100623 Date Received: 10/06/23

Sample Location: BROOKLYN, NY Field Prep: Refer to COC

Sample Depth:

Parameter	Result	Qualifier	Units	RL	MDL	Dilution Factor
Volatile Organics by GC/MS - Westborough Lab						
Trichloroethene	ND		ug/l	10	3.5	20
1,2-Dichlorobenzene	ND		ug/l	50	14.	20
1,3-Dichlorobenzene	ND		ug/l	50	14.	20
1,4-Dichlorobenzene	ND		ug/l	50	14.	20
Methyl tert butyl ether	ND		ug/l	50	14.	20
p/m-Xylene	80		ug/l	50	14.	20
o-Xylene	67		ug/l	50	14.	20
Xylenes, Total	150		ug/l	50	14.	20
cis-1,2-Dichloroethene	ND		ug/l	50	14.	20
1,2-Dichloroethene, Total	ND		ug/l	50	14.	20
Dibromomethane	ND		ug/l	100	20.	20
1,2,3-Trichloropropane	ND		ug/l	50	14.	20
Acrylonitrile	ND		ug/l	100	30.	20
Styrene	ND		ug/l	50	14.	20
Dichlorodifluoromethane	ND		ug/l	100	20.	20
Acetone	ND		ug/l	100	29.	20
Carbon disulfide	ND		ug/l	100	20.	20
2-Butanone	ND		ug/l	100	39.	20
Vinyl acetate	ND		ug/l	100	20.	20
4-Methyl-2-pentanone	ND		ug/l	100	20.	20
2-Hexanone	ND		ug/l	100	20.	20
Bromochloromethane	ND		ug/l	50	14.	20
2,2-Dichloropropane	ND		ug/l	50	14.	20
1,2-Dibromoethane	ND		ug/l	40	13.	20
1,3-Dichloropropane	ND		ug/l	50	14.	20
1,1,1,2-Tetrachloroethane	ND		ug/l	50	14.	20
Bromobenzene	ND		ug/l	50	14.	20
n-Butylbenzene	ND		ug/l	50	14.	20
sec-Butylbenzene	ND		ug/l	50	14.	20
tert-Butylbenzene	ND		ug/l	50	14.	20
o-Chlorotoluene	ND		ug/l	50	14.	20
p-Chlorotoluene	ND		ug/l	50	14.	20
1,2-Dibromo-3-chloropropane	ND		ug/l	50	14.	20
Hexachlorobutadiene	ND		ug/l	50	14.	20
Isopropylbenzene	15	J	ug/l	50	14.	20
p-Isopropyltoluene	ND		ug/l	50	14.	20
Naphthalene	2100		ug/l	50	14.	20

Project Name: 141 3RD STREET **Lab Number:** L2359302

Project Number: 170390002 **Report Date:** 10/27/23

SAMPLE RESULTS

Lab ID: L2359302-02 D Date Collected: 10/06/23 00:00

Client ID: DUP01_100623 Date Received: 10/06/23

Sample Location: BROOKLYN, NY Field Prep: Refer to COC

Sample Depth:

Parameter	Result	Qualifier	Units	RL	MDL	Dilution Factor
Volatile Organics by GC/MS - Westborough Lab						
n-Propylbenzene	ND		ug/l	50	14.	20
1,2,3-Trichlorobenzene	ND		ug/l	50	14.	20
1,2,4-Trichlorobenzene	ND		ug/l	50	14.	20
1,3,5-Trimethylbenzene	ND		ug/l	50	14.	20
1,2,4-Trimethylbenzene	41	J	ug/l	50	14.	20
1,4-Dioxane	ND		ug/l	5000	1200	20
p-Diethylbenzene	19	J	ug/l	40	14.	20
p-Ethyltoluene	60		ug/l	40	14.	20
1,2,4,5-Tetramethylbenzene	ND		ug/l	40	11.	20
Ethyl ether	ND		ug/l	50	14.	20
trans-1,4-Dichloro-2-butene	ND		ug/l	50	14.	20

Surrogate	% Recovery	Qualifier	Acceptance Criteria
1,2-Dichloroethane-d4	101		70-130
Toluene-d8	101		70-130
4-Bromofluorobenzene	99		70-130
Dibromofluoromethane	103		70-130

Project Name: 141 3RD STREET
Project Number: 170390002
Lab Number: L2359302
Report Date: 10/27/23

Method Blank Analysis
Batch Quality Control

Analytical Method: 1,8260D
Analytical Date: 10/12/23 06:22
Analyst: MJV

Parameter	Result	Qualifier	Units	RL	MDL
Volatile Organics by GC/MS - Westborough Lab for sample(s): 01-02 Batch: WG1838882-5					
Methylene chloride	ND		ug/l	2.5	0.70
1,1-Dichloroethane	ND		ug/l	2.5	0.70
Chloroform	ND		ug/l	2.5	0.70
Carbon tetrachloride	ND		ug/l	0.50	0.13
1,2-Dichloropropane	ND		ug/l	1.0	0.14
Dibromochloromethane	ND		ug/l	0.50	0.15
1,1,2-Trichloroethane	ND		ug/l	1.5	0.50
Tetrachloroethene	ND		ug/l	0.50	0.18
Chlorobenzene	ND		ug/l	2.5	0.70
Trichlorofluoromethane	ND		ug/l	2.5	0.70
1,2-Dichloroethane	ND		ug/l	0.50	0.13
1,1,1-Trichloroethane	ND		ug/l	2.5	0.70
Bromodichloromethane	ND		ug/l	0.50	0.19
trans-1,3-Dichloropropene	ND		ug/l	0.50	0.16
cis-1,3-Dichloropropene	ND		ug/l	0.50	0.14
1,3-Dichloropropene, Total	ND		ug/l	0.50	0.14
1,1-Dichloropropene	ND		ug/l	2.5	0.70
Bromoform	ND		ug/l	2.0	0.65
1,1,2,2-Tetrachloroethane	ND		ug/l	0.50	0.17
Benzene	ND		ug/l	0.50	0.16
Toluene	ND		ug/l	2.5	0.70
Ethylbenzene	ND		ug/l	2.5	0.70
Chloromethane	ND		ug/l	2.5	0.70
Bromomethane	ND		ug/l	2.5	0.70
Vinyl chloride	ND		ug/l	1.0	0.07
Chloroethane	ND		ug/l	2.5	0.70
1,1-Dichloroethene	ND		ug/l	0.50	0.17
trans-1,2-Dichloroethene	ND		ug/l	2.5	0.70
Trichloroethene	ND		ug/l	0.50	0.18

Project Name: 141 3RD STREET
Project Number: 170390002
Lab Number: L2359302
Report Date: 10/27/23

Method Blank Analysis
Batch Quality Control

Analytical Method: 1,8260D
Analytical Date: 10/12/23 06:22
Analyst: MJV

Parameter	Result	Qualifier	Units	RL	MDL
Volatile Organics by GC/MS - Westborough Lab for sample(s): 01-02 Batch: WG1838882-5					
1,2-Dichlorobenzene	ND		ug/l	2.5	0.70
1,3-Dichlorobenzene	ND		ug/l	2.5	0.70
1,4-Dichlorobenzene	ND		ug/l	2.5	0.70
Methyl tert butyl ether	ND		ug/l	2.5	0.70
p/m-Xylene	ND		ug/l	2.5	0.70
o-Xylene	ND		ug/l	2.5	0.70
Xylenes, Total	ND		ug/l	2.5	0.70
cis-1,2-Dichloroethene	ND		ug/l	2.5	0.70
1,2-Dichloroethene, Total	ND		ug/l	2.5	0.70
Dibromomethane	ND		ug/l	5.0	1.0
1,2,3-Trichloropropane	ND		ug/l	2.5	0.70
Acrylonitrile	ND		ug/l	5.0	1.5
Styrene	ND		ug/l	2.5	0.70
Dichlorodifluoromethane	ND		ug/l	5.0	1.0
Acetone	ND		ug/l	5.0	1.5
Carbon disulfide	ND		ug/l	5.0	1.0
2-Butanone	ND		ug/l	5.0	1.9
Vinyl acetate	ND		ug/l	5.0	1.0
4-Methyl-2-pentanone	ND		ug/l	5.0	1.0
2-Hexanone	ND		ug/l	5.0	1.0
Bromochloromethane	ND		ug/l	2.5	0.70
2,2-Dichloropropane	ND		ug/l	2.5	0.70
1,2-Dibromoethane	ND		ug/l	2.0	0.65
1,3-Dichloropropane	ND		ug/l	2.5	0.70
1,1,1,2-Tetrachloroethane	ND		ug/l	2.5	0.70
Bromobenzene	ND		ug/l	2.5	0.70
n-Butylbenzene	ND		ug/l	2.5	0.70
sec-Butylbenzene	ND		ug/l	2.5	0.70
tert-Butylbenzene	ND		ug/l	2.5	0.70

Project Name: 141 3RD STREET
Project Number: 170390002
Lab Number: L2359302
Report Date: 10/27/23

Method Blank Analysis
Batch Quality Control

Analytical Method: 1,8260D
Analytical Date: 10/12/23 06:22
Analyst: MJV

Parameter	Result	Qualifier	Units	RL	MDL
Volatile Organics by GC/MS - Westborough Lab for sample(s): 01-02 Batch: WG1838882-5					
o-Chlorotoluene	ND		ug/l	2.5	0.70
p-Chlorotoluene	ND		ug/l	2.5	0.70
1,2-Dibromo-3-chloropropane	ND		ug/l	2.5	0.70
Hexachlorobutadiene	ND		ug/l	2.5	0.70
Isopropylbenzene	ND		ug/l	2.5	0.70
p-Isopropyltoluene	ND		ug/l	2.5	0.70
Naphthalene	ND		ug/l	2.5	0.70
n-Propylbenzene	ND		ug/l	2.5	0.70
1,2,3-Trichlorobenzene	ND		ug/l	2.5	0.70
1,2,4-Trichlorobenzene	ND		ug/l	2.5	0.70
1,3,5-Trimethylbenzene	ND		ug/l	2.5	0.70
1,2,4-Trimethylbenzene	ND		ug/l	2.5	0.70
1,4-Dioxane	ND		ug/l	250	61.
p-Diethylbenzene	ND		ug/l	2.0	0.70
p-Ethyltoluene	ND		ug/l	2.0	0.70
1,2,4,5-Tetramethylbenzene	ND		ug/l	2.0	0.54
Ethyl ether	ND		ug/l	2.5	0.70
trans-1,4-Dichloro-2-butene	ND		ug/l	2.5	0.70

Surrogate	%Recovery	Qualifier	Acceptance Criteria
1,2-Dichloroethane-d4	99		70-130
Toluene-d8	101		70-130
4-Bromofluorobenzene	103		70-130
Dibromofluoromethane	104		70-130

Lab Control Sample Analysis

Batch Quality Control

Project Name: 141 3RD STREET

Project Number: 170390002

Lab Number: L2359302

Report Date: 10/27/23

Parameter	LCS %Recovery	Qual	LCSD %Recovery	Qual	%Recovery Limits	RPD	Qual	RPD Limits
Volatile Organics by GC/MS - Westborough Lab Associated sample(s): 01-02 Batch: WG1838882-3 WG1838882-4								
Methylene chloride	100		97		70-130	3		20
1,1-Dichloroethane	100		99		70-130	1		20
Chloroform	100		98		70-130	2		20
Carbon tetrachloride	98		94		63-132	4		20
1,2-Dichloropropane	97		95		70-130	2		20
Dibromochloromethane	94		91		63-130	3		20
1,1,2-Trichloroethane	97		95		70-130	2		20
Tetrachloroethene	99		96		70-130	3		20
Chlorobenzene	100		96		75-130	4		20
Trichlorofluoromethane	98		96		62-150	2		20
1,2-Dichloroethane	95		94		70-130	1		20
1,1,1-Trichloroethane	99		96		67-130	3		20
Bromodichloromethane	94		93		67-130	1		20
trans-1,3-Dichloropropene	94		92		70-130	2		20
cis-1,3-Dichloropropene	94		93		70-130	1		20
1,1-Dichloropropene	97		95		70-130	2		20
Bromoform	90		88		54-136	2		20
1,1,2,2-Tetrachloroethane	98		97		67-130	1		20
Benzene	99		97		70-130	2		20
Toluene	99		96		70-130	3		20
Ethylbenzene	98		94		70-130	4		20
Chloromethane	92		90		64-130	2		20
Bromomethane	76		77		39-139	1		20

Lab Control Sample Analysis

Batch Quality Control

Project Name: 141 3RD STREET

Project Number: 170390002

Lab Number: L2359302

Report Date: 10/27/23

Parameter	LCS %Recovery	Qual	LCSD %Recovery	Qual	%Recovery Limits	RPD	Qual	RPD Limits
Volatile Organics by GC/MS - Westborough Lab Associated sample(s): 01-02 Batch: WG1838882-3 WG1838882-4								
Vinyl chloride	100		100		55-140	0		20
Chloroethane	110		100		55-138	10		20
1,1-Dichloroethene	98		97		61-145	1		20
trans-1,2-Dichloroethene	99		98		70-130	1		20
Trichloroethene	97		95		70-130	2		20
1,2-Dichlorobenzene	100		98		70-130	2		20
1,3-Dichlorobenzene	100		96		70-130	4		20
1,4-Dichlorobenzene	100		96		70-130	4		20
Methyl tert butyl ether	92		92		63-130	0		20
p/m-Xylene	100		95		70-130	5		20
o-Xylene	100		95		70-130	5		20
cis-1,2-Dichloroethene	100		98		70-130	2		20
Dibromomethane	94		95		70-130	1		20
1,2,3-Trichloropropane	95		95		64-130	0		20
Acrylonitrile	93		95		70-130	2		20
Styrene	95		90		70-130	5		20
Dichlorodifluoromethane	92		92		36-147	0		20
Acetone	82		82		58-148	0		20
Carbon disulfide	99		96		51-130	3		20
2-Butanone	88		90		63-138	2		20
Vinyl acetate	90		90		70-130	0		20
4-Methyl-2-pentanone	86		87		59-130	1		20
2-Hexanone	85		86		57-130	1		20

Lab Control Sample Analysis

Batch Quality Control

Project Name: 141 3RD STREET

Project Number: 170390002

Lab Number: L2359302

Report Date: 10/27/23

Parameter	LCS %Recovery	Qual	LCSD %Recovery	Qual	%Recovery Limits	RPD	Qual	RPD Limits
Volatile Organics by GC/MS - Westborough Lab Associated sample(s): 01-02 Batch: WG1838882-3 WG1838882-4								
Bromochloromethane	100		99		70-130	1		20
2,2-Dichloropropane	100		100		63-133	0		20
1,2-Dibromoethane	96		93		70-130	3		20
1,3-Dichloropropane	97		95		70-130	2		20
1,1,1,2-Tetrachloroethane	98		95		64-130	3		20
Bromobenzene	100		97		70-130	3		20
n-Butylbenzene	99		94		53-136	5		20
sec-Butylbenzene	99		94		70-130	5		20
tert-Butylbenzene	98		94		70-130	4		20
o-Chlorotoluene	100		95		70-130	5		20
p-Chlorotoluene	98		94		70-130	4		20
1,2-Dibromo-3-chloropropane	91		92		41-144	1		20
Hexachlorobutadiene	100		98		63-130	2		20
Isopropylbenzene	98		94		70-130	4		20
p-Isopropyltoluene	98		93		70-130	5		20
Naphthalene	93		94		70-130	1		20
n-Propylbenzene	98		94		69-130	4		20
1,2,3-Trichlorobenzene	98		98		70-130	0		20
1,2,4-Trichlorobenzene	99		96		70-130	3		20
1,3,5-Trimethylbenzene	98		93		64-130	5		20
1,2,4-Trimethylbenzene	98		93		70-130	5		20
1,4-Dioxane	90		90		56-162	0		20
p-Diethylbenzene	98		94		70-130	4		20

Lab Control Sample Analysis

Batch Quality Control

Project Name: 141 3RD STREET

Project Number: 170390002

Lab Number: L2359302

Report Date: 10/27/23

Parameter	LCS %Recovery	Qual	LCSD %Recovery	Qual	%Recovery Limits	RPD	Qual	RPD Limits
Volatile Organics by GC/MS - Westborough Lab Associated sample(s): 01-02 Batch: WG1838882-3 WG1838882-4								
p-Ethyltoluene	98		94		70-130	4		20
1,2,4,5-Tetramethylbenzene	97		93		70-130	4		20
Ethyl ether	97		99		59-134	2		20
trans-1,4-Dichloro-2-butene	89		90		70-130	1		20

Surrogate	LCS %Recovery	Qual	LCSD %Recovery	Qual	Acceptance Criteria
1,2-Dichloroethane-d4	99		101		70-130
Toluene-d8	102		101		70-130
4-Bromofluorobenzene	98		98		70-130
Dibromofluoromethane	101		102		70-130

SEMIVOLATILES

Project Name: 141 3RD STREET
Project Number: 170390002
Lab Number: L2359302
Report Date: 10/27/23

SAMPLE RESULTS

Lab ID: L2359302-01
Client ID: MW13-W1_100623
Sample Location: BROOKLYN, NY

Date Collected: 10/06/23 10:50
Date Received: 10/06/23
Field Prep: Refer to COC

Sample Depth:
Matrix: Water
Analytical Method: 1,8270E
Analytical Date: 10/11/23 05:12
Analyst: LJG

Extraction Method: EPA 3510C
Extraction Date: 10/10/23 00:00

Parameter	Result	Qualifier	Units	RL	MDL	Dilution Factor
Semivolatile Organics by GC/MS - Westborough Lab						
1,2,4-Trichlorobenzene	ND		ug/l	5.0	0.50	1
Bis(2-chloroethyl)ether	ND		ug/l	2.0	0.50	1
1,2-Dichlorobenzene	ND		ug/l	2.0	0.45	1
1,3-Dichlorobenzene	ND		ug/l	2.0	0.40	1
1,4-Dichlorobenzene	ND		ug/l	2.0	0.43	1
3,3'-Dichlorobenzidine	ND		ug/l	5.0	1.6	1
2,4-Dinitrotoluene	ND		ug/l	5.0	1.2	1
2,6-Dinitrotoluene	ND		ug/l	5.0	0.93	1
4-Chlorophenyl phenyl ether	ND		ug/l	2.0	0.49	1
4-Bromophenyl phenyl ether	ND		ug/l	2.0	0.38	1
Bis(2-chloroisopropyl)ether	ND		ug/l	2.0	0.53	1
Bis(2-chloroethoxy)methane	ND		ug/l	5.0	0.50	1
Hexachlorocyclopentadiene	ND		ug/l	20	0.69	1
Isophorone	ND		ug/l	5.0	1.2	1
Nitrobenzene	ND		ug/l	2.0	0.77	1
NDPA/DPA	ND		ug/l	2.0	0.42	1
n-Nitrosodi-n-propylamine	ND		ug/l	5.0	0.64	1
Bis(2-ethylhexyl)phthalate	ND		ug/l	3.0	1.5	1
Butyl benzyl phthalate	ND		ug/l	5.0	1.2	1
Di-n-butylphthalate	ND		ug/l	5.0	0.39	1
Di-n-octylphthalate	ND		ug/l	5.0	1.3	1
Diethyl phthalate	ND		ug/l	5.0	0.38	1
Dimethyl phthalate	ND		ug/l	5.0	1.8	1
Biphenyl	33.		ug/l	2.0	0.46	1
4-Chloroaniline	ND		ug/l	5.0	1.1	1
2-Nitroaniline	ND		ug/l	5.0	0.50	1
3-Nitroaniline	ND		ug/l	5.0	0.81	1
4-Nitroaniline	ND		ug/l	5.0	0.80	1

Project Name: 141 3RD STREET **Lab Number:** L2359302

Project Number: 170390002 **Report Date:** 10/27/23

SAMPLE RESULTS

Lab ID: L2359302-01 Date Collected: 10/06/23 10:50

Client ID: MW13-W1_100623 Date Received: 10/06/23

Sample Location: BROOKLYN, NY Field Prep: Refer to COC

Sample Depth:

Parameter	Result	Qualifier	Units	RL	MDL	Dilution Factor
Semivolatile Organics by GC/MS - Westborough Lab						
Dibenzofuran	7.0		ug/l	2.0	0.50	1
1,2,4,5-Tetrachlorobenzene	ND		ug/l	10	0.44	1
Acetophenone	6.3		ug/l	5.0	0.53	1
2,4,6-Trichlorophenol	ND		ug/l	5.0	0.61	1
p-Chloro-m-cresol	ND		ug/l	2.0	0.35	1
2-Chlorophenol	ND		ug/l	2.0	0.48	1
2,4-Dichlorophenol	ND		ug/l	5.0	0.41	1
2,4-Dimethylphenol	4.1	J	ug/l	5.0	1.8	1
2-Nitrophenol	ND		ug/l	10	0.85	1
4-Nitrophenol	ND		ug/l	10	0.67	1
2,4-Dinitrophenol	ND		ug/l	20	6.6	1
4,6-Dinitro-o-cresol	ND		ug/l	10	1.8	1
Phenol	0.84	J	ug/l	5.0	0.57	1
2-Methylphenol	ND		ug/l	5.0	0.49	1
3-Methylphenol/4-Methylphenol	ND		ug/l	5.0	0.48	1
2,4,5-Trichlorophenol	ND		ug/l	5.0	0.77	1
Benzoic Acid	ND		ug/l	50	2.6	1
Benzyl Alcohol	ND		ug/l	2.0	0.59	1
Carbazole	8.5		ug/l	2.0	0.49	1

Surrogate	% Recovery	Qualifier	Acceptance Criteria
2-Fluorophenol	76		21-120
Phenol-d6	60		10-120
Nitrobenzene-d5	93		23-120
2-Fluorobiphenyl	89		15-120
2,4,6-Tribromophenol	94		10-120
4-Terphenyl-d14	99		41-149

Project Name: 141 3RD STREET
Project Number: 170390002
Lab Number: L2359302
Report Date: 10/27/23

SAMPLE RESULTS

Lab ID: L2359302-01
Client ID: MW13-W1_100623
Sample Location: BROOKLYN, NY

Date Collected: 10/06/23 10:50
Date Received: 10/06/23
Field Prep: Refer to COC

Sample Depth:
Matrix: Water
Analytical Method: 1,8270E-SIM
Analytical Date: 10/11/23 13:04
Analyst: RP

Extraction Method: EPA 3510C
Extraction Date: 10/09/23 23:56

Parameter	Result	Qualifier	Units	RL	MDL	Dilution Factor
Semivolatile Organics by GC/MS-SIM - Westborough Lab						
Acenaphthene	110	E	ug/l	0.10	0.01	1
2-Chloronaphthalene	ND		ug/l	0.20	0.02	1
Fluoranthene	6.5		ug/l	0.10	0.02	1
Hexachlorobutadiene	ND		ug/l	0.50	0.05	1
Naphthalene	510	E	ug/l	0.10	0.05	1
Benzo(a)anthracene	0.97		ug/l	0.10	0.02	1
Benzo(a)pyrene	0.68		ug/l	0.10	0.02	1
Benzo(b)fluoranthene	0.49		ug/l	0.10	0.01	1
Benzo(k)fluoranthene	0.17		ug/l	0.10	0.01	1
Chrysene	0.86		ug/l	0.10	0.01	1
Acenaphthylene	4.9		ug/l	0.10	0.01	1
Anthracene	14		ug/l	0.10	0.01	1
Benzo(ghi)perylene	0.21		ug/l	0.10	0.01	1
Fluorene	36		ug/l	0.10	0.01	1
Phenanthrene	52		ug/l	0.10	0.02	1
Dibenzo(a,h)anthracene	0.06	J	ug/l	0.10	0.01	1
Indeno(1,2,3-cd)pyrene	0.21		ug/l	0.10	0.01	1
Pyrene	8.1		ug/l	0.10	0.02	1
2-Methylnaphthalene	170	E	ug/l	0.10	0.02	1
Pentachlorophenol	ND		ug/l	0.80	0.01	1
Hexachlorobenzene	ND		ug/l	0.80	0.01	1
Hexachloroethane	ND		ug/l	0.80	0.06	1

Project Name: 141 3RD STREET **Lab Number:** L2359302

Project Number: 170390002 **Report Date:** 10/27/23

SAMPLE RESULTS

Lab ID: L2359302-01 Date Collected: 10/06/23 10:50

Client ID: MW13-W1_100623 Date Received: 10/06/23

Sample Location: BROOKLYN, NY Field Prep: Refer to COC

Sample Depth:

Parameter	Result	Qualifier	Units	RL	MDL	Dilution Factor
Semivolatile Organics by GC/MS-SIM - Westborough Lab						

Surrogate	% Recovery	Qualifier	Acceptance Criteria
2-Fluorophenol	75		21-120
Phenol-d6	68		10-120
Nitrobenzene-d5	113		23-120
2-Fluorobiphenyl	91		15-120
2,4,6-Tribromophenol	107		10-120
4-Terphenyl-d14	89		41-149

Project Name: 141 3RD STREET
Project Number: 170390002
Lab Number: L2359302
Report Date: 10/27/23

SAMPLE RESULTS

Lab ID: L2359302-01 D
Client ID: MW13-W1_100623
Sample Location: BROOKLYN, NY

Date Collected: 10/06/23 10:50
Date Received: 10/06/23
Field Prep: Refer to COC

Sample Depth:
Matrix: Water
Analytical Method: 1,8270E-SIM
Analytical Date: 10/12/23 17:29
Analyst: RP

Extraction Method: EPA 3510C
Extraction Date: 10/09/23 23:56

Parameter	Result	Qualifier	Units	RL	MDL	Dilution Factor
Semivolatile Organics by GC/MS-SIM - Westborough Lab						
Acenaphthene	220		ug/l	2.0	0.29	20
Naphthalene	1300		ug/l	2.0	0.98	20
2-Methylnaphthalene	310		ug/l	2.0	0.44	20

Project Name: 141 3RD STREET
Project Number: 170390002
Lab Number: L2359302
Report Date: 10/27/23

SAMPLE RESULTS

Lab ID: L2359302-02
Client ID: DUP01_100623
Sample Location: BROOKLYN, NY

Date Collected: 10/06/23 00:00
Date Received: 10/06/23
Field Prep: Refer to COC

Sample Depth:
Matrix: Water
Analytical Method: 1,8270E
Analytical Date: 10/11/23 04:49
Analyst: LJG

Extraction Method: EPA 3510C
Extraction Date: 10/10/23 00:00

Parameter	Result	Qualifier	Units	RL	MDL	Dilution Factor
Semivolatile Organics by GC/MS - Westborough Lab						
1,2,4-Trichlorobenzene	ND		ug/l	5.0	0.50	1
Bis(2-chloroethyl)ether	ND		ug/l	2.0	0.50	1
1,2-Dichlorobenzene	ND		ug/l	2.0	0.45	1
1,3-Dichlorobenzene	ND		ug/l	2.0	0.40	1
1,4-Dichlorobenzene	ND		ug/l	2.0	0.43	1
3,3'-Dichlorobenzidine	ND		ug/l	5.0	1.6	1
2,4-Dinitrotoluene	ND		ug/l	5.0	1.2	1
2,6-Dinitrotoluene	ND		ug/l	5.0	0.93	1
4-Chlorophenyl phenyl ether	ND		ug/l	2.0	0.49	1
4-Bromophenyl phenyl ether	ND		ug/l	2.0	0.38	1
Bis(2-chloroisopropyl)ether	ND		ug/l	2.0	0.53	1
Bis(2-chloroethoxy)methane	ND		ug/l	5.0	0.50	1
Hexachlorocyclopentadiene	ND		ug/l	20	0.69	1
Isophorone	ND		ug/l	5.0	1.2	1
Nitrobenzene	ND		ug/l	2.0	0.77	1
NDPA/DPA	ND		ug/l	2.0	0.42	1
n-Nitrosodi-n-propylamine	ND		ug/l	5.0	0.64	1
Bis(2-ethylhexyl)phthalate	ND		ug/l	3.0	1.5	1
Butyl benzyl phthalate	ND		ug/l	5.0	1.2	1
Di-n-butylphthalate	ND		ug/l	5.0	0.39	1
Di-n-octylphthalate	ND		ug/l	5.0	1.3	1
Diethyl phthalate	ND		ug/l	5.0	0.38	1
Dimethyl phthalate	ND		ug/l	5.0	1.8	1
Biphenyl	27.		ug/l	2.0	0.46	1
4-Chloroaniline	ND		ug/l	5.0	1.1	1
2-Nitroaniline	ND		ug/l	5.0	0.50	1
3-Nitroaniline	ND		ug/l	5.0	0.81	1
4-Nitroaniline	ND		ug/l	5.0	0.80	1

Project Name: 141 3RD STREET **Lab Number:** L2359302

Project Number: 170390002 **Report Date:** 10/27/23

SAMPLE RESULTS

Lab ID: L2359302-02 Date Collected: 10/06/23 00:00

Client ID: DUP01_100623 Date Received: 10/06/23

Sample Location: BROOKLYN, NY Field Prep: Refer to COC

Sample Depth:

Parameter	Result	Qualifier	Units	RL	MDL	Dilution Factor
Semivolatile Organics by GC/MS - Westborough Lab						
Dibenzofuran	5.6		ug/l	2.0	0.50	1
1,2,4,5-Tetrachlorobenzene	ND		ug/l	10	0.44	1
Acetophenone	4.0	J	ug/l	5.0	0.53	1
2,4,6-Trichlorophenol	ND		ug/l	5.0	0.61	1
p-Chloro-m-cresol	ND		ug/l	2.0	0.35	1
2-Chlorophenol	ND		ug/l	2.0	0.48	1
2,4-Dichlorophenol	ND		ug/l	5.0	0.41	1
2,4-Dimethylphenol	5.1		ug/l	5.0	1.8	1
2-Nitrophenol	ND		ug/l	10	0.85	1
4-Nitrophenol	ND		ug/l	10	0.67	1
2,4-Dinitrophenol	ND		ug/l	20	6.6	1
4,6-Dinitro-o-cresol	ND		ug/l	10	1.8	1
Phenol	ND		ug/l	5.0	0.57	1
2-Methylphenol	ND		ug/l	5.0	0.49	1
3-Methylphenol/4-Methylphenol	ND		ug/l	5.0	0.48	1
2,4,5-Trichlorophenol	ND		ug/l	5.0	0.77	1
Benzoic Acid	ND		ug/l	50	2.6	1
Benzyl Alcohol	ND		ug/l	2.0	0.59	1
Carbazole	6.5		ug/l	2.0	0.49	1

Surrogate	% Recovery	Qualifier	Acceptance Criteria
2-Fluorophenol	62		21-120
Phenol-d6	50		10-120
Nitrobenzene-d5	78		23-120
2-Fluorobiphenyl	72		15-120
2,4,6-Tribromophenol	84		10-120
4-Terphenyl-d14	77		41-149

Project Name: 141 3RD STREET
Project Number: 170390002
Lab Number: L2359302
Report Date: 10/27/23

SAMPLE RESULTS

Lab ID: L2359302-02
Client ID: DUP01_100623
Sample Location: BROOKLYN, NY

Date Collected: 10/06/23 00:00
Date Received: 10/06/23
Field Prep: Refer to COC

Sample Depth:
Matrix: Water
Analytical Method: 1,8270E-SIM
Analytical Date: 10/11/23 13:21
Analyst: RP

Extraction Method: EPA 3510C
Extraction Date: 10/09/23 23:56

Parameter	Result	Qualifier	Units	RL	MDL	Dilution Factor
Semivolatile Organics by GC/MS-SIM - Westborough Lab						
Acenaphthene	100	E	ug/l	0.10	0.01	1
2-Chloronaphthalene	ND		ug/l	0.20	0.02	1
Fluoranthene	5.2		ug/l	0.10	0.02	1
Hexachlorobutadiene	ND		ug/l	0.50	0.05	1
Naphthalene	490	E	ug/l	0.10	0.05	1
Benzo(a)anthracene	0.63		ug/l	0.10	0.02	1
Benzo(a)pyrene	0.34		ug/l	0.10	0.02	1
Benzo(b)fluoranthene	0.26		ug/l	0.10	0.01	1
Benzo(k)fluoranthene	0.09	J	ug/l	0.10	0.01	1
Chrysene	0.54		ug/l	0.10	0.01	1
Acenaphthylene	4.5		ug/l	0.10	0.01	1
Anthracene	12		ug/l	0.10	0.01	1
Benzo(ghi)perylene	0.09	J	ug/l	0.10	0.01	1
Fluorene	35		ug/l	0.10	0.01	1
Phenanthrene	48		ug/l	0.10	0.02	1
Dibenzo(a,h)anthracene	0.03	J	ug/l	0.10	0.01	1
Indeno(1,2,3-cd)pyrene	0.09	J	ug/l	0.10	0.01	1
Pyrene	6.4		ug/l	0.10	0.02	1
2-Methylnaphthalene	160	E	ug/l	0.10	0.02	1
Pentachlorophenol	ND		ug/l	0.80	0.01	1
Hexachlorobenzene	ND		ug/l	0.80	0.01	1
Hexachloroethane	ND		ug/l	0.80	0.06	1

Project Name: 141 3RD STREET
Lab Number: L2359302
Project Number: 170390002
Report Date: 10/27/23

SAMPLE RESULTS

Lab ID: L2359302-02
Client ID: DUP01_100623
Sample Location: BROOKLYN, NY
Date Collected: 10/06/23 00:00
Date Received: 10/06/23
Field Prep: Refer to COC

Sample Depth:

Parameter	Result	Qualifier	Units	RL	MDL	Dilution Factor
Semivolatile Organics by GC/MS-SIM - Westborough Lab						

Surrogate	% Recovery	Qualifier	Acceptance Criteria
2-Fluorophenol	74		21-120
Phenol-d6	68		10-120
Nitrobenzene-d5	110		23-120
2-Fluorobiphenyl	87		15-120
2,4,6-Tribromophenol	118		10-120
4-Terphenyl-d14	74		41-149

Project Name: 141 3RD STREET
Project Number: 170390002

Lab Number: L2359302
Report Date: 10/27/23

SAMPLE RESULTS

Lab ID: L2359302-02 D
Client ID: DUP01_100623
Sample Location: BROOKLYN, NY

Date Collected: 10/06/23 00:00
Date Received: 10/06/23
Field Prep: Refer to COC

Sample Depth:
Matrix: Water
Analytical Method: 1,8270E-SIM
Analytical Date: 10/12/23 17:46
Analyst: RP

Extraction Method: EPA 3510C
Extraction Date: 10/09/23 23:56

Parameter	Result	Qualifier	Units	RL	MDL	Dilution Factor
Semivolatile Organics by GC/MS-SIM - Westborough Lab						
Acenaphthene	190		ug/l	2.0	0.29	20
Naphthalene	1200		ug/l	2.0	0.98	20
2-Methylnaphthalene	290		ug/l	2.0	0.44	20

Project Name: 141 3RD STREET
Project Number: 170390002

Lab Number: L2359302
Report Date: 10/27/23

Method Blank Analysis
Batch Quality Control

Analytical Method: 1,8270E
Analytical Date: 10/10/23 23:17
Analyst: LJG

Extraction Method: EPA 3510C
Extraction Date: 10/10/23 00:00

Parameter	Result	Qualifier	Units	RL	MDL
Semivolatile Organics by GC/MS - Westborough Lab for sample(s): 01-02 Batch: WG1837589-1					
Acenaphthene	ND		ug/l	2.0	0.44
1,2,4-Trichlorobenzene	ND		ug/l	5.0	0.50
Hexachlorobenzene	ND		ug/l	2.0	0.46
Bis(2-chloroethyl)ether	ND		ug/l	2.0	0.50
2-Chloronaphthalene	ND		ug/l	2.0	0.44
1,2-Dichlorobenzene	ND		ug/l	2.0	0.45
1,3-Dichlorobenzene	ND		ug/l	2.0	0.40
1,4-Dichlorobenzene	ND		ug/l	2.0	0.43
3,3'-Dichlorobenzidine	ND		ug/l	5.0	1.6
2,4-Dinitrotoluene	ND		ug/l	5.0	1.2
2,6-Dinitrotoluene	ND		ug/l	5.0	0.93
Fluoranthene	ND		ug/l	2.0	0.26
4-Chlorophenyl phenyl ether	ND		ug/l	2.0	0.49
4-Bromophenyl phenyl ether	ND		ug/l	2.0	0.38
Bis(2-chloroisopropyl)ether	ND		ug/l	2.0	0.53
Bis(2-chloroethoxy)methane	ND		ug/l	5.0	0.50
Hexachlorobutadiene	ND		ug/l	2.0	0.66
Hexachlorocyclopentadiene	ND		ug/l	20	0.69
Hexachloroethane	ND		ug/l	2.0	0.58
Isophorone	ND		ug/l	5.0	1.2
Naphthalene	ND		ug/l	2.0	0.46
Nitrobenzene	ND		ug/l	2.0	0.77
NDPA/DPA	ND		ug/l	2.0	0.42
n-Nitrosodi-n-propylamine	ND		ug/l	5.0	0.64
Bis(2-ethylhexyl)phthalate	ND		ug/l	3.0	1.5
Butyl benzyl phthalate	ND		ug/l	5.0	1.2
Di-n-butylphthalate	ND		ug/l	5.0	0.39
Di-n-octylphthalate	ND		ug/l	5.0	1.3
Diethyl phthalate	ND		ug/l	5.0	0.38

Project Name: 141 3RD STREET
Project Number: 170390002

Lab Number: L2359302
Report Date: 10/27/23

Method Blank Analysis
Batch Quality Control

Analytical Method: 1,8270E
Analytical Date: 10/10/23 23:17
Analyst: LJG

Extraction Method: EPA 3510C
Extraction Date: 10/10/23 00:00

Parameter	Result	Qualifier	Units	RL	MDL
Semivolatile Organics by GC/MS - Westborough Lab for sample(s): 01-02 Batch: WG1837589-1					
Dimethyl phthalate	ND		ug/l	5.0	1.8
Benzo(a)anthracene	ND		ug/l	2.0	0.32
Benzo(a)pyrene	ND		ug/l	2.0	0.41
Benzo(b)fluoranthene	ND		ug/l	2.0	0.35
Benzo(k)fluoranthene	ND		ug/l	2.0	0.37
Chrysene	ND		ug/l	2.0	0.34
Acenaphthylene	ND		ug/l	2.0	0.46
Anthracene	ND		ug/l	2.0	0.33
Benzo(ghi)perylene	ND		ug/l	2.0	0.30
Fluorene	ND		ug/l	2.0	0.41
Phenanthrene	ND		ug/l	2.0	0.33
Dibenzo(a,h)anthracene	ND		ug/l	2.0	0.32
Indeno(1,2,3-cd)pyrene	ND		ug/l	2.0	0.40
Pyrene	ND		ug/l	2.0	0.28
Biphenyl	ND		ug/l	2.0	0.46
4-Chloroaniline	ND		ug/l	5.0	1.1
2-Nitroaniline	ND		ug/l	5.0	0.50
3-Nitroaniline	ND		ug/l	5.0	0.81
4-Nitroaniline	ND		ug/l	5.0	0.80
Dibenzofuran	ND		ug/l	2.0	0.50
2-Methylnaphthalene	ND		ug/l	2.0	0.45
1,2,4,5-Tetrachlorobenzene	ND		ug/l	10	0.44
Acetophenone	ND		ug/l	5.0	0.53
2,4,6-Trichlorophenol	ND		ug/l	5.0	0.61
p-Chloro-m-cresol	ND		ug/l	2.0	0.35
2-Chlorophenol	ND		ug/l	2.0	0.48
2,4-Dichlorophenol	ND		ug/l	5.0	0.41
2,4-Dimethylphenol	ND		ug/l	5.0	1.8
2-Nitrophenol	ND		ug/l	10	0.85

Project Name: 141 3RD STREET
Project Number: 170390002

Lab Number: L2359302
Report Date: 10/27/23

Method Blank Analysis
Batch Quality Control

Analytical Method: 1,8270E
Analytical Date: 10/10/23 23:17
Analyst: LJG

Extraction Method: EPA 3510C
Extraction Date: 10/10/23 00:00

Parameter	Result	Qualifier	Units	RL	MDL
Semivolatile Organics by GC/MS - Westborough Lab for sample(s): 01-02 Batch: WG1837589-1					
4-Nitrophenol	ND		ug/l	10	0.67
2,4-Dinitrophenol	ND		ug/l	20	6.6
4,6-Dinitro-o-cresol	ND		ug/l	10	1.8
Pentachlorophenol	ND		ug/l	10	1.8
Phenol	ND		ug/l	5.0	0.57
2-Methylphenol	ND		ug/l	5.0	0.49
3-Methylphenol/4-Methylphenol	ND		ug/l	5.0	0.48
2,4,5-Trichlorophenol	ND		ug/l	5.0	0.77
Benzoic Acid	ND		ug/l	50	2.6
Benzyl Alcohol	ND		ug/l	2.0	0.59
Carbazole	ND		ug/l	2.0	0.49

Surrogate	%Recovery	Qualifier	Acceptance Criteria
2-Fluorophenol	50		21-120
Phenol-d6	39		10-120
Nitrobenzene-d5	65		23-120
2-Fluorobiphenyl	60		15-120
2,4,6-Tribromophenol	61		10-120
4-Terphenyl-d14	67		41-149

Project Name: 141 3RD STREET
Project Number: 170390002
Lab Number: L2359302
Report Date: 10/27/23

Method Blank Analysis
Batch Quality Control

Analytical Method: 1,8270E-SIM
Analytical Date: 10/11/23 12:48
Analyst: ALS

Extraction Method: EPA 3510C
Extraction Date: 10/09/23 23:56

Parameter	Result	Qualifier	Units	RL	MDL
Semivolatile Organics by GC/MS-SIM - Westborough Lab for sample(s): 01-02 Batch: WG1837590-1					
Acenaphthene	ND		ug/l	0.10	0.01
2-Chloronaphthalene	ND		ug/l	0.20	0.02
Fluoranthene	ND		ug/l	0.10	0.02
Hexachlorobutadiene	ND		ug/l	0.50	0.05
Naphthalene	ND		ug/l	0.10	0.05
Benzo(a)anthracene	ND		ug/l	0.10	0.02
Benzo(a)pyrene	ND		ug/l	0.10	0.02
Benzo(b)fluoranthene	ND		ug/l	0.10	0.01
Benzo(k)fluoranthene	ND		ug/l	0.10	0.01
Chrysene	ND		ug/l	0.10	0.01
Acenaphthylene	ND		ug/l	0.10	0.01
Anthracene	ND		ug/l	0.10	0.01
Benzo(ghi)perylene	ND		ug/l	0.10	0.01
Fluorene	ND		ug/l	0.10	0.01
Phenanthrene	ND		ug/l	0.10	0.02
Dibenzo(a,h)anthracene	ND		ug/l	0.10	0.01
Indeno(1,2,3-cd)pyrene	ND		ug/l	0.10	0.01
Pyrene	ND		ug/l	0.10	0.02
2-Methylnaphthalene	ND		ug/l	0.10	0.02
Pentachlorophenol	ND		ug/l	0.80	0.01
Hexachlorobenzene	ND		ug/l	0.80	0.01
Hexachloroethane	ND		ug/l	0.80	0.06

Project Name: 141 3RD STREET
Project Number: 170390002

Lab Number: L2359302
Report Date: 10/27/23

Method Blank Analysis
Batch Quality Control

Analytical Method: 1,8270E-SIM
Analytical Date: 10/11/23 12:48
Analyst: ALS

Extraction Method: EPA 3510C
Extraction Date: 10/09/23 23:56

Parameter	Result	Qualifier	Units	RL	MDL
Semivolatile Organics by GC/MS-SIM - Westborough Lab for sample(s): 01-02 Batch: WG1837590-1					

Surrogate	%Recovery	Qualifier	Acceptance Criteria
2-Fluorophenol	60		21-120
Phenol-d6	53		10-120
Nitrobenzene-d5	98		23-120
2-Fluorobiphenyl	66		15-120
2,4,6-Tribromophenol	77		10-120
4-Terphenyl-d14	72		41-149

Lab Control Sample Analysis
Batch Quality Control

Project Name: 141 3RD STREET
Project Number: 170390002

Lab Number: L2359302
Report Date: 10/27/23

Parameter	LCS %Recovery	Qual	LCSD %Recovery	Qual	%Recovery Limits	RPD	Qual	RPD Limits
Semivolatile Organics by GC/MS - Westborough Lab Associated sample(s): 01-02 Batch: WG1837589-2 WG1837589-3								
Acenaphthene	53		52		37-111	2		30
1,2,4-Trichlorobenzene	47		54		39-98	14		30
Hexachlorobenzene	54		59		40-140	9		30
Bis(2-chloroethyl)ether	59		54		40-140	9		30
2-Chloronaphthalene	55		58		40-140	5		30
1,2-Dichlorobenzene	46		50		40-140	8		30
1,3-Dichlorobenzene	42		50		40-140	17		30
1,4-Dichlorobenzene	44		50		36-97	13		30
3,3'-Dichlorobenzidine	53		55		40-140	4		30
2,4-Dinitrotoluene	71		70		48-143	1		30
2,6-Dinitrotoluene	69		74		40-140	7		30
Fluoranthene	61		62		40-140	2		30
4-Chlorophenyl phenyl ether	53		56		40-140	6		30
4-Bromophenyl phenyl ether	56		62		40-140	10		30
Bis(2-chloroisopropyl)ether	52		48		40-140	8		30
Bis(2-chloroethoxy)methane	58		55		40-140	5		30
Hexachlorobutadiene	40		55		40-140	**32**	Q	30
Hexachlorocyclopentadiene	**34**	Q	**37**	Q	40-140	8		30
Hexachloroethane	**38**	Q	50		40-140	27		30
Isophorone	57		55		40-140	4		30
Naphthalene	54		57		40-140	5		30
Nitrobenzene	62		58		40-140	7		30
NDPA/DPA	59		59		40-140	0		30

Lab Control Sample Analysis
Batch Quality Control

Project Name: 141 3RD STREET
Project Number: 170390002

Lab Number: L2359302
Report Date: 10/27/23

Parameter	LCS %Recovery	Qual	LCSD %Recovery	Qual	%Recovery Limits	RPD	Qual	RPD Limits
Semivolatile Organics by GC/MS - Westborough Lab Associated sample(s): 01-02 Batch: WG1837589-2 WG1837589-3								
n-Nitrosodi-n-propylamine	59		55		29-132	7		30
Bis(2-ethylhexyl)phthalate	63		70		40-140	11		30
Butyl benzyl phthalate	63		68		40-140	8		30
Di-n-butylphthalate	60		63		40-140	5		30
Di-n-octylphthalate	68		72		40-140	6		30
Diethyl phthalate	59		65		40-140	10		30
Dimethyl phthalate	61		66		40-140	8		30
Benzo(a)anthracene	62		63		40-140	2		30
Benzo(a)pyrene	74		67		40-140	10		30
Benzo(b)fluoranthene	67		72		40-140	7		30
Benzo(k)fluoranthene	72		61		40-140	17		30
Chrysene	66		67		40-140	2		30
Acenaphthylene	58		60		45-123	3		30
Anthracene	62		60		40-140	3		30
Benzo(ghi)perylene	71		68		40-140	4		30
Fluorene	59		59		40-140	0		30
Phenanthrene	60		60		40-140	0		30
Dibenzo(a,h)anthracene	70		66		40-140	6		30
Indeno(1,2,3-cd)pyrene	69		66		40-140	4		30
Pyrene	61		62		26-127	2		30
Biphenyl	54		57		40-140	5		30
4-Chloroaniline	49		48		40-140	2		30
2-Nitroaniline	70		72		52-143	3		30

Lab Control Sample Analysis

Batch Quality Control

Project Name: 141 3RD STREET

Project Number: 170390002

Lab Number: L2359302

Report Date: 10/27/23

Parameter	LCS %Recovery	Qual	LCSD %Recovery	Qual	%Recovery Limits	RPD	Qual	RPD Limits
Semivolatile Organics by GC/MS - Westborough Lab Associated sample(s): 01-02 Batch: WG1837589-2 WG1837589-3								
3-Nitroaniline	62		61		25-145	2		30
4-Nitroaniline	65		65		51-143	0		30
Dibenzofuran	58		58		40-140	0		30
2-Methylnaphthalene	54		60		40-140	11		30
1,2,4,5-Tetrachlorobenzene	46		56		2-134	20		30
Acetophenone	59		54		39-129	9		30
2,4,6-Trichlorophenol	68		66		30-130	3		30
p-Chloro-m-cresol	61		65		23-97	6		30
2-Chlorophenol	63		55		27-123	14		30
2,4-Dichlorophenol	66		62		30-130	6		30
2,4-Dimethylphenol	55		48		30-130	14		30
2-Nitrophenol	78		72		30-130	8		30
4-Nitrophenol	63		65		10-80	3		30
2,4-Dinitrophenol	82		82		20-130	0		30
4,6-Dinitro-o-cresol	89		89		20-164	0		30
Pentachlorophenol	58		60		9-103	3		30
Phenol	44		42		12-110	5		30
2-Methylphenol	59		51		30-130	15		30
3-Methylphenol/4-Methylphenol	63		56		30-130	12		30
2,4,5-Trichlorophenol	67		69		30-130	3		30
Benzoic Acid	54		51		10-164	6		30
Benzyl Alcohol	58		54		26-116	7		30
Carbazole	64		62		55-144	3		30

Lab Control Sample Analysis

Batch Quality Control

Project Name: 141 3RD STREET

Project Number: 170390002

Lab Number: L2359302

Report Date: 10/27/23

Parameter	LCS %Recovery	Qual	LCSD %Recovery	Qual	%Recovery Limits	RPD	Qual	RPD Limits
Semivolatile Organics by GC/MS - Westborough Lab Associated sample(s): 01-02 Batch: WG1837589-2 WG1837589-3								

Surrogate	LCS %Recovery	Qual	LCSD %Recovery	Qual	Acceptance Criteria
2-Fluorophenol	56		51		21-120
Phenol-d6	47		41		10-120
Nitrobenzene-d5	66		58		23-120
2-Fluorobiphenyl	55		59		15-120
2,4,6-Tribromophenol	69		71		10-120
4-Terphenyl-d14	64		65		41-149

Lab Control Sample Analysis

Batch Quality Control

Project Name: 141 3RD STREET

Project Number: 170390002

Lab Number: L2359302

Report Date: 10/27/23

Parameter	LCS %Recovery	Qual	LCSD %Recovery	Qual	%Recovery Limits	RPD	Qual	RPD Limits
Semivolatile Organics by GC/MS-SIM - Westborough Lab Associated sample(s): 01-02 Batch: WG1837590-2 WG1837590-3								
Acenaphthene	62		58		40-140	7		40
2-Chloronaphthalene	58		55		40-140	5		40
Fluoranthene	72		71		40-140	1		40
Hexachlorobutadiene	41		53		40-140	26		40
Naphthalene	58		56		40-140	4		40
Benzo(a)anthracene	79		73		40-140	8		40
Benzo(a)pyrene	81		75		40-140	8		40
Benzo(b)fluoranthene	79		78		40-140	1		40
Benzo(k)fluoranthene	78		79		40-140	1		40
Chrysene	75		67		40-140	11		40
Acenaphthylene	71		63		40-140	12		40
Anthracene	70		67		40-140	4		40
Benzo(ghi)perylene	83		75		40-140	10		40
Fluorene	67		63		40-140	6		40
Phenanthrene	66		62		40-140	6		40
Dibenzo(a,h)anthracene	82		73		40-140	12		40
Indeno(1,2,3-cd)pyrene	82		73		40-140	12		40
Pyrene	69		69		40-140	0		40
2-Methylnaphthalene	60		59		40-140	2		40
Pentachlorophenol	86		79		40-140	8		40
Hexachlorobenzene	59		58		40-140	2		40
Hexachloroethane	49		60		40-140	20		40

Lab Control Sample Analysis

Batch Quality Control

Project Name: 141 3RD STREET

Project Number: 170390002

Lab Number: L2359302

Report Date: 10/27/23

Parameter	LCS %Recovery	Qual	LCSD %Recovery	Qual	%Recovery Limits	RPD	Qual	RPD Limits
Semivolatile Organics by GC/MS-SIM - Westborough Lab Associated sample(s): 01-02 Batch: WG1837590-2 WG1837590-3								

Surrogate	LCS %Recovery	Qual	LCSD %Recovery	Qual	Acceptance Criteria
2-Fluorophenol	68		61		21-120
Phenol-d6	63		56		10-120
Nitrobenzene-d5	95		86		23-120
2-Fluorobiphenyl	58		58		15-120
2,4,6-Tribromophenol	95		86		10-120
4-Terphenyl-d14	60		63		41-149

PETROLEUM HYDROCARBONS

Project Name: 141 3RD STREET
Project Number: 170390002
Lab Number: L2359302
Report Date: 10/27/23

SAMPLE RESULTS

Lab ID: L2359302-01
Client ID: MW13-W1_100623
Sample Location: BROOKLYN, NY

Date Collected: 10/06/23 10:50
Date Received: 10/06/23
Field Prep: Refer to COC

Sample Depth:
Matrix: Water
Analytical Method: 1,8015D(M)
Analytical Date: 10/17/23 06:03
Analyst: AMV

Extraction Method: EPA 3510C
Extraction Date: 10/13/23 10:33

Parameter	Result	Qualifier	Units	RL	MDL	Dilution Factor
Diesel/Other Range Organics by GC-FID - Mansfield Lab						
Total Petroleum Hydrocarbons (C9-C44)	3930		ug/l	63.5	10.7	1
DRO (C10-C28)	3870		ug/l	57.7	18.5	1
ORO (C28-C40)	78.8		ug/l	21.2	3.12	1

Surrogate	% Recovery	Qualifier	Acceptance Criteria
o-Terphenyl	95		50-130
d50-Tetracosane	98		50-130

Project Name: 141 3RD STREET
Project Number: 170390002
Lab Number: L2359302
Report Date: 10/27/23

SAMPLE RESULTS

Lab ID: L2359302-02
Client ID: DUP01_100623
Sample Location: BROOKLYN, NY

Date Collected: 10/06/23 00:00
Date Received: 10/06/23
Field Prep: Refer to COC

Sample Depth:
Matrix: Water
Analytical Method: 1,8015D(M)
Analytical Date: 10/17/23 07:30
Analyst: AMV

Extraction Method: EPA 3510C
Extraction Date: 10/13/23 10:33

Parameter	Result	Qualifier	Units	RL	MDL	Dilution Factor
Diesel/Other Range Organics by GC-FID - Mansfield Lab						
Total Petroleum Hydrocarbons (C9-C44)	3960		ug/l	32.0	5.40	1
DRO (C10-C28)	3920		ug/l	29.1	9.32	1
ORO (C28-C40)	22.6		ug/l	10.7	1.58	1

Surrogate	% Recovery	Qualifier	Acceptance Criteria
o-Terphenyl	90		50-130
d50-Tetracosane	91		50-130

Project Name: 141 3RD STREET
Project Number: 170390002
Lab Number: L2359302
Report Date: 10/27/23

Method Blank Analysis
Batch Quality Control

Analytical Method: 1,8015D(M)
Analytical Date: 10/16/23 16:56
Analyst: AMV

Extraction Method: EPA 3510C
Extraction Date: 10/13/23 10:33

Parameter	Result	Qualifier	Units	RL	MDL
Diesel/Other Range Organics by GC-FID - Mansfield Lab for sample(s): 01-02 Batch: WG1839370-1					
Total Petroleum Hydrocarbons (C9-C44)	ND		ug/l	33.0	5.56
DRO (C10-C28)	11.7	J	ug/l	30.0	9.60
ORO (C28-C40)	ND		ug/l	11.0	1.62

Surrogate	%Recovery	Qualifier	Acceptance Criteria
o-Terphenyl	77		50-130
d50-Tetracosane	77		50-130

Lab Control Sample Analysis

Batch Quality Control

Project Name: 141 3RD STREET

Project Number: 170390002

Lab Number: L2359302

Report Date: 10/27/23

Parameter	LCS %Recovery	Qual	LCSD %Recovery	Qual	%Recovery Limits	RPD	Qual	RPD Limits
Diesel/Other Range Organics by GC-FID - Mansfield Lab Associated sample(s): 01-02 Batch: WG1839370-2 WG1839370-3								
Nonane (C9)	**41**	Q	54		50-130	27		30
Decane (C10)	**46**	Q	59		50-130	25		30
Dodecane (C12)	53		71		50-130	29		30
Tetradecane (C14)	65		80		50-130	21		30
Hexadecane (C16)	86		93		50-130	8		30
Octadecane (C18)	94		97		50-130	3		30
Nonadecane (C19)	90		92		50-130	2		30
Eicosane (C20)	92		94		50-130	2		30
Docosane (C22)	90		91		50-130	1		30
Tetracosane (C24)	96		98		50-130	2		30
Hexacosane (C26)	91		92		50-130	1		30
Octacosane (C28)	92		92		50-130	0		30
Triacontane (C30)	93		93		50-130	0		30
Hexatriacontane (C36)	86		85		50-130	1		30

Surrogate	LCS %Recovery	Qual	LCSD %Recovery	Qual	Acceptance Criteria
o-Terphenyl	88		90		50-130
d50-Tetracosane	90		91		50-130

METALS

Project Name: 141 3RD STREET
Project Number: 170390002
Lab Number: L2359302
Report Date: 10/27/23

SAMPLE RESULTS

Lab ID: L2359302-01
Client ID: MW13-W1_100623
Sample Location: BROOKLYN, NY
Sample Depth:
Matrix: Water

Date Collected: 10/06/23 10:50
Date Received: 10/06/23
Field Prep: Refer to COC

Parameter	Result	Qualifier	Units	RL	MDL	Dilution Factor	Date Prepared	Date Analyzed	Prep Method	Analytical Method	Analyst
Total Metals - Mansfield Lab											
Aluminum, Total	0.0274		mg/l	0.0100	0.00327	1	10/09/23 18:24	10/12/23 19:35	EPA 3005A	1,6020B	EJF
Antimony, Total	ND		mg/l	0.00400	0.00042	1	10/09/23 18:24	10/12/23 19:35	EPA 3005A	1,6020B	EJF
Arsenic, Total	0.00588		mg/l	0.00050	0.00016	1	10/09/23 18:24	10/12/23 19:35	EPA 3005A	1,6020B	EJF
Barium, Total	1.085		mg/l	0.00050	0.00017	1	10/09/23 18:24	10/12/23 19:35	EPA 3005A	1,6020B	EJF
Beryllium, Total	ND		mg/l	0.00050	0.00010	1	10/09/23 18:24	10/12/23 19:35	EPA 3005A	1,6020B	EJF
Cadmium, Total	ND		mg/l	0.00020	0.00005	1	10/09/23 18:24	10/12/23 19:35	EPA 3005A	1,6020B	EJF
Calcium, Total	140.		mg/l	0.100	0.0394	1	10/09/23 18:24	10/12/23 19:35	EPA 3005A	1,6020B	EJF
Chromium, Total	0.00023	J	mg/l	0.00100	0.00017	1	10/09/23 18:24	10/12/23 19:35	EPA 3005A	1,6020B	EJF
Cobalt, Total	0.00027	J	mg/l	0.00050	0.00016	1	10/09/23 18:24	10/12/23 19:35	EPA 3005A	1,6020B	EJF
Copper, Total	0.00084	J	mg/l	0.00100	0.00038	1	10/09/23 18:24	10/12/23 19:35	EPA 3005A	1,6020B	EJF
Iron, Total	8.67		mg/l	0.0500	0.0191	1	10/09/23 18:24	10/12/23 19:35	EPA 3005A	1,6020B	EJF
Lead, Total	ND		mg/l	0.00100	0.00034	1	10/09/23 18:24	10/12/23 19:35	EPA 3005A	1,6020B	EJF
Magnesium, Total	143.		mg/l	0.0700	0.0242	1	10/09/23 18:24	10/12/23 19:35	EPA 3005A	1,6020B	EJF
Manganese, Total	1.418		mg/l	0.00100	0.00044	1	10/09/23 18:24	10/12/23 19:35	EPA 3005A	1,6020B	EJF
Mercury, Total	ND		mg/l	0.00020	0.00009	1	10/09/23 20:23	10/10/23 11:37	EPA 7470A	1,7470A	GMG
Nickel, Total	0.00143	J	mg/l	0.00200	0.00055	1	10/09/23 18:24	10/12/23 19:35	EPA 3005A	1,6020B	EJF
Potassium, Total	34.2		mg/l	0.100	0.0309	1	10/09/23 18:24	10/12/23 19:35	EPA 3005A	1,6020B	EJF
Selenium, Total	ND		mg/l	0.00500	0.00173	1	10/09/23 18:24	10/12/23 19:35	EPA 3005A	1,6020B	EJF
Silver, Total	ND		mg/l	0.00040	0.00016	1	10/09/23 18:24	10/12/23 19:35	EPA 3005A	1,6020B	EJF
Sodium, Total	1120		mg/l	1.00	0.293	10	10/09/23 18:24	10/12/23 20:14	EPA 3005A	1,6020B	EJF
Thallium, Total	ND		mg/l	0.00100	0.00014	1	10/09/23 18:24	10/12/23 19:35	EPA 3005A	1,6020B	EJF
Vanadium, Total	ND		mg/l	0.00500	0.00157	1	10/09/23 18:24	10/12/23 19:35	EPA 3005A	1,6020B	EJF
Zinc, Total	0.00594	J	mg/l	0.01000	0.00341	1	10/09/23 18:24	10/12/23 19:35	EPA 3005A	1,6020B	EJF
Dissolved Metals - Mansfield Lab											
Aluminum, Dissolved	ND		mg/l	0.0100	0.00327	1	10/12/23 06:36	10/12/23 18:03	EPA 3005A	1,6020B	MRC
Antimony, Dissolved	ND		mg/l	0.00400	0.00042	1	10/12/23 06:36	10/12/23 18:03	EPA 3005A	1,6020B	MRC
Arsenic, Dissolved	0.00590		mg/l	0.00050	0.00016	1	10/12/23 06:36	10/12/23 18:03	EPA 3005A	1,6020B	MRC
Barium, Dissolved	1.056		mg/l	0.00050	0.00017	1	10/12/23 06:36	10/12/23 18:03	EPA 3005A	1,6020B	MRC
Beryllium, Dissolved	ND		mg/l	0.00050	0.00010	1	10/12/23 06:36	10/12/23 18:03	EPA 3005A	1,6020B	MRC

Project Name: 141 3RD STREET
Project Number: 170390002
Lab Number: L2359302
Report Date: 10/27/23

SAMPLE RESULTS

Lab ID: L2359302-01
Client ID: MW13-W1_100623
Sample Location: BROOKLYN, NY
Date Collected: 10/06/23 10:50
Date Received: 10/06/23
Field Prep: Refer to COC

Sample Depth:
Matrix: Water

Parameter	Result	Qualifier	Units	RL	MDL	Dilution Factor	Date Prepared	Date Analyzed	Prep Method	Analytical Method	Analyst
Cadmium, Dissolved	ND		mg/l	0.00020	0.00005	1	10/12/23 06:36	10/12/23 18:03	EPA 3005A	1,6020B	MRC
Calcium, Dissolved	162.		mg/l	0.100	0.0394	1	10/12/23 06:36	10/12/23 18:03	EPA 3005A	1,6020B	MRC
Chromium, Dissolved	0.00027	J	mg/l	0.00100	0.00017	1	10/12/23 06:36	10/12/23 18:03	EPA 3005A	1,6020B	MRC
Cobalt, Dissolved	0.00022	J	mg/l	0.00050	0.00016	1	10/12/23 06:36	10/12/23 18:03	EPA 3005A	1,6020B	MRC
Copper, Dissolved	0.00094	J	mg/l	0.00100	0.00038	1	10/12/23 06:36	10/12/23 18:03	EPA 3005A	1,6020B	MRC
Iron, Dissolved	11.0		mg/l	0.0500	0.0191	1	10/12/23 06:36	10/12/23 18:03	EPA 3005A	1,6020B	MRC
Lead, Dissolved	ND		mg/l	0.00100	0.00034	1	10/12/23 06:36	10/12/23 18:03	EPA 3005A	1,6020B	MRC
Magnesium, Dissolved	125.		mg/l	0.0700	0.0242	1	10/12/23 06:36	10/12/23 18:03	EPA 3005A	1,6020B	MRC
Manganese, Dissolved	2.230		mg/l	0.00100	0.00044	1	10/12/23 06:36	10/12/23 18:03	EPA 3005A	1,6020B	MRC
Mercury, Dissolved	ND		mg/l	0.00020	0.00009	1	10/12/23 07:24	10/12/23 11:10	EPA 7470A	1,7470A	RJP
Nickel, Dissolved	0.00186	J	mg/l	0.00200	0.00055	1	10/12/23 06:36	10/12/23 18:03	EPA 3005A	1,6020B	MRC
Potassium, Dissolved	36.2		mg/l	0.100	0.0309	1	10/12/23 06:36	10/12/23 18:03	EPA 3005A	1,6020B	MRC
Selenium, Dissolved	ND		mg/l	0.00500	0.00173	1	10/12/23 06:36	10/12/23 18:03	EPA 3005A	1,6020B	MRC
Silver, Dissolved	ND		mg/l	0.00040	0.00016	1	10/12/23 06:36	10/12/23 18:03	EPA 3005A	1,6020B	MRC
Sodium, Dissolved	1100		mg/l	1.00	0.293	10	10/12/23 06:36	10/12/23 19:13	EPA 3005A	1,6020B	MRC
Thallium, Dissolved	ND		mg/l	0.00100	0.00014	1	10/12/23 06:36	10/12/23 18:03	EPA 3005A	1,6020B	MRC
Vanadium, Dissolved	ND		mg/l	0.00500	0.00157	1	10/12/23 06:36	10/12/23 18:03	EPA 3005A	1,6020B	MRC
Zinc, Dissolved	0.00346	J	mg/l	0.01000	0.00341	1	10/12/23 06:36	10/12/23 18:03	EPA 3005A	1,6020B	MRC

Project Name: 141 3RD STREET
Project Number: 170390002
Lab Number: L2359302
Report Date: 10/27/23

SAMPLE RESULTS

Lab ID: L2359302-02
Client ID: DUP01_100623
Sample Location: BROOKLYN, NY
Date Collected: 10/06/23 00:00
Date Received: 10/06/23
Field Prep: Refer to COC

Sample Depth:
Matrix: Water

Parameter	Result	Qualifier	Units	RL	MDL	Dilution Factor	Date Prepared	Date Analyzed	Prep Method	Analytical Method	Analyst
Total Metals - Mansfield Lab											
Aluminum, Total	0.0307		mg/l	0.0100	0.00327	1	10/09/23 18:24	10/12/23 19:40	EPA 3005A	1,6020B	EJF
Antimony, Total	ND		mg/l	0.00400	0.00042	1	10/09/23 18:24	10/12/23 19:40	EPA 3005A	1,6020B	EJF
Arsenic, Total	0.00554		mg/l	0.00050	0.00016	1	10/09/23 18:24	10/12/23 19:40	EPA 3005A	1,6020B	EJF
Barium, Total	1.090		mg/l	0.00050	0.00017	1	10/09/23 18:24	10/12/23 19:40	EPA 3005A	1,6020B	EJF
Beryllium, Total	ND		mg/l	0.00050	0.00010	1	10/09/23 18:24	10/12/23 19:40	EPA 3005A	1,6020B	EJF
Cadmium, Total	ND		mg/l	0.00020	0.00005	1	10/09/23 18:24	10/12/23 19:40	EPA 3005A	1,6020B	EJF
Calcium, Total	143.		mg/l	0.100	0.0394	1	10/09/23 18:24	10/12/23 19:40	EPA 3005A	1,6020B	EJF
Chromium, Total	0.00023	J	mg/l	0.00100	0.00017	1	10/09/23 18:24	10/12/23 19:40	EPA 3005A	1,6020B	EJF
Cobalt, Total	0.00027	J	mg/l	0.00050	0.00016	1	10/09/23 18:24	10/12/23 19:40	EPA 3005A	1,6020B	EJF
Copper, Total	0.00087	J	mg/l	0.00100	0.00038	1	10/09/23 18:24	10/12/23 19:40	EPA 3005A	1,6020B	EJF
Iron, Total	9.03		mg/l	0.0500	0.0191	1	10/09/23 18:24	10/12/23 19:40	EPA 3005A	1,6020B	EJF
Lead, Total	ND		mg/l	0.00100	0.00034	1	10/09/23 18:24	10/12/23 19:40	EPA 3005A	1,6020B	EJF
Magnesium, Total	145.		mg/l	0.0700	0.0242	1	10/09/23 18:24	10/12/23 19:40	EPA 3005A	1,6020B	EJF
Manganese, Total	1.428		mg/l	0.00100	0.00044	1	10/09/23 18:24	10/12/23 19:40	EPA 3005A	1,6020B	EJF
Mercury, Total	ND		mg/l	0.00020	0.00009	1	10/09/23 20:23	10/10/23 11:49	EPA 7470A	1,7470A	GMG
Nickel, Total	0.00130	J	mg/l	0.00200	0.00055	1	10/09/23 18:24	10/12/23 19:40	EPA 3005A	1,6020B	EJF
Potassium, Total	35.2		mg/l	0.100	0.0309	1	10/09/23 18:24	10/12/23 19:40	EPA 3005A	1,6020B	EJF
Selenium, Total	ND		mg/l	0.00500	0.00173	1	10/09/23 18:24	10/12/23 19:40	EPA 3005A	1,6020B	EJF
Silver, Total	ND		mg/l	0.00040	0.00016	1	10/09/23 18:24	10/12/23 19:40	EPA 3005A	1,6020B	EJF
Sodium, Total	1150		mg/l	1.00	0.293	10	10/09/23 18:24	10/12/23 20:19	EPA 3005A	1,6020B	EJF
Thallium, Total	ND		mg/l	0.00100	0.00014	1	10/09/23 18:24	10/12/23 19:40	EPA 3005A	1,6020B	EJF
Vanadium, Total	ND		mg/l	0.00500	0.00157	1	10/09/23 18:24	10/12/23 19:40	EPA 3005A	1,6020B	EJF
Zinc, Total	0.00488	J	mg/l	0.01000	0.00341	1	10/09/23 18:24	10/12/23 19:40	EPA 3005A	1,6020B	EJF
Dissolved Metals - Mansfield Lab											
Aluminum, Dissolved	ND		mg/l	0.0100	0.00327	1	10/12/23 06:36	10/12/23 18:08	EPA 3005A	1,6020B	MRC
Antimony, Dissolved	ND		mg/l	0.00400	0.00042	1	10/12/23 06:36	10/12/23 18:08	EPA 3005A	1,6020B	MRC
Arsenic, Dissolved	0.00566		mg/l	0.00050	0.00016	1	10/12/23 06:36	10/12/23 18:08	EPA 3005A	1,6020B	MRC
Barium, Dissolved	1.031		mg/l	0.00050	0.00017	1	10/12/23 06:36	10/12/23 18:08	EPA 3005A	1,6020B	MRC
Beryllium, Dissolved	ND		mg/l	0.00050	0.00010	1	10/12/23 06:36	10/12/23 18:08	EPA 3005A	1,6020B	MRC

Project Name: 141 3RD STREET
Project Number: 170390002
Lab Number: L2359302
Report Date: 10/27/23

SAMPLE RESULTS

Lab ID: L2359302-02
Client ID: DUP01_100623
Sample Location: BROOKLYN, NY
Sample Depth:
Matrix: Water

Date Collected: 10/06/23 00:00
Date Received: 10/06/23
Field Prep: Refer to COC

Parameter	Result	Qualifier	Units	RL	MDL	Dilution Factor	Date Prepared	Date Analyzed	Prep Method	Analytical Method	Analyst
Cadmium, Dissolved	ND		mg/l	0.00020	0.00005	1	10/12/23 06:36	10/12/23 18:08	EPA 3005A	1,6020B	MRC
Calcium, Dissolved	163.		mg/l	0.100	0.0394	1	10/12/23 06:36	10/12/23 18:08	EPA 3005A	1,6020B	MRC
Chromium, Dissolved	0.00026	J	mg/l	0.00100	0.00017	1	10/12/23 06:36	10/12/23 18:08	EPA 3005A	1,6020B	MRC
Cobalt, Dissolved	0.00024	J	mg/l	0.00050	0.00016	1	10/12/23 06:36	10/12/23 18:08	EPA 3005A	1,6020B	MRC
Copper, Dissolved	ND		mg/l	0.00100	0.00038	1	10/12/23 06:36	10/12/23 18:08	EPA 3005A	1,6020B	MRC
Iron, Dissolved	10.8		mg/l	0.0500	0.0191	1	10/12/23 06:36	10/12/23 18:08	EPA 3005A	1,6020B	MRC
Lead, Dissolved	ND		mg/l	0.00100	0.00034	1	10/12/23 06:36	10/12/23 18:08	EPA 3005A	1,6020B	MRC
Magnesium, Dissolved	126.		mg/l	0.0700	0.0242	1	10/12/23 06:36	10/12/23 18:08	EPA 3005A	1,6020B	MRC
Manganese, Dissolved	2.230		mg/l	0.00100	0.00044	1	10/12/23 06:36	10/12/23 18:08	EPA 3005A	1,6020B	MRC
Mercury, Dissolved	ND		mg/l	0.00020	0.00009	1	10/12/23 07:24	10/12/23 11:00	EPA 7470A	1,7470A	RJP
Nickel, Dissolved	0.00134	J	mg/l	0.00200	0.00055	1	10/12/23 06:36	10/12/23 18:08	EPA 3005A	1,6020B	MRC
Potassium, Dissolved	36.5		mg/l	0.100	0.0309	1	10/12/23 06:36	10/12/23 18:08	EPA 3005A	1,6020B	MRC
Selenium, Dissolved	ND		mg/l	0.00500	0.00173	1	10/12/23 06:36	10/12/23 18:08	EPA 3005A	1,6020B	MRC
Silver, Dissolved	ND		mg/l	0.00040	0.00016	1	10/12/23 06:36	10/12/23 18:08	EPA 3005A	1,6020B	MRC
Sodium, Dissolved	1110		mg/l	1.00	0.293	10	10/12/23 06:36	10/12/23 18:21	EPA 3005A	1,6020B	MRC
Thallium, Dissolved	ND		mg/l	0.00100	0.00014	1	10/12/23 06:36	10/12/23 18:08	EPA 3005A	1,6020B	MRC
Vanadium, Dissolved	ND		mg/l	0.00500	0.00157	1	10/12/23 06:36	10/12/23 18:08	EPA 3005A	1,6020B	MRC
Zinc, Dissolved	0.00365	J	mg/l	0.01000	0.00341	1	10/12/23 06:36	10/12/23 18:08	EPA 3005A	1,6020B	MRC

Project Name: 141 3RD STREET
Project Number: 170390002
Lab Number: L2359302
Report Date: 10/27/23

Method Blank Analysis
Batch Quality Control

Parameter	Result	Qualifier	Units	RL	MDL	Dilution Factor	Date Prepared	Date Analyzed	Analytical Method	Analyst
Total Metals - Mansfield Lab for sample(s): 01-02 Batch: WG1837338-1										
Aluminum, Total	ND		mg/l	0.0100	0.00327	1	10/09/23 18:24	10/11/23 22:02	1,6020B	EJF
Antimony, Total	ND		mg/l	0.00400	0.00042	1	10/09/23 18:24	10/11/23 22:02	1,6020B	EJF
Arsenic, Total	ND		mg/l	0.00050	0.00016	1	10/09/23 18:24	10/11/23 22:02	1,6020B	EJF
Barium, Total	ND		mg/l	0.00050	0.00017	1	10/09/23 18:24	10/11/23 22:02	1,6020B	EJF
Beryllium, Total	ND		mg/l	0.00050	0.00010	1	10/09/23 18:24	10/11/23 22:02	1,6020B	EJF
Cadmium, Total	ND		mg/l	0.00020	0.00005	1	10/09/23 18:24	10/11/23 22:02	1,6020B	EJF
Calcium, Total	ND		mg/l	0.100	0.0394	1	10/09/23 18:24	10/11/23 22:02	1,6020B	EJF
Chromium, Total	ND		mg/l	0.00100	0.00017	1	10/09/23 18:24	10/11/23 22:02	1,6020B	EJF
Cobalt, Total	ND		mg/l	0.00050	0.00016	1	10/09/23 18:24	10/11/23 22:02	1,6020B	EJF
Copper, Total	ND		mg/l	0.00100	0.00038	1	10/09/23 18:24	10/11/23 22:02	1,6020B	EJF
Iron, Total	ND		mg/l	0.0500	0.0191	1	10/09/23 18:24	10/11/23 22:02	1,6020B	EJF
Lead, Total	ND		mg/l	0.00100	0.00034	1	10/09/23 18:24	10/11/23 22:02	1,6020B	EJF
Magnesium, Total	ND		mg/l	0.0700	0.0242	1	10/09/23 18:24	10/11/23 22:02	1,6020B	EJF
Manganese, Total	ND		mg/l	0.00100	0.00044	1	10/09/23 18:24	10/11/23 22:02	1,6020B	EJF
Nickel, Total	ND		mg/l	0.00200	0.00055	1	10/09/23 18:24	10/11/23 22:02	1,6020B	EJF
Potassium, Total	ND		mg/l	0.100	0.0309	1	10/09/23 18:24	10/11/23 22:02	1,6020B	EJF
Selenium, Total	ND		mg/l	0.00500	0.00173	1	10/09/23 18:24	10/11/23 22:02	1,6020B	EJF
Silver, Total	ND		mg/l	0.00040	0.00016	1	10/09/23 18:24	10/11/23 22:02	1,6020B	EJF
Sodium, Total	ND		mg/l	0.100	0.0293	1	10/09/23 18:24	10/11/23 22:02	1,6020B	EJF
Thallium, Total	ND		mg/l	0.00100	0.00014	1	10/09/23 18:24	10/11/23 22:02	1,6020B	EJF
Vanadium, Total	ND		mg/l	0.00500	0.00157	1	10/09/23 18:24	10/11/23 22:02	1,6020B	EJF
Zinc, Total	ND		mg/l	0.01000	0.00341	1	10/09/23 18:24	10/11/23 22:02	1,6020B	EJF

Prep Information

Digestion Method: EPA 3005A

Parameter	Result	Qualifier	Units	RL	MDL	Dilution Factor	Date Prepared	Date Analyzed	Analytical Method	Analyst
Total Metals - Mansfield Lab for sample(s): 01-02 Batch: WG1837341-1										
Mercury, Total	ND		mg/l	0.00020	0.00009	1	10/09/23 20:23	10/10/23 10:46	1,7470A	GMG

Project Name: 141 3RD STREET
Project Number: 170390002
Lab Number: L2359302
Report Date: 10/27/23

Method Blank Analysis
Batch Quality Control

Prep Information

Digestion Method: EPA 7470A

Parameter	Result	Qualifier	Units	RL	MDL	Dilution Factor	Date Prepared	Date Analyzed	Analytical Method	Analyst
Dissolved Metals - Mansfield Lab for sample(s): 01-02 Batch: WG1838428-1										
Aluminum, Dissolved	ND		mg/l	0.0100	0.00327	1	10/12/23 06:36	10/12/23 17:41	1,6020B	MRC
Antimony, Dissolved	ND		mg/l	0.00400	0.00042	1	10/12/23 06:36	10/12/23 17:41	1,6020B	MRC
Arsenic, Dissolved	ND		mg/l	0.00050	0.00016	1	10/12/23 06:36	10/12/23 17:41	1,6020B	MRC
Barium, Dissolved	ND		mg/l	0.00050	0.00017	1	10/12/23 06:36	10/12/23 17:41	1,6020B	MRC
Beryllium, Dissolved	ND		mg/l	0.00050	0.00010	1	10/12/23 06:36	10/12/23 17:41	1,6020B	MRC
Cadmium, Dissolved	ND		mg/l	0.00020	0.00005	1	10/12/23 06:36	10/12/23 17:41	1,6020B	MRC
Calcium, Dissolved	ND		mg/l	0.100	0.0394	1	10/12/23 06:36	10/12/23 17:41	1,6020B	MRC
Chromium, Dissolved	ND		mg/l	0.00100	0.00017	1	10/12/23 06:36	10/12/23 17:41	1,6020B	MRC
Cobalt, Dissolved	ND		mg/l	0.00050	0.00016	1	10/12/23 06:36	10/12/23 17:41	1,6020B	MRC
Copper, Dissolved	ND		mg/l	0.00100	0.00038	1	10/12/23 06:36	10/12/23 17:41	1,6020B	MRC
Iron, Dissolved	ND		mg/l	0.0500	0.0191	1	10/12/23 06:36	10/12/23 17:41	1,6020B	MRC
Lead, Dissolved	ND		mg/l	0.00100	0.00034	1	10/12/23 06:36	10/12/23 17:41	1,6020B	MRC
Magnesium, Dissolved	ND		mg/l	0.0700	0.0242	1	10/12/23 06:36	10/12/23 17:41	1,6020B	MRC
Manganese, Dissolved	ND		mg/l	0.00100	0.00044	1	10/12/23 06:36	10/12/23 17:41	1,6020B	MRC
Nickel, Dissolved	ND		mg/l	0.00200	0.00055	1	10/12/23 06:36	10/12/23 17:41	1,6020B	MRC
Potassium, Dissolved	ND		mg/l	0.100	0.0309	1	10/12/23 06:36	10/12/23 17:41	1,6020B	MRC
Selenium, Dissolved	ND		mg/l	0.00500	0.00173	1	10/12/23 06:36	10/12/23 17:41	1,6020B	MRC
Silver, Dissolved	ND		mg/l	0.00040	0.00016	1	10/12/23 06:36	10/12/23 17:41	1,6020B	MRC
Sodium, Dissolved	ND		mg/l	0.100	0.0293	1	10/12/23 06:36	10/12/23 17:41	1,6020B	MRC
Thallium, Dissolved	ND		mg/l	0.00100	0.00014	1	10/12/23 06:36	10/12/23 17:41	1,6020B	MRC
Vanadium, Dissolved	ND		mg/l	0.00500	0.00157	1	10/12/23 06:36	10/12/23 17:41	1,6020B	MRC
Zinc, Dissolved	ND		mg/l	0.01000	0.00341	1	10/12/23 06:36	10/12/23 17:41	1,6020B	MRC

Prep Information

Digestion Method: EPA 3005A

Project Name: 141 3RD STREET
Project Number: 170390002
Lab Number: L2359302
Report Date: 10/27/23

Method Blank Analysis
Batch Quality Control

Parameter	Result	Qualifier	Units	RL	MDL	Dilution Factor	Date Prepared	Date Analyzed	Analytical Method	Analyst
Dissolved Metals - Mansfield Lab for sample(s): 01-02 Batch: WG1838429-1										
Mercury, Dissolved	ND		mg/l	0.00020	0.00009	1	10/12/23 07:24	10/12/23 10:53	1,7470A	RJP

Prep Information

Digestion Method: EPA 7470A

Lab Control Sample Analysis

Batch Quality Control

Project Name: 141 3RD STREET

Project Number: 170390002

Lab Number: L2359302

Report Date: 10/27/23

Parameter	LCS %Recovery	Qual	LCSD %Recovery	Qual	%Recovery Limits	RPD	Qual	RPD Limits
Total Metals - Mansfield Lab Associated sample(s): 01-02 Batch: WG1837338-2								
Aluminum, Total	102		-		80-120	-		
Antimony, Total	97		-		80-120	-		
Arsenic, Total	103		-		80-120	-		
Barium, Total	103		-		80-120	-		
Beryllium, Total	101		-		80-120	-		
Cadmium, Total	106		-		80-120	-		
Calcium, Total	86		-		80-120	-		
Chromium, Total	96		-		80-120	-		
Cobalt, Total	100		-		80-120	-		
Copper, Total	100		-		80-120	-		
Iron, Total	102		-		80-120	-		
Lead, Total	105		-		80-120	-		
Magnesium, Total	100		-		80-120	-		
Manganese, Total	100		-		80-120	-		
Nickel, Total	98		-		80-120	-		
Potassium, Total	97		-		80-120	-		
Selenium, Total	105		-		80-120	-		
Silver, Total	111		-		80-120	-		
Sodium, Total	104		-		80-120	-		
Thallium, Total	102		-		80-120	-		
Vanadium, Total	95		-		80-120	-		

Lab Control Sample Analysis

Batch Quality Control

Project Name: 141 3RD STREET

Project Number: 170390002

Lab Number: L2359302

Report Date: 10/27/23

Parameter	LCS %Recovery	LCSD %Recovery	%Recovery Limits	RPD	RPD Limits
Total Metals - Mansfield Lab Associated sample(s): 01-02 Batch: WG1837338-2					
Zinc, Total	99	-	80-120	-	
Total Metals - Mansfield Lab Associated sample(s): 01-02 Batch: WG1837341-2					
Mercury, Total	91	-	80-120	-	

Lab Control Sample Analysis

Batch Quality Control

Project Name: 141 3RD STREET

Project Number: 170390002

Lab Number: L2359302

Report Date: 10/27/23

Parameter	LCS %Recovery	LCSD %Recovery	%Recovery Limits	RPD	RPD Limits
Dissolved Metals - Mansfield Lab Associated sample(s): 01-02 Batch: WG1838428-2					
Aluminum, Dissolved	111	-	80-120	-	
Antimony, Dissolved	100	-	80-120	-	
Arsenic, Dissolved	105	-	80-120	-	
Barium, Dissolved	105	-	80-120	-	
Beryllium, Dissolved	109	-	80-120	-	
Cadmium, Dissolved	108	-	80-120	-	
Calcium, Dissolved	107	-	80-120	-	
Chromium, Dissolved	107	-	80-120	-	
Cobalt, Dissolved	107	-	80-120	-	
Copper, Dissolved	110	-	80-120	-	
Iron, Dissolved	109	-	80-120	-	
Lead, Dissolved	106	-	80-120	-	
Magnesium, Dissolved	103	-	80-120	-	
Manganese, Dissolved	109	-	80-120	-	
Nickel, Dissolved	107	-	80-120	-	
Potassium, Dissolved	104	-	80-120	-	
Selenium, Dissolved	104	-	80-120	-	
Silver, Dissolved	113	-	80-120	-	
Sodium, Dissolved	106	-	80-120	-	
Thallium, Dissolved	100	-	80-120	-	
Vanadium, Dissolved	106	-	80-120	-	

Lab Control Sample Analysis

Batch Quality Control

Project Name: 141 3RD STREET

Project Number: 170390002

Lab Number: L2359302

Report Date: 10/27/23

Parameter	LCS %Recovery	LCSD %Recovery	%Recovery Limits	RPD	RPD Limits
Dissolved Metals - Mansfield Lab Associated sample(s): 01-02 Batch: WG1838428-2					
Zinc, Dissolved	106	-	80-120	-	
Dissolved Metals - Mansfield Lab Associated sample(s): 01-02 Batch: WG1838429-2					
Mercury, Dissolved	106	-	80-120	-	

Matrix Spike Analysis
Batch Quality Control

Project Name: 141 3RD STREET
Project Number: 170390002

Lab Number: L2359302
Report Date: 10/27/23

Parameter	Native Sample	MS Added	MS Found	MS %Recovery	Qual	MSD Found	MSD %Recovery	Qual	Recovery Limits	RPD	Qual	RPD Limits
Total Metals - Mansfield Lab Associated sample(s): 01-02 QC Batch ID: WG1837338-3 QC Sample: L2359422-03 Client ID: MS Sample												
Aluminum, Total	122	4	206	**2100**	Q	-	-		75-125	-		20
Antimony, Total	0.0015J	1	0.06105J	**0**	Q	-	-		75-125	-		20
Arsenic, Total	0.06296	0.24	0.2031	**58**	Q	-	-		75-125	-		20
Barium, Total	3.138	4	8.036	122		-	-		75-125	-		20
Beryllium, Total	0.0078	0.1	0.1084	100		-	-		75-125	-		20
Cadmium, Total	0.01709	0.106	0.1260	103		-	-		75-125	-		20
Calcium, Total	3380	20	4610	**6150**	Q	-	-		75-125	-		20
Chromium, Total	0.5809	0.4	1.092	**128**	Q	-	-		75-125	-		20
Cobalt, Total	0.1702	1	1.190	102		-	-		75-125	-		20
Copper, Total	0.6160	0.5	1.321	**141**	Q	-	-		75-125	-		20
Iron, Total	219	2	296	**3850**	Q	-	-		75-125	-		20
Lead, Total	1.081	1.06	2.247	110		-	-		75-125	-		20
Magnesium, Total	889	20	1430	**2700**	Q	-	-		75-125	-		20
Manganese, Total	23.62	1	29.97	**635**	Q	-	-		75-125	-		20
Nickel, Total	0.3231	1	1.383	106		-	-		75-125	-		20
Potassium, Total	33.1	20	50.9	89		-	-		75-125	-		20
Selenium, Total	0.0818	0.24	0.217	**56**	Q	-	-		75-125	-		20
Silver, Total	0.00258	0.1	0.09952	97		-	-		75-125	-		20
Sodium, Total	86.9	20	116	**146**	Q	-	-		75-125	-		20
Thallium, Total	0.0022	0.24	0.2221	92		-	-		75-125	-		20
Vanadium, Total	0.2169	1	1.092	88		-	-		75-125	-		20

Matrix Spike Analysis
Batch Quality Control

Project Name: 141 3RD STREET
Project Number: 170390002

Lab Number: L2359302
Report Date: 10/27/23

Parameter	Native Sample	MS Added	MS Found	MS %Recovery		MSD Found	MSD %Recovery	Recovery Limits	RPD	RPD Limits
Total Metals - Mansfield Lab Associated sample(s): 01-02 QC Batch ID: WG1837338-3 QC Sample: L2359422-03 Client ID: MS Sample										
Zinc, Total	2.469	1	4.660	**219**	Q	-	-	75-125	-	20
Total Metals - Mansfield Lab Associated sample(s): 01-02 QC Batch ID: WG1837341-3 QC Sample: L2359422-04 Client ID: MS Sample										
Mercury, Total	0.00137	0.025	0.02848	108		-	-	75-125	-	20

Matrix Spike Analysis
Batch Quality Control

Project Name: 141 3RD STREET
Project Number: 170390002

Lab Number: L2359302
Report Date: 10/27/23

Parameter	Native Sample	MS Added	MS Found	MS %Recovery		MSD Found	MSD %Recovery	Recovery Limits	RPD	RPD Limits
Dissolved Metals - Mansfield Lab Associated sample(s): 01-02 QC Batch ID: WG1838428-3 QC Sample: L2359302-01 Client ID: MW13-W1_100623										
Aluminum, Dissolved	ND	2	2.18	109		-	-	75-125	-	20
Antimony, Dissolved	ND	0.5	0.5370	107		-	-	75-125	-	20
Arsenic, Dissolved	0.00590	0.12	0.1346	107		-	-	75-125	-	20
Barium, Dissolved	1.056	2	3.086	102		-	-	75-125	-	20
Beryllium, Dissolved	ND	0.05	0.05064	101		-	-	75-125	-	20
Cadmium, Dissolved	ND	0.053	0.05603	106		-	-	75-125	-	20
Calcium, Dissolved	162.	10	199	**370**	Q	-	-	75-125	-	20
Chromium, Dissolved	0.00027J	0.2	0.2155	108		-	-	75-125	-	20
Cobalt, Dissolved	0.00022J	0.5	0.5265	105		-	-	75-125	-	20
Copper, Dissolved	0.00094J	0.25	0.2664	106		-	-	75-125	-	20
Iron, Dissolved	11.0	1	12.4	**140**	Q	-	-	75-125	-	20
Lead, Dissolved	ND	0.53	0.5583	105		-	-	75-125	-	20
Magnesium, Dissolved	125.	10	142	**170**	Q	-	-	75-125	-	20
Manganese, Dissolved	2.230	0.5	2.803	115		-	-	75-125	-	20
Nickel, Dissolved	0.00186J	0.5	0.5217	104		-	-	75-125	-	20
Potassium, Dissolved	36.2	10	48.4	122		-	-	75-125	-	20
Selenium, Dissolved	ND	0.12	0.111	92		-	-	75-125	-	20
Silver, Dissolved	ND	0.05	0.05506	110		-	-	75-125	-	20
Sodium, Dissolved	1100	10	1110	100		-	-	75-125	-	20
Thallium, Dissolved	ND	0.12	0.1200	100		-	-	75-125	-	20
Vanadium, Dissolved	ND	0.5	0.5343	107		-	-	75-125	-	20

Matrix Spike Analysis
Batch Quality Control

Project Name: 141 3RD STREET
Project Number: 170390002

Lab Number: L2359302
Report Date: 10/27/23

Parameter	Native Sample	MS Added	MS Found	MS %Recovery	MSD Found	MSD %Recovery	Recovery Limits	RPD	RPD Limits
Dissolved Metals - Mansfield Lab Associated sample(s): 01-02 QC Batch ID: WG1838428-3 QC Sample: L2359302-01 Client ID: MW13-W1_100623									
Zinc, Dissolved	0.00346J	0.5	0.4992	100	-	-	75-125	-	20
Dissolved Metals - Mansfield Lab Associated sample(s): 01-02 QC Batch ID: WG1838429-3 QC Sample: L2359302-02 Client ID: DUP01_100623									
Mercury, Dissolved	ND	0.005	0.00526	105	-	-	75-125	-	20

Lab Duplicate Analysis

Batch Quality Control

Project Name: 141 3RD STREET
Project Number: 170390002

Lab Number: L2359302
Report Date: 10/27/23

Parameter	Native Sample	Duplicate Sample	Units	RPD	Qual	RPD Limits
Total Metals - Mansfield Lab Associated sample(s): 01-02 QC Batch ID: WG1837338-4 QC Sample: L2359422-03 Client ID: DUP Sample						
Arsenic, Total	0.06296	0.06720	mg/l	7		20
Barium, Total	3.138	3.436	mg/l	9		20
Cadmium, Total	0.01709	0.01840	mg/l	7		20
Chromium, Total	0.5809	0.6288	mg/l	8		20
Lead, Total	1.081	1.022	mg/l	6		20
Selenium, Total	0.0818	0.0886	mg/l	8		20
Silver, Total	0.00258	0.00229	mg/l	12		20
Total Metals - Mansfield Lab Associated sample(s): 01-02 QC Batch ID: WG1837341-4 QC Sample: L2359422-04 Client ID: DUP Sample						
Mercury, Total	0.00137	0.00069J	mg/l	NC		20

Lab Duplicate Analysis

Batch Quality Control

Project Name: 141 3RD STREET
Project Number: 170390002

Lab Number: L2359302
Report Date: 10/27/23

Parameter	Native Sample	Duplicate Sample	Units	RPD	RPD Limits
Dissolved Metals - Mansfield Lab Associated sample(s): 01-02 QC Batch ID: WG1838428-4 QC Sample: L2359302-01 Client ID: MW13-W1_100623					
Aluminum, Dissolved	ND	ND	mg/l	NC	20
Antimony, Dissolved	ND	ND	mg/l	NC	20
Arsenic, Dissolved	0.00590	0.00596	mg/l	1	20
Barium, Dissolved	1.056	1.061	mg/l	0	20
Beryllium, Dissolved	ND	ND	mg/l	NC	20
Cadmium, Dissolved	ND	ND	mg/l	NC	20
Calcium, Dissolved	162.	165	mg/l	2	20
Chromium, Dissolved	0.00027J	0.00026J	mg/l	NC	20
Cobalt, Dissolved	0.00022J	0.00024J	mg/l	NC	20
Copper, Dissolved	0.00094J	ND	mg/l	NC	20
Iron, Dissolved	11.0	11.3	mg/l	3	20
Lead, Dissolved	ND	ND	mg/l	NC	20
Magnesium, Dissolved	125.	136	mg/l	8	20
Manganese, Dissolved	2.230	2.281	mg/l	2	20
Nickel, Dissolved	0.00186J	0.00121J	mg/l	NC	20
Potassium, Dissolved	36.2	37.6	mg/l	4	20
Selenium, Dissolved	ND	ND	mg/l	NC	20
Silver, Dissolved	ND	ND	mg/l	NC	20
Thallium, Dissolved	ND	0.00020J	mg/l	NC	20

Lab Duplicate Analysis

Batch Quality Control

Project Name: 141 3RD STREET

Project Number: 170390002

Lab Number: L2359302

Report Date: 10/27/23

Parameter	Native Sample	Duplicate Sample	Units	RPD	RPD Limits
Dissolved Metals - Mansfield Lab Associated sample(s): 01-02 QC Batch ID: WG1838428-4 QC Sample: L2359302-01 Client ID: MW13-W1_100623					
Vanadium, Dissolved	ND	ND	mg/l	NC	20
Zinc, Dissolved	0.00346J	0.00396J	mg/l	NC	20
Dissolved Metals - Mansfield Lab Associated sample(s): 01-02 QC Batch ID: WG1838428-4 QC Sample: L2359302-01 Client ID: MW13-W1_100623					
Sodium, Dissolved	1100	1090	mg/l	1	20
Dissolved Metals - Mansfield Lab Associated sample(s): 01-02 QC Batch ID: WG1838429-4 QC Sample: L2359302-02 Client ID: DUP01_100623					
Mercury, Dissolved	ND	ND	mg/l	NC	20

Project Name: 141 3RD STREET
Project Number: 170390002

Lab Serial Dilution Analysis
Batch Quality Control

Lab Number: L2359302
Report Date: 10/27/23

Parameter	Native Sample	Serial Dilution	Units	% D	Qual	RPD Limits
Dissolved Metals - Mansfield Lab Associated sample(s): 01-02 QC Batch ID: WG1838428-6 QC Sample: L2359302-01 Client ID: MW13-W1_100623						
Barium, Dissolved	1.056	1.029	mg/l	3		20
Calcium, Dissolved	162.	189.	mg/l	17		20
Iron, Dissolved	11.0	11.5	mg/l	5		20
Magnesium, Dissolved	125.	130.	mg/l	4		20
Manganese, Dissolved	2.230	2.273	mg/l	2		20
Potassium, Dissolved	36.2	38.8	mg/l	7		20
Dissolved Metals - Mansfield Lab Associated sample(s): 01-02 QC Batch ID: WG1838428-6 QC Sample: L2359302-01 Client ID: MW13-W1_100623						
Sodium, Dissolved	1100	1100	mg/l	0		20

INORGANICS
&
MISCELLANEOUS

Project Name: 141 3RD STREET
Project Number: 170390002

Lab Number: L2359302
Report Date: 10/27/23

SAMPLE RESULTS

Lab ID: L2359302-01
Client ID: MW13-W1_100623
Sample Location: BROOKLYN, NY

Date Collected: 10/06/23 10:50
Date Received: 10/06/23
Field Prep: Refer to COC

Sample Depth:
Matrix: Water

Parameter	Result	Qualifier	Units	RL	MDL	Dilution Factor	Date Prepared	Date Analyzed	Analytical Method	Analyst
General Chemistry - Westborough Lab										
Total Organic Carbon	1.9		mg/l	1.0	0.19	2	-	10/11/23 11:47	1,9060A	DEW

Project Name: 141 3RD STREET
Project Number: 170390002

Lab Number: L2359302
Report Date: 10/27/23

SAMPLE RESULTS

Lab ID: L2359302-02
Client ID: DUP01_100623
Sample Location: BROOKLYN, NY

Date Collected: 10/06/23 00:00
Date Received: 10/06/23
Field Prep: Refer to COC

Sample Depth:
Matrix: Water

Parameter	Result	Qualifier	Units	RL	MDL	Dilution Factor	Date Prepared	Date Analyzed	Analytical Method	Analyst
General Chemistry - Westborough Lab										
Total Organic Carbon	1.9		mg/l	1.0	0.19	2	-	10/11/23 12:26	1,9060A	DEW

Project Name: 141 3RD STREET
Project Number: 170390002
Lab Number: L2359302
Report Date: 10/27/23

Method Blank Analysis
Batch Quality Control

Parameter	Result	Qualifier	Units	RL	MDL	Dilution Factor	Date Prepared	Date Analyzed	Analytical Method	Analyst
General Chemistry - Westborough Lab for sample(s): 01-02 Batch: WG1838152-1										
Total Organic Carbon	ND		mg/l	0.50	0.10	1	-	10/11/23 04:42	1,9060A	DEW

Lab Control Sample Analysis

Batch Quality Control

Project Name: 141 3RD STREET

Project Number: 170390002

Lab Number: L2359302

Report Date: 10/27/23

Parameter	LCS %Recovery	Qual	LCSD %Recovery	Qual	%Recovery Limits	RPD	Qual	RPD Limits
General Chemistry - Westborough Lab Associated sample(s): 01-02 Batch: WG1838152-2								
Total Organic Carbon	102		-		90-110	-		

Matrix Spike Analysis
Batch Quality Control

Project Name: 141 3RD STREET
Project Number: 170390002

Lab Number: L2359302
Report Date: 10/27/23

Parameter	Native Sample	MS Added	MS Found	MS %Recovery	Qual	MSD Found	MSD %Recovery	Qual	Recovery Limits	RPD	Qual	RPD Limits
General Chemistry - Westborough Lab Associated sample(s): 01-02 QC Batch ID: WG1838152-4 QC Sample: L2358234-01 Client ID: MS Sample												
Total Organic Carbon	46	160	210	105		-	-		80-120	-		20

Lab Duplicate Analysis

Batch Quality Control

Project Name: 141 3RD STREET

Project Number: 170390002

Lab Number: L2359302

Report Date: 10/27/23

Parameter	Native Sample	Duplicate Sample	Units	RPD	Qual	RPD Limits
General Chemistry - Westborough Lab Associated sample(s): 01-02 QC Batch ID: WG1838152-3 QC Sample: L2358234-01 Client ID: DUP Sample						
Total Organic Carbon	46	45	mg/l	2		20

Project Name: 141 3RD STREET
Project Number: 170390002

Lab Number: L2359302
Report Date: 10/27/23

Sample Receipt and Container Information

Were project specific reporting limits specified? YES

Cooler Information

Cooler	Custody Seal
A	Absent

Container Information

Container ID	Container Type	Cooler	Initial pH	Final pH	Temp deg C	Pres	Seal	Frozen Date/Time	Analysis(*)
L2359302-01A	Vial HCl preserved	A	NA		3.8	Y	Absent		NYTCL-8260(14)
L2359302-01B	Vial HCl preserved	A	NA		3.8	Y	Absent		NYTCL-8260(14)
L2359302-01C	Vial HCl preserved	A	NA		3.8	Y	Absent		NYTCL-8260(14)
L2359302-01D	Vial H2SO4 preserved	A	NA		3.8	Y	Absent		TOC-9060(28)
L2359302-01E	Vial H2SO4 preserved	A	NA		3.8	Y	Absent		TOC-9060(28)
L2359302-01F	Vial H2SO4 preserved	A	NA		3.8	Y	Absent		TOC-9060(28)
L2359302-01G	Plastic 250ml unpreserved split	A	7	7	3.8	Y	Absent		HOLD-WETCHEM()
L2359302-01H	Plastic 250ml NaOH preserved split	A	7	>12	3.8	N	Absent		HOLD-WETCHEM()
L2359302-01I	Amber 250ml unpreserved	A	7	7	3.8	Y	Absent		NYTCL-8270-SIM-LVI(7),NYTCL-8270-LVI(7)
L2359302-01J	Amber 250ml unpreserved	A	7	7	3.8	Y	Absent		NYTCL-8270-SIM-LVI(7),NYTCL-8270-LVI(7)
L2359302-01K	Plastic 250ml HNO3 preserved	A	<2	<2	3.8	Y	Absent		CU-6020S(180),K-6020S(180),V-6020S(180),SE-6020S(180),MN-6020S(180),BE-6020S(180),CO-6020S(180),ZN-6020S(180),MG-6020S(180),CA-6020S(180),FE-6020S(180),CR-6020S(180),NI-6020S(180),PB-6020S(180),NA-6020S(180),TL-6020S(180),BA-6020S(180),AS-6020S(180),AG-6020S(180),SB-6020S(180),HG-S(28),CD-6020S(180),AL-6020S(180)
L2359302-01L	Plastic 250ml HNO3 preserved	A	<2	<2	3.8	Y	Absent		TL-6020T(180),SE-6020T(180),FE-6020T(180),BA-6020T(180),K-6020T(180),NI-6020T(180),CR-6020T(180),CA-6020T(180),ZN-6020T(180),CU-6020T(180),NA-6020T(180),PB-6020T(180),MN-6020T(180),BE-6020T(180),AS-6020T(180),SB-6020T(180),V-6020T(180),AG-6020T(180),MG-6020T(180),AL-6020T(180),CD-6020T(180),HG-T(28),CO-6020T(180)
L2359302-01M	Amber 1000ml unpreserved	A	7	7	3.8	Y	Absent		A2-TPHDRO/ORO(7)
L2359302-01N	Amber 1000ml unpreserved	A	7	7	3.8	Y	Absent		A2-TPHDRO/ORO(7)

*Values in parentheses indicate holding time in days

Project Name: 141 3RD STREET
Project Number: 170390002

Lab Number: L2359302
Report Date: 10/27/23

Container Information

Container ID	Container Type	Cooler	Initial pH	Final pH	Temp deg C	Pres	Seal	Frozen Date/Time	Analysis(*)
L2359302-02A	Vial HCl preserved	A	NA		3.8	Y	Absent		NYTCL-8260(14)
L2359302-02B	Vial HCl preserved	A	NA		3.8	Y	Absent		NYTCL-8260(14)
L2359302-02C	Vial HCl preserved	A	NA		3.8	Y	Absent		NYTCL-8260(14)
L2359302-02D	Vial H2SO4 preserved	A	NA		3.8	Y	Absent		TOC-9060(28)
L2359302-02E	Vial H2SO4 preserved	A	NA		3.8	Y	Absent		TOC-9060(28)
L2359302-02F	Vial H2SO4 preserved	A	NA		3.8	Y	Absent		TOC-9060(28)
L2359302-02G	Plastic 250ml unpreserved split	A	7	7	3.8	Y	Absent		HOLD-WETCHEM()
L2359302-02H	Plastic 250ml NaOH preserved split	A	7	>12	3.8	N	Absent		HOLD-WETCHEM()
L2359302-02I	Amber 250ml unpreserved	A	7	7	3.8	Y	Absent		NYTCL-8270-SIM-LVI(7),NYTCL-8270-LVI(7)
L2359302-02J	Amber 250ml unpreserved	A	7	7	3.8	Y	Absent		NYTCL-8270-SIM-LVI(7),NYTCL-8270-LVI(7)
L2359302-02K	Plastic 250ml HNO3 preserved	A	<2	<2	3.8	Y	Absent		K-6020S(180),CU-6020S(180),V-6020S(180),SE-6020S(180),MN-6020S(180),CO-6020S(180),BE-6020S(180),ZN-6020S(180),MG-6020S(180),CA-6020S(180),FE-6020S(180),CR-6020S(180),TL-6020S(180),NA-6020S(180),PB-6020S(180),BA-6020S(180),NI-6020S(180),SB-6020S(180),AG-6020S(180),AS-6020S(180),CD-6020S(180),HG-S(28),AL-6020S(180)
L2359302-02L	Plastic 250ml HNO3 preserved	A	<2	<2	3.8	Y	Absent		FE-6020T(180),TL-6020T(180),SE-6020T(180),BA-6020T(180),NI-6020T(180),CR-6020T(180),K-6020T(180),CA-6020T(180),CU-6020T(180),ZN-6020T(180),NA-6020T(180),PB-6020T(180),MN-6020T(180),BE-6020T(180),AS-6020T(180),SB-6020T(180),V-6020T(180),AG-6020T(180),CD-6020T(180),AL-6020T(180),MG-6020T(180),HG-T(28),CO-6020T(180)
L2359302-02M	Amber 1000ml unpreserved	A	7	7	3.8	Y	Absent		A2-TPHDRO/ORO(7)
L2359302-02N	Amber 1000ml unpreserved	A	7	7	3.8	Y	Absent		A2-TPHDRO/ORO(7)

*Values in parentheses indicate holding time in days

Project Name:	141 3RD STREET	**Lab Number:**	L2359302
Project Number:	170390002	**Report Date:**	10/27/23

GLOSSARY

Acronyms

DL	- Detection Limit: This value represents the level to which target analyte concentrations are reported as estimated values, when those target analyte concentrations are quantified below the limit of quantitation (LOQ). The DL includes any adjustments from dilutions, concentrations or moisture content, where applicable. (DoD report formats only.)
EDL	- Estimated Detection Limit: This value represents the level to which target analyte concentrations are reported as estimated values, when those target analyte concentrations are quantified below the reporting limit (RL). The EDL includes any adjustments from dilutions, concentrations or moisture content, where applicable. The use of EDLs is specific to the analysis of PAHs using Solid-Phase Microextraction (SPME).
EMPC	- Estimated Maximum Possible Concentration: The concentration that results from the signal present at the retention time of an analyte when the ions meet all of the identification criteria except the ion abundance ratio criteria. An EMPC is a worst-case estimate of the concentration.
EPA	- Environmental Protection Agency.
LCS	- Laboratory Control Sample: A sample matrix, free from the analytes of interest, spiked with verified known amounts of analytes or a material containing known and verified amounts of analytes.
LCSD	- Laboratory Control Sample Duplicate: Refer to LCS.
LFB	- Laboratory Fortified Blank: A sample matrix, free from the analytes of interest, spiked with verified known amounts of analytes or a material containing known and verified amounts of analytes.
LOD	- Limit of Detection: This value represents the level to which a target analyte can reliably be detected for a specific analyte in a specific matrix by a specific method. The LOD includes any adjustments from dilutions, concentrations or moisture content, where applicable. (DoD report formats only.)
LOQ	- Limit of Quantitation: The value at which an instrument can accurately measure an analyte at a specific concentration. The LOQ includes any adjustments from dilutions, concentrations or moisture content, where applicable. (DoD report formats only.) Limit of Quantitation: The value at which an instrument can accurately measure an analyte at a specific concentration. The LOQ includes any adjustments from dilutions, concentrations or moisture content, where applicable. (DoD report formats only.)
MDL	- Method Detection Limit: This value represents the level to which target analyte concentrations are reported as estimated values, when those target analyte concentrations are quantified below the reporting limit (RL). The MDL includes any adjustments from dilutions, concentrations or moisture content, where applicable.
MS	- Matrix Spike Sample: A sample prepared by adding a known mass of target analyte to a specified amount of matrix sample for which an independent estimate of target analyte concentration is available. For Method 332.0, the spike recovery is calculated using the native concentration, including estimated values.
MSD	- Matrix Spike Sample Duplicate: Refer to MS.
NA	- Not Applicable.
NC	- Not Calculated: Term is utilized when one or more of the results utilized in the calculation are non-detect at the parameter's reporting unit.
NDPA/DPA	- N-Nitrosodiphenylamine/Diphenylamine.
NI	- Not Ignitable.
NP	- Non-Plastic: Term is utilized for the analysis of Atterberg Limits in soil.
NR	- No Results: Term is utilized when 'No Target Compounds Requested' is reported for the analysis of Volatile or Semivolatile Organic TIC only requests.
RL	- Reporting Limit: The value at which an instrument can accurately measure an analyte at a specific concentration. The RL includes any adjustments from dilutions, concentrations or moisture content, where applicable.
RPD	- Relative Percent Difference: The results from matrix and/or matrix spike duplicates are primarily designed to assess the precision of analytical results in a given matrix and are expressed as relative percent difference (RPD). Values which are less than five times the reporting limit for any individual parameter are evaluated by utilizing the absolute difference between the values; although the RPD value will be provided in the report.
SRM	- Standard Reference Material: A reference sample of a known or certified value that is of the same or similar matrix as the associated field samples.
STLP	- Semi-dynamic Tank Leaching Procedure per EPA Method 1315.
TEF	- Toxic Equivalency Factors: The values assigned to each dioxin and furan to evaluate their toxicity relative to 2,3,7,8-TCDD.
TEQ	- Toxic Equivalent: The measure of a sample's toxicity derived by multiplying each dioxin and furan by its corresponding TEF and then summing the resulting values.
TIC	- Tentatively Identified Compound: A compound that has been identified to be present and is not part of the target compound list (TCL) for the method and/or program. All TICs are qualitatively identified and reported as estimated concentrations.

Report Format: DU Report with 'J' Qualifiers

Project Name:	141 3RD STREET	**Lab Number:**	L2359302
Project Number:	170390002	**Report Date:**	10/27/23

Footnotes

1 - The reference for this analyte should be considered modified since this analyte is absent from the target analyte list of the original method.

Terms

Analytical Method: Both the document from which the method originates and the analytical reference method. (Example: EPA 8260B is shown as 1,8260B.) The codes for the reference method documents are provided in the References section of the Addendum.

Chlordane: The target compound Chlordane (CAS No. 57-74-9) is reported for GC ECD analyses. Per EPA,this compound "refers to a mixture of chlordane isomers, other chlorinated hydrocarbons and numerous other components." (Reference: USEPA Toxicological Review of Chlordane, In Support of Summary Information on the Integrated Risk Information System (IRIS), December 1997.)

Difference: With respect to Total Oxidizable Precursor (TOP) Assay analysis, the difference is defined as the Post-Treatment value minus the Pre-Treatment value.

Final pH: As it pertains to Sample Receipt & Container Information section of the report, Final pH reflects pH of container determined after adjustment at the laboratory, if applicable. If no adjustment required, value reflects Initial pH.

Frozen Date/Time: With respect to Volatile Organics in soil, Frozen Date/Time reflects the date/time at which associated Reagent Water-preserved vials were initially frozen. Note: If frozen date/time is beyond 48 hours from sample collection, value will be reflected in 'bold'.

Gasoline Range Organics (GRO): Gasoline Range Organics (GRO) results include all chromatographic peaks eluting from Methyl tert butyl ether through Naphthalene, with the exception of GRO analysis in support of State of Ohio programs, which includes all chromatographic peaks eluting from Hexane through Dodecane.

Initial pH: As it pertains to Sample Receipt & Container Information section of the report, Initial pH reflects pH of container determined upon receipt, if applicable.

PAH Total: With respect to Alkylated PAH analyses, the 'PAHs, Total' result is defined as the summation of results for all or a subset of the following compounds: Naphthalene, C1-C4 Naphthalenes, 2-Methylnaphthalene, 1-Methylnaphthalene, Biphenyl, Acenaphthylene, Acenaphthene, Fluorene, C1-C3 Fluorenes, Phenanthrene, C1-C4 Phenanthrenes/Anthracenes, Anthracene, Fluoranthene, Pyrene, C1-C4 Fluoranthenes/Pyrenes, Benz(a)anthracene, Chrysene, C1-C4 Chrysenes, Benzo(b)fluoranthene, Benzo(j)+(k)fluoranthene, Benzo(e)pyrene, Benzo(a)pyrene, Perylene, Indeno(1,2,3-cd)pyrene, Dibenz(ah)+(ac)anthracene, Benzo(g,h,i)perylene. If a 'Total' result is requested, the results of its individual components will also be reported.

PFAS Total: With respect to PFAS analyses, the 'PFAS, Total (5)' result is defined as the summation of results for: PFHpA, PFHxS, PFOA, PFNA and PFOS. In addition, the 'PFAS, Total (6)' result is defined as the summation of results for: PFHpA, PFHxS, PFOA, PFNA, PFDA and PFOS. For MassDEP DW compliance analysis only, the 'PFAS, Total (6)' result is defined as the summation of results at or above the RL. Note: If a 'Total' result is requested, the results of its individual components will also be reported.

Total: With respect to Organic analyses, a 'Total' result is defined as the summation of results for individual isomers or Aroclors. If a 'Total' result is requested, the results of its individual components will also be reported. This is applicable to 'Total' results for methods 8260, 8081 and 8082.

Data Qualifiers

A - Spectra identified as "Aldol Condensates" are byproducts of the extraction/concentration procedures when acetone is introduced in the process.

B - The analyte was detected above the reporting limit in the associated method blank. Flag only applies to associated field samples that have detectable concentrations of the analyte at less than ten times (10x) the concentration found in the blank. For MCP-related projects, flag only applies to associated field samples that have detectable concentrations of the analyte at less than ten times (10x) the concentration found in the blank. For DOD-related projects, flag only applies to associated field samples that have detectable concentrations of the analyte at less than ten times (10x) the concentration found in the blank AND the analyte was detected above one-half the reporting limit (or above the reporting limit for common lab contaminants) in the associated method blank. For NJ-Air-related projects, flag only applies to associated field samples that have detectable concentrations of the analyte above the reporting limit. For NJ-related projects (excluding Air), flag only applies to associated field samples that have detectable concentrations of the analyte, which was detected above the reporting limit in the associated method blank or above five times the reporting limit for common lab contaminants (Phthalates, Acetone, Methylene Chloride, 2-Butanone).

C - Co-elution: The target analyte co-elutes with a known lab standard (i.e. surrogate, internal standards, etc.) for co-extracted analyses.

D - Concentration of analyte was quantified from diluted analysis. Flag only applies to field samples that have detectable concentrations of the analyte.

E - Concentration of analyte exceeds the range of the calibration curve and/or linear range of the instrument.

F - The ratio of quantifier ion response to qualifier ion response falls outside of the laboratory criteria. Results are considered to be an estimated maximum concentration.

G - The concentration may be biased high due to matrix interferences (i.e, co-elution) with non-target compound(s). The result should be considered estimated.

H - The analysis of pH was performed beyond the regulatory-required holding time of 15 minutes from the time of sample collection.

I - The lower value for the two columns has been reported due to obvious interference.

J - Estimated value. The Target analyte concentration is below the quantitation limit (RL), but above the Method Detection Limit (MDL) or Estimated Detection Limit (EDL) for SPME-related analyses. This represents an estimated concentration for Tentatively

Report Format: DU Report with 'J' Qualifiers

Project Name:	141 3RD STREET	**Lab Number:**	L2359302
Project Number:	170390002	**Report Date:**	10/27/23

Data Qualifiers

Identified Compounds (TICs). For calculated parameters, this represents that one or more values used in the calculation were estimated.

M - Reporting Limit (RL) exceeds the MCP CAM Reporting Limit for this analyte.

ND - Not detected at the method detection limit (MDL) for the sample, or estimated detection limit (EDL) for SPME-related analyses.

NJ - Presumptive evidence of compound. This represents an estimated concentration for Tentatively Identified Compounds (TICs), where the identification is based on a mass spectral library search.

P - The RPD between the results for the two columns exceeds the method-specified criteria.

Q - The quality control sample exceeds the associated acceptance criteria. For DOD-related projects, LCS and/or Continuing Calibration Standard exceedences are also qualified on all associated sample results. Note: This flag is not applicable for matrix spike recoveries when the sample concentration is greater than 4x the spike added or for batch duplicate RPD when the sample concentrations are less than 5x the RL. (Metals only.)

R - Analytical results are from sample re-analysis.

RE - Analytical results are from sample re-extraction.

S - Analytical results are from modified screening analysis.

V - The surrogate associated with this target analyte has a recovery outside the QC acceptance limits. (Applicable to MassDEP DW Compliance samples only.)

Z - The batch matrix spike and/or duplicate associated with this target analyte has a recovery/RPD outside the QC acceptance limits. (Applicable to MassDEP DW Compliance samples only.)

Project Name:	141 3RD STREET	**Lab Number:**	L2359302
Project Number:	170390002	**Report Date:**	10/27/23

REFERENCES

1 Test Methods for Evaluating Solid Waste: Physical/Chemical Methods. EPA SW-846. Third Edition. Updates I - VI, 2018.

LIMITATION OF LIABILITIES

Alpha Analytical performs services with reasonable care and diligence normal to the analytical testing laboratory industry. In the event of an error, the sole and exclusive responsibility of Alpha Analytical shall be to re-perform the work at it's own expense. In no event shall Alpha Analytical be held liable for any incidental, consequential or special damages, including but not limited to, damages in any way connected with the use of, interpretation of, information or analysis provided by Alpha Analytical.

We strongly urge our clients to comply with EPA protocol regarding sample volume, preservation, cooling, containers, sampling procedures, holding time and splitting of samples in the field.

Certification Information

The following analytes are not included in our Primary NELAP Scope of Accreditation:

Westborough Facility
EPA 624.1: m/p-xylene, o-xylene, Naphthalene
EPA 625.1: alpha-Terpineol
EPA 8260D: NPW: 1,2,4,5-Tetramethylbenzene; 4-Ethyltoluene, Azobenzene; SCM: Iodomethane (methyl iodide), 1,2,4,5-Tetramethylbenzene; 4-Ethyltoluene.
EPA 8270E: NPW: Dimethylnaphthalene,1,4-Diphenylhydrazine, alpha-Terpineol; SCM: Dimethylnaphthalene,1,4-Diphenylhydrazine.
SM4500: NPW: Amenable Cyanide; SCM: Total Phosphorus, TKN, NO2, NO3.

Mansfield Facility
SM 2540D: TSS.
EPA TO-15: Halothane, 2,4,4-Trimethyl-2-pentene, 2,4,4-Trimethyl-1-pentene, Thiophene, 2-Methylthiophene, 3-Methylthiophene, 2-Ethylthiophene, 1,2,3-Trimethylbenzene, Indan, Indene, 1,2,4,5-Tetramethylbenzene, Benzothiophene, 1-Methylnaphthalene.
Biological Tissue Matrix: EPA 3050B

The following analytes are included in our Massachusetts DEP Scope of Accreditation

Westborough Facility:

Drinking Water
EPA 300.0: Chloride, Nitrate-N, Fluoride, Sulfate; **EPA 353.2**: Nitrate-N, Nitrite-N; **SM4500NO3-F**: Nitrate-N, Nitrite-N; **SM4500F-C, SM4500CN-CE, EPA 180.1, SM2130B, SM4500Cl-D, SM2320B, SM2540C, SM4500H-B, SM4500NO2-B**
EPA 524.2: THMs and VOCs; **EPA 504.1:** EDB, DBCP.
Microbiology: **SM9215B; SM9223-P/A, SM9223B-Colilert-QT,SM9222D**.

Non-Potable Water
SM4500H,B, EPA 120.1, SM2510B, SM2540C, SM2320B, SM4500CL-E, SM4500F-BC, SM4500NH3-BH: Ammonia-N and Kjeldahl-N, **EPA 350.1**: Ammonia-N, **LACHAT 10-107-06-1-B**: Ammonia-N, **EPA 351.1, SM4500NO3-F, EPA 353.2**: Nitrate-N**, SM4500P-E, SM4500P-B, E, SM4500SO4-E, SM5220D, EPA 410.4, SM5210B, SM5310C, SM4500CL-D, EPA 1664, EPA 420.1, SM4500-CN-CE, SM2540D, EPA 300: Chloride, Sulfate, Nitrate.**
EPA 624.1: Volatile Halocarbons & Aromatics,
EPA 608.3: Chlordane, Toxaphene, Aldrin, alpha-BHC, beta-BHC, gamma-BHC, delta-BHC, Dieldrin, DDD, DDE, DDT, Endosulfan I, Endosulfan II, Endosulfan sulfate, Endrin, Endrin Aldehyde, Heptachlor, Heptachlor Epoxide, PCBs
EPA 625.1: SVOC (Acid/Base/Neutral Extractables).
Microbiology: **SM9223B-Colilert-QT; Enterolert-QT, SM9221E, EPA 1600, EPA 1603, SM9222D.**

Mansfield Facility:

Drinking Water
EPA 200.7: Al, Ba, Cd, Cr, Cu, Fe, Mn, Ni, Na, Ag, Ca, Zn. **EPA 200.8:** Al, Sb, As, Ba, Be, Cd, Cr, Cu, Pb, Mn, Ni, Se, Ag, TL, Zn. **EPA 245.1** Hg.
EPA 522, EPA 537.1.

Non-Potable Water
EPA 200.7: Al, Sb, As, Be, Cd, Ca, Cr, Co, Cu, Fe, Pb, Mg, Mn, Mo, Ni, K, Se, Ag, Na, Sr, TL, Ti, V, Zn.
EPA 200.8: Al, Sb**,** As, Be, Cd, Cr, Cu, Fe, Pb, Mn, Ni, K, Se, Ag, Na, TL, Zn.
EPA 245.1 Hg.
SM2340B

For a complete listing of analytes and methods, please contact your Alpha Project Manager.

NEW YORK CHAIN OF CUSTODY

ALPHA ANALYTICAL

Westborough, MA 01581
8 Walkup Dr.
TEL: 508-898-9220
FAX: 508-898-9193

Mansfield, MA 02048
320 Forbes Blvd
TEL: 508-822-9300
FAX: 508-822-3288

Service Centers
Mahwah, NJ 07430: 35 Whitney Rd, Suite 5
Albany, NY 12205: 14 Walker Way
Tonawanda, NY 14150: 275 Cooper Ave, Suite 105

Page 1 of 1

Date Rec'd in Lab: 10/7/23

ALPHA Job #: L2359302

Client Information
Client: LANGAN DPC
Address: 360 W 31st St, New York, NY
Phone: 212-479-5400
Fax:
Email: knagotko@langan.com

Project Information
Project Name: 141 3rd Street
Project Location: Brooklyn, NY
Project #: 170390002
(Use Project name as Project #) ☐
Project Manager: Kimberly Nagotko
ALPHAQuote #:

Turn-Around Time
Standard ☒ Due Date:
Rush (only if pre approved) ☐ # of Days: 10 for TPH DRO/GRO

Deliverables
☐ ASP-A ☑ ASP-B
☐ EQuIS (1 File) ☐ EQuIS (4 File)
☐ Other

Regulatory Requirement
☑ NY TOGS ☐ NY Part 375
☐ AWQ Standards ☐ NY CP-51
☐ NY Restricted Use ☐ Other
☐ NY Unrestricted Use
☐ NYC Sewer Discharge

Billing Information
☐ Same as Client Info
PO #

Disposal Site Information
Please identify below location of applicable disposal facilities.
Disposal Facility:
☐ NJ ☐ NY
☐ Other:

These samples have been previously analyzed by Alpha ☐

Other project specific requirements/comments:
Please cc: datamanagement@langan.com and cgrattan@langan.com

Please specify Metals or TAL.

ANALYSIS

Sample Filtration
☐ Done
☐ Lab to do
Preservation
☐ Lab to do
(Please Specify below)

ALPHA Lab ID (Lab Use Only)	Sample ID	Collection Date	Collection Time	Sample Matrix	Sampler's Initials	Part 375/TCL VOCs	SVOCs	Part 375/TAL Metals	TPH (DRO & GRO)	TOC	Sample Specific Comments	Total Bottle
59302-01	MW13-W1-100623	10/06/23	1050	Aqueous	AA	x	x	x	x	x		
-02	DUP01-100623	10/06/23	-	Aqueous	AA	x	x	x	x	x		

Container Type
Preservative

Preservative Code:
A = None
B = HCl
C = HNO_3
D = H_2SO_4
E = NaOH
F = MeOH
G = $NaHSO_4$
H = $Na_2S_2O_3$
K/E = Zn Ac/NaOH
O = Other

Container Code
P = Plastic
A = Amber Glass
V = Vial
G = Glass
B = Bacteria Cup
C = Cube
O = Other
E = Encore
D = BOD Bottle

Westboro: Certification No: MA935
Mansfield: Certification No: MA015

Relinquished By:	Date/Time	Received By:	Date/Time
Andrew Ackley	10/06/23 1451	(AHL)	10-6-23 1451
[illegible]	10-6-23 2018	Anthony Green	OCT 06 2023 2040
Anthony Green	10/7/23 0100		10/7/23 0100
	10/7/23 0300		10/7/23 0300

Please print clearly, legibly and completely. Samples can not be logged in and turnaround time clock will not start until any ambiguities are resolved. BY EXECUTING THIS COC, THE CLIENT HAS READ AND AGREES TO BE BOUND BY ALPHA'S TERMS & CONDITIONS. (See reverse side.)

Form No: 01-25 HC (rev. 30-Sept-2013)

ANALYTICAL REPORT

Lab Number:	L2361705
Client:	Langan Engineering & Environmental 1 University Square Drive Suite 110 Princeton, NJ 08540
ATTN:	Amita Oka
Phone:	(609) 282-8000
Project Name:	141 3RD
Project Number:	170390001
Report Date:	11/27/23

The original project report/data package is held by Alpha Analytical. This report/data package is paginated and should be reproduced only in its entirety. Alpha Analytical holds no responsibility for results and/or data that are not consistent with the original.

Certifications & Approvals: MA (M-MA086), NH NELAP (2064), CT (PH-0826), IL (200077), IN (C-MA-03), KY (KY98045), ME (MA00086), MD (348), NJ (MA935), NY (11148), NC (25700/666), OH (CL108), OR (MA-1316), PA (68-03671), RI (LAO00065), TX (T104704476), VT (VT-0935), VA (460195), USDA (Permit #525-23-122-91930).

Eight Walkup Drive, Westborough, MA 01581-1019
508-898-9220 (Fax) 508-898-9193 800-624-9220 - www.alphalab.com

Project Name: 141 3RD
Project Number: 170390001

Lab Number: L2361705
Report Date: 11/27/23

Alpha Sample ID	Client ID	Matrix	Sample Location	Collection Date/Time	Receive Date
L2361705-01	COMP_SAND_101723_REP1	SAND	BROOKLYN, NY	10/17/23 18:00	10/18/23
L2361705-02	COMP_SAND_101723_REP2	SAND	BROOKLYN, NY	10/17/23 18:15	10/18/23
L2361705-03	COMP_CLAY_101723_REP1	CLAY	BROOKLYN, NY	10/17/23 17:40	10/18/23
L2361705-04	COMP_CLAY_101723_REP2	CLAY	BROOKLYN, NY	10/17/23 17:45	10/18/23

Project Name:	141 3RD	**Lab Number:**	L2361705
Project Number:	170390001	**Report Date:**	11/27/23

Case Narrative

The samples were received in accordance with the Chain of Custody and no significant deviations were encountered during the preparation or analysis unless otherwise noted. Sample Receipt, Container Information, and the Chain of Custody are located at the back of the report.

Results contained within this report relate only to the samples submitted under this Alpha Lab Number and meet NELAP requirements for all NELAP accredited parameters unless otherwise noted in the following narrative. The data presented in this report is organized by parameter (i.e. VOC, SVOC, etc.). Sample specific Quality Control data (i.e. Surrogate Spike Recovery) is reported at the end of the target analyte list for each individual sample, followed by the Laboratory Batch Quality Control at the end of each parameter. Tentatively Identified Compounds (TICs), if requested, are reported for compounds identified to be present and are not part of the method/program Target Compound List, even if only a subset of the TCL are being reported. If a sample was re-analyzed or re-extracted due to a required quality control corrective action and if both sets of data are reported, the Laboratory ID of the re-analysis or re-extraction is designated with an "R" or "RE", respectively.

When multiple Batch Quality Control elements are reported (e.g. more than one LCS), the associated samples for each element are noted in the grey shaded header line of each data table. Any Laboratory Batch, Sample Specific % recovery or RPD value that is outside the listed Acceptance Criteria is bolded in the report. In reference to questions H (CAM) or 4 (RCP) when "NO" is checked, the performance criteria for CAM and RCP methods allow for some quality control failures to occur and still be within method compliance. In these instances, the specific failure is not narrated but noted in the associated QC Outlier Summary Report, located directly after the Case Narrative. QC information is also incorporated in the Data Usability Assessment table (Format 11) of our Data Merger tool, where it can be reviewed in conjunction with the sample result, associated regulatory criteria and any associated data usability implications.

Soil/sediments, solids and tissues are reported on a dry weight basis unless otherwise noted. Definitions of all data qualifiers and acronyms used in this report are provided in the Glossary located at the back of the report.

HOLD POLICY - For samples submitted on hold, Alpha's policy is to hold samples (with the exception of Air canisters) free of charge for 21 calendar days from the date the project is completed. After 21 calendar days, we will dispose of all samples submitted including those put on hold unless you have contacted your Alpha Project Manager and made arrangements for Alpha to continue to hold the samples. Air canisters will be disposed after 3 business days from the date the project is completed.

Please contact Project Management at 800-624-9220 with any questions.

Project Name:	141 3RD	**Lab Number:**	L2361705
Project Number:	170390001	**Report Date:**	11/27/23

Case Narrative (continued)

Report Submission

November 27, 2023: This final report includes the results of all requested analyses.

October 25, 2023: This is a preliminary report.

All non-detect (ND) or estimated concentrations (J-qualified) have been quantitated to the limit noted in the MDL column.

Total Metals

L2361705-01 through -04: The sample has elevated detection limits for all elements, with the exception of mercury, due to the dilution required by the sample matrix.

Total Organic Carbon

WG1846601: The required batch QC was prepared; however, the native sample required a different reporting method; therefore, the associated QC results could not be reported.

Grain Size Analysis

The WG1851819-1 Laboratory Duplicate RPDs for % coarse sand (92%) and % total fines (149%), performed on L2361705-02, are outside the acceptance criteria. The elevated RPDs have been attributed to the non-homogeneous nature of the native sample.

I, the undersigned, attest under the pains and penalties of perjury that, to the best of my knowledge and belief and based upon my personal inquiry of those responsible for providing the information contained in this analytical report, such information is accurate and complete. This certificate of analysis is not complete unless this page accompanies any and all pages of this report.

Authorized Signature: Kelly O'Neill

Title: Technical Director/Representative Date: 11/27/23

ORGANICS

VOLATILES

Project Name: 141 3RD
Project Number: 170390001
Lab Number: L2361705
Report Date: 11/27/23

SAMPLE RESULTS

Lab ID: L2361705-01 D2
Client ID: COMP_SAND_101723_REP1
Sample Location: BROOKLYN, NY
Date Collected: 10/17/23 18:00
Date Received: 10/18/23
Field Prep: Not Specified

Sample Depth:
Matrix: Sand
Analytical Method: 1,8260D
Analytical Date: 10/24/23 18:00
Analyst: LAC
Percent Solids: 86%

Parameter	Result	Qualifier	Units	RL	MDL	Dilution Factor
Volatile Organics by EPA 5035 High - Westborough Lab						
Naphthalene	360000		ug/kg	11000	1800	50

Surrogate	% Recovery	Qualifier	Acceptance Criteria
1,2-Dichloroethane-d4	87		70-130
Toluene-d8	100		70-130
4-Bromofluorobenzene	106		70-130
Dibromofluoromethane	90		70-130

Project Name: 141 3RD **Lab Number:** L2361705

Project Number: 170390001 **Report Date:** 11/27/23

SAMPLE RESULTS

Lab ID: L2361705-01 D
Client ID: COMP_SAND_101723_REP1
Sample Location: BROOKLYN, NY

Date Collected: 10/17/23 18:00
Date Received: 10/18/23
Field Prep: Not Specified

Sample Depth:
Matrix: Sand
Analytical Method: 1,8260D
Analytical Date: 10/24/23 17:30
Analyst: LAC
Percent Solids: 86%

Parameter	Result	Qualifier	Units	RL	MDL	Dilution Factor
Volatile Organics by EPA 5035 High - Westborough Lab						
Methylene chloride	ND		ug/kg	690	320	2.5
1,1-Dichloroethane	ND		ug/kg	140	20.	2.5
Chloroform	ND		ug/kg	210	19.	2.5
Carbon tetrachloride	ND		ug/kg	140	32.	2.5
1,2-Dichloropropane	ND		ug/kg	140	17.	2.5
Dibromochloromethane	ND		ug/kg	140	19.	2.5
1,1,2-Trichloroethane	ND		ug/kg	140	37.	2.5
Tetrachloroethene	ND		ug/kg	69	27.	2.5
Chlorobenzene	ND		ug/kg	69	18.	2.5
Trichlorofluoromethane	ND		ug/kg	550	96.	2.5
1,2-Dichloroethane	ND		ug/kg	140	36.	2.5
1,1,1-Trichloroethane	ND		ug/kg	69	23.	2.5
Bromodichloromethane	ND		ug/kg	69	15.	2.5
trans-1,3-Dichloropropene	ND		ug/kg	140	38.	2.5
cis-1,3-Dichloropropene	ND		ug/kg	69	22.	2.5
1,3-Dichloropropene, Total	ND		ug/kg	69	22.	2.5
1,1-Dichloropropene	ND		ug/kg	69	22.	2.5
Bromoform	ND		ug/kg	550	34.	2.5
1,1,2,2-Tetrachloroethane	ND		ug/kg	69	23.	2.5
Benzene	52	J	ug/kg	69	23.	2.5
Toluene	ND		ug/kg	140	75.	2.5
Ethylbenzene	7200		ug/kg	140	20.	2.5
Chloromethane	ND		ug/kg	550	130	2.5
Bromomethane	ND		ug/kg	280	80.	2.5
Vinyl chloride	ND		ug/kg	140	46.	2.5
Chloroethane	ND		ug/kg	280	62.	2.5
1,1-Dichloroethene	ND		ug/kg	140	33.	2.5
trans-1,2-Dichloroethene	ND		ug/kg	210	19.	2.5

Project Name: 141 3RD **Lab Number:** L2361705

Project Number: 170390001 **Report Date:** 11/27/23

SAMPLE RESULTS

Lab ID: L2361705-01 D
Client ID: COMP_SAND_101723_REP1
Sample Location: BROOKLYN, NY

Date Collected: 10/17/23 18:00
Date Received: 10/18/23
Field Prep: Not Specified

Sample Depth:

Parameter	Result	Qualifier	Units	RL	MDL	Dilution Factor
Volatile Organics by EPA 5035 High - Westborough Lab						
Trichloroethene	ND		ug/kg	69	19.	2.5
1,2-Dichlorobenzene	ND		ug/kg	280	20.	2.5
1,3-Dichlorobenzene	ND		ug/kg	280	20.	2.5
1,4-Dichlorobenzene	ND		ug/kg	280	24.	2.5
Methyl tert butyl ether	ND		ug/kg	280	28.	2.5
p/m-Xylene	3700		ug/kg	280	77.	2.5
o-Xylene	2900		ug/kg	140	40.	2.5
Xylenes, Total	6600		ug/kg	140	40.	2.5
cis-1,2-Dichloroethene	ND		ug/kg	140	24.	2.5
1,2-Dichloroethene, Total	ND		ug/kg	140	19.	2.5
Dibromomethane	ND		ug/kg	280	33.	2.5
Styrene	89	J	ug/kg	140	27.	2.5
Dichlorodifluoromethane	ND		ug/kg	1400	130	2.5
Acetone	ND		ug/kg	1400	660	2.5
Carbon disulfide	ND		ug/kg	1400	630	2.5
2-Butanone	ND		ug/kg	1400	310	2.5
Vinyl acetate	ND		ug/kg	1400	300	2.5
4-Methyl-2-pentanone	ND		ug/kg	1400	180	2.5
1,2,3-Trichloropropane	ND		ug/kg	280	18.	2.5
2-Hexanone	ND		ug/kg	1400	160	2.5
Bromochloromethane	ND		ug/kg	280	28.	2.5
2,2-Dichloropropane	ND		ug/kg	280	28.	2.5
1,2-Dibromoethane	ND		ug/kg	140	39.	2.5
1,3-Dichloropropane	ND		ug/kg	280	23.	2.5
1,1,1,2-Tetrachloroethane	ND		ug/kg	69	18.	2.5
Bromobenzene	ND		ug/kg	280	20.	2.5
n-Butylbenzene	480		ug/kg	140	23.	2.5
sec-Butylbenzene	150		ug/kg	140	20.	2.5
tert-Butylbenzene	ND		ug/kg	280	16.	2.5
o-Chlorotoluene	ND		ug/kg	280	26.	2.5
p-Chlorotoluene	ND		ug/kg	280	15.	2.5
1,2-Dibromo-3-chloropropane	ND		ug/kg	420	140	2.5
Hexachlorobutadiene	ND		ug/kg	550	23.	2.5
Isopropylbenzene	1600		ug/kg	140	15.	2.5
p-Isopropyltoluene	1600		ug/kg	140	15.	2.5
Naphthalene	250000	E	ug/kg	550	90.	2.5
Acrylonitrile	ND		ug/kg	550	160	2.5

Project Name: 141 3RD **Lab Number:** L2361705

Project Number: 170390001 **Report Date:** 11/27/23

SAMPLE RESULTS

Lab ID: L2361705-01 D
Client ID: COMP_SAND_101723_REP1
Sample Location: BROOKLYN, NY

Date Collected: 10/17/23 18:00
Date Received: 10/18/23
Field Prep: Not Specified

Sample Depth:

Parameter	Result	Qualifier	Units	RL	MDL	Dilution Factor
Volatile Organics by EPA 5035 High - Westborough Lab						
n-Propylbenzene	700		ug/kg	140	24.	2.5
1,2,3-Trichlorobenzene	ND		ug/kg	280	44.	2.5
1,2,4-Trichlorobenzene	ND		ug/kg	280	38.	2.5
1,3,5-Trimethylbenzene	2600		ug/kg	280	27.	2.5
1,2,4-Trimethylbenzene	11000		ug/kg	280	46.	2.5
1,4-Dioxane	ND		ug/kg	11000	4800	2.5
p-Diethylbenzene	2500		ug/kg	280	24.	2.5
p-Ethyltoluene	9500		ug/kg	280	53.	2.5
1,2,4,5-Tetramethylbenzene	2100		ug/kg	280	26.	2.5
Ethyl ether	ND		ug/kg	280	47.	2.5
trans-1,4-Dichloro-2-butene	ND		ug/kg	690	200	2.5

Surrogate	% Recovery	Qualifier	Acceptance Criteria
1,2-Dichloroethane-d4	94		70-130
Toluene-d8	93		70-130
4-Bromofluorobenzene	109		70-130
Dibromofluoromethane	94		70-130

Project Name: 141 3RD
Project Number: 170390001
Lab Number: L2361705
Report Date: 11/27/23

SAMPLE RESULTS

Lab ID: L2361705-02 D2
Client ID: COMP_SAND_101723_REP2
Sample Location: BROOKLYN, NY
Date Collected: 10/17/23 18:15
Date Received: 10/18/23
Field Prep: Not Specified

Sample Depth:
Matrix: Sand
Analytical Method: 1,8260D
Analytical Date: 10/24/23 18:31
Analyst: JIC
Percent Solids: 86%

Parameter	Result	Qualifier	Units	RL	MDL	Dilution Factor
Volatile Organics by EPA 5035 High - Westborough Lab						
Methylene chloride	ND		ug/kg	730	330	2.5
1,1-Dichloroethane	ND		ug/kg	140	21.	2.5
Chloroform	ND		ug/kg	220	20.	2.5
Carbon tetrachloride	ND		ug/kg	140	34.	2.5
1,2-Dichloropropane	ND		ug/kg	140	18.	2.5
Dibromochloromethane	ND		ug/kg	140	20.	2.5
1,1,2-Trichloroethane	ND		ug/kg	140	39.	2.5
Tetrachloroethene	ND		ug/kg	73	28.	2.5
Chlorobenzene	ND		ug/kg	73	18.	2.5
Trichlorofluoromethane	ND		ug/kg	580	100	2.5
1,2-Dichloroethane	ND		ug/kg	140	37.	2.5
1,1,1-Trichloroethane	ND		ug/kg	73	24.	2.5
Bromodichloromethane	ND		ug/kg	73	16.	2.5
trans-1,3-Dichloropropene	ND		ug/kg	140	40.	2.5
cis-1,3-Dichloropropene	ND		ug/kg	73	23.	2.5
1,3-Dichloropropene, Total	ND		ug/kg	73	23.	2.5
1,1-Dichloropropene	ND		ug/kg	73	23.	2.5
Bromoform	ND		ug/kg	580	36.	2.5
1,1,2,2-Tetrachloroethane	ND		ug/kg	73	24.	2.5
Benzene	49	J	ug/kg	73	24.	2.5
Toluene	ND		ug/kg	140	79.	2.5
Ethylbenzene	7100		ug/kg	140	20.	2.5
Chloromethane	ND		ug/kg	580	140	2.5
Bromomethane	ND		ug/kg	290	85.	2.5
Vinyl chloride	ND		ug/kg	140	49.	2.5
Chloroethane	ND		ug/kg	290	66.	2.5
1,1-Dichloroethene	ND		ug/kg	140	35.	2.5
trans-1,2-Dichloroethene	ND		ug/kg	220	20.	2.5

Project Name: 141 3RD **Lab Number:** L2361705

Project Number: 170390001 **Report Date:** 11/27/23

SAMPLE RESULTS

Lab ID: L2361705-02 D2 Date Collected: 10/17/23 18:15

Client ID: COMP_SAND_101723_REP2 Date Received: 10/18/23

Sample Location: BROOKLYN, NY Field Prep: Not Specified

Sample Depth:

Parameter	Result	Qualifier	Units	RL	MDL	Dilution Factor
Volatile Organics by EPA 5035 High - Westborough Lab						
Trichloroethene	ND		ug/kg	73	20.	2.5
1,2-Dichlorobenzene	ND		ug/kg	290	21.	2.5
1,3-Dichlorobenzene	ND		ug/kg	290	22.	2.5
1,4-Dichlorobenzene	ND		ug/kg	290	25.	2.5
Methyl tert butyl ether	ND		ug/kg	290	29.	2.5
p/m-Xylene	3700		ug/kg	290	82.	2.5
o-Xylene	3000		ug/kg	140	42.	2.5
Xylenes, Total	6700		ug/kg	140	42.	2.5
cis-1,2-Dichloroethene	ND		ug/kg	140	26.	2.5
1,2-Dichloroethene, Total	ND		ug/kg	140	20.	2.5
Dibromomethane	ND		ug/kg	290	35.	2.5
Styrene	88	J	ug/kg	140	28.	2.5
Dichlorodifluoromethane	ND		ug/kg	1400	130	2.5
Acetone	ND		ug/kg	1400	700	2.5
Carbon disulfide	ND		ug/kg	1400	660	2.5
2-Butanone	ND		ug/kg	1400	320	2.5
Vinyl acetate	ND		ug/kg	1400	310	2.5
4-Methyl-2-pentanone	ND		ug/kg	1400	190	2.5
1,2,3-Trichloropropane	ND		ug/kg	290	18.	2.5
2-Hexanone	ND		ug/kg	1400	170	2.5
Bromochloromethane	ND		ug/kg	290	30.	2.5
2,2-Dichloropropane	ND		ug/kg	290	29.	2.5
1,2-Dibromoethane	ND		ug/kg	140	41.	2.5
1,3-Dichloropropane	ND		ug/kg	290	24.	2.5
1,1,1,2-Tetrachloroethane	ND		ug/kg	73	19.	2.5
Bromobenzene	ND		ug/kg	290	21.	2.5
n-Butylbenzene	490		ug/kg	140	24.	2.5
sec-Butylbenzene	ND		ug/kg	140	21.	2.5
tert-Butylbenzene	ND		ug/kg	290	17.	2.5
o-Chlorotoluene	ND		ug/kg	290	28.	2.5
p-Chlorotoluene	ND		ug/kg	290	16.	2.5
1,2-Dibromo-3-chloropropane	ND		ug/kg	440	140	2.5
Hexachlorobutadiene	ND		ug/kg	580	25.	2.5
Isopropylbenzene	1800		ug/kg	140	16.	2.5
p-Isopropyltoluene	1700		ug/kg	140	16.	2.5
Naphthalene	250000	E	ug/kg	580	95.	2.5
Acrylonitrile	ND		ug/kg	580	170	2.5

Project Name: 141 3RD **Lab Number:** L2361705

Project Number: 170390001 **Report Date:** 11/27/23

SAMPLE RESULTS

Lab ID: L2361705-02 D2 Date Collected: 10/17/23 18:15

Client ID: COMP_SAND_101723_REP2 Date Received: 10/18/23

Sample Location: BROOKLYN, NY Field Prep: Not Specified

Sample Depth:

Parameter	Result	Qualifier	Units	RL	MDL	Dilution Factor
Volatile Organics by EPA 5035 High - Westborough Lab						
n-Propylbenzene	740		ug/kg	140	25.	2.5
1,2,3-Trichlorobenzene	ND		ug/kg	290	47.	2.5
1,2,4-Trichlorobenzene	ND		ug/kg	290	40.	2.5
1,3,5-Trimethylbenzene	2800		ug/kg	290	28.	2.5
1,2,4-Trimethylbenzene	12000		ug/kg	290	49.	2.5
1,4-Dioxane	ND		ug/kg	12000	5100	2.5
p-Diethylbenzene	13000		ug/kg	290	26.	2.5
p-Ethyltoluene	9800		ug/kg	290	56.	2.5
1,2,4,5-Tetramethylbenzene	2300		ug/kg	290	28.	2.5
Ethyl ether	ND		ug/kg	290	50.	2.5
trans-1,4-Dichloro-2-butene	ND		ug/kg	730	210	2.5

Surrogate	% Recovery	Qualifier	Acceptance Criteria
1,2-Dichloroethane-d4	87		70-130
Toluene-d8	96		70-130
4-Bromofluorobenzene	112		70-130
Dibromofluoromethane	89		70-130

Project Name: 141 3RD
Lab Number: L2361705
Project Number: 170390001
Report Date: 11/27/23

SAMPLE RESULTS

Lab ID: L2361705-02 D
Client ID: COMP_SAND_101723_REP2
Sample Location: BROOKLYN, NY
Date Collected: 10/17/23 18:15
Date Received: 10/18/23
Field Prep: Not Specified

Sample Depth:
Matrix: Sand
Analytical Method: 1,8260D
Analytical Date: 10/21/23 04:06
Analyst: JIC
Percent Solids: 86%

Parameter	Result	Qualifier	Units	RL	MDL	Dilution Factor
Volatile Organics by EPA 5035 High - Westborough Lab						
Naphthalene	400000		ug/kg	12000	1900	50

Surrogate	% Recovery	Qualifier	Acceptance Criteria
1,2-Dichloroethane-d4	101		70-130
Toluene-d8	98		70-130
4-Bromofluorobenzene	98		70-130
Dibromofluoromethane	97		70-130

Project Name: 141 3RD
Project Number: 170390001
Lab Number: L2361705
Report Date: 11/27/23

SAMPLE RESULTS

Lab ID: L2361705-03
Client ID: COMP_CLAY_101723_REP1
Sample Location: BROOKLYN, NY
Date Collected: 10/17/23 17:40
Date Received: 10/18/23
Field Prep: Not Specified

Sample Depth:
Matrix: Clay
Analytical Method: 1,8260D
Analytical Date: 10/21/23 04:32
Analyst: JIC
Percent Solids: 73%

Parameter	Result	Qualifier	Units	RL	MDL	Dilution Factor
Volatile Organics by EPA 5035 High - Westborough Lab						
Methylene chloride	ND		ug/kg	370	170	1
1,1-Dichloroethane	ND		ug/kg	74	11.	1
Chloroform	ND		ug/kg	110	10.	1
Carbon tetrachloride	ND		ug/kg	74	17.	1
1,2-Dichloropropane	ND		ug/kg	74	9.2	1
Dibromochloromethane	ND		ug/kg	74	10.	1
1,1,2-Trichloroethane	ND		ug/kg	74	20.	1
Tetrachloroethene	ND		ug/kg	37	14.	1
Chlorobenzene	ND		ug/kg	37	9.4	1
Trichlorofluoromethane	ND		ug/kg	290	51.	1
1,2-Dichloroethane	ND		ug/kg	74	19.	1
1,1,1-Trichloroethane	ND		ug/kg	37	12.	1
Bromodichloromethane	ND		ug/kg	37	8.0	1
trans-1,3-Dichloropropene	ND		ug/kg	74	20.	1
cis-1,3-Dichloropropene	ND		ug/kg	37	12.	1
1,3-Dichloropropene, Total	ND		ug/kg	37	12.	1
1,1-Dichloropropene	ND		ug/kg	37	12.	1
Bromoform	ND		ug/kg	290	18.	1
1,1,2,2-Tetrachloroethane	ND		ug/kg	37	12.	1
Benzene	16	J	ug/kg	37	12.	1
Toluene	ND		ug/kg	74	40.	1
Ethylbenzene	700		ug/kg	74	10.	1
Chloromethane	ND		ug/kg	290	69.	1
Bromomethane	ND		ug/kg	150	43.	1
Vinyl chloride	ND		ug/kg	74	25.	1
Chloroethane	ND		ug/kg	150	33.	1
1,1-Dichloroethene	ND		ug/kg	74	18.	1
trans-1,2-Dichloroethene	ND		ug/kg	110	10.	1

Project Name: 141 3RD **Lab Number:** L2361705

Project Number: 170390001 **Report Date:** 11/27/23

SAMPLE RESULTS

Lab ID: L2361705-03 Date Collected: 10/17/23 17:40

Client ID: COMP_CLAY_101723_REP1 Date Received: 10/18/23

Sample Location: BROOKLYN, NY Field Prep: Not Specified

Sample Depth:

Parameter	Result	Qualifier	Units	RL	MDL	Dilution Factor
Volatile Organics by EPA 5035 High - Westborough Lab						
Trichloroethene	ND		ug/kg	37	10.	1
1,2-Dichlorobenzene	ND		ug/kg	150	11.	1
1,3-Dichlorobenzene	ND		ug/kg	150	11.	1
1,4-Dichlorobenzene	ND		ug/kg	150	13.	1
Methyl tert butyl ether	ND		ug/kg	150	15.	1
p/m-Xylene	340		ug/kg	150	41.	1
o-Xylene	290		ug/kg	74	21.	1
Xylenes, Total	630		ug/kg	74	21.	1
cis-1,2-Dichloroethene	ND		ug/kg	74	13.	1
1,2-Dichloroethene, Total	ND		ug/kg	74	10.	1
Dibromomethane	ND		ug/kg	150	18.	1
Styrene	ND		ug/kg	74	14.	1
Dichlorodifluoromethane	ND		ug/kg	740	67.	1
Acetone	ND		ug/kg	740	350	1
Carbon disulfide	ND		ug/kg	740	340	1
2-Butanone	ND		ug/kg	740	160	1
Vinyl acetate	ND		ug/kg	740	160	1
4-Methyl-2-pentanone	ND		ug/kg	740	94.	1
1,2,3-Trichloropropane	ND		ug/kg	150	9.4	1
2-Hexanone	ND		ug/kg	740	87.	1
Bromochloromethane	ND		ug/kg	150	15.	1
2,2-Dichloropropane	ND		ug/kg	150	15.	1
1,2-Dibromoethane	ND		ug/kg	74	20.	1
1,3-Dichloropropane	ND		ug/kg	150	12.	1
1,1,1,2-Tetrachloroethane	ND		ug/kg	37	9.7	1
Bromobenzene	ND		ug/kg	150	11.	1
n-Butylbenzene	50	J	ug/kg	74	12.	1
sec-Butylbenzene	ND		ug/kg	74	11.	1
tert-Butylbenzene	ND		ug/kg	150	8.7	1
o-Chlorotoluene	ND		ug/kg	150	14.	1
p-Chlorotoluene	ND		ug/kg	150	8.0	1
1,2-Dibromo-3-chloropropane	ND		ug/kg	220	74.	1
Hexachlorobutadiene	ND		ug/kg	290	12.	1
Isopropylbenzene	170		ug/kg	74	8.0	1
p-Isopropyltoluene	330		ug/kg	74	8.0	1
Naphthalene	29000	E	ug/kg	290	48.	1
Acrylonitrile	ND		ug/kg	290	85.	1

Project Name: 141 3RD **Lab Number:** L2361705

Project Number: 170390001 **Report Date:** 11/27/23

SAMPLE RESULTS

Lab ID: L2361705-03 Date Collected: 10/17/23 17:40

Client ID: COMP_CLAY_101723_REP1 Date Received: 10/18/23

Sample Location: BROOKLYN, NY Field Prep: Not Specified

Sample Depth:

Parameter	Result	Qualifier	Units	RL	MDL	Dilution Factor
Volatile Organics by EPA 5035 High - Westborough Lab						
n-Propylbenzene	69	J	ug/kg	74	13.	1
1,2,3-Trichlorobenzene	ND		ug/kg	150	24.	1
1,2,4-Trichlorobenzene	ND		ug/kg	150	20.	1
1,3,5-Trimethylbenzene	250		ug/kg	150	14.	1
1,2,4-Trimethylbenzene	1100		ug/kg	150	25.	1
1,4-Dioxane	ND		ug/kg	5900	2600	1
p-Diethylbenzene	230		ug/kg	150	13.	1
p-Ethyltoluene	730		ug/kg	150	28.	1
1,2,4,5-Tetramethylbenzene	220		ug/kg	150	14.	1
Ethyl ether	ND		ug/kg	150	25.	1
trans-1,4-Dichloro-2-butene	ND		ug/kg	370	100	1

Surrogate	% Recovery	Qualifier	Acceptance Criteria
1,2-Dichloroethane-d4	97		70-130
Toluene-d8	95		70-130
4-Bromofluorobenzene	103		70-130
Dibromofluoromethane	92		70-130

Project Name: 141 3RD
Project Number: 170390001
Lab Number: L2361705
Report Date: 11/27/23

SAMPLE RESULTS

Lab ID: L2361705-03 D
Client ID: COMP_CLAY_101723_REP1
Sample Location: BROOKLYN, NY
Date Collected: 10/17/23 17:40
Date Received: 10/18/23
Field Prep: Not Specified

Sample Depth:
Matrix: Clay
Analytical Method: 1,8260D
Analytical Date: 10/23/23 16:08
Analyst: JIC
Percent Solids: 73%

Parameter	Result	Qualifier	Units	RL	MDL	Dilution Factor
Volatile Organics by EPA 5035 High - Westborough Lab						
Naphthalene	28000		ug/kg	1500	240	5

Surrogate	% Recovery	Qualifier	Acceptance Criteria
1,2-Dichloroethane-d4	103		70-130
Toluene-d8	97		70-130
4-Bromofluorobenzene	95		70-130
Dibromofluoromethane	106		70-130

Project Name: 141 3RD
Project Number: 170390001
Lab Number: L2361705
Report Date: 11/27/23

SAMPLE RESULTS

Lab ID: L2361705-04
Client ID: COMP_CLAY_101723_REP2
Sample Location: BROOKLYN, NY
Date Collected: 10/17/23 17:45
Date Received: 10/18/23
Field Prep: Not Specified

Sample Depth:
Matrix: Clay
Analytical Method: 1,8260D
Analytical Date: 10/23/23 17:19
Analyst: JIC
Percent Solids: 74%

Parameter	Result	Qualifier	Units	RL	MDL	Dilution Factor
Volatile Organics by EPA 5035 High - Westborough Lab						
Methylene chloride	ND		ug/kg	390	180	1
1,1-Dichloroethane	ND		ug/kg	77	11.	1
Chloroform	ND		ug/kg	120	11.	1
Carbon tetrachloride	ND		ug/kg	77	18.	1
1,2-Dichloropropane	ND		ug/kg	77	9.7	1
Dibromochloromethane	ND		ug/kg	77	11.	1
1,1,2-Trichloroethane	ND		ug/kg	77	21.	1
Tetrachloroethene	ND		ug/kg	39	15.	1
Chlorobenzene	ND		ug/kg	39	9.8	1
Trichlorofluoromethane	ND		ug/kg	310	54.	1
1,2-Dichloroethane	ND		ug/kg	77	20.	1
1,1,1-Trichloroethane	ND		ug/kg	39	13.	1
Bromodichloromethane	ND		ug/kg	39	8.4	1
trans-1,3-Dichloropropene	ND		ug/kg	77	21.	1
cis-1,3-Dichloropropene	ND		ug/kg	39	12.	1
1,3-Dichloropropene, Total	ND		ug/kg	39	12.	1
1,1-Dichloropropene	ND		ug/kg	39	12.	1
Bromoform	ND		ug/kg	310	19.	1
1,1,2,2-Tetrachloroethane	ND		ug/kg	39	13.	1
Benzene	16	J	ug/kg	39	13.	1
Toluene	ND		ug/kg	77	42.	1
Ethylbenzene	800		ug/kg	77	11.	1
Chloromethane	ND		ug/kg	310	72.	1
Bromomethane	ND		ug/kg	150	45.	1
Vinyl chloride	ND		ug/kg	77	26.	1
Chloroethane	ND		ug/kg	150	35.	1
1,1-Dichloroethene	ND		ug/kg	77	18.	1
trans-1,2-Dichloroethene	ND		ug/kg	120	10.	1

Project Name: 141 3RD **Lab Number:** L2361705

Project Number: 170390001 **Report Date:** 11/27/23

SAMPLE RESULTS

Lab ID: L2361705-04 Date Collected: 10/17/23 17:45

Client ID: COMP_CLAY_101723_REP2 Date Received: 10/18/23

Sample Location: BROOKLYN, NY Field Prep: Not Specified

Sample Depth:

Parameter	Result	Qualifier	Units	RL	MDL	Dilution Factor
Volatile Organics by EPA 5035 High - Westborough Lab						
Trichloroethene	ND		ug/kg	39	10.	1
1,2-Dichlorobenzene	ND		ug/kg	150	11.	1
1,3-Dichlorobenzene	ND		ug/kg	150	11.	1
1,4-Dichlorobenzene	ND		ug/kg	150	13.	1
Methyl tert butyl ether	ND		ug/kg	150	16.	1
p/m-Xylene	440		ug/kg	150	43.	1
o-Xylene	340		ug/kg	77	22.	1
Xylenes, Total	780		ug/kg	77	22.	1
cis-1,2-Dichloroethene	ND		ug/kg	77	14.	1
1,2-Dichloroethene, Total	ND		ug/kg	77	10.	1
Dibromomethane	ND		ug/kg	150	18.	1
Styrene	58	J	ug/kg	77	15.	1
Dichlorodifluoromethane	ND		ug/kg	770	71.	1
Acetone	ND		ug/kg	770	370	1
Carbon disulfide	ND		ug/kg	770	350	1
2-Butanone	ND		ug/kg	770	170	1
Vinyl acetate	ND		ug/kg	770	170	1
4-Methyl-2-pentanone	ND		ug/kg	770	99.	1
1,2,3-Trichloropropane	ND		ug/kg	150	9.8	1
2-Hexanone	ND		ug/kg	770	91.	1
Bromochloromethane	ND		ug/kg	150	16.	1
2,2-Dichloropropane	ND		ug/kg	150	16.	1
1,2-Dibromoethane	ND		ug/kg	77	22.	1
1,3-Dichloropropane	ND		ug/kg	150	13.	1
1,1,1,2-Tetrachloroethane	ND		ug/kg	39	10.	1
Bromobenzene	ND		ug/kg	150	11.	1
n-Butylbenzene	58	J	ug/kg	77	13.	1
sec-Butylbenzene	ND		ug/kg	77	11.	1
tert-Butylbenzene	ND		ug/kg	150	9.1	1
o-Chlorotoluene	ND		ug/kg	150	15.	1
p-Chlorotoluene	ND		ug/kg	150	8.4	1
1,2-Dibromo-3-chloropropane	ND		ug/kg	230	77.	1
Hexachlorobutadiene	ND		ug/kg	310	13.	1
Isopropylbenzene	200		ug/kg	77	8.4	1
p-Isopropyltoluene	390		ug/kg	77	8.4	1
Naphthalene	36000	E	ug/kg	310	50.	1
Acrylonitrile	ND		ug/kg	310	89.	1

Project Name: 141 3RD
Project Number: 170390001
Lab Number: L2361705
Report Date: 11/27/23

SAMPLE RESULTS

Lab ID: L2361705-04
Client ID: COMP_CLAY_101723_REP2
Sample Location: BROOKLYN, NY
Date Collected: 10/17/23 17:45
Date Received: 10/18/23
Field Prep: Not Specified

Sample Depth:

Parameter	Result	Qualifier	Units	RL	MDL	Dilution Factor
Volatile Organics by EPA 5035 High - Westborough Lab						
n-Propylbenzene	82		ug/kg	77	13.	1
1,2,3-Trichlorobenzene	ND		ug/kg	150	25.	1
1,2,4-Trichlorobenzene	ND		ug/kg	150	21.	1
1,3,5-Trimethylbenzene	310		ug/kg	150	15.	1
1,2,4-Trimethylbenzene	1300		ug/kg	150	26.	1
1,4-Dioxane	ND		ug/kg	6200	2700	1
p-Diethylbenzene	200		ug/kg	150	14.	1
p-Ethyltoluene	880		ug/kg	150	30.	1
1,2,4,5-Tetramethylbenzene	320		ug/kg	150	15.	1
Ethyl ether	ND		ug/kg	150	26.	1
trans-1,4-Dichloro-2-butene	ND		ug/kg	390	110	1

Surrogate	% Recovery	Qualifier	Acceptance Criteria
1,2-Dichloroethane-d4	103		70-130
Toluene-d8	96		70-130
4-Bromofluorobenzene	94		70-130
Dibromofluoromethane	107		70-130

Project Name: 141 3RD
Project Number: 170390001
Lab Number: L2361705
Report Date: 11/27/23

SAMPLE RESULTS

Lab ID: L2361705-04 D
Client ID: COMP_CLAY_101723_REP2
Sample Location: BROOKLYN, NY
Date Collected: 10/17/23 17:45
Date Received: 10/18/23
Field Prep: Not Specified

Sample Depth:
Matrix: Clay
Analytical Method: 1,8260D
Analytical Date: 10/21/23 04:58
Analyst: JIC
Percent Solids: 74%

Parameter	Result	Qualifier	Units	RL	MDL	Dilution Factor
Volatile Organics by EPA 5035 High - Westborough Lab						
Naphthalene	36000		ug/kg	1500	250	5

Surrogate	% Recovery	Qualifier	Acceptance Criteria
1,2-Dichloroethane-d4	96		70-130
Toluene-d8	100		70-130
4-Bromofluorobenzene	100		70-130
Dibromofluoromethane	94		70-130

Project Name: 141 3RD
Project Number: 170390001
Lab Number: L2361705
Report Date: 11/27/23

Method Blank Analysis
Batch Quality Control

Analytical Method: 1,8260D
Analytical Date: 10/23/23 11:03
Analyst: AJK

Parameter	Result	Qualifier	Units	RL	MDL
Volatile Organics by EPA 5035 High - Westborough Lab for sample(s): 03-04 Batch: WG1843123-5					
Methylene chloride	ND		ug/kg	250	110
1,1-Dichloroethane	ND		ug/kg	50	7.2
Chloroform	ND		ug/kg	75	7.0
Carbon tetrachloride	ND		ug/kg	50	12.
1,2-Dichloropropane	ND		ug/kg	50	6.2
Dibromochloromethane	ND		ug/kg	50	7.0
1,1,2-Trichloroethane	ND		ug/kg	50	13.
Tetrachloroethene	ND		ug/kg	25	9.8
Chlorobenzene	ND		ug/kg	25	6.4
Trichlorofluoromethane	ND		ug/kg	200	35.
1,2-Dichloroethane	ND		ug/kg	50	13.
1,1,1-Trichloroethane	ND		ug/kg	25	8.4
Bromodichloromethane	ND		ug/kg	25	5.4
trans-1,3-Dichloropropene	ND		ug/kg	50	14.
cis-1,3-Dichloropropene	ND		ug/kg	25	7.9
1,3-Dichloropropene, Total	ND		ug/kg	25	7.9
1,1-Dichloropropene	ND		ug/kg	25	8.0
Bromoform	ND		ug/kg	200	12.
1,1,2,2-Tetrachloroethane	ND		ug/kg	25	8.3
Benzene	ND		ug/kg	25	8.3
Toluene	ND		ug/kg	50	27.
Ethylbenzene	ND		ug/kg	50	7.0
Chloromethane	ND		ug/kg	200	47.
Bromomethane	ND		ug/kg	100	29.
Vinyl chloride	ND		ug/kg	50	17.
Chloroethane	ND		ug/kg	100	23.
1,1-Dichloroethene	ND		ug/kg	50	12.
trans-1,2-Dichloroethene	ND		ug/kg	75	6.8
Trichloroethene	ND		ug/kg	25	6.8

Project Name: 141 3RD
Project Number: 170390001
Lab Number: L2361705
Report Date: 11/27/23

Method Blank Analysis
Batch Quality Control

Analytical Method: 1,8260D
Analytical Date: 10/23/23 11:03
Analyst: AJK

Parameter	Result	Qualifier	Units	RL	MDL
Volatile Organics by EPA 5035 High - Westborough Lab for sample(s): 03-04 Batch: WG1843123-5					
1,2-Dichlorobenzene	ND		ug/kg	100	7.2
1,3-Dichlorobenzene	ND		ug/kg	100	7.4
1,4-Dichlorobenzene	ND		ug/kg	100	8.6
Methyl tert butyl ether	ND		ug/kg	100	10.
p/m-Xylene	ND		ug/kg	100	28.
o-Xylene	ND		ug/kg	50	14.
Xylenes, Total	ND		ug/kg	50	14.
cis-1,2-Dichloroethene	ND		ug/kg	50	8.8
1,2-Dichloroethene, Total	ND		ug/kg	50	6.8
Dibromomethane	ND		ug/kg	100	12.
Styrene	34	J	ug/kg	50	9.8
Dichlorodifluoromethane	ND		ug/kg	500	46.
Acetone	ND		ug/kg	500	240
Carbon disulfide	ND		ug/kg	500	230
2-Butanone	ND		ug/kg	500	110
Vinyl acetate	ND		ug/kg	500	110
4-Methyl-2-pentanone	ND		ug/kg	500	64.
1,2,3-Trichloropropane	ND		ug/kg	100	6.4
2-Hexanone	ND		ug/kg	500	59.
Bromochloromethane	ND		ug/kg	100	10.
2,2-Dichloropropane	ND		ug/kg	100	10.
1,2-Dibromoethane	ND		ug/kg	50	14.
1,3-Dichloropropane	ND		ug/kg	100	8.4
1,1,1,2-Tetrachloroethane	ND		ug/kg	25	6.6
Bromobenzene	ND		ug/kg	100	7.2
n-Butylbenzene	ND		ug/kg	50	8.4
sec-Butylbenzene	ND		ug/kg	50	7.3
tert-Butylbenzene	ND		ug/kg	100	5.9
o-Chlorotoluene	ND		ug/kg	100	9.6

Project Name: 141 3RD
Project Number: 170390001
Lab Number: L2361705
Report Date: 11/27/23

Method Blank Analysis
Batch Quality Control

Analytical Method: 1,8260D
Analytical Date: 10/23/23 11:03
Analyst: AJK

Parameter	Result	Qualifier	Units	RL	MDL
Volatile Organics by EPA 5035 High - Westborough Lab for sample(s): 03-04 Batch: WG1843123-5					
p-Chlorotoluene	ND		ug/kg	100	5.4
1,2-Dibromo-3-chloropropane	ND		ug/kg	150	50.
Hexachlorobutadiene	ND		ug/kg	200	8.4
Isopropylbenzene	ND		ug/kg	50	5.4
p-Isopropyltoluene	ND		ug/kg	50	5.4
Naphthalene	ND		ug/kg	200	32.
Acrylonitrile	ND		ug/kg	200	58.
n-Propylbenzene	ND		ug/kg	50	8.6
1,2,3-Trichlorobenzene	ND		ug/kg	100	16.
1,2,4-Trichlorobenzene	ND		ug/kg	100	14.
1,3,5-Trimethylbenzene	ND		ug/kg	100	9.6
1,2,4-Trimethylbenzene	ND		ug/kg	100	17.
1,4-Dioxane	ND		ug/kg	4000	1800
p-Diethylbenzene	ND		ug/kg	100	8.8
p-Ethyltoluene	ND		ug/kg	100	19.
1,2,4,5-Tetramethylbenzene	ND		ug/kg	100	9.6
Ethyl ether	ND		ug/kg	100	17.
trans-1,4-Dichloro-2-butene	ND		ug/kg	250	71.

Surrogate	%Recovery	Qualifier	Acceptance Criteria
1,2-Dichloroethane-d4	103		70-130
Toluene-d8	98		70-130
4-Bromofluorobenzene	99		70-130
Dibromofluoromethane	107		70-130

Project Name: 141 3RD
Project Number: 170390001
Lab Number: L2361705
Report Date: 11/27/23

Method Blank Analysis
Batch Quality Control

Analytical Method: 1,8260D
Analytical Date: 10/20/23 20:18
Analyst: LAC

Parameter	Result	Qualifier	Units	RL	MDL
Volatile Organics by EPA 5035 High - Westborough Lab for sample(s): 02-04 Batch: WG1843155-5					
Methylene chloride	ND		ug/kg	250	110
1,1-Dichloroethane	ND		ug/kg	50	7.2
Chloroform	ND		ug/kg	75	7.0
Carbon tetrachloride	ND		ug/kg	50	12.
1,2-Dichloropropane	ND		ug/kg	50	6.2
Dibromochloromethane	ND		ug/kg	50	7.0
1,1,2-Trichloroethane	ND		ug/kg	50	13.
Tetrachloroethene	ND		ug/kg	25	9.8
Chlorobenzene	ND		ug/kg	25	6.4
Trichlorofluoromethane	ND		ug/kg	200	35.
1,2-Dichloroethane	ND		ug/kg	50	13.
1,1,1-Trichloroethane	ND		ug/kg	25	8.4
Bromodichloromethane	ND		ug/kg	25	5.4
trans-1,3-Dichloropropene	ND		ug/kg	50	14.
cis-1,3-Dichloropropene	ND		ug/kg	25	7.9
1,3-Dichloropropene, Total	ND		ug/kg	25	7.9
1,1-Dichloropropene	ND		ug/kg	25	8.0
Bromoform	ND		ug/kg	200	12.
1,1,2,2-Tetrachloroethane	ND		ug/kg	25	8.3
Benzene	ND		ug/kg	25	8.3
Toluene	ND		ug/kg	50	27.
Ethylbenzene	ND		ug/kg	50	7.0
Chloromethane	ND		ug/kg	200	47.
Bromomethane	ND		ug/kg	100	29.
Vinyl chloride	ND		ug/kg	50	17.
Chloroethane	ND		ug/kg	100	23.
1,1-Dichloroethene	ND		ug/kg	50	12.
trans-1,2-Dichloroethene	ND		ug/kg	75	6.8
Trichloroethene	ND		ug/kg	25	6.8

Project Name: 141 3RD
Project Number: 170390001
Lab Number: L2361705
Report Date: 11/27/23

Method Blank Analysis
Batch Quality Control

Analytical Method: 1,8260D
Analytical Date: 10/20/23 20:18
Analyst: LAC

Parameter	Result	Qualifier	Units	RL	MDL
Volatile Organics by EPA 5035 High - Westborough Lab for sample(s): 02-04 Batch: WG1843155-5					
1,2-Dichlorobenzene	ND		ug/kg	100	7.2
1,3-Dichlorobenzene	ND		ug/kg	100	7.4
1,4-Dichlorobenzene	ND		ug/kg	100	8.6
Methyl tert butyl ether	ND		ug/kg	100	10.
p/m-Xylene	ND		ug/kg	100	28.
o-Xylene	ND		ug/kg	50	14.
Xylenes, Total	ND		ug/kg	50	14.
cis-1,2-Dichloroethene	ND		ug/kg	50	8.8
1,2-Dichloroethene, Total	ND		ug/kg	50	6.8
Dibromomethane	ND		ug/kg	100	12.
Styrene	ND		ug/kg	50	9.8
Dichlorodifluoromethane	ND		ug/kg	500	46.
Acetone	ND		ug/kg	500	240
Carbon disulfide	ND		ug/kg	500	230
2-Butanone	ND		ug/kg	500	110
Vinyl acetate	ND		ug/kg	500	110
4-Methyl-2-pentanone	ND		ug/kg	500	64.
1,2,3-Trichloropropane	ND		ug/kg	100	6.4
2-Hexanone	ND		ug/kg	500	59.
Bromochloromethane	ND		ug/kg	100	10.
2,2-Dichloropropane	ND		ug/kg	100	10.
1,2-Dibromoethane	ND		ug/kg	50	14.
1,3-Dichloropropane	ND		ug/kg	100	8.4
1,1,1,2-Tetrachloroethane	ND		ug/kg	25	6.6
Bromobenzene	ND		ug/kg	100	7.2
n-Butylbenzene	ND		ug/kg	50	8.4
sec-Butylbenzene	ND		ug/kg	50	7.3
tert-Butylbenzene	ND		ug/kg	100	5.9
o-Chlorotoluene	ND		ug/kg	100	9.6

Project Name: 141 3RD
Project Number: 170390001
Lab Number: L2361705
Report Date: 11/27/23

Method Blank Analysis
Batch Quality Control

Analytical Method: 1,8260D
Analytical Date: 10/20/23 20:18
Analyst: LAC

Parameter	Result	Qualifier	Units	RL	MDL
Volatile Organics by EPA 5035 High - Westborough Lab for sample(s): 02-04 Batch: WG1843155-5					
p-Chlorotoluene	ND		ug/kg	100	5.4
1,2-Dibromo-3-chloropropane	ND		ug/kg	150	50.
Hexachlorobutadiene	ND		ug/kg	200	8.4
Isopropylbenzene	ND		ug/kg	50	5.4
p-Isopropyltoluene	ND		ug/kg	50	5.4
Naphthalene	ND		ug/kg	200	32.
Acrylonitrile	ND		ug/kg	200	58.
n-Propylbenzene	ND		ug/kg	50	8.6
1,2,3-Trichlorobenzene	ND		ug/kg	100	16.
1,2,4-Trichlorobenzene	ND		ug/kg	100	14.
1,3,5-Trimethylbenzene	ND		ug/kg	100	9.6
1,2,4-Trimethylbenzene	ND		ug/kg	100	17.
1,4-Dioxane	ND		ug/kg	4000	1800
p-Diethylbenzene	ND		ug/kg	100	8.8
p-Ethyltoluene	ND		ug/kg	100	19.
1,2,4,5-Tetramethylbenzene	ND		ug/kg	100	9.6
Ethyl ether	ND		ug/kg	100	17.
trans-1,4-Dichloro-2-butene	ND		ug/kg	250	71.

Surrogate	%Recovery	Qualifier	Acceptance Criteria
1,2-Dichloroethane-d4	97		70-130
Toluene-d8	99		70-130
4-Bromofluorobenzene	105		70-130
Dibromofluoromethane	89		70-130

Project Name: 141 3RD
Project Number: 170390001

Lab Number: L2361705
Report Date: 11/27/23

Method Blank Analysis
Batch Quality Control

Analytical Method: 1,8260D
Analytical Date: 10/24/23 10:44
Analyst: AJK

Parameter	Result	Qualifier	Units	RL	MDL
Volatile Organics by EPA 5035 High - Westborough Lab for sample(s): 01-02 Batch: WG1844034-5					
Methylene chloride	ND		ug/kg	250	110
1,1-Dichloroethane	ND		ug/kg	50	7.2
Chloroform	ND		ug/kg	75	7.0
Carbon tetrachloride	ND		ug/kg	50	12.
1,2-Dichloropropane	ND		ug/kg	50	6.2
Dibromochloromethane	ND		ug/kg	50	7.0
1,1,2-Trichloroethane	ND		ug/kg	50	13.
Tetrachloroethene	ND		ug/kg	25	9.8
Chlorobenzene	ND		ug/kg	25	6.4
Trichlorofluoromethane	ND		ug/kg	200	35.
1,2-Dichloroethane	ND		ug/kg	50	13.
1,1,1-Trichloroethane	ND		ug/kg	25	8.4
Bromodichloromethane	ND		ug/kg	25	5.4
trans-1,3-Dichloropropene	ND		ug/kg	50	14.
cis-1,3-Dichloropropene	ND		ug/kg	25	7.9
1,3-Dichloropropene, Total	ND		ug/kg	25	7.9
1,1-Dichloropropene	ND		ug/kg	25	8.0
Bromoform	ND		ug/kg	200	12.
1,1,2,2-Tetrachloroethane	ND		ug/kg	25	8.3
Benzene	ND		ug/kg	25	8.3
Toluene	ND		ug/kg	50	27.
Ethylbenzene	ND		ug/kg	50	7.0
Chloromethane	ND		ug/kg	200	47.
Bromomethane	ND		ug/kg	100	29.
Vinyl chloride	ND		ug/kg	50	17.
Chloroethane	ND		ug/kg	100	23.
1,1-Dichloroethene	ND		ug/kg	50	12.
trans-1,2-Dichloroethene	ND		ug/kg	75	6.8
Trichloroethene	ND		ug/kg	25	6.8

Project Name: 141 3RD
Project Number: 170390001
Lab Number: L2361705
Report Date: 11/27/23

Method Blank Analysis
Batch Quality Control

Analytical Method: 1,8260D
Analytical Date: 10/24/23 10:44
Analyst: AJK

Parameter	Result	Qualifier	Units	RL	MDL
Volatile Organics by EPA 5035 High - Westborough Lab for sample(s): 01-02 Batch: WG1844034-5					
1,2-Dichlorobenzene	ND		ug/kg	100	7.2
1,3-Dichlorobenzene	ND		ug/kg	100	7.4
1,4-Dichlorobenzene	ND		ug/kg	100	8.6
Methyl tert butyl ether	ND		ug/kg	100	10.
p/m-Xylene	ND		ug/kg	100	28.
o-Xylene	ND		ug/kg	50	14.
Xylenes, Total	ND		ug/kg	50	14.
cis-1,2-Dichloroethene	ND		ug/kg	50	8.8
1,2-Dichloroethene, Total	ND		ug/kg	50	6.8
Dibromomethane	ND		ug/kg	100	12.
Styrene	28	J	ug/kg	50	9.8
Dichlorodifluoromethane	ND		ug/kg	500	46.
Acetone	ND		ug/kg	500	240
Carbon disulfide	ND		ug/kg	500	230
2-Butanone	ND		ug/kg	500	110
Vinyl acetate	ND		ug/kg	500	110
4-Methyl-2-pentanone	ND		ug/kg	500	64.
1,2,3-Trichloropropane	ND		ug/kg	100	6.4
2-Hexanone	ND		ug/kg	500	59.
Bromochloromethane	ND		ug/kg	100	10.
2,2-Dichloropropane	ND		ug/kg	100	10.
1,2-Dibromoethane	ND		ug/kg	50	14.
1,3-Dichloropropane	ND		ug/kg	100	8.4
1,1,1,2-Tetrachloroethane	ND		ug/kg	25	6.6
Bromobenzene	ND		ug/kg	100	7.2
n-Butylbenzene	ND		ug/kg	50	8.4
sec-Butylbenzene	ND		ug/kg	50	7.3
tert-Butylbenzene	ND		ug/kg	100	5.9
o-Chlorotoluene	ND		ug/kg	100	9.6

Project Name: 141 3RD
Project Number: 170390001
Lab Number: L2361705
Report Date: 11/27/23

Method Blank Analysis
Batch Quality Control

Analytical Method: 1,8260D
Analytical Date: 10/24/23 10:44
Analyst: AJK

Parameter	Result	Qualifier	Units	RL	MDL
Volatile Organics by EPA 5035 High - Westborough Lab for sample(s): 01-02 Batch: WG1844034-5					
p-Chlorotoluene	ND		ug/kg	100	5.4
1,2-Dibromo-3-chloropropane	ND		ug/kg	150	50.
Hexachlorobutadiene	ND		ug/kg	200	8.4
Isopropylbenzene	ND		ug/kg	50	5.4
p-Isopropyltoluene	ND		ug/kg	50	5.4
Naphthalene	ND		ug/kg	200	32.
Acrylonitrile	ND		ug/kg	200	58.
n-Propylbenzene	ND		ug/kg	50	8.6
1,2,3-Trichlorobenzene	ND		ug/kg	100	16.
1,2,4-Trichlorobenzene	ND		ug/kg	100	14.
1,3,5-Trimethylbenzene	ND		ug/kg	100	9.6
1,2,4-Trimethylbenzene	ND		ug/kg	100	17.
1,4-Dioxane	ND		ug/kg	4000	1800
p-Diethylbenzene	ND		ug/kg	100	8.8
p-Ethyltoluene	ND		ug/kg	100	19.
1,2,4,5-Tetramethylbenzene	ND		ug/kg	100	9.6
Ethyl ether	ND		ug/kg	100	17.
trans-1,4-Dichloro-2-butene	ND		ug/kg	250	71.

Surrogate	%Recovery	Qualifier	Acceptance Criteria
1,2-Dichloroethane-d4	90		70-130
Toluene-d8	101		70-130
4-Bromofluorobenzene	108		70-130
Dibromofluoromethane	90		70-130

Lab Control Sample Analysis
Batch Quality Control

Project Name: 141 3RD
Project Number: 170390001

Lab Number: L2361705
Report Date: 11/27/23

Parameter	LCS %Recovery	Qual	LCSD %Recovery	Qual	%Recovery Limits	RPD	Qual	RPD Limits
Volatile Organics by EPA 5035 High - Westborough Lab Associated sample(s): 03-04 Batch: WG1843123-3 WG1843123-4								
Methylene chloride	84		84		70-130	0		30
1,1-Dichloroethane	86		86		70-130	0		30
Chloroform	89		89		70-130	0		30
Carbon tetrachloride	95		95		70-130	0		30
1,2-Dichloropropane	89		89		70-130	0		30
Dibromochloromethane	90		93		70-130	3		30
1,1,2-Trichloroethane	89		90		70-130	1		30
Tetrachloroethene	96		99		70-130	3		30
Chlorobenzene	90		92		70-130	2		30
Trichlorofluoromethane	80		79		70-139	1		30
1,2-Dichloroethane	88		87		70-130	1		30
1,1,1-Trichloroethane	96		94		70-130	2		30
Bromodichloromethane	92		92		70-130	0		30
trans-1,3-Dichloropropene	83		84		70-130	1		30
cis-1,3-Dichloropropene	97		96		70-130	1		30
1,1-Dichloropropene	95		93		70-130	2		30
Bromoform	86		89		70-130	3		30
1,1,2,2-Tetrachloroethane	80		79		70-130	1		30
Benzene	89		89		70-130	0		30
Toluene	87		89		70-130	2		30
Ethylbenzene	91		92		70-130	1		30
Chloromethane	84		80		52-130	5		30
Bromomethane	90		89		57-147	1		30

Lab Control Sample Analysis
Batch Quality Control

Project Name: 141 3RD
Project Number: 170390001

Lab Number: L2361705
Report Date: 11/27/23

Parameter	LCS %Recovery	Qual	LCSD %Recovery	Qual	%Recovery Limits	RPD	Qual	RPD Limits
Volatile Organics by EPA 5035 High - Westborough Lab Associated sample(s): 03-04 Batch: WG1843123-3 WG1843123-4								
Vinyl chloride	81		81		67-130	0		30
Chloroethane	82		82		50-151	0		30
1,1-Dichloroethene	88		88		65-135	0		30
trans-1,2-Dichloroethene	92		91		70-130	1		30
Trichloroethene	95		97		70-130	2		30
1,2-Dichlorobenzene	88		92		70-130	4		30
1,3-Dichlorobenzene	87		92		70-130	6		30
1,4-Dichlorobenzene	86		91		70-130	6		30
Methyl tert butyl ether	93		90		66-130	3		30
p/m-Xylene	95		96		70-130	1		30
o-Xylene	94		96		70-130	2		30
cis-1,2-Dichloroethene	92		93		70-130	1		30
Dibromomethane	89		88		70-130	1		30
Styrene	84		87		70-130	4		30
Dichlorodifluoromethane	85		83		30-146	2		30
Acetone	88		82		54-140	7		30
Carbon disulfide	86		84		59-130	2		30
2-Butanone	81		75		70-130	8		30
Vinyl acetate	85		71		70-130	18		30
4-Methyl-2-pentanone	93		87		70-130	7		30
1,2,3-Trichloropropane	80		82		68-130	2		30
2-Hexanone	88		83		70-130	6		30
Bromochloromethane	92		92		70-130	0		30

Lab Control Sample Analysis
Batch Quality Control

Project Name: 141 3RD
Project Number: 170390001

Lab Number: L2361705
Report Date: 11/27/23

Parameter	LCS %Recovery	Qual	LCSD %Recovery	Qual	%Recovery Limits	RPD	Qual	RPD Limits
Volatile Organics by EPA 5035 High - Westborough Lab Associated sample(s): 03-04 Batch: WG1843123-3 WG1843123-4								
2,2-Dichloropropane	96		94		70-130	2		30
1,2-Dibromoethane	96		96		70-130	0		30
1,3-Dichloropropane	89		90		69-130	1		30
1,1,1,2-Tetrachloroethane	96		98		70-130	2		30
Bromobenzene	88		92		70-130	4		30
n-Butylbenzene	88		92		70-130	4		30
sec-Butylbenzene	89		92		70-130	3		30
tert-Butylbenzene	89		93		70-130	4		30
o-Chlorotoluene	84		90		70-130	7		30
p-Chlorotoluene	86		90		70-130	5		30
1,2-Dibromo-3-chloropropane	88		88		68-130	0		30
Hexachlorobutadiene	95		99		67-130	4		30
Isopropylbenzene	89		92		70-130	3		30
p-Isopropyltoluene	91		95		70-130	4		30
Naphthalene	92		95		70-130	3		30
Acrylonitrile	87		81		70-130	7		30
n-Propylbenzene	86		89		70-130	3		30
1,2,3-Trichlorobenzene	92		98		70-130	6		30
1,2,4-Trichlorobenzene	91		97		70-130	6		30
1,3,5-Trimethylbenzene	89		93		70-130	4		30
1,2,4-Trimethylbenzene	91		95		70-130	4		30
1,4-Dioxane	112		104		65-136	7		30
p-Diethylbenzene	91		96		70-130	5		30

Lab Control Sample Analysis
Batch Quality Control

Project Name: 141 3RD
Project Number: 170390001

Lab Number: L2361705
Report Date: 11/27/23

Parameter	LCS %Recovery	Qual	LCSD %Recovery	Qual	%Recovery Limits	RPD	Qual	RPD Limits
Volatile Organics by EPA 5035 High - Westborough Lab Associated sample(s): 03-04 Batch: WG1843123-3 WG1843123-4								
p-Ethyltoluene	89		93		70-130	4		30
1,2,4,5-Tetramethylbenzene	87		92		70-130	6		30
Ethyl ether	82		81		67-130	1		30
trans-1,4-Dichloro-2-butene	85		89		70-130	5		30

Surrogate	LCS %Recovery	Qual	LCSD %Recovery	Qual	Acceptance Criteria
1,2-Dichloroethane-d4	95		93		70-130
Toluene-d8	98		99		70-130
4-Bromofluorobenzene	96		98		70-130
Dibromofluoromethane	97		98		70-130

Lab Control Sample Analysis
Batch Quality Control

Project Name: 141 3RD
Project Number: 170390001

Lab Number: L2361705
Report Date: 11/27/23

Parameter	LCS %Recovery	Qual	LCSD %Recovery	Qual	%Recovery Limits	RPD	Qual	RPD Limits
Volatile Organics by EPA 5035 High - Westborough Lab Associated sample(s): 02-04 Batch: WG1843155-3 WG1843155-4								
Methylene chloride	84		82		70-130	2		30
1,1-Dichloroethane	99		98		70-130	1		30
Chloroform	87		85		70-130	2		30
Carbon tetrachloride	84		82		70-130	2		30
1,2-Dichloropropane	107		107		70-130	0		30
Dibromochloromethane	96		96		70-130	0		30
1,1,2-Trichloroethane	92		93		70-130	1		30
Tetrachloroethene	95		94		70-130	1		30
Chlorobenzene	99		99		70-130	0		30
Trichlorofluoromethane	**49**	Q	**46**	Q	70-139	6		30
1,2-Dichloroethane	99		98		70-130	1		30
1,1,1-Trichloroethane	84		82		70-130	2		30
Bromodichloromethane	87		87		70-130	0		30
trans-1,3-Dichloropropene	93		93		70-130	0		30
cis-1,3-Dichloropropene	94		93		70-130	1		30
1,1-Dichloropropene	89		88		70-130	1		30
Bromoform	88		91		70-130	3		30
1,1,2,2-Tetrachloroethane	91		93		70-130	2		30
Benzene	94		92		70-130	2		30
Toluene	92		93		70-130	1		30
Ethylbenzene	93		92		70-130	1		30
Chloromethane	87		80		52-130	8		30
Bromomethane	**46**	Q	**42**	Q	57-147	9		30

Lab Control Sample Analysis
Batch Quality Control

Project Name: 141 3RD
Project Number: 170390001

Lab Number: L2361705
Report Date: 11/27/23

Parameter	LCS %Recovery	Qual	LCSD %Recovery	Qual	%Recovery Limits	RPD	Qual	RPD Limits
Volatile Organics by EPA 5035 High - Westborough Lab Associated sample(s): 02-04 Batch: WG1843155-3 WG1843155-4								
Vinyl chloride	**64**	Q	**66**	Q	67-130	3		30
Chloroethane	56		**45**	Q	50-151	22		30
1,1-Dichloroethene	74		78		65-135	5		30
trans-1,2-Dichloroethene	86		85		70-130	1		30
Trichloroethene	94		93		70-130	1		30
1,2-Dichlorobenzene	101		102		70-130	1		30
1,3-Dichlorobenzene	100		101		70-130	1		30
1,4-Dichlorobenzene	98		100		70-130	2		30
Methyl tert butyl ether	86		85		66-130	1		30
p/m-Xylene	98		97		70-130	1		30
o-Xylene	97		96		70-130	1		30
cis-1,2-Dichloroethene	90		90		70-130	0		30
Dibromomethane	88		89		70-130	1		30
Styrene	94		94		70-130	0		30
Dichlorodifluoromethane	44		43		30-146	2		30
Acetone	90		97		54-140	7		30
Carbon disulfide	76		74		59-130	3		30
2-Butanone	113		110		70-130	3		30
Vinyl acetate	102		98		70-130	4		30
4-Methyl-2-pentanone	107		108		70-130	1		30
1,2,3-Trichloropropane	94		95		68-130	1		30
2-Hexanone	103		107		70-130	4		30
Bromochloromethane	97		96		70-130	1		30

Lab Control Sample Analysis
Batch Quality Control

Project Name: 141 3RD
Project Number: 170390001

Lab Number: L2361705
Report Date: 11/27/23

Parameter	LCS %Recovery	Qual	LCSD %Recovery	Qual	%Recovery Limits	RPD	Qual	RPD Limits
Volatile Organics by EPA 5035 High - Westborough Lab Associated sample(s): 02-04 Batch: WG1843155-3 WG1843155-4								
2,2-Dichloropropane	82		80		70-130	2		30
1,2-Dibromoethane	99		100		70-130	1		30
1,3-Dichloropropane	98		97		69-130	1		30
1,1,1,2-Tetrachloroethane	99		98		70-130	1		30
Bromobenzene	98		99		70-130	1		30
n-Butylbenzene	96		94		70-130	2		30
sec-Butylbenzene	97		96		70-130	1		30
tert-Butylbenzene	97		97		70-130	0		30
o-Chlorotoluene	99		98		70-130	1		30
p-Chlorotoluene	96		96		70-130	0		30
1,2-Dibromo-3-chloropropane	85		91		68-130	7		30
Hexachlorobutadiene	83		85		67-130	2		30
Isopropylbenzene	97		97		70-130	0		30
p-Isopropyltoluene	98		98		70-130	0		30
Naphthalene	99		101		70-130	2		30
Acrylonitrile	112		113		70-130	1		30
n-Propylbenzene	96		95		70-130	1		30
1,2,3-Trichlorobenzene	97		99		70-130	2		30
1,2,4-Trichlorobenzene	98		96		70-130	2		30
1,3,5-Trimethylbenzene	97		97		70-130	0		30
1,2,4-Trimethylbenzene	97		97		70-130	0		30
1,4-Dioxane	91		88		65-136	3		30
p-Diethylbenzene	97		97		70-130	0		30

Lab Control Sample Analysis
Batch Quality Control

Project Name: 141 3RD
Project Number: 170390001

Lab Number: L2361705
Report Date: 11/27/23

Parameter	LCS %Recovery	Qual	LCSD %Recovery	Qual	%Recovery Limits	RPD	Qual	RPD Limits
Volatile Organics by EPA 5035 High - Westborough Lab Associated sample(s): 02-04 Batch: WG1843155-3 WG1843155-4								
p-Ethyltoluene	96		96		70-130	0		30
1,2,4,5-Tetramethylbenzene	96		96		70-130	0		30
Ethyl ether	**62**	Q	86		67-130	**32**	Q	30
trans-1,4-Dichloro-2-butene	112		112		70-130	0		30

Surrogate	LCS %Recovery	Qual	LCSD %Recovery	Qual	Acceptance Criteria
1,2-Dichloroethane-d4	96		94		70-130
Toluene-d8	100		100		70-130
4-Bromofluorobenzene	102		104		70-130
Dibromofluoromethane	94		93		70-130

Lab Control Sample Analysis

Batch Quality Control

Project Name: 141 3RD

Project Number: 170390001

Lab Number: L2361705

Report Date: 11/27/23

Parameter	LCS %Recovery	Qual	LCSD %Recovery	Qual	%Recovery Limits	RPD	Qual	RPD Limits
Volatile Organics by EPA 5035 High - Westborough Lab Associated sample(s): 01-02 Batch: WG1844034-3 WG1844034-4								
Methylene chloride	81		82		70-130	1		30
1,1-Dichloroethane	81		81		70-130	0		30
Chloroform	76		74		70-130	3		30
Carbon tetrachloride	76		72		70-130	5		30
1,2-Dichloropropane	84		82		70-130	2		30
Dibromochloromethane	88		87		70-130	1		30
1,1,2-Trichloroethane	92		90		70-130	2		30
Tetrachloroethene	95		91		70-130	4		30
Chlorobenzene	91		89		70-130	2		30
Trichlorofluoromethane	80		78		70-139	3		30
1,2-Dichloroethane	74		75		70-130	1		30
1,1,1-Trichloroethane	76		74		70-130	3		30
Bromodichloromethane	77		76		70-130	1		30
trans-1,3-Dichloropropene	93		92		70-130	1		30
cis-1,3-Dichloropropene	88		86		70-130	2		30
1,1-Dichloropropene	90		84		70-130	7		30
Bromoform	93		94		70-130	1		30
1,1,2,2-Tetrachloroethane	86		99		70-130	14		30
Benzene	84		82		70-130	2		30
Toluene	91		88		70-130	3		30
Ethylbenzene	97		93		70-130	4		30
Chloromethane	81		81		52-130	0		30
Bromomethane	76		77		57-147	1		30

Lab Control Sample Analysis
Batch Quality Control

Project Name: 141 3RD
Project Number: 170390001

Lab Number: L2361705
Report Date: 11/27/23

Parameter	LCS %Recovery	Qual	LCSD %Recovery	Qual	%Recovery Limits	RPD	Qual	RPD Limits
Volatile Organics by EPA 5035 High - Westborough Lab Associated sample(s): 01-02 Batch: WG1844034-3 WG1844034-4								
Vinyl chloride	99		96		67-130	3		30
Chloroethane	96		95		50-151	1		30
1,1-Dichloroethene	88		85		65-135	3		30
trans-1,2-Dichloroethene	84		82		70-130	2		30
Trichloroethene	91		77		70-130	17		30
1,2-Dichlorobenzene	98		97		70-130	1		30
1,3-Dichlorobenzene	100		97		70-130	3		30
1,4-Dichlorobenzene	97		95		70-130	2		30
Methyl tert butyl ether	84		85		66-130	1		30
p/m-Xylene	99		94		70-130	5		30
o-Xylene	89		87		70-130	2		30
cis-1,2-Dichloroethene	78		77		70-130	1		30
Dibromomethane	77		77		70-130	0		30
Styrene	90		88		70-130	2		30
Dichlorodifluoromethane	68		66		30-146	3		30
Acetone	93		92		54-140	1		30
Carbon disulfide	89		87		59-130	2		30
2-Butanone	74		75		70-130	1		30
Vinyl acetate	**40**	Q	71		70-130	**56**	Q	30
4-Methyl-2-pentanone	103		100		70-130	3		30
1,2,3-Trichloropropane	95		94		68-130	1		30
2-Hexanone	91		89		70-130	2		30
Bromochloromethane	76		75		70-130	1		30

Lab Control Sample Analysis

Batch Quality Control

Project Name: 141 3RD

Project Number: 170390001

Lab Number: L2361705

Report Date: 11/27/23

Parameter	LCS %Recovery	Qual	LCSD %Recovery	Qual	%Recovery Limits	RPD	Qual	RPD Limits
Volatile Organics by EPA 5035 High - Westborough Lab Associated sample(s): 01-02 Batch: WG1844034-3 WG1844034-4								
2,2-Dichloropropane	77		76		70-130	1		30
1,2-Dibromoethane	94		94		70-130	0		30
1,3-Dichloropropane	92		92		69-130	0		30
1,1,1,2-Tetrachloroethane	91		90		70-130	1		30
Bromobenzene	99		97		70-130	2		30
n-Butylbenzene	107		102		70-130	5		30
sec-Butylbenzene	98		94		70-130	4		30
tert-Butylbenzene	101		97		70-130	4		30
o-Chlorotoluene	115		101		70-130	13		30
p-Chlorotoluene	102		99		70-130	3		30
1,2-Dibromo-3-chloropropane	98		95		68-130	3		30
Hexachlorobutadiene	97		93		67-130	4		30
Isopropylbenzene	98		95		70-130	3		30
p-Isopropyltoluene	98		95		70-130	3		30
Naphthalene	101		100		70-130	1		30
Acrylonitrile	88		89		70-130	1		30
n-Propylbenzene	105		101		70-130	4		30
1,2,3-Trichlorobenzene	101		100		70-130	1		30
1,2,4-Trichlorobenzene	103		100		70-130	3		30
1,3,5-Trimethylbenzene	104		101		70-130	3		30
1,2,4-Trimethylbenzene	101		98		70-130	3		30
1,4-Dioxane	85		83		65-136	2		30
p-Diethylbenzene	103		99		70-130	4		30

Lab Control Sample Analysis
Batch Quality Control

Project Name: 141 3RD
Project Number: 170390001

Lab Number: L2361705
Report Date: 11/27/23

Parameter	LCS %Recovery	Qual	LCSD %Recovery	Qual	%Recovery Limits	RPD	Qual	RPD Limits
Volatile Organics by EPA 5035 High - Westborough Lab Associated sample(s): 01-02 Batch: WG1844034-3 WG1844034-4								
p-Ethyltoluene	105		101		70-130	4		30
1,2,4,5-Tetramethylbenzene	94		91		70-130	3		30
Ethyl ether	89		89		67-130	0		30
trans-1,4-Dichloro-2-butene	102		100		70-130	2		30

Surrogate	LCS %Recovery	Qual	LCSD %Recovery	Qual	Acceptance Criteria
1,2-Dichloroethane-d4	84		84		70-130
Toluene-d8	101		101		70-130
4-Bromofluorobenzene	109		111		70-130
Dibromofluoromethane	84		86		70-130

SEMIVOLATILES

Project Name: 141 3RD
Project Number: 170390001
Lab Number: L2361705
Report Date: 11/27/23

SAMPLE RESULTS

Lab ID: L2361705-01
Client ID: COMP_SAND_101723_REP1
Sample Location: BROOKLYN, NY

Date Collected: 10/17/23 18:00
Date Received: 10/18/23
Field Prep: Not Specified

Sample Depth:
Matrix: Sand
Analytical Method: 1,8270E
Analytical Date: 10/22/23 23:27
Analyst: MG
Percent Solids: 86%

Extraction Method: EPA 3546
Extraction Date: 10/19/23 10:27

Parameter	Result	Qualifier	Units	RL	MDL	Dilution Factor
Semivolatile Organics by GC/MS - Westborough Lab						
Acenaphthene	28000	E	ug/kg	150	20.	1
1,2,4-Trichlorobenzene	ND		ug/kg	190	22.	1
Hexachlorobenzene	ND		ug/kg	120	22.	1
Bis(2-chloroethyl)ether	ND		ug/kg	170	26.	1
2-Chloronaphthalene	ND		ug/kg	190	19.	1
1,2-Dichlorobenzene	ND		ug/kg	190	35.	1
1,3-Dichlorobenzene	ND		ug/kg	190	33.	1
1,4-Dichlorobenzene	ND		ug/kg	190	34.	1
3,3'-Dichlorobenzidine	ND		ug/kg	190	51.	1
2,4-Dinitrotoluene	ND		ug/kg	190	39.	1
2,6-Dinitrotoluene	ND		ug/kg	190	33.	1
Fluoranthene	17000	E	ug/kg	120	22.	1
4-Chlorophenyl phenyl ether	ND		ug/kg	190	21.	1
4-Bromophenyl phenyl ether	ND		ug/kg	190	30.	1
Bis(2-chloroisopropyl)ether	ND		ug/kg	230	33.	1
Bis(2-chloroethoxy)methane	ND		ug/kg	210	19.	1
Hexachlorobutadiene	ND		ug/kg	190	28.	1
Hexachlorocyclopentadiene	ND		ug/kg	550	180	1
Hexachloroethane	ND		ug/kg	150	31.	1
Isophorone	ND		ug/kg	170	25.	1
Naphthalene	51000	E	ug/kg	190	24.	1
Nitrobenzene	ND		ug/kg	170	29.	1
NDPA/DPA	ND		ug/kg	150	22.	1
n-Nitrosodi-n-propylamine	ND		ug/kg	190	30.	1
Bis(2-ethylhexyl)phthalate	ND		ug/kg	190	67.	1
Butyl benzyl phthalate	ND		ug/kg	190	49.	1
Di-n-butylphthalate	ND		ug/kg	190	37.	1
Di-n-octylphthalate	ND		ug/kg	190	66.	1

Project Name: 141 3RD **Lab Number:** L2361705

Project Number: 170390001 **Report Date:** 11/27/23

SAMPLE RESULTS

Lab ID: L2361705-01 Date Collected: 10/17/23 18:00

Client ID: COMP_SAND_101723_REP1 Date Received: 10/18/23

Sample Location: BROOKLYN, NY Field Prep: Not Specified

Sample Depth:

Parameter	Result	Qualifier	Units	RL	MDL	Dilution Factor
Semivolatile Organics by GC/MS - Westborough Lab						
Diethyl phthalate	ND		ug/kg	190	18.	1
Dimethyl phthalate	ND		ug/kg	190	41.	1
Benzo(a)anthracene	11000	E	ug/kg	120	22.	1
Benzo(a)pyrene	8700	E	ug/kg	150	47.	1
Benzo(b)fluoranthene	6900		ug/kg	120	32.	1
Benzo(k)fluoranthene	1900		ug/kg	120	31.	1
Chrysene	9800	E	ug/kg	120	20.	1
Acenaphthylene	5700		ug/kg	150	30.	1
Anthracene	16000	E	ug/kg	120	38.	1
Benzo(ghi)perylene	3400		ug/kg	150	23.	1
Fluorene	16000	E	ug/kg	190	19.	1
Phenanthrene	38000	E	ug/kg	120	24.	1
Dibenzo(a,h)anthracene	950		ug/kg	120	22.	1
Indeno(1,2,3-cd)pyrene	3600		ug/kg	150	27.	1
Pyrene	23000	E	ug/kg	120	19.	1
Biphenyl	8400	E	ug/kg	440	25.	1
4-Chloroaniline	ND		ug/kg	190	35.	1
2-Nitroaniline	ND		ug/kg	190	37.	1
3-Nitroaniline	ND		ug/kg	190	36.	1
4-Nitroaniline	ND		ug/kg	190	80.	1
Dibenzofuran	2600		ug/kg	190	18.	1
2-Methylnaphthalene	47000	E	ug/kg	230	23.	1
1,2,4,5-Tetrachlorobenzene	ND		ug/kg	190	20.	1
Acetophenone	ND		ug/kg	190	24.	1
2,4,6-Trichlorophenol	ND		ug/kg	120	37.	1
p-Chloro-m-cresol	ND		ug/kg	190	29.	1
2-Chlorophenol	ND		ug/kg	190	23.	1
2,4-Dichlorophenol	ND		ug/kg	170	31.	1
2,4-Dimethylphenol	ND		ug/kg	190	64.	1
2-Nitrophenol	ND		ug/kg	420	73.	1
4-Nitrophenol	ND		ug/kg	270	79.	1
2,4-Dinitrophenol	ND		ug/kg	930	90.	1
4,6-Dinitro-o-cresol	ND		ug/kg	500	93.	1
Pentachlorophenol	ND		ug/kg	150	42.	1
Phenol	ND		ug/kg	190	29.	1
2-Methylphenol	ND		ug/kg	190	30.	1
3-Methylphenol/4-Methylphenol	ND		ug/kg	280	30.	1

Project Name: 141 3RD **Lab Number:** L2361705

Project Number: 170390001 **Report Date:** 11/27/23

SAMPLE RESULTS

Lab ID: L2361705-01 Date Collected: 10/17/23 18:00

Client ID: COMP_SAND_101723_REP1 Date Received: 10/18/23

Sample Location: BROOKLYN, NY Field Prep: Not Specified

Sample Depth:

Parameter	Result	Qualifier	Units	RL	MDL	Dilution Factor
Semivolatile Organics by GC/MS - Westborough Lab						
2,4,5-Trichlorophenol	ND		ug/kg	190	37.	1
Benzoic Acid	ND		ug/kg	630	200	1
Benzyl Alcohol	ND		ug/kg	190	59.	1
Carbazole	550		ug/kg	190	19.	1
1,4-Dioxane	ND		ug/kg	29	8.9	1

Surrogate	% Recovery	Qualifier	Acceptance Criteria
2-Fluorophenol	83		25-120
Phenol-d6	87		10-120
Nitrobenzene-d5	84		23-120
2-Fluorobiphenyl	80		30-120
2,4,6-Tribromophenol	62		10-136
4-Terphenyl-d14	74		18-120

Project Name: 141 3RD
Project Number: 170390001
Lab Number: L2361705
Report Date: 11/27/23

SAMPLE RESULTS

Lab ID: L2361705-01 D
Client ID: COMP_SAND_101723_REP1
Sample Location: BROOKLYN, NY

Date Collected: 10/17/23 18:00
Date Received: 10/18/23
Field Prep: Not Specified

Sample Depth:
Matrix: Sand
Analytical Method: 1,8270E
Analytical Date: 10/24/23 16:45
Analyst: MG
Percent Solids: 86%

Extraction Method: EPA 3546
Extraction Date: 10/19/23 10:27

Parameter	Result	Qualifier	Units	RL	MDL	Dilution Factor
Semivolatile Organics by GC/MS - Westborough Lab						
Acenaphthene	52000		ug/kg	3100	400	20
Fluoranthene	28000		ug/kg	2300	440	20
Naphthalene	110000		ug/kg	3900	470	20
Benzo(a)anthracene	15000		ug/kg	2300	440	20
Benzo(a)pyrene	13000		ug/kg	3100	940	20
Chrysene	13000		ug/kg	2300	400	20
Anthracene	26000		ug/kg	2300	750	20
Fluorene	28000		ug/kg	3900	380	20
Phenanthrene	88000		ug/kg	2300	470	20
Pyrene	41000		ug/kg	2300	380	20
Biphenyl	9600		ug/kg	8800	500	20
2-Methylnaphthalene	90000		ug/kg	4600	470	20

Project Name: 141 3RD
Project Number: 170390001
Lab Number: L2361705
Report Date: 11/27/23

SAMPLE RESULTS

Lab ID: L2361705-02
Client ID: COMP_SAND_101723_REP2
Sample Location: BROOKLYN, NY

Date Collected: 10/17/23 18:15
Date Received: 10/18/23
Field Prep: Not Specified

Sample Depth:
Matrix: Sand
Analytical Method: 1,8270E
Analytical Date: 10/22/23 23:51
Analyst: MG
Percent Solids: 86%

Extraction Method: EPA 3546
Extraction Date: 10/19/23 10:27

Parameter	Result	Qualifier	Units	RL	MDL	Dilution Factor
Semivolatile Organics by GC/MS - Westborough Lab						
Acenaphthene	33000	E	ug/kg	150	19.	1
1,2,4-Trichlorobenzene	ND		ug/kg	190	21.	1
Hexachlorobenzene	ND		ug/kg	110	21.	1
Bis(2-chloroethyl)ether	ND		ug/kg	170	25.	1
2-Chloronaphthalene	ND		ug/kg	190	19.	1
1,2-Dichlorobenzene	ND		ug/kg	190	34.	1
1,3-Dichlorobenzene	ND		ug/kg	190	32.	1
1,4-Dichlorobenzene	ND		ug/kg	190	33.	1
3,3'-Dichlorobenzidine	ND		ug/kg	190	50.	1
2,4-Dinitrotoluene	ND		ug/kg	190	38.	1
2,6-Dinitrotoluene	ND		ug/kg	190	32.	1
Fluoranthene	22000	E	ug/kg	110	22.	1
4-Chlorophenyl phenyl ether	ND		ug/kg	190	20.	1
4-Bromophenyl phenyl ether	ND		ug/kg	190	29.	1
Bis(2-chloroisopropyl)ether	ND		ug/kg	220	32.	1
Bis(2-chloroethoxy)methane	ND		ug/kg	200	19.	1
Hexachlorobutadiene	ND		ug/kg	190	27.	1
Hexachlorocyclopentadiene	ND		ug/kg	540	170	1
Hexachloroethane	ND		ug/kg	150	30.	1
Isophorone	ND		ug/kg	170	24.	1
Naphthalene	67000	E	ug/kg	190	23.	1
Nitrobenzene	ND		ug/kg	170	28.	1
NDPA/DPA	ND		ug/kg	150	21.	1
n-Nitrosodi-n-propylamine	ND		ug/kg	190	29.	1
Bis(2-ethylhexyl)phthalate	ND		ug/kg	190	65.	1
Butyl benzyl phthalate	ND		ug/kg	190	47.	1
Di-n-butylphthalate	ND		ug/kg	190	36.	1
Di-n-octylphthalate	ND		ug/kg	190	64.	1

Project Name: 141 3RD **Lab Number:** L2361705

Project Number: 170390001 **Report Date:** 11/27/23

SAMPLE RESULTS

Lab ID: L2361705-02 Date Collected: 10/17/23 18:15

Client ID: COMP_SAND_101723_REP2 Date Received: 10/18/23

Sample Location: BROOKLYN, NY Field Prep: Not Specified

Sample Depth:

Parameter	Result	Qualifier	Units	RL	MDL	Dilution Factor
Semivolatile Organics by GC/MS - Westborough Lab						
Diethyl phthalate	ND		ug/kg	190	17.	1
Dimethyl phthalate	ND		ug/kg	190	39.	1
Benzo(a)anthracene	16000	E	ug/kg	110	21.	1
Benzo(a)pyrene	12000	E	ug/kg	150	46.	1
Benzo(b)fluoranthene	9500	E	ug/kg	110	32.	1
Benzo(k)fluoranthene	2600		ug/kg	110	30.	1
Chrysene	13000	E	ug/kg	110	20.	1
Acenaphthylene	7800	E	ug/kg	150	29.	1
Anthracene	21000	E	ug/kg	110	36.	1
Benzo(ghi)perylene	4800		ug/kg	150	22.	1
Fluorene	19000	E	ug/kg	190	18.	1
Phenanthrene	51000	E	ug/kg	110	23.	1
Dibenzo(a,h)anthracene	1300		ug/kg	110	22.	1
Indeno(1,2,3-cd)pyrene	5200		ug/kg	150	26.	1
Pyrene	30000	E	ug/kg	110	19.	1
Biphenyl	12000	E	ug/kg	430	24.	1
4-Chloroaniline	ND		ug/kg	190	34.	1
2-Nitroaniline	ND		ug/kg	190	36.	1
3-Nitroaniline	ND		ug/kg	190	35.	1
4-Nitroaniline	ND		ug/kg	190	78.	1
Dibenzofuran	2700		ug/kg	190	18.	1
2-Methylnaphthalene	63000	E	ug/kg	220	23.	1
1,2,4,5-Tetrachlorobenzene	ND		ug/kg	190	20.	1
Acetophenone	ND		ug/kg	190	23.	1
2,4,6-Trichlorophenol	ND		ug/kg	110	36.	1
p-Chloro-m-cresol	ND		ug/kg	190	28.	1
2-Chlorophenol	ND		ug/kg	190	22.	1
2,4-Dichlorophenol	ND		ug/kg	170	30.	1
2,4-Dimethylphenol	ND		ug/kg	190	62.	1
2-Nitrophenol	ND		ug/kg	400	70.	1
4-Nitrophenol	ND		ug/kg	260	76.	1
2,4-Dinitrophenol	ND		ug/kg	900	87.	1
4,6-Dinitro-o-cresol	ND		ug/kg	490	90.	1
Pentachlorophenol	ND		ug/kg	150	41.	1
Phenol	ND		ug/kg	190	28.	1
2-Methylphenol	ND		ug/kg	190	29.	1
3-Methylphenol/4-Methylphenol	ND		ug/kg	270	29.	1

Project Name: 141 3RD
Project Number: 170390001
Lab Number: L2361705
Report Date: 11/27/23

SAMPLE RESULTS

Lab ID: L2361705-02
Client ID: COMP_SAND_101723_REP2
Sample Location: BROOKLYN, NY
Date Collected: 10/17/23 18:15
Date Received: 10/18/23
Field Prep: Not Specified

Sample Depth:

Parameter	Result	Qualifier	Units	RL	MDL	Dilution Factor
Semivolatile Organics by GC/MS - Westborough Lab						
2,4,5-Trichlorophenol	ND		ug/kg	190	36.	1
Benzoic Acid	ND		ug/kg	610	190	1
Benzyl Alcohol	ND		ug/kg	190	57.	1
Carbazole	760		ug/kg	190	18.	1
1,4-Dioxane	ND		ug/kg	28	8.6	1

Surrogate	% Recovery	Qualifier	Acceptance Criteria
2-Fluorophenol	79		25-120
Phenol-d6	83		10-120
Nitrobenzene-d5	87		23-120
2-Fluorobiphenyl	88		30-120
2,4,6-Tribromophenol	59		10-136
4-Terphenyl-d14	83		18-120

Project Name: 141 3RD
Project Number: 170390001
Lab Number: L2361705
Report Date: 11/27/23

SAMPLE RESULTS

Lab ID: L2361705-02 D
Client ID: COMP_SAND_101723_REP2
Sample Location: BROOKLYN, NY

Date Collected: 10/17/23 18:15
Date Received: 10/18/23
Field Prep: Not Specified

Sample Depth:
Matrix: Sand
Analytical Method: 1,8270E
Analytical Date: 10/24/23 17:08
Analyst: MG
Percent Solids: 86%

Extraction Method: EPA 3546
Extraction Date: 10/19/23 10:27

Parameter	Result	Qualifier	Units	RL	MDL	Dilution Factor
Semivolatile Organics by GC/MS - Westborough Lab						
Acenaphthene	69000		ug/kg	3000	390	20
Fluoranthene	38000		ug/kg	2200	430	20
Naphthalene	150000		ug/kg	3800	460	20
Benzo(a)anthracene	20000		ug/kg	2200	420	20
Benzo(a)pyrene	17000		ug/kg	3000	920	20
Benzo(b)fluoranthene	12000		ug/kg	2200	630	20
Chrysene	17000		ug/kg	2200	390	20
Acenaphthylene	6100		ug/kg	3000	580	20
Anthracene	36000		ug/kg	2200	730	20
Fluorene	36000		ug/kg	3800	360	20
Phenanthrene	110000		ug/kg	2200	460	20
Pyrene	54000		ug/kg	2200	370	20
Biphenyl	13000		ug/kg	8600	490	20
2-Methylnaphthalene	120000		ug/kg	4500	450	20

Project Name: 141 3RD
Project Number: 170390001
Lab Number: L2361705
Report Date: 11/27/23

SAMPLE RESULTS

Lab ID: L2361705-03
Client ID: COMP_CLAY_101723_REP1
Sample Location: BROOKLYN, NY

Date Collected: 10/17/23 17:40
Date Received: 10/18/23
Field Prep: Not Specified

Sample Depth:
Matrix: Clay
Analytical Method: 1,8270E
Analytical Date: 10/23/23 00:15
Analyst: MG
Percent Solids: 73%

Extraction Method: EPA 3546
Extraction Date: 10/19/23 10:27

Parameter	Result	Qualifier	Units	RL	MDL	Dilution Factor
Semivolatile Organics by GC/MS - Westborough Lab						
Acenaphthene	1100		ug/kg	180	23.	1
1,2,4-Trichlorobenzene	ND		ug/kg	220	26.	1
Hexachlorobenzene	ND		ug/kg	130	25.	1
Bis(2-chloroethyl)ether	ND		ug/kg	200	30.	1
2-Chloronaphthalene	ND		ug/kg	220	22.	1
1,2-Dichlorobenzene	ND		ug/kg	220	40.	1
1,3-Dichlorobenzene	ND		ug/kg	220	38.	1
1,4-Dichlorobenzene	ND		ug/kg	220	39.	1
3,3'-Dichlorobenzidine	ND		ug/kg	220	60.	1
2,4-Dinitrotoluene	ND		ug/kg	220	45.	1
2,6-Dinitrotoluene	ND		ug/kg	220	38.	1
Fluoranthene	600		ug/kg	130	26.	1
4-Chlorophenyl phenyl ether	ND		ug/kg	220	24.	1
4-Bromophenyl phenyl ether	ND		ug/kg	220	34.	1
Bis(2-chloroisopropyl)ether	ND		ug/kg	270	38.	1
Bis(2-chloroethoxy)methane	ND		ug/kg	240	22.	1
Hexachlorobutadiene	ND		ug/kg	220	33.	1
Hexachlorocyclopentadiene	ND		ug/kg	640	200	1
Hexachloroethane	ND		ug/kg	180	36.	1
Isophorone	ND		ug/kg	200	29.	1
Naphthalene	3500		ug/kg	220	27.	1
Nitrobenzene	ND		ug/kg	200	33.	1
NDPA/DPA	ND		ug/kg	180	26.	1
n-Nitrosodi-n-propylamine	ND		ug/kg	220	35.	1
Bis(2-ethylhexyl)phthalate	ND		ug/kg	220	78.	1
Butyl benzyl phthalate	ND		ug/kg	220	56.	1
Di-n-butylphthalate	ND		ug/kg	220	42.	1
Di-n-octylphthalate	ND		ug/kg	220	76.	1

Project Name: 141 3RD **Lab Number:** L2361705

Project Number: 170390001 **Report Date:** 11/27/23

SAMPLE RESULTS

Lab ID: L2361705-03 Date Collected: 10/17/23 17:40

Client ID: COMP_CLAY_101723_REP1 Date Received: 10/18/23

Sample Location: BROOKLYN, NY Field Prep: Not Specified

Sample Depth:

Parameter	Result	Qualifier	Units	RL	MDL	Dilution Factor
Semivolatile Organics by GC/MS - Westborough Lab						
Diethyl phthalate	ND		ug/kg	220	21.	1
Dimethyl phthalate	ND		ug/kg	220	47.	1
Benzo(a)anthracene	280		ug/kg	130	25.	1
Benzo(a)pyrene	200		ug/kg	180	55.	1
Benzo(b)fluoranthene	180		ug/kg	130	38.	1
Benzo(k)fluoranthene	59	J	ug/kg	130	36.	1
Chrysene	260		ug/kg	130	23.	1
Acenaphthylene	190		ug/kg	180	35.	1
Anthracene	520		ug/kg	130	44.	1
Benzo(ghi)perylene	80	J	ug/kg	180	26.	1
Fluorene	550		ug/kg	220	22.	1
Phenanthrene	1800		ug/kg	130	27.	1
Dibenzo(a,h)anthracene	ND		ug/kg	130	26.	1
Indeno(1,2,3-cd)pyrene	81	J	ug/kg	180	31.	1
Pyrene	780		ug/kg	130	22.	1
Biphenyl	190	J	ug/kg	510	29.	1
4-Chloroaniline	ND		ug/kg	220	41.	1
2-Nitroaniline	ND		ug/kg	220	43.	1
3-Nitroaniline	ND		ug/kg	220	42.	1
4-Nitroaniline	ND		ug/kg	220	93.	1
Dibenzofuran	93	J	ug/kg	220	21.	1
2-Methylnaphthalene	1900		ug/kg	270	27.	1
1,2,4,5-Tetrachlorobenzene	ND		ug/kg	220	23.	1
Acetophenone	ND		ug/kg	220	28.	1
2,4,6-Trichlorophenol	ND		ug/kg	130	42.	1
p-Chloro-m-cresol	ND		ug/kg	220	33.	1
2-Chlorophenol	ND		ug/kg	220	26.	1
2,4-Dichlorophenol	ND		ug/kg	200	36.	1
2,4-Dimethylphenol	ND		ug/kg	220	74.	1
2-Nitrophenol	ND		ug/kg	480	84.	1
4-Nitrophenol	ND		ug/kg	310	91.	1
2,4-Dinitrophenol	ND		ug/kg	1100	100	1
4,6-Dinitro-o-cresol	ND		ug/kg	580	110	1
Pentachlorophenol	ND		ug/kg	180	49.	1
Phenol	ND		ug/kg	220	34.	1
2-Methylphenol	ND		ug/kg	220	35.	1
3-Methylphenol/4-Methylphenol	ND		ug/kg	320	35.	1

Project Name: 141 3RD **Lab Number:** L2361705

Project Number: 170390001 **Report Date:** 11/27/23

SAMPLE RESULTS

Lab ID: L2361705-03 Date Collected: 10/17/23 17:40

Client ID: COMP_CLAY_101723_REP1 Date Received: 10/18/23

Sample Location: BROOKLYN, NY Field Prep: Not Specified

Sample Depth:

Parameter	Result	Qualifier	Units	RL	MDL	Dilution Factor
Semivolatile Organics by GC/MS - Westborough Lab						
2,4,5-Trichlorophenol	ND		ug/kg	220	43.	1
Benzoic Acid	ND		ug/kg	730	230	1
Benzyl Alcohol	ND		ug/kg	220	68.	1
Carbazole	60	J	ug/kg	220	22.	1
1,4-Dioxane	ND		ug/kg	34	10.	1

Surrogate	% Recovery	Qualifier	Acceptance Criteria
2-Fluorophenol	63		25-120
Phenol-d6	65		10-120
Nitrobenzene-d5	63		23-120
2-Fluorobiphenyl	70		30-120
2,4,6-Tribromophenol	61		10-136
4-Terphenyl-d14	63		18-120

Project Name: 141 3RD
Project Number: 170390001
Lab Number: L2361705
Report Date: 11/27/23

SAMPLE RESULTS

Lab ID: L2361705-04
Client ID: COMP_CLAY_101723_REP2
Sample Location: BROOKLYN, NY

Date Collected: 10/17/23 17:45
Date Received: 10/18/23
Field Prep: Not Specified

Sample Depth:
Matrix: Clay
Analytical Method: 1,8270E
Analytical Date: 10/22/23 21:52
Analyst: MG
Percent Solids: 74%

Extraction Method: EPA 3546
Extraction Date: 10/19/23 10:27

Parameter	Result	Qualifier	Units	RL	MDL	Dilution Factor
Semivolatile Organics by GC/MS - Westborough Lab						
Acenaphthene	3800		ug/kg	180	23.	1
1,2,4-Trichlorobenzene	ND		ug/kg	220	25.	1
Hexachlorobenzene	ND		ug/kg	130	25.	1
Bis(2-chloroethyl)ether	ND		ug/kg	200	30.	1
2-Chloronaphthalene	ND		ug/kg	220	22.	1
1,2-Dichlorobenzene	ND		ug/kg	220	40.	1
1,3-Dichlorobenzene	ND		ug/kg	220	38.	1
1,4-Dichlorobenzene	ND		ug/kg	220	39.	1
3,3'-Dichlorobenzidine	ND		ug/kg	220	59.	1
2,4-Dinitrotoluene	ND		ug/kg	220	44.	1
2,6-Dinitrotoluene	ND		ug/kg	220	38.	1
Fluoranthene	2300		ug/kg	130	25.	1
4-Chlorophenyl phenyl ether	ND		ug/kg	220	24.	1
4-Bromophenyl phenyl ether	ND		ug/kg	220	34.	1
Bis(2-chloroisopropyl)ether	ND		ug/kg	260	38.	1
Bis(2-chloroethoxy)methane	ND		ug/kg	240	22.	1
Hexachlorobutadiene	ND		ug/kg	220	32.	1
Hexachlorocyclopentadiene	ND		ug/kg	630	200	1
Hexachloroethane	ND		ug/kg	180	36.	1
Isophorone	ND		ug/kg	200	29.	1
Naphthalene	9600	E	ug/kg	220	27.	1
Nitrobenzene	ND		ug/kg	200	33.	1
NDPA/DPA	ND		ug/kg	180	25.	1
n-Nitrosodi-n-propylamine	ND		ug/kg	220	34.	1
Bis(2-ethylhexyl)phthalate	ND		ug/kg	220	77.	1
Butyl benzyl phthalate	ND		ug/kg	220	56.	1
Di-n-butylphthalate	ND		ug/kg	220	42.	1
Di-n-octylphthalate	ND		ug/kg	220	75.	1

Project Name: 141 3RD **Lab Number:** L2361705

Project Number: 170390001 **Report Date:** 11/27/23

SAMPLE RESULTS

Lab ID: L2361705-04 Date Collected: 10/17/23 17:45

Client ID: COMP_CLAY_101723_REP2 Date Received: 10/18/23

Sample Location: BROOKLYN, NY Field Prep: Not Specified

Sample Depth:

Parameter	Result	Qualifier	Units	RL	MDL	Dilution Factor
Semivolatile Organics by GC/MS - Westborough Lab						
Diethyl phthalate	ND		ug/kg	220	20.	1
Dimethyl phthalate	ND		ug/kg	220	46.	1
Benzo(a)anthracene	1200		ug/kg	130	25.	1
Benzo(a)pyrene	1100		ug/kg	180	54.	1
Benzo(b)fluoranthene	810		ug/kg	130	37.	1
Benzo(k)fluoranthene	340		ug/kg	130	35.	1
Chrysene	1200		ug/kg	130	23.	1
Acenaphthylene	460		ug/kg	180	34.	1
Anthracene	1800		ug/kg	130	43.	1
Benzo(ghi)perylene	420		ug/kg	180	26.	1
Fluorene	2000		ug/kg	220	22.	1
Phenanthrene	6000		ug/kg	130	27.	1
Dibenzo(a,h)anthracene	100	J	ug/kg	130	26.	1
Indeno(1,2,3-cd)pyrene	420		ug/kg	180	31.	1
Pyrene	3000		ug/kg	130	22.	1
Biphenyl	740		ug/kg	500	29.	1
4-Chloroaniline	ND		ug/kg	220	40.	1
2-Nitroaniline	ND		ug/kg	220	43.	1
3-Nitroaniline	ND		ug/kg	220	42.	1
4-Nitroaniline	ND		ug/kg	220	92.	1
Dibenzofuran	280		ug/kg	220	21.	1
2-Methylnaphthalene	6800		ug/kg	260	27.	1
1,2,4,5-Tetrachlorobenzene	ND		ug/kg	220	23.	1
Acetophenone	ND		ug/kg	220	27.	1
2,4,6-Trichlorophenol	ND		ug/kg	130	42.	1
p-Chloro-m-cresol	ND		ug/kg	220	33.	1
2-Chlorophenol	ND		ug/kg	220	26.	1
2,4-Dichlorophenol	ND		ug/kg	200	36.	1
2,4-Dimethylphenol	ND		ug/kg	220	73.	1
2-Nitrophenol	ND		ug/kg	480	83.	1
4-Nitrophenol	ND		ug/kg	310	90.	1
2,4-Dinitrophenol	ND		ug/kg	1100	100	1
4,6-Dinitro-o-cresol	ND		ug/kg	580	110	1
Pentachlorophenol	ND		ug/kg	180	49.	1
Phenol	ND		ug/kg	220	33.	1
2-Methylphenol	ND		ug/kg	220	34.	1
3-Methylphenol/4-Methylphenol	ND		ug/kg	320	35.	1

Project Name: 141 3RD
Project Number: 170390001
Lab Number: L2361705
Report Date: 11/27/23

SAMPLE RESULTS

Lab ID: L2361705-04
Client ID: COMP_CLAY_101723_REP2
Sample Location: BROOKLYN, NY
Date Collected: 10/17/23 17:45
Date Received: 10/18/23
Field Prep: Not Specified

Sample Depth:

Parameter	Result	Qualifier	Units	RL	MDL	Dilution Factor
Semivolatile Organics by GC/MS - Westborough Lab						
2,4,5-Trichlorophenol	ND		ug/kg	220	42.	1
Benzoic Acid	ND		ug/kg	720	220	1
Benzyl Alcohol	ND		ug/kg	220	68.	1
Carbazole	130	J	ug/kg	220	22.	1
1,4-Dioxane	ND		ug/kg	33	10.	1

Surrogate	% Recovery	Qualifier	Acceptance Criteria
2-Fluorophenol	80		25-120
Phenol-d6	82		10-120
Nitrobenzene-d5	81		23-120
2-Fluorobiphenyl	88		30-120
2,4,6-Tribromophenol	76		10-136
4-Terphenyl-d14	81		18-120

Project Name: 141 3RD
Project Number: 170390001
Lab Number: L2361705
Report Date: 11/27/23

SAMPLE RESULTS

Lab ID: L2361705-04 D
Client ID: COMP_CLAY_101723_REP2
Sample Location: BROOKLYN, NY

Date Collected: 10/17/23 17:45
Date Received: 10/18/23
Field Prep: Not Specified

Sample Depth:
Matrix: Clay
Analytical Method: 1,8270E
Analytical Date: 10/24/23 17:31
Analyst: MG
Percent Solids: 74%

Extraction Method: EPA 3546
Extraction Date: 10/19/23 10:27

Parameter	Result	Qualifier	Units	RL	MDL	Dilution Factor
Semivolatile Organics by GC/MS - Westborough Lab						
Naphthalene	14000		ug/kg	1100	130	5

Project Name: 141 3RD
Project Number: 170390001

Lab Number: L2361705
Report Date: 11/27/23

Method Blank Analysis
Batch Quality Control

Analytical Method: 1,8270E
Analytical Date: 10/22/23 19:30
Analyst: EK

Extraction Method: EPA 3546
Extraction Date: 10/19/23 10:27

Parameter	Result	Qualifier	Units	RL	MDL
Semivolatile Organics by GC/MS - Westborough Lab for sample(s): 01-04 Batch: WG1841761-1					
Acenaphthene	ND		ug/kg	130	17.
1,2,4-Trichlorobenzene	ND		ug/kg	160	19.
Hexachlorobenzene	ND		ug/kg	99	18.
Bis(2-chloroethyl)ether	ND		ug/kg	150	22.
2-Chloronaphthalene	ND		ug/kg	160	16.
1,2-Dichlorobenzene	ND		ug/kg	160	30.
1,3-Dichlorobenzene	ND		ug/kg	160	28.
1,4-Dichlorobenzene	ND		ug/kg	160	29.
3,3'-Dichlorobenzidine	ND		ug/kg	160	44.
2,4-Dinitrotoluene	ND		ug/kg	160	33.
2,6-Dinitrotoluene	ND		ug/kg	160	28.
Fluoranthene	ND		ug/kg	99	19.
4-Chlorophenyl phenyl ether	ND		ug/kg	160	18.
4-Bromophenyl phenyl ether	ND		ug/kg	160	25.
Bis(2-chloroisopropyl)ether	ND		ug/kg	200	28.
Bis(2-chloroethoxy)methane	ND		ug/kg	180	16.
Hexachlorobutadiene	ND		ug/kg	160	24.
Hexachlorocyclopentadiene	ND		ug/kg	470	150
Hexachloroethane	ND		ug/kg	130	27.
Isophorone	ND		ug/kg	150	21.
Naphthalene	ND		ug/kg	160	20.
Nitrobenzene	ND		ug/kg	150	24.
NDPA/DPA	ND		ug/kg	130	19.
n-Nitrosodi-n-propylamine	ND		ug/kg	160	26.
Bis(2-ethylhexyl)phthalate	ND		ug/kg	160	57.
Butyl benzyl phthalate	ND		ug/kg	160	42.
Di-n-butylphthalate	ND		ug/kg	160	31.
Di-n-octylphthalate	ND		ug/kg	160	56.
Diethyl phthalate	ND		ug/kg	160	15.

Project Name: 141 3RD
Project Number: 170390001

Lab Number: L2361705
Report Date: 11/27/23

Method Blank Analysis
Batch Quality Control

Analytical Method: 1,8270E
Analytical Date: 10/22/23 19:30
Analyst: EK

Extraction Method: EPA 3546
Extraction Date: 10/19/23 10:27

Parameter	Result	Qualifier	Units	RL	MDL
Semivolatile Organics by GC/MS - Westborough Lab for sample(s): 01-04 Batch: WG1841761-1					
Dimethyl phthalate	ND		ug/kg	160	35.
Benzo(a)anthracene	ND		ug/kg	99	18.
Benzo(a)pyrene	ND		ug/kg	130	40.
Benzo(b)fluoranthene	ND		ug/kg	99	28.
Benzo(k)fluoranthene	ND		ug/kg	99	26.
Chrysene	ND		ug/kg	99	17.
Acenaphthylene	ND		ug/kg	130	26.
Anthracene	ND		ug/kg	99	32.
Benzo(ghi)perylene	ND		ug/kg	130	19.
Fluorene	ND		ug/kg	160	16.
Phenanthrene	ND		ug/kg	99	20.
Dibenzo(a,h)anthracene	ND		ug/kg	99	19.
Indeno(1,2,3-cd)pyrene	ND		ug/kg	130	23.
Pyrene	ND		ug/kg	99	16.
Biphenyl	ND		ug/kg	380	21.
4-Chloroaniline	ND		ug/kg	160	30.
2-Nitroaniline	ND		ug/kg	160	32.
3-Nitroaniline	ND		ug/kg	160	31.
4-Nitroaniline	ND		ug/kg	160	68.
Dibenzofuran	ND		ug/kg	160	16.
2-Methylnaphthalene	ND		ug/kg	200	20.
1,2,4,5-Tetrachlorobenzene	ND		ug/kg	160	17.
Acetophenone	ND		ug/kg	160	20.
2,4,6-Trichlorophenol	ND		ug/kg	99	31.
p-Chloro-m-cresol	ND		ug/kg	160	25.
2-Chlorophenol	ND		ug/kg	160	20.
2,4-Dichlorophenol	ND		ug/kg	150	26.
2,4-Dimethylphenol	ND		ug/kg	160	54.
2-Nitrophenol	ND		ug/kg	360	62.

Project Name: 141 3RD
Project Number: 170390001

Lab Number: L2361705
Report Date: 11/27/23

Method Blank Analysis
Batch Quality Control

Analytical Method: 1,8270E
Analytical Date: 10/22/23 19:30
Analyst: EK

Extraction Method: EPA 3546
Extraction Date: 10/19/23 10:27

Parameter	Result	Qualifier	Units	RL	MDL
Semivolatile Organics by GC/MS - Westborough Lab for sample(s): 01-04 Batch: WG1841761-1					
4-Nitrophenol	ND		ug/kg	230	67.
2,4-Dinitrophenol	ND		ug/kg	790	77.
4,6-Dinitro-o-cresol	ND		ug/kg	430	79.
Pentachlorophenol	ND		ug/kg	130	36.
Phenol	ND		ug/kg	160	25.
2-Methylphenol	ND		ug/kg	160	26.
3-Methylphenol/4-Methylphenol	ND		ug/kg	240	26.
2,4,5-Trichlorophenol	ND		ug/kg	160	32.
Benzoic Acid	ND		ug/kg	540	170
Benzyl Alcohol	ND		ug/kg	160	50.
Carbazole	ND		ug/kg	160	16.
1,4-Dioxane	ND		ug/kg	25	7.6

Surrogate	%Recovery	Qualifier	Acceptance Criteria
2-Fluorophenol	67		25-120
Phenol-d6	72		10-120
Nitrobenzene-d5	68		23-120
2-Fluorobiphenyl	80		30-120
2,4,6-Tribromophenol	68		10-136
4-Terphenyl-d14	87		18-120

Lab Control Sample Analysis

Batch Quality Control

Project Name: 141 3RD

Project Number: 170390001

Lab Number: L2361705

Report Date: 11/27/23

Parameter	LCS %Recovery	Qual	LCSD %Recovery	Qual	%Recovery Limits	RPD	Qual	RPD Limits
Semivolatile Organics by GC/MS - Westborough Lab Associated sample(s): 01-04 Batch: WG1841761-2 WG1841761-3								
Acenaphthene	79		71		31-137	11		50
1,2,4-Trichlorobenzene	83		72		38-107	14		50
Hexachlorobenzene	80		70		40-140	13		50
Bis(2-chloroethyl)ether	78		66		40-140	17		50
2-Chloronaphthalene	83		72		40-140	14		50
1,2-Dichlorobenzene	78		70		40-140	11		50
1,3-Dichlorobenzene	79		69		40-140	14		50
1,4-Dichlorobenzene	79		70		28-104	12		50
3,3'-Dichlorobenzidine	66		58		40-140	13		50
2,4-Dinitrotoluene	83		74		40-132	11		50
2,6-Dinitrotoluene	85		75		40-140	13		50
Fluoranthene	83		74		40-140	11		50
4-Chlorophenyl phenyl ether	89		78		40-140	13		50
4-Bromophenyl phenyl ether	84		60		40-140	33		50
Bis(2-chloroisopropyl)ether	70		62		40-140	12		50
Bis(2-chloroethoxy)methane	77		68		40-117	12		50
Hexachlorobutadiene	88		75		40-140	16		50
Hexachlorocyclopentadiene	86		74		40-140	15		50
Hexachloroethane	74		66		40-140	11		50
Isophorone	75		66		40-140	13		50
Naphthalene	84		72		40-140	15		50
Nitrobenzene	79		69		40-140	14		50
NDPA/DPA	88		78		36-157	12		50

Lab Control Sample Analysis
Batch Quality Control

Project Name: 141 3RD
Project Number: 170390001

Lab Number: L2361705
Report Date: 11/27/23

Parameter	LCS %Recovery	Qual	LCSD %Recovery	Qual	%Recovery Limits	RPD	Qual	RPD Limits
Semivolatile Organics by GC/MS - Westborough Lab Associated sample(s): 01-04 Batch: WG1841761-2 WG1841761-3								
n-Nitrosodi-n-propylamine	77		68		32-121	12		50
Bis(2-ethylhexyl)phthalate	79		72		40-140	9		50
Butyl benzyl phthalate	75		67		40-140	11		50
Di-n-butylphthalate	78		71		40-140	9		50
Di-n-octylphthalate	78		70		40-140	11		50
Diethyl phthalate	81		72		40-140	12		50
Dimethyl phthalate	83		72		40-140	14		50
Benzo(a)anthracene	82		74		40-140	10		50
Benzo(a)pyrene	88		79		40-140	11		50
Benzo(b)fluoranthene	78		70		40-140	11		50
Benzo(k)fluoranthene	90		79		40-140	13		50
Chrysene	88		78		40-140	12		50
Acenaphthylene	84		74		40-140	13		50
Anthracene	84		74		40-140	13		50
Benzo(ghi)perylene	80		72		40-140	11		50
Fluorene	84		74		40-140	13		50
Phenanthrene	81		72		40-140	12		50
Dibenzo(a,h)anthracene	84		76		40-140	10		50
Indeno(1,2,3-cd)pyrene	80		73		40-140	9		50
Pyrene	84		73		35-142	14		50
Biphenyl	85		74		37-127	14		50
4-Chloroaniline	62		52		40-140	18		50
2-Nitroaniline	78		69		47-134	12		50

Lab Control Sample Analysis

Batch Quality Control

Project Name: 141 3RD

Project Number: 170390001

Lab Number: L2361705

Report Date: 11/27/23

Parameter	LCS %Recovery	Qual	LCSD %Recovery	Qual	%Recovery Limits	RPD	Qual	RPD Limits
Semivolatile Organics by GC/MS - Westborough Lab Associated sample(s): 01-04 Batch: WG1841761-2 WG1841761-3								
3-Nitroaniline	60		55		26-129	9		50
4-Nitroaniline	79		70		41-125	12		50
Dibenzofuran	83		74		40-140	11		50
2-Methylnaphthalene	86		74		40-140	15		50
1,2,4,5-Tetrachlorobenzene	86		74		40-117	15		50
Acetophenone	79		69		14-144	14		50
2,4,6-Trichlorophenol	89		76		30-130	16		50
p-Chloro-m-cresol	82		72		26-103	13		50
2-Chlorophenol	85		75		25-102	13		50
2,4-Dichlorophenol	88		76		30-130	15		50
2,4-Dimethylphenol	84		73		30-130	14		50
2-Nitrophenol	82		72		30-130	13		50
4-Nitrophenol	73		63		11-114	15		50
2,4-Dinitrophenol	62		60		4-130	3		50
4,6-Dinitro-o-cresol	84		75		10-130	11		50
Pentachlorophenol	81		75		17-109	8		50
Phenol	88		76		26-90	15		50
2-Methylphenol	82		72		30-130.	13		50
3-Methylphenol/4-Methylphenol	81		71		30-130	13		50
2,4,5-Trichlorophenol	87		78		30-130	11		50
Benzoic Acid	22		21		10-110	5		50
Benzyl Alcohol	84		74		40-140	13		50
Carbazole	79		70		54-128	12		50

Lab Control Sample Analysis

Batch Quality Control

Project Name: 141 3RD

Project Number: 170390001

Lab Number: L2361705

Report Date: 11/27/23

Parameter	LCS %Recovery	Qual	LCSD %Recovery	Qual	%Recovery Limits	RPD	Qual	RPD Limits
Semivolatile Organics by GC/MS - Westborough Lab Associated sample(s): 01-04 Batch: WG1841761-2 WG1841761-3								
1,4-Dioxane	55		49		40-140	12		50

Surrogate	LCS %Recovery	Qual	LCSD %Recovery	Qual	Acceptance Criteria
2-Fluorophenol	80		70		25-120
Phenol-d6	82		69		10-120
Nitrobenzene-d5	78		65		23-120
2-Fluorobiphenyl	83		73		30-120
2,4,6-Tribromophenol	73		53		10-136
4-Terphenyl-d14	84		74		18-120

PETROLEUM HYDROCARBONS

Project Name: 141 3RD
Project Number: 170390001
Lab Number: L2361705
Report Date: 11/27/23

SAMPLE RESULTS

Lab ID: L2361705-01
Client ID: COMP_SAND_101723_REP1
Sample Location: BROOKLYN, NY

Date Collected: 10/17/23 18:00
Date Received: 10/18/23
Field Prep: Not Specified

Sample Depth:
Matrix: Sand
Analytical Method: 1,8015D(M)
Analytical Date: 11/16/23 00:43
Analyst: AMV
Percent Solids: 86%

Extraction Method: ALPHA OP-013
Extraction Date: 10/31/23 17:44

Parameter	Result	Qualifier	Units	RL	MDL	Dilution Factor
Diesel/Other Range Organics by GC-FID - Mansfield Lab						
Total Petroleum Hydrocarbons (C9-C44)	6000		mg/kg	19.4	4.27	1
DRO (C10-C28)	5210		mg/kg	17.6	5.47	1
ORO (C28-C40)	806		mg/kg	6.47	1.47	1

Surrogate	% Recovery	Qualifier	Acceptance Criteria
o-Terphenyl	104		50-130
d50-Tetracosane	100		50-130

Project Name: 141 3RD
Project Number: 170390001
Lab Number: L2361705
Report Date: 11/27/23

SAMPLE RESULTS

Lab ID: L2361705-02
Client ID: COMP_SAND_101723_REP2
Sample Location: BROOKLYN, NY

Date Collected: 10/17/23 18:15
Date Received: 10/18/23
Field Prep: Not Specified

Sample Depth:
Matrix: Sand
Analytical Method: 1,8015D(M)
Analytical Date: 11/16/23 02:10
Analyst: AMV
Percent Solids: 86%

Extraction Method: ALPHA OP-013
Extraction Date: 10/31/23 17:44

Parameter	Result	Qualifier	Units	RL	MDL	Dilution Factor
Diesel/Other Range Organics by GC-FID - Mansfield Lab						
Total Petroleum Hydrocarbons (C9-C44)	5850		mg/kg	24.6	5.41	1
DRO (C10-C28)	5010		mg/kg	22.3	6.92	1
ORO (C28-C40)	817		mg/kg	8.19	1.86	1

Surrogate	% Recovery	Qualifier	Acceptance Criteria
o-Terphenyl	102		50-130
d50-Tetracosane	100		50-130

Project Name: 141 3RD
Project Number: 170390001
Lab Number: L2361705
Report Date: 11/27/23

SAMPLE RESULTS

Lab ID: L2361705-03
Client ID: COMP_CLAY_101723_REP1
Sample Location: BROOKLYN, NY

Date Collected: 10/17/23 17:40
Date Received: 10/18/23
Field Prep: Not Specified

Sample Depth:
Matrix: Clay
Analytical Method: 1,8015D(M)
Analytical Date: 11/16/23 03:37
Analyst: AMV
Percent Solids: 73%

Extraction Method: ALPHA OP-013
Extraction Date: 10/31/23 17:44

Parameter	Result	Qualifier	Units	RL	MDL	Dilution Factor
Diesel/Other Range Organics by GC-FID - Mansfield Lab						
Total Petroleum Hydrocarbons (C9-C44)	992		mg/kg	8.84	1.94	1
DRO (C10-C28)	781		mg/kg	8.04	2.49	1
ORO (C28-C40)	196		mg/kg	2.95	0.670	1

Surrogate	% Recovery	Qualifier	Acceptance Criteria
o-Terphenyl	101		50-130
d50-Tetracosane	99		50-130

Project Name: 141 3RD
Project Number: 170390001
Lab Number: L2361705
Report Date: 11/27/23

SAMPLE RESULTS

Lab ID: L2361705-04
Client ID: COMP_CLAY_101723_REP2
Sample Location: BROOKLYN, NY

Date Collected: 10/17/23 17:45
Date Received: 10/18/23
Field Prep: Not Specified

Sample Depth:
Matrix: Clay
Analytical Method: 1,8015D(M)
Analytical Date: 11/16/23 05:04
Analyst: AMV
Percent Solids: 74%

Extraction Method: ALPHA OP-013
Extraction Date: 10/31/23 17:44

Parameter	Result	Qualifier	Units	RL	MDL	Dilution Factor
Diesel/Other Range Organics by GC-FID - Mansfield Lab						
Total Petroleum Hydrocarbons (C9-C44)	1050		mg/kg	8.65	1.90	1
DRO (C10-C28)	817		mg/kg	7.86	2.44	1
ORO (C28-C40)	212		mg/kg	2.88	0.655	1

Surrogate	% Recovery	Qualifier	Acceptance Criteria
o-Terphenyl	99		50-130
d50-Tetracosane	98		50-130

Project Name: 141 3RD
Project Number: 170390001

Lab Number: L2361705
Report Date: 11/27/23

Method Blank Analysis
Batch Quality Control

Analytical Method: 1,8015D(M)
Analytical Date: 11/15/23 17:27
Analyst: AMV

Extraction Method: ALPHA OP-013
Extraction Date: 10/31/23 17:44

Parameter	Result	Qualifier	Units	RL	MDL
Diesel/Other Range Organics by GC-FID - Mansfield Lab for sample(s): 01-04 Batch: WG1846619-1					
Total Petroleum Hydrocarbons (C9-C44)	ND		mg/kg	2.20	0.484
DRO (C10-C28)	ND		mg/kg	2.00	0.620
ORO (C28-C40)	ND		mg/kg	0.733	0.167

Surrogate	%Recovery	Qualifier	Acceptance Criteria
o-Terphenyl	96		50-130
d50-Tetracosane	95		50-130

Lab Control Sample Analysis

Batch Quality Control

Project Name: 141 3RD
Project Number: 170390001

Lab Number: L2361705
Report Date: 11/27/23

Parameter	LCS %Recovery	Qual	LCSD %Recovery	Qual	%Recovery Limits	RPD	Qual	RPD Limits
Diesel/Other Range Organics by GC-FID - Mansfield Lab Associated sample(s): 01-04 Batch: WG1846619-2 WG1846619-3								
Nonane (C9)	85		82		50-130	4		30
Decane (C10)	88		85		50-130	3		30
Dodecane (C12)	93		89		50-130	4		30
Tetradecane (C14)	93		89		50-130	4		30
Hexadecane (C16)	100		95		50-130	5		30
Octadecane (C18)	108		102		50-130	6		30
Nonadecane (C19)	99		92		50-130	7		30
Eicosane (C20)	100		93		50-130	7		30
Docosane (C22)	98		91		50-130	7		30
Tetracosane (C24)	105		97		50-130	8		30
Hexacosane (C26)	98		91		50-130	7		30
Octacosane (C28)	98		90		50-130	9		30
Triacontane (C30)	98		90		50-130	9		30
Hexatriacontane (C36)	89		75		50-130	17		30

Surrogate	LCS %Recovery	Qual	LCSD %Recovery	Qual	Acceptance Criteria
o-Terphenyl	97		91		50-130
d50-Tetracosane	96		90		50-130

METALS

Project Name: 141 3RD
Project Number: 170390001
Lab Number: L2361705
Report Date: 11/27/23

SAMPLE RESULTS

Lab ID: L2361705-01
Client ID: COMP_SAND_101723_REP1
Sample Location: BROOKLYN, NY
Date Collected: 10/17/23 18:00
Date Received: 10/18/23
Field Prep: Not Specified

Sample Depth:
Matrix: Sand
Percent Solids: 86%

Parameter	Result	Qualifier	Units	RL	MDL	Dilution Factor	Date Prepared	Date Analyzed	Prep Method	Analytical Method	Analyst
Total Metals - Mansfield Lab											
Aluminum, Total	3050		mg/kg	8.80	2.38	2	10/20/23 23:25	10/21/23 11:29	EPA 3050B	1,6010D	JMF
Antimony, Total	ND		mg/kg	4.40	0.334	2	10/20/23 23:25	10/21/23 11:29	EPA 3050B	1,6010D	JMF
Arsenic, Total	2.22		mg/kg	0.880	0.183	2	10/20/23 23:25	10/21/23 11:29	EPA 3050B	1,6010D	JMF
Barium, Total	23.0		mg/kg	0.880	0.153	2	10/20/23 23:25	10/21/23 11:29	EPA 3050B	1,6010D	JMF
Beryllium, Total	0.226	J	mg/kg	0.440	0.029	2	10/20/23 23:25	10/21/23 11:29	EPA 3050B	1,6010D	JMF
Cadmium, Total	0.122	J	mg/kg	0.880	0.086	2	10/20/23 23:25	10/21/23 11:29	EPA 3050B	1,6010D	JMF
Calcium, Total	1350		mg/kg	8.80	3.08	2	10/20/23 23:25	10/21/23 11:29	EPA 3050B	1,6010D	JMF
Chromium, Total	17.1		mg/kg	0.880	0.085	2	10/20/23 23:25	10/21/23 11:29	EPA 3050B	1,6010D	JMF
Cobalt, Total	3.52		mg/kg	1.76	0.146	2	10/20/23 23:25	10/21/23 11:29	EPA 3050B	1,6010D	JMF
Copper, Total	7.56		mg/kg	0.880	0.227	2	10/20/23 23:25	10/21/23 11:29	EPA 3050B	1,6010D	JMF
Iron, Total	9120		mg/kg	4.40	0.795	2	10/20/23 23:25	10/21/23 11:29	EPA 3050B	1,6010D	JMF
Lead, Total	6.19		mg/kg	4.40	0.236	2	10/20/23 23:25	10/21/23 11:29	EPA 3050B	1,6010D	JMF
Magnesium, Total	1830		mg/kg	8.80	1.36	2	10/20/23 23:25	10/21/23 11:29	EPA 3050B	1,6010D	JMF
Manganese, Total	165		mg/kg	0.880	0.140	2	10/20/23 23:25	10/21/23 11:29	EPA 3050B	1,6010D	JMF
Mercury, Total	ND		mg/kg	0.075	0.049	1	10/21/23 00:46	10/23/23 13:22	EPA 7471B	1,7471B	MJR
Nickel, Total	10.2		mg/kg	2.20	0.213	2	10/20/23 23:25	10/21/23 11:29	EPA 3050B	1,6010D	JMF
Potassium, Total	452		mg/kg	220	12.7	2	10/20/23 23:25	10/21/23 11:29	EPA 3050B	1,6010D	JMF
Selenium, Total	ND		mg/kg	1.76	0.227	2	10/20/23 23:25	10/21/23 11:29	EPA 3050B	1,6010D	JMF
Silver, Total	ND		mg/kg	0.440	0.249	2	10/20/23 23:25	10/21/23 11:29	EPA 3050B	1,6010D	JMF
Sodium, Total	400		mg/kg	176	2.77	2	10/20/23 23:25	10/21/23 11:29	EPA 3050B	1,6010D	JMF
Thallium, Total	0.294	J	mg/kg	1.76	0.277	2	10/20/23 23:25	10/21/23 11:29	EPA 3050B	1,6010D	JMF
Vanadium, Total	11.0		mg/kg	0.880	0.179	2	10/20/23 23:25	10/21/23 11:29	EPA 3050B	1,6010D	JMF
Zinc, Total	24.2		mg/kg	4.40	0.258	2	10/20/23 23:25	10/21/23 11:29	EPA 3050B	1,6010D	JMF

Project Name: 141 3RD
Project Number: 170390001
Lab Number: L2361705
Report Date: 11/27/23

SAMPLE RESULTS

Lab ID: L2361705-02
Client ID: COMP_SAND_101723_REP2
Sample Location: BROOKLYN, NY
Date Collected: 10/17/23 18:15
Date Received: 10/18/23
Field Prep: Not Specified

Sample Depth:
Matrix: Sand
Percent Solids: 86%

Parameter	Result	Qualifier	Units	RL	MDL	Dilution Factor	Date Prepared	Date Analyzed	Prep Method	Analytical Method	Analyst
Total Metals - Mansfield Lab											
Aluminum, Total	2900		mg/kg	9.16	2.47	2	10/20/23 23:25	10/21/23 11:31	EPA 3050B	1,6010D	JMF
Antimony, Total	ND		mg/kg	4.58	0.348	2	10/20/23 23:25	10/21/23 11:31	EPA 3050B	1,6010D	JMF
Arsenic, Total	2.00		mg/kg	0.916	0.190	2	10/20/23 23:25	10/21/23 11:31	EPA 3050B	1,6010D	JMF
Barium, Total	22.8		mg/kg	0.916	0.159	2	10/20/23 23:25	10/21/23 11:31	EPA 3050B	1,6010D	JMF
Beryllium, Total	0.226	J	mg/kg	0.458	0.030	2	10/20/23 23:25	10/21/23 11:31	EPA 3050B	1,6010D	JMF
Cadmium, Total	ND		mg/kg	0.916	0.090	2	10/20/23 23:25	10/21/23 11:31	EPA 3050B	1,6010D	JMF
Calcium, Total	796		mg/kg	9.16	3.21	2	10/20/23 23:25	10/21/23 11:31	EPA 3050B	1,6010D	JMF
Chromium, Total	11.9		mg/kg	0.916	0.088	2	10/20/23 23:25	10/21/23 11:31	EPA 3050B	1,6010D	JMF
Cobalt, Total	3.74		mg/kg	1.83	0.152	2	10/20/23 23:25	10/21/23 11:31	EPA 3050B	1,6010D	JMF
Copper, Total	6.89		mg/kg	0.916	0.236	2	10/20/23 23:25	10/21/23 11:31	EPA 3050B	1,6010D	JMF
Iron, Total	8450		mg/kg	4.58	0.827	2	10/20/23 23:25	10/21/23 11:31	EPA 3050B	1,6010D	JMF
Lead, Total	5.32		mg/kg	4.58	0.246	2	10/20/23 23:25	10/21/23 11:31	EPA 3050B	1,6010D	JMF
Magnesium, Total	1900		mg/kg	9.16	1.41	2	10/20/23 23:25	10/21/23 11:31	EPA 3050B	1,6010D	JMF
Manganese, Total	75.9		mg/kg	0.916	0.146	2	10/20/23 23:25	10/21/23 11:31	EPA 3050B	1,6010D	JMF
Mercury, Total	ND		mg/kg	0.079	0.051	1	10/21/23 00:46	10/23/23 13:36	EPA 7471B	1,7471B	MJR
Nickel, Total	11.4		mg/kg	2.29	0.222	2	10/20/23 23:25	10/21/23 11:31	EPA 3050B	1,6010D	JMF
Potassium, Total	454		mg/kg	229	13.2	2	10/20/23 23:25	10/21/23 11:31	EPA 3050B	1,6010D	JMF
Selenium, Total	ND		mg/kg	1.83	0.236	2	10/20/23 23:25	10/21/23 11:31	EPA 3050B	1,6010D	JMF
Silver, Total	ND		mg/kg	0.458	0.259	2	10/20/23 23:25	10/21/23 11:31	EPA 3050B	1,6010D	JMF
Sodium, Total	363		mg/kg	183	2.89	2	10/20/23 23:25	10/21/23 11:31	EPA 3050B	1,6010D	JMF
Thallium, Total	ND		mg/kg	1.83	0.289	2	10/20/23 23:25	10/21/23 11:31	EPA 3050B	1,6010D	JMF
Vanadium, Total	11.5		mg/kg	0.916	0.186	2	10/20/23 23:25	10/21/23 11:31	EPA 3050B	1,6010D	JMF
Zinc, Total	22.5		mg/kg	4.58	0.268	2	10/20/23 23:25	10/21/23 11:31	EPA 3050B	1,6010D	JMF

Project Name: 141 3RD
Project Number: 170390001
Lab Number: L2361705
Report Date: 11/27/23

SAMPLE RESULTS

Lab ID: L2361705-03
Client ID: COMP_CLAY_101723_REP1
Sample Location: BROOKLYN, NY
Date Collected: 10/17/23 17:40
Date Received: 10/18/23
Field Prep: Not Specified

Sample Depth:
Matrix: Clay
Percent Solids: 73%

Parameter	Result	Qualifier	Units	RL	MDL	Dilution Factor	Date Prepared	Date Analyzed	Prep Method	Analytical Method	Analyst
Total Metals - Mansfield Lab											
Aluminum, Total	7230		mg/kg	10.8	2.91	2	10/20/23 23:25	10/21/23 12:09	EPA 3050B	1,6010D	JMF
Antimony, Total	ND		mg/kg	5.40	0.410	2	10/20/23 23:25	10/21/23 12:09	EPA 3050B	1,6010D	JMF
Arsenic, Total	5.06		mg/kg	1.08	0.224	2	10/20/23 23:25	10/21/23 12:09	EPA 3050B	1,6010D	JMF
Barium, Total	44.9		mg/kg	1.08	0.188	2	10/20/23 23:25	10/21/23 12:09	EPA 3050B	1,6010D	JMF
Beryllium, Total	0.452	J	mg/kg	0.540	0.036	2	10/20/23 23:25	10/21/23 12:09	EPA 3050B	1,6010D	JMF
Cadmium, Total	0.354	J	mg/kg	1.08	0.106	2	10/20/23 23:25	10/21/23 12:09	EPA 3050B	1,6010D	JMF
Calcium, Total	1860		mg/kg	10.8	3.78	2	10/20/23 23:25	10/21/23 12:09	EPA 3050B	1,6010D	JMF
Chromium, Total	20.3		mg/kg	1.08	0.104	2	10/20/23 23:25	10/21/23 12:09	EPA 3050B	1,6010D	JMF
Cobalt, Total	6.86		mg/kg	2.16	0.179	2	10/20/23 23:25	10/21/23 12:09	EPA 3050B	1,6010D	JMF
Copper, Total	22.4		mg/kg	1.08	0.278	2	10/20/23 23:25	10/21/23 12:09	EPA 3050B	1,6010D	JMF
Iron, Total	18100		mg/kg	5.40	0.974	2	10/20/23 23:25	10/21/23 12:09	EPA 3050B	1,6010D	JMF
Lead, Total	16.5		mg/kg	5.40	0.289	2	10/20/23 23:25	10/21/23 12:09	EPA 3050B	1,6010D	JMF
Magnesium, Total	3540		mg/kg	10.8	1.66	2	10/20/23 23:25	10/21/23 12:09	EPA 3050B	1,6010D	JMF
Manganese, Total	243		mg/kg	1.08	0.172	2	10/20/23 23:25	10/21/23 12:09	EPA 3050B	1,6010D	JMF
Mercury, Total	ND		mg/kg	0.096	0.063	1	10/21/23 00:46	10/23/23 13:39	EPA 7471B	1,7471B	MJR
Nickel, Total	19.2		mg/kg	2.70	0.261	2	10/20/23 23:25	10/21/23 12:09	EPA 3050B	1,6010D	JMF
Potassium, Total	1160		mg/kg	270	15.5	2	10/20/23 23:25	10/21/23 12:09	EPA 3050B	1,6010D	JMF
Selenium, Total	0.278	J	mg/kg	2.16	0.278	2	10/20/23 23:25	10/21/23 12:09	EPA 3050B	1,6010D	JMF
Silver, Total	ND		mg/kg	0.540	0.305	2	10/20/23 23:25	10/21/23 12:09	EPA 3050B	1,6010D	JMF
Sodium, Total	1130		mg/kg	216	3.40	2	10/20/23 23:25	10/21/23 12:09	EPA 3050B	1,6010D	JMF
Thallium, Total	0.374	J	mg/kg	2.16	0.340	2	10/20/23 23:25	10/21/23 12:09	EPA 3050B	1,6010D	JMF
Vanadium, Total	19.8		mg/kg	1.08	0.219	2	10/20/23 23:25	10/21/23 12:09	EPA 3050B	1,6010D	JMF
Zinc, Total	51.0		mg/kg	5.40	0.316	2	10/20/23 23:25	10/21/23 12:09	EPA 3050B	1,6010D	JMF

Project Name: 141 3RD
Project Number: 170390001
Lab Number: L2361705
Report Date: 11/27/23

SAMPLE RESULTS

Lab ID: L2361705-04
Client ID: COMP_CLAY_101723_REP2
Sample Location: BROOKLYN, NY
Date Collected: 10/17/23 17:45
Date Received: 10/18/23
Field Prep: Not Specified

Sample Depth:
Matrix: Clay
Percent Solids: 74%

Parameter	Result	Qualifier	Units	RL	MDL	Dilution Factor	Date Prepared	Date Analyzed	Prep Method	Analytical Method	Analyst
Total Metals - Mansfield Lab											
Aluminum, Total	7680		mg/kg	10.2	2.76	2	10/20/23 23:25	10/21/23 12:12	EPA 3050B	1,6010D	JMF
Antimony, Total	ND		mg/kg	5.12	0.389	2	10/20/23 23:25	10/21/23 12:12	EPA 3050B	1,6010D	JMF
Arsenic, Total	6.23		mg/kg	1.02	0.213	2	10/20/23 23:25	10/21/23 12:12	EPA 3050B	1,6010D	JMF
Barium, Total	40.1		mg/kg	1.02	0.178	2	10/20/23 23:25	10/21/23 12:12	EPA 3050B	1,6010D	JMF
Beryllium, Total	0.487	J	mg/kg	0.512	0.034	2	10/20/23 23:25	10/21/23 12:12	EPA 3050B	1,6010D	JMF
Cadmium, Total	0.610	J	mg/kg	1.02	0.100	2	10/20/23 23:25	10/21/23 12:12	EPA 3050B	1,6010D	JMF
Calcium, Total	2970		mg/kg	10.2	3.58	2	10/20/23 23:25	10/21/23 12:12	EPA 3050B	1,6010D	JMF
Chromium, Total	23.2		mg/kg	1.02	0.098	2	10/20/23 23:25	10/21/23 12:12	EPA 3050B	1,6010D	JMF
Cobalt, Total	6.42		mg/kg	2.05	0.170	2	10/20/23 23:25	10/21/23 12:12	EPA 3050B	1,6010D	JMF
Copper, Total	16.1		mg/kg	1.02	0.264	2	10/20/23 23:25	10/21/23 12:12	EPA 3050B	1,6010D	JMF
Iron, Total	19600		mg/kg	5.12	0.924	2	10/20/23 23:25	10/21/23 12:12	EPA 3050B	1,6010D	JMF
Lead, Total	17.2		mg/kg	5.12	0.274	2	10/20/23 23:25	10/21/23 12:12	EPA 3050B	1,6010D	JMF
Magnesium, Total	3600		mg/kg	10.2	1.58	2	10/20/23 23:25	10/21/23 12:12	EPA 3050B	1,6010D	JMF
Manganese, Total	231		mg/kg	1.02	0.163	2	10/20/23 23:25	10/21/23 12:12	EPA 3050B	1,6010D	JMF
Mercury, Total	0.062	J	mg/kg	0.093	0.061	1	10/21/23 00:46	10/23/23 13:42	EPA 7471B	1,7471B	MJR
Nickel, Total	19.0		mg/kg	2.56	0.248	2	10/20/23 23:25	10/21/23 12:12	EPA 3050B	1,6010D	JMF
Potassium, Total	1370		mg/kg	256	14.7	2	10/20/23 23:25	10/21/23 12:12	EPA 3050B	1,6010D	JMF
Selenium, Total	0.289	J	mg/kg	2.05	0.264	2	10/20/23 23:25	10/21/23 12:12	EPA 3050B	1,6010D	JMF
Silver, Total	ND		mg/kg	0.512	0.290	2	10/20/23 23:25	10/21/23 12:12	EPA 3050B	1,6010D	JMF
Sodium, Total	1160		mg/kg	205	3.22	2	10/20/23 23:25	10/21/23 12:12	EPA 3050B	1,6010D	JMF
Thallium, Total	0.506	J	mg/kg	2.05	0.322	2	10/20/23 23:25	10/21/23 12:12	EPA 3050B	1,6010D	JMF
Vanadium, Total	20.2		mg/kg	1.02	0.208	2	10/20/23 23:25	10/21/23 12:12	EPA 3050B	1,6010D	JMF
Zinc, Total	52.1		mg/kg	5.12	0.300	2	10/20/23 23:25	10/21/23 12:12	EPA 3050B	1,6010D	JMF

Project Name: 141 3RD
Project Number: 170390001
Lab Number: L2361705
Report Date: 11/27/23

Method Blank Analysis
Batch Quality Control

Parameter	Result	Qualifier	Units	RL	MDL	Dilution Factor	Date Prepared	Date Analyzed	Analytical Method	Analyst
Total Metals - Mansfield Lab for sample(s): 01-04 Batch: WG1841781-1										
Aluminum, Total	ND		mg/kg	4.00	1.08	1	10/20/23 23:25	10/21/23 11:20	1,6010D	JMF
Antimony, Total	0.368	J	mg/kg	2.00	0.152	1	10/20/23 23:25	10/21/23 11:20	1,6010D	JMF
Arsenic, Total	ND		mg/kg	0.400	0.083	1	10/20/23 23:25	10/21/23 11:20	1,6010D	JMF
Barium, Total	ND		mg/kg	0.400	0.070	1	10/20/23 23:25	10/21/23 11:20	1,6010D	JMF
Beryllium, Total	ND		mg/kg	0.200	0.013	1	10/20/23 23:25	10/21/23 11:20	1,6010D	JMF
Cadmium, Total	ND		mg/kg	0.400	0.039	1	10/20/23 23:25	10/21/23 11:20	1,6010D	JMF
Calcium, Total	ND		mg/kg	4.00	1.40	1	10/20/23 23:25	10/21/23 11:20	1,6010D	JMF
Chromium, Total	ND		mg/kg	0.400	0.038	1	10/20/23 23:25	10/21/23 11:20	1,6010D	JMF
Cobalt, Total	ND		mg/kg	0.800	0.066	1	10/20/23 23:25	10/21/23 11:20	1,6010D	JMF
Copper, Total	ND		mg/kg	0.400	0.103	1	10/20/23 23:25	10/21/23 11:20	1,6010D	JMF
Iron, Total	ND		mg/kg	2.00	0.361	1	10/20/23 23:25	10/21/23 11:20	1,6010D	JMF
Lead, Total	ND		mg/kg	2.00	0.107	1	10/20/23 23:25	10/21/23 11:20	1,6010D	JMF
Magnesium, Total	ND		mg/kg	4.00	0.616	1	10/20/23 23:25	10/21/23 11:20	1,6010D	JMF
Manganese, Total	ND		mg/kg	0.400	0.064	1	10/20/23 23:25	10/21/23 11:20	1,6010D	JMF
Nickel, Total	ND		mg/kg	1.00	0.097	1	10/20/23 23:25	10/21/23 11:20	1,6010D	JMF
Potassium, Total	ND		mg/kg	100	5.76	1	10/20/23 23:25	10/21/23 11:20	1,6010D	JMF
Selenium, Total	ND		mg/kg	0.800	0.103	1	10/20/23 23:25	10/21/23 11:20	1,6010D	JMF
Silver, Total	ND		mg/kg	0.200	0.113	1	10/20/23 23:25	10/21/23 11:20	1,6010D	JMF
Sodium, Total	1.62	J	mg/kg	80.0	1.26	1	10/20/23 23:25	10/21/23 11:20	1,6010D	JMF
Thallium, Total	ND		mg/kg	0.800	0.126	1	10/20/23 23:25	10/21/23 11:20	1,6010D	JMF
Vanadium, Total	ND		mg/kg	0.400	0.081	1	10/20/23 23:25	10/21/23 11:20	1,6010D	JMF
Zinc, Total	ND		mg/kg	2.00	0.117	1	10/20/23 23:25	10/21/23 11:20	1,6010D	JMF

Prep Information

Digestion Method: EPA 3050B

Parameter	Result	Qualifier	Units	RL	MDL	Dilution Factor	Date Prepared	Date Analyzed	Analytical Method	Analyst
Total Metals - Mansfield Lab for sample(s): 01-04 Batch: WG1841784-1										
Mercury, Total	ND		mg/kg	0.083	0.054	1	10/21/23 00:46	10/23/23 13:16	1,7471B	MJR

Project Name: 141 3RD
Project Number: 170390001

Lab Number: L2361705
Report Date: 11/27/23

Method Blank Analysis
Batch Quality Control

Prep Information

Digestion Method: EPA 7471B

Lab Control Sample Analysis

Batch Quality Control

Project Name: 141 3RD

Project Number: 170390001

Lab Number: L2361705

Report Date: 11/27/23

Parameter	LCS %Recovery	Qual	LCSD %Recovery	Qual	%Recovery Limits	RPD	Qual	RPD Limits
Total Metals - Mansfield Lab Associated sample(s): 01-04 Batch: WG1841781-2 SRM Lot Number: D119-540								
Aluminum, Total	72		-		48-152	-		
Antimony, Total	167		-		10-190	-		
Arsenic, Total	105		-		83-117	-		
Barium, Total	101		-		82-118	-		
Beryllium, Total	105		-		83-117	-		
Cadmium, Total	101		-		82-117	-		
Calcium, Total	95		-		81-118	-		
Chromium, Total	107		-		82-119	-		
Cobalt, Total	103		-		83-117	-		
Copper, Total	98		-		84-116	-		
Iron, Total	99		-		60-140	-		
Lead, Total	104		-		82-118	-		
Magnesium, Total	88		-		76-124	-		
Manganese, Total	97		-		82-118	-		
Nickel, Total	104		-		82-117	-		
Potassium, Total	86		-		70-130	-		
Selenium, Total	105		-		79-121	-		
Silver, Total	107		-		80-120	-		
Sodium, Total	100		-		74-126	-		
Thallium, Total	100		-		81-119	-		
Vanadium, Total	103		-		79-121	-		

Lab Control Sample Analysis

Batch Quality Control

Project Name: 141 3RD

Project Number: 170390001

Lab Number: L2361705

Report Date: 11/27/23

Parameter	LCS %Recovery	LCSD %Recovery	%Recovery Limits	RPD	RPD Limits
Total Metals - Mansfield Lab Associated sample(s): 01-04 Batch: WG1841781-2 SRM Lot Number: D119-540					
Zinc, Total	102	-	80-120	-	
Total Metals - Mansfield Lab Associated sample(s): 01-04 Batch: WG1841784-2 SRM Lot Number: D119-540					
Mercury, Total	99	-	73-127	-	

Matrix Spike Analysis
Batch Quality Control

Project Name: 141 3RD
Project Number: 170390001

Lab Number: L2361705
Report Date: 11/27/23

Parameter	Native Sample	MS Added	MS Found	MS %Recovery	Qual	MSD Found	MSD %Recovery	Qual	Recovery Limits	RPD	Qual	RPD Limits
Total Metals - Mansfield Lab Associated sample(s): 01-04 QC Batch ID: WG1841781-3 QC Sample: L2361911-01 Client ID: MS Sample												
Aluminum, Total	5070	170	4190	**0**	Q	-	-		75-125	-		20
Antimony, Total	ND	42.4	45.3	107		-	-		75-125	-		20
Arsenic, Total	2.86	10.2	13.4	104		-	-		75-125	-		20
Barium, Total	28.0	170	192	97		-	-		75-125	-		20
Beryllium, Total	0.317J	4.24	4.43	104		-	-		75-125	-		20
Cadmium, Total	0.132J	4.5	4.22	94		-	-		75-125	-		20
Calcium, Total	1220	849	1890	79		-	-		75-125	-		20
Chromium, Total	22.1	17	29.0	**41**	Q	-	-		75-125	-		20
Cobalt, Total	4.61	42.4	45.4	96		-	-		75-125	-		20
Copper, Total	11.6	21.2	31.0	91		-	-		75-125	-		20
Iron, Total	19100	84.9	15900	**0**	Q	-	-		75-125	-		20
Lead, Total	12.4	45	61.5	109		-	-		75-125	-		20
Magnesium, Total	2340	849	2230	**0**	Q	-	-		75-125	-		20
Manganese, Total	291	42.4	346	**130**	Q	-	-		75-125	-		20
Nickel, Total	9.76	42.4	48.7	92		-	-		75-125	-		20
Potassium, Total	1150	849	1380	**27**	Q	-	-		75-125	-		20
Selenium, Total	ND	10.2	10.5	103		-	-		75-125	-		20
Silver, Total	ND	4.24	4.37	103		-	-		75-125	-		20
Sodium, Total	120J	849	932	110		-	-		75-125	-		20
Thallium, Total	0.449J	10.2	10.0	98		-	-		75-125	-		20
Vanadium, Total	21.5	42.4	59.4	89		-	-		75-125	-		20

Matrix Spike Analysis
Batch Quality Control

Project Name: 141 3RD
Project Number: 170390001

Lab Number: L2361705
Report Date: 11/27/23

Parameter	Native Sample	MS Added	MS Found	MS %Recovery	MSD Found	MSD %Recovery	Recovery Limits	RPD	RPD Limits
Total Metals - Mansfield Lab Associated sample(s): 01-04 QC Batch ID: WG1841781-3 QC Sample: L2361911-01 Client ID: MS Sample									
Zinc, Total	33.8	42.4	70.7	87	-	-	75-125	-	20
Total Metals - Mansfield Lab Associated sample(s): 01-04 QC Batch ID: WG1841784-3 QC Sample: L2361705-01 Client ID: COMP_SAND_101723_REP1									
Mercury, Total	ND	1.52	1.53	100	-	-	80-120	-	20

Lab Duplicate Analysis
Batch Quality Control

Project Name: 141 3RD
Project Number: 170390001

Lab Number: L2361705
Report Date: 11/27/23

Parameter	Native Sample	Duplicate Sample	Units	RPD	Qual	RPD Limits
Total Metals - Mansfield Lab Associated sample(s): 01-04 QC Batch ID: WG1841781-4 QC Sample: L2361911-01 Client ID: DUP Sample						
Aluminum, Total	5070	3000	mg/kg	**51**	Q	20
Antimony, Total	ND	ND	mg/kg	NC		20
Arsenic, Total	2.86	2.09	mg/kg	**31**	Q	20
Barium, Total	28.0	26.2	mg/kg	7		20
Beryllium, Total	0.317J	0.238J	mg/kg	NC		20
Cadmium, Total	0.132J	0.101J	mg/kg	NC		20
Calcium, Total	1220	1040	mg/kg	16		20
Chromium, Total	22.1	10.0	mg/kg	**75**	Q	20
Cobalt, Total	4.61	3.81	mg/kg	19		20
Copper, Total	11.6	8.87	mg/kg	**27**	Q	20
Iron, Total	19100	11300	mg/kg	**51**	Q	20
Lead, Total	12.4	12.4	mg/kg	0		20
Magnesium, Total	2340	1010	mg/kg	**79**	Q	20
Manganese, Total	291	232	mg/kg	**23**	Q	20
Nickel, Total	9.76	7.06	mg/kg	**32**	Q	20
Potassium, Total	1150	407	mg/kg	**95**	Q	20
Selenium, Total	ND	ND	mg/kg	NC		20
Silver, Total	ND	ND	mg/kg	NC		20
Sodium, Total	120J	93.3J	mg/kg	NC		20

Lab Duplicate Analysis
Batch Quality Control

Project Name: 141 3RD
Project Number: 170390001

Lab Number: L2361705
Report Date: 11/27/23

Parameter	Native Sample	Duplicate Sample	Units	RPD		RPD Limits
Total Metals - Mansfield Lab Associated sample(s): 01-04 QC Batch ID: WG1841781-4 QC Sample: L2361911-01 Client ID: DUP Sample						
Thallium, Total	0.449J	0.408J	mg/kg	NC		20
Vanadium, Total	21.5	13.1	mg/kg	**49**	Q	20
Zinc, Total	33.8	24.1	mg/kg	**34**	Q	20
Total Metals - Mansfield Lab Associated sample(s): 01-04 QC Batch ID: WG1841784-4 QC Sample: L2361705-01 Client ID: COMP_SAND_101723_REP1						
Mercury, Total	ND	ND	mg/kg	NC		20

Project Name: 141 3RD
Project Number: 170390001

Lab Serial Dilution Analysis
Batch Quality Control

Lab Number: L2361705
Report Date: 11/27/23

Parameter	Native Sample	Serial Dilution	Units	% D	Qual	RPD Limits
Total Metals - Mansfield Lab Associated sample(s): 01-04 QC Batch ID: WG1841781-6 QC Sample: L2361911-01 Client ID: DUP Sample						
Aluminum, Total	5070	5460	mg/kg	8		20
Barium, Total	28.0	30.2	mg/kg	8		20
Calcium, Total	1220	1360	mg/kg	11		20
Iron, Total	19100	20200	mg/kg	6		20
Magnesium, Total	2340	2550	mg/kg	9		20
Manganese, Total	291	319	mg/kg	10		20

INORGANICS
&
MISCELLANEOUS

Project Name: 141 3RD
Project Number: 170390001

Lab Number: L2361705
Report Date: 11/27/23

SAMPLE RESULTS

Lab ID: L2361705-01
Client ID: COMP_SAND_101723_REP1
Sample Location: BROOKLYN, NY

Date Collected: 10/17/23 18:00
Date Received: 10/18/23
Field Prep: Not Specified

Sample Depth:
Matrix: Sand

Parameter	Result	Qualifier	Units	RL	MDL	Dilution Factor	Date Prepared	Date Analyzed	Analytical Method	Analyst
Total Organic Carbon - Mansfield Lab										
Total Organic Carbon (Rep1)	12200		mg/kg	500	500.	1	-	10/30/23 10:23	13,-	SPP
Total Organic Carbon (Rep2)	12400		mg/kg	500	500.	1	-	10/30/23 10:23	13,-	SPP
Total Organic Carbon (Average)	12300		mg/kg	500	500.	1	-	10/30/23 10:23	13,-	SPP
Grain Size Analysis - Mansfield Lab										
Cobbles	ND		%	0.100	NA	1	-	11/13/23 18:54	12,D6913/D7928	SJK
% Coarse Gravel	0.500		%	0.100	NA	1	-	11/13/23 18:54	12,D6913/D7928	SJK
% Fine Gravel	0.400		%	0.100	NA	1	-	11/13/23 18:54	12,D6913/D7928	SJK
% Total Gravel	0.900		%	0.100	NA	1	-	11/13/23 18:54	12,D6913/D7928	SJK
% Coarse Sand	3.80		%	0.100	NA	1	-	11/13/23 18:54	12,D6913/D7928	SJK
% Medium Sand	37.4		%	0.100	NA	1	-	11/13/23 18:54	12,D6913/D7928	SJK
% Fine Sand	42.4		%	0.100	NA	1	-	11/13/23 18:54	12,D6913/D7928	SJK
% Total Sand	83.6		%	0.100	NA	1	-	11/13/23 18:54	12,D6913/D7928	SJK
% Total Fines	15.5		%	0.100	NA	1	-	11/13/23 18:54	12,D6913/D7928	SJK
General Chemistry - Westborough Lab										
Solids, Total	85.8		%	0.100	NA	1	-	10/19/23 01:54	121,2540G	WJM
pH (H)	8.48		SU	-	NA	1	-	10/23/23 18:32	1,9045D	PLB
Moisture	14.2		%	0.100	NA	1	-	10/19/23 01:54	121,2540G	WJM

Project Name: 141 3RD
Project Number: 170390001

Lab Number: L2361705
Report Date: 11/27/23

SAMPLE RESULTS

Lab ID: L2361705-02
Client ID: COMP_SAND_101723_REP2
Sample Location: BROOKLYN, NY

Date Collected: 10/17/23 18:15
Date Received: 10/18/23
Field Prep: Not Specified

Sample Depth:
Matrix: Sand

Parameter	Result	Qualifier	Units	RL	MDL	Dilution Factor	Date Prepared	Date Analyzed	Analytical Method	Analyst
Total Organic Carbon - Mansfield Lab										
Total Organic Carbon (Rep1)	7960		mg/kg	500	500.	1	-	10/30/23 10:23	13,-	SPP
Total Organic Carbon (Rep2)	7800		mg/kg	500	500.	1	-	10/30/23 10:23	13,-	SPP
Total Organic Carbon (Average)	7880		mg/kg	500	500.	1	-	10/30/23 10:23	13,-	SPP
Grain Size Analysis - Mansfield Lab										
Cobbles	ND		%	0.100	NA	1	-	11/13/23 18:54	12,D6913/D7928	SJK
% Coarse Gravel	0.800		%	0.100	NA	1	-	11/13/23 18:54	12,D6913/D7928	SJK
% Fine Gravel	0.900		%	0.100	NA	1	-	11/13/23 18:54	12,D6913/D7928	SJK
% Total Gravel	1.70		%	0.100	NA	1	-	11/13/23 18:54	12,D6913/D7928	SJK
% Coarse Sand	3.20		%	0.100	NA	1	-	11/13/23 18:54	12,D6913/D7928	SJK
% Medium Sand	40.2		%	0.100	NA	1	-	11/13/23 18:54	12,D6913/D7928	SJK
% Fine Sand	40.5		%	0.100	NA	1	-	11/13/23 18:54	12,D6913/D7928	SJK
% Total Sand	83.9		%	0.100	NA	1	-	11/13/23 18:54	12,D6913/D7928	SJK
% Total Fines	14.4		%	0.100	NA	1	-	11/13/23 18:54	12,D6913/D7928	SJK
General Chemistry - Westborough Lab										
Solids, Total	86.0		%	0.100	NA	1	-	10/19/23 01:54	121,2540G	WJM
pH (H)	8.53		SU	-	NA	1	-	10/23/23 18:32	1,9045D	PLB
Moisture	14.0		%	0.100	NA	1	-	10/19/23 01:54	121,2540G	WJM

Project Name: 141 3RD
Project Number: 170390001

Lab Number: L2361705
Report Date: 11/27/23

SAMPLE RESULTS

Lab ID: L2361705-03
Client ID: COMP_CLAY_101723_REP1
Sample Location: BROOKLYN, NY

Date Collected: 10/17/23 17:40
Date Received: 10/18/23
Field Prep: Not Specified

Sample Depth:
Matrix: Clay

Parameter	Result	Qualifier	Units	RL	MDL	Dilution Factor	Date Prepared	Date Analyzed	Analytical Method	Analyst
Total Organic Carbon - Mansfield Lab										
Total Organic Carbon (Rep1)	10100		mg/kg	500	500.	1	-	10/30/23 10:23	13,-	SPP
Total Organic Carbon (Rep2)	10200		mg/kg	500	500.	1	-	10/30/23 10:23	13,-	SPP
Total Organic Carbon (Average)	10200		mg/kg	500	500.	1	-	10/30/23 10:23	13,-	SPP
Grain Size Analysis - Mansfield Lab										
Cobbles	ND		%	0.100	NA	1	-	11/13/23 18:54	12,D6913/D7928	SJK
% Coarse Gravel	0.800		%	0.100	NA	1	-	11/13/23 18:54	12,D6913/D7928	SJK
% Fine Gravel	1.50		%	0.100	NA	1	-	11/13/23 18:54	12,D6913/D7928	SJK
% Total Gravel	2.30		%	0.100	NA	1	-	11/13/23 18:54	12,D6913/D7928	SJK
% Coarse Sand	4.20		%	0.100	NA	1	-	11/13/23 18:54	12,D6913/D7928	SJK
% Medium Sand	29.3		%	0.100	NA	1	-	11/13/23 18:54	12,D6913/D7928	SJK
% Fine Sand	31.6		%	0.100	NA	1	-	11/13/23 18:54	12,D6913/D7928	SJK
% Total Sand	65.1		%	0.100	NA	1	-	11/13/23 18:54	12,D6913/D7928	SJK
% Total Fines	32.6		%	0.100	NA	1	-	11/13/23 18:54	12,D6913/D7928	SJK
General Chemistry - Westborough Lab										
Solids, Total	73.2		%	0.100	NA	1	-	10/19/23 01:54	121,2540G	WJM
pH (H)	8.15		SU	-	NA	1	-	10/23/23 18:32	1,9045D	PLB
Moisture	26.8		%	0.100	NA	1	-	10/19/23 01:54	121,2540G	WJM

Project Name: 141 3RD
Project Number: 170390001

Lab Number: L2361705
Report Date: 11/27/23

SAMPLE RESULTS

Lab ID: L2361705-04
Client ID: COMP_CLAY_101723_REP2
Sample Location: BROOKLYN, NY

Date Collected: 10/17/23 17:45
Date Received: 10/18/23
Field Prep: Not Specified

Sample Depth:
Matrix: Clay

Parameter	Result	Qualifier	Units	RL	MDL	Dilution Factor	Date Prepared	Date Analyzed	Analytical Method	Analyst
Total Organic Carbon - Mansfield Lab										
Total Organic Carbon (Rep1)	10300		mg/kg	500	500.	1	-	10/30/23 10:23	13,-	SPP
Total Organic Carbon (Rep2)	10100		mg/kg	500	500.	1	-	10/30/23 10:23	13,-	SPP
Total Organic Carbon (Average)	10200		mg/kg	500	500.	1	-	10/30/23 10:23	13,-	SPP
Grain Size Analysis - Mansfield Lab										
Cobbles	ND		%	0.100	NA	1	-	11/13/23 18:54	12,D6913/D7928	SJK
% Coarse Gravel	0.100		%	0.100	NA	1	-	11/13/23 18:54	12,D6913/D7928	SJK
% Fine Gravel	0.500		%	0.100	NA	1	-	11/13/23 18:54	12,D6913/D7928	SJK
% Total Gravel	0.600		%	0.100	NA	1	-	11/13/23 18:54	12,D6913/D7928	SJK
% Coarse Sand	1.40		%	0.100	NA	1	-	11/13/23 18:54	12,D6913/D7928	SJK
% Medium Sand	19.3		%	0.100	NA	1	-	11/13/23 18:54	12,D6913/D7928	SJK
% Fine Sand	25.9		%	0.100	NA	1	-	11/13/23 18:54	12,D6913/D7928	SJK
% Total Sand	46.6		%	0.100	NA	1	-	11/13/23 18:54	12,D6913/D7928	SJK
% Total Fines	52.8		%	0.100	NA	1	-	11/13/23 18:54	12,D6913/D7928	SJK
General Chemistry - Westborough Lab										
Solids, Total	74.0		%	0.100	NA	1	-	10/19/23 01:54	121,2540G	WJM
pH (H)	8.21		SU	-	NA	1	-	10/23/23 18:32	1,9045D	PLB
Moisture	26.0		%	0.100	NA	1	-	10/19/23 01:54	121,2540G	WJM

Project Name: 141 3RD
Project Number: 170390001
Lab Number: L2361705
Report Date: 11/27/23

Method Blank Analysis
Batch Quality Control

Parameter	Result	Qualifier	Units	RL	MDL	Dilution Factor	Date Prepared	Date Analyzed	Analytical Method	Analyst
Total Organic Carbon - Mansfield Lab for sample(s): 01-04 Batch: WG1846601-1										
Total Organic Carbon (Rep1)	ND		mg/kg	500	500.	1	-	10/30/23 10:23	13,-	SPP
Total Organic Carbon (Rep2)	ND		mg/kg	500	500.	1	-	10/30/23 10:23	13,-	SPP
Total Organic Carbon (Average)	ND		mg/kg	500	500.	1	-	10/30/23 10:23	13,-	SPP

Lab Control Sample Analysis

Batch Quality Control

Project Name: 141 3RD

Project Number: 170390001

Lab Number: L2361705

Report Date: 11/27/23

Parameter	LCS %Recovery	Qual	LCSD %Recovery	Qual	%Recovery Limits	RPD	Qual	RPD Limits
General Chemistry - Westborough Lab Associated sample(s): 01-04 Batch: WG1843285-1								
pH	100		-		99-101	-		
Total Organic Carbon - Mansfield Lab Associated sample(s): 01-04 Batch: WG1846601-2								
Total Organic Carbon (Rep1)	98		-		75-125	-		25
Total Organic Carbon (Rep2)	111		-		75-125	-		25
Total Organic Carbon (Average)	104		-		75-125	-		25

Lab Duplicate Analysis

Batch Quality Control

Project Name: 141 3RD

Project Number: 170390001

Lab Number: L2361705

Report Date: 11/27/23

Parameter	Native Sample	Duplicate Sample	Units	RPD	Qual	RPD Limits
General Chemistry - Westborough Lab Associated sample(s): 01-04 QC Batch ID: WG1841695-1 QC Sample: L2349793-96 Client ID: DUP Sample						
Solids, Total	84.7	84.2	%	1		20
Moisture	15.3	15.8	%	3		20
General Chemistry - Westborough Lab Associated sample(s): 01-04 QC Batch ID: WG1843285-2 QC Sample: L2361052-01 Client ID: DUP Sample						
pH	7.04	6.95	SU	1		5
Grain Size Analysis - Mansfield Lab Associated sample(s): 01-04 QC Batch ID: WG1851819-1 QC Sample: L2361705-02 Client ID: COMP_SAND_101723_REP2						
Cobbles	ND	ND	%	NC		20
% Coarse Gravel	0.800	0.800	%	0		20
% Fine Gravel	0.900	0.900	%	0		20
% Total Gravel	1.70	1.70	%	0		20
% Coarse Sand	3.20	8.60	%	**92**	Q	20
% Medium Sand	40.2	42.9	%	6		20
% Fine Sand	40.5	44.7	%	10		20
% Total Sand	83.9	96.2	%	14		20
% Total Fines	14.4	2.10	%	**149**	Q	20

Project Name: 141 3RD
Project Number: 170390001

Lab Number: L2361705
Report Date: 11/27/23

Sample Receipt and Container Information

Were project specific reporting limits specified? YES

Cooler Information

Cooler	Custody Seal
A	Absent

Container Information

Container ID	Container Type	Cooler	Initial pH	Final pH	Temp deg C	Pres	Seal	Frozen Date/Time	Analysis(*)
L2361705-01A	Vial MeOH preserved	A	NA		5.7	Y	Absent		NYTCL-8260HLW(14)
L2361705-01B	Vial water preserved	A	NA		5.7	Y	Absent	19-OCT-23 01:22	NYTCL-8260HLW(14)
L2361705-01C	Vial water preserved	A	NA		5.7	Y	Absent	19-OCT-23 01:22	NYTCL-8260HLW(14)
L2361705-01D	Plastic 120ml unpreserved	A	NA		5.7	Y	Absent		TS(7),MOISTURE(7)
L2361705-01E	Glass 60mL/2oz unpreserved	A	NA		5.7	Y	Absent		BE-TI(180),A2-TOC-LK-2REPS-PPM(14),AS-TI(180),BA-TI(180),AG-TI(180),AL-TI(180),CR-TI(180),NI-TI(180),TL-TI(180),SB-TI(180),SE-TI(180),CU-TI(180),ZN-TI(180),PB-TI(180),CO-TI(180),V-TI(180),MN-TI(180),HG-T(28),FE-TI(180),MG-TI(180),CD-TI(180),CA-TI(180),NA-TI(180),K-TI(180)
L2361705-01F	Plastic 8oz unpreserved for Grain Size	A	NA		5.7	Y	Absent		A2-HYDRO-TFINE(),A2-HYDRO-FSAND(),A2-HYDRO-CGRAVEL(),A2-HYDRO-MSAND(),A2-HYDRO-TGRAVEL(),A2-HYDRO-CSAND(),A2-HYDRO-TSAND(),A2-HYDRO-FGRAVEL(),A2-HYDRO-COBBLES()
L2361705-01G	Glass 500ml/16oz unpreserved	A	NA		5.7	Y	Absent		NYTCL-8270(14),PH-9045(1)
L2361705-01H	Glass 120ml unpreserved split	NA	NA			Y	Absent		A2-TPHDRO/ORO(14)
L2361705-02A	Vial MeOH preserved	A	NA		5.7	Y	Absent		NYTCL-8260HLW(14)
L2361705-02B	Vial water preserved	A	NA		5.7	Y	Absent	19-OCT-23 01:22	NYTCL-8260HLW(14)
L2361705-02C	Vial water preserved	A	NA		5.7	Y	Absent	19-OCT-23 01:22	NYTCL-8260HLW(14)
L2361705-02D	Plastic 120ml unpreserved	A	NA		5.7	Y	Absent		TS(7),MOISTURE(7)
L2361705-02E	Glass 60mL/2oz unpreserved	A	NA		5.7	Y	Absent		BE-TI(180),AS-TI(180),A2-TOC-LK-2REPS-PPM(14),BA-TI(180),AG-TI(180),CR-TI(180),TL-TI(180),AL-TI(180),NI-TI(180),PB-TI(180),SE-TI(180),CU-TI(180),ZN-TI(180),SB-TI(180),CO-TI(180),V-TI(180),FE-TI(180),MG-TI(180),HG-T(28),MN-TI(180),NA-TI(180),CA-TI(180),CD-TI(180),K-TI(180)

*Values in parentheses indicate holding time in days

Container Information

Container ID	Container Type	Cooler	Initial pH	Final pH	Temp deg C	Pres	Seal	Frozen Date/Time	Analysis(*)
L2361705-02F	Plastic 8oz unpreserved for Grain Size	A	NA		5.7	Y	Absent		A2-HYDRO-TFINE(),A2-HYDRO-CGRAVEL(),A2-HYDRO-FSAND(),A2-HYDRO-MSAND(),A2-HYDRO-TGRAVEL(),A2-HYDRO-CSAND(),A2-HYDRO-TSAND(),A2-HYDRO-COBBLES(),A2-HYDRO-FGRAVEL()
L2361705-02G	Glass 500ml/16oz unpreserved	A	NA		5.7	Y	Absent		NYTCL-8270(14),PH-9045(1)
L2361705-02H	Glass 120ml unpreserved split	NA	NA			Y	Absent		A2-TPHDRO/ORO(14)
L2361705-03A	Vial MeOH preserved	A	NA		5.7	Y	Absent		NYTCL-8260HLW(14)
L2361705-03B	Vial water preserved	A	NA		5.7	Y	Absent	19-OCT-23 01:22	NYTCL-8260HLW(14)
L2361705-03C	Vial water preserved	A	NA		5.7	Y	Absent	19-OCT-23 01:22	NYTCL-8260HLW(14)
L2361705-03D	Plastic 120ml unpreserved	A	NA		5.7	Y	Absent		TS(7),MOISTURE(7)
L2361705-03E	Glass 60mL/2oz unpreserved	A	NA		5.7	Y	Absent		BE-TI(180),A2-TOC-LK-2REPS-PPM(14),AS-TI(180),BA-TI(180),AG-TI(180),TL-TI(180),CR-TI(180),NI-TI(180),AL-TI(180),SE-TI(180),CU-TI(180),ZN-TI(180),PB-TI(180),SB-TI(180),V-TI(180),CO-TI(180),HG-T(28),MG-TI(180),MN-TI(180),FE-TI(180),CA-TI(180),CD-TI(180),K-TI(180),NA-TI(180)
L2361705-03F	Plastic 8oz unpreserved for Grain Size	A	NA		5.7	Y	Absent		A2-HYDRO-TFINE(),A2-HYDRO-CGRAVEL(),A2-HYDRO-FSAND(),A2-HYDRO-MSAND(),A2-HYDRO-TGRAVEL(),A2-HYDRO-CSAND(),A2-HYDRO-TSAND(),A2-HYDRO-FGRAVEL(),A2-HYDRO-COBBLES()
L2361705-03G	Glass 500ml/16oz unpreserved	A	NA		5.7	Y	Absent		NYTCL-8270(14),PH-9045(1)
L2361705-03H	Glass 120ml unpreserved split	NA	NA			Y	Absent		A2-TPHDRO/ORO(14)
L2361705-04A	Vial MeOH preserved	A	NA		5.7	Y	Absent		NYTCL-8260HLW(14)
L2361705-04B	Vial water preserved	A	NA		5.7	Y	Absent	19-OCT-23 01:22	NYTCL-8260HLW(14)
L2361705-04C	Vial water preserved	A	NA		5.7	Y	Absent	19-OCT-23 01:22	NYTCL-8260HLW(14)
L2361705-04D	Plastic 120ml unpreserved	A	NA		5.7	Y	Absent		TS(7),MOISTURE(7)
L2361705-04E	Glass 60mL/2oz unpreserved	A	NA		5.7	Y	Absent		BE-TI(180),AS-TI(180),A2-TOC-LK-2REPS-PPM(14),BA-TI(180),AG-TI(180),NI-TI(180),AL-TI(180),CR-TI(180),TL-TI(180),PB-TI(180),ZN-TI(180),SB-TI(180),SE-TI(180),CU-TI(180),V-TI(180),CO-TI(180),MG-TI(180),HG-T(28),MN-TI(180),FE-TI(180),CA-TI(180),NA-TI(180),K-TI(180),CD-TI(180)
L2361705-04F	Plastic 8oz unpreserved for Grain Size	A	NA		5.7	Y	Absent		A2-HYDRO-TFINE(),A2-HYDRO-CGRAVEL(),A2-HYDRO-FSAND(),A2-HYDRO-MSAND(),A2-HYDRO-TGRAVEL(),A2-HYDRO-CSAND(),A2-HYDRO-TSAND(),A2-HYDRO-COBBLES(),A2-HYDRO-FGRAVEL()

*Values in parentheses indicate holding time in days

Project Name: 141 3RD
Project Number: 170390001

Lab Number: L2361705
Report Date: 11/27/23

Container Information

Container ID	*Container Type*	*Cooler*	*Initial pH*	*Final pH*	*Temp deg C*	*Pres*	*Seal*	*Frozen Date/Time*	*Analysis(*)*
L2361705-04G	Glass 500ml/16oz unpreserved	A	NA		5.7	Y	Absent		NYTCL-8270(14),PH-9045(1)
L2361705-04H	Glass 120ml unpreserved split	NA	NA			Y	Absent		A2-TPHDRO/ORO(14)

*Values in parentheses indicate holding time in days

Project Name:	141 3RD	**Lab Number:**	L2361705
Project Number:	170390001	**Report Date:**	11/27/23

GLOSSARY

Acronyms

DL	- Detection Limit: This value represents the level to which target analyte concentrations are reported as estimated values, when those target analyte concentrations are quantified below the limit of quantitation (LOQ). The DL includes any adjustments from dilutions, concentrations or moisture content, where applicable. (DoD report formats only.)
EDL	- Estimated Detection Limit: This value represents the level to which target analyte concentrations are reported as estimated values, when those target analyte concentrations are quantified below the reporting limit (RL). The EDL includes any adjustments from dilutions, concentrations or moisture content, where applicable. The use of EDLs is specific to the analysis of PAHs using Solid-Phase Microextraction (SPME).
EMPC	- Estimated Maximum Possible Concentration: The concentration that results from the signal present at the retention time of an analyte when the ions meet all of the identification criteria except the ion abundance ratio criteria. An EMPC is a worst-case estimate of the concentration.
EPA	- Environmental Protection Agency.
LCS	- Laboratory Control Sample: A sample matrix, free from the analytes of interest, spiked with verified known amounts of analytes or a material containing known and verified amounts of analytes.
LCSD	- Laboratory Control Sample Duplicate: Refer to LCS.
LFB	- Laboratory Fortified Blank: A sample matrix, free from the analytes of interest, spiked with verified known amounts of analytes or a material containing known and verified amounts of analytes.
LOD	- Limit of Detection: This value represents the level to which a target analyte can reliably be detected for a specific analyte in a specific matrix by a specific method. The LOD includes any adjustments from dilutions, concentrations or moisture content, where applicable. (DoD report formats only.)
LOQ	- Limit of Quantitation: The value at which an instrument can accurately measure an analyte at a specific concentration. The LOQ includes any adjustments from dilutions, concentrations or moisture content, where applicable. (DoD report formats only.) Limit of Quantitation: The value at which an instrument can accurately measure an analyte at a specific concentration. The LOQ includes any adjustments from dilutions, concentrations or moisture content, where applicable. (DoD report formats only.)
MDL	- Method Detection Limit: This value represents the level to which target analyte concentrations are reported as estimated values, when those target analyte concentrations are quantified below the reporting limit (RL). The MDL includes any adjustments from dilutions, concentrations or moisture content, where applicable.
MS	- Matrix Spike Sample: A sample prepared by adding a known mass of target analyte to a specified amount of matrix sample for which an independent estimate of target analyte concentration is available. For Method 332.0, the spike recovery is calculated using the native concentration, including estimated values.
MSD	- Matrix Spike Sample Duplicate: Refer to MS.
NA	- Not Applicable.
NC	- Not Calculated: Term is utilized when one or more of the results utilized in the calculation are non-detect at the parameter's reporting unit.
NDPA/DPA	- N-Nitrosodiphenylamine/Diphenylamine.
NI	- Not Ignitable.
NP	- Non-Plastic: Term is utilized for the analysis of Atterberg Limits in soil.
NR	- No Results: Term is utilized when 'No Target Compounds Requested' is reported for the analysis of Volatile or Semivolatile Organic TIC only requests.
RL	- Reporting Limit: The value at which an instrument can accurately measure an analyte at a specific concentration. The RL includes any adjustments from dilutions, concentrations or moisture content, where applicable.
RPD	- Relative Percent Difference: The results from matrix and/or matrix spike duplicates are primarily designed to assess the precision of analytical results in a given matrix and are expressed as relative percent difference (RPD). Values which are less than five times the reporting limit for any individual parameter are evaluated by utilizing the absolute difference between the values; although the RPD value will be provided in the report.
SRM	- Standard Reference Material: A reference sample of a known or certified value that is of the same or similar matrix as the associated field samples.
STLP	- Semi-dynamic Tank Leaching Procedure per EPA Method 1315.
TEF	- Toxic Equivalency Factors: The values assigned to each dioxin and furan to evaluate their toxicity relative to 2,3,7,8-TCDD.
TEQ	- Toxic Equivalent: The measure of a sample's toxicity derived by multiplying each dioxin and furan by its corresponding TEF and then summing the resulting values.
TIC	- Tentatively Identified Compound: A compound that has been identified to be present and is not part of the target compound list (TCL) for the method and/or program. All TICs are qualitatively identified and reported as estimated concentrations.

Report Format: DU Report with 'J' Qualifiers

Project Name:	141 3RD	**Lab Number:**	L2361705
Project Number:	170390001	**Report Date:**	11/27/23

Footnotes

1 - The reference for this analyte should be considered modified since this analyte is absent from the target analyte list of the original method.

Terms

Analytical Method: Both the document from which the method originates and the analytical reference method. (Example: EPA 8260B is shown as 1,8260B.) The codes for the reference method documents are provided in the References section of the Addendum.

Chlordane: The target compound Chlordane (CAS No. 57-74-9) is reported for GC ECD analyses. Per EPA,this compound "refers to a mixture of chlordane isomers, other chlorinated hydrocarbons and numerous other components." (Reference: USEPA Toxicological Review of Chlordane, In Support of Summary Information on the Integrated Risk Information System (IRIS), December 1997.)

Difference: With respect to Total Oxidizable Precursor (TOP) Assay analysis, the difference is defined as the Post-Treatment value minus the Pre-Treatment value.

Final pH: As it pertains to Sample Receipt & Container Information section of the report, Final pH reflects pH of container determined after adjustment at the laboratory, if applicable. If no adjustment required, value reflects Initial pH.

Frozen Date/Time: With respect to Volatile Organics in soil, Frozen Date/Time reflects the date/time at which associated Reagent Water-preserved vials were initially frozen. Note: If frozen date/time is beyond 48 hours from sample collection, value will be reflected in 'bold'.

Gasoline Range Organics (GRO): Gasoline Range Organics (GRO) results include all chromatographic peaks eluting from Methyl tert butyl ether through Naphthalene, with the exception of GRO analysis in support of State of Ohio programs, which includes all chromatographic peaks eluting from Hexane through Dodecane.

Initial pH: As it pertains to Sample Receipt & Container Information section of the report, Initial pH reflects pH of container determined upon receipt, if applicable.

PAH Total: With respect to Alkylated PAH analyses, the 'PAHs, Total' result is defined as the summation of results for all or a subset of the following compounds: Naphthalene, C1-C4 Naphthalenes, 2-Methylnaphthalene, 1-Methylnaphthalene, Biphenyl, Acenaphthylene, Acenaphthene, Fluorene, C1-C3 Fluorenes, Phenanthrene, C1-C4 Phenanthrenes/Anthracenes, Anthracene, Fluoranthene, Pyrene, C1-C4 Fluoranthenes/Pyrenes, Benz(a)anthracene, Chrysene, C1-C4 Chrysenes, Benzo(b)fluoranthene, Benzo(j)+(k)fluoranthene, Benzo(e)pyrene, Benzo(a)pyrene, Perylene, Indeno(1,2,3-cd)pyrene, Dibenz(ah)+(ac)anthracene, Benzo(g,h,i)perylene. If a 'Total' result is requested, the results of its individual components will also be reported.

PFAS Total: With respect to PFAS analyses, the 'PFAS, Total (5)' result is defined as the summation of results for: PFHpA, PFHxS, PFOA, PFNA and PFOS. In addition, the 'PFAS, Total (6)' result is defined as the summation of results for: PFHpA, PFHxS, PFOA, PFNA, PFDA and PFOS. For MassDEP DW compliance analysis only, the 'PFAS, Total (6)' result is defined as the summation of results at or above the RL. Note: If a 'Total' result is requested, the results of its individual components will also be reported.

Total: With respect to Organic analyses, a 'Total' result is defined as the summation of results for individual isomers or Aroclors. If a 'Total' result is requested, the results of its individual components will also be reported. This is applicable to 'Total' results for methods 8260, 8081 and 8082.

Data Qualifiers

A - Spectra identified as "Aldol Condensates" are byproducts of the extraction/concentration procedures when acetone is introduced in the process.

B - The analyte was detected above the reporting limit in the associated method blank. Flag only applies to associated field samples that have detectable concentrations of the analyte at less than ten times (10x) the concentration found in the blank. For MCP-related projects, flag only applies to associated field samples that have detectable concentrations of the analyte at less than ten times (10x) the concentration found in the blank. For DOD-related projects, flag only applies to associated field samples that have detectable concentrations of the analyte at less than ten times (10x) the concentration found in the blank AND the analyte was detected above one-half the reporting limit (or above the reporting limit for common lab contaminants) in the associated method blank. For NJ-Air-related projects, flag only applies to associated field samples that have detectable concentrations of the analyte above the reporting limit. For NJ-related projects (excluding Air), flag only applies to associated field samples that have detectable concentrations of the analyte, which was detected above the reporting limit in the associated method blank or above five times the reporting limit for common lab contaminants (Phthalates, Acetone, Methylene Chloride, 2-Butanone).

C - Co-elution: The target analyte co-elutes with a known lab standard (i.e. surrogate, internal standards, etc.) for co-extracted analyses.

D - Concentration of analyte was quantified from diluted analysis. Flag only applies to field samples that have detectable concentrations of the analyte.

E - Concentration of analyte exceeds the range of the calibration curve and/or linear range of the instrument.

F - The ratio of quantifier ion response to qualifier ion response falls outside of the laboratory criteria. Results are considered to be an estimated maximum concentration.

G - The concentration may be biased high due to matrix interferences (i.e, co-elution) with non-target compound(s). The result should be considered estimated.

H - The analysis of pH was performed beyond the regulatory-required holding time of 15 minutes from the time of sample collection.

I - The lower value for the two columns has been reported due to obvious interference.

J - Estimated value. The Target analyte concentration is below the quantitation limit (RL), but above the Method Detection Limit (MDL) or Estimated Detection Limit (EDL) for SPME-related analyses. This represents an estimated concentration for Tentatively

Report Format: DU Report with 'J' Qualifiers

Project Name:	141 3RD	**Lab Number:**	L2361705
Project Number:	170390001	**Report Date:**	11/27/23

Data Qualifiers

Identified Compounds (TICs). For calculated parameters, this represents that one or more values used in the calculation were estimated.

M - Reporting Limit (RL) exceeds the MCP CAM Reporting Limit for this analyte.

ND - Not detected at the method detection limit (MDL) for the sample, or estimated detection limit (EDL) for SPME-related analyses.

NJ - Presumptive evidence of compound. This represents an estimated concentration for Tentatively Identified Compounds (TICs), where the identification is based on a mass spectral library search.

P - The RPD between the results for the two columns exceeds the method-specified criteria.

Q - The quality control sample exceeds the associated acceptance criteria. For DOD-related projects, LCS and/or Continuing Calibration Standard exceedences are also qualified on all associated sample results. Note: This flag is not applicable for matrix spike recoveries when the sample concentration is greater than 4x the spike added or for batch duplicate RPD when the sample concentrations are less than 5x the RL. (Metals only.)

R - Analytical results are from sample re-analysis.

RE - Analytical results are from sample re-extraction.

S - Analytical results are from modified screening analysis.

V - The surrogate associated with this target analyte has a recovery outside the QC acceptance limits. (Applicable to MassDEP DW Compliance samples only.)

Z - The batch matrix spike and/or duplicate associated with this target analyte has a recovery/RPD outside the QC acceptance limits. (Applicable to MassDEP DW Compliance samples only.)

Project Name:	141 3RD	**Lab Number:**	L2361705
Project Number:	170390001	**Report Date:**	11/27/23

REFERENCES

1 Test Methods for Evaluating Solid Waste: Physical/Chemical Methods. EPA SW-846. Third Edition. Updates I - VI, 2018.

12 Annual Book of ASTM Standards. (American Society for Testing and Materials) ASTM International.

13 Determination of Total Organic Carbon in Sediment. U.S. EPA, Region II. July 27, 1988.

121 Standard Methods for the Examination of Water and Wastewater. APHA-AWWA-WEF. Standard Methods Online.

LIMITATION OF LIABILITIES


Alpha Analytical performs services with reasonable care and diligence normal to the analytical testing laboratory industry. In the event of an error, the sole and exclusive responsibility of Alpha Analytical shall be to re-perform the work at it's own expense. In no event shall Alpha Analytical be held liable for any incidental, consequential or special damages, including but not limited to, damages in any way connected with the use of, interpretation of, information or analysis provided by Alpha Analytical.

We strongly urge our clients to comply with EPA protocol regarding sample volume, preservation, cooling, containers, sampling procedures, holding time and splitting of samples in the field.

ASTM D6913/D7928

GRAIN SIZE ANALYSIS

Particle Size Distribution Report

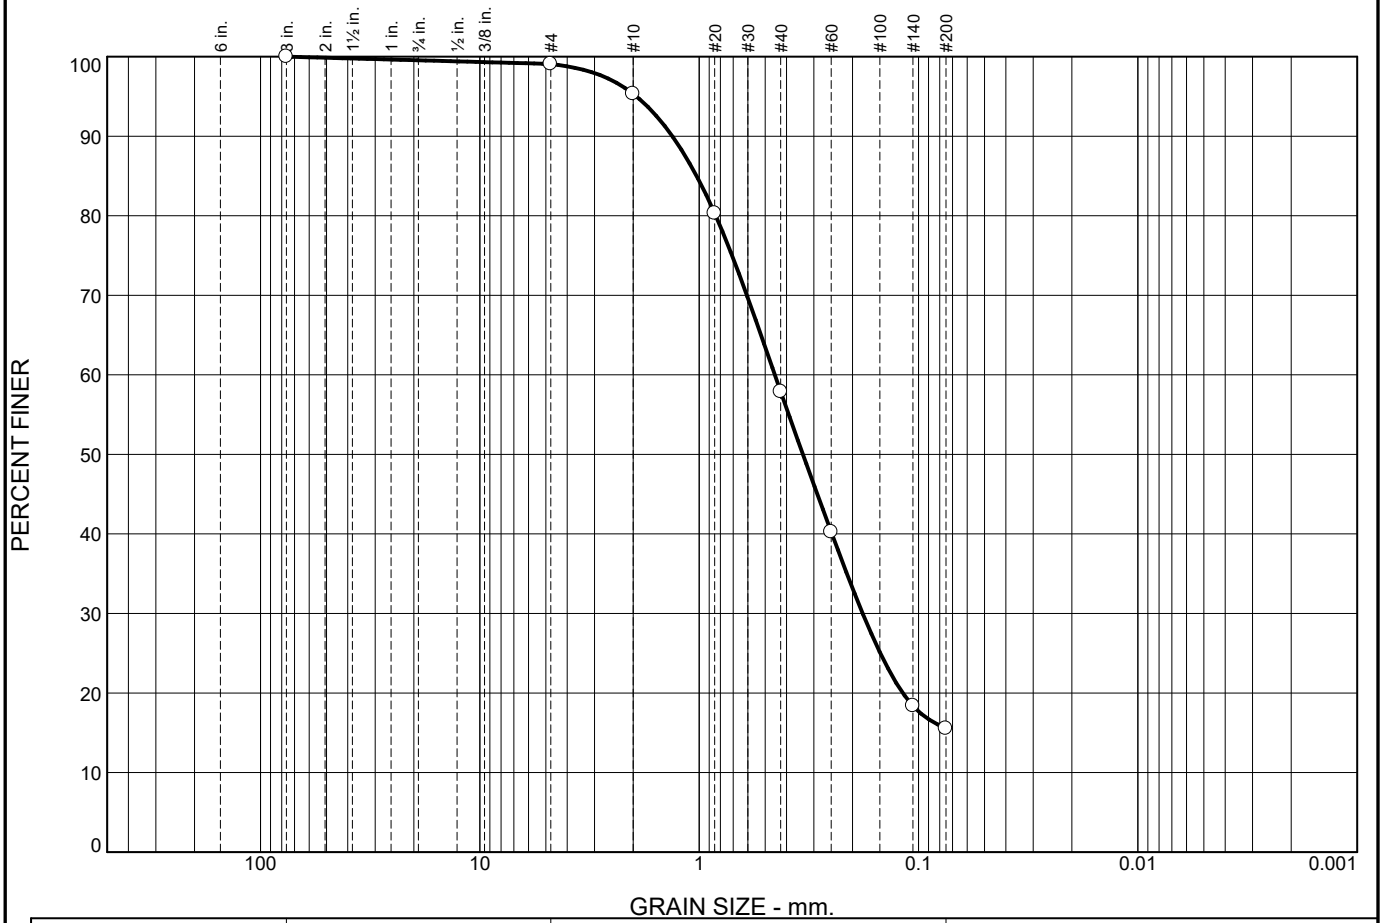

	% +3"	% Gravel		% Sand			% Fines	
		Coarse	Fine	Coarse	Medium	Fine	Silt	Clay
○	0.0	0.5	0.4	3.8	37.4	42.4	15.5	

	LL	PL	D_{85}	D_{60}	D_{50}	D_{30}	D_{15}	D_{10}	C_c	C_u
○			1.0276	0.4520	0.3366	0.1797				

Material Description	USCS	AASHTO
○		

Project No. **Client:**

Project:

○ **Source of Sample:** COMP_SAND_101723_REP1 **Sample Number:** L2361705-01

Alpha Analytical

Mansfield, MA

Remarks:

Figure

GRAIN SIZE DISTRIBUTION TEST DATA

11/22/2023

Location: COMP_SAND_101723_REP1
Sample Number: L2361705-01

Sieve Test Data

Post #200 Wash Test Weights (grams): **Dry Sample and Tare =** 167.26
Tare Wt. = 0.00
Minus #200 from wash = 0.0%

Dry Sample and Tare (grams)	Tare (grams)	Sieve Opening Size	Weight Retained (grams)	Sieve Weight (grams)	Percent Finer
167.26	0.00	3"	0.00	0.00	100.0
		#4	1.53	0.00	99.1
		#10	6.28	0.00	95.3
		#20	25.13	0.00	80.3
		#40	37.51	0.00	57.9
		#60	29.50	0.00	40.2
		#140	36.58	0.00	18.4
		#200	4.73	0.00	15.5

Fractional Components


Cobbles	Gravel			Sand				Fines		
	Coarse	Fine	Total	Coarse	Medium	Fine	Total	Silt	Clay	Total
0.0	0.5	0.4	0.9	3.8	37.4	42.4	83.6			15.5

D_5	D_{10}	D_{15}	D_{20}	D_{30}	D_{40}	D_{50}	D_{60}	D_{80}	D_{85}	D_{90}	D_{95}
			0.1180	0.1797	0.2481	0.3366	0.4520	0.8405	1.0276	1.3254	1.9321

Fineness Modulus
1.77

Alpha Analytical

Particle Size Distribution Report

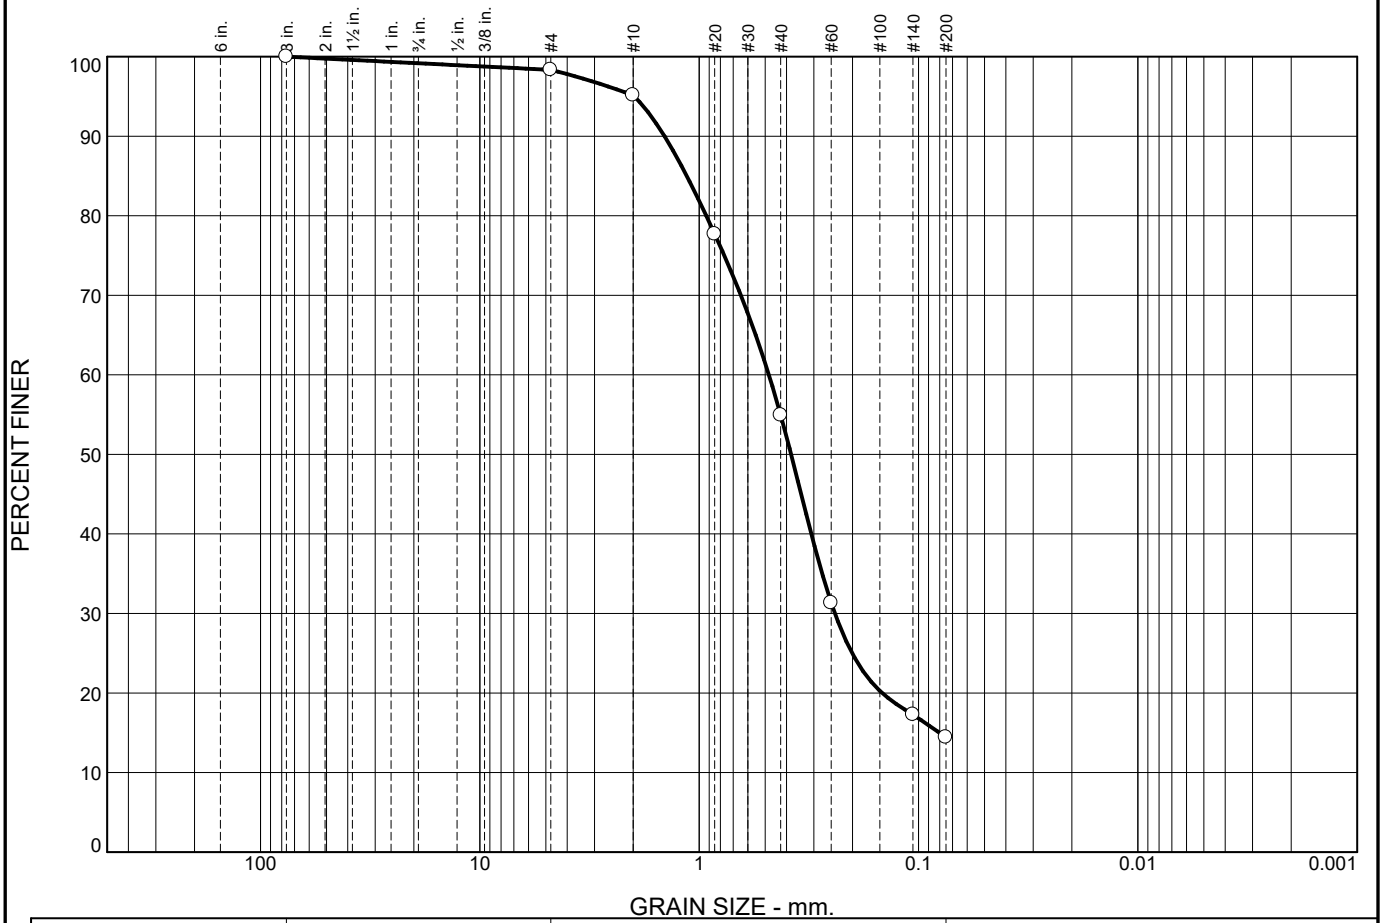

	% +3"	% Gravel		% Sand			% Fines	
		Coarse	Fine	Coarse	Medium	Fine	Silt	Clay
○	0.0	0.8	0.9	3.2	40.2	40.5	14.4	

	LL	PL	D_{85}	D_{60}	D_{50}	D_{30}	D_{15}	D_{10}	C_c	C_u
○			1.1390	0.4812	0.3811	0.2406	0.0803			

	Material Description	USCS	AASHTO
○			

Project No. **Client:**

Project:

○ **Source of Sample:** COMP_SAND_101723_REP2 **Sample Number:** L2361705-02

Remarks:

Alpha Analytical

Mansfield, MA

Figure

GRAIN SIZE DISTRIBUTION TEST DATA

11/22/2023

Location: COMP_SAND_101723_REP2
Sample Number: L2361705-02

Sieve Test Data

Post #200 Wash Test Weights (grams): **Dry Sample and Tare =** 113.97
Tare Wt. = 0.00
Minus #200 from wash = 0.0%

Dry Sample and Tare (grams)	Tare (grams)	Sieve Opening Size	Weight Retained (grams)	Sieve Weight (grams)	Percent Finer
113.97	0.00	3"	0.00	0.00	100.0
		#4	1.89	0.00	98.3
		#10	3.64	0.00	95.1
		#20	19.90	0.00	77.7
		#40	25.94	0.00	54.9
		#60	26.90	0.00	31.3
		#140	16.02	0.00	17.3
		#200	3.25	0.00	14.4

Fractional Components


Cobbles	Gravel			Sand				Fines		
	Coarse	Fine	Total	Coarse	Medium	Fine	Total	Silt	Clay	Total
0.0	0.8	0.9	1.7	3.2	40.2	40.5	83.9			14.4

D_5	D_{10}	D_{15}	D_{20}	D_{30}	D_{40}	D_{50}	D_{60}	D_{80}	D_{85}	D_{90}	D_{95}
		0.0803	0.1464	0.2406	0.3080	0.3811	0.4812	0.9290	1.1390	1.4389	1.9749

Fineness Modulus
1.96

Alpha Analytical

Particle Size Distribution Report

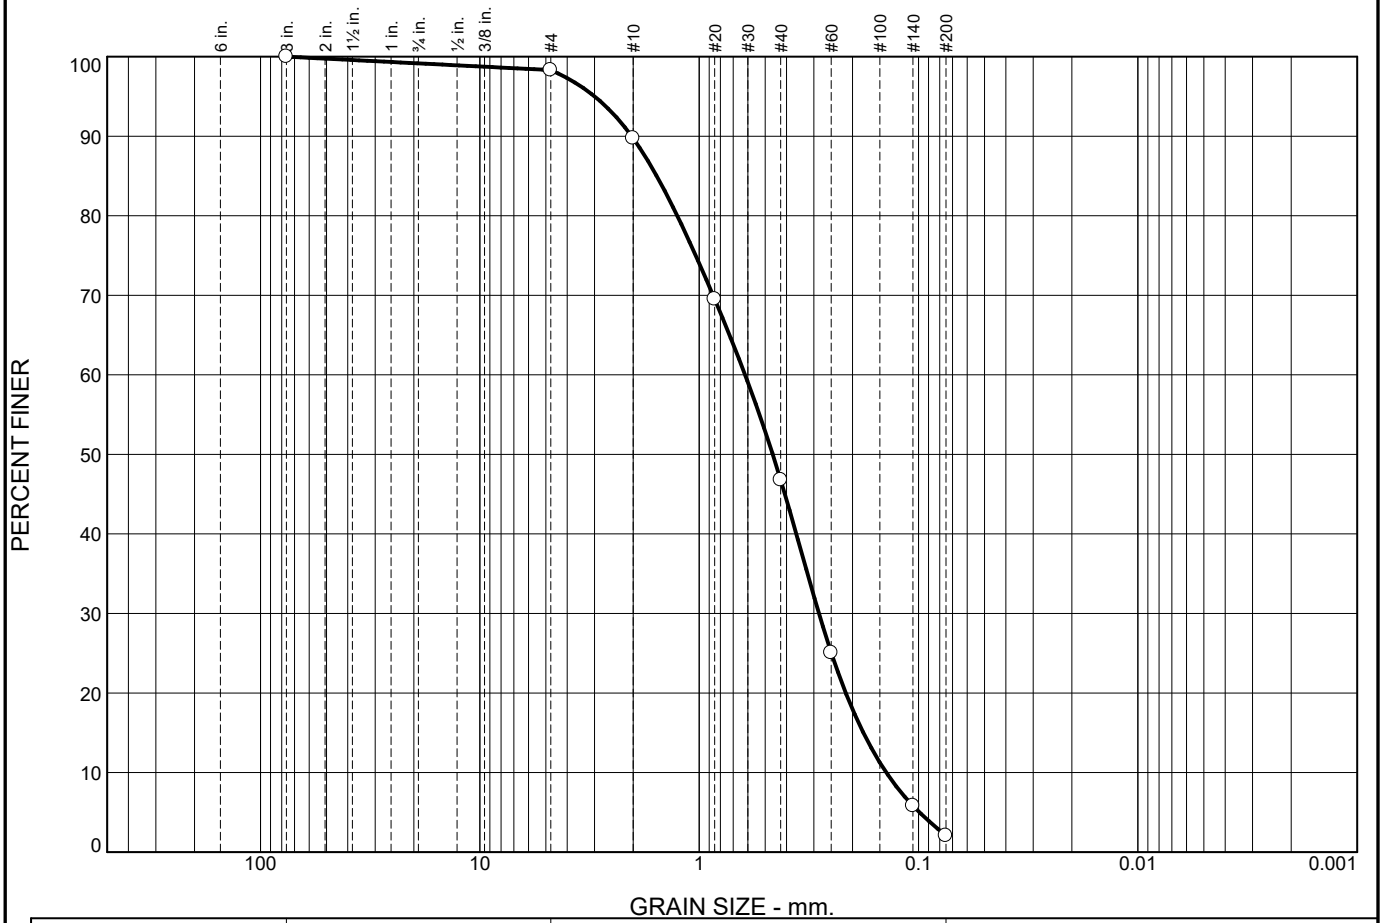

	% +3"	% Gravel		% Sand			% Fines	
		Coarse	Fine	Coarse	Medium	Fine	Silt	Clay
○	0.0	0.8	0.9	8.6	42.9	44.7	2.1	

	LL	PL	D_{85}	D_{60}	D_{50}	D_{30}	D_{15}	D_{10}	C_c	C_u
○			1.5625	0.6177	0.4621	0.2843	0.1784	0.1403	0.93	4.40

	Material Description	USCS	AASHTO
○		SP	

Project No. **Client:**

Project:

○ **Source:** COMP_SAND_101723_REP2 **Sample No.:** WG1851819-1

Remarks:

Alpha Analytical

Mansfield, MA

Figure

GRAIN SIZE DISTRIBUTION TEST DATA

11/25/2023

Location: COMP_SAND_101723_REP2
Sample Number: WG1851819-1
USCS Classification: SP

Sieve Test Data

Post #200 Wash Test Weights (grams): **Dry Sample and Tare =** 124.48
Tare Wt. = 0.00
Minus #200 from wash = 0.0%

Dry Sample and Tare (grams)	Tare (grams)	Sieve Opening Size	Weight Retained (grams)	Sieve Weight (grams)	Percent Finer
124.48	0.00	3"	0.00	0.00	100.0
		#4	2.10	0.00	98.3
		#10	10.67	0.00	89.7
		#20	25.19	0.00	69.5
		#40	28.30	0.00	46.8
		#60	27.02	0.00	25.1
		#140	23.95	0.00	5.8
		#200	4.67	0.00	2.1

Fractional Components


Cobbles	Gravel			Sand				Fines		
	Coarse	Fine	Total	Coarse	Medium	Fine	Total	Silt	Clay	Total
0.0	0.8	0.9	1.7	8.6	42.9	44.7	96.2			2.1

D_5	D_{10}	D_{15}	D_{20}	D_{30}	D_{40}	D_{50}	D_{60}	D_{80}	D_{85}	D_{90}	D_{95}
0.0990	0.1403	0.1784	0.2146	0.2843	0.3608	0.4621	0.6177	1.2587	1.5625	2.0314	2.9991

Fineness Modulus	C_u	C_c
2.31	4.40	0.93

Alpha Analytical

Particle Size Distribution Report

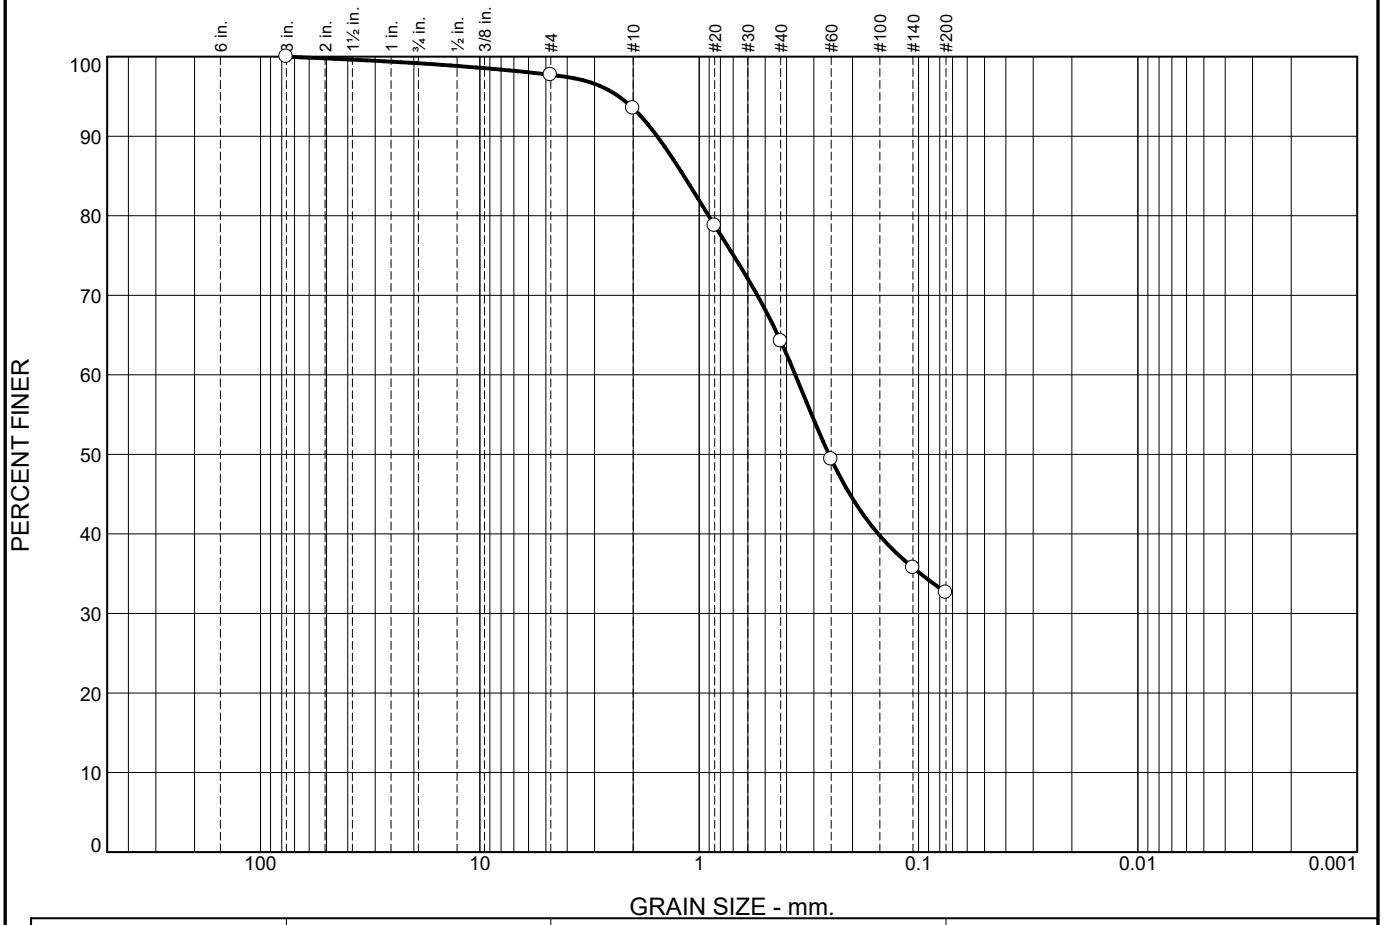

	% +3"	% Gravel		% Sand			% Fines	
		Coarse	Fine	Coarse	Medium	Fine	Silt	Clay
○	0.0	0.8	1.5	4.2	29.3	31.6	32.6	

	LL	PL	D_{85}	D_{60}	D_{50}	D_{30}	D_{15}	D_{10}	C_c	C_u
○			1.1734	0.3647	0.2562					

Material Description	USCS	AASHTO
○		

Project No. **Client:**

Project:

○ **Source of Sample:** COMP_CLAY_101723_REP1 **Sample Number:** L2361705-03

Remarks:

Alpha Analytical

Mansfield, MA

Figure

GRAIN SIZE DISTRIBUTION TEST DATA

11/22/2023

Location: COMP_CLAY_101723_REP1
Sample Number: L2361705-03

Sieve Test Data

Post #200 Wash Test Weights (grams): **Dry Sample and Tare =** 103.40
Tare Wt. = 0.00
Minus #200 from wash = 0.0%

Dry Sample and Tare (grams)	Tare (grams)	Sieve Opening Size	Weight Retained (grams)	Sieve Weight (grams)	Percent Finer
103.40	0.00	3"	0.00	0.00	100.0
		#4	2.36	0.00	97.7
		#10	4.34	0.00	93.5
		#20	15.26	0.00	78.8
		#40	15.02	0.00	64.2
		#60	15.36	0.00	49.4
		#140	14.08	0.00	35.8
		#200	3.25	0.00	32.6

Fractional Components


Cobbles	Gravel			Sand				Fines		
	Coarse	Fine	Total	Coarse	Medium	Fine	Total	Silt	Clay	Total
0.0	0.8	1.5	2.3	4.2	29.3	31.6	65.1			32.6

D_5	D_{10}	D_{15}	D_{20}	D_{30}	D_{40}	D_{50}	D_{60}	D_{80}	D_{85}	D_{90}	D_{95}
					0.1526	0.2562	0.3647	0.9064	1.1734	1.5545	2.3238

Fineness Modulus
1.59

Alpha Analytical

Particle Size Distribution Report

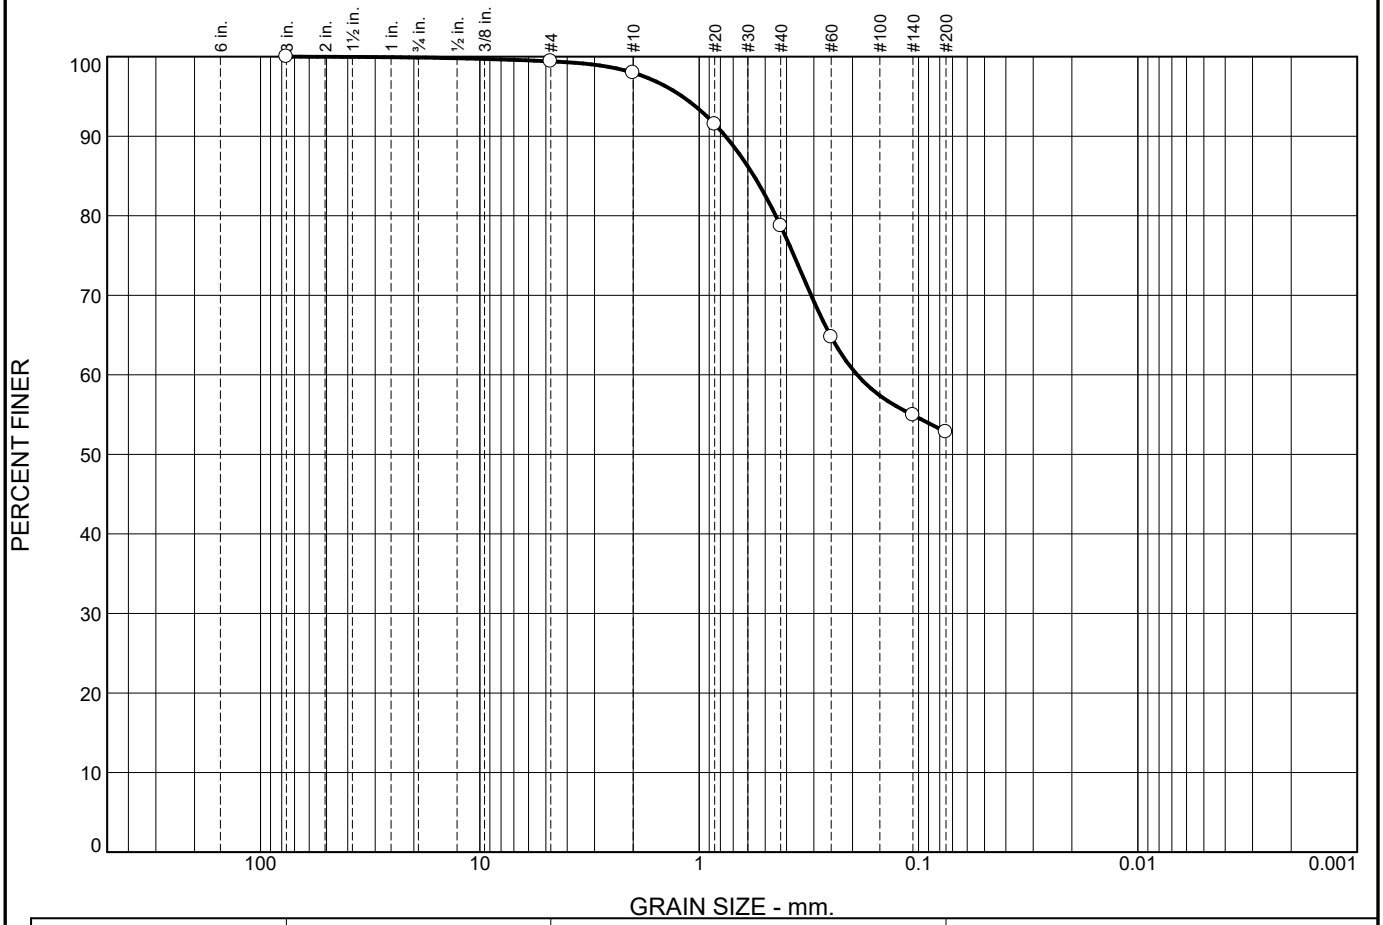

	% +3"	% Gravel		% Sand			% Fines	
		Coarse	Fine	Coarse	Medium	Fine	Silt	Clay
○	0.0	0.1	0.5	1.4	19.3	25.9	52.8	

	LL	PL	D_{85}	D_{60}	D_{50}	D_{30}	D_{15}	D_{10}	C_c	C_u
○			0.5628	0.1905						

Material Description	USCS	AASHTO
○		

Project No. **Client:**

Project:

○ **Source of Sample:** COMP_CLAY_101723_REP2 **Sample Number:** L2361705-04

Alpha Analytical

Mansfield, MA

Remarks:

Figure

GRAIN SIZE DISTRIBUTION TEST DATA

11/25/2023

Location: COMP_CLAY_101723_REP2
Sample Number: L2361705-04

Sieve Test Data

Post #200 Wash Test Weights (grams): **Dry Sample and Tare =** 112.70
Tare Wt. = 0.00
Minus #200 from wash = 0.0%

Dry Sample and Tare (grams)	Tare (grams)	Sieve Opening Size	Weight Retained (grams)	Sieve Weight (grams)	Percent Finer
112.70	0.00	3"	0.00	0.00	100.0
		#4	0.67	0.00	99.4
		#10	1.61	0.00	98.0
		#20	7.29	0.00	91.5
		#40	14.41	0.00	78.7
		#60	15.75	0.00	64.7
		#140	11.05	0.00	54.9
		#200	2.40	0.00	52.8

Fractional Components

Cobbles	Gravel			Sand				Fines		
	Coarse	Fine	Total	Coarse	Medium	Fine	Total	Silt	Clay	Total
0.0	0.1	0.5	0.6	1.4	19.3	25.9	46.6			52.8

D_5	D_{10}	D_{15}	D_{20}	D_{30}	D_{40}	D_{50}	D_{60}	D_{80}	D_{85}	D_{90}	D_{95}
							0.1905	0.4474	0.5628	0.7591	1.1929

Fineness Modulus
0.95

Alpha Analytical

Certification Information

The following analytes are not included in our Primary NELAP Scope of Accreditation:

Westborough Facility
EPA 624.1: m/p-xylene, o-xylene, Naphthalene
EPA 625.1: alpha-Terpineol
EPA 8260D: NPW: 1,2,4,5-Tetramethylbenzene; 4-Ethyltoluene, Azobenzene; SCM: Iodomethane (methyl iodide), 1,2,4,5-Tetramethylbenzene; 4-Ethyltoluene.
EPA 8270E: NPW: Dimethylnaphthalene,1,4-Diphenylhydrazine, alpha-Terpineol; SCM: Dimethylnaphthalene,1,4-Diphenylhydrazine.
SM4500: NPW: Amenable Cyanide; SCM: Total Phosphorus, TKN, NO2, NO3.

Mansfield Facility
SM 2540D: TSS.
EPA TO-15: Halothane, 2,4,4-Trimethyl-2-pentene, 2,4,4-Trimethyl-1-pentene, Thiophene, 2-Methylthiophene, 3-Methylthiophene, 2-Ethylthiophene, 1,2,3-Trimethylbenzene, Indan, Indene, 1,2,4,5-Tetramethylbenzene, Benzothiophene, 1-Methylnaphthalene.
Biological Tissue Matrix: EPA 3050B

The following analytes are included in our Massachusetts DEP Scope of Accreditation

Westborough Facility:

Drinking Water
EPA 300.0: Chloride, Nitrate-N, Fluoride, Sulfate; **EPA 353.2**: Nitrate-N, Nitrite-N; **SM4500NO3-F**: Nitrate-N, Nitrite-N; **SM4500F-C, SM4500CN-CE, EPA 180.1, SM2130B, SM4500Cl-D, SM2320B, SM2540C, SM4500H-B, SM4500NO2-B**
EPA 524.2: THMs and VOCs; **EPA 504.1:** EDB, DBCP.
Microbiology: **SM9215B; SM9223-P/A, SM9223B-Colilert-QT,SM9222D**.

Non-Potable Water
SM4500H,B, EPA 120.1, SM2510B, SM2540C, SM2320B, SM4500CL-E, SM4500F-BC, SM4500NH3-BH: Ammonia-N and Kjeldahl-N, **EPA 350.1**: Ammonia-N, **LACHAT 10-107-06-1-B**: Ammonia-N, **EPA 351.1, SM4500NO3-F, EPA 353.2**: Nitrate-N**, SM4500P-E, SM4500P-B, E, SM4500SO4-E, SM5220D, EPA 410.4, SM5210B, SM5310C, SM4500CL-D, EPA 1664, EPA 420.1, SM4500-CN-CE, SM2540D, EPA 300: Chloride, Sulfate, Nitrate.**
EPA 624.1: Volatile Halocarbons & Aromatics,
EPA 608.3: Chlordane, Toxaphene, Aldrin, alpha-BHC, beta-BHC, gamma-BHC, delta-BHC, Dieldrin, DDD, DDE, DDT, Endosulfan I, Endosulfan II, Endosulfan sulfate, Endrin, Endrin Aldehyde, Heptachlor, Heptachlor Epoxide, PCBs
EPA 625.1: SVOC (Acid/Base/Neutral Extractables).
Microbiology: **SM9223B-Colilert-QT; Enterolert-QT, SM9221E, EPA 1600, EPA 1603, SM9222D.**

Mansfield Facility:

Drinking Water
EPA 200.7: Al, Ba, Cd, Cr, Cu, Fe, Mn, Ni, Na, Ag, Ca, Zn. **EPA 200.8:** Al, Sb, As, Ba, Be, Cd, Cr, Cu, Pb, Mn, Ni, Se, Ag, TL, Zn. **EPA 245.1** Hg.
EPA 522, EPA 537.1.

Non-Potable Water
EPA 200.7: Al, Sb, As, Be, Cd, Ca, Cr, Co, Cu, Fe, Pb, Mg, Mn, Mo, Ni, K, Se, Ag, Na, Sr, TL, Ti, V, Zn.
EPA 200.8: Al, Sb**,** As, Be, Cd, Cr, Cu, Fe, Pb, Mn, Ni, K, Se, Ag, Na, TL, Zn.
EPA 245.1 Hg.
SM2340B

For a complete listing of analytes and methods, please contact your Alpha Project Manager.

NEW YORK CHAIN OF CUSTODY

ALPHA ANALYTICAL

Westborough, MA 01581
8 Walkup Dr.
TEL: 508-898-9220
FAX: 508-898-9193

Mansfield, MA 02048
320 Forbes Blvd
TEL: 508-822-9300
FAX: 508-822-3288

Service Centers
Mahwah, NJ 07430: 35 Whitney Rd, Suite 5
Albany, NY 12205: 14 Walker Way
Tonawanda, NY 14150: 275 Cooper Ave, Suite 105

Page 1 of

Date Rec'd in Lab: 10/18/23

ALPHA Job #: L2361849 (705) (1420 10/19)

Client Information

Client: Langan Engineering
Address: 360W 31st 8th Floor
NY, NY, 10001
Phone: 212 479-5400
Fax:
Email: AOka@Langan.com

Project Information

Project Name: 41 3rd
Project Location: Brooklyn NY
Project #: 170390001
(Use Project name as Project #)
Project Manager: Anita Oka
ALPHAQuote #:

Turn-Around Time

Standard ☑ Due Date:
Rush (only if pre approved) ☐ # of Days:

These samples have been previously analyzed by Alpha ☐

Other project specific requirements/comments:

CC: XYin@Langan.com
PKrishnaswamy@Langan.com

Please specify Metals or TAL.

Deliverables

☐ ASP-A ☐ ASP-B
☐ EQuIS (1 File) ☐ EQuIS (4 File)
☐ Other

Regulatory Requirement

☐ NY TOGS ☐ NY Part 375
☐ AWQ Standards ☐ NY CP-51
☐ NY Restricted Use ☐ Other
☐ NY Unrestricted Use
☐ NYC Sewer Discharge

Billing Information

☐ Same as Client Info
PO #

Disposal Site Information

Please identify below location of applicable disposal facilities.
Disposal Facility:
☐ NJ ☐ NY
☐ Other:

ANALYSIS

Sample Filtration
☐ Done
☐ Lab to do
Preservation
☐ Lab to do
(Please Specify below)

ALPHA Lab ID (Lab Use Only)	Sample ID	Collection Date	Collection Time	Sample Matrix	Sampler's Initials	Total Solids/Moisture Content	TCL VOC	NYTCL SVOCs	Grain Size with Full List Sieve	TAL Metals	TPH (DRO+ORO)	pH	TOC	Sample Specific Comments	Total Bottle
01 (1849)	COMP_SAND_101723_REP1	10/17/23	18:00	S	PK	✓	✓	✓	✓	✓	✓	✓	✓		
02 (705)	COMP_SAND_101723_REP2	↓	18:15	↓	XY	↓	↓	↓	↓	↓	↓	↓	↓		
03 (1420 10/19)	COMP_CLAY_101723_REP1	↓	17:40	↓	PK	↓	↓	↓	↓	↓	↓	↓	↓		
04	COMP_CLAY_101723_REP2	↓	17:45	↓	XY	↓	↓	↓	↓	↓	↓	↓	↓		

Preservative Code:
A = None
B = HCl
C = HNO_3
D = H_2SO_4
E = NaOH
F = MeOH
G = $NaHSO_4$
H = $Na_2S_2O_3$
K/E = Zn Ac/NaOH
O = Other

Container Code
P = Plastic
A = Amber Glass
V = Vial
G = Glass
B = Bacteria Cup
C = Cube
O = Other
E = Encore
D = BOD Bottle

Westboro: Certification No: MA935
Mansfield: Certification No: MA015

Container Type															
Preservative															

Relinquished By:	Date/Time	Received By:	Date/Time
Paul Marzella	10/18/23 9:15	Paul Marzella	10/18/23 9:15
Paul Marzella	10/18/23	Christian Kutt	10/18/23 22:55
Christian Kutt	10/18/23 22:55		

Please print clearly, legibly and completely. Samples can not be logged in and turnaround time clock will not start until any ambiguities are resolved. BY EXECUTING THIS COC, THE CLIENT HAS READ AND AGREES TO BE BOUND BY ALPHA'S TERMS & CONDITIONS. (See reverse side.)

Form No: 01-25 HC (rev. 30-Sept-2013)

ANALYTICAL REPORT

Lab Number:	L2365492
Client:	Langan Engineering & Environmental 1 University Square Drive Suite 110 Princeton, NJ 08540
ATTN:	Amita Oka
Phone:	(609) 282-8000
Project Name:	141 3RD STREET
Project Number:	170390001
Report Date:	11/10/23

The original project report/data package is held by Alpha Analytical. This report/data package is paginated and should be reproduced only in its entirety. Alpha Analytical holds no responsibility for results and/or data that are not consistent with the original.

Certifications & Approvals: MA (M-MA086), NH NELAP (2064), CT (PH-0826), IL (200077), IN (C-MA-03), KY (KY98045), ME (MA00086), MD (348), NJ (MA935), NY (11148), NC (25700/666), OH (CL108), OR (MA-1316), PA (68-03671), RI (LAO00065), TX (T104704476), VT (VT-0935), VA (460195), USDA (Permit #525-23-122-91930).

Eight Walkup Drive, Westborough, MA 01581-1019
508-898-9220 (Fax) 508-898-9193 800-624-9220 - www.alphalab.com

Project Name: 141 3RD STREET
Project Number: 170390001

Lab Number: L2365492
Report Date: 11/10/23

Alpha Sample ID	Client ID	Matrix	Sample Location	Collection Date/Time	Receive Date
L2365492-01	110323_SAND_SCRT_C1	WATER	BROOKLYN, NY	11/03/23 12:10	11/03/23
L2365492-02	110323_SAND_SCRT_C2	WATER	BROOKLYN, NY	11/03/23 12:15	11/03/23
L2365492-03	110323_SAND_SCRT_C3	WATER	BROOKLYN, NY	11/03/23 12:20	11/03/23
L2365492-04	110323_SAND_SCRT_M1	WATER	BROOKLYN, NY	11/03/23 12:25	11/03/23
L2365492-05	110323_SAND_SCRT_M2	WATER	BROOKLYN, NY	11/03/23 12:30	11/03/23
L2365492-06	110323_CLAY_SCRT_C1	WATER	BROOKLYN, NY	11/03/23 12:35	11/03/23
L2365492-07	110323_CLAY_SCRT_C2	WATER	BROOKLYN, NY	11/03/23 12:40	11/03/23
L2365492-08	110323_CLAY_SCRT_C3	WATER	BROOKLYN, NY	11/03/23 12:45	11/03/23
L2365492-09	110323_CLAY_SCRT_M1	WATER	BROOKLYN, NY	11/03/23 12:50	11/03/23
L2365492-10	110323_CLAY_SCRT_M2	WATER	BROOKLYN, NY	11/03/23 12:55	11/03/23

Project Name:	141 3RD STREET	**Lab Number:**	L2365492
Project Number:	170390001	**Report Date:**	11/10/23

Case Narrative

The samples were received in accordance with the Chain of Custody and no significant deviations were encountered during the preparation or analysis unless otherwise noted. Sample Receipt, Container Information, and the Chain of Custody are located at the back of the report.

Results contained within this report relate only to the samples submitted under this Alpha Lab Number and meet NELAP requirements for all NELAP accredited parameters unless otherwise noted in the following narrative. The data presented in this report is organized by parameter (i.e. VOC, SVOC, etc.). Sample specific Quality Control data (i.e. Surrogate Spike Recovery) is reported at the end of the target analyte list for each individual sample, followed by the Laboratory Batch Quality Control at the end of each parameter. Tentatively Identified Compounds (TICs), if requested, are reported for compounds identified to be present and are not part of the method/program Target Compound List, even if only a subset of the TCL are being reported. If a sample was re-analyzed or re-extracted due to a required quality control corrective action and if both sets of data are reported, the Laboratory ID of the re-analysis or re-extraction is designated with an "R" or "RE", respectively.

When multiple Batch Quality Control elements are reported (e.g. more than one LCS), the associated samples for each element are noted in the grey shaded header line of each data table. Any Laboratory Batch, Sample Specific % recovery or RPD value that is outside the listed Acceptance Criteria is bolded in the report. In reference to questions H (CAM) or 4 (RCP) when "NO" is checked, the performance criteria for CAM and RCP methods allow for some quality control failures to occur and still be within method compliance. In these instances, the specific failure is not narrated but noted in the associated QC Outlier Summary Report, located directly after the Case Narrative. QC information is also incorporated in the Data Usability Assessment table (Format 11) of our Data Merger tool, where it can be reviewed in conjunction with the sample result, associated regulatory criteria and any associated data usability implications.

Soil/sediments, solids and tissues are reported on a dry weight basis unless otherwise noted. Definitions of all data qualifiers and acronyms used in this report are provided in the Glossary located at the back of the report.

HOLD POLICY - For samples submitted on hold, Alpha's policy is to hold samples (with the exception of Air canisters) free of charge for 21 calendar days from the date the project is completed. After 21 calendar days, we will dispose of all samples submitted including those put on hold unless you have contacted your Alpha Project Manager and made arrangements for Alpha to continue to hold the samples. Air canisters will be disposed after 3 business days from the date the project is completed.

Please contact Project Management at 800-624-9220 with any questions.

Project Name:	141 3RD STREET	**Lab Number:**	L2365492
Project Number:	170390001	**Report Date:**	11/10/23

Case Narrative (continued)

Report Submission

All non-detect (ND) or estimated concentrations (J-qualified) have been quantitated to the limit noted in the MDL column.

I, the undersigned, attest under the pains and penalties of perjury that, to the best of my knowledge and belief and based upon my personal inquiry of those responsible for providing the information contained in this analytical report, such information is accurate and complete. This certificate of analysis is not complete unless this page accompanies any and all pages of this report.

Authorized Signature: Caitlin Walukevich

Title: Technical Director/Representative Date: 11/10/23

INORGANICS
&
MISCELLANEOUS

Project Name: 141 3RD STREET
Project Number: 170390001

Lab Number: L2365492
Report Date: 11/10/23

SAMPLE RESULTS

Lab ID: L2365492-01
Client ID: 110323_SAND_SCRT_C1
Sample Location: BROOKLYN, NY

Date Collected: 11/03/23 12:10
Date Received: 11/03/23
Field Prep: Not Specified

Sample Depth:
Matrix: Water

Parameter	Result	Qualifier	Units	RL	MDL	Dilution Factor	Date Prepared	Date Analyzed	Analytical Method	Analyst
General Chemistry - Westborough Lab										
Total Organic Carbon	4.1		mg/l	2.0	0.39	4	-	11/09/23 03:05	1,9060A	DEW

Project Name: 141 3RD STREET
Project Number: 170390001

Lab Number: L2365492
Report Date: 11/10/23

SAMPLE RESULTS

Lab ID: L2365492-02
Client ID: 110323_SAND_SCRT_C2
Sample Location: BROOKLYN, NY

Date Collected: 11/03/23 12:15
Date Received: 11/03/23
Field Prep: Not Specified

Sample Depth:
Matrix: Water

Parameter	Result	Qualifier	Units	RL	MDL	Dilution Factor	Date Prepared	Date Analyzed	Analytical Method	Analyst
General Chemistry - Westborough Lab										
Total Organic Carbon	5.2		mg/l	2.0	0.39	4	-	11/09/23 03:05	1,9060A	DEW

Project Name: 141 3RD STREET
Project Number: 170390001

Lab Number: L2365492
Report Date: 11/10/23

SAMPLE RESULTS

Lab ID: L2365492-03
Client ID: 110323_SAND_SCRT_C3
Sample Location: BROOKLYN, NY

Date Collected: 11/03/23 12:20
Date Received: 11/03/23
Field Prep: Not Specified

Sample Depth:
Matrix: Water

Parameter	Result	Qualifier	Units	RL	MDL	Dilution Factor	Date Prepared	Date Analyzed	Analytical Method	Analyst
General Chemistry - Westborough Lab										
Total Organic Carbon	5.6		mg/l	2.0	0.39	4	-	11/09/23 03:05	1,9060A	DEW

Project Name: 141 3RD STREET
Project Number: 170390001

Lab Number: L2365492
Report Date: 11/10/23

SAMPLE RESULTS

Lab ID: L2365492-04
Client ID: 110323_SAND_SCRT_M1
Sample Location: BROOKLYN, NY

Date Collected: 11/03/23 12:25
Date Received: 11/03/23
Field Prep: Not Specified

Sample Depth:
Matrix: Water

Parameter	Result	Qualifier	Units	RL	MDL	Dilution Factor	Date Prepared	Date Analyzed	Analytical Method	Analyst
General Chemistry - Westborough Lab										
Total Organic Carbon	5.0		mg/l	2.0	0.39	4	-	11/09/23 03:05	1,9060A	DEW

Project Name: 141 3RD STREET
Project Number: 170390001

Lab Number: L2365492
Report Date: 11/10/23

SAMPLE RESULTS

Lab ID: L2365492-05
Client ID: 110323_SAND_SCRT_M2
Sample Location: BROOKLYN, NY

Date Collected: 11/03/23 12:30
Date Received: 11/03/23
Field Prep: Not Specified

Sample Depth:
Matrix: Water

Parameter	Result	Qualifier	Units	RL	MDL	Dilution Factor	Date Prepared	Date Analyzed	Analytical Method	Analyst
General Chemistry - Westborough Lab										
Total Organic Carbon	5.7		mg/l	2.0	0.39	4	-	11/09/23 03:05	1,9060A	DEW

Project Name: 141 3RD STREET
Project Number: 170390001

Lab Number: L2365492
Report Date: 11/10/23

SAMPLE RESULTS

Lab ID: L2365492-06
Client ID: 110323_CLAY_SCRT_C1
Sample Location: BROOKLYN, NY

Date Collected: 11/03/23 12:35
Date Received: 11/03/23
Field Prep: Not Specified

Sample Depth:
Matrix: Water

Parameter	Result	Qualifier	Units	RL	MDL	Dilution Factor	Date Prepared	Date Analyzed	Analytical Method	Analyst
General Chemistry - Westborough Lab										
Total Organic Carbon	3.2		mg/l	2.0	0.39	4	-	11/09/23 03:05	1,9060A	DEW

Project Name: 141 3RD STREET
Project Number: 170390001

Lab Number: L2365492
Report Date: 11/10/23

SAMPLE RESULTS

Lab ID: L2365492-07
Client ID: 110323_CLAY_SCRT_C2
Sample Location: BROOKLYN, NY

Date Collected: 11/03/23 12:40
Date Received: 11/03/23
Field Prep: Not Specified

Sample Depth:
Matrix: Water

Parameter	Result	Qualifier	Units	RL	MDL	Dilution Factor	Date Prepared	Date Analyzed	Analytical Method	Analyst
General Chemistry - Westborough Lab										
Total Organic Carbon	4.5		mg/l	2.0	0.39	4	-	11/09/23 03:05	1,9060A	DEW

Project Name: 141 3RD STREET
Project Number: 170390001

Lab Number: L2365492
Report Date: 11/10/23

SAMPLE RESULTS

Lab ID: L2365492-08
Client ID: 110323_CLAY_SCRT_C3
Sample Location: BROOKLYN, NY

Date Collected: 11/03/23 12:45
Date Received: 11/03/23
Field Prep: Not Specified

Sample Depth:
Matrix: Water

Parameter	Result	Qualifier	Units	RL	MDL	Dilution Factor	Date Prepared	Date Analyzed	Analytical Method	Analyst
General Chemistry - Westborough Lab										
Total Organic Carbon	5.4		mg/l	2.0	0.39	4	-	11/09/23 03:05	1,9060A	DEW

Project Name: 141 3RD STREET
Project Number: 170390001

Lab Number: L2365492
Report Date: 11/10/23

SAMPLE RESULTS

Lab ID: L2365492-09
Client ID: 110323_CLAY_SCRT_M1
Sample Location: BROOKLYN, NY

Date Collected: 11/03/23 12:50
Date Received: 11/03/23
Field Prep: Not Specified

Sample Depth:
Matrix: Water

Parameter	Result	Qualifier	Units	RL	MDL	Dilution Factor	Date Prepared	Date Analyzed	Analytical Method	Analyst
General Chemistry - Westborough Lab										
Total Organic Carbon	3.9		mg/l	2.0	0.39	4	-	11/09/23 03:05	1,9060A	DEW

Project Name: 141 3RD STREET
Project Number: 170390001

Lab Number: L2365492
Report Date: 11/10/23

SAMPLE RESULTS

Lab ID: L2365492-10
Client ID: 110323_CLAY_SCRT_M2
Sample Location: BROOKLYN, NY

Date Collected: 11/03/23 12:55
Date Received: 11/03/23
Field Prep: Not Specified

Sample Depth:
Matrix: Water

Parameter	Result	Qualifier	Units	RL	MDL	Dilution Factor	Date Prepared	Date Analyzed	Analytical Method	Analyst
General Chemistry - Westborough Lab										
Total Organic Carbon	4.9		mg/l	2.0	0.39	4	-	11/09/23 03:05	1,9060A	DEW

Project Name: 141 3RD STREET
Project Number: 170390001
Lab Number: L2365492
Report Date: 11/10/23

Method Blank Analysis
Batch Quality Control

Parameter	Result	Qualifier	Units	RL	MDL	Dilution Factor	Date Prepared	Date Analyzed	Analytical Method	Analyst
General Chemistry - Westborough Lab for sample(s): 01-10 Batch: WG1850087-1										
Total Organic Carbon	ND		mg/l	0.50	0.09	1	-	11/09/23 03:05	1,9060A	DEW

Lab Control Sample Analysis

Batch Quality Control

Project Name: 141 3RD STREET

Project Number: 170390001

Lab Number: L2365492

Report Date: 11/10/23

Parameter	LCS %Recovery	Qual	LCSD %Recovery	Qual	%Recovery Limits	RPD	Qual	RPD Limits
General Chemistry - Westborough Lab Associated sample(s): 01-10 Batch: WG1850087-2								
Total Organic Carbon	95		-		90-110	-		

Matrix Spike Analysis
Batch Quality Control

Project Name: 141 3RD STREET
Project Number: 170390001

Lab Number: L2365492
Report Date: 11/10/23

Parameter	Native Sample	MS Added	MS Found	MS %Recovery	Qual	MSD Found	MSD %Recovery	Qual	Recovery Limits	RPD	Qual	RPD Limits
General Chemistry - Westborough Lab Associated sample(s): 01-10 QC Batch ID: WG1850087-4 QC Sample: L2365492-01 Client ID: 110323_SAND_SCRT_C1												
Total Organic Carbon	4.1	32	34	93		-	-		80-120	-		20

Lab Duplicate Analysis

Batch Quality Control

Project Name: 141 3RD STREET

Project Number: 170390001

Lab Number: L2365492

Report Date: 11/10/23

Parameter	Native Sample	Duplicate Sample	Units	RPD	Qual	RPD Limits
General Chemistry - Westborough Lab Associated sample(s): 01-10 QC Batch ID: WG1850087-3 QC Sample: L2365492-01 Client ID: 110323_SAND_SCRT_C1						
Total Organic Carbon	4.1	4.0	mg/l	2		20

Project Name: 141 3RD STREET
Project Number: 170390001

Lab Number: L2365492
Report Date: 11/10/23

Sample Receipt and Container Information

Were project specific reporting limits specified? YES

Cooler Information

Cooler	Custody Seal
A	Absent

Container Information

Container ID	Container Type	Cooler	Initial pH	Final pH	Temp deg C	Pres	Seal	Frozen Date/Time	Analysis(*)
L2365492-01A	Vial H2SO4 preserved	A	NA		4.0	Y	Absent		TOC-9060(28)
L2365492-01B	Vial H2SO4 preserved	A	NA		4.0	Y	Absent		TOC-9060(28)
L2365492-02A	Vial H2SO4 preserved	A	NA		4.0	Y	Absent		TOC-9060(28)
L2365492-02B	Vial H2SO4 preserved	A	NA		4.0	Y	Absent		TOC-9060(28)
L2365492-03A	Vial H2SO4 preserved	A	NA		4.0	Y	Absent		TOC-9060(28)
L2365492-03B	Vial H2SO4 preserved	A	NA		4.0	Y	Absent		TOC-9060(28)
L2365492-04A	Vial H2SO4 preserved	A	NA		4.0	Y	Absent		TOC-9060(28)
L2365492-04B	Vial H2SO4 preserved	A	NA		4.0	Y	Absent		TOC-9060(28)
L2365492-05A	Vial H2SO4 preserved	A	NA		4.0	Y	Absent		TOC-9060(28)
L2365492-05B	Vial H2SO4 preserved	A	NA		4.0	Y	Absent		TOC-9060(28)
L2365492-06A	Vial H2SO4 preserved	A	NA		4.0	Y	Absent		TOC-9060(28)
L2365492-06B	Vial H2SO4 preserved	A	NA		4.0	Y	Absent		TOC-9060(28)
L2365492-07A	Vial H2SO4 preserved	A	NA		4.0	Y	Absent		TOC-9060(28)
L2365492-07B	Vial H2SO4 preserved	A	NA		4.0	Y	Absent		TOC-9060(28)
L2365492-08A	Vial H2SO4 preserved	A	NA		4.0	Y	Absent		TOC-9060(28)
L2365492-08B	Vial H2SO4 preserved	A	NA		4.0	Y	Absent		TOC-9060(28)
L2365492-09A	Vial H2SO4 preserved	A	NA		4.0	Y	Absent		TOC-9060(28)
L2365492-09B	Vial H2SO4 preserved	A	NA		4.0	Y	Absent		TOC-9060(28)
L2365492-10A	Vial H2SO4 preserved	A	NA		4.0	Y	Absent		TOC-9060(28)
L2365492-10B	Vial H2SO4 preserved	A	NA		4.0	Y	Absent		TOC-9060(28)

*Values in parentheses indicate holding time in days

Project Name:	141 3RD STREET	**Lab Number:**	L2365492
Project Number:	170390001	**Report Date:**	11/10/23

GLOSSARY

Acronyms

DL	- Detection Limit: This value represents the level to which target analyte concentrations are reported as estimated values, when those target analyte concentrations are quantified below the limit of quantitation (LOQ). The DL includes any adjustments from dilutions, concentrations or moisture content, where applicable. (DoD report formats only.)
EDL	- Estimated Detection Limit: This value represents the level to which target analyte concentrations are reported as estimated values, when those target analyte concentrations are quantified below the reporting limit (RL). The EDL includes any adjustments from dilutions, concentrations or moisture content, where applicable. The use of EDLs is specific to the analysis of PAHs using Solid-Phase Microextraction (SPME).
EMPC	- Estimated Maximum Possible Concentration: The concentration that results from the signal present at the retention time of an analyte when the ions meet all of the identification criteria except the ion abundance ratio criteria. An EMPC is a worst-case estimate of the concentration.
EPA	- Environmental Protection Agency.
LCS	- Laboratory Control Sample: A sample matrix, free from the analytes of interest, spiked with verified known amounts of analytes or a material containing known and verified amounts of analytes.
LCSD	- Laboratory Control Sample Duplicate: Refer to LCS.
LFB	- Laboratory Fortified Blank: A sample matrix, free from the analytes of interest, spiked with verified known amounts of analytes or a material containing known and verified amounts of analytes.
LOD	- Limit of Detection: This value represents the level to which a target analyte can reliably be detected for a specific analyte in a specific matrix by a specific method. The LOD includes any adjustments from dilutions, concentrations or moisture content, where applicable. (DoD report formats only.)
LOQ	- Limit of Quantitation: The value at which an instrument can accurately measure an analyte at a specific concentration. The LOQ includes any adjustments from dilutions, concentrations or moisture content, where applicable. (DoD report formats only.) Limit of Quantitation: The value at which an instrument can accurately measure an analyte at a specific concentration. The LOQ includes any adjustments from dilutions, concentrations or moisture content, where applicable. (DoD report formats only.)
MDL	- Method Detection Limit: This value represents the level to which target analyte concentrations are reported as estimated values, when those target analyte concentrations are quantified below the reporting limit (RL). The MDL includes any adjustments from dilutions, concentrations or moisture content, where applicable.
MS	- Matrix Spike Sample: A sample prepared by adding a known mass of target analyte to a specified amount of matrix sample for which an independent estimate of target analyte concentration is available. For Method 332.0, the spike recovery is calculated using the native concentration, including estimated values.
MSD	- Matrix Spike Sample Duplicate: Refer to MS.
NA	- Not Applicable.
NC	- Not Calculated: Term is utilized when one or more of the results utilized in the calculation are non-detect at the parameter's reporting unit.
NDPA/DPA	- N-Nitrosodiphenylamine/Diphenylamine.
NI	- Not Ignitable.
NP	- Non-Plastic: Term is utilized for the analysis of Atterberg Limits in soil.
NR	- No Results: Term is utilized when 'No Target Compounds Requested' is reported for the analysis of Volatile or Semivolatile Organic TIC only requests.
RL	- Reporting Limit: The value at which an instrument can accurately measure an analyte at a specific concentration. The RL includes any adjustments from dilutions, concentrations or moisture content, where applicable.
RPD	- Relative Percent Difference: The results from matrix and/or matrix spike duplicates are primarily designed to assess the precision of analytical results in a given matrix and are expressed as relative percent difference (RPD). Values which are less than five times the reporting limit for any individual parameter are evaluated by utilizing the absolute difference between the values; although the RPD value will be provided in the report.
SRM	- Standard Reference Material: A reference sample of a known or certified value that is of the same or similar matrix as the associated field samples.
STLP	- Semi-dynamic Tank Leaching Procedure per EPA Method 1315.
TEF	- Toxic Equivalency Factors: The values assigned to each dioxin and furan to evaluate their toxicity relative to 2,3,7,8-TCDD.
TEQ	- Toxic Equivalent: The measure of a sample's toxicity derived by multiplying each dioxin and furan by its corresponding TEF and then summing the resulting values.
TIC	- Tentatively Identified Compound: A compound that has been identified to be present and is not part of the target compound list (TCL) for the method and/or program. All TICs are qualitatively identified and reported as estimated concentrations.

Report Format: DU Report with 'J' Qualifiers

Project Name:	141 3RD STREET	**Lab Number:**	L2365492
Project Number:	170390001	**Report Date:**	11/10/23

Footnotes

1 - The reference for this analyte should be considered modified since this analyte is absent from the target analyte list of the original method.

Terms

Analytical Method: Both the document from which the method originates and the analytical reference method. (Example: EPA 8260B is shown as 1,8260B.) The codes for the reference method documents are provided in the References section of the Addendum.

Chlordane: The target compound Chlordane (CAS No. 57-74-9) is reported for GC ECD analyses. Per EPA,this compound "refers to a mixture of chlordane isomers, other chlorinated hydrocarbons and numerous other components." (Reference: USEPA Toxicological Review of Chlordane, In Support of Summary Information on the Integrated Risk Information System (IRIS), December 1997.)

Difference: With respect to Total Oxidizable Precursor (TOP) Assay analysis, the difference is defined as the Post-Treatment value minus the Pre-Treatment value.

Final pH: As it pertains to Sample Receipt & Container Information section of the report, Final pH reflects pH of container determined after adjustment at the laboratory, if applicable. If no adjustment required, value reflects Initial pH.

Frozen Date/Time: With respect to Volatile Organics in soil, Frozen Date/Time reflects the date/time at which associated Reagent Water-preserved vials were initially frozen. Note: If frozen date/time is beyond 48 hours from sample collection, value will be reflected in 'bold'.

Gasoline Range Organics (GRO): Gasoline Range Organics (GRO) results include all chromatographic peaks eluting from Methyl tert butyl ether through Naphthalene, with the exception of GRO analysis in support of State of Ohio programs, which includes all chromatographic peaks eluting from Hexane through Dodecane.

Initial pH: As it pertains to Sample Receipt & Container Information section of the report, Initial pH reflects pH of container determined upon receipt, if applicable.

PAH Total: With respect to Alkylated PAH analyses, the 'PAHs, Total' result is defined as the summation of results for all or a subset of the following compounds: Naphthalene, C1-C4 Naphthalenes, 2-Methylnaphthalene, 1-Methylnaphthalene, Biphenyl, Acenaphthylene, Acenaphthene, Fluorene, C1-C3 Fluorenes, Phenanthrene, C1-C4 Phenanthrenes/Anthracenes, Anthracene, Fluoranthene, Pyrene, C1-C4 Fluoranthenes/Pyrenes, Benz(a)anthracene, Chrysene, C1-C4 Chrysenes, Benzo(b)fluoranthene, Benzo(j)+(k)fluoranthene, Benzo(e)pyrene, Benzo(a)pyrene, Perylene, Indeno(1,2,3-cd)pyrene, Dibenz(ah)+(ac)anthracene, Benzo(g,h,i)perylene. If a 'Total' result is requested, the results of its individual components will also be reported.

PFAS Total: With respect to PFAS analyses, the 'PFAS, Total (5)' result is defined as the summation of results for: PFHpA, PFHxS, PFOA, PFNA and PFOS. In addition, the 'PFAS, Total (6)' result is defined as the summation of results for: PFHpA, PFHxS, PFOA, PFNA, PFDA and PFOS. For MassDEP DW compliance analysis only, the 'PFAS, Total (6)' result is defined as the summation of results at or above the RL. Note: If a 'Total' result is requested, the results of its individual components will also be reported.

Total: With respect to Organic analyses, a 'Total' result is defined as the summation of results for individual isomers or Aroclors. If a 'Total' result is requested, the results of its individual components will also be reported. This is applicable to 'Total' results for methods 8260, 8081 and 8082.

Data Qualifiers

A - Spectra identified as "Aldol Condensates" are byproducts of the extraction/concentration procedures when acetone is introduced in the process.

B - The analyte was detected above the reporting limit in the associated method blank. Flag only applies to associated field samples that have detectable concentrations of the analyte at less than ten times (10x) the concentration found in the blank. For MCP-related projects, flag only applies to associated field samples that have detectable concentrations of the analyte at less than ten times (10x) the concentration found in the blank. For DOD-related projects, flag only applies to associated field samples that have detectable concentrations of the analyte at less than ten times (10x) the concentration found in the blank AND the analyte was detected above one-half the reporting limit (or above the reporting limit for common lab contaminants) in the associated method blank. For NJ-Air-related projects, flag only applies to associated field samples that have detectable concentrations of the analyte above the reporting limit. For NJ-related projects (excluding Air), flag only applies to associated field samples that have detectable concentrations of the analyte, which was detected above the reporting limit in the associated method blank or above five times the reporting limit for common lab contaminants (Phthalates, Acetone, Methylene Chloride, 2-Butanone).

C - Co-elution: The target analyte co-elutes with a known lab standard (i.e. surrogate, internal standards, etc.) for co-extracted analyses.

D - Concentration of analyte was quantified from diluted analysis. Flag only applies to field samples that have detectable concentrations of the analyte.

E - Concentration of analyte exceeds the range of the calibration curve and/or linear range of the instrument.

F - The ratio of quantifier ion response to qualifier ion response falls outside of the laboratory criteria. Results are considered to be an estimated maximum concentration.

G - The concentration may be biased high due to matrix interferences (i.e, co-elution) with non-target compound(s). The result should be considered estimated.

H - The analysis of pH was performed beyond the regulatory-required holding time of 15 minutes from the time of sample collection.

I - The lower value for the two columns has been reported due to obvious interference.

J - Estimated value. The Target analyte concentration is below the quantitation limit (RL), but above the Method Detection Limit (MDL) or Estimated Detection Limit (EDL) for SPME-related analyses. This represents an estimated concentration for Tentatively

Report Format: DU Report with 'J' Qualifiers

Project Name:	141 3RD STREET	**Lab Number:**	L2365492
Project Number:	170390001	**Report Date:**	11/10/23

Data Qualifiers

Identified Compounds (TICs). For calculated parameters, this represents that one or more values used in the calculation were estimated.

M - Reporting Limit (RL) exceeds the MCP CAM Reporting Limit for this analyte.

ND - Not detected at the method detection limit (MDL) for the sample, or estimated detection limit (EDL) for SPME-related analyses.

NJ - Presumptive evidence of compound. This represents an estimated concentration for Tentatively Identified Compounds (TICs), where the identification is based on a mass spectral library search.

P - The RPD between the results for the two columns exceeds the method-specified criteria.

Q - The quality control sample exceeds the associated acceptance criteria. For DOD-related projects, LCS and/or Continuing Calibration Standard exceedences are also qualified on all associated sample results. Note: This flag is not applicable for matrix spike recoveries when the sample concentration is greater than 4x the spike added or for batch duplicate RPD when the sample concentrations are less than 5x the RL. (Metals only.)

R - Analytical results are from sample re-analysis.

RE - Analytical results are from sample re-extraction.

S - Analytical results are from modified screening analysis.

V - The surrogate associated with this target analyte has a recovery outside the QC acceptance limits. (Applicable to MassDEP DW Compliance samples only.)

Z - The batch matrix spike and/or duplicate associated with this target analyte has a recovery/RPD outside the QC acceptance limits. (Applicable to MassDEP DW Compliance samples only.)

Project Name:	141 3RD STREET	**Lab Number:**	L2365492
Project Number:	170390001	**Report Date:**	11/10/23

REFERENCES

1 Test Methods for Evaluating Solid Waste: Physical/Chemical Methods. EPA SW-846. Third Edition. Updates I - VI, 2018.

LIMITATION OF LIABILITIES

Alpha Analytical performs services with reasonable care and diligence normal to the analytical testing laboratory industry. In the event of an error, the sole and exclusive responsibility of Alpha Analytical shall be to re-perform the work at it's own expense. In no event shall Alpha Analytical be held liable for any incidental, consequential or special damages, including but not limited to, damages in any way connected with the use of, interpretation of, information or analysis provided by Alpha Analytical.

We strongly urge our clients to comply with EPA protocol regarding sample volume, preservation, cooling, containers, sampling procedures, holding time and splitting of samples in the field.

Certification Information

The following analytes are not included in our Primary NELAP Scope of Accreditation:

Westborough Facility
EPA 624.1: m/p-xylene, o-xylene, Naphthalene
EPA 625.1: alpha-Terpineol
EPA 8260D: NPW: 1,2,4,5-Tetramethylbenzene; 4-Ethyltoluene, Azobenzene; SCM: Iodomethane (methyl iodide), 1,2,4,5-Tetramethylbenzene; 4-Ethyltoluene.
EPA 8270E: NPW: Dimethylnaphthalene,1,4-Diphenylhydrazine, alpha-Terpineol; SCM: Dimethylnaphthalene,1,4-Diphenylhydrazine.
SM4500: NPW: Amenable Cyanide; SCM: Total Phosphorus, TKN, NO2, NO3.

Mansfield Facility
SM 2540D: TSS.
EPA TO-15: Halothane, 2,4,4-Trimethyl-2-pentene, 2,4,4-Trimethyl-1-pentene, Thiophene, 2-Methylthiophene, 3-Methylthiophene, 2-Ethylthiophene, 1,2,3-Trimethylbenzene, Indan, Indene, 1,2,4,5-Tetramethylbenzene, Benzothiophene, 1-Methylnaphthalene.
Biological Tissue Matrix: EPA 3050B

The following analytes are included in our Massachusetts DEP Scope of Accreditation

Westborough Facility:

Drinking Water
EPA 300.0: Chloride, Nitrate-N, Fluoride, Sulfate; **EPA 353.2**: Nitrate-N, Nitrite-N; **SM4500NO3-F**: Nitrate-N, Nitrite-N; **SM4500F-C, SM4500CN-CE, EPA 180.1, SM2130B, SM4500Cl-D, SM2320B, SM2540C, SM4500H-B, SM4500NO2-B**
EPA 524.2: THMs and VOCs; **EPA 504.1:** EDB, DBCP.
Microbiology: **SM9215B; SM9223-P/A, SM9223B-Colilert-QT,SM9222D**.

Non-Potable Water
SM4500H,B, EPA 120.1, SM2510B, SM2540C, SM2320B, SM4500CL-E, SM4500F-BC, SM4500NH3-BH: Ammonia-N and Kjeldahl-N, **EPA 350.1**: Ammonia-N, **LACHAT 10-107-06-1-B**: Ammonia-N, **EPA 351.1, SM4500NO3-F, EPA 353.2**: Nitrate-N**, SM4500P-E, SM4500P-B, E, SM4500SO4-E, SM5220D, EPA 410.4, SM5210B, SM5310C, SM4500CL-D, EPA 1664, EPA 420.1, SM4500-CN-CE, SM2540D, EPA 300: Chloride, Sulfate, Nitrate.**
EPA 624.1: Volatile Halocarbons & Aromatics,
EPA 608.3: Chlordane, Toxaphene, Aldrin, alpha-BHC, beta-BHC, gamma-BHC, delta-BHC, Dieldrin, DDD, DDE, DDT, Endosulfan I, Endosulfan II, Endosulfan sulfate, Endrin, Endrin Aldehyde, Heptachlor, Heptachlor Epoxide, PCBs
EPA 625.1: SVOC (Acid/Base/Neutral Extractables).
Microbiology: **SM9223B-Colilert-QT; Enterolert-QT, SM9221E, EPA 1600, EPA 1603, SM9222D.**

Mansfield Facility:

Drinking Water
EPA 200.7: Al, Ba, Cd, Cr, Cu, Fe, Mn, Ni, Na, Ag, Ca, Zn. **EPA 200.8:** Al, Sb, As, Ba, Be, Cd, Cr, Cu, Pb, Mn, Ni, Se, Ag, TL, Zn. **EPA 245.1** Hg.
EPA 522, EPA 537.1.

Non-Potable Water
EPA 200.7: Al, Sb, As, Be, Cd, Ca, Cr, Co, Cu, Fe, Pb, Mg, Mn, Mo, Ni, K, Se, Ag, Na, Sr, TL, Ti, V, Zn.
EPA 200.8: Al, Sb**,** As, Be, Cd, Cr, Cu, Fe, Pb, Mn, Ni, K, Se, Ag, Na, TL, Zn.
EPA 245.1 Hg.
SM2340B

For a complete listing of analytes and methods, please contact your Alpha Project Manager.

NEW YORK CHAIN OF CUSTODY

ALPHA ANALYTICAL

Westborough, MA 01581 — 8 Walkup Dr. — TEL: 508-898-9220 — FAX: 508-898-9193

Mansfield, MA 02048 — 320 Forbes Blvd — TEL: 508-822-9300 — FAX: 508-822-3288

Service Centers
Mahwah, NJ 07430: 35 Whitney Rd, Suite 5
Albany, NY 12205: 14 Walker Way
Tonawanda, NY 14150: 275 Cooper Ave, Suite 105

Page 1 of 1

Date Rec'd in Lab: 11/4/23

ALPHA Job #: L2365492

Client Information
Client: Langan Engineering
Address: 300 Kimball Dr
Parsippany, NJ 07054
Phone: 973 560 4900
Fax:
Email: aoka@langan.com

Project Information
Project Name: 141st 3rd Street
Project Location: Brooklyn, NY
Project #: 170390001
(Use Project name as Project #) ☐
Project Manager: Amita OKa
ALPHAQuote #:

Turn-Around Time
Standard ☑ Due Date:
Rush (only if pre approved) ☐ # of Days:

Deliverables
☐ ASP-A ☐ ASP-B
☐ EQuIS (1 File) ☐ EQuIS (4 File)
☐ Other

Regulatory Requirement
☐ NY TOGS ☐ NY Part 375
☐ AWQ Standards ☐ NY CP-51
☐ NY Restricted Use ☐ Other
☐ NY Unrestricted Use
☐ NYC Sewer Discharge

Billing Information
☑ Same as Client Info
PO #

Disposal Site Information
Please identify below location of applicable disposal facilities.
Disposal Facility:
☐ NJ ☐ NY
☐ Other:

These samples have been previously analyzed by Alpha ☐

Other project specific requirements/comments:
cc: pkrishnaswamy@langan.com

Please specify Metals or TAL.

ANALYSIS

Sample Filtration
☐ Done
☐ Lab to do
Preservation
☐ Lab to do
(Please Specify below)

Total Bottle

ALPHA Lab ID (Lab Use Only)	Sample ID	Collection Date	Collection Time	Sample Matrix	Sampler's Initials	TOC	Sample Specific Comments
L5492-01	110323_SAND_SCRT_C1	11-3-23	12:10	W	PK	✓	
-02	110323_SAND_SCRT_C2		12:15				
-03	110323_SAND_SCRT_C3		12:20				
-04	110323_SAND_SCRT_M1		12:25				
-05	110323_SAND_SCRT_M2		12:30				
-06	110323_CLAY_SCRT_C1		12:35				
-07	110323_CLAY_SCRT_C2		12:40				
-08	110323_CLAY_SCRT_C3		12:45				
-09	110323_CLAY_SCRT_M1		12:50				
-10	110323_CLAY_SCRT_M2	↓	12:55	↓	↓	↓	

Preservative Code:
A = None
B = HCl
C = HNO_3
D = H_2SO_4
E = NaOH
F = MeOH
G = $NaHSO_4$
H = $Na_2S_2O_3$
K/E = Zn Ac/NaOH
O = Other

Container Code:
P = Plastic
A = Amber Glass
V = Vial
G = Glass
B = Bacteria Cup
C = Cube
O = Other
E = Encore
D = BOD Bottle

Westboro: Certification No: MA935
Mansfield: Certification No: MA015

Container Type	V												
Preservative	D												

Relinquished By:	Date/Time	Received By:	Date/Time
[signature]	11/3/23 1425	[signature]	11/3 1425
Paul Mazzella	11/3/23 1815	Paul Mazzella	11/3/23 1815
[signature] AM	11/4 1:00	[signature]	11/4/23 0100

Please print clearly, legibly and completely. Samples can not be logged in and turnaround time clock will not start until any ambiguities are resolved. BY EXECUTING THIS COC, THE CLIENT HAS READ AND AGREES TO BE BOUND BY ALPHA'S TERMS & CONDITIONS. (See reverse side.)

Form No: 01-25 HC (rev. 30-Sept-2013)

ANALYTICAL REPORT

Lab Number:	L2362005
Client:	Langan Engineering & Environmental 1 University Square Drive Suite 110 Princeton, NJ 08540
ATTN:	Amita Oka
Phone:	(609) 282-8000
Project Name:	141 3RD
Project Number:	170390001
Report Date:	10/26/23

The original project report/data package is held by Alpha Analytical. This report/data package is paginated and should be reproduced only in its entirety. Alpha Analytical holds no responsibility for results and/or data that are not consistent with the original.

Certifications & Approvals: MA (M-MA086), NH NELAP (2064), CT (PH-0826), IL (200077), IN (C-MA-03), KY (KY98045), ME (MA00086), MD (348), NJ (MA935), NY (11148), NC (25700/666), OH (CL108), OR (MA-1316), PA (68-03671), RI (LAO00065), TX (T104704476), VT (VT-0935), VA (460195), USDA (Permit #525-23-122-91930).

Eight Walkup Drive, Westborough, MA 01581-1019
508-898-9220 (Fax) 508-898-9193 800-624-9220 - www.alphalab.com

Project Name: 141 3RD
Project Number: 170390001

Lab Number: L2362005
Report Date: 10/26/23

Alpha Sample ID	Client ID	Matrix	Sample Location	Collection Date/Time	Receive Date
L2362005-01	SCRT_SAND_101823_CONTROL	WATER	BROOKLYN, NY	10/18/23 16:00	10/19/23
L2362005-02	SCRT_SAND_101823_MIX 1	WATER	BROOKLYN, NY	10/18/23 16:10	10/19/23
L2362005-03	SCRT_SAND_101823_MIX 2	WATER	BROOKLYN, NY	10/18/23 16:20	10/19/23
L2362005-04	SCRT_SAND_101823_MIX 3	WATER	BROOKLYN, NY	10/18/23 16:30	10/19/23
L2362005-05	SCRT_CLAY_101823_MIX 1	WATER	BROOKLYN, NY	10/18/23 16:42	10/19/23
L2362005-06	SCRT_CLAY_101823_CONTROL	WATER	BROOKLYN, NY	10/18/23 16:40	10/19/23
L2362005-07	SCRT_CLAY_101823_MIX 2	WATER	BROOKLYN, NY	10/18/23 16:45	10/19/23
L2362005-08	SCRT_CLAY_101823_MIX 3	WATER	BROOKLYN, NY	10/18/23 16:47	10/19/23

Project Name:	141 3RD	**Lab Number:**	L2362005
Project Number:	170390001	**Report Date:**	10/26/23

Case Narrative

The samples were received in accordance with the Chain of Custody and no significant deviations were encountered during the preparation or analysis unless otherwise noted. Sample Receipt, Container Information, and the Chain of Custody are located at the back of the report.

Results contained within this report relate only to the samples submitted under this Alpha Lab Number and meet NELAP requirements for all NELAP accredited parameters unless otherwise noted in the following narrative. The data presented in this report is organized by parameter (i.e. VOC, SVOC, etc.). Sample specific Quality Control data (i.e. Surrogate Spike Recovery) is reported at the end of the target analyte list for each individual sample, followed by the Laboratory Batch Quality Control at the end of each parameter. Tentatively Identified Compounds (TICs), if requested, are reported for compounds identified to be present and are not part of the method/program Target Compound List, even if only a subset of the TCL are being reported. If a sample was re-analyzed or re-extracted due to a required quality control corrective action and if both sets of data are reported, the Laboratory ID of the re-analysis or re-extraction is designated with an "R" or "RE", respectively.

When multiple Batch Quality Control elements are reported (e.g. more than one LCS), the associated samples for each element are noted in the grey shaded header line of each data table. Any Laboratory Batch, Sample Specific % recovery or RPD value that is outside the listed Acceptance Criteria is bolded in the report. In reference to questions H (CAM) or 4 (RCP) when "NO" is checked, the performance criteria for CAM and RCP methods allow for some quality control failures to occur and still be within method compliance. In these instances, the specific failure is not narrated but noted in the associated QC Outlier Summary Report, located directly after the Case Narrative. QC information is also incorporated in the Data Usability Assessment table (Format 11) of our Data Merger tool, where it can be reviewed in conjunction with the sample result, associated regulatory criteria and any associated data usability implications.

Soil/sediments, solids and tissues are reported on a dry weight basis unless otherwise noted. Definitions of all data qualifiers and acronyms used in this report are provided in the Glossary located at the back of the report.

HOLD POLICY - For samples submitted on hold, Alpha's policy is to hold samples (with the exception of Air canisters) free of charge for 21 calendar days from the date the project is completed. After 21 calendar days, we will dispose of all samples submitted including those put on hold unless you have contacted your Alpha Project Manager and made arrangements for Alpha to continue to hold the samples. Air canisters will be disposed after 3 business days from the date the project is completed.

Please contact Project Management at 800-624-9220 with any questions.

Project Name: 141 3RD
Project Number: 170390001

Lab Number: L2362005
Report Date: 10/26/23

Case Narrative (continued)

Report Submission

All non-detect (ND) or estimated concentrations (J-qualified) have been quantitated to the limit noted in the MDL column.

I, the undersigned, attest under the pains and penalties of perjury that, to the best of my knowledge and belief and based upon my personal inquiry of those responsible for providing the information contained in this analytical report, such information is accurate and complete. This certificate of analysis is not complete unless this page accompanies any and all pages of this report.

Authorized Signature: Caitlin Walukevich

Title: Technical Director/Representative Date: 10/26/23

INORGANICS
&
MISCELLANEOUS

Project Name: 141 3RD
Project Number: 170390001

Lab Number: L2362005
Report Date: 10/26/23

SAMPLE RESULTS

Lab ID: L2362005-01
Client ID: SCRT_SAND_101823_CONTROL
Sample Location: BROOKLYN, NY

Date Collected: 10/18/23 16:00
Date Received: 10/19/23
Field Prep: Not Specified

Sample Depth:
Matrix: Water

Parameter	Result	Qualifier	Units	RL	MDL	Dilution Factor	Date Prepared	Date Analyzed	Analytical Method	Analyst
General Chemistry - Westborough Lab										
Total Organic Carbon	6.0		mg/l	4.0	0.78	8	-	10/24/23 07:26	1,9060A	DEW

Project Name: 141 3RD
Project Number: 170390001

Lab Number: L2362005
Report Date: 10/26/23

SAMPLE RESULTS

Lab ID: L2362005-02
Client ID: SCRT_SAND_101823_MIX 1
Sample Location: BROOKLYN, NY

Date Collected: 10/18/23 16:10
Date Received: 10/19/23
Field Prep: Not Specified

Sample Depth:
Matrix: Water

Parameter	Result	Qualifier	Units	RL	MDL	Dilution Factor	Date Prepared	Date Analyzed	Analytical Method	Analyst
General Chemistry - Westborough Lab										
Total Organic Carbon	5.9		mg/l	2.0	0.39	4	-	10/24/23 07:26	1,9060A	DEW

Project Name: 141 3RD
Project Number: 170390001

Lab Number: L2362005
Report Date: 10/26/23

SAMPLE RESULTS

Lab ID: L2362005-03
Client ID: SCRT_SAND_101823_MIX 2
Sample Location: BROOKLYN, NY

Date Collected: 10/18/23 16:20
Date Received: 10/19/23
Field Prep: Not Specified

Sample Depth:
Matrix: Water

Parameter	Result	Qualifier	Units	RL	MDL	Dilution Factor	Date Prepared	Date Analyzed	Analytical Method	Analyst
General Chemistry - Westborough Lab										
Total Organic Carbon	11.		mg/l	4.0	0.78	8	-	10/24/23 07:26	1,9060A	DEW

Project Name: 141 3RD
Project Number: 170390001

Lab Number: L2362005
Report Date: 10/26/23

SAMPLE RESULTS

Lab ID: L2362005-04
Client ID: SCRT_SAND_101823_MIX 3
Sample Location: BROOKLYN, NY

Date Collected: 10/18/23 16:30
Date Received: 10/19/23
Field Prep: Not Specified

Sample Depth:
Matrix: Water

Parameter	Result	Qualifier	Units	RL	MDL	Dilution Factor	Date Prepared	Date Analyzed	Analytical Method	Analyst
General Chemistry - Westborough Lab										
Total Organic Carbon	12.		mg/l	4.0	0.78	8	-	10/24/23 07:26	1,9060A	DEW

Project Name: 141 3RD
Project Number: 170390001

Lab Number: L2362005
Report Date: 10/26/23

SAMPLE RESULTS

Lab ID: L2362005-05
Client ID: SCRT_CLAY_101823_MIX 1
Sample Location: BROOKLYN, NY

Date Collected: 10/18/23 16:42
Date Received: 10/19/23
Field Prep: Not Specified

Sample Depth:
Matrix: Water

Parameter	Result	Qualifier	Units	RL	MDL	Dilution Factor	Date Prepared	Date Analyzed	Analytical Method	Analyst
General Chemistry - Westborough Lab										
Total Organic Carbon	7.6		mg/l	4.0	0.78	8	-	10/24/23 07:26	1,9060A	DEW

Project Name: 141 3RD
Project Number: 170390001

Lab Number: L2362005
Report Date: 10/26/23

SAMPLE RESULTS

Lab ID: L2362005-06
Client ID: SCRT_CLAY_101823_CONTROL
Sample Location: BROOKLYN, NY

Date Collected: 10/18/23 16:40
Date Received: 10/19/23
Field Prep: Not Specified

Sample Depth:
Matrix: Water

Parameter	Result	Qualifier	Units	RL	MDL	Dilution Factor	Date Prepared	Date Analyzed	Analytical Method	Analyst
General Chemistry - Westborough Lab										
Total Organic Carbon	6.6		mg/l	4.0	0.78	8	-	10/24/23 07:26	1,9060A	DEW

Project Name: 141 3RD
Project Number: 170390001

Lab Number: L2362005
Report Date: 10/26/23

SAMPLE RESULTS

Lab ID: L2362005-07
Client ID: SCRT_CLAY_101823_MIX 2
Sample Location: BROOKLYN, NY

Date Collected: 10/18/23 16:45
Date Received: 10/19/23
Field Prep: Not Specified

Sample Depth:
Matrix: Water

Parameter	Result	Qualifier	Units	RL	MDL	Dilution Factor	Date Prepared	Date Analyzed	Analytical Method	Analyst
General Chemistry - Westborough Lab										
Total Organic Carbon	9.7		mg/l	4.0	0.78	8	-	10/24/23 07:26	1,9060A	DEW

Project Name: 141 3RD
Project Number: 170390001

Lab Number: L2362005
Report Date: 10/26/23

SAMPLE RESULTS

Lab ID: L2362005-08
Client ID: SCRT_CLAY_101823_MIX 3
Sample Location: BROOKLYN, NY

Date Collected: 10/18/23 16:47
Date Received: 10/19/23
Field Prep: Not Specified

Sample Depth:
Matrix: Water

Parameter	Result	Qualifier	Units	RL	MDL	Dilution Factor	Date Prepared	Date Analyzed	Analytical Method	Analyst
General Chemistry - Westborough Lab										
Total Organic Carbon	11.		mg/l	4.0	0.78	8	-	10/24/23 07:26	1,9060A	DEW

Project Name: 141 3RD
Project Number: 170390001
Lab Number: L2362005
Report Date: 10/26/23

Method Blank Analysis
Batch Quality Control

Parameter	Result	Qualifier	Units	RL	MDL	Dilution Factor	Date Prepared	Date Analyzed	Analytical Method	Analyst
General Chemistry - Westborough Lab for sample(s): 01-08 Batch: WG1842937-1										
Total Organic Carbon	ND		mg/l	0.50	0.09	1	-	10/24/23 07:26	1,9060A	DEW

Lab Control Sample Analysis

Batch Quality Control

Project Name: 141 3RD

Project Number: 170390001

Lab Number: L2362005

Report Date: 10/26/23

Parameter	LCS %Recovery	Qual	LCSD %Recovery	Qual	%Recovery Limits	RPD	Qual	RPD Limits
General Chemistry - Westborough Lab Associated sample(s): 01-08 Batch: WG1842937-2								
Total Organic Carbon	94		-		90-110	-		

Matrix Spike Analysis
Batch Quality Control

Project Name: 141 3RD
Project Number: 170390001

Lab Number: L2362005
Report Date: 10/26/23

Parameter	Native Sample	MS Added	MS Found	MS %Recovery	Qual	MSD Found	MSD %Recovery	Qual	Recovery Limits	RPD	Qual	RPD Limits
General Chemistry - Westborough Lab Associated sample(s): 01-08 QC Batch ID: WG1842937-4 QC Sample: L2361830-11 Client ID: MS Sample												
Total Organic Carbon	0.38J	4	3.9	97		-	-		80-120	-		20

Lab Duplicate Analysis

Batch Quality Control

Project Name: 141 3RD

Project Number: 170390001

Lab Number: L2362005

Report Date: 10/26/23

Parameter	Native Sample	Duplicate Sample	Units	RPD	Qual	RPD Limits
General Chemistry - Westborough Lab Associated sample(s): 01-08 QC Batch ID: WG1842937-3 QC Sample: L2361830-12 Client ID: DUP Sample						
Total Organic Carbon	14.	14	mg/l	0		20

Project Name: 141 3RD
Project Number: 170390001

Lab Number: L2362005
Report Date: 10/26/23

Sample Receipt and Container Information

Were project specific reporting limits specified? YES

Cooler Information

Cooler	Custody Seal
A	Absent

Container Information

Container ID	Container Type	Cooler	Initial pH	Final pH	Temp deg C	Pres	Seal	Frozen Date/Time	Analysis(*)
L2362005-01A	Vial H2SO4 preserved	A	NA		3.8	Y	Absent		TOC-9060(28)
L2362005-01B	Vial H2SO4 preserved	A	NA		3.8	Y	Absent		TOC-9060(28)
L2362005-02A	Vial H2SO4 preserved	A	NA		3.8	Y	Absent		TOC-9060(28)
L2362005-02B	Vial H2SO4 preserved	A	NA		3.8	Y	Absent		TOC-9060(28)
L2362005-03A	Vial H2SO4 preserved	A	NA		3.8	Y	Absent		TOC-9060(28)
L2362005-03B	Vial H2SO4 preserved	A	NA		3.8	Y	Absent		TOC-9060(28)
L2362005-04A	Vial H2SO4 preserved	A	NA		3.8	Y	Absent		TOC-9060(28)
L2362005-04B	Vial H2SO4 preserved	A	NA		3.8	Y	Absent		TOC-9060(28)
L2362005-05A	Vial H2SO4 preserved	A	NA		3.8	Y	Absent		TOC-9060(28)
L2362005-05B	Vial H2SO4 preserved	A	NA		3.8	Y	Absent		TOC-9060(28)
L2362005-06A	Vial H2SO4 preserved	A	NA		3.8	Y	Absent		TOC-9060(28)
L2362005-06B	Vial H2SO4 preserved	A	NA		3.8	Y	Absent		TOC-9060(28)
L2362005-07A	Vial H2SO4 preserved	A	NA		3.8	Y	Absent		TOC-9060(28)
L2362005-08A	Vial H2SO4 preserved	A	NA		3.8	Y	Absent		TOC-9060(28)

*Values in parentheses indicate holding time in days

Project Name:	141 3RD	**Lab Number:**	L2362005
Project Number:	170390001	**Report Date:**	10/26/23

GLOSSARY

Acronyms

DL	- Detection Limit: This value represents the level to which target analyte concentrations are reported as estimated values, when those target analyte concentrations are quantified below the limit of quantitation (LOQ). The DL includes any adjustments from dilutions, concentrations or moisture content, where applicable. (DoD report formats only.)
EDL	- Estimated Detection Limit: This value represents the level to which target analyte concentrations are reported as estimated values, when those target analyte concentrations are quantified below the reporting limit (RL). The EDL includes any adjustments from dilutions, concentrations or moisture content, where applicable. The use of EDLs is specific to the analysis of PAHs using Solid-Phase Microextraction (SPME).
EMPC	- Estimated Maximum Possible Concentration: The concentration that results from the signal present at the retention time of an analyte when the ions meet all of the identification criteria except the ion abundance ratio criteria. An EMPC is a worst-case estimate of the concentration.
EPA	- Environmental Protection Agency.
LCS	- Laboratory Control Sample: A sample matrix, free from the analytes of interest, spiked with verified known amounts of analytes or a material containing known and verified amounts of analytes.
LCSD	- Laboratory Control Sample Duplicate: Refer to LCS.
LFB	- Laboratory Fortified Blank: A sample matrix, free from the analytes of interest, spiked with verified known amounts of analytes or a material containing known and verified amounts of analytes.
LOD	- Limit of Detection: This value represents the level to which a target analyte can reliably be detected for a specific analyte in a specific matrix by a specific method. The LOD includes any adjustments from dilutions, concentrations or moisture content, where applicable. (DoD report formats only.)
LOQ	- Limit of Quantitation: The value at which an instrument can accurately measure an analyte at a specific concentration. The LOQ includes any adjustments from dilutions, concentrations or moisture content, where applicable. (DoD report formats only.) Limit of Quantitation: The value at which an instrument can accurately measure an analyte at a specific concentration. The LOQ includes any adjustments from dilutions, concentrations or moisture content, where applicable. (DoD report formats only.)
MDL	- Method Detection Limit: This value represents the level to which target analyte concentrations are reported as estimated values, when those target analyte concentrations are quantified below the reporting limit (RL). The MDL includes any adjustments from dilutions, concentrations or moisture content, where applicable.
MS	- Matrix Spike Sample: A sample prepared by adding a known mass of target analyte to a specified amount of matrix sample for which an independent estimate of target analyte concentration is available. For Method 332.0, the spike recovery is calculated using the native concentration, including estimated values.
MSD	- Matrix Spike Sample Duplicate: Refer to MS.
NA	- Not Applicable.
NC	- Not Calculated: Term is utilized when one or more of the results utilized in the calculation are non-detect at the parameter's reporting unit.
NDPA/DPA	- N-Nitrosodiphenylamine/Diphenylamine.
NI	- Not Ignitable.
NP	- Non-Plastic: Term is utilized for the analysis of Atterberg Limits in soil.
NR	- No Results: Term is utilized when 'No Target Compounds Requested' is reported for the analysis of Volatile or Semivolatile Organic TIC only requests.
RL	- Reporting Limit: The value at which an instrument can accurately measure an analyte at a specific concentration. The RL includes any adjustments from dilutions, concentrations or moisture content, where applicable.
RPD	- Relative Percent Difference: The results from matrix and/or matrix spike duplicates are primarily designed to assess the precision of analytical results in a given matrix and are expressed as relative percent difference (RPD). Values which are less than five times the reporting limit for any individual parameter are evaluated by utilizing the absolute difference between the values; although the RPD value will be provided in the report.
SRM	- Standard Reference Material: A reference sample of a known or certified value that is of the same or similar matrix as the associated field samples.
STLP	- Semi-dynamic Tank Leaching Procedure per EPA Method 1315.
TEF	- Toxic Equivalency Factors: The values assigned to each dioxin and furan to evaluate their toxicity relative to 2,3,7,8-TCDD.
TEQ	- Toxic Equivalent: The measure of a sample's toxicity derived by multiplying each dioxin and furan by its corresponding TEF and then summing the resulting values.
TIC	- Tentatively Identified Compound: A compound that has been identified to be present and is not part of the target compound list (TCL) for the method and/or program. All TICs are qualitatively identified and reported as estimated concentrations.

Report Format: DU Report with 'J' Qualifiers

Project Name:	141 3RD	**Lab Number:**	L2362005
Project Number:	170390001	**Report Date:**	10/26/23

Footnotes

1 - The reference for this analyte should be considered modified since this analyte is absent from the target analyte list of the original method.

Terms

Analytical Method: Both the document from which the method originates and the analytical reference method. (Example: EPA 8260B is shown as 1,8260B.) The codes for the reference method documents are provided in the References section of the Addendum.

Chlordane: The target compound Chlordane (CAS No. 57-74-9) is reported for GC ECD analyses. Per EPA,this compound "refers to a mixture of chlordane isomers, other chlorinated hydrocarbons and numerous other components." (Reference: USEPA Toxicological Review of Chlordane, In Support of Summary Information on the Integrated Risk Information System (IRIS), December 1997.)

Difference: With respect to Total Oxidizable Precursor (TOP) Assay analysis, the difference is defined as the Post-Treatment value minus the Pre-Treatment value.

Final pH: As it pertains to Sample Receipt & Container Information section of the report, Final pH reflects pH of container determined after adjustment at the laboratory, if applicable. If no adjustment required, value reflects Initial pH.

Frozen Date/Time: With respect to Volatile Organics in soil, Frozen Date/Time reflects the date/time at which associated Reagent Water-preserved vials were initially frozen. Note: If frozen date/time is beyond 48 hours from sample collection, value will be reflected in 'bold'.

Gasoline Range Organics (GRO): Gasoline Range Organics (GRO) results include all chromatographic peaks eluting from Methyl tert butyl ether through Naphthalene, with the exception of GRO analysis in support of State of Ohio programs, which includes all chromatographic peaks eluting from Hexane through Dodecane.

Initial pH: As it pertains to Sample Receipt & Container Information section of the report, Initial pH reflects pH of container determined upon receipt, if applicable.

PAH Total: With respect to Alkylated PAH analyses, the 'PAHs, Total' result is defined as the summation of results for all or a subset of the following compounds: Naphthalene, C1-C4 Naphthalenes, 2-Methylnaphthalene, 1-Methylnaphthalene, Biphenyl, Acenaphthylene, Acenaphthene, Fluorene, C1-C3 Fluorenes, Phenanthrene, C1-C4 Phenanthrenes/Anthracenes, Anthracene, Fluoranthene, Pyrene, C1-C4 Fluoranthenes/Pyrenes, Benz(a)anthracene, Chrysene, C1-C4 Chrysenes, Benzo(b)fluoranthene, Benzo(j)+(k)fluoranthene, Benzo(e)pyrene, Benzo(a)pyrene, Perylene, Indeno(1,2,3-cd)pyrene, Dibenz(ah)+(ac)anthracene, Benzo(g,h,i)perylene. If a 'Total' result is requested, the results of its individual components will also be reported.

PFAS Total: With respect to PFAS analyses, the 'PFAS, Total (5)' result is defined as the summation of results for: PFHpA, PFHxS, PFOA, PFNA and PFOS. In addition, the 'PFAS, Total (6)' result is defined as the summation of results for: PFHpA, PFHxS, PFOA, PFNA, PFDA and PFOS. For MassDEP DW compliance analysis only, the 'PFAS, Total (6)' result is defined as the summation of results at or above the RL. Note: If a 'Total' result is requested, the results of its individual components will also be reported.

Total: With respect to Organic analyses, a 'Total' result is defined as the summation of results for individual isomers or Aroclors. If a 'Total' result is requested, the results of its individual components will also be reported. This is applicable to 'Total' results for methods 8260, 8081 and 8082.

Data Qualifiers

A - Spectra identified as "Aldol Condensates" are byproducts of the extraction/concentration procedures when acetone is introduced in the process.

B - The analyte was detected above the reporting limit in the associated method blank. Flag only applies to associated field samples that have detectable concentrations of the analyte at less than ten times (10x) the concentration found in the blank. For MCP-related projects, flag only applies to associated field samples that have detectable concentrations of the analyte at less than ten times (10x) the concentration found in the blank. For DOD-related projects, flag only applies to associated field samples that have detectable concentrations of the analyte at less than ten times (10x) the concentration found in the blank AND the analyte was detected above one-half the reporting limit (or above the reporting limit for common lab contaminants) in the associated method blank. For NJ-Air-related projects, flag only applies to associated field samples that have detectable concentrations of the analyte above the reporting limit. For NJ-related projects (excluding Air), flag only applies to associated field samples that have detectable concentrations of the analyte, which was detected above the reporting limit in the associated method blank or above five times the reporting limit for common lab contaminants (Phthalates, Acetone, Methylene Chloride, 2-Butanone).

C - Co-elution: The target analyte co-elutes with a known lab standard (i.e. surrogate, internal standards, etc.) for co-extracted analyses.

D - Concentration of analyte was quantified from diluted analysis. Flag only applies to field samples that have detectable concentrations of the analyte.

E - Concentration of analyte exceeds the range of the calibration curve and/or linear range of the instrument.

F - The ratio of quantifier ion response to qualifier ion response falls outside of the laboratory criteria. Results are considered to be an estimated maximum concentration.

G - The concentration may be biased high due to matrix interferences (i.e, co-elution) with non-target compound(s). The result should be considered estimated.

H - The analysis of pH was performed beyond the regulatory-required holding time of 15 minutes from the time of sample collection.

I - The lower value for the two columns has been reported due to obvious interference.

J - Estimated value. The Target analyte concentration is below the quantitation limit (RL), but above the Method Detection Limit (MDL) or Estimated Detection Limit (EDL) for SPME-related analyses. This represents an estimated concentration for Tentatively

Report Format: DU Report with 'J' Qualifiers

Project Name:	141 3RD	**Lab Number:**	L2362005
Project Number:	170390001	**Report Date:**	10/26/23

Data Qualifiers

Identified Compounds (TICs). For calculated parameters, this represents that one or more values used in the calculation were estimated.

M - Reporting Limit (RL) exceeds the MCP CAM Reporting Limit for this analyte.

ND - Not detected at the method detection limit (MDL) for the sample, or estimated detection limit (EDL) for SPME-related analyses.

NJ - Presumptive evidence of compound. This represents an estimated concentration for Tentatively Identified Compounds (TICs), where the identification is based on a mass spectral library search.

P - The RPD between the results for the two columns exceeds the method-specified criteria.

Q - The quality control sample exceeds the associated acceptance criteria. For DOD-related projects, LCS and/or Continuing Calibration Standard exceedences are also qualified on all associated sample results. Note: This flag is not applicable for matrix spike recoveries when the sample concentration is greater than 4x the spike added or for batch duplicate RPD when the sample concentrations are less than 5x the RL. (Metals only.)

R - Analytical results are from sample re-analysis.

RE - Analytical results are from sample re-extraction.

S - Analytical results are from modified screening analysis.

V - The surrogate associated with this target analyte has a recovery outside the QC acceptance limits. (Applicable to MassDEP DW Compliance samples only.)

Z - The batch matrix spike and/or duplicate associated with this target analyte has a recovery/RPD outside the QC acceptance limits. (Applicable to MassDEP DW Compliance samples only.)

Project Name:	141 3RD	**Lab Number:**	L2362005
Project Number:	170390001	**Report Date:**	10/26/23

REFERENCES

1 Test Methods for Evaluating Solid Waste: Physical/Chemical Methods. EPA SW-846. Third Edition. Updates I - VI, 2018.

LIMITATION OF LIABILITIES

Alpha Analytical performs services with reasonable care and diligence normal to the analytical testing laboratory industry. In the event of an error, the sole and exclusive responsibility of Alpha Analytical shall be to re-perform the work at it's own expense. In no event shall Alpha Analytical be held liable for any incidental, consequential or special damages, including but not limited to, damages in any way connected with the use of, interpretation of, information or analysis provided by Alpha Analytical.

We strongly urge our clients to comply with EPA protocol regarding sample volume, preservation, cooling, containers, sampling procedures, holding time and splitting of samples in the field.

Certification Information

The following analytes are not included in our Primary NELAP Scope of Accreditation:

Westborough Facility
EPA 624.1: m/p-xylene, o-xylene, Naphthalene
EPA 625.1: alpha-Terpineol
EPA 8260D: NPW: 1,2,4,5-Tetramethylbenzene; 4-Ethyltoluene, Azobenzene; SCM: Iodomethane (methyl iodide), 1,2,4,5-Tetramethylbenzene; 4-Ethyltoluene.
EPA 8270E: NPW: Dimethylnaphthalene,1,4-Diphenylhydrazine, alpha-Terpineol; SCM: Dimethylnaphthalene,1,4-Diphenylhydrazine.
SM4500: NPW: Amenable Cyanide; SCM: Total Phosphorus, TKN, NO2, NO3.

Mansfield Facility
SM 2540D: TSS.
EPA TO-15: Halothane, 2,4,4-Trimethyl-2-pentene, 2,4,4-Trimethyl-1-pentene, Thiophene, 2-Methylthiophene, 3-Methylthiophene, 2-Ethylthiophene, 1,2,3-Trimethylbenzene, Indan, Indene, 1,2,4,5-Tetramethylbenzene, Benzothiophene, 1-Methylnaphthalene.
Biological Tissue Matrix: EPA 3050B

The following analytes are included in our Massachusetts DEP Scope of Accreditation

Westborough Facility:

Drinking Water
EPA 300.0: Chloride, Nitrate-N, Fluoride, Sulfate; **EPA 353.2**: Nitrate-N, Nitrite-N; **SM4500NO3-F**: Nitrate-N, Nitrite-N; **SM4500F-C, SM4500CN-CE, EPA 180.1, SM2130B, SM4500Cl-D, SM2320B, SM2540C, SM4500H-B, SM4500NO2-B**
EPA 524.2: THMs and VOCs; **EPA 504.1:** EDB, DBCP.
Microbiology: **SM9215B; SM9223-P/A, SM9223B-Colilert-QT,SM9222D**.

Non-Potable Water
SM4500H,B, EPA 120.1, SM2510B, SM2540C, SM2320B, SM4500CL-E, SM4500F-BC, SM4500NH3-BH: Ammonia-N and Kjeldahl-N, **EPA 350.1**: Ammonia-N, **LACHAT 10-107-06-1-B**: Ammonia-N, **EPA 351.1, SM4500NO3-F, EPA 353.2**: Nitrate-N**, SM4500P-E, SM4500P-B, E, SM4500SO4-E, SM5220D, EPA 410.4, SM5210B, SM5310C, SM4500CL-D, EPA 1664, EPA 420.1, SM4500-CN-CE, SM2540D, EPA 300: Chloride, Sulfate, Nitrate.**
EPA 624.1: Volatile Halocarbons & Aromatics,
EPA 608.3: Chlordane, Toxaphene, Aldrin, alpha-BHC, beta-BHC, gamma-BHC, delta-BHC, Dieldrin, DDD, DDE, DDT, Endosulfan I, Endosulfan II, Endosulfan sulfate, Endrin, Endrin Aldehyde, Heptachlor, Heptachlor Epoxide, PCBs
EPA 625.1: SVOC (Acid/Base/Neutral Extractables).
Microbiology: **SM9223B-Colilert-QT; Enterolert-QT, SM9221E, EPA 1600, EPA 1603, SM9222D.**

Mansfield Facility:

Drinking Water
EPA 200.7: Al, Ba, Cd, Cr, Cu, Fe, Mn, Ni, Na, Ag, Ca, Zn. **EPA 200.8:** Al, Sb, As, Ba, Be, Cd, Cr, Cu, Pb, Mn, Ni, Se, Ag, TL, Zn. **EPA 245.1** Hg.
EPA 522, EPA 537.1.

Non-Potable Water
EPA 200.7: Al, Sb, As, Be, Cd, Ca, Cr, Co, Cu, Fe, Pb, Mg, Mn, Mo, Ni, K, Se, Ag, Na, Sr, TL, Ti, V, Zn.
EPA 200.8: Al, Sb**,** As, Be, Cd, Cr, Cu, Fe, Pb, Mn, Ni, K, Se, Ag, Na, TL, Zn.
EPA 245.1 Hg.
SM2340B

For a complete listing of analytes and methods, please contact your Alpha Project Manager.

NEW YORK CHAIN OF CUSTODY

ALPHA ANALYTICAL

Westborough, MA 01581
8 Walkup Dr.
TEL: 508-898-9220
FAX: 508-898-9193

Mansfield, MA 02048
320 Forbes Blvd
TEL: 508-822-9300
FAX: 508-822-3288

Service Centers
Mahwah, NJ 07430: 35 Whitney Rd, Suite 5
Albany, NY 12205: 14 Walker Way
Tonawanda, NY 14150: 275 Cooper Ave, Suite 105

Page 1 of 1

Date Rec'd in Lab: 10/19/23

ALPHA Job #: L2362005

Client Information
Client: Langan Engineering
Address: 360 W 31st 8th Floor
NY, NY, 10001
Phone: 212 479 5400
Fax:
Email: AOka@langan.com

Project Information
Project Name: 141 3rd
Project Location: Brooklyn, NY
Project #: 170390001
(Use Project name as Project #) ☐
Project Manager: Amrita Oka
ALPHAQuote #:

Turn-Around Time
Standard ☑ Due Date:
Rush (only if pre approved) ☐ # of Days:

Deliverables
☐ ASP-A ☐ ASP-B
☐ EQuIS (1 File) ☐ EQuIS (4 File)
☐ Other

Regulatory Requirement
☐ NY TOGS ☐ NY Part 375
☐ AWQ Standards ☐ NY CP-51
☐ NY Restricted Use ☐ Other
☐ NY Unrestricted Use
☐ NYC Sewer Discharge

Billing Information
☑ Same as Client Info
PO #

Disposal Site Information
Please identify below location of applicable disposal facilities.
Disposal Facility:
☐ NJ ☐ NY
☐ Other:

These samples have been previously analyzed by Alpha ☐

Other project specific requirements/comments:
cc: pkavishnastamy@langan.com

Please specify Metals or TAL.

ANALYSIS

Sample Filtration
☐ Done
☐ Lab to do
Preservation
☐ Lab to do
(Please Specify below)

ALPHA Lab ID (Lab Use Only)	Sample ID	Collection Date	Collection Time	Sample Matrix	Sampler's Initials	TOC	Sample Specific Comments	Total Bottle
62005-01	SCRT_SAND_101823 CONTROL	10/18/23	16:00	W	PK	✓		
-02	SCRT_SAND_101823 MIX 1		16:10					
-03	SCRT_SAND_101823 MIX 2		16:20					
-04	SCRT_SAND_101823 MIX 3		16:30					
-05	SCRT_CLAY_101823 MIX 1		16:42					
-06	SCRT_CLAY_101823 CONTROL		16:40					
-07	SCRT_CLAY_101823 MIX 2		16:45					
-08	SCRT_CLAY_101823 MIX 3		16:47					

Preservative Code:
A = None
B = HCl
C = HNO_3
D = H_2SO_4
E = NaOH
F = MeOH
G = $NaHSO_4$
H = $Na_2S_2O_3$
K/E = Zn Ac/NaOH
O = Other

Container Code
P = Plastic
A = Amber Glass
V = Vial
G = Glass
B = Bacteria Cup
C = Cube
O = Other
E = Encore
D = BOD Bottle

Westboro: Certification No: MA935
Mansfield: Certification No: MA015

Container Type	✓		
Preservative	H_2SO_4		

Relinquished By:	Date/Time	Received By:	Date/Time
	10/19/23 11:15		10/19/23 11:15
Paul Mazzella	10/19/23 15:35	Paul Mazzella	10/19/23 16:20
	10/19/23		10/19/23 20:30
	10/19/23 22:40		10/19/23 22:40

Please print clearly, legibly and completely. Samples can not be logged in and turnaround time clock will not start until any ambiguities are resolved. BY EXECUTING THIS COC, THE CLIENT HAS READ AND AGREES TO BE BOUND BY ALPHA'S TERMS & CONDITIONS. (See reverse side.)

Form No: 01-25 HC (rev. 30-Sept-2013)

Client:	Langan Engineering
Project Name:	141 3rd Street
Project Location:	Brooklyn, NY
GTX #:	318226
Report Date :	12/08/23

ASTM D2166 - Compressive Strength of Molded Soil-Cement

Sample ID	Curing Age, days	Height, in	Diameter, in	Area, in2	Mass, grams	Bulk Density, pcf	Moisture Content at Break, %	Maximum Load, lbs	Compressive Strength, psi
Mold 1A	---	4.00	2.00	3.14	308.5	93.5	32.1	0.94	0
Mold 2A	---	3.98	1.96	3.02	333.4	105.8	48.5	450	148
Mold 3A	---	3.76	1.95	2.99	314.6	106.7	45.2	760	256
Mold 4'A	---	3.93	1.95	2.99	334.2	108.5	48.3	990	331
Mold 4"A	---	3.91	1.98	3.08	342.0	108.2	41.2	1030	336
Mold 5A	---	3.79	1.95	2.99	341.7	115.0	40.6	574	192
Mold 6A	---	3.87	1.96	3.02	337.2	110.0	39.2	1300	432
Mold 7A	---	3.99	1.96	3.02	350.0	110.8	56.7	1220	405
Mold 8A	---	UNTESTABLE - specimen failed during extrusion							
Mold 9A	---	3.94	1.96	3.02	378.9	121.4	22.1	230	75
Mold 10A	---	3.6	1.96	3.02	352.0	123.5	19.6	820	273
Mold 11A	---	3.88	1.96	3.02	376.5	122.5	20.4	820	272
Mold 12 A	---	3.96	1.96	3.02	386.7	123.3	21.4	620	206
Mold 13 A	---	3.86	1.96	3.02	381.9	124.9	21.9	950	316
Mold 14 A	---	3.76	1.97	3.05	360.3	119.8	21.6	370	122
Mold 15 A	---	3.63	1.96	3.02	355.9	123.8	20.8	1140	378
Mold 16 A	---	3.88	1.97	3.05	376.3	121.2	20.5	1073	352
Mold 17 A	---	3.88	1.97	3.05	374.4	120.6	23.0	1120	368
Mold 20A	---	3.9	1.96	3.02	379.8	123.0	20.6	1340	445

Notes: Specimens were prepared and delivered to GTX by client. Curing dates were not provided.

Client:	Langan Engineering		
Project Name:	141 3rd Street		
Project Location:	Brooklyn, NY		
GTX #:	318226		
Start Date:	12/6/2023	Tested By:	dmt/jb
End Date:	12/8/2023	Checked By:	ank
Boring #:	---		
Sample #:	Mold 2B		
Depth:	---		
Visual Description:	Moist, brown soil cement		

Hydraulic Conductivity of Saturated Porous Materials Using a Flexible Wall Permeameter by ASTM D5084
Constant Volume

Sample Type:	intact	Permeant Fluid:	De-aired Distilled water
Orientation:	Vertical	Cell #:	---

Sample Preparation: Extruded from cylinder mold and placed into permeameter at as-received density and moisture content.

Assumed Specific Gravity: 2.70

Parameter	Initial	Final
Height, in	3.83	3.83
Diameter, in	2.00	2.00
Area, in^2	3.14	3.14
Volume, in^3	12.03	12.03
Mass, g	331.0	334.0
Bulk Density, pcf	104.6	105.5
Moisture Content, %	46.2	47.5
Dry Density, pcf	71.5	71.5
Degree of Saturation, %	92	95

B COEFFICIENT DETERMINATION

Cell Pressure, psi:	89.97	Increased Cell Pressure, psi:	95.03	Cell Pressure Increment, psi:	5.06
Sample Pressure, psi:	83.54	Corresponding Sample Pressure, psi:	88.17	Sample Pressure Increment, psi:	4.63
				B Coefficient:	0.92

*B value did not increase with increase in pressure.
Final degree of saturation >95%.

FLOW DATA

Date	Trial #	Pressure, psi		Manometer Readings			Elapsed Time,	Gradient	Permeability K,	Temp,		Permeability K @ 20 °C,
		Cell	Sample	Z_1	Z_2	Z_1-Z_2	sec		cm/sec	°C	R_t	cm/sec
12/7	1	90.0	83.5	8.0	7.9	0.1	145	10.4	1.0E-07	19.5	1.013	1.1E-07
12/7	2	90.0	83.5	8.0	7.9	0.1	145	10.4	1.0E-07	19.5	1.013	1.1E-07
12/7	3	90.0	83.5	8.0	7.9	0.1	148	10.4	1.0E-07	19.5	1.013	1.0E-07
12/7	4	90.0	83.5	8.0	7.9	0.1	147	10.4	1.0E-07	19.5	1.013	1.0E-07

PERMEABILITY AT 20° C: 1.0x 10^{-7} cm/sec (@ 6.5 psi effective stress)

Client:	Langan Engineering		
Project Name:	141 3rd Street		
Project Location:	Brooklyn, NY		
GTX #:	318226		
Start Date:	12/6/2023	Tested By:	dmt/jb
End Date:	12/8/2023	Checked By:	ank
Boring #:	---		
Sample #:	Mold 3B		
Depth:	---		
Visual Description:	Moist, grayish brown soil cement		

Hydraulic Conductivity of Saturated Porous Materials Using a Flexible Wall Permeameter by ASTM D5084

Constant Volume

Sample Type:	intact	Permeant Fluid:	De-aired Distilled water
Orientation:	Vertical	Cell #:	---

Sample Preparation: Extruded from cylinder mold and placed into permeameter at as-received density and moisture content.

Assumed Specific Gravity: 2.70

Parameter	Initial	Final
Height, in	3.79	3.79
Diameter, in	2.00	2.00
Area, in^2	3.14	3.14
Volume, in^3	11.91	11.91
Mass, g	331.0	334.1
Bulk Density, pcf	105.7	106.7
Moisture Content, %	44.4	45.8
Dry Density, pcf	73.2	73.2
Degree of Saturation, %	92	95

B COEFFICIENT DETERMINATION

Cell Pressure, psi:	90.03	Increased Cell Pressure, psi:	95.04	Cell Pressure Increment, psi:	5.01
Sample Pressure, psi:	83.55	Corresponding Sample Pressure, psi:	87.46	Sample Pressure Increment, psi:	3.91
				B Coefficient:	0.78

*B value did not increase with increase in pressure. Final degree of saturation >95%.

FLOW DATA

Date	Trial #	Pressure, psi		Manometer Readings			Elapsed Time,	Gradient	Permeability K,	Temp,		Permeability K @ 20 °C,
		Cell	Sample	Z_1	Z_2	Z_1-Z_2	sec		cm/sec	°C	R_t	cm/sec
12/7	1	90.0	83.5	8.0	7.9	0.1	45	10.5	3.3E-07	19.5	1.013	3.4E-07
12/7	2	90.0	83.5	8.0	7.9	0.1	45	10.5	3.3E-07	19.5	1.013	3.4E-07
12/7	3	90.0	83.5	8.0	7.9	0.1	45	10.5	3.3E-07	19.5	1.013	3.4E-07
12/7	4	90.0	83.5	8.0	7.9	0.1	45	10.5	3.3E-07	19.5	1.013	3.4E-07

PERMEABILITY AT 20° C: 3.4x 10^{-7} cm/sec (@ 6.5 psi effective stress)

Client:	Langan Engineering		
Project Name:	141 3rd Street		
Project Location:	Brooklyn, NY		
GTX #:	318226		
Start Date:	12/5/2023	Tested By:	jb
End Date:	12/6/2023	Checked By:	jsc
Boring #:	---		
Sample #:	Mold 4'B		
Depth:	---		
Visual Description:	Moist, dark gray soil cement		

Hydraulic Conductivity of Saturated Porous Materials Using a Flexible Wall Permeameter by ASTM D5084

Constant Volume

Sample Type:	intact	Permeant Fluid:	De-aired Distilled water
Orientation:	Vertical	Cell #:	---

Sample Preparation: Extruded from cylinder mold and placed into permeameter at as-received density and moisture content.

Assumed Specific Gravity: 2.70

Parameter	Initial	Final
Height, in	3.18	3.18
Diameter, in	1.99	1.99
Area, in^2	3.11	3.11
Volume, in^3	9.89	9.89
Mass, g	270.8	273.7
Bulk Density, pcf	104.1	105.2
Moisture Content, %	46.5	48.1
Dry Density, pcf	71.1	71.1
Degree of Saturation, %	91	95

B COEFFICIENT DETERMINATION

Cell Pressure, psi:	89.99	Increased Cell Pressure, psi:	95.05	Cell Pressure Increment, psi:	5.06
Sample Pressure, psi:	83.48	Corresponding Sample Pressure, psi:	86.11	Sample Pressure Increment, psi:	2.63
				B Coefficient:	0.52

*B value did not increase with increase in pressure. Final degree of saturation >95%.

FLOW DATA

Date	Trial #	Pressure, psi		Manometer Readings			Elapsed Time,	Gradient	Permeability K,	Temp,		Permeability K @ 20 °C,
		Cell	Sample	Z_1	Z_2	Z_1-Z_2	sec		cm/sec	°C	R_t	cm/sec
12/6	1	90.0	83.5	8.0	7.9	0.1	178	12.5	7.1E-08	19.5	1.013	7.2E-08
12/6	2	90.0	83.5	8.0	7.9	0.1	179	12.5	7.1E-08	19.5	1.013	7.1E-08
12/6	3	90.0	83.5	8.0	7.9	0.1	178	12.5	7.1E-08	19.5	1.013	7.2E-08
12/6	4	90.0	83.5	8.0	7.9	0.1	179	12.5	7.1E-08	19.5	1.013	7.1E-08

PERMEABILITY AT 20° C: 7.2 x 10^{-8} cm/sec (@ 6.5 psi effective stress)

Client:	Langan Engineering		
Project Name:	141 3rd Street		
Project Location:	Brooklyn, NY		
GTX #:	318226		
Start Date:	12/6/2023	Tested By:	dmt/jb
End Date:	12/8/2023	Checked By:	jsc
Boring #:	---		
Sample #:	Mold 4''B		
Depth:	---		
Visual Description:	Moist, brown soil cement		

Hydraulic Conductivity of Saturated Porous Materials Using a Flexible Wall Permeameter by ASTM D5084
Constant Volume

Sample Type:	intact	Permeant Fluid:	De-aired Distilled water
Orientation:	Vertical	Cell #:	---

Sample Preparation: Extruded from cylinder mold and placed into permeameter at as-received density and moisture content.

Assumed Specific Gravity: 2.70

Parameter	Initial	Final
Height, in	3.89	3.89
Diameter, in	2.00	2.00
Area, in^2	3.14	3.14
Volume, in^3	12.22	12.22
Mass, g	341.8	345.8
Bulk Density, pcf	106.3	107.6
Moisture Content, %	43.8	45.4
Dry Density, pcf	74.0	74.0
Degree of Saturation, %	92	96

B COEFFICIENT DETERMINATION

Cell Pressure, psi:	89.95	Increased Cell Pressure, psi:	95.04	Cell Pressure Increment, psi:	5.09
Sample Pressure, psi:	83.52	Corresponding Sample Pressure, psi:	88.12	Sample Pressure Increment, psi:	4.60
				B Coefficient:	0.90

*B value did not increase with increase in pressure. Final degree of saturation >95%.

FLOW DATA

Date	Trial #	Pressure, psi		Manometer Readings			Elapsed Time,	Gradient	Permeability K,	Temp,		Permeability K @ 20 °C,
		Cell	Sample	Z_1	Z_2	Z_1-Z_2	sec		cm/sec	°C	R_t	cm/sec
12/8	1	90.0	83.5	8.0	7.9	0.1	30.58	10.2	5.0E-07	19.5	1.013	5.1E-07
12/8	2	90.0	83.5	8.0	7.9	0.1	30.42	10.2	5.0E-07	19.5	1.013	5.1E-07
12/8	3	90.0	83.5	8.0	7.9	0.1	30.55	10.2	5.0E-07	19.5	1.013	5.1E-07
12/8	4	90.0	83.5	8.0	7.9	0.1	30.62	10.2	5.0E-07	19.5	1.013	5.1E-07

PERMEABILITY AT 20° C: 5.1 x 10^{-7} cm/sec (@ 6.5 psi effective stress)

Client:	Langan Engineering		
Project Name:	141 3rd Street		
Project Location:	Brooklyn, NY		
GTX #:	318226		
Start Date:	12/6/2023	Tested By:	dmt/jb
End Date:	12/7/2023	Checked By:	ank
Boring #:	---		
Sample #:	Mold 5B		
Depth:	---		
Visual Description:	Moist, brown soil cement		

Hydraulic Conductivity of Saturated Porous Materials Using a Flexible Wall Permeameter by ASTM D5084

Constant Volume

Sample Type:	intact	Permeant Fluid:	De-aired Distilled water
Orientation:	Vertical	Cell #:	---

Sample Preparation: Extruded from cylinder mold and placed into permeameter at as-received density and moisture content.

Assumed Specific Gravity: 2.70

Parameter	Initial	Final
Height, in	3.85	3.85
Diameter, in	2.00	2.00
Area, in^2	3.14	3.14
Volume, in^3	12.10	12.10
Mass, g	348.2	350.9
Bulk Density, pcf	109.4	110.3
Moisture Content, %	41.4	42.4
Dry Density, pcf	77.4	77.4
Degree of Saturation, %	95	97

B COEFFICIENT DETERMINATION

Cell Pressure, psi:	89.99	Increased Cell Pressure, psi:	95.03	Cell Pressure Increment, psi:	5.04
Sample Pressure, psi:	83.52	Corresponding Sample Pressure, psi:	85.98	Sample Pressure Increment, psi:	2.46
				B Coefficient:	0.49

*B value did not increase with increase in pressure. Final degree of saturation >95%.

FLOW DATA

Date	Trial #	Pressure, psi		Manometer Readings			Elapsed Time,	Gradient	Permeability K,	Temp,		Permeability K @ 20 °C,
		Cell	Sample	Z_1	Z_2	Z_1-Z_2	sec		cm/sec	°C	R_t	cm/sec
12/7	1	90.0	83.5	8.0	7.9	0.1	85	10.3	1.8E-07	19.5	1.013	1.8E-07
12/7	2	90.0	83.5	8.0	7.9	0.1	85	10.3	1.8E-07	19.5	1.013	1.8E-07
12/7	3	90.0	83.5	8.0	7.9	0.1	85	10.3	1.8E-07	19.5	1.013	1.8E-07
12/7	4	90.0	83.5	8.0	7.9	0.1	85	10.3	1.8E-07	19.5	1.013	1.8E-07

PERMEABILITY AT 20° C: 1.8x 10^{-7} cm/sec (@ 6.5 psi effective stress)

Client:	Langan Engineering		
Project Name:	141 3rd Street		
Project Location:	Brooklyn, NY		
GTX #:	318226		
Start Date:	12/6/2023	Tested By:	jb
End Date:	12/7/2023	Checked By:	ank
Boring #:	---		
Sample #:	Mold 6B		
Depth:	---		
Visual Description:	Moist, dark grayish brown soil cement		

Hydraulic Conductivity of Saturated Porous Materials Using a Flexible Wall Permeameter by ASTM D5084

Constant Volume

Sample Type:	intact	Permeant Fluid:	De-aired Distilled water
Orientation:	Vertical	Cell #:	---

Sample Preparation: Extruded from cylinder mold and placed into permeameter at as-received density and moisture content.

Assumed Specific Gravity: 2.70

Parameter	Initial	Final
Height, in	3.80	3.80
Diameter, in	1.99	1.99
Area, in^2	3.11	3.11
Volume, in^3	11.82	11.82
Mass, g	334.9	336.6
Bulk Density, pcf	107.7	108.3
Moisture Content, %	42.2	42.9
Dry Density, pcf	75.8	75.8
Degree of Saturation, %	93	95

B COEFFICIENT DETERMINATION

Cell Pressure, psi:	90.05	Increased Cell Pressure, psi:	95.02	Cell Pressure Increment, psi:	4.97
Sample Pressure, psi:	83.52	Corresponding Sample Pressure, psi:	85.54	Sample Pressure Increment, psi:	2.02
				B Coefficient:	0.41

*B value did not increase with increase in pressure. Final degree of saturation >95%.

FLOW DATA

Date	Trial #	Pressure, psi		Manometer Readings			Elapsed Time,	Gradient	Permeability K,	Temp,		Permeability K @ 20 °C,
		Cell	Sample	Z_1	Z_2	Z_1-Z_2	sec		cm/sec	°C	R_t	cm/sec
12/7	1	90.0	83.5	8.0	7.9	0.1	33.22	10.4	4.5E-07	19.5	1.013	4.6E-07
12/7	2	90.0	83.5	8.0	7.9	0.1	32.79	10.4	4.6E-07	19.5	1.013	4.7E-07
12/7	3	90.0	83.5	8.0	7.9	0.1	33.53	10.4	4.5E-07	19.5	1.013	4.6E-07
12/7	4	90.0	83.5	8.0	7.9	0.1	33.35	10.4	4.5E-07	19.5	1.013	4.6E-07

PERMEABILITY AT 20° C: 4.6x 10^{-7} cm/sec (@ 6.5 psi effective stress)

Client:	Langan Engineering		
Project Name:	141 3rd Street		
Project Location:	Brooklyn, NY		
GTX #:	318226		
Start Date:	12/6/2023	Tested By:	jb
End Date:	12/7/2023	Checked By:	ank
Boring #:	---		
Sample #:	Mold 7B		
Depth:	---		
Visual Description:	Moist, brown soil cement		

Hydraulic Conductivity of Saturated Porous Materials Using a Flexible Wall Permeameter by ASTM D5084

Constant Volume

Sample Type:	intact	Permeant Fluid:	De-aired Distilled water
Orientation:	Vertical	Cell #:	---

Sample Preparation: Extruded from cylinder mold and placed into permeameter at as-received density and moisture content.

Assumed Specific Gravity: 2.70

Parameter	Initial	Final
Height, in	4.00	4.00
Diameter, in	2.00	2.00
Area, in^2	3.14	3.14
Volume, in^3	12.57	12.57
Mass, g	353.9	355.7
Bulk Density, pcf	107.1	107.6
Moisture Content, %	44.7	45.4
Dry Density, pcf	74.0	74.0
Degree of Saturation, %	94	96

B COEFFICIENT DETERMINATION

Cell Pressure, psi:	90.01	Increased Cell Pressure, psi:	95.02	Cell Pressure Increment, psi:	5.01
Sample Pressure, psi:	83.50	Corresponding Sample Pressure, psi:	85.17	Sample Pressure Increment, psi:	1.67
				B Coefficient:	0.33

*B value did not increase with increase in pressure. Final degree of saturation >95%.

FLOW DATA

Date	Trial #	Pressure, psi		Manometer Readings			Elapsed Time,	Gradient	Permeability K,	Temp,		Permeability K @ 20 °C,
		Cell	Sample	Z_1	Z_2	Z_1-Z_2	sec		cm/sec	°C	R_t	cm/sec
12/7	1	90.0	83.5	8.0	7.9	0.1	50.44	9.9	3.1E-07	19.5	1.013	3.2E-07
12/7	2	90.0	83.5	8.0	7.9	0.1	50.81	9.9	3.1E-07	19.5	1.013	3.1E-07
12/7	3	90.0	83.5	8.0	7.9	0.1	50.74	9.9	3.1E-07	19.5	1.013	3.1E-07
12/7	4	90.0	83.5	8.0	7.9	0.1	50.32	9.9	3.1E-07	19.5	1.013	3.2E-07

PERMEABILITY AT 20° C: 3.1x 10^{-7} cm/sec (@ 6.5 psi effective stress)

Client:	Langan Engineering		
Project Name:	141 3rd Street		
Project Location:	Brooklyn, NY		
GTX #:	318226		
Start Date:	12/6/2023	Tested By:	jb
End Date:	12/7/2023	Checked By:	ank
Boring #:	---		
Sample #:	Mold 9B		
Depth:	---		
Visual Description:	Moist, brown soil cement		

Hydraulic Conductivity of Saturated Porous Materials Using a Flexible Wall Permeameter by ASTM D5084
Constant Volume

Sample Type:	intact	Permeant Fluid:	De-aired Distilled water
Orientation:	Vertical	Cell #:	---

Sample Preparation: Extruded from cylinder mold and placed into permeameter at as-received density and moisture content.

Assumed Specific Gravity: 2.70

Parameter	Initial	Final
Height, in	3.68	3.68
Diameter, in	2.00	2.00
Area, in^2	3.14	3.14
Volume, in^3	11.56	11.56
Mass, g	363.9	371.8
Bulk Density, pcf	119.7	122.3
Moisture Content, %	23.2	25.8
Dry Density, pcf	97.2	97.2
Degree of Saturation, %	85	95

B COEFFICIENT DETERMINATION

Cell Pressure, psi:	90.02	Increased Cell Pressure, psi:	95.01	Cell Pressure Increment, psi:	4.99
Sample Pressure, psi:	83.51	Corresponding Sample Pressure, psi:	88.46	Sample Pressure Increment, psi:	4.95
				B Coefficient:	0.99

*B value did not increase with increase in pressure. Final degree of saturation >95%.

FLOW DATA

Date	Trial #	Pressure, psi		Manometer Readings			Elapsed Time,	Gradient	Permeability K,	Temp,		Permeability K @ 20 °C,
		Cell	Sample	Z_1	Z_2	Z_1-Z_2	sec		cm/sec	°C	R_t	cm/sec
12/7	1	90.0	83.5	8.0	7.9	0.1	105.36	10.8	1.4E-07	19.5	1.013	1.4E-07
12/7	2	90.0	83.5	8.0	7.9	0.1	110.68	10.8	1.3E-07	19.5	1.013	1.3E-07
12/7	3	90.0	83.5	8.0	7.9	0.1	110.55	10.8	1.3E-07	19.5	1.013	1.3E-07
12/7	4	90.0	83.5	8.0	7.9	0.1	110.36	10.8	1.3E-07	19.5	1.013	1.3E-07

PERMEABILITY AT 20° C: 1.3x 10^{-7} cm/sec (@ 6.5 psi effective stress)

Client:	Langan Engineering		
Project Name:	141 3rd Street		
Project Location:	Brooklyn, NY		
GTX #:	318226		
Start Date:	12/6/2023	Tested By:	jb
End Date:	12/7/2023	Checked By:	ank
Boring #:	---		
Sample #:	Mold 10B		
Depth:	---		
Visual Description:	Moist, brown soil cement		

Hydraulic Conductivity of Saturated Porous Materials Using a Flexible Wall Permeameter by ASTM D5084
Constant Volume

Sample Type:	intact	Permeant Fluid:	De-aired Distilled water
Orientation:	Vertical	Cell #:	---

Sample Preparation: Extruded from cylinder mold and placed into permeameter at as-received density and moisture content.

Assumed Specific Gravity: 2.70

Parameter	Initial	Final
Height, in	3.79	3.79
Diameter, in	2.00	2.00
Area, in^2	3.14	3.14
Volume, in^3	11.91	11.91
Mass, g	372.6	375.0
Bulk Density, pcf	119.0	119.7
Moisture Content, %	27.3	28.1
Dry Density, pcf	93.4	93.4
Degree of Saturation, %	92	95

B COEFFICIENT DETERMINATION

Cell Pressure, psi:	90.04	Increased Cell Pressure, psi:	95.05	Cell Pressure Increment, psi:	5.01
Sample Pressure, psi:	83.52	Corresponding Sample Pressure, psi:	87.29	Sample Pressure Increment, psi:	3.77
				B Coefficient:	0.75

*B value did not increase with increase in pressure. Final degree of saturation >95%.

FLOW DATA

Date	Trial #	Pressure, psi		Manometer Readings			Elapsed Time,	Gradient	Permeability K,	Temp,		Permeability K @ 20 °C,
		Cell	Sample	Z_1	Z_2	Z_1-Z_2	sec		cm/sec	°C	R_t	cm/sec
12/7	1	90.0	83.5	8.0	7.9	0.1	155	10.5	9.6E-08	19.5	1.013	9.7E-08
12/7	2	90.0	83.5	8.0	7.9	0.1	155	10.5	9.6E-08	19.5	1.013	9.7E-08
12/7	3	90.0	83.5	8.0	7.9	0.1	155	10.5	9.6E-08	19.5	1.013	9.7E-08
12/7	4	90.0	83.5	8.0	7.9	0.1	155	10.5	9.6E-08	19.5	1.013	9.7E-08

PERMEABILITY AT 20° C: 9.7x 10^{-8} cm/sec (@ 6.5 psi effective stress)

Client:	Langan Engineering		
Project Name:	141 3rd Street		
Project Location:	Brooklyn, NY		
GTX #:	318226		
Start Date:	12/6/2023	Tested By:	jb/dmt
End Date:	12/7/2023	Checked By:	ank
Boring #:	---		
Sample #:	Mold 11B		
Depth:	---		
Visual Description:	Moist, brown soil cement		

Hydraulic Conductivity of Saturated Porous Materials Using a Flexible Wall Permeameter by ASTM D5084

Constant Volume

Sample Type:	intact	Permeant Fluid:	De-aired Distilled water
Orientation:	Vertical	Cell #:	---

Sample Preparation: Extruded from cylinder mold and placed into permeameter at as-received density and moisture content.

Assumed Specific Gravity: 2.70

Parameter	Initial	Final
Height, in	3.80	3.80
Diameter, in	2.00	2.00
Area, in^2	3.14	3.14
Volume, in^3	11.94	11.94
Mass, g	376.4	381.0
Bulk Density, pcf	119.9	121.3
Moisture Content, %	25.8	27.4
Dry Density, pcf	95.3	95.3
Degree of Saturation, %	91	96

B COEFFICIENT DETERMINATION

Cell Pressure, psi:	90.05	Increased Cell Pressure, psi:	95.05	Cell Pressure Increment, psi:	5.00
Sample Pressure, psi:	83.54	Corresponding Sample Pressure, psi:	87.65	Sample Pressure Increment, psi:	4.11
				B Coefficient:	0.82

*B value did not increase with increase in pressure. Final degree of saturation >95%.

FLOW DATA

Date	Trial #	Pressure, psi		Manometer Readings			Elapsed Time,	Gradient	Permeability K,	Temp,		Permeability K @ 20 °C,
		Cell	Sample	Z_1	Z_2	Z_1-Z_2	sec		cm/sec	°C	R_t	cm/sec
12/6	1	90.0	83.5	8.0	7.9	0.1	80	10.4	1.9E-07	19.5	1.013	1.9E-07
12/6	2	90.0	83.5	8.0	7.9	0.1	80	10.4	1.9E-07	19.5	1.013	1.9E-07
12/6	3	90.0	83.5	8.0	7.9	0.1	80	10.4	1.9E-07	19.5	1.013	1.9E-07
12/6	4	90.0	83.5	8.0	7.9	0.1	80	10.4	1.9E-07	19.5	1.013	1.9E-07

PERMEABILITY AT 20° C: 1.8 x 10^{-7} cm/sec (@ 6.5 psi effective stress)

Client:	Langan Engineering		
Project Name:	141 3rd Street		
Project Location:	Brooklyn, NY		
GTX #:	318226		
Start Date:	12/5/2023	Tested By:	jb
End Date:	12/7/2023	Checked By:	ank
Boring #:	---		
Sample #:	Mold12B		
Depth:	---		
Visual Description:	Moist, brown soil cement		

Hydraulic Conductivity of Saturated Porous Materials Using a Flexible Wall Permeameter by ASTM D5084

Constant Volume

Sample Type:	intact	Permeant Fluid:	De-aired Distilled water
Orientation:	Vertical	Cell #:	---

Sample Preparation: Extruded from cylinder mold and placed into permeameter at as-received density and moisture content.

Assumed Specific Gravity: 2.70

Parameter	Initial	Final
Height, in	3.83	3.83
Diameter, in	2.00	2.00
Area, in^2	3.14	3.14
Volume, in^3	12.03	12.03
Mass, g	379.0	382.4
Bulk Density, pcf	119.7	120.8
Moisture Content, %	25.9	27.1
Dry Density, pcf	95.1	95.1
Degree of Saturation, %	91	95

B COEFFICIENT DETERMINATION

Cell Pressure, psi:	90.00	Increased Cell Pressure, psi:	95.05	Cell Pressure Increment, psi:	5.05
Sample Pressure, psi:	83.48	Corresponding Sample Pressure, psi:	87.09	Sample Pressure Increment, psi:	3.61
				B Coefficient:	0.71

*B value did not increase with increase in pressure. Final degree of saturation >95%.

FLOW DATA

Date	Trial #	Pressure, psi		Manometer Readings			Elapsed Time,	Gradient	Permeability K,	Temp,		Permeability K @ 20 °C,
		Cell	Sample	Z_1	Z_2	Z_1-Z_2	sec		cm/sec	°C	R_t	cm/sec
12/7	1	90.0	83.5	8.0	7.9	0.1	184	10.4	8.2E-08	19.5	1.013	8.3E-08
12/7	2	90.0	83.5	8.0	7.9	0.1	185	10.4	8.1E-08	19.5	1.013	8.2E-08
12/7	3	90.0	83.5	8.0	7.9	0.1	184	10.4	8.2E-08	19.5	1.013	8.3E-08
12/7	4	90.0	83.5	8.0	7.9	0.1	184	10.4	8.2E-08	19.5	1.013	8.3E-08

PERMEABILITY AT 20° C: 8.2x 10^{-8} cm/sec (@ 6.5 psi effective stress)

Client:	Langan Engineering		
Project Name:	141 3rd Street		
Project Location:	Brooklyn, NY		
GTX #:	318226		
Start Date:	12/5/2023	Tested By:	jb
End Date:	12/6/2023	Checked By:	ank
Boring #:	---		
Sample #:	Mold 13B		
Depth:	---		
Visual Description:	Moist, brown soil cement		

Hydraulic Conductivity of Saturated Porous Materials Using a Flexible Wall Permeameter by ASTM D5084

Constant Volume

Sample Type:	intact	Permeant Fluid:	De-aired Distilled water
Orientation:	Vertical	Cell #:	---

Sample Preparation: Extruded from cylinder mold and placed into permeameter at as-received density and moisture content.

Assumed Specific Gravity: 2.70

Parameter	Initial	Final
Height, in	3.85	3.85
Diameter, in	2.00	2.00
Area, in^2	3.14	3.14
Volume, in^3	12.10	12.10
Mass, g	383.0	385.0
Bulk Density, pcf	120.4	121.0
Moisture Content, %	26.2	26.9
Dry Density, pcf	95.4	95.4
Degree of Saturation, %	92	95

B COEFFICIENT DETERMINATION

Cell Pressure, psi:	90.03	Increased Cell Pressure, psi:	95.05	Cell Pressure Increment, psi:	5.02
Sample Pressure, psi:	83.48	Corresponding Sample Pressure, psi:	86.13	Sample Pressure Increment, psi:	2.65
				B Coefficient:	0.53

*B value did not increase with increase in pressure. Final degree of saturation >95%.

FLOW DATA

Date	Trial #	Pressure, psi		Manometer Readings			Elapsed Time, sec	Gradient	Permeability K, cm/sec	Temp, °C	R_t	Permeability K @ 20 °C, cm/sec
		Cell	Sample	Z_1	Z_2	Z_1-Z_2						
12/6	1	90.0	83.5	8.0	7.9	0.1	55.62	10.3	2.7E-07	19.5	1.013	2.8E-07
12/6	2	90.0	83.5	8.0	7.9	0.1	53.44	10.3	2.8E-07	19.5	1.013	2.9E-07
12/6	3	90.0	83.5	8.0	7.9	0.1	54.18	10.3	2.8E-07	19.5	1.013	2.8E-07
12/6	4	90.0	83.5	8.0	7.9	0.1	53.63	10.3	2.8E-07	19.5	1.013	2.9E-07

PERMEABILITY AT 20° C: 2.8 x 10^{-7} cm/sec (@ 6.5 psi effective stress)

Client:	Langan Engineering		
Project Name:	141 3rd Street		
Project Location:	Brooklyn, NY		
GTX #:	318226		
Start Date:	12/4/2023	Tested By:	dmt/jb
End Date:	12/6/2023	Checked By:	ank
Boring #:	---		
Sample #:	Mold 14B		
Depth:	---		
Visual Description:	Moist, brown soil cement		

Hydraulic Conductivity of Saturated Porous Materials Using a Flexible Wall Permeameter by ASTM D5084

Constant Volume

Sample Type:	intact	Permeant Fluid:	De-aired Distilled water
Orientation:	Vertical	Cell #:	---

Sample Preparation: Extruded from cylinder mold and placed into permeameter at as-received density and moisture content.

Assumed Specific Gravity: 2.70

Parameter	Initial	Final
Height, in	3.85	3.85
Diameter, in	2.00	2.00
Area, in^2	3.14	3.14
Volume, in^3	12.10	12.10
Mass, g	375.2	385.9
Bulk Density, pcf	117.9	121.3
Moisture Content, %	23.9	27.5
Dry Density, pcf	95.1	95.1
Degree of Saturation, %	84	96

B COEFFICIENT DETERMINATION

Cell Pressure, psi:	90.02	Increased Cell Pressure, psi:	95.05	Cell Pressure Increment, psi:	5.03
Sample Pressure, psi:	83.51	Corresponding Sample Pressure, psi:	86.77	Sample Pressure Increment, psi:	3.26
				B Coefficient:	0.65

*B value did not increase with increase in pressure. Final degree of saturation >95%.

FLOW DATA

Date	Trial #	Pressure, psi		Manometer Readings			Elapsed Time,	Gradient	Permeability K,	Temp,		Permeability K @ 20 °C,
		Cell	Sample	Z_1	Z_2	Z_1-Z_2	sec		cm/sec	°C	R_t	cm/sec
12/6	1	90.0	83.5	8.0	7.9	0.1	58.55	10.3	2.6E-07	19.5	1.013	2.6E-07
12/6	2	90.0	83.5	8.0	7.9	0.1	57.91	10.3	2.6E-07	19.5	1.013	2.6E-07
12/6	3	90.0	83.5	8.0	7.9	0.1	58.09	10.3	2.6E-07	19.5	1.013	2.6E-07
12/6	4	90.0	83.5	8.0	7.9	0.1	57.78	10.3	2.6E-07	19.5	1.013	2.7E-07

PERMEABILITY AT 20° C: 2.6 x 10^{-7} cm/sec (@ 6.5 psi effective stress)

Client:	Langan Engineering		
Project Name:	141 3rd Street		
Project Location:	Brooklyn, NY		
GTX #:	318226		
Start Date:	12/4/2023	Tested By:	dmt/jb
End Date:	12/6/2023	Checked By:	jsc
Boring #:	---		
Sample #:	Mold 15B		
Depth:	---		
Visual Description:	Moist, brown soil cement		

Hydraulic Conductivity of Saturated Porous Materials Using a Flexible Wall Permeameter by ASTM D5084

Constant Volume

Sample Type:	intact	Permeant Fluid:	De-aired Distilled water
Orientation:	Vertical	Cell #:	---

Sample Preparation: Extruded from cylinder mold and placed into permeameter at as-received density and moisture content.

Assumed Specific Gravity: 2.70

Parameter	Initial	Final
Height, in	3.75	3.75
Diameter, in	2.00	2.00
Area, in^2	3.14	3.14
Volume, in^3	11.78	11.78
Mass, g	372.6	374.9
Bulk Density, pcf	120.2	121.0
Moisture Content, %	26.7	27.5
Dry Density, pcf	94.9	94.9
Degree of Saturation, %	93	96

B COEFFICIENT DETERMINATION

Cell Pressure, psi:	90.02	Increased Cell Pressure, psi:	95.05	Cell Pressure Increment, psi:	5.03
Sample Pressure, psi:	83.49	Corresponding Sample Pressure, psi:	86.46	Sample Pressure Increment, psi:	2.97
				B Coefficient:	0.59

*B value did not increase with increase in pressure. Final degree of saturation >95%.

FLOW DATA

Date	Trial #	Pressure, psi		Manometer Readings			Elapsed Time, sec	Gradient	Permeability K, cm/sec	Temp, °C	R_t	Permeability K @ 20 °C, cm/sec
		Cell	Sample	Z_1	Z_2	Z_1-Z_2						
12/5	1	90.0	83.5	8.0	7.9	0.1	50.25	10.6	2.9E-07	19.5	1.013	3.0E-07
12/5	2	90.0	83.5	8.0	7.9	0.1	50.44	10.6	2.9E-07	19.5	1.013	3.0E-07
12/5	3	90.0	83.5	8.0	7.9	0.1	50.49	10.6	2.9E-07	19.5	1.013	3.0E-07
12/5	4	90.0	83.5	8.0	7.9	0.1	50.36	10.6	2.9E-07	19.5	1.013	3.0E-07

PERMEABILITY AT 20° C: 3.0 x 10^{-7} cm/sec (@ 6.5 psi effective stress)

Client:	Langan Engineering		
Project Name:	141 3rd Street		
Project Location:	Brooklyn, NY		
GTX #:	318226		
Start Date:	12/4/2023	Tested By:	dmt/jb
End Date:	12/6/2023	Checked By:	jsc
Boring #:	---		
Sample #:	Mold 16B		
Depth:	---		
Visual Description:	Moist, brown soil cement		

Hydraulic Conductivity of Saturated Porous Materials Using a Flexible Wall Permeameter by ASTM D5084

Constant Volume

Sample Type:	intact	Permeant Fluid:	De-aired Distilled water
Orientation:	Vertical	Cell #:	---

Sample Preparation: Extruded from cylinder mold and placed into permeameter at as-received density and moisture content.

Assumed Specific Gravity: 2.70

Parameter	Initial	Final
Height, in	3.89	3.89
Diameter, in	2.00	2.00
Area, in^2	3.14	3.14
Volume, in^3	12.22	12.22
Mass, g	381.1	385.2
Bulk Density, pcf	118.5	119.8
Moisture Content, %	28.9	30.3
Dry Density, pcf	92.0	92.0
Degree of Saturation, %	94	98

B COEFFICIENT DETERMINATION

Cell Pressure, psi:	90.02	Increased Cell Pressure, psi:	95.05	Cell Pressure Increment, psi:	5.03
Sample Pressure, psi:	83.52	Corresponding Sample Pressure, psi:	86.13	Sample Pressure Increment, psi:	2.61
				B Coefficient:	0.52

*B value did not increase with increase in pressure. Final degree of saturation >95%.

FLOW DATA

Date	Trial #	Pressure, psi		Manometer Readings			Elapsed Time,	Gradient	Permeability K,	Temp,		Permeability K @ 20 °C,
		Cell	Sample	Z_1	Z_2	Z_1-Z_2	sec		cm/sec	°C	R_t	cm/sec
12/6	1	90.0	83.5	8.0	7.9	0.1	30.65	10.2	5.0E-07	19.5	1.013	5.1E-07
12/6	2	90.0	83.5	8.0	7.9	0.1	30.58	10.2	5.0E-07	19.5	1.013	5.1E-07
12/6	3	90.0	83.5	8.0	7.9	0.1	30.19	10.2	5.1E-07	19.5	1.013	5.1E-07
12/6	4	90.0	83.5	8.0	7.9	0.1	30.24	10.2	5.1E-07	19.5	1.013	5.1E-07

PERMEABILITY AT 20° C: 5.1 x 10^{-7} cm/sec (@ 6.5 psi effective stress)

Client:	Langan Engineering		
Project Name:	141 3rd Street		
Project Location:	Brooklyn, NY		
GTX #:	318226		
Start Date:	12/4/2023	Tested By:	dmt/jb
End Date:	12/6/2023	Checked By:	jsc
Boring #:	---		
Sample #:	Mold 17B		
Depth:	---		
Visual Description:	Moist, brown soil cement		

Hydraulic Conductivity of Saturated Porous Materials Using a Flexible Wall Permeameter by ASTM D5084
Constant Volume

Sample Type:	intact	Permeant Fluid:	De-aired Distilled water
Orientation:	Vertical	Cell #:	---

Sample Preparation: Extruded from cylinder mold and placed into permeameter at as-received density and moisture content.

Assumed Specific Gravity: 2.70

Parameter	Initial	Final
Height, in	3.74	3.74
Diameter, in	2.00	2.00
Area, in^2	3.14	3.14
Volume, in^3	11.75	11.75
Mass, g	369.4	370.2
Bulk Density, pcf	119.5	119.8
Moisture Content, %	28.2	28.5
Dry Density, pcf	93.2	93.2
Degree of Saturation, %	94	95

B COEFFICIENT DETERMINATION

Cell Pressure, psi:	90.01	Increased Cell Pressure, psi:	95.02	Cell Pressure Increment, psi:	5.01
Sample Pressure, psi:	83.47	Corresponding Sample Pressure, psi:	86.81	Sample Pressure Increment, psi:	3.34
				B Coefficient:	0.67

*B value did not increase with increase in pressure. Final degree of saturation >95%.

FLOW DATA

Date	Trial #	Pressure, psi		Manometer Readings			Elapsed Time, sec	Gradient	Permeability K, cm/sec	Temp, °C	R_t	Permeability K @ 20 °C, cm/sec
		Cell	Sample	Z_1	Z_2	Z_1-Z_2						
12/5	1	90.0	83.5	8.0	7.3	0.7	30.21	10.6	3.5E-06	19.5	1.013	3.6E-06
12/5	2	90.0	83.5	8.0	7.3	0.7	30.19	10.6	3.6E-06	19.5	1.013	3.6E-06
12/5	3	90.0	83.5	8.0	7.3	0.7	30.38	10.6	3.5E-06	19.5	1.013	3.6E-06
12/5	4	90.0	83.5	8.0	7.3	0.7	30.33	10.6	3.5E-06	19.5	1.013	3.6E-06

PERMEABILITY AT 20° C: 3.6 x 10^{-6} cm/sec (@ 6.5 psi effective stress)

Client:	Langan Engineering		
Project Name:	141 3rd Street		
Project Location:	Brooklyn, NY		
GTX #:	318226		
Start Date:	12/4/2023	Tested By:	dmt/jb
End Date:	12/6/2023	Checked By:	jsc
Boring #:	---		
Sample #:	Mold 20B		
Depth:	---		
Visual Description:	Moist, brown soil cement		

Hydraulic Conductivity of Saturated Porous Materials Using a Flexible Wall Permeameter by ASTM D5084
Constant Volume

Sample Type:	intact	Permeant Fluid:	De-aired Distilled water
Orientation:	Vertical	Cell #:	---

Sample Preparation: Extruded from cylinder mold and placed into permeameter at as-received density and moisture content.

Assumed Specific Gravity: 2.70

Parameter	Initial	Final
Height, in	3.90	3.90
Diameter, in	2.00	2.00
Area, in^2	3.14	3.14
Volume, in^3	12.25	12.25
Mass, g	382.8	386.4
Bulk Density, pcf	118.8	119.9
Moisture Content, %	27.1	28.3
Dry Density, pcf	93.5	93.5
Degree of Saturation, %	91	95

B COEFFICIENT DETERMINATION

Cell Pressure, psi:	89.95	Increased Cell Pressure, psi:	95.05	Cell Pressure Increment, psi:	5.10
Sample Pressure, psi:	83.45	Corresponding Sample Pressure, psi:	87.20	Sample Pressure Increment, psi:	3.75
				B Coefficient:	0.74

*B value did not increase with increase in pressure. Final degree of saturation >95%.

FLOW DATA

Date	Trial #	Pressure, psi		Manometer Readings			Elapsed Time, sec	Gradient	Permeability K, cm/sec	Temp, °C	R_t	Permeability K @ 20 °C, cm/sec
		Cell	Sample	Z_1	Z_2	Z_1-Z_2						
12/5	1	90.0	83.5	8.0	7.9	0.1	105.31	10.2	1.5E-07	19.5	1.013	1.5E-07
12/5	2	90.0	83.5	8.0	7.9	0.1	106.36	10.2	1.4E-07	19.5	1.013	1.5E-07
12/5	3	90.0	83.5	8.0	7.9	0.1	105.88	10.2	1.4E-07	19.5	1.013	1.5E-07
12/5	4	90.0	83.5	8.0	7.9	0.1	105.63	10.2	1.5E-07	19.5	1.013	1.5E-07

PERMEABILITY AT 20° C: 1.5 x 10^{-7} cm/sec (@ 6.5 psi effective stress)

Client:	Langan Engineering				
Project:	141 3rd Street				
Location:	Brooklyn, NY			Project No:	GTX-318226
Boring ID:	---	Sample Type:	---	Tested By:	jab
Sample ID:	---	Test Date:	12/15/23	Checked By:	jsc
Depth :	---	Test Id:	750471		

Moisture Content of Soil and Rock - ASTM D2216

Boring ID	Sample ID	Depth	Description	Moisture Content,%
---	Mold 1 B	---	Moist, dark gray soil cement	33.3
---	Mold 8 B	---	Moist, dark gray soil cement	13.6

Notes: Temperature of Drying : 110º Celsius

Client:	Langan Engineering				
Project:	141 3rd Street				
Location:	Brooklyn, NY			Project No:	GTX-318226
Boring ID:	---	Sample Type:	---	Tested By:	jab
Sample ID:	---	Test Date:	12/14/23	Checked By:	jsc
Depth :	---	Test Id:	750469		

Laboratory Determination of Density (Unit Weight) of Soil Specimens by ASTM D7263

Boring ID	Sample ID	Depth	Visual Description	Bulk Density pcf	Moisture Content %	Dry Density pcf	*
---	Mold 1 B	---	Moist, dark gray soil cement	106.2	33.34	79.68	(1)
---	Mold 8 B	---	Moist, dark gray soil cement	112.1	13.57	98.73	(2)

* Sample Comments

(1): Method B-Cylinder, Intact

(2): Method B-Cylinder, Intact

Notes: Moisture Content determined by ASTM D2216.

APPENDIX B

CONSTRUCTION HEALTH AND SAFETY PLAN

CONSTRUCTION HEALTH AND SAFETY PLAN

FOR

141 3RD STREET
BROOKLYN, NEW YORK
Brooklyn Borough Tax Map
Block 462, Lot 12

Prepared for

Third Street Owner LLC and 155 Third St., LLC
155 3rd Street
Brooklyn, New York 11231

Prepared by:

Langan Engineering, Environmental, Surveying
Landscape Architecture and Geology, D.P.C.
21 Penn Plaza
360 West 31st Street, 8th Floor
New York, New York 10001

November 2023
Langan Project No. 170390001

TABLE OF CONTENTS

Page No.

1.0 INTRODUCTION 1

1.1 GENERAL 1
1.2 SITE LOCATION AND BACKGROUND 1
1.3 SUMMARY OF WORK TASKS 2
1.3.1 Geophysical Investigation 2
1.3.2 Hand Clearing of Borehole Locations 2
1.3.3 Day Lighting Excavation and Soil Screening 2
1.3.4 Excavation and Soil Screening 2
1.3.5 Soil Sampling 3
1.3.6 Stockpiling 3
1.3.7 Characterization of Excavated Material 3
1.3.8 Excavation Backfill 3
1.3.9 Construction Dewatering 4
1.3.10 In-Situ Stabilization (ISS) of Soil 4
1.3.11 Groundwater Investigation and Sampling 4
1.3.12 Groundwater/Product Gauging 4
1.3.13 Product Bailing 5
1.3.14 Remedial Well Installation 5
1.3.15 Remedial Injection 5
1.3.16 Decommissioning and Removal of Underground Storage Tank 5
1.3.17 Installation of Vapor/Moisture Barrier 6
1.3.18 Installation of an Engineering Composite Cover 6
1.3.19 Installation and Operation of a Sub Membrane Depressurization (SMD) System 6
1.3.20 Startup of a Sub-Membrane Depressurization (SMD) System 6
1.3.21 Operation and Monitoring of the Sub-Membrane Depressurization (SMD) System 6
1.3.22 Observation/Monitoring Well Plugging and Abandonment 6
1.3.23 Construction Activity Inspections and Observations 7
1.3.24 QA/QC Sampling 7
1.3.25 Equipment Decontamination 7
1.3.26 Management of Investigative-Derived Waste 7
1.3.27 Drum Sampling 8
1.3.28 Surveying 8

2.0 IDENTIFICATION OF KEY PERSONNEL/HEALTH AND SAFETY PERSONNEL 8

2.1 LANGAN PROJECT MANAGER 8
2.2 LANGAN CORPORATE HEALTH AND SAFETY MANAGER 8
2.3 LANGAN SITE HEALTH & SAFETY OFFICER 9
2.4 LANGAN FIELD TEAM LEADER RESPONSIBILITIES 9
2.5 CONTRACTOR RESPONSIBILITIES 9

3.0 TASK/OPERATION SAFETY AND HEALTH RISK ANALYSES 10

3.1 SPECIFIC TASK SAFETY ANALYSIS 10
3.1.1 Geophysical Survey 10
3.1.2 Hand Clearing of Borehole Locations 11
3.1.3 Daylighting Test Pit 11
3.1.4 Indoor Drilling and Excavation 11

3.1.6 Excavation and Soil Screening 12
3.1.7 Soil Screening and Sampling 12
3.1.8 Stockpile Sampling 12
3.1.9 Removal of Underground Storage Tank 13
3.1.10 Backfilling of Excavated Areas to Development Grade 13
3.1.11 Groundwater Investigation and Sampling 13
3.1.12 Groundwater/Product Gauging 13
3.1.13 Electrical Pumps 14
3.1.14 Remedial Injection 14
3.1.15 Construction Dewatering 14
3.1.16 In-Situ Solidification of Soil 14
3.1.17 Installation of the Composite Cover 14
3.1.18 Installation of SMD 15
3.1.19 SMD System Startup and Operations and Maintenance 15
3.1.20 SMD System Inspection 15
3.1.21 Plugging and Abandonment of Observation/Monitoring Wells 15
3.1.22 Construction Activity Inspection 15
3.1.23 Drum Sampling 16
3.2 RADIATION HAZARDS 16
3.3 PHYSICAL HAZARDS 16
3.3.1 Explosion 16
3.3.2 Heat Stress 16
3.3.3 Cold-Related Illness 18
3.3.4 Noise 19
3.3.5 Hand and Power Tools 19
3.3.6 Slips, Trips, and Fall Hazards 19
3.3.7 Utilities (Electrocution and Fire Hazards) 19
3.3.8 Adequate Lighting 20
3.3.9 Physical Hazard Considerations for Material Handling 20
3.3.10 Hearing Conservation 21
3.3.11 Open Water 21
3.4 BIOLOGICAL HAZARDS 22
3.4.1 Animals 22
3.4.2 Insects 22
3.4.3 Plants 23
3.4.4 Mold 23
3.5 ADDITIONAL SAFETY ANALYSIS 23
3.5.1 Presence of Non-Aqueous Phase Liquids (NAPL) 23
3.6 JOB SAFETY ANALYSIS 24

4.0 PERSONNEL TRAINING 24

4.1 BASIC TRAINING 24
4.2 INITIAL SITE-SPECIFIC TRAINING 24
4.3 TAILGATE SAFETY BRIEFINGS 25

5.0 MEDICAL SURVEILLANCE 25

5.1 MERCURY MONITORING 25
5.2 CORONAVIRUS 25

6.0 PERSONAL PROTECTIVE EQUIPMENT 27

6.1 LEVELS OF PROTECTION 27

6.2 RESPIRATOR FIT-TEST 28
6.3 RESPIRATOR CARTRIDGE CHANGE-OUT SCHEDULE 29

7.0 AIR QUALITY MONITORING AND ACTIONS LEVELS 29

7.1 MONITORING DURING SITE OPERATIONS 29
7.1.1 Volatile Organic Compounds 30
7.1.2 Metals 30
7.1.3 Methane 30
7.2 MONITORING EQUIPMENT CALIBRATION AND MAINTENANCE 30
7.3 DETERMINATION OF BACKGROUND LEVELS 31

8.0 COMMUNITY AIR MONITORING PROGRAM 31

8.1 DUST SUPPRESSION TECHNIQUES 32

9.0 WORK ZONES AND DECONTAMINATION 33

9.1 SITE CONTROL 33
9.2 CONTAMINATION ZONE 33
9.2.1 Personnel Decontamination Station 33
9.2.2 Minimization of Contact with Contaminants 33
9.2.3 Personnel Decontamination Sequence 34
9.2.4 Emergency Decontamination 34
9.2.5 Hand-Held Equipment Decontamination 34
9.2.6 Heavy Equipment Decontamination 34
9.3 SUPPORT ZONE 35
9.4 COMMUNICATIONS 35
9.5 THE BUDDY SYSTEM 35

10.0 NEAREST MEDICAL ASSISTANCE 36

11.0 STANDING ORDERS/SAFE WORK PRACTICES 36

12.0 SITE SECURITY 36

13.0 UNDERGROUND UTILITIES 36

14.0 SITE SAFETY INSPECTION 37

15.0 HAND AND POWER TOOLS 37

16.0 EMERGENCY RESPONSE 37

16.1 GENERAL 37
16.2 RESPONSIBILITIES 38
16.2.1 Health and Safety Officer (HSO) 38
16.2.2 Emergency Coordinator 38
16.2.3 Site Personnel 38
16.3 COMMUNICATIONS 39
16.4 LOCAL EMERGENCY SUPPORT UNITS 39
16.5 PRE-EMERGENCY PLANNING 39
16.6 EMERGENCY MEDICAL TREATMENT 39
16.8 EMERGENCY SITE EVACUATION ROUTES AND PROCEDURES 40
16.8.1 Designated Assembly Locations 41
16.8.2 Accounting for Personnel 41
16.9 FIRE PREVENTION AND PROTECTION 41
16.9.1 Fire Prevention 41

16.10 SIGNIFICANT VAPOR RELEASE 41
16.11 OVERT CHEMICAL EXPOSURE 42
16.12 DECONTAMINATION DURING MEDICAL EMERGENCIES 42
16.13 ADVERSE WEATHER CONDITIONS 42
16.14 SPILL CONTROL AND RESPONSE 43
16.15 EMERGENCY EQUIPMENT 44
16.16 RESTORATION AND SALVAGE 44
16.17 DOCUMENTATION 44

17.0 SPECIAL CONDITIONS 45

17.1 SCOPE 45
17.2 RESPONSIBILITIES 45
17.3 PROCEDURES 45
17.3.1 Ladders 45
17.3.2 First Aid/Cardiopulmonary Resuscitation (CPR) 47
17.3.3 Hydrogen Sulfide 48
17.3.4 Fire Protection/Extinguishers 50
17.3.5 Overhead lines 50
17.3.6 Trade Secret 52
17.3.7 Bloodborne Pathogens 52

18.0 RECORDKEEPING 55

18.1 FIELD CHANGE AUTHORIZATION REQUEST 55
18.2 MEDICAL AND TRAINING RECORDS 55
18.3 ONSITE LOG 55
18.4 DAILY SAFETY MEETINGS ("TAILGATE TALKS") 55
18.5 EXPOSURE RECORDS 55
18.6 HAZARD COMMUNICATION PROGRAM/MSDS-SDS 55
18.7 DOCUMENTATION 56
18.7.1 Accident and Injury Report Forms 56

19.0 CONFINED SPACE ENTRY 57

20.0 CHASP ACKNOWLEDGEMENT FORM 57

LIST OF TABLES

Table 1 Task Hazard Analysis
Table 2 Contaminant Hazards of Concern
Table 3 Summary of Monitoring Equipment
Table 4 Instrumentation Action Levels
Table 5 Emergency Notification List*****
Table 6 Suggested Frequency of Physiological Monitoring For Fit and Acclimated Workers
Table 7 Heat Index

LIST OF FIGURES

Figure 1 Site Location Map
Figure 2 Route to Hospital (map with directions) *****

LIST OF APPENDICES

Attachment A Standing Orders*
Attachment B Decontamination Procedures
Attachment C Employee Exposure/Injury Incident Report
Attachment D Calibration Log
Attachment E Material Data Safety Sheets / Safety Data Sheets*
Attachment F Jobsite Safety Inspection Checklist
Attachment G Job Safety Analysis Forms
Attachment H Tailgate Safety Meeting Log
Attachment I The City of New York Executive Order No. 74

***** Items to be posted prominently on-site or made readily available to personnel.

1.0 INTRODUCTION

1.1 General

This Construction Health And Safety Plan (CHASP) was developed to address disturbance of known and reasonably anticipated subsurface contaminants and comply with Occupational Safety and Health Administration (OSHA) Standard 29 Code of Federal Regulation (CFR) 1910.120(b)(4), Hazardous Waste Operations and Emergency Response during anticipated site work for the property at 141 3rd Street in the Gowanus neighborhood of Brooklyn, New York (the Site). The Site is identified as Block 462, Lot 12 on the Brooklyn Borough Tax Map.

This CHASP provides the minimum requirements for implementing site operations during future remedial measures. All contractors performing work on this site must implement their own CHASP that, at a minimum, adheres to this CHASP. The contractor is responsible for their own health and safety and that of their subcontractors. Langan personnel will implement this CHASP while onsite.

The content of this CHASP may change or undergo revision based upon additional information made available to health and safety personnel, monitoring results, or changes in the work plan.

1.2 Site Location and Background

The 53,237-square-foot (1.23-acre) site is located in the Gowanus neighborhood of Brooklyn, New York and is identified as Block 462, Lot 12 on the Brooklyn Tax Map. The northwestern part of the site is currently used as a parking and storage facility, and the remainder of the is currently used as an office space, parking lot and construction materials storage for Monadnock Construction, Inc. The site is bound by 2nd Street to the north; the Gowanus Canal to the east; 3rd Street to the south; and industrial, commercial, and residential buildings followed by Bond Street to the west. A site location map is provided as Figure 1.

The site historically operated as a grain and feed mill and woodworking facility from as early as 1886 until at least 1928, a coal company from as early as 1928 until at least 1950, and an automobile salvage yard from as early as 1977 until at least 1986.

During the 2011 Site Characterization performed by ELM, droplets of light non-aqueous phase liquids (LNAPL) were observed in one soil boring at the soil/water table interface. Based upon the findings, the NYSDEC was notified, and Spill No. 11-11444 was assigned to the site.

1.3 Summary of Work Tasks

1.3.1 Geophysical Investigation

Prior to the commencement of intrusive field activities (i.e., soil borings); a geophysical consultant may conduct a geophysical survey using ground penetrating radar (GPR) and electromagnetic detection equipment. Langan personnel will coordinate the geophysical survey. The objective of the survey will be to identify any underground storage tank (UST) structures, drains, underground utilities, and other subsurface anomalies that may be encountered during the investigation. During this time Langan personnel will inspect the site and confirm sample locations.

1.3.2 Hand Clearing of Borehole Locations

If there is no geophysical survey for utility clearance or the results of the geophysical survey are inconclusive at specific locations subject to intrusive work, the contractor may hand clear each location to confirm utilities or other known or suspected subsurface structures. Hand clearing of a soil boring location should extend to a depth of 5 feet and be about 1.5 times the anticipated diameter of the borehole when drilled. Langan personnel will confirm that hand clearing activities are completed to these specifications.

1.3.3 Day Lighting Excavation and Soil Screening

Langan may retain an excavation contractor to daylight buried unidentified structures. The purpose of the daylighting is to confirm if these structures are subsurface structures of concern (underground storage tanks [USTs], utilities (sewer lines, storm water drains, electrical, gas or other utility line as well as other artifacts pertinent to the work plan). The excavation contractor will contact the appropriate utility mark-out authority and make available to their staff the verification number and effective dates.

Pursuant to these activities, Langan will screen excavated soil for visual, olfactory, and instrumental indicators suggestive of a potential chemical or petroleum release. Instrument screening for the presence of VOCs may be performed with a duly calibrated photoionization detector (PID). Contractors will notify Langan personnel if they identify indications suggestive of a potential chemical or petroleum release. Contaminated material shall be handled, and property disposed in accordance with federal, state and city regulations, criteria, and guidelines.

1.3.4 Excavation and Soil Screening

Langan field personnel will document excavation. Pursuant to these activities, Langan will screen excavated soil for visual, olfactory, and instrumental indicators suggestive of a potential chemical

or petroleum release. Instrument screening for the presence of VOCs may be performed with a duly calibrated PID. Langan will observe contractors excavating for utilities, foundation components, and potential grading using heavy equipment and hand tools. Contractors will notify Langan personnel if they identify indications suggestive of a potential chemical or petroleum release. Contaminated material shall be handled, and properly disposed of in accordance with federal, state, and city regulations, criteria, and guidelines.

1.3.5 Soil Sampling

As part of the excavation activities, soil samples (waste characterization, excavation endpoint, delineation, or quality assurance/quality control [QA/QC]) may be collected during construction, as required. Langan personnel will coordinate with the contractor in sampling soil (in accordance with the work plan, where applicable).

Soil samples, including excavation endpoint or delineation samples (along with QA/QC samples), may be collected, and subsequently submitted to a NYSDOH ELAP-certified laboratory and analyzed in accordance with work plan specifications.

1.3.6 Stockpiling

Potentially impacted soil may be stockpiled pending laboratory analysis and determining proper off-site disposal. Visibly contaminated soil, if encountered, shall be segregated and stockpiled on at least 10-mil (1/1000th of an inch) plastic sheeting; reusable soil and fill shall be segregated and stockpiled separately from unusable fill, concrete and other debris; the stockpiles shall be kept covered with 6-mil-thick plastic sheeting; the plastic sheeting covering the stockpiles shall be anchored firmly in place by weights, stakes, or both; the Contractor shall maintain the plastic sheeting.

1.3.7 Characterization of Excavated Material

When required by the work plan, Langan personnel will characterize excavated soil or clean backfill in accordance with Langan standards.

1.3.8 Excavation Backfill

Areas of the site that were over-excavated may be backfilled to development grade (i.e., the grade required to complete construction of the foundation and sidewalk extension). Imported material should meet specifications defined in the work plan or consist of clean fill that meets the 6 New York Codes, Rules, and Regulations (NYCRR) Part 375-6.8(a) Unrestricted Use Soil Cleanup Objectives (UU SCOs) or other acceptable fill material such as virgin stone from a

permitted mine or quarry or recycled concrete aggregate (RCA).

1.3.9 Construction Dewatering

Construction dewatering, while not specific to the work plan, may be initiated if needed. If initiated, the dewatering contractor shall be responsible for handling contaminated dewatering fluids in accordance with federal, state, and local regulations. Dewatering fluids are likely to be discharged to the local sanitary sewer system after treatment and under an approved regulatory permit. Alternatively, the contractor may provide containerized storage to allow for testing of groundwater prior to, and after, treatment and before disposal. If required, Langan field personnel may sample dewatering treatment system liquids from either a discharge standpipe or a storage tank. Dewatering samples will be submitted to an ELAP-certified laboratory for analysis.

1.3.10 In-Situ Stabilization (ISS) of Soil

Langan will observe and document the ISS remedial solution in accordance with the work plan specifications. Langan personnel may screen ISS soil for visual, olfactory, and instrumental indicators suggestive of a potential petroleum release. Instrument screening for the presence of VOCs may be performed with a duly field calibrated PID (or equivalent). Langan personnel may collect ISS soil samples as specified in the work plan or instructed by the PM.

ISS soil samples will be submitted to a NYSDOH ELAP-certified laboratory and analyzed in accordance with work plan specifications.

1.3.11 Groundwater Investigation and Sampling

Groundwater samples may be collected from one or more of the new and if available, pre-existing monitoring or recovery wells in accordance with the Langan Low Flow Groundwater Sampling SOP (SOP #12). Groundwater samples will be submitted to an approved laboratory and analyzed for constituents as specified in the work plan.

Groundwater samples will be submitted to a NYSDOH ELAP-certified laboratory and analyzed in accordance with work plan specifications.

1.3.12 Groundwater/Product Gauging

Langan may gauge one or more of the observation/monitoring wells to collect synoptic head data or determine the presence of product. When gauging, Langan may also survey head space VOCs within the well using a duly calibrated PID. When collected, gauging data will be based on the northernmost point at top of casing (TOC) using an interface probe (IP) capable of determining the presence of free product in the monitoring well as light non-aqueous phase

liquid (LNAPL) at the top of the water column. If gauging for dense non-aqueous phase liquid (DNAPL) at the base of the monitoring well, the IP may not be appropriate. The field engineer will coordinate with the project team to devise an alternative method to gauge the thickness of DNAPL at base of the well. Langan will decontaminate gauging equipment between wells as required by the work plan.

1.3.13 Product Bailing

Langan may remove free product from on-site monitoring wells as part of this CHASP or subsequent Site Management (SMP) activities. Langan will may use a bailer, peristaltic pump or submersible as determined by the work plan. Langan will record the volume of product and groundwater recovered. Recovered product and groundwater will be drummed in accordance with procedures outlined in the work plan.

1.3.14 Remedial Well Installation

Langan will observe the installation of the remedial wells and confirm they are installed as specified in the work plan. Langan personnel may screen soil for visual, olfactory, and instrumental indicators suggestive of a potential petroleum release. Instrument screening for the presence of VOCs may be performed with a duly field calibrated PID (or equivalent). Langan personnel may collect soil samples from the proposed recovery well boring locations as specified in the work plan or instructed by the PM. The wells may be developed in accordance with the Langan Well Development Standard Operating Procedure (SOP #07) by surging and pumping the well until the purged water is visibly clear.

Soil samples will be submitted to a NYSDOH ELAP-certified laboratory and analyzed in accordance with work plan specifications.

1.3.15 Remedial Injection

Langan will observe the remedial contractor injection as part of the groundwater remediation remedy. The proposed injected methodology and specific injectate will be specified in the work plan. Langan will record pertinent information as defined in the work plan.

1.3.16 Decommissioning and Removal of Underground Storage Tank

If an underground storage tank (UST) is encountered, a UST decommissioning and removal contractor shall furnish all labor and materials, equipment and incidentals required for the proper decontamination, removal, and closure of any UST in accordance with federal, state, and local regulations. Langan personnel will monitor VOCs with a calibrated PID downwind from the UST

excavation and record the PID readings.

1.3.17 Installation of Vapor/Moisture Barrier

Langan will observe and document the installation of a vapor and/or moisture barrier as defined by the work plan. The installation of the vapor/moisture barrier is to be completed by a properly licensed contractor as specified in the work plan. Langan will inspect the vapor barrier installation to assess whether the installation is in accordance with specifications in the work plan.

1.3.18 Installation of an Engineering Composite Cover

Langan will observe and document the installation of an engineering composite cover.

1.3.19 Installation and Operation of a Sub Membrane Depressurization (SMD) System

Langan will document the installation and operation of a SMD system as specified in the work plan.

1.3.20 Startup of a Sub-Membrane Depressurization (SMD) System

Langan will document the startup of the sub membrane depressurization remedial system. As part of startup, Langan may observe the contractor installation and adjusting of the SMD system. When performing maintenance or adjustments of the SMD system, Langan will follow specification and procedures specified in the Operations and Maintenance (O&M) Plan.

1.3.21 Operation and Monitoring of the Sub-Membrane Depressurization (SMD) System

Monitoring of the SMD system will be performed per the SMP to evaluate whether the system is operating within design parameters. A visual inspection of the system will be conducted during each monitoring event. Unscheduled inspections and/or sampling may take place when a suspected failure of the SMD system has been reported or an emergency occurs that is deemed likely to affect the operation of the system.

1.3.22 Observation/Monitoring Well Plugging and Abandonment

At an unspecified future date, the observation/monitoring wells will be abandoned. Plugging and abandonment will be in accordance with federal and state requirements. Langan may retain a drilling contractor to complete the plugging and abandonment activities. The contractor will contact the appropriate utility mark-out authority and make available to their field staff the verification number and effective dates. Langan may observe the plugging and abandonment of one or more observation/monitoring wells to document that the plugging and abandonment activities were completed in accordance with the work plan and regulations.

1.3.23 Construction Activity Inspections and Observations

Langan will observe construction activities including the general oversight, observation of landscaping activities, and other select observation, project management, and supervision as specified in the work plan or in accordance with the construction documents, or special inspection requirements administered by the New York City Department of Buildings. Materials used for construction will be inspected by Langan for conformance to the design documents.

1.3.24 QA/QC Sampling

Samples for quality assurance/quality control [QA/QC] may also be collected and submitted to an approved laboratory and analyzed in accordance with work plan specifications. Information regarding the QA/QC samples including required method of analysis may be included in the same COC as the soil samples unless otherwise instructed by the work plan.

1.3.25 Equipment Decontamination

Before the start of the day's sampling and after sampling each run, sampling equipment will be decontaminated by the decontamination process outlined Attachment B - Decontamination Procedures. Decontamination wastes and purge water will be temporarily stored on site pending analytical results.

1.3.26 Management of Investigative-Derived Waste

The investigative-derived waste (IDW) generated during this investigation will be contained in DOT-approved 55-gallon drums. The drums will be temporarily stored on the site or as directed by the client representative. All drums will be filled between to two-thirds full to allow easy maneuvering during drum pickup and disposal. Drum labels are to be provided by Langan (Environmental Closet). All drums will be labeled as "IDW Pending Analysis" until sample data are reported from the laboratory. Drum labels will include date filled and locations where waste was generated along with the standard information required by the labels in accordance with the Langan SOP09, Drum Labeling.

Closed top drums are to be used to store liquids. Debris, including plastic sheeting, polyethylene tubing, personal protection equipment (PPE), decontamination debris, etc. will be segregated from and disposed in large heavy duty garbage bags and disposed of at the site. Excess unused glassware should be returned to the lab along with the last day of collection samples.

1.3.27 Drum Sampling

Langan personnel may collect drum samples, as required, prior to off-site drum disposal. Samples will be placed into laboratory-supplied batch-certified clean glassware and submitted to an approved laboratory and analyzed in accordance with work plan specifications, if required.

1.3.28 Surveying

Surveying activities may be completed by Langan. Surveying will be conducted by licensed surveyors.

2.0 IDENTIFICATION OF KEY PERSONNEL/HEALTH AND SAFETY PERSONNEL

The following briefly describes the health and safety (H&S) designations and general responsibilities that may be employed for this site. The titles have been established to accommodate the project needs and requirements and ensure the safe conduct of site activities. The H&S personnel requirements for a given work location are based on the proposed site activities.

2.1 Langan Project Manager

The Langan Environmental Project Manager (PM) Kimberly Nagotko; her responsibilities include:

- Ensuring that this CHASP is developed, current, and approved prior to on-site activities.
- Ensuring that the tasks in the project are performed in a manner consistent with Langan's comprehensive *Health and Safety Program for Hazardous Waste Operations* and this CHASP.

2.2 Langan Corporate Health and Safety Manager

The Langan Corporate Health and Safety Manager is Tony Moffa. His responsibilities include:

- Updating the *Construction Health and Safety Program for Hazardous Waste Operations*.
- Assisting the site Health and Safety Officer (HSO) with the development of the CHASP, updating CHASP as dictated by changing conditions, job site inspection results, etc., and approving changes to this CHASP.
- Assisting the HSO in the implementation of this CHASP and conducting Jobsite Safety Inspections and assisting with communication of results and correction of shortcomings found.
- Maintaining records on personnel (medical evaluation results, training and certifications, accident investigation results, etc.).

2.3 Langan Site Health & Safety Officer

The Langan site HSO is William Bohrer. His responsibilities include:

- Participating in the development and implementation of this CHASP.
- When on-site, assisting the Langan Field Team Leader in conducting Tailgate Safety Meetings and Jobsite Safety Inspections and correcting any shortcomings in a timely manner.
- Ensuring that proper PPE is available, worn by employees, and properly stored and maintained.
- Controlling entry into and exit from the site contaminated areas or zones.
- Monitoring employees for signs of stress, such as heat stress, fatigue, and cold exposure.
- Monitoring site hazards and conditions.
- Knowing (and ensuring that all site personnel also know) emergency procedures, evacuation routes, and the telephone numbers of the ambulance, local hospital, poison control center, fire department, and police department.
- Resolving conflicts that may arise concerning safety requirements and working conditions.
- Reporting all incidents, injuries, and near misses to the Langan Incident/Injury Hotline immediately and the client representative.

2.4 Langan Field Team Leader Responsibilities

The Langan Field Team Leader (FTL) is to be determined prior to the start of field activities. The Field Team Leader's responsibilities include:

- The management of the day-to-day site activities and implementation of this CHASP in the field.
- Participating in and/or conducting Tailgate Safety Meetings and Jobsite Safety Inspections and correcting any shortcomings in a timely manner.
- When a Community Air Monitoring Operating Program (CAMP) is part of the scope, the FTL will set up and maintain community air monitoring activities and instruct the responsible contractor to implement organic vapor or dust mitigation when necessary.
- Overseeing the implementation of activities specified in the IRMWP.

2.5 Contractor Responsibilities

The contractor must develop and implement their own CHASP for their employees, their subcontractors, and consultants. The contractor is responsible for their own health and safety and that of their subcontractors. Contractors operating on the site must designate their own FTL, HSO, and Health and Safety Manager (HSM). The contractor's CHASP will be at least as stringent

as this CHASP. The contractor must be familiar with and abide by the requirements outlined in their own CHASP. A contractor may elect to adopt Langan's CHASP as its own provided that it has given written notification to Langan, but where Langan's CHASP excludes provisions pertinent to the contractor's work (i.e., confined space entry); the contractor must provide written addendums to this CHASP. Additionally, the contractor must:

- Ensure their employees are trained in the use of all appropriate PPE for the tasks involved.
- Notify Langan of any hazardous material brought onto the job site or site-related area, the hazards associated with the material, and must provide a material safety data sheet (MSDS) or safety data sheet (SDS) for the material.
- Have knowledge of, understand, and abide by all current federal, state, and local health and safety regulations pertaining to the work.
- Ensure their employees handling hazardous materials, if identified at the Site, have received current training in the appropriate levels of 29 CFR 1910.120, *Hazardous Waste Operations and Emergency Response* (HAZWOPER) if hazardous waste is identified at the Site.
- Ensure their employees handling hazardous materials, if identified at the Site, have been fit-tested within the year on the type of respirator they will wear; and
- Ensure all air monitoring is in place pertaining to the health and safety of their employees as required by OSHA 1910.120; and
- All contractors must adhere to all federal, state, and local regulatory requirements.

3.0 TASK/OPERATION SAFETY AND HEALTH RISK ANALYSES

A Task-Hazard Analysis (Table 1) was completed for general construction hazards that may be encountered at the Site. The potential contaminants that might be encountered during the field activities and the exposure limits are listed in Table 2 complete inventory of MSDS/SDS for chemical products used on site is included in Attachment E.

3.1 Specific Task Safety Analysis

3.1.1 Geophysical Survey

Langan personnel are not permitted to operate or otherwise handle the geophysical equipment including any downhole geophysical equipment subsequently used to survey boreholes. When boring locations are surveyed with surface geophysical equipment, the locations of the borings as well as utilities and other artifacts that may interfere with the subsurface investigation are to be marked with indelible paint, flags, or color tape (when marking indoor locations that the client has specifically requested not be marked with indelible paint). This information must also be added to the site map. When applying paint, proper PPE including hand protection should be

used.

3.1.2 Hand Clearing of Borehole Locations

Hand clearing will be completed by the contractor. Langan personnel are not permitted to operate or otherwise handle the contractor equipment. Langan will update the site map to include the locations of the cleared borehole locations as well as utilities and other artifacts that may interfere with the subsurface investigation.

3.1.3 Daylighting Test Pit

Excavation daylighting must abide by OSHA excavation standards (Part 1926.651). Daily inspections of excavations, the adjacent areas, and protective systems shall be made by a competent person for evidence of a situation that could result in cave-ins, indications of failure of protective systems, hazardous atmospheres, or other hazardous conditions. An inspection shall be conducted by the competent person prior to the start of work and as needed throughout the shift. Inspections shall also be made after every rainstorm or other hazard increasing occurrence. Sampling the soil requires the donning of chemical resistant gloves in addition to the standard PPE. Langan personnel are not to operate excavation equipment. This task is to be completed by the excavation contractor.

3.1.4 Indoor Drilling and Excavation

The work scope may require indoor excavation where there may not be adequate ventilation sufficient to safely operate any rig or excavation equipment powered by an internal combustion engine. Where possible, all such work should be done by equipment powered by electricity. If such equipment is used and must be directly wired to the buildings electrical system or to an independent system, this work must be completed by a licensed electrician in accordance with all electrical codes applicable to the work.

Indoor work which is to be completed with equipment powered by an internal combustion engine must incorporate air monitoring of carbon monoxide (CO) using calibrated air monitoring equipment (MultiRAE or equivalent). In addition, the work plan should incorporate mitigation for venting engine exhaust fumes directly to the outdoors and for circulating fresh air into the work area.

The OSHA Time Weighted Average (TWA) Permissible Exposure Limit (PEL) for CO from 50 to 35 parts per million (ppm). Langan will monitor CO with a suitable monitoring device. If CO levels exceed 5 ppm, Langan will instruct contractors to begin mitigation measures. These measures are at a minimum:

- Increase air circulation using industrial size fans to bring additional fresh air into the building or vent exhaust to the outside.
- Modify the passive exhaust method being used to increase venting circulation by using wider diameter tubing or sealing tubing connections; or
- Modify the work schedule where the rig is turned off to allow time for CO levels to fall back to background.

All work must cease if CO levels reach 35 ppm. The Langan engineer is to report to the PM and H&S officer when an action level is reached.

3.1.6 Excavation and Soil Screening

Langan personnel will observe excavation and SOE activities including the general oversight, observation of landscaping activities, and other select observation, project management, and supervision as specified in the work plan or in accordance with the construction documents, or special inspection requirements administered by the New York City Department of Buildings. Materials used for construction may be inspected by Langan personnel for conformance to the design documents. Prior to entering excavation, Langan personnel will ensure that excavation shoring conforms to proper shoring/benching/sloping techniques, at a minimum that soil and equipment is kept at least 2 feet from the edge of the excavation, that there is no water in the excavation, and that a competent person has inspected excavation prior to allow persons to enter. When entering excavation via a ladder, Langan personnel will only use ladders that are properly situated in accordance with the Ladder section of the CHASP.

Sampling the soil requires the donning of chemical resistant gloves in addition to the standard PPE. Langan personnel are not to operate nor direct the use of excavation equipment. These tasks are to be completed by the excavation contractor.

3.1.7 Soil Screening and Sampling

Sampling soil requires the donning of chemical resistant gloves in addition to the standard PPE. Langan personnel are not to operate drilling or excavation equipment, nor open sampling devices (acetate liners, sonic sample bags, etc.). These tasks are to be completed by the driller or excavation contractor.

3.1.8 Stockpile Sampling

Langan personnel are not to scale or otherwise climb stockpiles. If the soil sampling plan requires sampling from the stockpile above ground level, samples are to be obtained using suitable excavation equipment operated by the contractor (i.e., front end loader).

3.1.9 Removal of Underground Storage Tank

If UST excavation and removal activity is initiated, Langan personnel will conduct air monitoring for lower explosion limit (LEL) conditions within the UST excavation itself. This task is to be performed using calibrated air monitoring equipment designed to sound an audible alarm when atmospheric concentrations of VOCs are within 10% of the LEL. In normal atmospheric oxygen concentrations, the LEL monitoring may be done with a Wheatstone bridge/catalytic bead type sensor (i.e., MultiRAE). However, in oxygen depleted atmospheres (confined space), only an LEL designed to work in low oxygen environments may be used. Best practices require that the LEL monitoring unit be equipped with a long sniffer tube to allow the LEL unit to remain outside the UST excavation. Langan personnel are not to enter the UST excavation nor enter an excavated UST.

In addition to monitoring LEL, Langan personnel will monitor atmospheric VOC concentrations directly downwind of the UST excavation in accordance with standard CAMP procedures using calibrated air monitoring equipment.

3.1.10 Backfilling of Excavated Areas to Development Grade

The backfilling contractor will provide their employees with equivalent PPE to protect them from the specific hazards likely to be encountered on-site. Selection of the appropriate PPE must take into consideration: (1) identification of the hazards or suspected hazards; (2) potential exposure routes; and (3) the performance of the PPE construction (materials and seams) in providing a barrier to these hazards. Langan personnel may survey backfilling material with a calibrated PID; however, as they are not permitted to climb the material delivery truck, the contractor must provide samples from each truck as required.

3.1.11 Groundwater Investigation and Sampling

Sampling groundwater requires the donning of chemical resistant gloves in addition to the standard PPE and cut resistant gloves when cutting sampling-tubing to length.

3.1.12 Groundwater/Product Gauging

Gauging product requires additional safety considerations including the presence of VOCs and protection of both field cloths and property. Langan will monitor air for VOCs using a duly calibrated PID. Langan will don protective clothing including Tyvek® over-clothes, as necessary. To protect property, Langan will work set a plastic barrier to protect floors or protect landscaping and use absorbent pads as necessary to collect pooled product. If sampling for PFAS from the same well, Langan will complete the product check first, if the well

can be sampled without including product, Langan will remove the Tyvek® material from the well head vicinity.

3.1.13 Electrical Pumps

Langan may use an electric pump to collect product from the recovery/monitoring wells or to sample groundwater. Langan will inspect the electric pump and control box prior to use and specifically note the condition of the electrical connectors, pump, control box and the electrical cord. The electrical connection must be grounded and connect to the power source using a functional three prong grounded plug. The power source must be a Ground Fault Circuit Interrupter (GFI or GFCI) receptacle.

3.1.14 Remedial Injection

Langan is not to operate or assist in operating the direct push drilling rig nor participate in the transportation, staging, preparation, mixing or injection of the remedial products. These tasks are to be completed by the remedial contractor following their own health and safety specifications outlined in their CHASPs.

3.1.15 Construction Dewatering

If required, Langan may sample dewatering treatment system liquids from either the direct discharge standpipe or from a sample port or valve built into the storage tank, Langan will don the necessary PPE including nitrile gloves and if necessary, facial splash guard. Sample ports and valves may only be sampled if they are accessible at ground level. Sampling from heights over 6 feet is prohibited unless Langan field personnel are fully accredited in fall protection and is wearing approved fall protection safety apparatus. The discharge samples will be submitted to an ELAP-certified laboratory for analysis in accordance with the work plan.

3.1.16 In-Situ Solidification of Soil

Langan may sample soil or materials used in the ISS soil remedial solution. When sampling, Langan personnel will don chemically protective nitrile gloves (or equivalent) in addition to the standard field PPE. Equipment, material, and work intricate to the ISS are to be completed by the contractor following their own health and safety specific CHASP.

3.1.17 Installation of the Composite Cover

Specifically trained contractors are to install the composite cover. Langan personnel are there only to observe and record the data required in the work plan. Installation and assemblage of the

composite cover is to be done exclusively by the contractor following their own health and safety specific CHASP.

3.1.18 Installation of SMD

Specifically trained contractors are to install the SMD. Langan personnel are there only to observe and record the data required in the work plan. Installation and assemblage of the SMD is to be done exclusively by the contractor following their own health and safety specific CHASP.

3.1.19 SMD System Startup and Operations and Maintenance

Startup and system operation and maintenance (O&M) may require the isolation and inerting of electrical, mechanical, or pressurized/vacuum components of the SMD system. Langan will follow appropriate lockout/tagout protocols as specified in this HASP and where required by the O&M manual.

The SMD system Vacuum/Pressure Regenerative Blowers are slated to be installed on the building's roof. As such, Langan personnel assigned to inspect or provide O&M to the blowers or to sample from the blower discharge outlets must have fall protection awareness training.

3.1.20 SMD System Inspection

When performing periodic SMD inspections, Langan personnel will don all required PPE and maintain awareness to site traffic and site activities. If using a cell phone or tablet application to record the pertinent data, the engineer will do so in an area protected from site traffic and activities. Certain types of inspections may require additional PPE and safety training including fall protection and open water hazards.

3.1.21 Plugging and Abandonment of Observation/Monitoring Wells

Langan personnel are not to operate equipment nor assist in the plugging and abandonment of the observation/monitoring wells. These tasks are to be completed by the contractor.

observations as specified in the work plan and/or contract documents. Langan personnel are not to operate or assist in the operation of equipment used in the SOE unless defined as part of an inspection or observation in the work plan and/or contract documents.

3.1.22 Construction Activity Inspection

The contractor will operate equipment used during site construction. Langan personnel will observe construction activities in accordance with specification in the work plan and record the data the work plan requires. Construction activities are to be done exclusively by the contractor

following their own health and safety specifications outlined in their CHASPs. Langan personnel are not to operate or assist in the operation of equipment used in construction activities unless defined as part of an inspection or observation in the work plan.

3.1.23 Drum Sampling

Drilling fluid, rinse water, grossly contaminated soil samples, and cuttings will be containerized in 55-gallon drums for disposal off-site. Each drum must be labeled in accordance with the Langan Drum Labeling Standard Operating Procedure (SOP09). Sampling drums requires the donning of work gloves when opening the drums and chemical resistant gloves when sampling in addition to standard PPE.

Langan personnel and contractors are not to move or open any orphaned (unlabeled) drum found on the site without approval of the project manager.

3.2 Radiation Hazards

No radiation hazards are known or expected at the site.

3.3 Physical Hazards

Physical hazards, which may be encountered during site operations for this project, are detailed in Table 1.

3.3.1 Explosion

No explosion hazards are expected for the scope of work at this site.

3.3.2 Heat Stress

The use of Level C protective equipment, or greater, may create heat stress. Monitoring of personnel wearing personal protective clothing should commence when the ambient temperature is 72^{o}F or above. Table 6 presents the suggested frequency for such monitoring. Monitoring frequency should increase as ambient temperature increases or as slow recovery rates are observed. Refer to Table 7 to assist in assessing when the risk for heat-related illness is likely. To use this table, the ambient temperature and relative humidity must be obtained (a regional weather report should suffice). Heat stress monitoring should be performed by the HSO or the FTL, who must be able to recognize symptoms related to heat stress.

To monitor the workers, be familiar with the following heat-related disorders and their symptoms:

- **Heat Cramps:** Painful spasms of arm, leg, or abdominal muscles, during or after work

- **Heat Exhaustion:** Headache, nausea, dizziness; cool, clammy, moist skin; heavy sweating; weak, fast pulse; shallow respiration, normal temperature
- **Heat Stroke**: Headache, nausea, weakness, hot dry skin, fever, rapid strong pulse, rapid deep respirations, loss of consciousness, convulsions, coma. *This is a life-threatening condition***.**

Do not permit a worker to wear a semi-permeable or impermeable garment when they are showing signs or symptoms of heat-related illness.

To monitor the worker, measure:

- **Heart rate:** Count the radial pulse during a 30-second period as early as possible in the rest period. If the heart rate exceeds 100 beats per minute at the beginning of the rest period, shorten the next work cycle by one-third and keep the rest period the same. If the heart rate still exceeds 100 beats per minute at the next rest period, shorten the following work cycle by one-third. A worker cannot return to work after a rest period until their heart rate is below 100 beats per minute.
- **Oral temperature:** Use a clinical thermometer (3 minutes under the tongue) or a similar device to measure the oral temperature at the end of the work period (before drinking). If oral temperature exceeds 99.6^{O}F (37.6^{O}C), shorten the next work cycle by one-third without changing the rest period. A worker cannot return to work after a rest period until their oral temperature is below 99.6^{O}F. If oral temperature still exceeds 99.6^{O}F (37.6^{O}C) at the beginning of the next rest period, shorten the following cycle by one-third. Do not permit a worker to wear a semi-permeable or impermeable garment when oral temperature exceeds 100.6^{O}F (38.1^{O}C).

Prevention of Heat Stress - Proper training and preventative measures will aid in averting loss of worker productivity and serious illness. Heat stress prevention is particularly important because once a person suffers from heat stroke or heat exhaustion, that person may be predisposed to additional heat-related illnesses. To avoid heat-stress the following steps should be taken:

- Adjust work schedules.
- Mandate work slowdowns as needed.
- Perform work during cooler hours of the day if possible or at night if adequate lighting can be provided.
- Provide shelter (air-conditioned, if possible) or shaded areas to protect personnel during rest periods.
- Maintain worker's body fluids at normal levels. This is necessary to ensure that the cardiovascular system functions adequately. Daily fluid intake must equal the amount of water lost in sweat, i.e., eight fluid ounces (0.23 liters) of water must be ingested for

every eight ounces (0.23 kilograms [kg]) of weight lost. The normal thirst mechanism is not sensitive enough to ensure that enough water will be drunk to replace lost sweat. When heavy sweating occurs, encourage the worker to drink more. The following strategies may be useful:

- Maintain water temperature 50° to 60°F (10° to 16.6°C).
- Provide small disposal cups that hold about four ounces (0.1 liters).
- Have workers drink 16 ounces (0.5 liters) of fluid (preferably water or dilute drinks) before beginning work.
- Urge workers to drink a cup or two every 15 to 20 minutes, or at each monitoring break. A total of 1 to 1.6 gallons (4 to 6 liters) of fluid per day are recommended, but more may be necessary to maintain body weight.
- Train workers to recognize the symptoms of heat-related illness.

3.3.3 Cold-Related Illness

If work on this project begins in the winter months, thermal injury due to cold exposure can become a problem for field personnel. Systemic cold exposure is referred to as hypothermia. Local cold exposure is called frostbite.

- **Hypothermia -** Hypothermia is defined as a decrease in the patient core temperature below 96°F. The body temperature is normally maintained by a combination of central (brain and spinal cord) and peripheral (skin and muscle) activity. Interference with any of these mechanisms can result in hypothermia, even in the absence of what normally is considered a "cold" ambient temperature. Symptoms of hypothermia include shivering, apathy, listlessness, sleepiness, and unconsciousness.
- **Frostbite -** Frostbite is both a general and medical term given to areas of local cold injury. Unlike systemic hypothermia, frostbite rarely occurs unless the ambient temperatures are less than freezing and usually less than 20°F. Symptoms of frostbite are a sudden blanching or whitening of the skin; the skin has a waxy or white appearance and is firm to the touch; tissues are cold, pale, and solid.

Prevention of Cold-Related Illness - To prevent cold-related illness:

- Educate workers to recognize the symptoms of frostbite and hypothermia.
- Identify and limit known risk factors:
- Assure the availability of an enclosed, heated environment on or adjacent to the site.
- Assure the availability of dry changes of clothing.
- Assure the availability of warm drinks.
- Start (oral) temperature recording at the job site:

- At the FSO or Field Team Leader's discretion when suspicion is based on changes in a worker's performance or mental status.
- At a worker's request.
- As a screening measure, two times per shift, under unusually hazardous conditions (e.g., wind-chill less than 20^{O}F, or wind-chill less than 30^{O}F with precipitation).
- As a screening measure whenever anyone worker on the site develops hypothermia.

Any person developing moderate hypothermia (a core temperature of 92^{O}F) cannot return to work for 48 hours.

3.3.4 Noise

Work during the proposed activities may be conducted at locations with high noise levels from the operation of equipment. Hearing protection will be used, as necessary.

3.3.5 Hand and Power Tools

The use of hand and power tools can present a variety of hazards, including physical harm from being struck by flying objects, being cut, or struck by the tool, fire, and electrocution. All hand and power tools should be inspected for health and safety hazards prior to use. If deemed unserviceable/un-operable, notify the supervisor and tag equipment out of service. Ground Fault Circuit Interrupters (GFCIs) are required for all power tools requiring direct electrical service.

3.3.6 Slips, Trips, and Fall Hazards

Care should be exercised when walking at the site, especially when carrying equipment. The presence of surface debris, uneven surfaces, pits, facility equipment, and soil piles contribute to tripping hazards and fall hazards. To the extent possible, all hazards should be identified and marked on the site, with hazards communicated to all workers in the area.

3.3.7 Utilities (Electrocution and Fire Hazards)

3.3.7.1 Utility Clearance

The possibility of encountering underground utilities poses fire, explosion, and electrocution hazards. All excavation work will be preceded by a review of available utility drawings and by notification of the subsurface work to N.Y. One –Call--Center.

3.3.7.2 Lockout-Tagout

The potential adverse effects of electrical hazards include burns, arc flashes, and electrocution, which could result in serious injury including death. Therefore, there is a procedure that establishes the requirements for the lockout/tag out (LOTO) of energy isolating devices in

accordance with the OSHA electrical lockout and tagging requirements as specified in 29CFR1910.147 and 29 CFR 1926.417. This procedure will be used to ensure that all machines and equipment are isolated from potentially hazardous energy. If possible, equipment that could cause injury due to unexpected energizing, start-up, or release of stored energy will be locked/tagged, before field personnel performs work activities.

The facility owner/operator/representative is to be the authorized person that will initiate and perform the LOTO in accordance with applicable rules and practices. Inerting of electrical power sources is to be completed by an authorized and licensed electrician. Langan personnel will follow LOTO protocols and practices including adding a separate lock/signature to the LOTO chain in accordance with said protocols and practices.

SPECIAL NOTE: Project personnel will assume that all electrical equipment at the surface, subsurface, and overhead locations are energized until equipment has been designated and confirmed as de-energized by a utility company representative. Langan will notify the designated utility representative prior to working adjacent to this equipment and will verify that the equipment is energized or de-energized in the vicinity of the work location. No project work shall be performed by Langan personnel or subcontractors near energized electrical lines or equipment.

The FTL shall accompany the designated facility owner/operator/representative or authorized/licensed electrician in surveying to locate and identify all energy-isolating devices. Langan will note which switches, valves or other isolating devices are used for inerting the equipment and how they are set assuring LOTO. The lockout/tagout procedure involves, but is not limited to, electricity, motors, steam, natural gas, compressed air, hydraulic systems, digesters, sewers, etc.

3.3.8 Adequate Lighting

Indoor or night activities must be done under adequate lighting conditions. The Langan field engineer must be able to clearly see the equipment, all controls and have sufficient lighting to detail color labels. Battery operated lights are sufficient provided they cast a wide enough field to provide the required lighting and there are back-up batteries and emergency flashlights available. Electrically powered lights are suitable provided the electrical source is equipped with a ground fault interrupt circuit (GFIC) and the extensions cords are visually inspected and not used if they show cracked or missing insulation. If a generator is supplying the electricity, it must be outdoors and properly vented.

3.3.9 Physical Hazard Considerations for Material Handling

There are moderate to severe risks associated with moving heavy objects at the Site. The following physical hazards should be considered when handling materials at the Site:

- Heavy objects will be lifted and moved by mechanical devices rather than manual effort whenever possible.
- The mechanical devices will be appropriate for the lifting of moving tasks and will be operated only by trained and authorized personnel.
- Objects that require special handling or rigging will only be moved under the guidance of a person who has been specifically trained to move such objects.
- Lifting devices will be inspected, certified, and labeled to confirm their weight capacities. Defective equipment will be taken out of service immediately and repaired or destroyed.
- The wheels of any trucks being loaded or unloaded will be choked to prevent movement. Outriggers will be fully extended on a flat, firm surface during operation.
- Personnel will not pass under a raised load, nor will a suspended load be left unattended.
- Personnel will not be carried on lifting equipment unless it is specifically designed to carry passengers.
- All reciprocating, rotating, or other moving parts will be guarded at all times.
- Accessible fire extinguishers, currently (monthly) inspected, will be available in all mechanical lifting devices.
- Verify all loads/materials are secure before transportation.

Material handling tasks that are unusual or require specific guidance will need a written addendum to this CHASP. The addendum must identify the lifting protocols before the tasks are performed. Upon approval, the plan must be reviewed with all affected employees and documented. Any deviation from a written plan will require approval by the Langan HSM.

3.3.10 Hearing Conservation

Under the construction industry standard, the maximum permissible occupational noise exposure is 90 A-weighted decibels (dbA) (8-hour TWA), and noise levels in excess of 90 dbA must be reduced through feasible administrative and engineering controls (20 CFR 1926.52). Hearing protection is required when working within 15 feet of vacuum extraction equipment and drill rigs.

3.3.11 Open Water

Employees working over or near water, where the danger of drowning exists, must be provided with U.S. Coast Guard-approved life jackets or buoyant work vests. Prior to and after each use, the buoyant work vests or life preservers must be inspected for defects that would alter their strength or buoyancy. Defective units must not be used.

And should a worker fall into the water, OSHA requires (29 CFR 1926.106(c)) that ring buoys with at least 90 feet of the line must be provided and readily available for emergency rescue

operations. The distance between ring buoys must not exceed 200 feet. Another remedial action required by OSHA (29 CFR 1926.106(d)) is the use of lifesaving skiffs.

OSHA requires that at least one lifesaving skiff must be immediately available at locations where employees are working over or adjacent to water and must include the following provisions.

- The skiff must be in the water or capable of being quickly launched by one person.
- At least one person must be present and specifically designated to respond to water emergencies and operate the skiff at all times when there are employees above water.
- When the operator is on break another operator must be designated to provide requisite coverage when there are employees above water.
- The designated operator must either have the skiff staffed at all times or have someone remain in the immediate area such that the operator can quickly reach the skiff and perform rescue services.
- The skiff operator may be assigned other tasks provided the tasks do not interfere with the operator's ability to quickly reach the skiff.
- A communication system, such as a walkie-talkie, must be used to inform the skiff operator of an emergency and to inform the skiff operator where the skiff is needed.
- The skiff must be equipped with both a motor and oars.

With regard to the number of skiffs required and the appropriate maximum response time, the following factors must be evaluated:

- The number of work locations where there is a danger of falling into water.
- The distance to each of those locations.
- Water temperature and currents.
- Other hazards such as, but not limited to, rapids, dams, and water intakes.

Other regulations that present H&S practices and PPE for work on or near water include: 29 CFR 1910, Subpart T (401 – 440)

3.4 Biological Hazards

3.4.1 Animals

There is a possibility of encountering wildlife including reptiles, rodents, and other small and medium-size mammals. Langan personnel are to avoid interacting with any wildlife.

3.4.2 Insects

Ticks and other biting or stinging insects may be encountered during site operations. Langan

personnel should take necessary precautions including donning long sleeve shirts and insecticide to prevent bites and stings. After fieldwork, Langan personnel should perform a complete visual inspection of their clothing to insure they are not inadvertently harboring ticks. If they do observe a tick bite, they are to contact the HSM or HSO and report the event.

3.4.3 Plants

Poisonous plants may be encountered during site operations. Langan personnel should take necessary precautions including donning long sleeve shirts and applying preventative poison Ivy/Sumac lotion to prevent or limit the effects of exposure. If after fieldwork, Langan employees do observe a reaction to poisonous plant exposure, they are to contact the HSM or HSO and report the event.

3.4.4 Mold

This section is restricted to subsurface investigations where sampling soil, groundwater, soil or sub-slab vapor or ambient air in an indoor environment with slight to moderate mold impact. Mold exposure symptoms include nasal stuffiness, eye irritation, or wheezing.

The Langan field engineer is required to don a ½ face respirator with a minimum p-100 particulate filter and Tyvek™ type overclothing before entering mold impacted indoor work area. The Langan field engineer must be medically cleared and have been properly fitted for a respirator before donning one.

3.5 Additional Safety Analysis

3.5.1 Presence of Non-Aqueous Phase Liquids (NAPL)

Special care and PPE should be considered when NAPL is observed as NAPL is a typically flammable fluid and releases VOCs known to be toxic and/or carcinogenic. If NAPL is present in a monitoring well, vapors from the well casing may contaminate the work area breathing zone with concentrations of VOCs potentially exceeding health and safety action levels. In addition, all equipment used to monitor or sample NAPL (or ground water from wells containing NAPL) must be intrinsically safe. Equipment that directly contacts NAPL must also be resistant to organic solvents.

At a minimum, a PID should be used to monitor for VOCs when NAPL is observed. If NAPL is expected to be observed in an excavation or enclosed area, air monitoring must be started using calibrated air monitoring equipment designed to sound an audio alarm when atmospheric concentrations of VOC are within 10% of the LEL. In normal atmospheric oxygen concentrations, the LEL monitoring may be done with a Wheatstone bridge/catalytic bead type sensor (i.e.,

MultiRAE). However, in oxygen-depleted atmospheres (confined space), only an LEL designed to work in low-oxygen environments may be used. Best practices require that the LEL monitoring unit be equipped with a long sniffer tube to allow the LEL unit to remain outside the UST excavation.

When NAPL is present, Langan personnel are required to use disposable nitrile gloves at all times to prevent skin contact with contaminated materials. They should also consider having available a respirator and protective clothing (Tyvek® overalls), especially if NAPL is in abundance and there are high concentrations of VOCs.

All contaminated disposables including PPE and sampling equipment must be properly disposed of in labeled 55-gallon drums.

3.6 Job Safety Analysis

A Job Safety Analysis (JSA) is a process to identify existing and potential hazards associated with each job or task so these hazards can be eliminated, controlled, or minimized. A JSA will be performed at the beginning of each workday, and additionally whenever an employee begins a new task or moves to a new location. All JSAs must be developed and reviewed by all parties involved. A blank JSA form and documentation of completed JSAs are in Attachment G.

4.0 PERSONNEL TRAINING

4.1 Basic Training

Completion of an initial 40-hour HAZWOPER training program as detailed in OSHA's 29 CFR 1910.120(e) is required for all employees working on a site engaged in hazardous substance removal or other activities which expose or potentially expose workers to hazardous substances, health hazards, or safety hazards as defined by 29 CFR 1910.120(a). Annual 8-hour refresher training is also required to maintain competencies to ensure a safe work environment. In addition to these training requirements, all employees must complete the OSHA 10-hour Construction Safety and Health training and supervisory personnel must also receive eight additional hours of specialized management training. Training records are maintained by the HSM.

4.2 Initial Site-Specific Training

Training will be provided to specifically address the activities, procedures, monitoring, and equipment for site operations at the beginning of each field mobilization and the beginning of each discrete phase of work. The training will include the site and facility layout, hazards, and emergency services at the site, and will detail all the provisions contained within this CHASP. For a HAZWOPER operation, training on the site must be for a minimum of 3 days. Specific issues that will be addressed include the hazards described in Section 3.0.

4.3 Tailgate Safety Briefings

Before starting work each day or as needed, the Langan HSO will conduct a brief tailgate safety meeting to assist site personnel in conducting their activities safely. Tailgate meetings will be documented in Attachment H. Briefings will include the following:

- Work plan for the day.
- Review of safety information relevant to planned tasks and environmental conditions.
- New activities/tasks being conducted.
- Results of Jobsite Safety Inspection Checklist.
- Changes in work practices.
- Safe work practices; and
- Discussion and remedies for noted or observed deficiencies.

5.0 MEDICAL SURVEILLANCE

All personnel who will be performing fieldwork involving potential exposure to toxic and hazardous substances (defined by 29 CFR 1910.120(a)) will be required to have passed an initial baseline medical examination, with follow-up medical exams thereafter, consistent with 29 CFR 1910.120(f). Medical evaluations will be performed by, or under the direction of, a physician board-certified in occupational medicine.

Additionally, personnel who may be required to perform work while wearing a respirator must receive medical clearance as required under CFR 1910.134(e), *Respiratory Protection*. Medical evaluations will be performed by, or under the direction of, a physician board-certified in occupational medicine. Results of medical evaluations are maintained by the HSM.

5.1 Mercury Monitoring

Langan includes medical monitoring for mercury during the initial baseline and annual physical.

5.2 Coronavirus

General Preventative Measures

Field personnel must follow general proper hygiene measures while in the field including:

- Avoid touching eyes, nose, and mouth.
- Cover coughs or sneezes with tissue and throw in the trash.
- Wash hands often with soap and water for 20 seconds after going to the bathroom, before eating, after blowing nose, coughing, or sneezing.

- Use hand sanitizer with at least 60% alcohol if soap and water are not available.
- Avoid physical contact with other people (e.g., no handshakes).
- Maintain a safe distance of at least six feet from other people (social distancing).
- Wear face coverings when around other workers to minimize the spread of COVID-19. (May be required in certain states or locations.)

Construction Trailers

Employees should avoid the use of shared construction trailers or where employees cannot maintain a safe distance (minimum 6 feet) from other workers. If trailer use is needed, areas such as desks, phones, chairs, and other common areas, should be cleaned and disinfected before and after use. Protocols should be developed to minimize trailer use to essential personnel, restrict use from any workers who are ill or showing symptoms of being ill, use face coverings and ensure a safe distance of six feet can be established between workers.

Communication

Include Coronavirus topics and prevention topics in daily tailgate meetings to ensure Coronavirus awareness is communicated daily. Discussions can focus on general topics including social distancing, prevention measures for field personnel, signs and symptoms, and recent news on the Coronavirus. Site-specific topics should include minimizing face-to-face contact, disinfecting/sterilizing field equipment, use of PPE to reduce exposure, site security, use of face coverings, and other potential exposure issues/concerns.

Sick/Ill Workers

No Langan employee is permitted to be onsite when ill and/or showing potential symptoms of the Coronavirus. Symptoms of the Coronavirus may appear 2-14 days after exposure and can range from mild to severe. The most common symptoms include fever, fatigue, dry cough, shortness of breath chills, repeated shaking with chills, muscle pain, headache, sore throat, or new loss of taste or smell. If an employee or subcontractor is observed being ill or exhibiting symptoms of Coronavirus, employees must immediately utilize their Stop Work Authority and contact their project manager to address the situation. If an employee observes another worker onsite exhibiting symptoms of Coronavirus, immediately utilize Stop Work Authority, notify their project manager, and site construction manager or safety officer. Work should resume when the safety and health of Langan and subcontractors is adequately addressed.

6.0 PERSONAL PROTECTIVE EQUIPMENT

6.1 Levels of Protection

Langan will provide PPE to Langan employees to protect them from the specific hazards they are likely to encounter on-site. Directly hired contractors will provide their employees with equivalent PPE to protect them from the specific hazards likely to be encountered on-site. Selection of the appropriate PPE must take into consideration: (1) identification of the hazards or suspected hazards; (2) potential exposure routes; and (3) the performance of the PPE construction (materials and seams) in providing a barrier to these hazards.

Human exposure to contaminants found in the subsurface can occur through three primary routes:

- Inhalation of gases, vapors, dust, or mists is a common route of exposure. Chemicals can enter and irritate the airways and the lungs. They can become deposited in the airways or can be absorbed through the lungs into the bloodstream.
- Direct contact of contaminants with the skin or eyes is a common route of exposure. Some substances are absorbed through the skin and can enter the bloodstream. Broken, cut, or cracked skin will allow substances to enter the body more easily.
- Ingestion or swallowing of food, drink, or other substances is the third route of exposure. Chemicals that get in or on food, utensils, or hands can be ingested. Substances can be absorbed into the blood.

Based on anticipated site conditions and the proposed work activities to be performed at the site, Level D protection will be used. The upgrading/downgrading of the level of protection will be based on continuous air monitoring results as described in Section 6.0 (when applicable). The decision to modify standard PPE will be made by the site HSO or FTL after conferring with the PM. The levels of protection are described below.

Level D Protection (as needed)

- Safety glasses with side shields or chemical splash goggles
- Safety boots/shoes
- Coveralls (Tyvek® or equivalent)
- Hard hat
- Long sleeve work shirt and work pants
- Nitrile gloves
- Hearing protection
- Reflective safety vest

Level D Protection (Modified, as needed)

- Safety glasses with side shields or chemical splash goggles
- Safety boots/shoes (toe-protected)
- Disposable chemical-resistant boot covers.
- Coveralls (poly-coated Tyvek or equivalent to be worn when contact with wet contaminated soil, groundwater, or non-aqueous phase liquids is anticipated)
- Hard hat
- Long sleeve work shirt and work pants
- Nitrile gloves
- Hearing protection (as needed)
- Personal floatation device (for work within 5 ft of the water)
- Reflective traffic vest

Level C Protection (as needed)

- Full or Half face, air-purifying respirator, with NIOSH approved High-Efficiency Particulate Air (HEPA) filter.
- Inner (latex) and outer (nitrile) chemical-resistant gloves
- Safety glasses with side shields or chemical splash goggles
- Chemical-resistant safety boots/shoes
- Hard hat
- Long sleeve work shirt and work pants
- Coveralls (Tyvek® or equivalent)
- Hearing protection (as needed)
- Reflective safety vest

The action levels used in determining the necessary levels of respiratory protection and upgrading to Level C are summarized in Table 4. The written Respiratory Protection Program is maintained by the HSM and is available if needed. The monitoring procedures and equipment are outlined in Section 6.0 (when applicable).

6.2 Respirator Fit-Test

All Langan employees who may be exposed to hazardous substances at the work site must be in possession of a full or half face piece air-purifying respirator and have been successfully fit-tested within the past year. Fit-test records are maintained by the HSM.

6.3 Respirator Cartridge Change-Out Schedule

Respiratory protection is required to be worn when certain action levels (Table 2) are reached. A respirator cartridge change-out schedule has been developed to comply with 29 CFR 1910.134. The respirator cartridge change-out schedule for this project is as follows:

- Cartridges must be removed and disposed of at the end of each shift when cartridges become wet or the wearer experiences a breakthrough, whichever occurs first.
- If the humidity exceeds 85%, then cartridges must be removed and disposed of after 4 hours of use.

Respirators must not be stored at the end of the shift with contaminated cartridges left on. Cartridges must not be worn on the second day, no matter how short the time period was the previous day they were used.

7.0 AIR QUALITY MONITORING AND ACTIONS LEVELS

7.1 Monitoring During Site Operations

Atmospheric air monitoring results may be collected and used to provide data to determine when exclusion zones need to be established and when certain levels of personal protective equipment are required. For all instruments, there are Site-specific action-level criteria that are used in making field health and safety determinations. Other data, such as the visible presence of contamination or the steady state nature of air contaminant concentration, are also used in making field health and safety decisions. Therefore, the HSO may establish an exclusion zone or require a person to wear a respirator even though atmospheric air contaminant concentrations are below established CHASP action levels.

During site work involving disturbance of petroleum-impacted or fill material, real-time air monitoring may be conducted for methane and VOCs. A MultiRAE LEL/Oxygen (O2) meter and FID will be used to monitor the LEL of methane, and a PID and/or FID will be used to monitor concentrations of VOCs at personnel breathing-zone height. Air monitoring will be the responsibility of the HSO or designee. Air monitoring may be conducted during intrusive activities associated with the completion of excavation, debris removal, and soil grading. All manufacturers' instructions for instrumentation and calibration will be available onsite.

Subcontractors' air monitoring plans must be equal to or more stringent than the Langan plan.

An air monitoring calibration log is provided in Attachment D of this CHASP.

7.1.1 Volatile Organic Compounds

Monitoring with a PID, such as a MiniRAE 2000 (10.6v) or equivalent may occur during intrusive work in the Areas of Concern (AOCs). Colorimetric Indicator Tubes for benzene may be used as a backup for the PID if measurements remain above background monitor every 2 hours. The HSO will monitor the employee's breathing zone at least every 30 minutes, or whenever there is any indication that concentrations may have changed (odors, visible gases, etc.) since the last measurement. If VOC levels are observed above 5 ppm for longer than 5 minutes or if the site PPE is upgraded to Level C, the HSO will begin monitoring the site perimeter at a location downwind of the AOC every 30 minutes in addition to the employee breathing zone. Instrument action levels for monitored gases are provided in Table 4.

7.1.2 Metals

Based upon the site historical fill, there is a potential for the soils to contain Polycyclic Aromatic Hydrocarbons (PAHs) and metals. During invasive procedures which have the potential for creating airborne dust, such as excavation of dry soils, a real-time airborne dust monitor such as a Mini-Ram may be used to monitor for air particulates. The HSO will monitor the employee's breathing zone at least every 30 minutes, or whenever there is any indication that concentrations may have changed (appearance of visible dust) since the last measurement. If dust levels are observed to be greater than 0.100 milligrams per cubic meter (mg/m^3) or visible dust is observed for longer than 15 minutes or if the site PPE is upgraded to Level C, the HSO will begin monitoring the site perimeter at a location downwind of the AOC every 30 minutes in addition to the employee breathing zone. Instrument action levels for dust monitoring are provided in Table 4.

7.1.3 Methane

During soil excavation or other intrusive activities, direct reading air monitoring will be performed in the excavation area to determine exposure to workers. Monitoring with an LEL/O2 meter and FID may occur during intrusive work in the AOCs. The HSO will monitor the employee's breathing zone at least hourly during intrusive activities. If LEL levels are observed above 20% the professional engineer (PE) or their designee will stop work and evacuate the area; warn others; and determine source of readings and take corrective actions. The Contractor will be responsible for mitigating explosive gas levels.

7.2 Monitoring Equipment Calibration and Maintenance

Instrument calibration must be documented and included in a dedicated safety and health logbook or on separate calibration pages of the field book. All instruments must be calibrated before and after each shift. Calibration checks may be used during the day to confirm instrument accuracy. Duplicate readings may be taken to confirm individual instrument responses.

All instruments must be operated in accordance with the manufacturers' specifications. Manufacturers' literature, including an operation manual for each piece of monitoring equipment, will be maintained on-site by the HSO for reference.

7.3 Determination of Background Levels

Background (BKD) levels for VOCs, dust, and methane will be established prior to intrusive activities within the AOC at an upwind location. A notation of BKD levels will be referenced in the daily monitoring log. BKD levels are a function of prevailing conditions. BKD levels will be taken in an appropriate upwind location as determined by the HSO.

Table 4 lists the instrument action levels.

8.0 COMMUNITY AIR MONITORING PROGRAM

Community air monitoring may be conducted in compliance with local standards. If conducted, Langan will implement the generic CAMP outlined below amended to comply with local conditions or standards:

Monitoring for dust and odors will be conducted during all ground intrusive activities by the FTL. Continuous monitoring of the perimeter of the work zones for odor, VOCs, and dust may be required for all ground intrusive activities such as soil excavation and handling activities. The work zone is defined as the general area in which machinery is operating in support of remediation activities. A portable PID will be used to monitor the work zone and for periodic monitoring for VOCs during activities such as soil and groundwater sampling and soil excavation. The site perimeter will be monitored for fugitive dust emissions by visual observations as well as instrumentation measurements (if required). When required, particulate or dust will be monitored continuously with real-time field instrumentation that will meet, at a minimum, the local standards or, default to the performance standards below:

If VOC monitoring is required, the following actions will be taken based on VOC levels measured:

- If total VOC levels exceed 5 ppm above background for the 15-minute average at the perimeter, work activities will be temporarily halted and monitoring continued. If levels readily decrease (per instantaneous readings) below 5 ppm above background, work activities will resume with continued monitoring.
- If total VOC levels at the downwind perimeter of the hot zone persist at levels in excess of 5 ppm above background but less than 25 ppm, work activities will be halted, the source of vapors identified, corrective actions taken to abate emissions, and monitoring continued. After these steps work activities will resume provided that the total organic vapor level is 200 feet downwind of the hot zone or half the distance to the nearest

potential receptor or residential/commercial structure, whichever is less – but in no case less than 20 feet, is below 5 ppm above background for the 15-minute average.
- If the total VOC level is above 25 ppm at the perimeter of the hot zone, activities will be shut down.

If dust monitoring with field instrumentation is required, the following actions will be taken based on instrumentation measurements:

- If the downwind particulate level is 100 micrograms per cubic meter (µg/m³) greater than background (upwind perimeter) for the 15-minute period or if airborne dust is observed leaving the work area, then dust suppression must be employed. Work may continue with dust suppression techniques provided that downwind particulate matter less than 10 microns (PM10) levels do not exceed 150 µg/m³ above the background level and provided that no visible dust is migrating from the work area.
- If, after implementation of dust suppression techniques, downwind PM10 levels are greater than 150 µg/m³ above the background level, work must be stopped, and a re-evaluation of activities initiated. Work can resume provided that dust suppression measures and other controls are successful in reducing the downwind PM10 concentration to within 150 µg/m³ of the upwind level and in preventing visible dust migration.

8.1 Dust Suppression Techniques

Preventative measures for dust generation may include wetting site fill and soil, construction of an engineered construction entrance with a gravel pad, a truck wash area, covering soils with tarps, and limiting vehicle speeds to five miles per hour.

Work practices to minimize odors and vapors include limiting the time that the excavations remain open, minimizing stockpiling of contaminated-source soil, and minimizing the handling of contaminated material. Offending odor and organic vapor controls may include the application of foam suppressants or tarps over the odor or VOC source areas. Foam suppressants may include biodegradable foams applied over the source material for short-term control of the odor and VOCs.

If odors develop and cannot be otherwise controlled, additional means to eliminate odor nuisances will include direct load-out of soils to trucks for off-site disposal; use of chemical odorants in spray or misting systems; and use of staff to monitor odors in surrounding neighborhoods.

Where odor nuisances have developed during remedial work and cannot be corrected, or where

the release of nuisance odors cannot otherwise be avoided due to on-site conditions or proximity to sensitive receptors, odor control will be achieved by sheltering excavation and handling areas under tented containment structures equipped with appropriate air venting/filtering systems.

9.0 WORK ZONES AND DECONTAMINATION

9.1 Site Control

Work zones are intended to control the potential spread of contamination throughout the site and to assure that only authorized individuals are permitted into potentially hazardous areas.

Any person working in an area where the potential for exposure to site contaminants exists will only be allowed access after providing the HSO with proper training and medical documentation.

Exclusion Zone (EZ) - All activities which may involve exposure to site contaminants, hazardous materials, and/or conditions should be considered an EZ. Decontamination of field equipment will also be conducted in the Contaminant Reduction Zone (CRZ) which will be located on the perimeter of the EZ. The EZ and the CRZ will be delineated by cones, tapes, or other means. The HSO may establish more than one EZ where different levels of protection may be employed, or different hazards exist. The size of the EZ must be determined by the HSO allowing adequate space for the activity to be completed, field members, and emergency equipment.

9.2 Contamination Zone

9.2.1 Personnel Decontamination Station

Personal hygiene, coupled with diligent decontamination, will significantly reduce the potential for exposure.

9.2.2 Minimization of Contact with Contaminants

During the completion of all site activities, personnel should attempt to minimize the chance of contact with contaminated materials. This involves a conscientious effort to keep "clean" during site activities. All personnel should minimize kneeling, splash generation, and another physical contact with contamination as PPE is intended to minimize accidental contact. This may minimize the degree of decontamination required and the generation of waste materials from site operations.

Field procedures will be developed to control spray and runoff and to ensure that unprotected personnel working nearby are not affected.

9.2.3 Personnel Decontamination Sequence

Decontamination may be performed by removing all PPE used in EZ and placing it in drums/trash cans at the CRZ. Baby wipes should be available for wiping hands and face. Drums/trash cans will be labeled by the field crews in accordance with all local, state, and federal requirements. Management plans for contaminated PPE, and tools are provided below.

9.2.4 Emergency Decontamination

If circumstances dictate that contaminated clothing cannot be readily removed, then remove gross contamination and wrap injured personnel with clean garments/blankets to avoid contaminating other personnel or transporting equipment. If the injured person can be moved, he/she will be decontaminated by site personnel as described above before emergency responders handle the victim. If the person cannot be moved because of the extent of the injury (a back or neck injury), provisions must be made to ensure that emergency response personnel will be able to respond to the victim without being exposed to potentially hazardous atmospheric conditions. If the potential for inhalation hazards exists, such as with open excavation, this area will be covered with polyethylene sheeting to eliminate any potential inhalation hazards. All emergency personnel should be immediately informed of the injured person's condition, and potential contaminants, and provided with all pertinent data.

9.2.5 Hand-Held Equipment Decontamination

Hand-held equipment includes all monitoring instruments as stated earlier, samples, hand tools, and notebooks. The hand-held equipment is dropped at the first decontamination station to be decontaminated by one of the decontamination team members. These items must be decontaminated or discarded as waste prior to removal from the CRZ.

To aid in decontamination, monitoring instruments can be sealed in plastic bags or wrapped in polyethylene. This will also protect the instruments against contaminants. The instruments will be wiped clean using wipes or paper towels if contamination is visually evident. Sampling equipment, hand tools, etc. will be cleaned with non-phosphorous soap to remove any potentially contaminated soil and rinsed with deionized water. All decontamination fluids will be containerized and stored on-site pending waste characterization sampling and appropriate off-site disposal.

9.2.6 Heavy Equipment Decontamination

All heavy equipment and vehicles arriving at the work site will be free from contamination from offsite sources. Any vehicles arriving to work that are suspected of being impacted will not be permitted on the work site. Potentially contaminated heavy equipment will not be permitted to

leave the EZ unless it has been thoroughly decontaminated and visually inspected by the HSO or his designee.

9.3 Support Zone

The support zone or cold zone will include the remaining areas of the job site. Break areas and support facilities (including equipment storage and maintenance areas) will be located in this zone. No equipment or personnel will be permitted to enter the cold zone from the hot zone without passing through the decontamination station in the warm zone (if necessitated). Eating, smoking, and drinking will be allowed only in this area.

9.4 Communications

The following communications equipment will be utilized as appropriate.

- Telephones - A cellular telephone will be located with the HSO for communication with the HSM and emergency support services/facilities.
- Hand Signals - Hand signals must be used by field teams, along with the buddy system. The entire field team must know them before operations commence and their use covered during site-specific training. Typical hand signals are the following:

Hand Signal	Meaning
Hand gripping throat	Out of air, cannot breathe
Grip your partner's wrists or place both hands around the waist	Leave immediately without debate
Hands on top of head	Need assistance
Thumbs up	OK; I am all right; I understand
Thumbs down	No; negative
Simulated "stick" break with fists	Take a break; stop work

9.5 The Buddy System

When working in teams of two or more, workers will use the "buddy system" for all work activities to ensure that rapid assistance can be provided in the event of an emergency. This requires work groups to be organized such that workers can remain close together and maintain visual contact with one another. Workers using the "buddy system" have the following responsibilities:

- Provide his/her partner with assistance.
- Observe his/her partner for signs of chemical or heat exposure.
- Periodically check the integrity of his/her partner's PPE.
- Notify the HSO or other site personnel if emergency service is needed.

10.0 NEAREST MEDICAL ASSISTANCE

The address and telephone number of the nearest hospital:

New York Presbyterian Brooklyn Methodist Hospital
506 6th Street
Brooklyn, New York
718-780-3000

A map with directions to the hospital is shown in Figure 2. This information will either be posted prominently at the site or will be available to all personnel all of the time. Further, all field personnel, including the HSO & FTL, will know the directions to the hospital.

11.0 STANDING ORDERS/SAFE WORK PRACTICES

The standing orders, which consist of a description of safe work practices that must always be followed while on-site by Langan employees and contractors, are shown in Attachment A. The site HSO and FTL each have the responsibility for enforcing these practices. The standing orders will be posted prominently at the site or are made available to all personnel at all times. Those who do not abide by these safe work practices will be removed from the site.

12.0 SITE SECURITY

No unauthorized personnel must be permitted access to the work areas.

13.0 UNDERGROUND UTILITIES

As provided in Langan's Underground Utility Clearance Guidelines, the following safe work practices should be followed by Langan personnel and the contractor before and during subsurface work in accordance with federal, state, and local regulations:

- Obtain available utility drawings from the property owner/client or operator.
- Provide utility drawings to the project team.
- In the field, mark the proposed area of subsurface disturbance (when possible).
- Ensure that the utility clearance system has been notified.
- Ensure that utilities are marked before beginning subsurface work.
- Discuss subsurface work locations with the owner/client and contractors.
- Obtain approval from the owner/client and operators for proposed subsurface work locations.
- Use safe digging procedures when applicable.
- Stay at least 10 feet from all equipment performing subsurface work.

14.0 SITE SAFETY INSPECTION

The Langan HSO or alternate will check the work area daily, at the beginning and end of each work shift, or more frequently to ensure safe work conditions. The HSO or alternate must complete the Jobsite Safety Inspection Checklist, found in Attachment F. Any deficiencies must be shared with the FTL, HSM, and PM and will be discussed at the daily tailgate meeting.

15.0 HAND AND POWER TOOLS

All hand- and electric-power tools and similar equipment must be maintained in a safe operating condition. All electric-power tools must be inspected before initial use. Damaged tools must be removed immediately from service or repaired. Tools must be used only for the purpose for which they were designed. All users must be properly trained in their safe operation.

16.0 EMERGENCY RESPONSE

16.1 General

This section establishes procedures and provides information for use during a project emergency. Emergencies happen unexpectedly and quickly, and require an immediate response; therefore, contingency planning and advanced training of staff is essential. Specific elements of emergency support procedures that are addressed in the following subsections include communications, local emergency support units, and preparation for medical emergencies, first aid for injuries incurred on site, record keeping, and emergency site evacuation procedures. In case of emergency, in addition to 911, call *WorkCare - Incident Intervention®* at 1-888-479-7787 to report their injuries. For all other communications, contact the Langan Incident Hotline at **973-560-4699** as soon as possible.

Should outside assistance be needed for accidents, fire, or release of hazardous substances, the emergency numbers will be available and posted at the site (Table 5) where a readily accessible telephone is made available for emergency use.

Also, in the event of an incident where a team member becomes exposed or suffers from an acute symptom from contact with site materials and has to be taken to a hospital, a short medical data sheet (Attachment C) for that individual will be made available to the attending physician. The medical data sheet will include the following:

- Name, address, home phone
- Age, height, weight
- Name of person to be notified in case of an accident.
- Allergies
- Particular sensitivities

- Does he/she wear contact lenses?
- Short checklist of previous illness
- Name of personal physician and phone
- Name of company physician and phone
- Prescription and non-prescription medications currently used.

An incident reporting form is included in Attachment C.

16.2 Responsibilities

16.2.1 Health and Safety Officer (HSO)

The HSO is responsible for ensuring that all personnel are evacuated safely, and that machinery and processes are shut down or stabilized in the event of a stop work order or evacuation. The HSO is responsible for ensuring the HSM is notified of all incidents, all injuries, near misses, fires, spills, releases, or equipment damage. The HSO is required to immediately notify the HSM of any fatalities or catastrophes (three or more workers injured and hospitalized) so that the HSM can notify OSHA within the required time limit.

16.2.2 Emergency Coordinator

The HSO or their designated alternate will serve as the Emergency Coordinator. The Emergency Coordinator is responsible for ensuring that all personnel are evacuated safely, and that machinery and processes are shut down or stabilized in the event of a stop work order or evacuation. They are also responsible for ensuring the HSM is notified of all incidents, all injuries, near misses, fires, spills, releases, or equipment damage. The Emergency Coordinator is required to immediately notify the HSM of any fatalities or catastrophes (three or more workers injured and hospitalized.

The Emergency Coordinator must locate emergency phone numbers and identify hospital routes prior to beginning work on the sites. The Emergency Coordinator must make necessary arrangements to be prepared for any emergencies that could occur.

The Emergency Coordinator is responsible for implementing the Emergency Response Plan.

16.2.3 Site Personnel

Project site personnel are responsible for knowing the Emergency Response Plan and the procedures contained herein. All personnel are expected to notify the Emergency Coordinator of situations that could constitute a site emergency. Project site personnel, including all subcontractors, will be trained in the Emergency Response Plan.

16.3 Communications

Once an emergency situation has been stabilized, the injured Langan personnel should contact *WorkCare - Incident Intervention®* at 1-888-479-7787 to report their injuries. For all other communications, contact the Langan Incident Hotline at **973-560-4699** as soon as possible.

16.4 Local Emergency Support Units

In order to be able to deal with any emergency that might occur during investigative activities at the site, the Emergency Notification Numbers (Table 5) will be posted and provided to all personnel conducting work within the EZ.

Figure 2 shows the hospital route map. Outside emergency number 911 and local ambulance should be relied on for response to medical emergencies and transport to emergency rooms. Always contact first responders when there are serious or life-threatening emergencies on the site. Project personnel are instructed not to drive injured personnel to the Hospital. In the event of an injury, provide first aid and keep the injured party calm and protected from the elements, and treat for shock when necessary.

16.5 Pre-Emergency Planning

Langan will communicate directly with administrative personnel from the emergency room at the hospital to determine whether the hospital has the facilities and personnel needed to treat cases of trauma resulting from any of the contaminants expected to be found on the site. Instructions for finding the hospital will be posted conspicuously in the site office and each site vehicle.

16.6 Emergency Medical Treatment

The procedures and rules in this CHASP are designed to prevent employee injury. However, if an injury occurs, no matter how slight, it will be reported to the HSO immediately. First-aid equipment will be available on-site at the following locations:

- First Aid Kit: Contractor Vehicles
- Emergency Eye Wash: Contractor Vehicles

During the site safety briefing, project personnel will be informed of the location of the first aid station(s) that has been set up. Some injuries, such as severe cuts and lacerations or burns, may require immediate treatment. First-aid instructions provided from off-site doctors or paramedics, before an emergency-response squad arrives at the site or before the injured person can be transported to the hospital, will be followed closely. Only in non-emergency situations may an injured person be transported to an urgent care facility. Due to hazards that may be present at the site and the conditions under which operations are conducted, an emergency may develop.

Emergencies can be characterized as injury or acute chemical exposure to personnel, fire or explosion, environmental release, or hazardous weather conditions.

16.8 Emergency Site Evacuation Routes and Procedures

All project personnel will be instructed on proper emergency response procedures and locations of emergency telephone numbers during the initial site safety meeting. If an emergency occurs as a result of the site investigation activities, including but not limited to fire, explosion, or significant release of toxic gas into the atmosphere, the Langan Project Manager will be verbally notified immediately. All heavy equipment will be shut down and all personnel will evacuate the work areas and assemble at the nearest intersection to be accounted for and to receive further instructions.

If an emergency arises, the FTL will implement an immediate evacuation of all project personnel due to immediate or impending danger. The FTL will also immediately communicate with the contractor to coordinate any needed evacuation of the property.

The FTL or Site Supervisor will give necessary instructions until the Designated Incident Commander (IC) assumes control. After the emergency has been resolved, the FTL or Site Supervisor will coordinate with the IC and indicate when staff should resume their normal duties. If dangers are present for those at the designated assembly point, another designated location of assembly will be established.

It will be the responsibility of the FTL or Site Supervisor to report a fire or emergency, assess the seriousness of the situation, and initiate emergency measures until the arrival of the local fire fighters or other first responders, should they be necessary. The FTL, working with emergency responders, may also order the closure of the Site for an indefinite period as long as it is deemed necessary.

Under no circumstances will incoming visitors be allowed to proceed to the area of concern once an emergency evacuation has been implemented. Visitors or other persons present in the area of the emergency must be instructed to evacuate the area. The FTL will ensure that access roads are not obstructed and will remain on-site to provide stand-by assistance upon the arrival of emergency personnel.

If it is necessary to temporarily control traffic in the event of an emergency, those persons controlling traffic will wear proper reflection warning vests until the arrival of police or fire personnel.

16.8.1 Designated Assembly Locations

All personnel will evacuate the site and assemble at a designated assembly location. The assembly location will be designated by Langan personnel and discussed during each shift's pre-job safety briefing.

16.8.2 Accounting for Personnel

All contractor and subcontractor supervisors are responsible for the accounting of all personnel assembled at the designed assembly area. The Designated Incident Commander must be notified if personnel are not found.

16.9 Fire Prevention and Protection

In the event of a fire or explosion, procedures will include immediately evacuating the site and notification of the Langan Project Manager of the investigation activities. Portable fire extinguishers will be provided at the work zone. The extinguishers located in the various locations should also be identified prior to the start of work. No personnel will fight a fire beyond the stage where it can be put out with a portable extinguisher (incipient stage).

16.9.1 Fire Prevention

Fires will be prevented by adhering to the following precautions:

- Good housekeeping and storage of materials.
- Storage of flammable liquids and gases away from oxidizers.
- Shutting off engines to refuel.
- Grounding and bonding metal containers during transfer of flammable liquids.
- Use of UL approved flammable storage cans.
- Fire extinguishers rated at least 10 pounds ABC located on all heavy equipment, in all trailers and near all hot work activities.

The person responsible for the control of fuel source hazards and the maintenance of fire prevention and/or control equipment is the HSO.

16.10 Significant Vapor Release

Based on the proposed tasks, the potential for a significant vapor release is low. However, if a release occurs, the following steps will be taken:

- Move all personnel to an upwind location. All non-essential personnel must evacuate.
- Upgrade to Level C Respiratory Protection.

- Downwind perimeter locations must be monitored for volatile organics.
- If the release poses a potential threat to human health or the environment in the community, the Emergency Coordinator must notify the Langan Project Manager.
- Local emergency response coordinators will be notified.

16.11 Overt Chemical Exposure

The following are standard procedures to treat chemical exposures. Other, specific procedures detailed on the Material Safety Data Sheet (MSDS) will be followed, when necessary.

SKIN AND EYE: Use copious amounts of soap and water from eye-wash kits and portable hand-wash stations.

CONTACT: Wash/rinse affected areas thoroughly, then provide appropriate medical attention. Skin must also be rinsed for 15 minutes if contact with caustics, acids, or hydrogen peroxide occurs. Affected items of clothing must also be removed from contact with skin.

Providing wash water and soap will be the responsibility of each individual contractor or subcontractor on-site.

16.12 Decontamination during Medical Emergencies

If emergency lifesaving first aid and/or medical treatment is required, normal decontamination procedures may need to be abbreviated or omitted. The HSO or designee will accompany contaminated victims to the medical facility to advice on matters involving decontamination when necessary. The outer garments can be removed if they do not cause delays, interfere with treatment, or aggravate the problem. Respiratory equipment must always be removed. Protective clothing can be cut away. If the outer contaminated garments cannot be safely removed on site, a plastic barrier placed between the injured individual and clean surfaces should be used to help prevent contamination of the inside of ambulances and/or medical personnel. Outer garments may then be removed at the medical facility. No attempt will be made to wash or rinse the victim if his/her injuries are life threatening unless it is known that the individual has been contaminated with an extremely toxic or corrosive material which could also cause severe injury or loss of life to emergency response personnel. For minor medical problems or injuries, normal decontamination procedures will be followed.

16.13 Adverse Weather Conditions

In the event of adverse weather conditions, the HSO will determine if work will continue without potentially risking the safety of all field workers. Some of the items to be considered prior to determining if work should continue are:

- Potential for heat stress and heat-related injuries.
- Potential for cold stress and cold-related injuries.
- Treacherous weather-related working conditions (hail, rain, snow, ice, high winds).
- Limited visibility (fog).
- Potential for electrical storms.
- Earthquakes.
- Other major incidents.

Site activities will be limited to daylight hours, or when suitable artificial light is provided, and acceptable weather conditions prevail. The HSO will determine the need to cease field operations or observe daily weather reports and evacuate, if necessary, in case of severe inclement weather conditions.

16.14 Spill Control and Response

All small spills/environmental releases must be contained as close to the source as possible. Whenever possible, the MSDS will be consulted to assist in determining proper waste characterization and the best means of containment and cleanup. For small spills, sorbent materials such as sand, sawdust, or commercial sorbents should be placed directly on the substance to contain the spill and aid recovery. Any acid spills should be diluted or neutralized carefully prior to attempting recovery. Berms of earthen or sorbent materials can be used to contain the leading edge of the spills. All spill containment materials will be properly disposed of. An exclusion zone of 50 to 100 feet around the spill area should be established depending on the size of the spill.

All contractor vehicles must have spill kits on them with enough material to contain and absorb the worst-case spill from that vehicle. All vehicles and equipment must be inspected prior to being admitted on-site. Any vehicle or piece of equipment that develops a leak will be taken out of service and removed from the job site.

The following seven steps must be taken by the Emergency Coordinator:

1. Determine the nature, identity, and amounts of major spills.
2. Make sure all unnecessary persons are removed from the spill area.
3. Notify the HSO immediately.
4. Use proper PPE in consultation with the HSO.
5. If a flammable liquid, gas, or vapor is involved, remove all ignition sources, and use non-sparking and/or explosion-proof equipment to contain or clean up the spill (diesel-only vehicles, air-operated pumps, etc.)
6. If possible, try to stop the leak with the appropriate material.
7. Remove all surrounding materials that can react or compound with the spill.

In addition to the spill control and response procedures described in this CHASP, Langan personnel will coordinate with the designated project manager relative to spill response and control actions. Notification to the Project Manager must be immediate and, to the extent possible, include the following information:

- Time and location of the spill.
- Type and nature of the material spilled.
- Amount spilled.
- Whether the spill has affected or has a potential to affect a waterway or sewer.
- A brief description of affected areas/equipment.
- Whether the spill has been contained.
- Expected time of cleanup completion. If spill cleanup cannot be handled by Langan's on-site personnel alone, such fact must be conveyed to the Project Manager immediately.

Langan field personnel must notify the project manager when they observe a spill or encounter conditions suggesting one might have occurred.

16.15 Emergency Equipment

The following minimum emergency equipment must be kept and maintained on site:

- Industrial first aid kit.
- Fire extinguishers (one per site).

16.16 Restoration and Salvage

After an emergency, prompt restoration of utilities, fire protection equipment, medical supplies, and other equipment will reduce the possibility of further losses. Some of the items that may need to be addressed are:

- Refilling fire extinguishers.
- Refilling medical supplies.
- Recharging eyewashes and/or showers.
- Replenishing spill control supplies.

16.17 Documentation

Immediately following an incident or near miss, unless emergency medical treatment is required, either the employee or a coworker must contact the Langan Incident/Injury Hotline at 1-(800)-9-LANGAN (extension 4699) and the client representative to report the incident or near miss. For emergencies involving personnel injury and/or exposure, the HSO and affected employee will

complete and submit an Employee Exposure/Injury Incident Report (Attachment C) to the Langan Corporate Health and Safety Manager as soon as possible following the incident.

17.0 SPECIAL CONDITIONS

This guideline contains information and requirements for special conditions that may not be routinely encountered.

17.1 Scope

The guideline applies to the specific projects identified within this document. Additional provisions will be addressed in each Site-Specific CONSTRUCTION HEALTH AND SAFETY PLAN (CHASP), as needed.

17.2 Responsibilities

Site Personnel - All site personnel must be alert to safety hazards on work sites and take action to minimize such hazards. Personnel must utilize the buddy system, watch for inappropriate behavior, and be alerted to changes in site conditions.

Health and Safety Officer (HSO) - The HSO is responsible for considering these procedures in the development of site-specific CHASPs. The HSO must schedule frequent "tail gate" safety briefings to enhance safety awareness and discuss potential problems.

17.3 Procedures

The procedures outlined below must be followed when such conditions are encountered.

17.3.1 Ladders

Langan safety procedures must be used to ensure employee safety when using ladders in the office or work sites. All ladders must be coated or repaired to prevent injury to the employee from punctures or lacerations and to prevent snagging or clothing. Any wood ladders used must have an opaque covering except for identification or warning labels, which may be placed on one face only of a side rail.

17.3.1.1 Ladder Use

Employees must only use ladders for the purposes they were designed for and must not be used as scaffolding. Ladders will be maintained and inspected prior to use for slip hazards including oil and grease. Employees must use ladders only on stable and level surfaces unless the ladder is secured to prevent displacement. Ladders should not be used on slippery surfaces unless secured or provided with slip-resistant feet to prevent accidental displacement. Ladders should

not be used in locations where they could be displaced by workplace activities or traffic. Ladder rungs, cleats and steps must be parallel, level and uniformly spaced when the ladder is in the use position.

Employees should not be carrying anything including equipment that could cause injury if there was a fall while utilizing the ladder. The top and bottom of the ladder area must remain clear while in use. When ascending and descending the ladder, employees must face the ladder.

Ladders must not be loaded beyond the maximum intended load for which they were built or the manufacturer's rated capacity.

17.3.1.2 Portable Ladders

Rungs, cleats, and steps for portable ladders and fixed ladders must be spaced not less than 10 inches apart, nor more than 14 inches apart, as measured between center lines of the rungs, cleats, and steps. When used to access an upper landing surface, the ladder side rails must extend at least three feet above the upper landing surface to which the ladder is used to gain access. If this is not possible, due to the length of the ladder, then the top of the ladder must be secured at its top to a rigid support.

17.3.1.3 Step Stools

Rungs, cleats, and steps of step stools must not be less than 8 inches apart, nor more than 12 inches apart, as measured between center lines of the rungs, cleats, and steps.

17.3.1.4 Extension Ladders

Rungs, cleats, and steps of the base section of extension trestle ladders must be spaced not less than 8 inches apart, nor more than 18 inches apart, as measured between center lines of the rungs, cleats, and steps. The rung spacing on the extension section of the extension trestle ladder must not be less than 6 inches nor more than 12 inches, as measured between the center lines of the rungs, cleats and steps. Ladders must be used at an angle such that the horizontal distance from the top support to the foot of the ladder is approximately one-quarter of the working length of the ladder (the distance along the ladder between the foot and the top support).

17.3.1.5 Inspection

Ladders will be inspected for visible detects periodically, prior to utilization or after any occurrence that could have negatively affected the ladder. Portable ladders with defects including broken or missing rungs, cleats, or steps, broken or split rails, corroded components, or other faulty components must not be used. The ladder will be immediately marked as defective, tagged as "Do Not Use" or blocked from being used and removed from service until repaired.

17.3.2 First Aid/Cardiopulmonary Resuscitation (CPR)

Langan field and office personnel will be encouraged to be trained in First Aid and Cardiopulmonary Resuscitation (CPR). Training will be provided free of charge by Langan to all employees. Employees will receive a training certificate that will be kept on file with the Health & Safety Coordinator (HSC). Training and certification will be provided by a credited provider such as American Red Cross or equivalent.

17.3.2.1 Emergency Procedures

Prior to site work, the Langan employees certified in first aid and CPR will be identified in the site-specific CHASP. Langan will endear to have at least one employee at a job site trained and able to render first aid and CPR. The site-specific CHASP will contain first aid information on both potential chemical and physical hazards. Emergency procedures to be followed in case of injury or illnesses are provided in the CHASP. The CHASP will include emergency contact information including local police and fire departments, hospital emergency rooms, ambulance services, on-site medical personnel, and physicians. The CHASP will also include directions and contact information for the nearest emergency facility in case immediate medical attention is required. The emergency contact information will be conspicuously posted at the worksite. Employees that are injured and require immediate medical attention must call either 911 or the local posted emergency contacts. Employees should use ambulatory services to transport injured workers to the nearest facility for emergency medical care. In areas where 911 is not available, the telephone numbers of physicians, hospitals, or ambulances must be conspicuously posted.

17.3.2.2 First Aid Supplies

First aid supplies are readily available to all Langan employees when required. First aid kits are located in each Langan office. Portable first aid kits are available for employees to use at work sites. First aid kits should consist of items needed to treat employees for potential chemical and physical injuries. At a minimum, first aid kits should contain items to allow basic first aid to be rendered. Where the eyes or body of an employee may be exposed to corrosive materials, suitable facilities for quick drenching or flushing of the eyes and body must be provided within the work area for immediate emergency use including eye wash.

First aid kits will be weatherproof with individually sealed packages of each item. All portable first aid kits must be inspected by Langan employees before and after use to ensure all used items are replaced. When out in the field, employees must check first aid kits weekly to ensure used items are replaced.

17.3.3 Hydrogen Sulfide

Langan employees with the potential to be exposed to hydrogen sulfide while at work sites must have training in hydrogen sulfide awareness. The training will include the identification of areas where employees could be exposed to hydrogen sulfide, health effects, permissible exposure limits, first aid procedures, and personnel protective equipment. Langan employees could be exposed to hydrogen sulfide while at job sites including petroleum refineries, hazardous waste treatment, storage and disposal facilities, uncontrolled hazardous waste sites, and remediation projects.

17.3.3.1 Characteristics

Hydrogen sulfide is a colorless gas with a strong odor of rotten eggs that is soluble in water. Hydrogen sulfide is used to test and make other chemicals. It is also found as a by-product of chemical reactions, such as in sewer treatment. It is a highly flammable gas and a dangerous fire hazard. Poisonous gases are produced in fires including sulfur oxides. Hydrogen sulfide is not listed as a carcinogen.

17.3.3.2 Health Effects

Hydrogen Sulfide can affect employees if inhaled or through contact with skin or eyes. Acute (or short-term) health effects of hydrogen sulfide exposure include irritation of the nose and throat, dizziness, confusion, headache, and trouble sleeping. Inhalation of hydrogen sulfide can irritate the lungs causing coughing and/or shortness of breath. Higher levels of exposure can cause a build-up of fluid in the lungs (pulmonary edema), a medical emergency, with severe shortness of breath.

Chronic (or long-term) health effects of low levels of exposure to hydrogen sulfide can cause pain and redness of the eyes with blurred vision. Repeated exposure may cause bronchitis with cough, phlegm, and shortness of breath.

17.3.3.3 Protective Clothing and Equipment

Respirators are required for those operations in which employees will be exposed to hydrogen sulfide above OSHA permissible exposure level. The maximum OSHA permissible exposure limit (PEL) for hydrogen sulfide is 20 parts of hydrogen sulfide vapor per million parts of air (20 ppm) for an 8-hour workday and the maximum short-term exposure limit (STEL) is 10 ppm for any 10-minute period.

Where employees are exposed to levels up to 100 parts of hydrogen sulfide vapor per million parts of air (100 ppm), the following types of respiratory protection are allowed:

- Any powered, air-purifying respirator with cartridge(s).
- Any air-purifying, full-facepiece respirator (gas mask) with a chin style, front- or back-mounted canister.
- Any supplied air system with escape self-contained breathing apparatus, if applicable; and,
- Any self-contained breathing apparatus with a full facepiece.

Respirators used by employees must have joint Mine Safety and Health Administration and the National Institute for Occupational Safety and Health (NIOSH) seal of approval. Cartridges or canisters must be replaced before the end of their service life, or the end of the shift, whichever occurs first. Langan employees that have the potential to be exposed to hydrogen sulfide will be trained in the proper use of respirators. Respirator training is discussed under– Langan's Respiratory Protection Program.

Employees with potential exposure to hydrogen sulfide, or when required by the client, will wear a portable hydrogen sulfide gas detector. The detector should have an audible, visual, and vibrating alarm. The detector may also provide detection for carbon monoxide, sulfur dioxide, and oxygen-deficient atmospheres. The hydrogen sulfide monitor will, at a minimum, be calibrated to detect hydrogen sulfide at a level of 20 parts of hydrogen sulfide vapor per million parts of air (20 ppm). Many portable gas detectors will have factory defaults with a low-level alarm at 10 ppm and a high-level alarm at 15 ppm. Langan employees must consult clients to determine if any site-specific threshold levels exist.

If the hydrogen sulfide gas detector sounds and employees are not wearing appropriate respiratory protection, employees must immediately vacate the area and meet at the assigned emergency location. Langan employees may not re- enter the site without proper respiratory protection and approval from the client or property owner if needed.

Employees must wear PPE to prevent eye and skin contact with hydrogen sulfide. Employees must wear appropriate protective clothing including boots, gloves, sleeves, and aprons, over any parts of their body that could be exposed to hydrogen sulfide. Non-vented, impact-resistant goggles should be worn when working with or exposed to hydrogen sulfide.

17.3.3.4 Emergency and First Aid Procedures

Eye and Face Exposure

If hydrogen sulfide comes in contact with eyes, it should be washed out immediately with large amounts of water for 30 minutes, occasionally lifting the lower and upper eye lids. Seek medical attention immediately.

Skin Exposure

If hydrogen sulfide contaminates clothing or skin, remove the contaminated clothing immediately and wash the exposed skin with large amounts of water and soap. Seek medical attention immediately. Contaminated clothing should either be disposed of or washed before wearing again.

Breathing

If a Langan employee or other personnel breathe in hydrogen sulfide, immediately get the exposed person to fresh air. If breathing has stopped, artificial respiration should be started. Call for medical assistance or a doctor as soon as possible.

Safety Precautions

Hydrogen sulfide is a highly flammable gas and a dangerous fire hazard. Containers of hydrogen sulfide may explode in a fire situation. Poisonous gases are produced during fires.

Langan employees should contact property owners and operators prior to conducting work onsite to be aware of any site-specific contingency plans, identify where hydrogen sulfide is used at the facility, and be informed about additional safety rules or procedures.

17.3.4 Fire Protection/Extinguishers

Langan field personnel that have been provided with portable fire extinguishers for use at worksites will be trained to familiarize employees with general principles of fire extinguisher use and hazards associated with the incipient stage of firefighting. Training will be provided prior to the initial assignment for field work and annually thereafter.

Portable fire extinguishers must be visually inspected monthly and subjected to an annual maintenance check. Langan will retain records of the annual maintenance date.

17.3.5 Overhead lines

When field work is performed near overhead lines, the lines must be de-energized and grounded, or other protective measures must be provided before the work commences. If overhead lines are to be de-energized, arrangements must be made with the client, property owner, or organization that operates or controls the electric circuits involved to de-energize and ground them. If protective measures, such as guarding, isolating, or insulating, are provided, these precautions must prevent employees from contacting such lines directly with any part of their body or indirectly through conductive materials, tools, or equipment.

When unqualified Langan personnel are working in an elevated position near overhead lines, the location must be such that the person and the longest conductive object they may contact cannot come closer to any unguarded, energized overhead line than the following distances:

1. For voltages to ground 50 kilovolts (kV) or below - 10 feet; and
2. For voltages to ground over 50kV - 10 feet, plus 4 inches for every 10kV over 50kV.

As previously indicated, Langan does not retain qualified employees to perform work on energized equipment.

17.3.5.1 Vehicle and Equipment Clearance

Any vehicle or mechanical equipment capable of having parts of its structure elevated near energized overhead lines must be operated so that a clearance of 10 feet is maintained. If the voltage of the overhead lines is higher than 50kV, the clearance must be increased by 4 inches for every 10kV over that voltage.

If any of the following discussed conditions occur, the clearance may be reduced.

- If the vehicle is in transit with its structure lowered, the clearance may be reduced to 4 ft. If the voltage is higher than 50kV, the clearance must be increased to 4 inches for every 10 kV over that voltage.
- If insulating barriers are installed to prevent contact with the lines, and if the barriers are rated for the voltage of the line being guarded and are not a part of or an attachment to the vehicle or its raised structure, the clearance may be reduced to a distance within the designed working dimensions of the insulating barrier.

Employees standing on the ground may not contact the vehicle or mechanical equipment or any of its attachments unless the employee is using protective equipment rated for the voltage, or the equipment is located so that no uninsulated part of its structure (that portion of the structure that provides a conductive path to employees on the ground) can come closer to the overhead line than permitted.

If any vehicle or mechanical equipment capable of having parts of its structure elevated near energized overhead lines is intentionally grounded, employees working on the ground near the point of grounding may not stand at the grounding location whenever there is a possibility of overhead line contact. Additional precautions, such as the use of barricades or insulation, must be taken to protect employees from hazardous ground potentials, depending on earth resistivity and fault currents, which can develop within the first few feet or more outward from the grounding point.

17.3.6 Trade Secret

Langan employees could potentially be provided trade secret information by the client or property owner when site-specific information is provided about highly hazardous chemicals. Trade secret means any confidential formula, pattern, process, device, information, or compilation of information that is used in an employer's business, and that allows the employer to obtain an advantage over competitors who do not know or use it. Langan employees understand that this information should be kept confident and if required, may enter into a confidentiality agreement with the client.

17.3.7 Bloodborne Pathogens

Langan employees that can anticipate exposure to blood or other potentially infectious material while at work sites must have training in bloodborne pathogens. Applicable employees would include those trained in first aid and serving a designated role as an emergency medical care provider. Bloodborne pathogens are pathogenic microorganisms that are present in human blood and can cause disease in humans. These pathogens include but are not limited to, hepatitis B virus and human immunodeficiency virus.

17.3.7.1 Training

Langan employees with potential occupational exposure to blood or other potentially infectious material must participate in a training program. Training must be conducted prior to the initial assignment where there would be potential for exposure and annually thereafter within one year of previous training. The training program will be provided to Langan employees at no cost to them and during working hours.

Langan will ensure the training program must consist of the following:

- An accessible copy of the regulatory text of 29 CFR 1910.1030 and an explanation of its contents.
- A general explanation of the epidemiology and symptoms of bloodborne diseases.
- An explanation of the modes of transmission of bloodborne pathogens.
- An explanation of Langan's exposure control plan and how the employee can obtain a copy of the written plan.
- An explanation of the appropriate methods for recognizing tasks and other activities that may involve exposure to blood and other potentially infectious materials.
- An explanation of the use and limitations of personal protective equipment (PPE) to prevent and reduce exposure.
- Information on the types, proper use, location, removal, handling, and disposal of PPE.
- An explanation of the basis for the selection of PPE.

- Information on the hepatitis B vaccine, including information on its efficacy, safety, method of administration, the benefits of being vaccinated, and that the vaccine and vaccination will be offered free of charge.
- Information on the appropriate actions to take and persons to contact in an emergency involving blood or other potentially infectious materials.
- An explanation of the procedure to follow if an exposure incident occurs, including the method of reporting the incident and the medical follow-up that will be made available.
- Information on the post-exposure evaluation and determining whether the employer is required to provide for the employee following an exposure incident.
- An explanation of the signs and labels and/or color coding required by paragraph 29 CFR 1910.1030(g)(1); and
- An opportunity for interactive questions and answers with the person conducting the training session.

Langan will develop and implement a written Exposure Control Plan, which will be designed to eliminate or minimize employee exposure to bloodborne pathogens. The Exposure Control Plan will contain the following elements:

- An exposure determination for employees.
- The schedule and method of implementation for Methods of Compliance (29 CFR 191.1030(d)), Hepatitis B Vaccination and Post-Exposure Evaluation and Follow-up (29 CFR 1910.1030(f)), Communication of Hazards to Employees (29 CFR 1910.1030(g)) and (h) Recordkeeping (29 CFR 1910.1030(h)).
- The procedure for the evaluation of circumstances surrounding exposure incidents.
- Ensure a copy of the Exposure Control Plan will be accessible to employees; and,
- The Exposure Control Plan must be reviewed and updated at least annually.

Langan employees with occupational exposure to bloodborne pathogens include any employees trained in first aid that would be expected to provide emergency medical care. This determination is made without regard to the use of PPE, which could eliminate or minimize exposure.

Universal precautions must be observed to prevent contact with blood or other potentially infectious materials. According to the concept of Universal Precautions, all human blood and certain human body fluids are treated as if known to be infectious for bloodborne pathogens. Under circumstances in which differentiation between body fluid types is difficult or impossible, all body fluids must be considered potentially infectious materials.

Work practice controls must be used to eliminate or minimize employee exposure, if applicable. Since Langan employees will have occupational exposure only during the rendering of first aid, personnel protective equipment will be utilized to reduce or minimize exposure. PPE that could be available to Langan personnel when administering first aid includes safety glasses, gloves,

and Tyvek suits or sleeves. PPE and first aid kits will be provided to employees at no cost to them.

Langan employees that render first aid in office areas will have access to hand-washing facilities or restrooms. For first aid rendered at field locations, first aid kits will contain an appropriate antiseptic hand cleanser and clean cloth/paper towels or antiseptic towelettes. After using antiseptic hand cleansers or towelettes, employees must wash their hands with soap and running water as soon as feasible.

After administering first aid, potentially infectious materials, including towels, personnel protective equipment, clothes, and bandages, must be placed in a container, which prevents leakage during collection, handling, processing, storage, transport, or shipping. All PPE will be disposed of after use. Any equipment or working surfaces which was been exposed to blood or potentially infectious materials due to an injury will be decontaminated prior to reuse.

Langan will make available the hepatitis B vaccine and vaccination series to all employees who have occupational exposure, and post-exposure evaluation and follow-up to all employees who have had an exposure incident. These services will be available to the employee at no cost to them through a medical provider.

17.3.7.2 Recordkeeping

Langan will maintain training and medical records for each employee with occupational exposure to blood or potentially infectious materials. Medical and training records will be maintained by Langan's H&S Department.

Training records will include the following:

- Dates of the training sessions.
- Contents or a summary of the training sessions.
- Names and qualifications of persons conducting the training; and
- Names and job titles of all persons attending the training sessions.

Training records must be maintained for 3 years from the date on which the training occurred. Medical records will be preserved and maintained for the duration of employment plus 30 years.

All records will be made available upon request to employees, the Assistant Secretary of Labor for Occupational Safety and Health, and the Director of the National Institute for Occupational Safety and Health Director of OSHA for examination and copying. Medical records must have written consent from the employee before releasing.

If Langan ceases to do business, all records must be transferred to the successor employer. The successor employer must receive and maintain these records.

If there will not be a successor, Langan will notify current employees of their rights to access records at least three months prior to the cessation of business.

18.0 RECORDKEEPING

The following is a summary of required health and safety logs, reports, and recordkeeping.

18.1 Field Change Authorization Request

Any changes to the work to be performed that are not included in the CHASP will require an addendum that is approved by the Langan project manager and Langan HSM to be prepared. Approved changes will be reviewed with all field personnel at a safety briefing.

18.2 Medical and Training Records

Copies or verification of training (40-hour, 8-hour, supervisor, site-specific training, documentation of three-day on-the-job training (OJT)), and respirator fit-test records) and medical clearance for site work and respirator use will be maintained in the office and available upon request. Records for all subcontractor employees must also be available upon request. All employee medical records will be maintained by the HSM.

18.3 Onsite Log

A log of personnel on-site each day will be kept by the HSO or designee.

18.4 Daily Safety Meetings ("Tailgate Talks")

Completed safety briefing forms will be maintained by the HSO.

18.5 Exposure Records

All personal monitoring results, laboratory reports, calculations, and air sampling data sheets are part of an employee exposure record. These records will be maintained by the HSO during site work. At the end of the project, they will be maintained according to 29 CFR 1910.1020.

18.6 Hazard Communication Program/MSDS-SDS

Material safety data sheets (MSDS) Safety Data Sheets (SDS) have been obtained for applicable substances and are included in this CHASP (Attachment D). Langan's written hazard communication program, in compliance with 29 CFR 1910.1200, is maintained by the HSM.

18.7 Documentation

Immediately following an incident or near miss, unless emergency medical treatment is required, either the employee or a coworker must contact the Langan incident/injury hotline at 1-800-952-6426, extension 4699, and the Project Manager to report the incident or near miss. The Project Manager will contact the client or client representative. A written report must be completed and submitted HSM within 24 hours of the incident. For emergencies involving personnel injury and/or exposure, the employee will complete and submit the Langan incident/injury report to the Langan corporate health and safety manager as soon as possible following the incident. Accidents will be investigated in-depth to identify all causes and to recommend hazard control measures.

18.7.1 Accident and Injury Report Forms

18.7.1.1 Accident/Incident Report

All injuries, no matter how slight, must be reported to the FTL and the PM immediately. The accident/incident report forms, attached in Attachment C, will be filled out on all accidents by the applicable contractor supervision personnel, the FTL, or the HSO. Copies of all accident/incident reports must be kept on-site and available for review. Project personnel will be instructed on the location of the first aid station, hospital, and doctor and ambulance service near the job. The emergency telephone numbers will be conspicuously posted in site vehicles near the work zone. First aid supplies will be centrally located and conspicuously posted between restricted and nonrestricted areas to be readily accessible to all on the site.

18.7.1.2 First Aid Treatment Record

The forms will be used for recording all non-lost time injuries treated by the project first-aid attendant, the local physician or hospital will be entered in detail on this record. "Minor" treatment of scratches, cuts, etc. will receive the same recording attention as treatment of more severe injuries.

18.7.1.3 OSHA Form 300

An OSHA Form 300 will be kept at the Langan Corporate Office in Parsippany, New Jersey. All recordable injuries or illnesses will be recorded on this form. Subcontractor employers must also meet the requirements of maintaining an OSHA 300 form. The Incident Report form used to capture the details of work-related injuries/illnesses meets the requirements of the OSHA Form 301 (supplemental record) and must be maintained with the OSHA Form 300 for all recordable injuries or illnesses. Forms for recording OSHA work-related injuries and illnesses are included in Attachment C.

19.0 CONFINED SPACE ENTRY

Confined spaces are not anticipated at the Site during planned construction activities. If confined spaces are identified, the contractor must implement their own confined space program that all applicable federal, state, and local regulations. Confined spaces **will not** be entered by Langan personnel.

20.0 CHASP ACKNOWLEDGEMENT FORM

All Langan personnel and contractors will sign this CHASP Compliance Agreement indicating that they have become familiar with this CHASP and that they understand it and agree to abide by it.

Printed Name	Signature	Company	Date

Printed Name	Signature	Company	Date

Printed Name	Signature	Company	Date

TABLES

TABLE 1
TASK HAZARD ANALYSES

Task	Hazard	Description	Control Measures	First Aid
1.3.1 – 1.3.28	Contaminated Soil or Groundwater-Dermal Contact	Contaminated water spills on skin, splashes in eyes; contact with contaminated soil/fill during construction activities or sampling.	Wear proper PPE; follow safe practices, maintain safe distance from construction activities	See Table 2, seek medical attention as required
1.3.1 – 1.3.28	Lacerations, abrasions, punctures	Cutting bailer twine, pump tubing, acetate liners, etc. with knife; cuts from sharp site objects or previously cut piles, tanks, etc.; Using tools in tight spaces	Wear proper PPE; follow safe practices	Clean wound, apply pressure and/or bandages; seek medical attention as required.
1.3.1 – 1.3.28	Contaminated Media Inhalation	Opening drums, tanks, wells; vapors for non-aqueous phase liquids or other contaminated site media; dust inhalation during excavation; vapor accumulation in excavation	Follow air monitoring plan; have quick access to respirator, do not move or open unlabeled drums found at the site, maintain safe distance from construction activities	See Table 2, seek medical attention as required
1.3.1 – 1.3.28	Lifting	Improper lifting/carrying of equipment and materials causing strains	Follow safe lifting techniques. Langan employees are not to carry contractor equipment or materials	Rest, ice, compression, elevation; seek medical attention as required
1.3.1 – 1.3.28	Slips, trips, and falls	Slips, trips, and falls due to uneven surfaces, cords, steep slopes, debris, and equipment in work areas	Good housekeeping at site; constant awareness and focus on the task; avoid climbing on stockpiles; maintain safe distance from construction activities and excavations; avoid elevated areas over six feet unless fully accredited in fall protection and wearing an approved fall protection safety apparatus	Rest, ice, compression, elevation; seek medical attention as required
1.3.1 – 1.3.28	Noise	Excavation equipment, hand tools, drilling equipment.	Wear hearing protection; maintain safe distance from construction activities	Seek medical attention as required
1.3.1 – 1.3.28	Falling objects	Soil material, tools, etc. dropping from drill rigs, front-end loaders, etc.	Hard hats to be worn at all times while in work zones; maintain safe distance from construction activities and excavations	Seek medical attention as required
1.3.1 – 1.3.28	Underground/ overhead utilities	Excavation equipment, drill rig auger contacts underground object; boom touches overhead utility	"One Call" before dig; follow safe practices; confirm utility locations with contractor; wear proper PPE; maintain safe distance from construction activities and excavations	Seek medical attention as required
1.3.1 – 1.3.28	Insects (bees, wasps, hornet, mosquitoes, and spider)	Sings, bites	Insect Repellent; wear proper protective clothing (work boots, socks, and light-colored pants); field personnel who may have insect allergies (e.g., bee sting) should provide this information to the HSO or FSO prior to commencing work and will have allergy medication on site.	Seek medical attention as required
1.3.1 – 1.3.28	Vehicle traffic / Heavy Equipment Operation	Vehicles unable to see workers on site, operation of heavy equipment in tight spaces, equipment failure, malfunctioning alarms	Wear proper PPE, especially visibility vest; use a buddy system to look for traffic; rope off area of work with cones and caution tape or devices at points of hazard, maintain safe distance from construction activities and equipment	Seek medical attention as required

TABLE 2
CONTAMINANT HAZARDS OF CONCERN

Task	Contaminant	CAS Number	Monitoring Device	PEL/ IDLH	Source of Concentration on Site	Route of Exposure	Symptoms	First Aid
1.3.1 – 1.3.28	1,1,2-Trichloro-1,2,2-trifluoroethane Chlorofluorocarbon-113 CFC-113 Freon® 113 Genetron® 113 Halocarbon 113 Refrigerant 113 TTE Frigen 113 TR Freon TF Trichlorotrifluoroethane	76-13-1	PID	1000 ppm 2000 ppm	Groundwater Soil Vapor	inhalation, ingestion, skin and/or eye contact	irritation skin, throat, drowsiness, dermatitis; central nervous system depression; dizziness, tremor, asphyxia, unconsciousness, cardiac arrhythmias, cardiac arrest; liquid: frostbite. In animals: cardiac arrhythmias, narcosis,	Eye: Irrigate immediately Skin: Soap wash promptly Breathing: Respiratory support Swallow: Medical attention immediately
1.3.1 – 1.3.28	1,1'-Biphenyl 1,1-Biphenyl Biphenyl Phenyl benzene Diphenyl	92-52-4	None	1 mg/m^3 100 mg/m^3	Soil Vapor	inhalation, skin absorption, ingestion, skin and/or eye contact	irritation to the eyes, throat; headache, nausea, lassitude (weakness, exhaustion), numb limbs; liver damage	Eye: Irrigate immediately Skin: Water flush immediately Breathing: Respiratory support Swallow: Medical attention immediately
1.3.1 – 1.3.28	1,1-Dichloroethane Asymmetrical dichloroethane Ethylidene chloride 1,1-Ethylidene dichloride 1,1-DCA	75-34-3	PID	100 ppm 3000 ppm	Groundwater Soil Vapor	inhalation, ingestion, skin and/or eye contact	irritation to the skin; central nervous system depression; liver, kidney, lung damage	Eye: Irrigate immediately Skin: Soap flush promptly Breathing: Respiratory support Swallow: Medical attention immediately

Task	Contaminant	CAS Number	Monitoring Device	PEL/ IDLH	Source of Concentration on Site	Route of Exposure	Symptoms	First Aid
1.3.1 – 1.3.28	1,2,3-Trichlorobenzene vic-Trichlorobenzene 1,2,6-Trichlorobenzene	87-61-6	PID	None None	Groundwater Soil Vapor	inhalation, ingestion, skin and/or eye contact	irritation to the eyes, skin, nose, throat, respiratory system; bronchitis; hypochromic anemia; headache, drowsiness, lassitude (weakness, exhaustion), dizziness, nausea, incoordination; vomiting, confusion; chemical pneumonitis (aspiration liquid)	Eye: Irrigate immediately Skin: Soap wash Breathing: Respiratory support Swallow: Medical attention immediately
1.3.1 – 1.3.28	1,2,4,5-Tetramethylbenzene	95-93-2	NA	None None	Groundwater Soil	inhalation, skin absorption, ingestion, skin and/or eye contact	irritation to the eyes, skin, nose, throat, respiratory system; bronchitis; hypochromic anemia; headache, drowsiness, lassitude (weakness, exhaustion), dizziness, nausea, incoordination; vomiting, confusion; chemical pneumonitis (aspiration liquid)	Eye: Irrigate immediately Skin: Soap flush immediately Breathing: Respiratory support Swallow: Medical attention immediately
1.3.1 – 1.3.28	1,2,4-Trichlorobenzene Unsym-Trichlorobenzene 1,2,4-Trichlorobenzol	120-82-1	NA	None None	Groundwater Soil Vapor	inhalation, skin absorption, ingestion, skin and/or eye contact	irritation eyes, skin, mucous membrane; In Animals: liver, kidney damage; possible teratogenic effects	Eye: Irrigate immediately Skin: Soap wash Breathing: Respiratory support Swallow: Medical attention immediately

Task	Contaminant	CAS Number	Monitoring Device	PEL/ IDLH	Source of Concentration on Site	Route of Exposure	Symptoms	First Aid
1.3.1 – 1.3.28	1,2,4-Trimethylbenzene	95-63-6	PID	None None	Groundwater Soil Vapor	inhalation, ingestion, skin and/or eye contact	irritation to the eyes, skin, nose, throat, respiratory system; bronchitis; hypochromic anemia; headache, drowsiness, lassitude (weakness, exhaustion), dizziness, nausea, incoordination; vomiting, confusion; chemical pneumonitis (aspiration liquid)	Eye: Irrigate immediately Skin: Soap wash Breathing: Respiratory support Swallow: Medical attention immediately
1.3.1 – 1.3.28	1,2-Dichlorobenzene	95-50-1	PID	50 ppm 200 ppm	Groundwater Soil Vapor	inhalation, skin absorption, ingestion, skin and/or eye contact	irritation to the eye, swelling periorbital (situated around the eye); profuse rhinitis; headache, anorexia, nausea, vomiting; weight loss, jaundice, cirrhosis; in animals: liver, kidney injury; [potential occupational carcinogen]	Eye: Irrigate immediately Skin: Soap wash Breathing: Respiratory support Swallow: Medical attention immediately
1.3.1 – 1.3.28	1,2-Dichloroethane Ethylene dichloride 1,2-DCA DCE[1] Ethane dichloride Dutch liquid, Dutch oil Freon 150 Glycol dichloride	107-06-2	PID	1 ppm 50 ppm	Groundwater Soil Vapor	inhalation, ingestion, skin absorption, skin and/or eye contact	irritation to the eyes, corneal opacity; central nervous system depression; nausea, vomiting; dermatitis; liver, kidney, cardiovascular system damage; [potential occupational carcinogen]	Eye: Irrigate immediately Skin: Soap wash promptly Breathing: Respiratory support Swallow: Medical attention immediately

Task	Contaminant	CAS Number	Monitoring Device	PEL/ IDLH	Source of Concentration on Site	Route of Exposure	Symptoms	First Aid
1.3.1 – 1.3.28	1,2-Dichloroethene 1,2-Dichloroethylene 1,2-DCE trans-1,2-Dichloroethylene Total 1,2-Dichloroethene cis-1,2-Dichloroethylene mixture of cis and trans Acetylene dichloride cis-Acetylene dichloride sym-Dichloroethylene cis-1,2-Dichloroethene cDCE 1,1-dimethyl-;dimethyl1,1-cyclohexane sym-Dichloroethylene Dichloroethylenes trans-1 2-Dichloroethene	159-59-2 156-60-5 156-60-2 540-59-0	PID	200 ppm 4000 ppm	Groundwater Soil Vapor	inhalation, ingestion, skin and/or eye contact	Irritant to eyes, skin, mucous membranes, and respiratory system. May be harmful by ingestion, skin absorption and inhalation	Eye: Irrigate immediately Skin: Soap wash promptly Breathing: Respiratory support Swallow: Medical attention immediately
1.3.1 – 1.3.28	1,3,5-Trimethylbenzene Mesitylene sym-Trimethylbenzene	108-67-8	PID	None None	Groundwater Soil Vapor	inhalation, ingestion, skin and/or eye contact	irritation to the eyes, skin, nose, throat, respiratory system; bronchitis; hypochromic anemia; headache, drowsiness, lassitude (weakness, exhaustion), dizziness, nausea, incoordination; vomiting, confusion; chemical pneumonitis (aspiration liquid)	Eye: Irrigate immediately Skin: Soap wash Breathing: Respiratory support Swallow: Medical attention immediately
1.3.1 – 1.3.28	1,3-Butadiene Biethylene Bivinyl Butadiene Divinyl Erythrene Vinylethylene	106-99-0	PID	1 ppm 2000 ppm	Vapor	inhalation, skin and/or eye contact (liquid)	irritation to the eyes, nose, throat; drowsiness, dizziness; liquid: frostbite; teratogenic, reproductive effects; [potential occupational carcinogen]	Eye: Frostbite Skin: Frostbite Breathing: Respiratory support

Task	Contaminant	CAS Number	Monitoring Device	PEL/ IDLH	Source of Concentration on Site	Route of Exposure	Symptoms	First Aid
1.3.1 – 1.3.28	1,3-Dichlorobenzene m-Dichlorobenzol; m-Phenylene dichloride m-dichlorobenzene	541-73-1	PID	None None	Groundwater Soil Vapor	inhalation, skin absorption, ingestion, skin and/or eye contact	irritation to the eyes, swelling periorbital (situated around the eye); profuse rhinitis; headache, anorexia, nausea, vomiting; weight loss, jaundice, cirrhosis; in animals: liver, kidney injury; [potential occupational carcinogen]	Eye: Irrigate immediately Skin: Soap wash Breathing: Respiratory support Swallow: Medical attention immediately
1.3.1 – 1.3.28	1,4-Dichlorobenzene para-Dichlorobenzene p-Dichlorobenzene 1,4-Dichlorobenzene 1,4-DCB para-Dichlorobenzene p-Dichlorobenzene p-DCB PDB Paramoth Para crystals Paracide Dichlorocide	106-46-7	PID	75 ppm 150 ppm	Groundwater Soil Vapor	inhalation, skin absorption, ingestion, skin and/or eye contact	irritation to the eyes, swelling periorbital (situated around the eye); profuse rhinitis; headache, anorexia, nausea, vomiting; weight loss, jaundice, cirrhosis; in animals: liver, kidney injury; [potential occupational carcinogen]	Eye: Irrigate immediately Skin: Soap wash Breathing: Respiratory support Swallow: Medical attention immediately
1.3.1 – 1.3.28	1,4-Dioxane 1,4-Dioxacyclohexane [1,4]Dioxane p-Dioxane [6]-crown-2 Diethylene dioxide Diethylene ether Dioxan Dioxane 1,4-Dioxane	123-91-1	PID	100 ppm 500 ppm	Groundwater Soil Vapor	Inhalation, ingestion, skin and/or eye contact	Irritant to eyes, skin, mucous membranes, and respiratory system. May be harmful by ingestion, skin absorption and inhalation	Eye: Irrigate immediately Skin: Water flush promptly Breathing: Respiratory support Swallow: Medical attention immediately

Task	Contaminant	CAS Number	Monitoring Device	PEL/ IDLH	Source of Concentration on Site	Route of Exposure	Symptoms	First Aid
1.3.1 – 1.3.28	2-(N-Methylperfluorooctanesulfonamido)acetic acid N-MeFOSAA N-methylperfluorooctane sulfonamidoacetic acid 2-(N-methyl-perfluorooctane sulfonamido) acetic acid Glycine N-[(heptadecafluorooctyl)sulfonyl]-N-methyl- N-methyl perfluorooctane-sulfonamidoacetic acid NMeFOSAA MeFOSAA	2355-31-9	NA	NA NA	Groundwater	inhalation, skin or eye contact, ingestion	irritation to eyes with possible eye damage, skin causing rash, redness or burning, irritation to nose, throat, and lungs	Eye: Irrigate immediately Skin: Water flush promptly Breathing: Respiratory support Swallow: Medical attention immediately
1.3.1 – 1.3.28	2,2,4-Trimethylpentane Isooctane	540-84-1	PID	NA NA	Groundwater Soil Vapor	inhalation, ingestion, skin and/or eye contact	irritation to the eyes, skin, nose, throat, respiratory system; bronchitis; hypochromic anemia; headache, drowsiness, lassitude (weakness, exhaustion), dizziness, nausea, incoordination; vomiting, confusion; chemical pneumonitis (aspiration liquid)	Eye: Irrigate immediately Skin: Soap wash Breathing: Respiratory support Swallow: Medical attention immediately
1.3.1 – 1.3.28	2,4-dinitrotoluene	121-14-2	PID	NA NA	Groundwater Soil Vapor	inhalation, ingestion, skin and/or eye contact	Irritation to the eyes, skin, respiratory system, Blue lips, or fingernails. Blue skin. Headache. Dizziness. Nausea. Confusion. Convulsions. Unconsciousness	Eye: Irrigate immediately Skin: Soap wash Breathing: Respiratory support Swallow: Medical attention immediately

Task	Contaminant	CAS Number	Monitoring Device	PEL/ IDLH	Source of Concentration on Site	Route of Exposure	Symptoms	First Aid
1.3.1 – 1.3.28	2-Butanone Ethyl methyl ketone MEK Methyl acetone Methyl ethyl ketone	78-93-3	PID	200 ppm 3000 ppm	Soil Groundwater Vapor	inhalation, ingestion, skin and/or eye contact	irritation to the eyes, skin, nose; headache; dizziness; vomiting; dermatitis	Eye: Irrigate immediately Skin: Water wash immediately Breathing: Fresh air Swallow: Medical attention immediately
1.3.1 – 1.3.28	2-Chloronaphthalene	91.58-7	NA	NA MA	Groundwater Soil	inhalation, skin absorption, ingestion, skin and/or eye contact	irritation eyes, nose; skin	Eye: Irrigate immediately , Medical attention Skin: Soap wash promptly Breathing: Respiratory support Swallow: Medical attention
1.3.1 – 1.3.28	2-Hexanone Butyl methyl ketone MBK Methyl butyl ketone Methyl n-butyl ketone	591-78-6	PID	100 ppm 1600 ppm	Groundwater Soil Vapor	inhalation, skin absorption, ingestion, skin and/or eye contact	irritation to the eyes, nose; peripheral neuropathy: lassitude (weakness, exhaustion), paresthesia; dermatitis; headache, drowsiness	Eye: Irrigate immediately Skin: Soap wash immediately Breathing: Respiratory support Swallow: Medical attention immediately
1.3.1 – 1.3.28	2-Methylnaphthalene β-methylnaphthalene	91-57-6	PID	NA NA	Groundwater Soil Vapor	inhalation, ingestion or skin absorption, eye contact	irritation to the skin, eyes, mucous membranes, and upper respiratory tract. It may also cause headaches, nausea, vomiting, diarrhea, anemia, jaundice, euphoria, dermatitis, visual disturbances, convulsions and comatose	Eye: Irrigate immediately Skin: Water flush promptly Breathing: Respiratory support Swallow: Medical attention immediately

Task	Contaminant	CAS Number	Monitoring Device	PEL/ IDLH	Source of Concentration on Site	Route of Exposure	Symptoms	First Aid
1.3.1 – 1.3.28	4,4′-DDD Dichlorodiphenyldichloroethane 1,1'-(2,2-Dichloroethylidene)bis (4-chlorobenzene) p,p'-DDD	72-54-8	None	NA NA	Groundwater Soil	inhalation, skin absorption, ingestion, skin and/or eye contact	irritation to the eyes, skin; paresthesia tongue, lips, face; tremor; anxiety, dizziness, confusion, malaise (vague feeling of discomfort), headache, lassitude (weakness, exhaustion); convulsions; paresis hands; vomiting; [potential occupational carcinogen]	Eye: Irrigate immediately Skin: Soap wash promptly Breathing: Respiratory support Swallow: Medical attention immediately
1.3.1 – 1.3.28	4,6-Dinitro-o-cresol 2-Methyl-4,6-dinitrophenol 4,6-Dinitro-2-methylphenol	534-52-1	None	0.2 mg/m^3 5 mg/m^3	Soil	inhalation, skin absorption, ingestion, skin, and/or eye contact	Sense of well-being; headache, fever, lassitude (weakness, exhaustion), profuse sweating, excess thirst, tachycardia, hyperpnea, cough, short breath, coma	Eye: Irrigate immediately Skin: Soap wash immediately Breathing: Respiratory support Swallow: Medical attention immediately
1.3.1 – 1.3.28	4-Chloroaniline p-Chloroaniline	106-47-8	None	NA NA	Groundwater Soil Vapor	inhalation, skin absorption, ingestion, skin and/or eye contact	irritation to the eyes, skin; paresthesia tongue, lips, face; tremor; anxiety, dizziness, confusion, malaise (vague feeling of discomfort), headache, lassitude (weakness, exhaustion); convulsions; paresis hands; vomiting; [potential occupational carcinogen]	Eye: Irrigate immediately Skin: Soap wash promptly Breathing: Respiratory support Swallow: Medical attention immediately

Task	Contaminant	CAS Number	Monitoring Device	PEL/ IDLH	Source of Concentration on Site	Route of Exposure	Symptoms	First Aid
1.3.1 – 1.3.28	4-Isopropyltoulene 1-Methyl-4-(1-methylethyl)benzene 4-Isopropyltoluene; 4-Methylcumene; 1-Methyl-4-isopropylbenzene Dolcymene Camphogen Paracymene Cymene p-Cymene p-Isopropyltoluene	99-87-6	PID	NA NA	Soil Groundwater Vapor	inhalation, skin absorption, ingestion, skin and/or eye contact	irritation to the eyes, skin, mucous membrane; dermatitis; headache, narcosis, coma	Eye: Irrigate immediately Skin: Water flush promptly Breathing: Respiratory support Swallow: Medical attention immediately
1.3.1 – 1.3.28	4-Methyl-2-pentanone Hexone Isobutyl methyl ketone Methyl isobutyl ketone MIBK	108-10-1	PID	100 ppm 500 ppm	Groundwater Soil Vapor	inhalation, ingestion, skin and/or eye contact	irritation to the eyes, skin, mucous membrane; headache, narcosis, coma; dermatitis; in animals: liver, kidney damage	Eye: Irrigate immediately Skin: Water flush promptly Breathing: Respiratory support Swallow: Medical attention immediately
1.3.1 – 1.3.28	Acenaphthene 1,2-Dihydroacenaphthylene 1,8-Ethylenenaphthalene peri-Ethylenenaphthalene Naphthyleneethylene Tricyclododecapentaene	83-32-9	PID	NA NA	Soil	inhalation, ingestion, skin and/or eye contact,	irritation to the skin, eyes, mucous membranes, and upper respiratory tract; If ingested, it can cause vomiting	Eye: Irrigate immediately Skin: Soap wash immediately, if redness or irritation develop, seek medical attention immediately Breathing: Move to fresh air Swallow: do not induce vomiting, seek medical attention immediately

Task	Contaminant	CAS Number	Monitoring Device	PEL/ IDLH	Source of Concentration on Site	Route of Exposure	Symptoms	First Aid
1.3.1 – 1.3.28	Acenaphthylene Cycopental(de)naphthalene, Acenaphthalene	208-96-8	PID	NA NA	Soil	inhalation, ingestion, skin and/or eye contact	irritation to the skin, eyes, mucous membranes, and upper respiratory tract	Eye: Irrigate immediately, seek medical attention immediately, Skin: Soap wash immediately, if redness or irritation develop, seek medical attention immediately Breathing: Move to fresh air Swallow: do not induce vomiting, seek medical attention immediately
1.3.1 – 1.3.28	Acetone Dimethyl ketone Ketone propane 2-Propanone	67-64-1	PID	1000 ppm 2500 ppm	Groundwater Soil	inhalation, ingestion, skin and/or eye contact	irritation to the eyes, nose, throat; headache, dizziness, central nervous system depression; dermatitis	Eye: Irrigate immediately Skin: Soap wash immediately Breathing: Respiratory support Swallow: Medical attention immediately

Task	Contaminant	CAS Number	Monitoring Device	PEL/ IDLH	Source of Concentration on Site	Route of Exposure	Symptoms	First Aid
1.3.1 – 1.3.28	Acetophenone 1-phenylethanone Methyl phenyl ketone Phenylethanone	98-86-2	None	NA NA	Groundwater Soil	inhalation, ingestion, skin and/or eye contact	irritation to the skin, eyes, mucous membranes, and upper respiratory tract	Eye: Irrigate immediately, seek medical attention immediately, Skin: Soap wash immediately, if redness or irritation develop, seek medical attention immediately Breathing: Move to fresh air Swallow: do not induce vomiting, seek medical attention immediately
1.3.1 – 1.3.28	Alpha-Chlordane Alpha Chlordane a-Chlordane	5103-71-9	None	0.5 mg/m^3 100 mg/m^3	Groundwater Soil	inhalation, skin absorption, ingestion, skin and/or eye contact	Blurred vision; confusion; ataxia, delirium; cough; abdominal pain, nausea, vomiting, diarrhea; irritability, tremor, convulsions; anuria	Eye: Irrigate immediately Skin: Soap wash immediately Breathing: Respiratory support Swallow: Medical attention immediately
1.3.1 – 1.3.28	Aluminum	7429-90-5	None	0.5 mg/m3 50 mg/m3	Soil	inhalation, skin and/or eye contact	irritation to the eyes, skin, respiratory system	Eye: Irrigate immediately Breathing: Fresh air

Task	Contaminant	CAS Number	Monitoring Device	PEL/ IDLH	Source of Concentration on Site	Route of Exposure	Symptoms	First Aid
1.3.1 – 1.3.28	Anthracene	120-12-7	PID	0.2 mg/m^3 80 mg/m^3 (Coal Pitch Tar)	Soil	inhalation, skin or eye contact, ingestion	irritation to the skin, eyes, mucous membranes and upper respiratory tract, abdominal pain if ingested.	Eye: Irrigate immediately, seek medical attention immediately, Skin: Soap wash immediately, Breathing: Move to fresh air, refer to medical attention; Swallow: refer to medical attention
1.3.1 – 1.3.28	Antimony	7440-36-0	None	0.5 mg/m^3 50 mg/m^3	Groundwater Soil	inhalation, ingestion, skin and/or eye contact	irritation skin, dermatitis; resp distress; diarrhea; muscle tremor, convulsions; possible gastrointestinal tract	Eye: Irrigate immediately Skin: Soap wash immediately Breathing: Respiratory support Swallow: Medical attention immediately
1.3.1 – 1.3.28	Aroclor 1254	11097-69-1	None	0.5 mg/m^3 5 mg/m^3	Groundwater Soil	inhalation, skin absorption, ingestion, skin and/or eye contact	irritation to the eyes, chloracne	Eye: Irrigate immediately Skin: Soap wash immediately Breathing: Respiratory support Swallow: Medical attention immediately

Task	Contaminant	CAS Number	Monitoring Device	PEL/ IDLH	Source of Concentration on Site	Route of Exposure	Symptoms	First Aid
1.3.1 – 1.3.28	Aroclor 1260	11096-82-5	None	0.5 mg/m^3 5 mg/m^3	Groundwater Soil	inhalation, skin absorption, ingestion, skin and/or eye contact	irritation to the eyes, chloracne	Eye: Irrigate immediately Skin: Soap wash immediately Breathing: Respiratory support Swallow: Medical attention immediately
1.3.1 – 1.3.28	Aroclor 1268	11100-14-4	None	0.5 mg/m^3 5 mg/m^3	Groundwater Soil	inhalation, skin absorption, ingestion, skin and/or eye contact	irritation to the eyes, chloracne	Eye: Irrigate immediately Skin: Soap wash immediately Breathing: Respiratory support Swallow: Medical attention immediately
1.3.1 – 1.3.28	Arsenic	NA	None	0.5 mg/m^3 NA	Groundwater Soil	inhalation, ingestion, skin and/or eye contact	irritation skin, dermatitis; resp distress; diarrhea; muscle tremor, convulsions; possible gastrointestinal tract	Eye: Irrigate immediately Skin: Soap wash immediately Breathing: Respiratory support Swallow: Medical attention immediately
1.3.1 – 1.3.28	Barium	10022-31-8	None	0.5 mg/m^3 50 mg/m^3	Groundwater Soil	inhalation, ingestion, skin and/or eye contact	irritation to the eyes, skin, upper respiratory system; skin burns; gastroenteritis; muscle spasm; slow pulse	Eye: Irrigate immediately Skin: Water flush immediately Breathing: Respiratory support Swallow: Medical attention immediately

Task	Contaminant	CAS Number	Monitoring Device	PEL/ IDLH	Source of Concentration on Site	Route of Exposure	Symptoms	First Aid
1.3.1 – 1.3.28	Benzaldehyde Benzoic aldehyde Benzenecarbonal Benzenecarboxaldehyde Phenylmethanal	100-52-7	PIF	NA NA	Groundwater Soil Vapor	inhalation, skin absorption, ingestion, skin and/or eye contact	irritation to the eyes, skin, nose, respiratory system	Eye: Irrigate immediately Skin: Soap wash immediately Breathing: Respiratory support Swallow: Medical attention immediately
1.3.1 – 1.3.28	Benzene Benzol Phenyl hydride Alkyl benzene isomers	71-43-2	PID	3.19 mg/m^3 1,595 mg/mg^3	Groundwater Soil Vapor	inhalation, skin absorption, ingestion, skin and/or eye contact	irritation to the eyes, skin, nose, respiratory system; dizziness; headache, nausea, staggered gait; lassitude (weakness, exhaustion) [potential occupational carcinogen]	Eye: Irrigate immediately Skin: Soap wash immediately Breathing: Respiratory support Swallow: Medical attention immediately
1.3.1 – 1.3.28	Benzo(a)anthracene Benzanthracene Benzanthrene 1,2-Benzanthracene Benzo[b]phenanthrene Tetraphene	56-55-3	PID	0.2 mg/m^3 80 mg/m^3 (Coal Pitch Tar)	Groundwater Soil	inhalation, skin or eye contact, ingestion	dermatitis, bronchitis, [potential occupational carcinogen]	Eye: Irrigate immediately Skin: Soap wash immediately Breathing: Respiratory support Swallow: Medical attention immediately

Task	Contaminant	CAS Number	Monitoring Device	PEL/ IDLH	Source of Concentration on Site	Route of Exposure	Symptoms	First Aid
1.3.1 – 1.3.28	Benzo(a)pyrene	50-32-8	PID	0.2 mg/m^3 80 mg/m^3 (Coal Pitch Tar)	Soil	inhalation, skin or eye contact, ingestion	dermatitis, bronchitis, [potential occupational carcinogen]	Eye: Irrigate immediately, seek medical attention Skin: Soap wash immediately; Breathing: move to fresh air; Swallow: Induce vomiting if conscious, seek medical attention immediately
1.3.1 – 1.3.28	Benzo(b)fluoranthene	205-99-2	PID	0.2 mg/m^3 80 mg/m^3 (Coal Pitch Tar)	Soil	inhalation, skin or eye contact, ingestion	irritation to eyes and skin, respiratory irritation(dizziness, weakness, fatigue, nausea, headache)	Eye: Irrigate immediately, refer to medical attention Skin: Soap wash immediately Breathing: move to fresh air Swallow: Medical attention immediately
1.3.1 – 1.3.28	Benzo(g,h,i)perylene Benzo(ghi)perylene	191-24-2	PID	0.2 mg/m^3 80 mg/m^3 (Coal Pitch Tar)	Soil	inhalation, skin or eye contact, ingestion	NA	Eye: Irrigate immediately, refer to medical attention Skin: Soap wash immediately Breathing: move to fresh air Swallow: Medical attention immediately

Task	Contaminant	CAS Number	Monitoring Device	PEL/ IDLH	Source of Concentration on Site	Route of Exposure	Symptoms	First Aid
1.3.1 – 1.3.28	Benzo(k)fluoranthene	207-08-9	PID	0.2 mg/m^3 80 mg/m^3 (Coal Pitch Tar)	Soil	inhalation, skin or eye contact, ingestion	irritation to eyes and skin, respiratory irritation (dizziness, weakness, fatigue, nausea, headache)	Eye: Irrigate immediately, refer to medical attention Skin: Soap wash immediately Breathing: move to fresh air Swallow: Medical attention immediately
1.3.1 – 1.3.28	Benzoic acid Carboxybenzene E210 Dracylic acid Phenylmethanoic acid Benzenecarboxylic acid Benzoic acid isomer	65-85-0	None	NA NA	Groundwater Soil Vapor	inhalation, skin or eye contact, ingestion	irritation to eyes with possible eye damage, skin causing rash, redness or burning, irritation to nose, throat, and lungs	Eye: Irrigate immediately, refer to medical attention Skin: Soap wash immediately Breathing: move to fresh air
1.3.1 – 1.3.28	Benzyl butyl phthalate Butyl benzyl phthalate Butylbenzylphthalate	86-66-7	None	NA NA	Groundwater Soil Vapor	inhalation, skin or eye contact, ingestion	irritation to eyes and skin, respiratory irritation (dizziness, weakness, fatigue, nausea, headache	Eye: Irrigate immediately, refer to medical attention Skin: Soap wash immediately Breathing: move to fresh air Swallow: Medical attention immediately

Task	Contaminant	CAS Number	Monitoring Device	PEL/ IDLH	Source of Concentration on Site	Route of Exposure	Symptoms	First Aid
1.3.1 – 1.3.28	Beryllium	7440-41-7	None	0.002 mg/m^3 4 mg/m^3	Soil	inhalation, skin and/or eye contact	berylliosis (chronic exposure): anorexia, weight loss, lassitude (weakness, exhaustion), chest pain, cough, clubbing of fingers, cyanosis, pulmonary insufficiency; irritation to the eyes; dermatitis; [potential occupational carcinogen]	Eye: Irrigate immediately Breathing: Fresh air
1.3.1 – 1.3.28	Bis(2-ethylhexyl)phthalate Bis(2-Ethylhexyl) Phthalate Di-sec octyl phthalate DEHP Di(2-ethylhexyl)phthalate Octyl phthalate bis(2-ethylexyl)phthalate Bis(2-Ethylhexyl) Phthalate	117-81-7	None	5 mg/m^3 5000 mg/m^3	Groundwater Soil Vapor	inhalation, ingestion, skin and/or eye contact	irritation to the eyes, mucous membrane; in animals: liver damage; teratogenic effects; [potential occupational carcinogen	Eye: Irrigate immediately Breathing: Respiratory support Swallow: Medical attention immediately
1.3.1 – 1.3.28	Bromodichloromethane Dichlorobromomethane Bromo(dichloro)methane	75-27-4	NA	NA NA	Groundwater Soil Vapor	inhalation, ingestion, skin and/or eye contact	irritation to the eyes, upper respiratory system, stomach	Eye: Irrigate immediately Skin: Wash regularly Breathing: Respiratory support Swallow: Medical attention immediately
1.3.1 – 1.3.28	BTEX Benzene, Toluene, Ethylbenzene M-Xylene, O-Xylene And P-Xylene; BTEX I; BTEX II; BTEX Mixture I; BTEX Mixture II; BTEX Stock Standard Total BTEX	NA	PID	3.19 mg/m^3 1,595 mg/mg^3	Groundwater Soil Vapor	inhalation, skin absorption, ingestion, skin and/or eye contact	irritation to the eyes, skin, nose, respiratory system; dizziness; headache, nausea, staggered gait; lassitude (weakness, exhaustion) [potential occupational carcinogen]	Eye: Irrigate immediately Skin: Soap wash immediately Breathing: Respiratory support Swallow: Medical attention immediately

Task	Contaminant	CAS Number	Monitoring Device	PEL/ IDLH	Source of Concentration on Site	Route of Exposure	Symptoms	First Aid
1.3.1 – 1.3.28	Cadmium	7440-43-9	None	0.005 mg/m^3 9 mg/m^3	Soil	inhalation, ingestion	pulmonary edema, dyspnea (breathing difficulty), cough, chest tightness, substernal (occurring beneath the sternum) pain; headache; chills, muscle aches; nausea, vomiting, diarrhea; anosmia (loss of the sense of smell), emphysema, proteinuria, mild anemia; [potential occupational carcinogen]	Eye: Irrigate immediately Skin: Soap wash Breathing: Respiratory support Swallow: Medical attention immediately
1.3.1 – 1.3.28	Calcium	7440-70-2	None	NA	Groundwater Soil	inhalation, ingestion, skin and/or eye contact	irritation to the eyes, skin, upper resp tract; ulcer, perforation nasal septum; pneumonitis; dermatitis	Eye: Irrigate immediately Skin: Water flush immediately Breathing: Respiratory support Swallow: Medical attention immediately
1.3.1 – 1.3.28	Carbazole 9-azafluorene Dibenzopyrrole Diphenylenimine diphenyleneimide	86-74-8	None	NA NA	Soil	inhalation, skin absorption (liquid), skin and/or eye contact	irritation to eyes and skin, respiratory irritation	Eye: Irrigate immediately, refer to medical attention Skin: Soap wash immediately Breathing: move to fresh air Swallow: Medical attention immediately

Task	Contaminant	CAS Number	Monitoring Device	PEL/ IDLH	Source of Concentration on Site	Route of Exposure	Symptoms	First Aid
1.3.1 – 1.3.28	Carbon disulfide	75-15-0	PID	20 ppm 500 ppm	Soil Groundwater Vapor	inhalation, skin or eye contact, ingestion	irritation to the eyes, skin, respiratory system	Eye: Irrigate immediately (liquid) Skin: Water flush immediately (liquid) Breathing: Respiratory support
1.3.1 – 1.3.28	Chloroethane Ethyl chloride, Monochloroethane Chlorene Muriatic ether EtCl UN 1037 Hydrochloric ether	75-00-3	PID	1000 ppm 38000 ppm	Groundwater Soil Vapor	inhalation, ingestion, skin and/or eye contact	irritation eyes, skin, throat; confusion, dizziness, central nervous system depression; pulmonary edema	Eye: Irrigate immediately Skin: Soap wash promptly Breathing: Respiratory support Swallow: Medical attention immediately
1.3.1 – 1.3.28	Chloroform Methane trichloride Trichloromethane Chloro-3-methyl phenol	67-66-3	None	50 ppm 500 ppm	Groundwater Soil	inhalation, skin absorption, ingestion, skin and/or eye contact	irritation to the eyes, skin; dizziness, mental dullness, nausea, confusion; headache, lassitude (weakness, exhaustion); anesthesia; enlarged liver; [potential occupational carcinogen]	Eye: Irrigate immediately Skin: Soap wash promptly Breathing: Respiratory support Swallow: Medical attention immediately
1.3.1 – 1.3.28	Chromium Total Chromium Chromium, Total	7440-47-3	None	1.0 mg/m^3 250 mg/m^3	Groundwater Soil	inhalation absorption ingestion	irritation to eye, skin, and respiratory	Eye: Irrigate immediately Skin: Soap wash Breathing: Respiratory support Swallow: Medical attention immediately

Task	Contaminant	CAS Number	Monitoring Device	PEL/ IDLH	Source of Concentration on Site	Route of Exposure	Symptoms	First Aid
1.3.1 – 1.3.28	Chrysene Benzo[a]phenanthrene 1,2-Benzphenanthrene	218-01-9	PID	0.2 mg/m^3 80 mg/m^3 (Coal Pitch Tar)	Groundwater Soil	inhalation, absorption, ingestion, consumption	irritation to eye, skin, and respiratory, gastrointestinal irritation nausea, vomit, diarrhea [potential occupational carcinogen]	Eyes: Irrigate immediately Skin: Soap wash promptly. Breath: Respiratory support Swallow: Medical attention immediately
1.3.1 – 1.3.28	Cobalt	7440-48-4	None	0.1mg/m^3 20 mg/m^3	Soil	inhalation, ingestion, skin and/or eye contact	Cough, dyspnea (breathing difficulty), wheezing, decreased pulmonary function; weight loss; dermatitis; diffuse nodular fibrosis; resp hypersensitivity, asthma	Eye: Irrigate immediately Skin: Soap wash Breathing: Respiratory support Swallow: Medical attention immediately
1.3.1 – 1.3.28	Copper	7440-50-8	None	1.0 mg/m^3 100 mg/m^3	Groundwater Soil	inhalation, ingestion, skin and/or eye contact	irritation to the eyes, nose, metallic taste; dermatitis; anemia	Eye: Irrigate immediately Skin: Soap wash promptly Breathing: Respiratory support Swallow: Medical attention immediately
1.3.1 – 1.3.28	Cumene Cumol Isopropylbenzene 2-Phenyl propane 1-methylethy lbenzene Isopropyl Benzene	98-82-8	PID	50 ppm 900 ppm	Groundwater Soil	inhalation, skin absorption, ingestion, skin and/or eye contact	irritation to the eyes, skin, mucous membrane; dermatitis; headache, narcosis, coma	Eye: Irrigate immediately Skin: Water flush promptly Breathing: Respiratory support Swallow: Medical attention immediately

Task	Contaminant	CAS Number	Monitoring Device	PEL/ IDLH	Source of Concentration on Site	Route of Exposure	Symptoms	First Aid
1.3.1 – 1.3.28	Cyanide	57-12-5	None	5 mg/m^3 25 mg/m^3	Groundwater Soil	inhalation, ingestion, skin and/or eye contact	Exposure to cyanide can cause weakness, headaches, confusion, dizziness, fatigue, anxiety, sleepiness, nausea and vomiting. Breathing can speed up then become slow and gasping. Coma and convulsions also occur. If large amounts of cyanide have been absorbed by the body, the person usually collapses, and death can occur very quickly. Long-term exposure to lower levels of cyanide can cause skin and nose irritation, itching, rashes and thyroid changes.	Eye: Irrigate immediately Skin: Soap wash Breathing: Respiratory support Swallow: Medical attention immediately
1.3.1 – 1.3.28	Cyclohexane Benzene hexahydride Hexahydrobenzene Hexamethylene Hexanaphthene	110-82-7	PID	300 ppm 1300 ppm	Soil Vapor	inhalation, ingestion, skin and/or eye contact	irritation to the eyes, skin, respiratory system; drowsiness; dermatitis; narcosis, coma	Eye: Irrigate immediately Skin: Water flush promptly Breathing: Respiratory support Swallow: Medical attention immediately

Task	Contaminant	CAS Number	Monitoring Device	PEL/ IDLH	Source of Concentration on Site	Route of Exposure	Symptoms	First Aid
1.3.1 – 1.3.28	DDE 4,4-DDE 4,4′-DDE 1,1-bis-(4-chlorophenyl)-2,2-dichloroethene Dichlorodiphenyldichloroethylene p,p'-DDE	72-55-9	None	NA NA	Soil	inhalation, skin absorption, ingestion, skin and/or eye contact	Oral ingestion of food is the primary source of exposure for the general population. Acute and chronic ingestion may cause nausea, vomiting, diarrhea, stomach pain, headache, dizziness, disorientation, tingling sensation, kidney damage, liver damage, convulsions, coma, and death. 4,4' DDE may cross the placenta and can be excreted in breast milk	Eye: Irrigate immediately Skin: Soap wash promptly Breathing: Respiratory support Swallow: Medical attention immediately
1.3.1 – 1.3.28	DDT 4,4-DDT 4,4′-DDT p,p′-DDT Dichlorodiphenyltrichloroethane 1,1,1-Trichloro-2,2-bis(p-chlorophenyl)ethane	50-29-3	None	1 mg/m^3 500 mg/m^3	Groundwater Soil	inhalation, skin absorption, ingestion, skin and/or eye contact	irritation to the eyes, skin; paresthesia tongue, lips, face; tremor; anxiety, dizziness, confusion, malaise (vague feeling of discomfort), headache, lassitude (weakness, exhaustion); convulsions; paresis hands; vomiting; [potential occupational carcinogen]	Eye: Irrigate immediately Skin: Soap wash promptly Breathing: Respiratory support Swallow: Medical attention immediately
1.3.1 – 1.3.28	Dibenz(a,h)anthracene Dibenzo(a,h)anthracene Dibenzo[a,h]anthracene	53-70-3	PID	0.2 mg/m^3 80 mg/m^3 (Coal Pitch Tar)	Groundwater Soil	inhalation, absorption, ingestion, consumption	irritation to eyes, skin, respiratory, and digestion [potential occupational carcinogen]	Eyes: Irrigate immediately Skin: Soap wash promptly. Breath: Respiratory support PID Swallow: Medical attention immediately

Task	Contaminant	CAS Number	Monitoring Device	PEL/ IDLH	Source of Concentration on Site	Route of Exposure	Symptoms	First Aid
1.3.1 – 1.3.28	Dibenzofuran	132-64-9	None	NA NA	Soil	inhalation, absorption	irritation to eyes, and skin	Eyes: Irrigate immediately Skin: Soap wash promptly.
1.3.1 – 1.3.28	Dibutyl phthalate Di-n-butyl phthalate Butyl phthalate n-Butyl phthalate 1,2-Benzenedicarboxylic acid dibutyl ester o-Benzenedicarboxylic acid dibutyl ester DBP Palatinol C, Elaol Dibutyl-1,2-benzene-dicarboxylate Di-n-butylphthalate	84-74-2	None	5 mg/m^3 4000 mg/m^3	Groundwater Soil Vapor	inhalation, ingestion, skin and/or eye contact	irritation to the eyes, upper respiratory system, stomach	Eye: Irrigate immediately Skin: Wash regularly Breathing: Respiratory support Swallow: Medical attention immediately
1.3.1 – 1.3.28	Dichlorodifluoromethane Difluorodichloromethane, Fluorocarbon 12 Freon 12 Freon® 12 Genetron® 12 Halon® 122 Propellant 12 Refrigerant 12 Dichlorodifluromethane	75-71-8	None	1000 pp, 15,000 ppm	Groundwater Soil Vapor	inhalation, skin and/or eye contact (liquid)	dizziness, tremor, asphyxia, unconsciousness, cardiac arrhythmias, cardiac arrest; liquid: frostbite	Eye: Frostbite Skin: Frostbite Breathing: Respiratory support
1.3.1 – 1.3.28	Diesel Fuel automotive diesel fuel oil No. 2 distillate diesoline diesel oil diesel oil light diesel oil No. 1-D summer diesel	68334-30-5	PID	NA NA	Groundwater Soil Vapor	inhalation, ingestion, skin and/or eye contact	irritation to the eyes, skin, nose, throat; burning sensation in chest; headache, nausea, lassitude (weakness, exhaustion), restlessness, incoordination, confusion, drowsiness; vomiting, diarrhea; dermatitis; chemical pneumonitis (aspiration liquid)	Eye: Irrigate immediately Skin: Soap flush immediately Breathing: Respiratory support Swallow: Medical attention immediately

Task	Contaminant	CAS Number	Monitoring Device	PEL/ IDLH	Source of Concentration on Site	Route of Exposure	Symptoms	First Aid
1.3.1 – 1.3.28	DRO (Diesel Range Organics) C10-C28	75-34-3	PID	500 ppm NA	Groundwater Soil Vapor	inhalation, skin absorption, ingestion, skin, and/or eye contact	irritation to the eyes, skin, mucous membrane; dermatitis; headache, lassitude (weakness, exhaustion), blurred vision, dizziness, slurred speech, confusion, convulsions; chemical pneumonitis (aspiration liquid)	Eye: Irrigate immediately Skin: Soap flush immediately Breathing: Respiratory support Swallow: Medical attention immediately
1.3.1 – 1.3.28	Endosulfan sulfate 1,4,5,6,7,7-Hexachloro-5-norbornene-2,3-dimethanol, cyclic sulfate 6,7,8,9,10,10-hexachloro01,5,5a,9,9a-hexahydro-6,9-methano-2,4,3-benzodioxathiepin-3,3-dioxide	1031-07-8	None	NA NA	Groundwater Soil Vapor	inhalation, ingestion, skin and/or eye contact	Hypersensitive to stimulation, sensation of prickling, tingling, or creeping on skin. Headache, dizziness, nausea, vomiting, incoordination, tremor, mental confusion, hyperexcitable state. In severe cases: convulsions, seizures, coma, and respiratory depression.	Eye: Irrigate immediately Breathing: Respiratory support Swallow: Medical attention immediately
1.3.1 – 1.3.28	Endrin aldehyde	7421-93-4	None	0.1 mg/m3 2 mg/m3	Groundwater Soil	inhalation, skin absorption, ingestion, skin and/or eye contact	epileptiform convulsions; stupor, headache, dizziness; abdominal discomfort, nausea, vomiting; insomnia; aggressiveness, confusion; drowsiness, lassitude (weakness, exhaustion); anorexia; in animals: liver damage	Eye: Irrigate immediately Skin: Soap wash immediately Breathing: Respiratory support Swallow: Medical attention immediately

Task	Contaminant	CAS Number	Monitoring Device	PEL/ IDLH	Source of Concentration on Site	Route of Exposure	Symptoms	First Aid
1.3.1 – 1.3.28	Ethanol Absolute alcohol Alcohol cologne spirit drinking alcohol ethane monoxide ethylic alcohol EtOH ethyl alcohol ethyl hydrate ethyl hydroxide ethylol grain alcohol hydroxyethane methylcarbinol	64-17-5	PID	1000 ppm 3300 ppm	Groundwater Soil Vapor	inhalation, ingestion, skin and/or eye contact	irritation to the eyes, skin, nose; headache, drowsiness, lassitude (weakness, exhaustion), narcosis; cough; liver damage; anemia; reproductive, teratogenic effects	Eye: Irrigate immediately Skin: Water flush promptly Breathing: Fresh air Swallow: Medical attention immediately
1.3.1 – 1.3.28	Ethyl acetate Acetic ester Acetic ether Ethyl ester of acetic acid Ethyl ethanoate	141-78-6	PID	400 ppm 2000 ppm	Groundwater Soil Vapor	inhalation, ingestion, skin and/or eye contact	irritation eyes, skin, nose, throat; narcosis; dermatitis	Eye: Irrigate immediately Skin: Water flush promptly Breathing: Respiratory support Swallow: Medical attention immediately
1.3.1 – 1.3.28	Ethyl benzene Ethylbenzene Ethylbenzol Phenylethane	100-41-4	PID	435 mg/m^3 3,472 mg/m^3	Groundwater Soil Vapor	inhalation, ingestion, skin and/or eye contact	irritation to the eyes, skin, mucous membrane; headache; dermatitis; narcosis, coma	Eye: Irrigate immediately Skin: Water flush promptly Breathing: Respiratory support Swallow: Medical attention immediately

Task	Contaminant	CAS Number	Monitoring Device	PEL/ IDLH	Source of Concentration on Site	Route of Exposure	Symptoms	First Aid
1.3.1 – 1.3.28	Ethyl ether Diethyl ether Diethyl oxide Ethyl oxide Ether Solvent ether	60-29-7	PID	400 ppm 1900 ppm	Groundwater Soil Vapor	inhalation, ingestion, skin and/or eye contact	irritation to the eyes, skin, upper respiratory system; dizziness, drowsiness, headache, excited, narcosis; nausea, vomiting	Eye: Irrigate immediately Skin: Water wash promptly Breathing: Respiratory support Swallow: Medical attention immediately
1.3.1 – 1.3.28	Fluoranthene Benzo(j, k)fluorene	206-44-0	PID	0.2 mg/m^3 80 mg/m^3 (Coal Pitch Tar)	Groundwater Soil	inhalation, skin or eye contact, ingestion	irritation to eyes and skin, respiratory irritation(dizziness, weakness, fatigue, nausea, headache)	Eye: Irrigate immediately, refer to medical attention Skin: Soap wash immediately Breathing: move to fresh air Swallow: Medical attention immediately
1.3.1 – 1.3.28	Fluorene	86-73-7	PID	0.2 mg/m^3 80 mg/m^3 (Coal Pitch Tar)	Soil	inhalation, skin or eye contact, ingestion	irritation to eyes and skin, respiratory irritation(dizziness, weakness, fatigue, nausea, headache)	Eye: Irrigate immediately, refer to medical attention Skin: Soap wash immediately Breathing: move to fresh air Swallow: Medical attenti

Task	Contaminant	CAS Number	Monitoring Device	PEL/ IDLH	Source of Concentration on Site	Route of Exposure	Symptoms	First Aid
1.3.1 – 1.3.28	Fuel Oil No. 2	68476-30-2	PID	NA NA	Groundwater Soil Vapor	inhalation, ingestion, skin and/or eye contact	irritation to the eyes, skin, nose, throat; burning sensation in chest; headache, nausea, lassitude (weakness, exhaustion), restlessness, incoordination, confusion, drowsiness; vomiting, diarrhea; dermatitis; chemical pneumonitis (aspiration liquid)	Eye: Irrigate immediately Skin: Soap flush immediately Breathing: Respiratory support Swallow: Medical attention immediately
1.3.1 – 1.3.28	gamma-Chlordane Gamma Chlordane y-Chlordane	5566-34-7	None	0.5 mg/m^3 100 mg/m^3	Groundwater Soil	inhalation, skin absorption, ingestion, skin and/or eye contact	Blurred vision; confusion; ataxia, delirium; cough; abdominal pain, nausea, vomiting, diarrhea; irritability, tremor, convulsions; anuria	Eye: Irrigate immediately Skin: Soap wash immediately Breathing: Respiratory support Swallow: Medical attention immediately
1.3.1 – 1.3.28	Gasoline	8006-61-9	PID	NA NA	Groundwater Soil Vapor	inhalation, skin absorption, ingestion, skin and/or eye contact	irritation to the eyes, skin, mucous membrane; dermatitis; headache, lassitude (weakness, exhaustion), blurred vision, dizziness, slurred speech, confusion, convulsions; chemical pneumonitis (aspiration liquid)	Eye: Irrigate immediately Skin: Soap flush immediately Breathing: Respiratory support Swallow: Medical attention immediately
1.3.1 – 1.3.28	Helium	7440-59-7	Helium Detector	NA NA	NA	inhalation	dizziness, headache, and nausea	Breathing: Respiratory support

Task	Contaminant	CAS Number	Monitoring Device	PEL/ IDLH	Source of Concentration on Site	Route of Exposure	Symptoms	First Aid
1.3.1 – 1.3.28	Heptachlor	76-44-8	None	0.5 mg/m^3 35 mg/m^3	Groundwater Soil Vapor	inhalation, skin absorption, ingestion, skin and/or eye contact	In animals: tremor, convulsions; liver damage; [potential occupational carcinogen]	Eye: Irrigate immediately Skin: Soap wash immediately Breathing: Respiratory support Swallow: Medical attention immediately
1.3.1 – 1.3.28	Heptane n-Heptane	142-82-5	PID	500 ppm 750 ppm	Goundwater Soil Vapor	inhalation, ingestion, skin and/or eye contact	dizziness, stupor, incoordination; loss of appetite, nausea; dermatitis; chemical pneumonitis (aspiration liquid); unconsciousness	Eye: Irrigate immediately Skin: Soap wash promptly Breathing: Respiratory support Swallow: Medical attention immediately
1.3.1 – 1.3.28	Hexavalent Chromium Chromium VI Chromium, Hexavalent	18540-29-9	None	1.0 mg/m^3 250 mg/m^3	Groundwater Soil	inhalation absorption ingestion	irritation to eye, skin, and respiratory	Eye: Irrigate immediately Skin: Soap wash Breathing: Respiratory support Swallow: Medical attention immediately
1.3.1 – 1.3.28	Indeno(1,2,3-cd)pyrene Indeno(1,2,3-c,d)Pyrene Indeno[1,2,3-cd]Pyrene	193-39-5	None	0.2 mg/m^3 80 mg/m^3 (Coal Pitch Tar)	Groundwater Soil	inhalation, absorption, ingestion, consumption	irritation to eyes, skin, respiratory, and digestion [potential occupational carcinogen]	Eyes: Irrigate immediately Skin: Soap wash promptly. Breath: Respiratory support Swallow: Medical attention immediately, wash mouth with water

Task	Contaminant	CAS Number	Monitoring Device	PEL/ IDLH	Source of Concentration on Site	Route of Exposure	Symptoms	First Aid
1.3.1 – 1.3.28	Iron	7439-89-6	None	10 mg/m^3 NA	Groundwater Soil	inhalation, ingestion, skin and/or eye contact	irritation to the eyes, skin, mucous membrane; abdominal pain, diarrhea, vomiting	Eye: Irrigate immediately Skin: Soap wash Breathing: Respiratory support Swallow: Medical attention immediately
1.3.1 – 1.3.28	Isopropyl alcohol Iso-Propyl Alcohol Carbinol IPA Isopropanol 2-Propanol sec-Propyl alcohol Rubbing alcohol Isopropylalcohol	67-63-0	PID	400 ppm 2000 ppm	Groundwater Soil Vapor	inhalation, ingestion, skin and/or eye contact	irritation to the eyes, nose, throat; drowsiness, dizziness, headache; dry cracking skin; in animals: narcosis	Eye: Irrigate immediately Skin: Water flush Breathing: Respiratory support Swallow: Medical attention immediately
1.3.1 – 1.3.28	Lead	7439-92-1	None	0.050 mg/m^3 100 mg/m^3	Groundwater Soil	inhalation, ingestion, skin and/or eye contact	lassitude (weakness, exhaustion), insomnia; facial pallor; anorexia, weight loss, malnutrition; constipation, abdominal pain, colic; anemia; gingival lead line; tremor; paralysis wrist, ankles; encephalopathy; kidney disease; irritation to the eyes; hypertension	Eye: Irrigate immediately Skin: Soap flush promptly Breathing: Respiratory support Swallow: Medical attention immediately
1.3.1 – 1.3.28	Magnesium	7439-95-4	None	15 mg/m^3 NA	Soil	inhalation, skin and/or eye contact	irritation to the eyes, skin, respiratory system; cough	Eye: Irrigate immediately Breathing: Fresh air

Task	Contaminant	CAS Number	Monitoring Device	PEL/ IDLH	Source of Concentration on Site	Route of Exposure	Symptoms	First Aid
1.3.1 – 1.3.28	Manganese	7439-96-5	None	5 mg/m^3 500 mg/m^3	Groundwater Soil	inhalation, ingestion	aerosol is irritating to the respiratory tract	Eye: Irrigate immediately Skin: Soap flush promptly Breathing: Respiratory support Swallow: Medical attention immediately
1.3.1 – 1.3.28	m-Cresol meta-Cresol 3-Cresol m-Cresylic acid 1-Hydroxy-3-methylbenzene 3-Hydroxytoluene 3-Methylphenol	108-39-4	PID	5 ppm 250 ppm	Groundwater Soil Vapor	inhalation, skin absorption, ingestion, skin and/or eye contact	irritation to the eyes, skin, mucous membrane; central nervous system effects: confusion, depression, resp failure; dyspnea (breathing difficulty), irreg rapid resp, weak pulse; eye, skin burns; dermatitis; lung, liver, kidney, pancreas damage	Eye: Irrigate immediately Skin: Soap wash immediately Breathing: Respiratory support Swallow: Medical attention immediately
1.3.1 – 1.3.28	Mercury	7439-97-6	None	0.1 mg/m^3 10 mg/m^3	Groundwater Soil	inhalation, skin absorption, ingestion, skin and/or eye contact	irritation to the eyes, skin; cough, chest pain, dyspnea (breathing difficulty), bronchitis, pneumonitis; tremor, insomnia, irritability, headache, lassitude (weakness, exhaustion); stomatitis, salivation; gastrointestinal disturbance, anorexia, weight loss; proteinuria	Eye: Irrigate immediately Skin: Soap wash promptly Breathing: Respiratory support Swallow: Medical attention immediately

Task	Contaminant	CAS Number	Monitoring Device	PEL/ IDLH	Source of Concentration on Site	Route of Exposure	Symptoms	First Aid
1.3.1 – 1.3.28	Methyl Acetate	79-20-9	PID	200 ppm 3100 ppm	Groundwater Soil Vapor	inhalation, ingestion, skin and/or eye contact	irritation to the eyes, skin, nose, throat; headache, drowsiness; optic nerve atrophy; chest tightness; in animals: narcosis	Eye: Irrigate immediately Skin: Water flush promptly Breathing: Respiratory support Swallow: Medical attention immediately
1.3.1 – 1.3.28	Methyl Chloride Chloromethane Monochloromethane Refrigerant-40 R-40	74-87-3	NA	100 ppm 2000 ppm	Groundwater Soil	inhalation, skin and/or eye contact	dizziness, nausea, vomiting; visual disturbance, stagger, slurred speech, convulsions, coma; liver, kidney damage; liquid: frostbite; reproductive, teratogenic effects; [potential occupational carcinogen]	Eye: Frostbite Skin: Frostbite Breathing: Respiratory support
1.3.1 – 1.3.28	Methyl chloroform Chlorothene 1,1,1-Trichloroethane 1,1,1-Trichloroethane-(stabilized) 1,1,1-TCA 1,1,1-Trichbroethane	71-55-6	PID	350 ppm 700 ppm	Groundwater Soil Vapor	inhalation, ingestion, skin and/or eye contact	irritation to the eyes, skin; headache, lassitude (weakness, exhaustion), central nervous system depression, poor equilibrium; dermatitis; cardiac arrhythmias; liver damage	Eye: Irrigate immediately Skin: Soap wash promptly Breathing: Respiratory support Swallow: Medical attention

Task	Contaminant	CAS Number	Monitoring Device	PEL/ IDLH	Source of Concentration on Site	Route of Exposure	Symptoms	First Aid
1.3.1 – 1.3.28	Methyl *tert*-butyl ether MTBE Methyl tertiary-butyl ether Methyl t-butyl ether tert-Butyl methyl ether tBME tert-BuOMe Methyl tert butyl ether	1634-04-4	PID	NA NA	Groundwater Soil Vapor	inhalation, ingestion, skin and/or eye contact	irritation to the eyes, skin, nose, throat; burning sensation in chest; headache, nausea, lassitude (weakness, exhaustion), restlessness, incoordination, confusion, drowsiness; vomiting, diarrhea; dermatitis; chemical pneumonitis (aspiration liquid)	Eye: Irrigate immediately Skin: Soap flush immediately Breathing: Respiratory support Swallow: Medical attention immediately
1.3.1 – 1.3.28	Methylcyclohexane Methyl cyclohexane Methylcyclohexane Hexahydrotoluene Cyclohexylmethane Toluene hexahydride	108-87-2	PID	500 ppm 1200 ppm	Soil Vapor	inhalation, ingestion, skin and/or eye contact	irritation to the eyes, skin, nose, throat; dizziness, drowsiness; in animals: narcosis	Eye: Irrigate immediately Skin: Soap wash promptly Breathing: Respiratory support Swallow: Medical attention immediately
1.3.1 – 1.3.28	Methylene Chloride Dichloromethane Methylene dichloride	75-09-2	PID	25 ppm 2300 ppm	Groundwater Soil Vapor	inhalation, skin absorption, ingestion, skin and/or eye contact	irritation to the eyes, skin; lassitude (weakness, exhaustion), drowsiness, dizziness; numb, tingle limbs; nausea; [potential occupational carcinogen]	Eye: Irrigate immediately Skin: Soap wash promptly Breathing: Respiratory support Swallow: Medical attention immediately

Task	Contaminant	CAS Number	Monitoring Device	PEL/ IDLH	Source of Concentration on Site	Route of Exposure	Symptoms	First Aid
1.3.1 – 1.3.28	m-Xylenes 1,3-Dimethylbenzene m-Xylol Metaxylene	108-38-3 179601-23-1	PID	100 ppm 900 ppm	Groundwater Soil Vapor	inhalation, skin absorption, ingestion, skin and/or eye contact	irritation to the eyes, skin, nose, throat; dizziness, excitement, drowsiness, incoordination, staggering gait; corneal vacuolization; nausea, vomiting, abdominal pain; dermatitis	Eye: Irrigate immediately Skin: Soap flush immediately Breathing: Respiratory support Swallow: Medical attention immediately
1.3.1 – 1.3.28	Naphthalene Naphthalin Tar camphor White tar	91-20-3	PID	50 mg/m^3 250 ppm	Groundwater Soil Vapor	inhalation, skin absorption, ingestion, skin and/or eye contact	irritation to the eyes; headache, confusion, excitement, malaise (vague feeling of discomfort); nausea, vomiting, abdominal pain; irritation bladder; profuse sweating; hematuria (blood in the urine); dermatitis, optical neuritis	Eye: Irrigate immediately Skin: Molten flush immediately/solid-liquid soap wash promptly Breathing: Respiratory support Swallow: Medical attention immediately
1.3.1 – 1.3.28	n-Butylbenzene Butylbenzene 1-phenylbutane	104-51-8	PID	NA NA	Groundwater Soil Vapor	inhalation, ingestion, skin and/or eye contact	irritation to the eyes, skin; dry nose, throat; headache; low blood pressure, tachycardia, abnormal cardiovascular system stress; central nervous system, hematopoietic depression; metallic taste; liver, kidney injury	Eye: Irrigate immediately Skin: Water flush promptly Breathing: Respiratory support Swallow: Medical attention immediately

Task	Contaminant	CAS Number	Monitoring Device	PEL/ IDLH	Source of Concentration on Site	Route of Exposure	Symptoms	First Aid
1.3.1 – 1.3.28	N-ethyl perfluorooctane sulfonamido acetic acid NEtFOSAA N-ethyl perfluorooctane sulfonamido acetic acid (N-EtFOSAA) N-Ethylperfluorooctanesulfonamide N-Ethyl Perfluorooctanesulfonamidoacetic Acid N-ethyl perfluorooctane-sulfonamidoacetic acid N-Ethyl-N-[(heptadecafluorooctyl)sulphonyl]glycine	2991-50-6	NA	None None	Groundwater	inhalation, skin or eye contact, ingestion	irritation to eyes with possible eye damage, skin causing rash, redness or burning, irritation to nose, throat, and lungs	Eye: Irrigate immediately Skin: Water flush promptly Breathing: Respiratory support Swallow: Medical attention immediately
1.3.1 – 1.3.28	n-Hexane Hexane, Hexyl hydride, normal-Hexane	110-54-3	PID	500 ppm 1100 ppm	Groundwater Soil Vapor	inhalation, ingestion, skin and/or eye contact	irritation to the eyes, nose; nausea, headache; peripheral neuropathy: numb extremities, muscle weak; dermatitis; dizziness; chemical pneumonitis (aspiration liquid)	Eye: Irrigate immediately Skin: Soap wash immediately Breathing: Respiratory support Swallow: Medical attention immediately
1.3.1 – 1.3.28	Nickel	7440-02-0	None	NA 10 mg/m^3	Groundwater Soil	ion, ingestion, skin and/or eye contact	sensitization dermatitis, allergic asthma, pneumonitis; [potential occupational carcinogen]	Skin: Water flush immediately Breathing: Respiratory support Swallow: Medical attention immediately

Task	Contaminant	CAS Number	Monitoring Device	PEL/ IDLH	Source of Concentration on Site	Route of Exposure	Symptoms	First Aid
1.3.1 – 1.3.28	N-Nitrosodiphenylamine	86-30-6	PID	NA NA	Groundwater Soil Vapor	inhalation, skin absorption, ingestion, skin and/or eye contact	irritation to the eyes, skin, nose, respiratory system	Eye: Irrigate immediately Skin: Soap wash immediately Breathing: Respiratory support Swallow: Medical attention immediately
1.3.1 – 1.3.28	Non-Flammable Gas Mixture CALGAS (Equipment Calibration Gas : Oxygen Methane Hydrogen Sulfide Carbon Monoxide Nitrogen	 7782-44-7 74-82-8 7783-08-4 830-08-0 7727-37-9	Multi-Gas PID	 NA/NA NA/NA 10/100 ppm 50/1200 ppm NA/NA	NA	inhalation	dizziness, headache, and nausea	Breathing: Respiratory support
1.3.1 – 1.3.28	Non-Flammable Gas Mixture CALGAS (Equipment Calibration Gas : Oxygen Isobutylene Nitrogen	 7782-44-7 115-11-7 7727-37-9	PID	 NA/NA NA/NA NA/NA	NA	inhalation	dizziness, headache, and nausea	Breathing: Respiratory support
1.3.1 – 1.3.28	n-Propylbenzene Isocumene Propylbenzene 1-Phenylpropane 1-Propylbenzene Phenylpropane	103-65-1	PID	NA NA	Groundwater Soil Vapor	inhalation, ingestion, skin and/or eye contact	irritation to the eyes, skin; dry nose, throat; headache; low blood pressure, tachycardia, abnormal cardiovascular system stress; central nervous system, hematopoietic depression; metallic taste; liver, kidney injury	Eye: Irrigate immediately Skin: Water flush promptly Breathing: Respiratory support Swallow: Medical attention immediately

Task	Contaminant	CAS Number	Monitoring Device	PEL/ IDLH	Source of Concentration on Site	Route of Exposure	Symptoms	First Aid
1.3.1 – 1.3.28	o-Cresol ortho-Cresol 2-Cresol o-Cresylic acid 1-Hydroxy-2-methylbenzene 2-Hydroxytoluene 2-Methyl phenol 2-Methylphenol	95-48-7	PID	5 ppm 250 ppm	Groundwater Soil Vapor	inhalation, skin absorption, ingestion, skin and/or eye contact	irritation to the eyes, skin, mucous membrane; central nervous system effects: confusion, depression, resp failure; dyspnea (breathing difficulty), irreg rapid resp, weak pulse; eye, skin burns; dermatitis; lung, liver, kidney, pancreas damage	Eye: Irrigate immediately Skin: Soap wash immediately Breathing: Respiratory support Swallow: Medical attention immediatelyethylphhhhhhhhhh
1.3.1 – 1.3.28	o-Xylenes 1,2-Dimethylbenzene ortho-Xylene o-Xylol	95-47-6 179601-23-1	PID	100 ppm 900 ppm	Soil Vapor	inhalation, skin absorption, ingestion, skin and/or eye contact	irritation to the eyes, skin, nose, throat; dizziness, excitement, drowsiness, incoordination, staggering gait; corneal vacuolization; nausea, vomiting, abdominal pain; dermatitis	Eye: Irrigate immediately Skin: Soap flush immediately Breathing: Respiratory support Swallow: Medical attention immediately
1.3.1 – 1.3.28	p-Cresol para-Cresol 4-Cresol p-Cresylic acid 1-Hydroxy-4-methylbenzene 4-Hydroxytoluene 4-Methylphenol	106-44-5	PID	5 ppm 250 ppm	Groundwater Soil Vapor	inhalation, skin absorption, ingestion, skin and/or eye contact	irritation to the eyes, skin, mucous membrane; central nervous system effects: confusion, depression, resp failure; dyspnea (breathing difficulty), irreg rapid resp, weak pulse; eye, skin burns; dermatitis; lung, liver, kidney, pancreas damage	Eye: Irrigate immediately Skin: Soap wash immediately Breathing: Respiratory support Swallow: Medical attention immediately

Task	Contaminant	CAS Number	Monitoring Device	PEL/ IDLH	Source of Concentration on Site	Route of Exposure	Symptoms	First Aid
1.3.1 – 1.3.28	p-Diethylbenzene 1,4-Diethylbenzene 1,4-Diethyl benzene	105-05-5	PID	None None	Groundwater Soil Vapor	inhalation, ingestion, skin and/or eye contact	irritation to the eyes, skin, respiratory system; skin burns; in animals: central nervous system depression	Eye: Irrigate immediately Skin: Soap wash Breathing: Respiratory support Swallow: Medical attention immediately
1.3.1 – 1.3.28	Pentachlorophenol PCP; Penta; 2,3,4,5,6-Pentachlorophenol	87-86-5	PID	0.5 mg/m^3 2.5 mg/m^3	Groundwater Soil Vapor	inhalation, skin absorption, ingestion, skin and/or eye contact	irritation to the eyes, nose, throat; sneezing, cough; lassitude (weakness, exhaustion), anorexia, weight loss; sweating; headache, dizziness; nausea, vomiting; dyspnea (breathing difficulty), chest pain; high fever; dermatitis	Eye: Irrigate immediately Skin: Soap wash immediately Breathing: Respiratory support Swallow: Medical attention immediately
1.3.1 – 1.3.28	Perfluorobutanesulfonic acid FC-98 Nonaflate Nonafluorobutanesulphonic acid Perfluorobutanesulfonic Acid Perfluorobutane sulfonate PFBS	375-73-5	NA	None None	Groundwater	inhalation, skin or eye contact, ingestion	irritation to eyes with possible eye damage, skin causing rash, redness or burning, irritation to nose, throat, and lungs	Eye: Irrigate immediately Skin: Water flush promptly Breathing: Respiratory support Swallow: Medical attention immediately
1.3.1 – 1.3.28	Perfluorobutanoic Acid Heptafluorobutyric acid Heptafluorobutanoic acid Perfluorobutyric acid PFBA	375-22-4	NA	None None	Groundwater	inhalation, skin or eye contact, ingestion	irritation to eyes with possible eye damage, skin causing rash, redness or burning, irritation to nose, throat, and lungs	Eye: Irrigate immediately Skin: Water flush promptly Breathing: Respiratory support Swallow: Medical attention immediately

Task	Contaminant	CAS Number	Monitoring Device	PEL/ IDLH	Source of Concentration on Site	Route of Exposure	Symptoms	First Aid
1.3.1 – 1.3.28	Perfluorodecanesulfonic Acid PFDS	335-77-3	NA	NA NA	Groundwater	inhalation, skin or eye contact, ingestion	irritation to eyes with possible eye damage, skin causing rash, redness or burning, irritation to nose, throat, and lungs	Eye: Irrigate immediately Skin: Water flush promptly Breathing: Respiratory support Swallow: Medical attention immediately
1.3.1 – 1.3.28	Perfluorodecanoic acid PFDA	335-76-2	NA	None None	Perfluoroheptanesulfonic acid Groundwater	inhalation, skin or eye contact, ingestion	irritation to eyes with possible eye damage, skin causing rash, redness or burning, irritation to nose, throat, and lungs	Eye: Irrigate immediately Skin: Water flush promptly Breathing: Respiratory support Swallow: Medical attention immediately
1.3.1 – 1.3.28	Perfluorododecanoic acid Perfluoralauric acid Tricosafluorododecanoic acid PFDoA	307-55-1	NA	None None	Groundwater	inhalation, skin or eye contact, ingestion	irritation to eyes with possible eye damage, skin causing rash, redness or burning, irritation to nose, throat, and lungs	Eye: Irrigate immediately Skin: Water flush promptly Breathing: Respiratory support Swallow: Medical attention immediately
1.3.1 – 1.3.28	Perfluoroheptane sulfonic Acid Perfluoroheptane sulfonate Perfluoroheptanesulfonic acid PFHpS	375-92-8	NA	None None	Groundwater	inhalation, skin or eye contact, ingestion	irritation to eyes with possible eye damage, skin causing rash, redness or burning, irritation to nose, throat, and lungs	Eye: Irrigate immediately Skin: Water flush promptly Breathing: Respiratory support Swallow: Medical attention immediately

Task	Contaminant	CAS Number	Monitoring Device	PEL/ IDLH	Source of Concentration on Site	Route of Exposure	Symptoms	First Aid
1.3.1 – 1.3.28	Perfluoroheptanoic acid Perfluoroheptanoic acid Tridecafluoroheptanoic acid PFHpA	375-85-9	NA	None None	Groundwater	inhalation, skin or eye contact, ingestion	irritation to eyes with possible eye damage, skin causing rash, redness or burning, irritation to nose, throat, and lungs	Eye: Irrigate immediately Skin: Water flush promptly Breathing: Respiratory support Swallow: Medical attention immediately
1.3.1 – 1.3.28	Perfluorohexanesulfonic Acid perfluorohexanesulfonate perfluorohexanesulfonic acid Perfluorohexane-1-sulphonic acid PFHxS	355-46-4	NA	None None	Groundwater	inhalation, skin or eye contact, ingestion	irritation to eyes with possible eye damage, skin causing rash, redness or burning, irritation to nose, throat, and lungs	Eye: Irrigate immediately Skin: Water flush promptly Breathing: Respiratory support Swallow: Medical attention immediately
1.3.1 – 1.3.28	Perfluorohexanoic Acid PFHxA	307-24-4	NA	None None	Groundwater	inhalation, skin or eye contact, ingestion	irritation to eyes with possible eye damage, skin causing rash, redness or burning, irritation to nose, throat, and lungs	Eye: Irrigate immediately Skin: Water flush promptly Breathing: Respiratory support Swallow: Medical attention immediately
1.3.1 – 1.3.28	Perfluoronoanoic Acid Perfluorononanoic Acid PFNA perfluoro-n-nonanoic acid perfluorononanoate	375-95-1	NA	None None	Groundwater	Groundwater	inhalation, skin or eye contact, ingestion; strong acid	Eye: Irrigate immediately Skin: Water flush promptly Breathing: Respiratory support Swallow: Medical attention immediately

Task	Contaminant	CAS Number	Monitoring Device	PEL/ IDLH	Source of Concentration on Site	Route of Exposure	Symptoms	First Aid
1.3.1 – 1.3.28	Perfluorooctanesulfonamide Erfluoroctylsulfonamide Perfluorooctane sulfonamide Heptadecafluorooctanesulphonamide Perfluorooctanesulfonic acid amide Deethylsulfluramid FC-99 PFOSA FOSA	754-91-6	NA	NA NA	Groundwater	inhalation, skin or eye contact, ingestion	irritation to eyes with possible eye damage, skin causing rash, redness or burning, irritation to nose, throat, and lungs	Eye: Irrigate immediately Skin: Water flush promptly Breathing: Respiratory support Swallow: Medical attention immediately
1.3.1 – 1.3.28	Perfluorooctanesulfonic Acid PFOS	1763-23-1	NA	None None	Groundwater	inhalation, skin or eye contact, ingestion	irritation to eyes with possible eye damage, skin causing rash, redness or burning, irritation to nose, throat, and lungs	Eye: Irrigate immediately Skin: Water flush promptly Breathing: Respiratory support Swallow: Medical attention immediately
1.3.1 – 1.3.28	Perfluorooctanoic Acid PFOA pentadecafluorooctanoic acid perfluorooctanoate perfluorocaprylic acid	335-67-1	NA	None None	Groundwater	inhalation, skin or eye contact, ingestion	irritation to eyes with possible eye damage, skin causing rash, redness or burning, irritation to nose, throat, and lungs	Eye: Irrigate immediately Skin: Water flush promptly Breathing: Respiratory support Swallow: Medical attention immediately
1.3.1 – 1.3.28	Perfluoropentanoic Acid PFPeA	2706-90-3	NA	None None	Groundwater	inhalation, skin or eye contact, ingestion	irritation to eyes with possible eye damage, skin causing rash, redness or burning, irritation to nose, throat, and lungs	Eye: Irrigate immediately Skin: Water flush promptly Breathing: Respiratory support Swallow: Medical attention immediately

Task	Contaminant	CAS Number	Monitoring Device	PEL/ IDLH	Source of Concentration on Site	Route of Exposure	Symptoms	First Aid
1.3.1 – 1.3.28	Perfluorotetradecanoic Acid PFTA	376-06-7	NA	None None	Groundwater	inhalation, skin or eye contact, ingestion	irritation to eyes with possible eye damage, skin causing rash, redness or burning, irritation to nose, throat, and lungs	Eye: Irrigate immediately Skin: Water flush promptly Breathing: Respiratory support Swallow: Medical attention immediately
1.3.1 – 1.3.28	Perfluoroundecanoic Acid PFUnA PFUnDA Perfluoroundecanoic Acid Henicosafluoroundecanoic Acid	2058-94-8	NA	None None	Groundwater	inhalation, skin or eye contact, ingestion	irritation to eyes with possible eye damage, skin causing rash, redness or burning, irritation to nose, throat, and lungs	Eye: Irrigate immediately Skin: Water flush promptly Breathing: Respiratory support Swallow: Medical attention immediately
1.3.1 – 1.3.28	p-Ethyltoluene 4-Ethyltoluene 1-ethyl-4-methylbenzene 1-methyl-4-ethylbenzene	622-96-8	NA	NA NA	Soil	ingestion, skin and/or eye contact	irritation to the eyes, skin, mucous membrane; headache; dermatitis; narcosis, coma	Eye: Irrigate immediately Skin: Water flush promptly Breathing: Respiratory support Swallow: Medical attention immediately
1.3.1 – 1.3.28	Phenanthrene	85-01-8	PID	0.2 mg/m^3 80 mg/m^3 (Coal Pitch Tar)	Groundwater Soil	inhalation, skin or eye contact, ingestion	irritation to eyes and skin, respiratory irritation(dizziness, weakness, fatigue, nausea, headache)	Eye: Irrigate immediately, refer to medical attention Skin: Soap wash immediately Breathing: move to fresh air Swallow: Medical attention immediately

Task	Contaminant	CAS Number	Monitoring Device	PEL/ IDLH	Source of Concentration on Site	Route of Exposure	Symptoms	First Aid
1.3.1 – 1.3.28	Phenol Carbolic acid Hydroxybenzene, Monohydroxybenzene Phenyl alcohol Phenyl hydroxide	108-95-2	PID	5 ppm 250 ppm	Groundwater Soil	inhalation, skin absorption, ingestion, skin and/or eye contact	irritation to the eyes, nose, throat; anorexia, weight loss; lassitude (weakness, exhaustion), muscle ache, pain; dark urine, skin burns; dermatitis; tremor, convulsions, twitching	Eye: Irrigate immediately Skin: Soap wash immediately Breathing: Respiratory support Swallow: Medical attention immediately
1.3.1 – 1.3.28	Potassium	7440-09-7	None	NA NA	Soil	inhalation, skin absorption, ingestion, skin and/or eye contact inhalation, ingestion, skin and/or eye contact	eye: Causes eye burns. Skin: Causes skin burns. Reacts with moisture in the skin to form potassium hydroxide and hydrogen with much heat. ingestion: Causes gastrointestinal tract burns. inhalation: May cause irritation of the respiratory tract with burning pain in the nose and throat, coughing, wheezing, shortness of breath and pulmonary edema. Causes chemical burns to the respiratory tract. inhalation may be fatal as a result of spasm, inflammation, edema of the larynx and bronchi, chemical pneumonitis, and pulmonary edema.	Eyes: Get medical aid immediately Skin: Get medical aid immediately. Immediately flush skin with plenty of water for at least 15 minutes while removing contaminated clothing and shoes. Ingestion: If victim is conscious and alert, give 2-4 full cups of milk or water. Get medical aid immediately. inhalation: Get medical aid immediately.

Task	Contaminant	CAS Number	Monitoring Device	PEL/ IDLH	Source of Concentration on Site	Route of Exposure	Symptoms	First Aid
1.3.1 – 1.3.28	p-Xylenes 1,4-Dimethylbenzene para-Xylene p-Xylol	106-42-3	PID	100 ppm 900 ppm	Groundwater Soil Vapor	inhalation, skin absorption, ingestion, skin and/or eye contact	irritation to the eyes, skin, nose, throat; dizziness, excitement, drowsiness, incoordination, staggering gait; corneal vacuolization; nausea, vomiting, abdominal pain; dermatitis	Eye: Irrigate immediately Skin: Soap flush immediately Breathing: Respiratory support Swallow: Medical attention immediately
1.3.1 – 1.3.28	Pyrene benzo[def]phenanthrene	129-00-0	PID	0.2 mg/m^3 80 mg/m^3 (Coal Pitch Tar)	Groundwater Soil	inhalation, skin or eye contact, ingestion	irritation to eyes and skin, respiratory irritation(dizziness, weakness, fatigue, nausea, headache)	Eye: Irrigate immediately, refer to medical attention Skin: Soap wash immediately Breathing: move to fresh air Swallow: Medical attention immediately
1.3.1 – 1.3.28	sec-Butylbenzene 2-phenylbutane	135-98-8	PID	10 ppm 100 ppm	Groundwater Soil	inhalation, skin absorption, ingestion, skin and/or eye contact	irritation to the eyes, nose, throat; inhalation: nausea or vomiting	Eye: Irrigate immediately Skin: Soap wash immediately Breathing: Respiratory support Swallow: Medical attention immediately

Task	Contaminant	CAS Number	Monitoring Device	PEL/ IDLH	Source of Concentration on Site	Route of Exposure	Symptoms	First Aid
1.3.1 – 1.3.28	Selenium	7782-49-2	None	1 mg/m^3 0.2 mg/m^3	Soil	inhalation, ingestion, skin and/or eye contact	irritation to the eyes, skin, nose, throat; visual disturbance; headache; chills, fever; dyspnea (breathing difficulty), bronchitis; metallic taste, garlic breath, gastrointestinal disturbance; dermatitis; eye, skin burns; in animals: anemia; liver necrosis, cirrhosis; kidney, spleen damage	Eye: Irrigate immediately Skin: Soap wash immediately Breathing: Respiratory support Swallow: Medical attention immediately
1.3.1 – 1.3.28	Silver	7440-22-4	None	0.01mg/ m^3 10 mg/m^3	Soil	inhalation, ingestion, skin and/or eye contact	blue-gray eyes, nasal septum, throat, skin; irritation, ulceration skin; gastrointestinal disturbance	Eye: Irrigate immediately Skin: Water flush Breathing: Respiratory support Swallow: Medical attention immediately
1.3.1 – 1.3.28	Sodium	7440-23-5	None	NA NA	Groundwater Soil	ion, ingestion, skin and/or eye contact	sensitization dermatitis, allergic asthma, pneumonitis; [potential occupational carcinogen]	Skin: Water flush immediately Breathing: Respiratory support Swallow: Medical attention immediately

Task	Contaminant	CAS Number	Monitoring Device	PEL/ IDLH	Source of Concentration on Site	Route of Exposure	Symptoms	First Aid
1.3.1 – 1.3.28	Sodium 1H,1H,2H,2H-perfluorooctanesulfonate 2-(Perfluorohexyl)ethane-1-sulfonic Acid Sodium Salt ,3,4,4,5,5,6,6,7,7,8,8,8-Tridecafluoro-1-octanesulfonic Acid Sodium Salt; Sodium 1H,1H,2H,2H-perfluoro-1-[1,2-13C2]-octane sulfonate (6:2) Sodium Salt; 3,3,4,4,5,5,6,6,7,7,8,8,8-Tridecafluorooctane-1-sulfonic Acid Sodium Salt; 3,3,4,4,5,5,6,6,7,7,8,8,8-Tridecafluorooctanesulfonic Acid Sodium Salt; 6:2 FTS Impurity: Sodium 1H, 1H, 2H, 2H-Perfluorooctane Sulfonic (6:2) Sodium 1H,1H,2H,2H-Perfluorooctane Sulfonate (6:2)	27619-94-9	NA	None None	Groundwater	inhalation, skin or eye contact, ingestion	irritation to eyes with possible eye damage, skin causing rash, redness or burning, irritation to nose, throat, and lungs	Eye: Irrigate immediately Skin: Water flush promptly Breathing: Respiratory support Swallow: Medical attention immediately
1.3.1 – 1.3.28	Styrene Ethenyl benzene Phenylethylene Styrene monomer Styrol Vinyl benzene	100-42-5	PID	100 ppm 700 ppm	Groundwater Soil Vapor	inhalation, skin absorption, ingestion, skin and/or eye contact	irritation to the eyes, nose, respiratory system; headache, lassitude (weakness, exhaustion), dizziness, confusion, malaise (vague feeling of discomfort), drowsiness, unsteady gait; narcosis; defatting dermatitis; possible liver injury; reproductive effects	Eye: Irrigate immediately Skin: Water flush Breathing: Respiratory support Swallow: Medical attention immediately

Task	Contaminant	CAS Number	Monitoring Device	PEL/ IDLH	Source of Concentration on Site	Route of Exposure	Symptoms	First Aid
1.3.1 – 1.3.28	Tert-Butyl Alcohol Tertiary Butyl Alcohol Tert-Butanol Butyl alcohol 2-Methyl-2-propanol Trimethyl carbinol TBA	75-65-0	PID	100 ppm 1600 ppm	Groundwater Soil Vapor	inhalation, ingestion, skin and/or eye contact	irritation to the eyes, skin, nose, throat; drowsiness, narcosis	Eye: Irrigate immediately Skin: Water flush promptly Breathing: Respiratory support Swallow: Medical attention immediately
1.3.1 – 1.3.28	tert-Butylbenzene *t*-Butylbenzene 2-Methyl-2-phenylpropane Pseudobutylbenzene	98-06-6	PID	10 ppm NA	Groundwater Soil Vapor	inhalation, ingestion, skin and/or eye contact	eye, skin irritation; dry nose, throat; headaches; low blood pressure, tachycardia; abnormal cardiovascular system; central nervous system depression; hematopoietic depression	Eye: Irrigate immediately Skin: Soap wash immediately Breathing: Respiratory support Swallow: Medical attention immediately
1.3.1 – 1.3.28	Tetrachloroethylene Perchlorethylene Perchloroethylene PCE Perk Tetrachlorethylene Tetrachloroethene	127-18-4	PID	100 ppm 150 ppm	Groundwater Soil Vapor	inhalation, skin absorption, ingestion, skin and/or eye contact	irritation to the eyes, skin, nose, throat, respiratory system; nausea; flush face, neck; dizziness, incoordination; headache, drowsiness; skin erythema (skin redness); liver damage; [potential occupational carcinogen]	Eye: Irrigate immediately Skin: Soap wash promptly Breathing: Respiratory support Swallow: Medical attention immediately
1.3.1 – 1.3.28	Tetrahydrofuran Diethylene oxide 1,4-Epoxybutane Tetramethylene oxide THF	109-99-9	PID	200 ppm 2000 ppm	Groundwater Soil Vapor	inhalation, skin and/or eye contact, ingestion	irritation to the eyes, upper respiratory system; nausea, dizziness, headache, central nervous system depression	Eye: Irrigate immediately Skin: Water flush promptly Breathing: Respiratory support Swallow: Medical attention immedi

Task	Contaminant	CAS Number	Monitoring Device	PEL/ IDLH	Source of Concentration on Site	Route of Exposure	Symptoms	First Aid
1.3.1 – 1.3.28	Thallium	7440-28-0	None	0.1 mg/m^3 15 mg/m^3	Groundwater Soil	inhalation, skin absorption, ingestion, skin and/or eye contact	nausea, diarrhea, abdominal pain, vomiting; ptosis, strabismus; peri neuritis, tremor; retrosternal (occurring behind the sternum) tightness, chest pain, pulmonary edema; convulsions, chorea, psychosis; liver, kidney damage; alopecia; paresthesia legs	Eye: Irrigate immediately Skin: Water flush promptly Breathing: Respiratory support Swallow: Medical attention immediately
1.3.1 – 1.3.28	Toluene Methyl benzene Methyl benzol Phenyl methane Toluol	108-88-3	PID	200 ppm 500 ppm	Groundwater Soil Vapor	inhalation, skin absorption, ingestion, skin and/or eye contact	irritation to the eyes, nose; lassitude (weakness, exhaustion), confusion, euphoria, dizziness, headache; dilated pupils, lacrimation (discharge of tears); anxiety, muscle fatigue, paresthesia; dermatitis	Eye: Irrigate immediately Skin: Soap wash promptly Breathing: Respiratory support Swallow: Medical attention immediately
1.3.1 – 1.3.28	Total Organic Carbon TOC	7732-18-5	NA	NA NA	Groundwater Soil Vapor	NA	NA	NA
1.3.1 – 1.3.28	Total PCBs Chlorodiphenyl (42% chlorine) Aroclor® 1242 PCB Polychlorinated biphenyl	53469-21-9	None	0.5 mg/m^3 5 mg/m^3	Groundwater Soil	inhalation, skin absorption, ingestion, skin and/or eye contact	irritation to the eyes, chloracne	Eye: Irrigate immediately Skin: Soap wash immediately Breathing: Respiratory support Swallow: Medical attention immediately

Task	Contaminant	CAS Number	Monitoring Device	PEL/ IDLH	Source of Concentration on Site	Route of Exposure	Symptoms	First Aid
1.3.1 – 1.3.28	Total Petroleum Hydrocarbons TPH	143-07-7	PID	NA NA	Groundwater Soil Vapor	inhalation, skin absorption, ingestion, skin and/or eye contact	irritation to the eyes, skin, mucous membrane; dermatitis; headache, lassitude (weakness, exhaustion), blurred vision, dizziness, slurred speech, confusion, convulsions; chemical pneumonitis (aspiration liquid)	Eye: Irrigate immediately Skin: Soap flush immediately Breathing: Respiratory support Swallow: Medical attention immediately
1.3.1 – 1.3.28	Total Xylenes Dimethylbenzene Xylol	1330-20-7	PID	100 ppm 900 ppm	Groundwater Soil Vapor	inhalation, skin absorption, ingestion, skin and/or eye contact	irritation to the eyes, skin, nose, throat; dizziness, excitement, drowsiness, incoordination, staggering gait; corneal vacuolization; nausea, vomiting, abdominal pain; dermatitis	Eye: Irrigate immediately Skin: Soap flush immediately Breathing: Respiratory support Swallow: Medical attention immediately
1.3.1 – 1.3.28	Trans-1,2-Dichloroethene trans-1,2-Dichloroethylene tDEC trans-Acetylene dichloride	156-60-5	PID	200 ppm 4000 ppm	Groundwater Soil Vapor	inhalation, ingestion, skin and/or eye contact	Irritant to eyes, skin, mucous membranes, and respiratory system. May be harmful by ingestion, skin absorption and inhalation	Eye: Irrigate immediately Skin: Soap wash promptly Breathing: Respiratory support Swallow: Medical attention immediately

Task	Contaminant	CAS Number	Monitoring Device	PEL/ IDLH	Source of Concentration on Site	Route of Exposure	Symptoms	First Aid
1.3.1 – 1.3.28	Trichloroethylene Trichloroetheneylenes Ethylene trichloride TCE Trichloroethene Trilene	79-01-6	PID	100 ppm 1000 ppm	Groundwater Soil Vapor	inhalation, skin absorption, ingestion, skin and/or eye contact	irritation to the eyes, skin; headache, visual disturbance, lassitude (weakness, exhaustion), dizziness, tremor, drowsiness, nausea, vomiting; dermatitis; cardiac arrhythmias, paresthesia; liver injury; [potential occupational carcinogen]	Eye: Irrigate immediately Skin: Soap wash promptly Breathing: Respiratory support Swallow: Medical attention immediately
1.3.1 – 1.3.28	Trichlorofluoromethane Fluorotrichloromethane Freon® 11 Monofluorotrichloromethane Refrigerant 11 Trichloromonofluoromethane Freon 11	75-69-4	PID	1000 ppm 2000 ppm	Groundwater Soil Vapor	inhalation, ingestion, skin and/or eye contact	incoordination, tremor; dermatitis; cardiac arrhythmias, cardiac arrest; asphyxia; liquid: frostbite	Eye: Irrigate immediately Skin: Water flush immediately Breathing: Respiratory support Swallow: Medical attention immediately
1.3.1 – 1.3.28	Trivalent Chromium Chromium III Chromium, Trivalent	NA	None	1.0 mg/m^3 250 mg/m^3	Groundwater Soil	inhalation absorption ingestion	irritation to eye, skin, and respiratory	Eye: Irrigate immediately Skin: Soap wash Breathing: Respiratory support Swallow: Medical attention immediately

Task	Contaminant	CAS Number	Monitoring Device	PEL/ IDLH	Source of Concentration on Site	Route of Exposure	Symptoms	First Aid
1.3.1 – 1.3.28	Vanadium	7440-62-2	None	0.1 mg/m3 15 mg/m3	Groundwater Soil	inhalation, skin absorption, ingestion, skin and/or eye contact	nausea, diarrhea, abdominal pain, vomiting; ptosis, strabismus; peri neuritis, tremor; retrosternal (occurring behind the sternum) tightness, chest pain, pulmonary edema; convulsions, chorea, psychosis; liver, kidney damage; alopecia; paresthesia legs	Eye: Irrigate immediately Skin: Water flush promptly Breathing: Respiratory support Swallow: Medical attention immediately
1.3.1 – 1.3.28	Vinylidene chloride 1,1-DCE 1,1-Dichloroethene 1,1-Dichloroethylene VDC Vinylidene chloride monomer Vinylidene dichloride	75-35-4	PID	NA NA	Groundwater Soil Vapor	inhalation, skin absorption, ingestion, skin and/or eye contact	irritation to the eyes, skin, throat; dizziness, headache, nausea, dyspnea (breathing difficulty); liver, kidney disturbance; pneumonitis; [potential occupational carcinogen]	Eye: Irrigate immediately Skin: Soap flush immediately Breathing: Respiratory support Swallow: Medical attention immediately
1.3.1 – 1.3.28	Volatile Organic Compounds VOCs	NA	PID	NA NA	Groundwater Soil Vapor	inhalation, skin absorption, ingestion, skin, and/or eye contact	irritation to the eyes, skin, throat; dizziness, headache, nausea, dyspnea (breathing difficulty); liver, kidney disturbance; pneumonitis; [potential occupational carcinogen]	Eye: Irrigate immediately Skin: Soap wash promptly Breathing: Respiratory support Swallow: Medical attention immediately

Task	Contaminant	CAS Number	Monitoring Device	PEL/ IDLH	Source of Concentration on Site	Route of Exposure	Symptoms	First Aid
1.3.1 – 1.3.28	Zinc	7440-62-2	None	15 mg/m^3 500 mg/m^3	Groundwater Soil	inhalation	chills, muscle ache, nausea, fever, dry throat, cough; lassitude (weakness, exhaustion); metallic taste; headache; blurred vision; low back pain; vomiting; malaise (vague feeling of discomfort); chest tightness; dyspnea (breathing difficulty), rales, decreased pulmonary function	Breathing: Respiratory support`

EXPLANATION OF ABBREVIATIONS

PID = Photoionization Detector
PEL = Permissible Exposure Limit (8-hour Time Weighted Average)
IDLH = Immediately Dangerous to Life and Health
ppm = part per million
mg/m^3 = milligrams per cubic meter
500 mg/m^3

TABLE 3
SUMMARY OF MONITORING EQUIPMENT

Instrument	Operation Parameters
Photoionization Detector (PID)	**Hazard Monitored:** Many organic and some inorganic gases and vapors. **Application:** Detects total concentration of many organic and some inorganic gases and vapors. Some identification of compounds is possible if more than one probe is measured. **Detection Method:** Ionizes molecules using UV radiation; produces a current that is proportional to the number of ions. **General Care/Maintenance:** Recharge or replace battery. Regularly clean lamp window. Regularly clean and maintain the instrument and accessories. **Typical Operating Time:** 10 hours. 5 hours with strip chart recorder.
Oxygen Meter	**Hazard Monitored:** Oxygen (O_2). **Application:** Measures the percentage of O_2 in the air. **Detection Method:** Uses an electrochemical sensor to measure the partial pressure of O_2 in the air and converts the reading to O_2 concentration. **General Care/Maintenance:** Replace detector cell according to manufacturer's recommendations. Recharge or replace batteries prior to explanation of the specified interval. If the ambient air is less than 0.5% C O_2, replace the detector cell frequently. **Typical Operating Time:** 8 – 12 hours.
Additional equipment (if needed, based on site conditions)	
Combustible Gas Indicator (CGI)	**Hazard Monitored:** Combustible gases and vapors. **Application:** Measures the concentration of combustible gas or vapor. **Detection Method:** A filament, usually made of platinum, is heated by burning the combustible gas or vapor. The increase in heat is measured. Gases and vapors are ionized in a flame. A current is produced in proportion to the number of carbon atoms present. **General Care/Maintenance:** Recharge or replace battery. Calibrate immediately before use. **Typical Operating Time:** Can be used for as long as the battery lasts, or for the recommended interval between calibrations, whichever is less.
Flame Ionization Detector (FID) with Gas Chromatography Option *(i.e., Foxboro Organic Vapor Analyzer (OVA))*	**Hazard Monitored:** Many organic gases and vapors (approved areas only). **Application:** In survey mode, detects the concentration of many organic gases and vapors. In gas chromatography (GC) mode, identifies and measures specific compounds. In survey mode, all the organic compounds are ionized and detected at the same time. In GC mode, volatile species are separated. **General Care/Maintenance:** Recharge or replace battery. Monitor fuel and/or combustion air supply gauges. Perform routine maintenance as described in the manual. Check for leaks. **Typical Operating Time:** 8 hours; 3 hours with strip chart recorder.
Potable Infrared (IR) Spectrophotometer	**Hazard Monitored:** Many gases and vapors. **Application:** Measures concentration of many gases and vapors in air. Designed to quantify one or two component mixtures. **Detection Method:** Passes different frequencies of IR through the sample. The frequencies absorbed are specific for each compound. **General Care/Maintenance:** As specified by the manufacturer.

Instrument	Operation Parameters
Direct Reading Colorimetric Indicator Tube	**Hazard Monitored:** Specific gas and vapors. **Application:** Measures concentration of specific gases and vapors. **Detection Method:** The compound reacts with the indicator chemical in the tube, producing a stain whose length or color change is proportional to the compound's concentration. **General Care/Maintenance:** Do not use a previously opened tube even if the indicator chemical is not stained. Check pump for leaks before and after use. Refrigerate before use to maintain a shelf life of about 2 years. Check expiration dates of tubes. Calibrate pump volume at least quarterly. Avoid rough handling which may cause channeling.
Aerosol Monitor	**Hazard Monitored:** Airborne particulate (dust, mist, fume) concentrations. **Application:** Measures total concentration of semi-volatile organic compounds, PCBs, and metals. **Detection Method:** Based on light-scattering properties of particulate matter. Using an internal pump, air sample is drawn into the sensing volume where near infrared light scattering is used to detect particles. **General Care/Maintenance:** As specified by the mfr. Also, the instrument must be calibrated with particulates of a size and refractive index similar to those to be measured in the ambient air.
Monitox	**Hazard Monitored:** Gases and vapors. **Application:** Measures specific gases and vapors. **Detection Method:** Electrochemical sensor specific for the chemical species in question. **General Care/Maintenance:** Moisten sponge before use; check the function switch; change the battery when needed.
Gamma Radiation Survey Instrument	**Hazard Monitored:** Gamma Radiation. **Application:** Environmental radiation monitor. **Detection Method:** Scintillation detector. **General Care/Maintenance:** Must be calibrated annually at a specialized facility. **Typical Operating Time:** Can be used for as long as the battery lasts, or for the recommended interval between calibrations, whichever is less.

TABLE 4
INSTRUMENTATION ACTION LEVELS

Photoionization Detector Action Levels	**Action Required**
Background to 5 parts per million (ppm)[1]	No respirator needed; no further action
>5ppm but </= 15 ppm at the perimeter of the work area	• Work temporarily halted and monitoring continues. • If instantaneous readings decrease below 5 ppm above background, work activities will resume with continued monitoring
>5ppm but </= 25 ppm at the downwind perimeter of the hot zone	• Work activities will be halted. • Source of vapors identified. • Corrective actions taken to abate emissions. • Continued monitoring. • Workers will don appropriate respirators and work can resume if vapor levels 200 feet downwind or the hot zone or half the distance to the nearest potential receptor or residential or commercial structure, whichever is less – but in no case less than 20 feet – is below 5 ppm above background for the 15-minute average
>25ppm at the parameter of the hot zone	Activities will shut down

Particulate Monitoring Action Levels	**Action Required**
Background to 100 micrograms per cubic meter (µg/m³)[2], no dust observed	No further action
Background to 100 µg/m³, dust observed leaving the work area	Dust suppression must be employed.
100 to 150 µg/m³ at the downwind parameter of the hot zone	• Work activities will be halted. • Source of dust identified. • Dust suppression activities initiated. • Corrective actions taken to abate emissions. • Continued monitoring. • Workers will don appropriate respirators. • Work can resume provided that dust suppression measures and other controls are successful in reducing the downwind PM10 concentration to within 150 µg/m³ of the upwind level and in preventing visible dust migration.
>150 µg/m³ at the parameter of the hot zone	Activities will shut down

[1] VOC concentrations are 15-minute averages above site background (upwind parameter)
[2] Particulate concentrations are 15-minute averages above site background (upwind parameter)

TABLE 5
EMERGENCY NOTIFICATION LIST

ORGANIZATION	CONTACT	TELEPHONE
Local Police Department		911
Local Fire Department		911
Ambulance/Rescue Squad		911
Hospital	New York Presbyterian Brooklyn Methodist Hospital	911 or 718-780-3000
Langan Incident Hotline		800-952-6426 extension 4699
Medical Treatment Hotline	WorkCare™	911 or 888-449-7757
Langan Environmental Project Manager	Kimberly Nagotko	201-819-3459 (cell)
Langan Health and Safety Manager (HSM)	Tony Moffa	215-756-2523 (cell)
Langan Health & Safety Officer (HSO)	William Bohrer	410-984-3068 (cell)
Langan Field Team Leader (FTL)	To Be Determined	
Client's Representative	Matthew Albert	718-576-3645
National Response Center (NRC)		800-424-8802
Chemical Transportation Emergency Center (Chemtrec)		800-424-9300
Center for Disease Control (CDC)		404-639-3534
EPA (RCRA Superfund Hotline)		800-424-9346
TSCA Hotline		202-554-1404
Poison Control Center		800-222-1222

Immediately following an injury, unless immediate emergency medical treatment is required, the injured employee must contact WorkCare - Incident Intervention® at 888-449-7787.

For all other incidents or near misses, unless emergency response is required, either the employee or a coworker must contact the Langan Incident Hotline at 973-560-4699.

TABLE 6
SUGGESTED FREQUENCY OF PHYSIOLOGICAL MONITORINGFOR FIT AND ACCLIMATED WORKERS[A]

Adjusted Temperature[b]	Normal Work Ensemble[c]	Impermeable Ensemble
90°F or above (32.2°C) or above	After each 45 min. of work	After each 15 min. of work
87.5°F (30.8°-32.2°C)	After each 60 min. of work	After each 30 min. of work
82.5°-87.5°F (28.1°-30.8°C)	After each 90 min. of work	After each 60 min. of work
77.5°-82.5°F (25.3°-28.1°C)	After each 120 min. of work	After each 90 min. of work
72.5°-77.5°F (22.5°-25.3°C)	After each 150 min. of work	After each 120 min. of work

a For work levels of 250 kilocalories/hour.

b Calculate the adjusted air temperature (ta adj) by using this equation: ta adj ^{o}F = ta ^{o}F + (13 x % sunshine). Measure air temperature (ta) with a standard mercury-in-glass thermometer, with the bulb shielded from radiant heat. Estimate percent sunshine by judging what percent time the sun is not covered by clouds that are thick enough to produce a shadow. (100 percent sunshine = no cloud cover and a sharp, distinct shadow; 0 percent sunshine = no shadows.)

c A normal work ensemble consists of cotton coveralls or other cotton clothing with long sleeves and pants.

TABLE 7

HEAT INDEX

ENVIRONMENTAL TEMPERATURE (Fahrenheit)

RELATIVE HUMIDITY	70	75	80	85	90	95	100	105	110	115	120
	APPARENT TEMPERATURE*										
0%	64	69	73	78	83	87	91	95	99	103	107
10%	65	70	75	80	85	90	95	100	105	111	116
20%	66	72	77	82	87	93	99	105	112	120	**130**
30%	67	73	78	84	90	96	104	113	123	**135**	**148**
40%	68	74	79	86	93	101	110	123	**137**	**151**	
50%	69	75	81	88	96	107	120	**135**	**150**		
60%	70	76	82	90	100	114	**132**	**149**			
70%	70	77	85	93	106	124	**144**				
80%	71	78	86	97	113	**136**					
90%	71	79	88	102	122						
100%	72	80	91	108							

*Combined Index of Heat and Humidity...what it "feels like" to the body
Source: National Oceanic and Atmospheric Administration


How to use Heat Index:
1. Across top locate Environmental Temperature
2. Down left side locate Relative Humidity
3. Follow across and down to find Apparent Temperature
4. Determine Heat Stress Risk on chart at right

Note: Exposure to full sunshine can increase Heat Index values by up to 15 degrees F.

Apparent Temperature	Heat Stress Risk with Physical Activity and/or Prolonged Exposure
90-105	Heat Cramps or Heat Exhaustion Possible
105-130	Heat Cramps or Heat Exhaustion Likely, Heat Stroke Possible
>130	Heatstroke Highly Likely

FIGURES

FIGURE 1
SITE LOCATION MAP

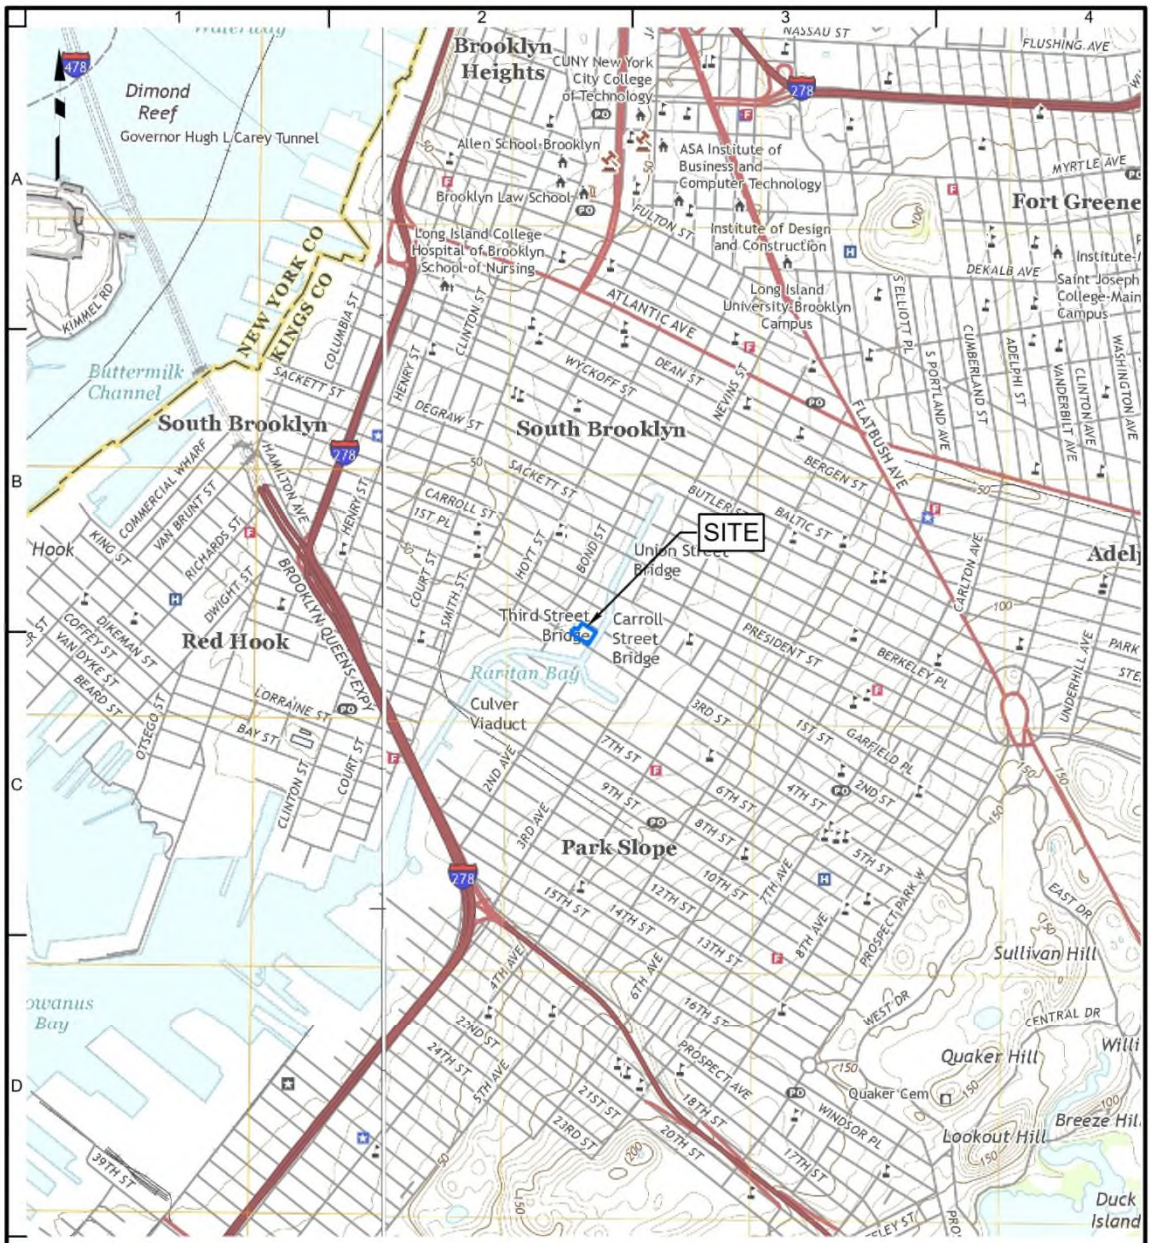

LANGAN
21 Penn Plaza, 360 West 31st Street, 8th Floor
New York, NY 10001-2727
T: 212.479.5400 F: 212.479.5444 www.langan.com

Langan Engineering & Environmental Services, Inc.
Langan Engineering, Environmental, Surveying, Landscape Architecture and Geology, D.P.C.
Langan International LLC
Collectively known as Langan

Project	141 3rd STREET BLOCK No. 462, LOT No. 14 BROOKLYN NEW YORK
Figure Title	SITE LOCATION MAP
Project No.	170390001
Date	9/1/2021
Scale	1"=2,000'
Drawn By	MG
Submission Date	
Figure No.	1

© 2021 Langan

Path: \\langan.com\data\NY\data0\170390001\ArcGIS\APRX\170390001\170390001.aprx Date: 9/1/2021 User: mgeorgalas Time: 4:42 PM


FIGURE 2
HOSPITAL ROUTE PLAN

Hospital Location: **New York Presbyterian Brooklyn Methodist Hospital**
506 6th Street
Brooklyn, New York
718-780-3000

START: 141 3rd Street, Brooklyn, New York

1. Head northeast on 2nd Street toward 12th St
2. Turn right onto 9th St
3. Turn left onto 8th St
4. Turn left at the 3rd cross street onto 6th Street, destination is on the left.

END: New York Presbyterian Brooklyn Methodist Hospital, 506 6th Street, Brooklyn, New York

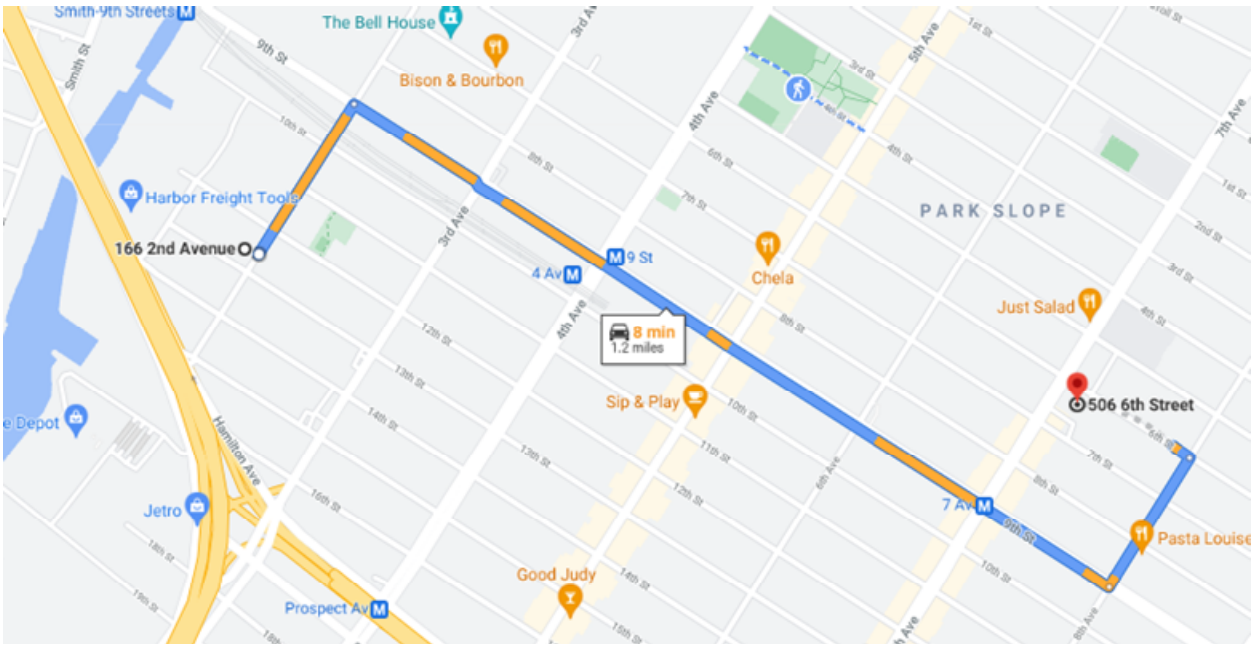

ATTACHMENTS

ATTACHMENT A

STANDING ORDERS

STANDING ORDERS

GENERAL

- No smoking, eating, or drinking in this work zone.
- Upon leaving the work zone, personnel will thoroughly wash their hands and face.
- Minimize contact with contaminated materials through proper planning of work areas and decontamination areas, and by following proper procedures. Do not place equipment on the ground. Do not sit on contaminated materials.
- No open flames in the work zone.
- Only properly trained and equipped personnel are permitted to work in potentially contaminated areas.
- Always use the appropriate level of personal protective equipment (PPE).
- Maintain close contact with your buddy in the work zone.
- Contaminated material will be contained in the Exclusion Zone (EZ).
- Report any unusual conditions.
- Work areas will be kept clear and uncluttered. Debris and other slip, trip, and fall hazards will be removed as frequently as possible.
- The number of personnel and equipment in the work zone will be kept to an essential minimum.
- Be alert to the symptoms of fatigue and heat/cold stress, and their effects on the normal caution and judgment of personnel.
- Conflicting situations which may arise concerning safety requirements and working conditions must be addressed and resolved quickly by the site HSO.

TOOLS AND HEAVY EQUIPMENT

- Do not, under any circumstances, enter or ride in or on any backhoe bucket, materials hoist, or any other device not specifically designed to carry passengers.
- Loose-fitting clothing or loose long hair is prohibited around moving machinery.
- Ensure that heavy equipment operators and all other personnel in the work zone are using the same hand signals to communicate.
- Drilling/excavating within 10 feet in any direction of overhead power lines is prohibited.
- The locations of all underground utilities must be identified and marked out prior to initiating any subsurface activities.
- Check to ensure that the equipment operator has lowered all blades and buckets to the ground before shutting off the vehicle.
- If the equipment has an emergency stop device, have the operator show all personnel its location and how to activate it.
- Help the operator ensure adequate clearances when the equipment must negotiate in tight quarters; serve as a signal operator to direct backing, as necessary.
- Ensure that all heavy equipment that is used in the Exclusion Zone is kept in that zone until the job is done and that such equipment is completely decontaminated before moving it into the clean area of the work zone.
- Samplers must not reach into or get near rotating equipment such as the drill rig. If personnel must work near any tools that could rotate, the equipment operator must completely shut down the rig prior to initiating such work. It may be necessary to use a remote sampling device.

ATTACHMENT B

DECONTAMINATION PROCEDURES

PERSONNEL DECONTAMINATION

LEVEL C DECONTAMINATION

Station 1:	Equipment Drop	1. Deposit equipment used on-site (tools, sampling devices and containers, monitoring instruments, radios, clipboards, etc.) on plastic drop cloths. Segregation at the drop reduces the probability of cross-contamination. During hot weather operations, cool down stations may be set up within this area.
Station 2:	Outer Garment, Boots, and Gloves Wash and Rinse	2. Scrub outer boots, outer gloves, and chemical-resistant splash suit with decon solution or detergent and water. Rinse off using copious amounts of water.
Station 3:	Outer Boot and Glove Removal	3. Remove outer boots and gloves. Deposit in container with plastic liner.
Station 4:	Canister or Mask Change	4. If worker leaves Exclusion Zone to change canister (or mask), this is the last step in the decontamination procedure. Worker's canister is exchanged, new outer gloves and boot covers donned, joints taped, and worker returns to duty.
Station 5:	Boot, Gloves and Outer Garment Removal	5. Boots, chemical-resistant splash suit, inner gloves removed and deposited in separate containers lined with plastic.
Station 6:	Face piece Removal	6. Face piece is removed (avoid touching face with fingers). Face piece deposited on plastic sheets.
Station 7:	Field Wash	7. Hands and face are thoroughly washed. Shower as soon as possible.

LEVEL D DECONTAMINATION

Station 1:	Equipment Drop	1. Deposit equipment used on-site (tools, sampling devices and containers, monitoring instruments, radios, clipboards, etc.) on plastic drop cloths. Segregation at the drop reduces the probability of cross contamination. During hot weather operations, cool down stations may be set up within this area.
Station 2:	Outer Garment, Boots, and Gloves Wash and Rinse	2. Scrub outer boots, outer gloves and chemical-resistant splash suit with decon solution or detergent and water. Rinse off using copious amounts of water.
Station 3:	Outer Boot and Glove Removal	3. Remove outer boots and gloves. Deposit in container with plastic liner.
Station 4:	Boot, Gloves and Outer Garment Removal	4. Boots, chemical-resistant splash suit, inner gloves removed and deposited in separate containers lined with plastic.
Station 5:	Field Wash	5. Hands and face are thoroughly washed. Shower as soon as possible.

EQUIPMENT DECONTAMINATION

GENERAL:

Equipment to be decontaminated during the project may include tools, monitoring equipment, respirators, sampling containers, laboratory equipment, and drilling equipment.

All decontamination will be done by personnel in protective gear, appropriate for the level of decontamination, as determined by the site HSO. The decontamination work tasks will be split or rotated among support and work crews.

Depending on site conditions, backhoes and pumps may be decontaminated over a portable decontamination pad to contain wash water; or wash water may be allowed to run off into a storm sewer system. Equipment needed may include a steam generator with high-pressure water, empty drums, screens, screen support structures, and shovels. Drums will be used to hold contaminated wash water pumped from the lined pit. These drums will be labeled as such.

Miscellaneous tools and equipment will be dropped into a plastic bucket, tub, or other containers. They will be brushed off and rinsed with a detergent solution, and finally rinsed with clean water.

MONITORING EQUIPMENT:

Monitoring equipment will be protected as much as possible from contamination by draping, masking, or otherwise covering as many of the instruments as possible with plastic without hindering the operation of the unit. The PID, HNu, or OVA meter, for example, can be placed in a clear plastic bag, which allows reading of the scale and operation of knobs. The probes can be partially wrapped keeping the sensor tip and discharge port clear.

The contaminated equipment will be taken from the drop area and the protective coverings removed and disposed of in the appropriate containers. Any dirt or obvious contamination will be brushed or wiped with a disposable paper wipe.

RESPIRATORS:

Respirators will be cleaned and disinfected after every use. Taken from the drop area, the masks (with the cartridges removed and disposed of with other used disposable gear) will be immersed in a cleaning solution and scrubbed gently with a soft brush, followed by a rinse in plain warm water, and then allowed to air dry. In the morning, new cartridges will be installed. Personnel will inspect their own masks for serviceability prior to donning them. And, once the mask is on, the wearer will check the respirator for leakage using the negative and positive pressure fit check techniques.

ATTACHMENT C

EMPLOYEE EXPOSURE/INJURY INCIDENT REPORT

EMPLOYEE INCIDENT/INJURY REPORT
LANGAN ENGINEERING & ENVIRONMENTAL SERVICES

(Complete and return to Tony Moffa in the Doylestown Office)

Affected Employee Name: _____ Date: _____

Incident type: ☐ Injury ☐ Report Only/No Injury
☐ Near Miss ☐ Other: _____

EMPLOYEE INFORMATION (Person completing Form)

Employee Name: _____ Employee No: _____

Title: _____ Office Location: _____

Length of time employed or date of hire: _____

Mailing address: _____

_____

Sex: M ☐ F ☐ Birth date: _____

Business phone & extension: _____ Residence/cell phone: _____

ACCIDENT INFORMATION

Project: _____ Project #: _____

Date & time of incident: _____ Time work started & ended: _____

Site location: _____

Incident Type: Possible Exposure ☐ Exposure ☐ Physical Injury ☐

Names of person(s) who witnessed the incident:_____

_____

_____

Exact location incident occurred:

_____

_____

Describe work being done:_____

_____

_____

_____

Describe what affected employee was doing prior to the incident occurring:

_____

_____

_____

Describe in detail how the incident occurred:

_____

_____

_____

_____

Nature of the incident (List the parts of the body affected):

_____

_____

_____

_____

Person(s) to whom the incident was reported (Time and Date):

_____

_____

List the names of other persons affected during this incident:

_____

_____

Possible causes of the incident (equipment, unsafe work practices, lack of PPE, etc.):

Weather conditions during incident:

MEDICAL CARE INFORMATION

Did affected employee receive medical care? Yes ☐ No ☐

If Yes, when, and where was medical care received:

Provide name of facility (hospital, clinic, etc.):

Length of stay at the facility?

Did the employee miss any work time? Yes ☐ No ☐ Undetermined ☐

Date employee last worked: Date employee returned to work:

Has the employee returned to work? Yes ☐ No ☐

Does the employee have any work limitations or restrictions from the injury? : Yes ☐ No ☐

If Yes, please describe:

Did the exposure/injury result in permanent disability? Yes ☐ No ☐ Unknown ☐

If Yes, please describe:

HEALTH & SAFETY INFORMATION

Was the operation being conducted under an established site-specific CONSTRUCTION HEALTH AND SAFETY PLAN?
Yes ☐ No ☐ Not Applicable: ☐

Describe protective equipment and clothing used by the employee:

Did any limitations in safety equipment or protective clothing contribute to or affect exposure/injury? If so, explain:

Employee Signature Date

Langan Representative Date

ATTACHMENT D

CALIBRATION LOG

DATE:_____ **PROJECT:**_____

CALIBRATION LOG

Date & Time	Inst Type	Inst #	Media	Initial Reading	Span #	Calibrate. Reading	Performed By:

ATTACHMENT E

MATERIAL SAFETY DATA SHEETS
SAFETY DATA SHEETS

All Langan Field Personnel Completing This Work Plan Are To Have Real-Time Accessibility To Material Safety Data Sheets (MSDS) or Safety Data Sheets (SDSs) Through Their Smart Phone.

The link is http://www.msds.com/
The login name is "drapehead"
The password is "2angan987"

If You Are Unable To Use the Smart Phone App, You Are To Bring Printed Copies of the MSDS/SDSs to the Site

SAFETY DATA SHEET

Version 5.4
Revision Date 03/05/2015
Print Date 02/19/2016

1. PRODUCT AND COMPANY IDENTIFICATION

1.1 Product identifiers

Product name : Freon® 113 solution

Product Number : 48411
Brand : Supelco

1.2 Relevant identified uses of the substance or mixture and uses advised against

Identified uses : Laboratory chemicals, Manufacture of substances

1.3 Details of the supplier of the safety data sheet

Company : Sigma-Aldrich
3050 Spruce Street
SAINT LOUIS MO 63103
USA

Telephone : +1 800-325-5832
Fax : +1 800-325-5052

1.4 Emergency telephone number

Emergency Phone # : (314) 776-6555

2. HAZARDS IDENTIFICATION

2.1 Classification of the substance or mixture

GHS Classification in accordance with 29 CFR 1910 (OSHA HCS)
Acute toxicity, Oral (Category 3), H301
Acute toxicity, Inhalation (Category 3), H331
Acute toxicity, Dermal (Category 3), H311
Specific target organ toxicity - single exposure (Category 1), H370

For the full text of the H-Statements mentioned in this Section, see Section 16.

2.2 GHS Label elements, including precautionary statements

Pictogram



Signal word Danger

Hazard statement(s)

H301 + H311 + H331	Toxic if swallowed, in contact with skin or if inhaled
H370	Causes damage to organs.

Precautionary statement(s)

P260	Do not breathe dust/ fume/ gas/ mist/ vapours/ spray.
P264	Wash skin thoroughly after handling.
P270	Do not eat, drink or smoke when using this product.
P271	Use only outdoors or in a well-ventilated area.
P280	Wear protective gloves/ protective clothing.
P301 + P310 + P330	IF SWALLOWED: Immediately call a POISON CENTER or doctor/ physician. Rinse mouth.
P302 + P352 + P312	IF ON SKIN: Wash with plenty of soap and water. Call a POISON CENTER or doctor/ physician if you feel unwell.

P304 + P340 + P311	IF INHALED: Remove victim to fresh air and keep at rest in a position comfortable for breathing. Call a POISON CENTER or doctor/ physician.
P307 + P311	IF exposed: Call a POISON CENTER or doctor/ physician.
P361	Remove/Take off immediately all contaminated clothing.
P363	Wash contaminated clothing before reuse.
P403 + P233	Store in a well-ventilated place. Keep container tightly closed.
P405	Store locked up.
P501	Dispose of contents/ container to an approved waste disposal plant.

2.3 Hazards not otherwise classified (HNOC) or not covered by GHS - none

3. COMPOSITION/INFORMATION ON INGREDIENTS

3.2 Mixtures

Synonyms : 1,1,2-Trichloro-1,2,2-trifluoroethanesolution

Hazardous components

Component		Classification	Concentration
Methanol			
CAS-No.	67-56-1	Flam. Liq. 2; Acute Tox. 3; STOT SE 1; H225, H301 + H311 + H331, H370	>= 90 - <= 100 %
EC-No.	200-659-6		
Index-No.	603-001-00-X		
Registration number	01-2119433307-44-XXXX		

For the full text of the H-Statements mentioned in this Section, see Section 16.

4. FIRST AID MEASURES

4.1 Description of first aid measures

General advice
Consult a physician. Show this safety data sheet to the doctor in attendance.Move out of dangerous area.

If inhaled
If breathed in, move person into fresh air. If not breathing, give artificial respiration. Consult a physician.

In case of skin contact
Wash off with soap and plenty of water. Take victim immediately to hospital. Consult a physician.

In case of eye contact
Flush eyes with water as a precaution.

If swallowed
Never give anything by mouth to an unconscious person. Rinse mouth with water. Consult a physician.

4.2 Most important symptoms and effects, both acute and delayed
The most important known symptoms and effects are described in the labelling (see section 2.2) and/or in section 11

4.3 Indication of any immediate medical attention and special treatment needed
No data available

5. FIREFIGHTING MEASURES

5.1 Extinguishing media

Suitable extinguishing media
Use water spray, alcohol-resistant foam, dry chemical or carbon dioxide.

5.2 Special hazards arising from the substance or mixture
Carbon oxides

5.3 Advice for firefighters
Wear self-contained breathing apparatus for firefighting if necessary.

5.4 Further information
No data available

6. ACCIDENTAL RELEASE MEASURES

6.1 Personal precautions, protective equipment and emergency procedures

Wear respiratory protection. Avoid breathing vapours, mist or gas. Ensure adequate ventilation. Evacuate personnel to safe areas.
For personal protection see section 8.

6.2 Environmental precautions

Prevent further leakage or spillage if safe to do so. Do not let product enter drains.

6.3 Methods and materials for containment and cleaning up

Soak up with inert absorbent material and dispose of as hazardous waste. Keep in suitable, closed containers for disposal.

6.4 Reference to other sections

For disposal see section 13.

7. HANDLING AND STORAGE

7.1 Precautions for safe handling

Avoid contact with skin and eyes. Avoid inhalation of vapour or mist.
For precautions see section 2.2.

7.2 Conditions for safe storage, including any incompatibilities

Keep container tightly closed in a dry and well-ventilated place. Containers which are opened must be carefully resealed and kept upright to prevent leakage.

Recommended storage temperature 2 - 8 °C
Storage class (TRGS 510): Flammable liquids

7.3 Specific end use(s)

Apart from the uses mentioned in section 1.2 no other specific uses are stipulated

8. EXPOSURE CONTROLS/PERSONAL PROTECTION

8.1 Control parameters

Components with workplace control parameters

Component	CAS-No.	Value	Control parameters	Basis
Methanol	67-56-1	TWA	200.000000 ppm	USA. ACGIH Threshold Limit Values (TLV)
	Remarks	Headache Nausea Dizziness Eye damage Substances for which there is a Biological Exposure Index or Indices (see BEI® section) Danger of cutaneous absorption		
		STEL	250.000000 ppm	USA. ACGIH Threshold Limit Values (TLV)
		Headache Nausea Dizziness Eye damage Substances for which there is a Biological Exposure Index or Indices (see BEI® section) Danger of cutaneous absorption		

		TWA	200.000000 ppm 260.000000 mg/m3	USA. NIOSH Recommended Exposure Limits
		Potential for dermal absorption		
		ST	250.000000 ppm 325.000000 mg/m3	USA. NIOSH Recommended Exposure Limits
		Potential for dermal absorption		
		TWA	200.000000 ppm 260.000000 mg/m3	USA. Occupational Exposure Limits (OSHA) - Table Z-1 Limits for Air Contaminants
		The value in mg/m3 is approximate.		

Biological occupational exposure limits

Component	CAS-No.	Parameters	Value	Biological specimen	Basis
Methanol	67-56-1	Methanol	15.0000 mg/l	Urine	ACGIH - Biological Exposure Indices (BEI)
	Remarks	End of shift (As soon as possible after exposure ceases)			

8.2 Exposure controls

Appropriate engineering controls
Avoid contact with skin, eyes and clothing. Wash hands before breaks and immediately after handling the product.

Personal protective equipment

Eye/face protection
Face shield and safety glasses Use equipment for eye protection tested and approved under appropriate government standards such as NIOSH (US) or EN 166(EU).

Skin protection
Handle with gloves. Gloves must be inspected prior to use. Use proper glove removal technique (without touching glove's outer surface) to avoid skin contact with this product. Dispose of contaminated gloves after use in accordance with applicable laws and good laboratory practices. Wash and dry hands.

Full contact
Material: butyl-rubber
Minimum layer thickness: 0.3 mm
Break through time: 480 min
Material tested:Butoject® (KCL 897 / Aldrich Z677647, Size M)

Splash contact
Material: Nitrile rubber
Minimum layer thickness: 0.4 mm
Break through time: 30 min
Material tested:Camatril® (KCL 730 / Aldrich Z677442, Size M)

data source: KCL GmbH, D-36124 Eichenzell, phone +49 (0)6659 87300, e-mail sales@kcl.de, test method: EN374
If used in solution, or mixed with other substances, and under conditions which differ from EN 374, contact the supplier of the CE approved gloves. This recommendation is advisory only and must be evaluated by an industrial hygienist and safety officer familiar with the specific situation of anticipated use by our customers. It should not be construed as offering an approval for any specific use scenario.

Body Protection
Complete suit protecting against chemicals, The type of protective equipment must be selected according to the concentration and amount of the dangerous substance at the specific workplace.

Respiratory protection
Where risk assessment shows air-purifying respirators are appropriate use a full-face respirator with multi-purpose combination (US) or type ABEK (EN 14387) respirator cartridges as a backup to engineering controls.

If the respirator is the sole means of protection, use a full-face supplied air respirator. Use respirators and components tested and approved under appropriate government standards such as NIOSH (US) or CEN (EU).

Control of environmental exposure
Prevent further leakage or spillage if safe to do so. Do not let product enter drains.

9. PHYSICAL AND CHEMICAL PROPERTIES

9.1 Information on basic physical and chemical properties

a)	Appearance	Form: liquid
b)	Odour	No data available
c)	Odour Threshold	No data available
d)	pH	No data available
e)	Melting point/freezing point	No data available
f)	Initial boiling point and boiling range	No data available
g)	Flash point	No data available
h)	Evaporation rate	No data available
i)	Flammability (solid, gas)	No data available
j)	Upper/lower flammability or explosive limits	No data available
k)	Vapour pressure	No data available
l)	Vapour density	No data available
m)	Relative density	No data available
n)	Water solubility	No data available
o)	Partition coefficient: n-octanol/water	No data available
p)	Auto-ignition temperature	No data available
q)	Decomposition temperature	No data available
r)	Viscosity	No data available
s)	Explosive properties	No data available
t)	Oxidizing properties	No data available

9.2 Other safety information
No data available

10. STABILITY AND REACTIVITY

10.1 Reactivity
No data available

10.2 Chemical stability
Stable under recommended storage conditions.

10.3 Possibility of hazardous reactions
No data available

10.4 Conditions to avoid
No data available

10.5 Incompatible materials

Zinc, Acids, Oxidizing agents, Alkali metals, Powdered metals, Potassium, Acid chlorides, Acid anhydrides, Reducing agents, Aluminum, Sodium/sodium oxides, Magnesium

10.6 Hazardous decomposition products

Other decomposition products - No data available
In the event of fire: see section 5

11. TOXICOLOGICAL INFORMATION

11.1 Information on toxicological effects

Acute toxicity
No data available

Inhalation: No data available

Dermal: No data available

No data available

Skin corrosion/irritation
No data available

Serious eye damage/eye irritation
No data available

Respiratory or skin sensitisation
No data available

Germ cell mutagenicity
No data available

Carcinogenicity

IARC: No component of this product present at levels greater than or equal to 0.1% is identified as probable, possible or confirmed human carcinogen by IARC.

NTP: No component of this product present at levels greater than or equal to 0.1% is identified as a known or anticipated carcinogen by NTP.

OSHA: No component of this product present at levels greater than or equal to 0.1% is identified as a carcinogen or potential carcinogen by OSHA.

Reproductive toxicity
No data available
No data available

Specific target organ toxicity - single exposure
No data available

Specific target organ toxicity - repeated exposure
No data available

Aspiration hazard
No data available

Additional Information
RTECS: Not available

Methyl alcohol may be fatal or cause blindness if swallowed., Cannot be made non-poisonous., Effects due to ingestion may include:, Nausea, Dizziness, Gastrointestinal disturbance, Weakness, Confusion., Drowsiness, Unconsciousness, To the best of our knowledge, the chemical, physical, and toxicological properties have not been thoroughly investigated.

Stomach - Irregularities - Based on Human Evidence
Stomach - Irregularities - Based on Human Evidence

12. ECOLOGICAL INFORMATION

12.1 Toxicity
No data available

12.2 Persistence and degradability
No data available

12.3 Bioaccumulative potential
No data available

12.4 Mobility in soil
No data available

12.5 Results of PBT and vPvB assessment
PBT/vPvB assessment not available as chemical safety assessment not required/not conducted

12.6 Other adverse effects
No data available

13. DISPOSAL CONSIDERATIONS

13.1 Waste treatment methods

Product
Offer surplus and non-recyclable solutions to a licensed disposal company. Contact a licensed professional waste disposal service to dispose of this material. Dissolve or mix the material with a combustible solvent and burn in a chemical incinerator equipped with an afterburner and scrubber.

Contaminated packaging
Dispose of as unused product.

14. TRANSPORT INFORMATION

DOT (US)
UN number: 1230 Class: 3 Packing group: II
Proper shipping name: Methanol
Reportable Quantity (RQ): 5000 lbs

Poison Inhalation Hazard: No

IMDG
UN number: 1230 Class: 3 (6.1) Packing group: II EMS-No: F-E, S-D
Proper shipping name: METHANOL

IATA
UN number: 1230 Class: 3 (6.1) Packing group: II
Proper shipping name: Methanol

15. REGULATORY INFORMATION

SARA 302 Components
No chemicals in this material are subject to the reporting requirements of SARA Title III, Section 302.

SARA 313 Components
The following components are subject to reporting levels established by SARA Title III, Section 313:

	CAS-No.	Revision Date
Methanol	67-56-1	2007-07-01

Massachusetts Right To Know Components

	CAS-No.	Revision Date
Methanol	67-56-1	2007-07-01

Pennsylvania Right To Know Components

	CAS-No.	Revision Date
Methanol	67-56-1	2007-07-01

1,1,2-Trichlorotrifluoroethane	76-13-1	2007-07-01

New Jersey Right To Know Components

	CAS-No.	Revision Date
Methanol	67-56-1	2007-07-01

California Prop. 65 Components

WARNING: This product contains a chemical known to the State of California to cause birth defects or other reproductive harm.	CAS-No.	Revision Date
Methanol	67-56-1	2012-03-16

16. OTHER INFORMATION

Full text of H-Statements referred to under sections 2 and 3.

Acute Tox.	Acute toxicity
Flam. Liq.	Flammable liquids
H225	Highly flammable liquid and vapour.
H301	Toxic if swallowed.
H301 + H311 + H331	Toxic if swallowed, in contact with skin or if inhaled
H311	Toxic in contact with skin.
H331	Toxic if inhaled.
H370	Causes damage to organs.
STOT SE	Specific target organ toxicity - single exposure

HMIS Rating

Health hazard:	2
Chronic Health Hazard:	*
Flammability:	0
Physical Hazard	0

NFPA Rating

Health hazard:	2
Fire Hazard:	0
Reactivity Hazard:	0

Further information

Copyright 2015 Sigma-Aldrich Co. LLC. License granted to make unlimited paper copies for internal use only.
The above information is believed to be correct but does not purport to be all inclusive and shall be used only as a guide. The information in this document is based on the present state of our knowledge and is applicable to the product with regard to appropriate safety precautions. It does not represent any guarantee of the properties of the product. Sigma-Aldrich Corporation and its Affiliates shall not be held liable for any damage resulting from handling or from contact with the above product. See www.sigma-aldrich.com and/or the reverse side of invoice or packing slip for additional terms and conditions of sale.

Preparation Information

Sigma-Aldrich Corporation
Product Safety – Americas Region
1-800-521-8956

Version: 5.4 Revision Date: 03/05/2015 Print Date: 02/19/2016

SAFETY DATA SHEET

Version 4.10
Revision Date 01/28/2016
Print Date 02/18/2016

1. PRODUCT AND COMPANY IDENTIFICATION

1.1 Product identifiers

Product name : Biphenyl

Product Number : W312908
Brand : Aldrich
Index-No. : 601-042-00-8

CAS-No. : 92-52-4

1.2 Relevant identified uses of the substance or mixture and uses advised against

Identified uses : Laboratory chemicals, Synthesis of substances

1.3 Details of the supplier of the safety data sheet

Company : Sigma-Aldrich
3050 Spruce Street
SAINT LOUIS MO 63103
USA

Telephone : +1 800-325-5832
Fax : +1 800-325-5052

1.4 Emergency telephone number

Emergency Phone # : (314) 776-6555

2. HAZARDS IDENTIFICATION

2.1 Classification of the substance or mixture

GHS Classification in accordance with 29 CFR 1910 (OSHA HCS)
Skin irritation (Category 2), H315
Eye irritation (Category 2A), H319
Specific target organ toxicity - single exposure (Category 3), Respiratory system, H335
Acute aquatic toxicity (Category 1), H400
Chronic aquatic toxicity (Category 1), H410

For the full text of the H-Statements mentioned in this Section, see Section 16.

2.2 GHS Label elements, including precautionary statements

Pictogram



Signal word Warning

Hazard statement(s)
H315 Causes skin irritation.
H319 Causes serious eye irritation.
H335 May cause respiratory irritation.
H410 Very toxic to aquatic life with long lasting effects.

Precautionary statement(s)
P261 Avoid breathing dust/ fume/ gas/ mist/ vapours/ spray.
P264 Wash skin thoroughly after handling.
P271 Use only outdoors or in a well-ventilated area.

P273	Avoid release to the environment.
P280	Wear protective gloves/ eye protection/ face protection.
P302 + P352	IF ON SKIN: Wash with plenty of soap and water.
P304 + P340 + P312	IF INHALED: Remove person to fresh air and keep comfortable for breathing. Call a POISON CENTER or doctor/ physician if you feel unwell.
P305 + P351 + P338	IF IN EYES: Rinse cautiously with water for several minutes. Remove contact lenses, if present and easy to do. Continue rinsing.
P332 + P313	If skin irritation occurs: Get medical advice/ attention.
P337 + P313	If eye irritation persists: Get medical advice/ attention.
P362	Take off contaminated clothing and wash before reuse.
P391	Collect spillage.
P403 + P233	Store in a well-ventilated place. Keep container tightly closed.
P405	Store locked up.
P501	Dispose of contents/ container to an approved waste disposal plant.

2.3 Hazards not otherwise classified (HNOC) or not covered by GHS - none

3. COMPOSITION/INFORMATION ON INGREDIENTS

3.1 Substances

Formula	:	$C_{12}H_{10}$
Molecular weight	:	154.21 g/mol
CAS-No.	:	92-52-4
EC-No.	:	202-163-5
Index-No.	:	601-042-00-8

Hazardous components

Component	Classification	Concentration
Biphenyl		
	Skin Irrit. 2; Eye Irrit. 2A; STOT SE 3; Aquatic Acute 1; Aquatic Chronic 1; H315, H319, H335, H410	<= 100 %

For the full text of the H-Statements mentioned in this Section, see Section 16.

4. FIRST AID MEASURES

4.1 Description of first aid measures

General advice
Consult a physician. Show this safety data sheet to the doctor in attendance.Move out of dangerous area.

If inhaled
If breathed in, move person into fresh air. If not breathing, give artificial respiration. Consult a physician.

In case of skin contact
Wash off with soap and plenty of water. Consult a physician.

In case of eye contact
Rinse thoroughly with plenty of water for at least 15 minutes and consult a physician.

If swallowed
Never give anything by mouth to an unconscious person. Rinse mouth with water. Consult a physician.

4.2 Most important symptoms and effects, both acute and delayed
The most important known symptoms and effects are described in the labelling (see section 2.2) and/or in section 11

4.3 Indication of any immediate medical attention and special treatment needed
No data available

5. FIREFIGHTING MEASURES

5.1 Extinguishing media

Suitable extinguishing media
Use water spray, alcohol-resistant foam, dry chemical or carbon dioxide.

5.2 Special hazards arising from the substance or mixture
Carbon oxides

5.3 Advice for firefighters
Wear self-contained breathing apparatus for firefighting if necessary.

5.4 Further information
No data available

6. ACCIDENTAL RELEASE MEASURES

6.1 Personal precautions, protective equipment and emergency procedures
Use personal protective equipment. Avoid dust formation. Avoid breathing vapours, mist or gas. Ensure adequate ventilation. Evacuate personnel to safe areas. Avoid breathing dust.
For personal protection see section 8.

6.2 Environmental precautions
Prevent further leakage or spillage if safe to do so. Do not let product enter drains. Discharge into the environment must be avoided.

6.3 Methods and materials for containment and cleaning up
Pick up and arrange disposal without creating dust. Sweep up and shovel. Keep in suitable, closed containers for disposal.

6.4 Reference to other sections
For disposal see section 13.

7. HANDLING AND STORAGE

7.1 Precautions for safe handling
Avoid contact with skin and eyes. Avoid formation of dust and aerosols.Further processing of solid materials may result in the formation of combustible dusts. The potential for combustible dust formation should be taken into consideration before additional processing occurs.
Provide appropriate exhaust ventilation at places where dust is formed.
For precautions see section 2.2.

7.2 Conditions for safe storage, including any incompatibilities
Keep container tightly closed in a dry and well-ventilated place.
Storage class (TRGS 510): Non Combustible Solids

7.3 Specific end use(s)
Apart from the uses mentioned in section 1.2 no other specific uses are stipulated

8. EXPOSURE CONTROLS/PERSONAL PROTECTION

8.1 Control parameters

Components with workplace control parameters

Component	CAS-No.	Value	Control parameters	Basis
Biphenyl	92-52-4	TWA	0.2 ppm	USA. ACGIH Threshold Limit Values (TLV)
	Remarks	Pulmonary function		
		TWA	0.200000 ppm	USA. ACGIH Threshold Limit Values (TLV)
		Pulmonary function		

		TWA	0.2 ppm 1 mg/m3	USA. OSHA - TABLE Z-1 Limits for Air Contaminants - 1910.1000
		TWA	0.200000 ppm 1.000000 mg/m3	USA. Occupational Exposure Limits (OSHA) - Table Z-1 Limits for Air Contaminants
		The value in mg/m3 is approximate.		
		TWA	0.2 ppm 1 mg/m3	USA. Occupational Exposure Limits (OSHA) - Table Z-1 Limits for Air Contaminants
		The value in mg/m3 is approximate.		
		TWA	0.200000 ppm 1.000000 mg/m3	USA. NIOSH Recommended Exposure Limits

8.2 Exposure controls

Appropriate engineering controls
Handle in accordance with good industrial hygiene and safety practice. Wash hands before breaks and at the end of workday.

Personal protective equipment

Eye/face protection
Safety glasses with side-shields conforming to EN166 Use equipment for eye protection tested and approved under appropriate government standards such as NIOSH (US) or EN 166(EU).

Skin protection
Handle with gloves. Gloves must be inspected prior to use. Use proper glove removal technique (without touching glove's outer surface) to avoid skin contact with this product. Dispose of contaminated gloves after use in accordance with applicable laws and good laboratory practices. Wash and dry hands.

Full contact
Material: butyl-rubber
Minimum layer thickness: 0.3 mm
Break through time: 480 min
Material tested:Butoject® (KCL 897 / Aldrich Z677647, Size M)

Splash contact
Material: Nitrile rubber
Minimum layer thickness: 0.11 mm
Break through time: 30 min
Material tested:Dermatril® (KCL 740 / Aldrich Z677272, Size M)

data source: KCL GmbH, D-36124 Eichenzell, phone +49 (0)6659 87300, e-mail sales@kcl.de, test method: EN374
If used in solution, or mixed with other substances, and under conditions which differ from EN 374, contact the supplier of the CE approved gloves. This recommendation is advisory only and must be evaluated by an industrial hygienist and safety officer familiar with the specific situation of anticipated use by our customers. It should not be construed as offering an approval for any specific use scenario.

Body Protection
Impervious clothing, The type of protective equipment must be selected according to the concentration and amount of the dangerous substance at the specific workplace.

Respiratory protection
For nuisance exposures use type P95 (US) or type P1 (EU EN 143) particle respirator.For higher level protection use type OV/AG/P99 (US) or type ABEK-P2 (EU EN 143) respirator cartridges. Use respirators and components tested and approved under appropriate government standards such as NIOSH (US) or CEN (EU).

Control of environmental exposure
Prevent further leakage or spillage if safe to do so. Do not let product enter drains. Discharge into the environment must be avoided.

9. PHYSICAL AND CHEMICAL PROPERTIES

9.1 Information on basic physical and chemical properties

a)	Appearance	Form: crystalline Colour: light yellow
b)	Odour	characteristic
c)	Odour Threshold	No data available
d)	pH	5.5
e)	Melting point/freezing point	Melting point/range: 68 - 70 °C (154 - 158 °F) - lit.
f)	Initial boiling point and boiling range	255 °C (491 °F) - lit.
g)	Flash point	110 °C (230 °F) - closed cup
h)	Evaporation rate	No data available
i)	Flammability (solid, gas)	The product is not flammable. - Flammability (solids)
j)	Upper/lower flammability or explosive limits	Upper explosion limit: 5.8 %(V) Lower explosion limit: 0.6 %(V)
k)	Vapour pressure	0.04 hPa (0.03 mmHg) at 20 °C (68 °F) 5.5 hPa (4.1 mmHg) at 100 °C (212 °F) 12.6 hPa (9.5 mmHg) at 115 °C (239 °F) 95.7 hPa (71.8 mmHg) at 166 °C (331 °F)
l)	Vapour density	No data available
m)	Relative density	0.992 g/cm3
n)	Water solubility	0.0075 g/l at 15 °C (59 °F)
o)	Partition coefficient: n-octanol/water	log Pow: 4.008 at 25 °C (77 °F)
p)	Auto-ignition temperature	566 °C (1,051 °F) at 1,013.0 hPa (759.8 mmHg)
q)	Decomposition temperature	No data available
r)	Viscosity	No data available
s)	Explosive properties	No data available
t)	Oxidizing properties	No data available

9.2 Other safety information

No data available

10. STABILITY AND REACTIVITY

10.1 Reactivity

No data available

10.2 Chemical stability

Stable under recommended storage conditions.

10.3 Possibility of hazardous reactions

No data available

10.4 Conditions to avoid

No data available

10.5 Incompatible materials

Strong oxidizing agents

10.6 Hazardous decomposition products

Other decomposition products - No data available
In the event of fire: see section 5

11. TOXICOLOGICAL INFORMATION

11.1 Information on toxicological effects

Acute toxicity
Inhalation: No data available

LD50 Dermal - Rabbit - > 5,010 mg/kg

No data available

Skin corrosion/irritation
Skin - Rabbit
Result: Irritating to skin. - 24 h
(Draize Test)

Serious eye damage/eye irritation
No data available

Respiratory or skin sensitisation
Maximisation Test (GPMT) - Guinea pig
Does not cause skin sensitisation.
(OECD Test Guideline 406)

Germ cell mutagenicity
Ames test
S. typhimurium
Result: negative

Mouse - male and female
Result: negative

Carcinogenicity

Carcinogenicity - Mouse - Oral
Tumorigenic:Equivocal tumorigenic agent by RTECS criteria. Lungs, Thorax, or Respiration:Tumors. Blood:Tumors.

Carcinogenicity - Mouse - Subcutaneous
Tumorigenic:Neoplastic by RTECS criteria. Lungs, Thorax, or Respiration:Tumors. Liver:Tumors.

IARC:	No component of this product present at levels greater than or equal to 0.1% is identified as probable, possible or confirmed human carcinogen by IARC.
NTP:	No component of this product present at levels greater than or equal to 0.1% is identified as a known or anticipated carcinogen by NTP.
OSHA:	No component of this product present at levels greater than or equal to 0.1% is identified as a carcinogen or potential carcinogen by OSHA.

Reproductive toxicity
No data available

No data available

Specific target organ toxicity - single exposure
No data available

Specific target organ toxicity - repeated exposure
No data available

Aspiration hazard
No data available

Additional Information
RTECS: DU8050000

Liver injury may occur., Gastrointestinal disturbance

Stomach - Irregularities - Based on Human Evidence
Stomach - Irregularities - Based on Human Evidence

12. ECOLOGICAL INFORMATION

12.1 Toxicity

Toxicity to fish	flow-through test LC50 - Pimephales promelas (fathead minnow) - 3 mg/l - 96 h (OECD Test Guideline 203)
Toxicity to daphnia and other aquatic invertebrates	flow-through test EC50 - Daphnia magna (Water flea) - 0.36 mg/l - 48 h

12.2 Persistence and degradability

Biodegradability	aerobic - Exposure time 14 d Result: 84 % - Readily biodegradable (OECD Test Guideline 301C)

12.3 Bioaccumulative potential

Bioaccumulation	Leuciscus idus (Golden orfe) - 3 d - 50 µg/l Bioconcentration factor (BCF): 281

12.4 Mobility in soil

No data available

12.5 Results of PBT and vPvB assessment

PBT/vPvB assessment not available as chemical safety assessment not required/not conducted

12.6 Other adverse effects

An environmental hazard cannot be excluded in the event of unprofessional handling or disposal.
Very toxic to aquatic life with long lasting effects.

13. DISPOSAL CONSIDERATIONS

13.1 Waste treatment methods

Product
Offer surplus and non-recyclable solutions to a licensed disposal company. Contact a licensed professional waste disposal service to dispose of this material.

Contaminated packaging
Dispose of as unused product.

14. TRANSPORT INFORMATION

DOT (US)
UN number: 3077 Class: 9 Packing group: III
Proper shipping name: Environmentally hazardous substances, solid, n.o.s. (Biphenyl)
Reportable Quantity (RQ): 100 lbs
Marine pollutant:yes
Poison Inhalation Hazard: No

IMDG
UN number: 3077 Class: 9 Packing group: III EMS-No: F-A, S-F
Proper shipping name: ENVIRONMENTALLY HAZARDOUS SUBSTANCE, SOLID, N.O.S. (Biphenyl)
Marine pollutant:yes

IATA
UN number: 3077 Class: 9 Packing group: III
Proper shipping name: Environmentally hazardous substance, solid, n.o.s. (Biphenyl)

15. REGULATORY INFORMATION

SARA 302 Components
No chemicals in this material are subject to the reporting requirements of SARA Title III, Section 302.

SARA 313 Components
The following components are subject to reporting levels established by SARA Title III, Section 313:

	CAS-No.	Revision Date
Biphenyl	92-52-4	2007-07-01

SARA 311/312 Hazards
Acute Health Hazard, Chronic Health Hazard

Massachusetts Right To Know Components

	CAS-No.	Revision Date
Biphenyl	92-52-4	2007-07-01

Pennsylvania Right To Know Components

	CAS-No.	Revision Date
Biphenyl	92-52-4	2007-07-01

New Jersey Right To Know Components

	CAS-No.	Revision Date
Biphenyl	92-52-4	2007-07-01

California Prop. 65 Components
This product does not contain any chemicals known to State of California to cause cancer, birth defects, or any other reproductive harm.

16. OTHER INFORMATION

Full text of H-Statements referred to under sections 2 and 3.

Aquatic Acute	Acute aquatic toxicity
Aquatic Chronic	Chronic aquatic toxicity
Eye Irrit.	Eye irritation
H315	Causes skin irritation.
H319	Causes serious eye irritation.
H335	May cause respiratory irritation.
H400	Very toxic to aquatic life.
H410	Very toxic to aquatic life with long lasting effects.

HMIS Rating

Health hazard:	2
Chronic Health Hazard:	*
Flammability:	1
Physical Hazard	0

NFPA Rating

Health hazard:	2
Fire Hazard:	1
Reactivity Hazard:	0

Further information
Copyright 2016 Sigma-Aldrich Co. LLC. License granted to make unlimited paper copies for internal use only.
The above information is believed to be correct but does not purport to be all inclusive and shall be used only as a guide. The information in this document is based on the present state of our knowledge and is applicable to the product with regard to appropriate safety precautions. It does not represent any guarantee of the properties of the product. Sigma-Aldrich Corporation and its Affiliates shall not be held liable for any damage resulting from handling or from contact with the above product. See www.sigma-aldrich.com and/or the reverse side of invoice or packing slip for additional terms and conditions of sale.

Preparation Information
Sigma-Aldrich Corporation
Product Safety – Americas Region
1-800-521-8956

Version: 4.10 Revision Date: 01/28/2016 Print Date: 02/18/2016

SAFETY DATA SHEET

Version 5.3
Revision Date 12/29/2015
Print Date 04/11/2016

1. PRODUCT AND COMPANY IDENTIFICATION

1.1 Product identifiers

Product name : 1,1-Dichloroethane

Product Number : 48512
Brand : Supelco
Index-No. : 602-011-00-1

CAS-No. : 75-34-3

1.2 Relevant identified uses of the substance or mixture and uses advised against

Identified uses : Laboratory chemicals, Synthesis of substances

1.3 Details of the supplier of the safety data sheet

Company : Sigma-Aldrich
3050 Spruce Street
SAINT LOUIS MO 63103
USA

Telephone : +1 800-325-5832
Fax : +1 800-325-5052

1.4 Emergency telephone number

Emergency Phone # : (314) 776-6555

2. HAZARDS IDENTIFICATION

2.1 Classification of the substance or mixture

GHS Classification in accordance with 29 CFR 1910 (OSHA HCS)
Flammable liquids (Category 2), H225
Acute toxicity, Oral (Category 4), H302
Eye irritation (Category 2A), H319
Specific target organ toxicity - single exposure (Category 3), Respiratory system, H335
Acute aquatic toxicity (Category 3), H402
Chronic aquatic toxicity (Category 3), H412

For the full text of the H-Statements mentioned in this Section, see Section 16.

2.2 GHS Label elements, including precautionary statements

Pictogram



Signal word Danger

Hazard statement(s)
H225 Highly flammable liquid and vapour.
H302 Harmful if swallowed.
H319 Causes serious eye irritation.
H335 May cause respiratory irritation.
H412 Harmful to aquatic life with long lasting effects.

Precautionary statement(s)
P210 Keep away from heat/sparks/open flames/hot surfaces. No smoking.

P233	Keep container tightly closed.
P240	Ground/bond container and receiving equipment.
P241	Use explosion-proof electrical/ ventilating/ lighting/ equipment.
P242	Use only non-sparking tools.
P243	Take precautionary measures against static discharge.
P261	Avoid breathing dust/ fume/ gas/ mist/ vapours/ spray.
P264	Wash skin thoroughly after handling.
P270	Do not eat, drink or smoke when using this product.
P271	Use only outdoors or in a well-ventilated area.
P273	Avoid release to the environment.
P280	Wear protective gloves/ eye protection/ face protection.
P301 + P312 + P330	IF SWALLOWED: Call a POISON CENTER or doctor/ physician if you feel unwell. Rinse mouth.
P303 + P361 + P353	IF ON SKIN (or hair): Take off immediately all contaminated clothing. Rinse skin with water/shower.
P304 + P340 + P312	IF INHALED: Remove person to fresh air and keep comfortable for breathing. Call a POISON CENTER or doctor/ physician if you feel unwell.
P305 + P351 + P338	IF IN EYES: Rinse cautiously with water for several minutes. Remove contact lenses, if present and easy to do. Continue rinsing.
P337 + P313	If eye irritation persists: Get medical advice/ attention.
P370 + P378	In case of fire: Use dry sand, dry chemical or alcohol-resistant foam to extinguish.
P403 + P233	Store in a well-ventilated place. Keep container tightly closed.
P403 + P235	Store in a well-ventilated place. Keep cool.
P405	Store locked up.
P501	Dispose of contents/ container to an approved waste disposal plant.

2.3 Hazards not otherwise classified (HNOC) or not covered by GHS - none

3. COMPOSITION/INFORMATION ON INGREDIENTS

3.1 Substances

Synonyms	:	Ethylidene chloride
Formula	:	$C_2H_4Cl_2$
Molecular weight	:	98.96 g/mol
CAS-No.	:	75-34-3
EC-No.	:	200-863-5
Index-No.	:	602-011-00-1

Hazardous components

Component	Classification	Concentration
1,1-Dichloroethane		
	Flam. Liq. 2; Acute Tox. 4; Eye Irrit. 2A; STOT SE 3; Aquatic Acute 3; Aquatic Chronic 3; H225, H302, H319, H335, H412	<= 100 %

For the full text of the H-Statements mentioned in this Section, see Section 16.

4. FIRST AID MEASURES

4.1 Description of first aid measures

General advice
Consult a physician. Show this safety data sheet to the doctor in attendance.Move out of dangerous area.

If inhaled
If breathed in, move person into fresh air. If not breathing, give artificial respiration. Consult a physician.

In case of skin contact
Wash off with soap and plenty of water. Consult a physician.

In case of eye contact
Rinse thoroughly with plenty of water for at least 15 minutes and consult a physician.

If swallowed
Do NOT induce vomiting. Never give anything by mouth to an unconscious person. Rinse mouth with water. Consult a physician.

4.2 Most important symptoms and effects, both acute and delayed
The most important known symptoms and effects are described in the labelling (see section 2.2) and/or in section 11

4.3 Indication of any immediate medical attention and special treatment needed
No data available

5. FIREFIGHTING MEASURES

5.1 Extinguishing media

Suitable extinguishing media
Use water spray, alcohol-resistant foam, dry chemical or carbon dioxide.

5.2 Special hazards arising from the substance or mixture
Carbon oxides, Hydrogen chloride gas

5.3 Advice for firefighters
Wear self-contained breathing apparatus for firefighting if necessary.

5.4 Further information
Use water spray to cool unopened containers.

6. ACCIDENTAL RELEASE MEASURES

6.1 Personal precautions, protective equipment and emergency procedures
Use personal protective equipment. Avoid breathing vapours, mist or gas. Ensure adequate ventilation. Remove all sources of ignition. Evacuate personnel to safe areas. Beware of vapours accumulating to form explosive concentrations. Vapours can accumulate in low areas.
For personal protection see section 8.

6.2 Environmental precautions
Prevent further leakage or spillage if safe to do so. Do not let product enter drains. Discharge into the environment must be avoided.

6.3 Methods and materials for containment and cleaning up
Contain spillage, and then collect with an electrically protected vacuum cleaner or by wet-brushing and place in container for disposal according to local regulations (see section 13).

6.4 Reference to other sections
For disposal see section 13.

7. HANDLING AND STORAGE

7.1 Precautions for safe handling
Avoid contact with skin and eyes. Avoid inhalation of vapour or mist.
Use explosion-proof equipment.Keep away from sources of ignition - No smoking.Take measures to prevent the build up of electrostatic charge.
For precautions see section 2.2.

7.2 Conditions for safe storage, including any incompatibilities
Keep container tightly closed in a dry and well-ventilated place. Containers which are opened must be carefully resealed and kept upright to prevent leakage.
Storage class (TRGS 510): Flammable liquids

7.3 Specific end use(s)
Apart from the uses mentioned in section 1.2 no other specific uses are stipulated

8. EXPOSURE CONTROLS/PERSONAL PROTECTION

8.1 Control parameters

Components with workplace control parameters

Component	CAS-No.	Value	Control parameters	Basis
1,1-Dichloroethane	75-34-3	TWA	100.000000 ppm	USA. ACGIH Threshold Limit Values (TLV)
	Remarks	Upper Respiratory Tract irritation Eye irritation Liver damage Kidney damage Not classifiable as a human carcinogen		
		TWA	100.000000 ppm 400.000000 mg/m3	USA. NIOSH Recommended Exposure Limits
		See Appendix C		
		TWA	100.000000 ppm 400.000000 mg/m3	USA. Occupational Exposure Limits (OSHA) - Table Z-1 Limits for Air Contaminants
		The value in mg/m3 is approximate.		

8.2 Exposure controls

Appropriate engineering controls
Handle in accordance with good industrial hygiene and safety practice. Wash hands before breaks and at the end of workday.

Personal protective equipment

Eye/face protection
Face shield and safety glasses Use equipment for eye protection tested and approved under appropriate government standards such as NIOSH (US) or EN 166(EU).

Skin protection
Handle with gloves. Gloves must be inspected prior to use. Use proper glove removal technique (without touching glove's outer surface) to avoid skin contact with this product. Dispose of contaminated gloves after use in accordance with applicable laws and good laboratory practices. Wash and dry hands.

Full contact
Material: Fluorinated rubber
Minimum layer thickness: 0.7 mm
Break through time: 480 min
Material tested:Vitoject® (KCL 890 / Aldrich Z677698, Size M)

Splash contact
Material: butyl-rubber
Minimum layer thickness: 0.3 mm
Break through time: 60 min
Material tested:Butoject® (KCL 897 / Aldrich Z677647, Size M)

data source: KCL GmbH, D-36124 Eichenzell, phone +49 (0)6659 87300, e-mail sales@kcl.de, test method: EN374
If used in solution, or mixed with other substances, and under conditions which differ from EN 374, contact the supplier of the CE approved gloves. This recommendation is advisory only and must be evaluated by an industrial hygienist and safety officer familiar with the specific situation of anticipated use by our customers. It should not be construed as offering an approval for any specific use scenario.

Body Protection
Complete suit protecting against chemicals, Flame retardant antistatic protective clothing., The type of protective equipment must be selected according to the concentration and amount of the dangerous substance at the specific workplace.

Respiratory protection
Where risk assessment shows air-purifying respirators are appropriate use a full-face respirator with multi-purpose combination (US) or type AXBEK (EN 14387) respirator cartridges as a backup to engineering

controls. If the respirator is the sole means of protection, use a full-face supplied air respirator. Use respirators and components tested and approved under appropriate government standards such as NIOSH (US) or CEN (EU).

Control of environmental exposure
Prevent further leakage or spillage if safe to do so. Do not let product enter drains. Discharge into the environment must be avoided.

9. PHYSICAL AND CHEMICAL PROPERTIES

9.1 Information on basic physical and chemical properties

a)	Appearance	Form: liquid
b)	Odour	No data available
c)	Odour Threshold	No data available
d)	pH	No data available
e)	Melting point/freezing point	-97.99 °C (-144.38 °F)
f)	Initial boiling point and boiling range	55.0 - 58.0 °C (131.0 - 136.4 °F)
g)	Flash point	-9.99 °C (14.02 °F) - closed cup
h)	Evaporation rate	No data available
i)	Flammability (solid, gas)	No data available
j)	Upper/lower flammability or explosive limits	No data available
k)	Vapour pressure	No data available
l)	Vapour density	No data available
m)	Relative density	1.17 g/cm3
n)	Water solubility	No data available
o)	Partition coefficient: n-octanol/water	No data available
p)	Auto-ignition temperature	No data available
q)	Decomposition temperature	No data available
r)	Viscosity	No data available
s)	Explosive properties	No data available
t)	Oxidizing properties	No data available

9.2 Other safety information
No data available

10. STABILITY AND REACTIVITY

10.1 Reactivity
No data available

10.2 Chemical stability
Stable under recommended storage conditions.

10.3 Possibility of hazardous reactions
Vapours may form explosive mixture with air.

10.4 Conditions to avoid
Heat, flames and sparks.

10.5 Incompatible materials
Oxidizing agents

10.6 Hazardous decomposition products
Other decomposition products - No data available
In the event of fire: see section 5

11. TOXICOLOGICAL INFORMATION

11.1 Information on toxicological effects

Acute toxicity
LD50 Oral - Rat - 725.0 mg/kg

LC50 Inhalation - Rat - 4 h - 13000 ppm

Dermal: No data available

No data available

Skin corrosion/irritation
No data available

Serious eye damage/eye irritation
No data available

Respiratory or skin sensitisation
Chronic exposure may cause dermatitis.

Germ cell mutagenicity
No data available

Carcinogenicity

This product is or contains a component that is not classifiable as to its carcinogenicity based on its IARC, ACGIH, NTP, or EPA classification.

IARC:	No component of this product present at levels greater than or equal to 0.1% is identified as probable, possible or confirmed human carcinogen by IARC.
NTP:	No component of this product present at levels greater than or equal to 0.1% is identified as a known or anticipated carcinogen by NTP.
OSHA:	No component of this product present at levels greater than or equal to 0.1% is identified as a carcinogen or potential carcinogen by OSHA.

Reproductive toxicity
No data available

No data available

Specific target organ toxicity - single exposure
May cause respiratory irritation.

Specific target organ toxicity - repeated exposure
No data available

Aspiration hazard
No data available

Additional Information
RTECS: KI0175000

Liver injury may occur., Kidney injury may occur., narcosis, To the best of our knowledge, the chemical, physical, and toxicological properties have not been thoroughly investigated.

Central nervous system -

12. ECOLOGICAL INFORMATION

12.1 Toxicity
No data available

12.2 Persistence and degradability
No data available

12.3 Bioaccumulative potential
No data available

12.4 Mobility in soil
No data available

12.5 Results of PBT and vPvB assessment
PBT/vPvB assessment not available as chemical safety assessment not required/not conducted

12.6 Other adverse effects
An environmental hazard cannot be excluded in the event of unprofessional handling or disposal.
Harmful to aquatic life.

13. DISPOSAL CONSIDERATIONS

13.1 Waste treatment methods

Product
Burn in a chemical incinerator equipped with an afterburner and scrubber but exert extra care in igniting as this material is highly flammable. Offer surplus and non-recyclable solutions to a licensed disposal company. Contact a licensed professional waste disposal service to dispose of this material.

Contaminated packaging
Dispose of as unused product.

14. TRANSPORT INFORMATION

DOT (US)
UN number: 2362 Class: 3 Packing group: II
Proper shipping name: 1,1-Dichloroethane
Reportable Quantity (RQ): 1000 lbs

Poison Inhalation Hazard: No

IMDG
UN number: 2362 Class: 3 Packing group: II EMS-No: F-E, S-D
Proper shipping name: 1,1-DICHLOROETHANE

IATA
UN number: 2362 Class: 3 Packing group: II
Proper shipping name: 1,1-Dichloroethane

15. REGULATORY INFORMATION

SARA 302 Components
No chemicals in this material are subject to the reporting requirements of SARA Title III, Section 302.

SARA 313 Components
The following components are subject to reporting levels established by SARA Title III, Section 313:

	CAS-No.	Revision Date
1,1-Dichloroethane	75-34-3	2007-07-01

SARA 311/312 Hazards
Fire Hazard, Acute Health Hazard

Massachusetts Right To Know Components

	CAS-No.	Revision Date
1,1-Dichloroethane	75-34-3	2007-07-01

Pennsylvania Right To Know Components

	CAS-No.	Revision Date
1,1-Dichloroethane	75-34-3	2007-07-01

New Jersey Right To Know Components

	CAS-No.	Revision Date
1,1-Dichloroethane	75-34-3	2007-07-01

California Prop. 65 Components

WARNING! This product contains a chemical known to the State of California to cause cancer.	CAS-No.	Revision Date
1,1-Dichloroethane	75-34-3	2007-09-28

16. OTHER INFORMATION

Full text of H-Statements referred to under sections 2 and 3.

Acute Tox.	Acute toxicity
Aquatic Acute	Acute aquatic toxicity
Aquatic Chronic	Chronic aquatic toxicity
Eye Irrit.	Eye irritation
Flam. Liq.	Flammable liquids
H225	Highly flammable liquid and vapour.
H302	Harmful if swallowed.
H319	Causes serious eye irritation.
H335	May cause respiratory irritation.

HMIS Rating

Health hazard:	2
Chronic Health Hazard:	*
Flammability:	3
Physical Hazard	0

NFPA Rating

Health hazard:	2
Fire Hazard:	3
Reactivity Hazard:	0

Further information

Copyright 2015 Sigma-Aldrich Co. LLC. License granted to make unlimited paper copies for internal use only.
The above information is believed to be correct but does not purport to be all inclusive and shall be used only as a guide. The information in this document is based on the present state of our knowledge and is applicable to the product with regard to appropriate safety precautions. It does not represent any guarantee of the properties of the product. Sigma-Aldrich Corporation and its Affiliates shall not be held liable for any damage resulting from handling or from contact with the above product. See www.sigma-aldrich.com and/or the reverse side of invoice or packing slip for additional terms and conditions of sale.

Preparation Information

Sigma-Aldrich Corporation
Product Safety – Americas Region
1-800-521-8956

Version: 5.3 Revision Date: 12/29/2015 Print Date: 04/11/2016

SAFETY DATA SHEET

Version 4.4
Revision Date 08/21/2014
Print Date 11/14/2016

1. PRODUCT AND COMPANY IDENTIFICATION

1.1 Product identifiers

Product name : 1,2,3-Trichlorobenzene

Product Number : T54402
Brand : Aldrich

CAS-No. : 87-61-6

1.2 Relevant identified uses of the substance or mixture and uses advised against

Identified uses : Laboratory chemicals, Manufacture of substances

1.3 Details of the supplier of the safety data sheet

Company : Sigma-Aldrich
3050 Spruce Street
SAINT LOUIS MO 63103
USA

Telephone : +1 800-325-5832
Fax : +1 800-325-5052

1.4 Emergency telephone number

Emergency Phone # : +1-703-527-3887 (CHEMTREC)

2. HAZARDS IDENTIFICATION

2.1 Classification of the substance or mixture

GHS Classification in accordance with 29 CFR 1910 (OSHA HCS)
Acute toxicity, Oral (Category 4), H302
Skin irritation (Category 2), H315
Eye irritation (Category 2A), H319
Specific target organ toxicity - single exposure (Category 3), Respiratory system, H335
Acute aquatic toxicity (Category 2), H401
Chronic aquatic toxicity (Category 2), H411

For the full text of the H-Statements mentioned in this Section, see Section 16.

2.2 GHS Label elements, including precautionary statements

Pictogram



Signal word Warning

Hazard statement(s)
H302 Harmful if swallowed.
H315 Causes skin irritation.
H319 Causes serious eye irritation.
H335 May cause respiratory irritation.
H411 Toxic to aquatic life with long lasting effects.

Precautionary statement(s)
P261 Avoid breathing dust/ fume/ gas/ mist/ vapours/ spray.
P264 Wash skin thoroughly after handling.
P270 Do not eat, drink or smoke when using this product.

P271	Use only outdoors or in a well-ventilated area.
P273	Avoid release to the environment.
P280	Wear protective gloves/ eye protection/ face protection.
P301 + P312	IF SWALLOWED: Call a POISON CENTER or doctor/ physician if you feel unwell.
P302 + P352	IF ON SKIN: Wash with plenty of soap and water.
P304 + P340	IF INHALED: Remove victim to fresh air and keep at rest in a position comfortable for breathing.
P305 + P351 + P338	IF IN EYES: Rinse cautiously with water for several minutes. Remove contact lenses, if present and easy to do. Continue rinsing.
P312	Call a POISON CENTER or doctor/ physician if you feel unwell.
P321	Specific treatment (see supplemental first aid instructions on this label).
P330	Rinse mouth.
P332 + P313	If skin irritation occurs: Get medical advice/ attention.
P337 + P313	If eye irritation persists: Get medical advice/ attention.
P362	Take off contaminated clothing and wash before reuse.
P391	Collect spillage.
P403 + P233	Store in a well-ventilated place. Keep container tightly closed.
P405	Store locked up.
P501	Dispose of contents/ container to an approved waste disposal plant.

2.3 Hazards not otherwise classified (HNOC) or not covered by GHS - none

3. COMPOSITION/INFORMATION ON INGREDIENTS

3.1 Substances

Formula	:	$C_6H_3Cl_3$
Molecular weight	:	181.45 g/mol
CAS-No.	:	87-61-6
EC-No.	:	201-757-1

Hazardous components

Component	Classification	Concentration
1,2,3-Trichlorobenzene		
	Acute Tox. 4; Skin Irrit. 2; Eye Irrit. 2A; STOT SE 3; Aquatic Acute 2; Aquatic Chronic 2; H302, H315, H319, H335, H411	-

For the full text of the H-Statements mentioned in this Section, see Section 16.

4. FIRST AID MEASURES

4.1 Description of first aid measures

General advice
Consult a physician. Show this safety data sheet to the doctor in attendance.Move out of dangerous area.

If inhaled
If breathed in, move person into fresh air. If not breathing, give artificial respiration. Consult a physician.

In case of skin contact
Wash off with soap and plenty of water. Consult a physician.

In case of eye contact
Rinse thoroughly with plenty of water for at least 15 minutes and consult a physician.

If swallowed
Never give anything by mouth to an unconscious person. Rinse mouth with water. Consult a physician.

4.2 Most important symptoms and effects, both acute and delayed
The most important known symptoms and effects are described in the labelling (see section 2.2) and/or in section 11

4.3 Indication of any immediate medical attention and special treatment needed
No data available

5. FIREFIGHTING MEASURES

5.1 Extinguishing media

Suitable extinguishing media
Use water spray, alcohol-resistant foam, dry chemical or carbon dioxide.

5.2 Special hazards arising from the substance or mixture
Carbon oxides, Hydrogen chloride gas

5.3 Advice for firefighters
Wear self-contained breathing apparatus for firefighting if necessary.

5.4 Further information
No data available

6. ACCIDENTAL RELEASE MEASURES

6.1 Personal precautions, protective equipment and emergency procedures
Use personal protective equipment. Avoid dust formation. Avoid breathing vapours, mist or gas. Ensure adequate ventilation. Evacuate personnel to safe areas. Avoid breathing dust.
For personal protection see section 8.

6.2 Environmental precautions
Prevent further leakage or spillage if safe to do so. Do not let product enter drains. Discharge into the environment must be avoided.

6.3 Methods and materials for containment and cleaning up
Pick up and arrange disposal without creating dust. Sweep up and shovel. Keep in suitable, closed containers for disposal.

6.4 Reference to other sections
For disposal see section 13.

7. HANDLING AND STORAGE

7.1 Precautions for safe handling
Avoid contact with skin and eyes. Avoid formation of dust and aerosols.
Provide appropriate exhaust ventilation at places where dust is formed.Normal measures for preventive fire protection.
For precautions see section 2.2.

7.2 Conditions for safe storage, including any incompatibilities
Keep container tightly closed in a dry and well-ventilated place.

7.3 Specific end use(s)
Apart from the uses mentioned in section 1.2 no other specific uses are stipulated

8. EXPOSURE CONTROLS/PERSONAL PROTECTION

8.1 Control parameters

Components with workplace control parameters
Contains no substances with occupational exposure limit values.

8.2 Exposure controls

Appropriate engineering controls
Handle in accordance with good industrial hygiene and safety practice. Wash hands before breaks and at the end of workday.

Personal protective equipment

Eye/face protection
Safety glasses with side-shields conforming to EN166 Use equipment for eye protection tested and approved under appropriate government standards such as NIOSH (US) or EN 166(EU).

Skin protection
Handle with gloves. Gloves must be inspected prior to use. Use proper glove removal technique (without touching glove's outer surface) to avoid skin contact with this product. Dispose of contaminated gloves after use in accordance with applicable laws and good laboratory practices. Wash and dry hands.

Full contact
Material: Fluorinated rubber
Minimum layer thickness: 0.7 mm
Break through time: 480 min
Material tested:Vitoject® (KCL 890 / Aldrich Z677698, Size M)

Splash contact
Material: Fluorinated rubber
Minimum layer thickness: 0.7 mm
Break through time: 480 min
Material tested:Vitoject® (KCL 890 / Aldrich Z677698, Size M)

data source: KCL GmbH, D-36124 Eichenzell, phone +49 (0)6659 87300, e-mail sales@kcl.de, test method: EN374
If used in solution, or mixed with other substances, and under conditions which differ from EN 374, contact the supplier of the CE approved gloves. This recommendation is advisory only and must be evaluated by an industrial hygienist and safety officer familiar with the specific situation of anticipated use by our customers. It should not be construed as offering an approval for any specific use scenario.

Body Protection
Complete suit protecting against chemicals, The type of protective equipment must be selected according to the concentration and amount of the dangerous substance at the specific workplace.

Respiratory protection
For nuisance exposures use type P95 (US) or type P1 (EU EN 143) particle respirator.For higher level protection use type OV/AG/P99 (US) or type ABEK-P2 (EU EN 143) respirator cartridges. Use respirators and components tested and approved under appropriate government standards such as NIOSH (US) or CEN (EU).

Control of environmental exposure
Prevent further leakage or spillage if safe to do so. Do not let product enter drains. Discharge into the environment must be avoided.

9. PHYSICAL AND CHEMICAL PROPERTIES

9.1 Information on basic physical and chemical properties

a)	Appearance	Form: crystalline Colour: beige
b)	Odour	No data available
c)	Odour Threshold	No data available
d)	pH	No data available
e)	Melting point/freezing point	Melting point/range: 51 - 53 °C (124 - 127 °F) - lit.
f)	Initial boiling point and boiling range	218 - 219 °C (424 - 426 °F) - lit.
g)	Flash point	127.0 °C (260.6 °F) - closed cup
h)	Evaporation rate	No data available
i)	Flammability (solid, gas)	No data available
j)	Upper/lower flammability or explosive limits	Upper explosion limit: 6.6 %(V) Lower explosion limit: 2.5 %(V)
k)	Vapour pressure	No data available
l)	Vapour density	No data available
m)	Relative density	No data available

n)	Water solubility	No data available
o)	Partition coefficient: n-octanol/water	log Pow: 4.016
p)	Auto-ignition temperature	571.0 °C (1,059.8 °F)
q)	Decomposition temperature	No data available
r)	Viscosity	No data available
s)	Explosive properties	No data available
t)	Oxidizing properties	No data available

9.2 Other safety information
No data available

10. STABILITY AND REACTIVITY

10.1 Reactivity
No data available

10.2 Chemical stability
Stable under recommended storage conditions.

10.3 Possibility of hazardous reactions
No data available

10.4 Conditions to avoid
No data available

10.5 Incompatible materials
Oxidizing agents

10.6 Hazardous decomposition products
Other decomposition products - No data available
In the event of fire: see section 5

11. TOXICOLOGICAL INFORMATION

11.1 Information on toxicological effects

Acute toxicity
LD50 Oral - Rat - 1,830 mg/kg

Dermal: No data available

No data available

Skin corrosion/irritation
No data available

Serious eye damage/eye irritation
No data available

Respiratory or skin sensitisation
No data available

Germ cell mutagenicity
No data available

Carcinogenicity

IARC: No component of this product present at levels greater than or equal to 0.1% is identified as probable, possible or confirmed human carcinogen by IARC.

ACGIH: No component of this product present at levels greater than or equal to 0.1% is identified as a carcinogen or potential carcinogen by ACGIH.

NTP: No component of this product present at levels greater than or equal to 0.1% is identified as a

known or anticipated carcinogen by NTP.

OSHA: No component of this product present at levels greater than or equal to 0.1% is identified as a carcinogen or potential carcinogen by OSHA.

Reproductive toxicity
No data available

No data available

Specific target organ toxicity - single exposure
Inhalation - May cause respiratory irritation.

Specific target organ toxicity - repeated exposure
No data available

Aspiration hazard
No data available

Additional Information
RTECS: DC2095000

To the best of our knowledge, the chemical, physical, and toxicological properties have not been thoroughly investigated.

12. ECOLOGICAL INFORMATION

12.1 Toxicity

Toxicity to fish	LC50 - Gambusia affinis (Mosquito fish) - 2.2 mg/l - 96.0 h
Toxicity to daphnia and other aquatic invertebrates	Immobilization EC50 - Daphnia magna (Water flea) - 1.45 mg/l - 48 h

12.2 Persistence and degradability

12.3 Bioaccumulative potential

Bioaccumulation	Oncorhynchus mykiss (rainbow trout) - 48 h - 0.0096 mg/l
	Bioconcentration factor (BCF): 710

12.4 Mobility in soil
No data available

12.5 Results of PBT and vPvB assessment
PBT/vPvB assessment not available as chemical safety assessment not required/not conducted

12.6 Other adverse effects
An environmental hazard cannot be excluded in the event of unprofessional handling or disposal.
Toxic to aquatic life.

13. DISPOSAL CONSIDERATIONS

13.1 Waste treatment methods

Product
Offer surplus and non-recyclable solutions to a licensed disposal company. Contact a licensed professional waste disposal service to dispose of this material.

Contaminated packaging
Dispose of as unused product.

14. TRANSPORT INFORMATION

DOT (US)
UN number: 3077 Class: 9 Packing group: III
Proper shipping name: Environmentally hazardous substance, solid, n.o.s. (1,2,3-Trichlorobenzene)
Marine pollutant: No

Poison Inhalation Hazard: No

IMDG
UN number: 3077 Class: 9 Packing group: III EMS-No: F-A, S-F
Proper shipping name: ENVIRONMENTALLY HAZARDOUS SUBSTANCE, SOLID, N.O.S. (1,2,3-Trichlorobenzene)
Marine pollutant: Marine pollutant

IATA
UN number: 3077 Class: 9 Packing group: III
Proper shipping name: Environmentally hazardous substance, solid, n.o.s. (1,2,3-Trichlorobenzene)

15. REGULATORY INFORMATION

SARA 302 Components
No chemicals in this material are subject to the reporting requirements of SARA Title III, Section 302.

SARA 313 Components
This material does not contain any chemical components with known CAS numbers that exceed the threshold (De Minimis) reporting levels established by SARA Title III, Section 313.

SARA 311/312 Hazards
Acute Health Hazard

Massachusetts Right To Know Components

	CAS-No.	Revision Date
1,2,3-Trichlorobenzene	87-61-6	1993-04-24

Pennsylvania Right To Know Components

	CAS-No.	Revision Date
1,2,3-Trichlorobenzene	87-61-6	1993-04-24

New Jersey Right To Know Components

	CAS-No.	Revision Date
1,2,3-Trichlorobenzene	87-61-6	1993-04-24

California Prop. 65 Components
This product does not contain any chemicals known to State of California to cause cancer, birth defects, or any other reproductive harm.

16. OTHER INFORMATION

Full text of H-Statements referred to under sections 2 and 3.

Acute Tox.	Acute toxicity
Aquatic Acute	Acute aquatic toxicity
Aquatic Chronic	Chronic aquatic toxicity
Eye Irrit.	Eye irritation
H302	Harmful if swallowed.
H315	Causes skin irritation.
H319	Causes serious eye irritation.
H335	May cause respiratory irritation.
H401	Toxic to aquatic life.

HMIS Rating

Health hazard:	2
Chronic Health Hazard:	
Flammability:	1
Physical Hazard	0

NFPA Rating

Health hazard:	2
Fire Hazard:	1
Reactivity Hazard:	0

Further information

Copyright 2014 Sigma-Aldrich Co. LLC. License granted to make unlimited paper copies for internal use only.
The above information is believed to be correct but does not purport to be all inclusive and shall be used only as a guide. The information in this document is based on the present state of our knowledge and is applicable to the product with regard to appropriate safety precautions. It does not represent any guarantee of the properties of the product. Sigma-Aldrich Corporation and its Affiliates shall not be held liable for any damage resulting from handling or from contact with the above product. See www.sigma-aldrich.com and/or the reverse side of invoice or packing slip for additional terms and conditions of sale.

Preparation Information

Sigma-Aldrich Corporation
Product Safety – Americas Region
1-800-521-8956

Version: 4.4 Revision Date: 08/21/2014 Print Date: 11/14/2016

SAFETY DATA SHEET

Version 6.5
Revision Date 05/02/2022
Print Date 05/14/2022

SECTION 1: Identification of the substance/mixture and of the company/undertaking

1.1 Product identifiers

Product name : 1,2,4,5-Tetramethylbenzene

Product Number : T19607
Brand : Aldrich
CAS-No. : 95-93-2

1.2 Relevant identified uses of the substance or mixture and uses advised against

Identified uses : Laboratory chemicals, Synthesis of substances

1.3 Details of the supplier of the safety data sheet

Company : Sigma-Aldrich Inc.
3050 SPRUCE ST
ST. LOUIS MO 63103
UNITED STATES

Telephone : +1 314 771-5765
Fax : +1 800 325-5052

1.4 Emergency telephone

Emergency Phone # : 800-424-9300 CHEMTREC (USA) +1-703-527-3887 CHEMTREC (International) 24 Hours/day; 7 Days/week

SECTION 2: Hazards identification

2.1 Classification of the substance or mixture

GHS Classification in accordance with 29 CFR 1910 (OSHA HCS)

Flammable solids (Category 1), H228
Short-term (acute) aquatic hazard (Category 1), H400
Long-term (chronic) aquatic hazard (Category 1), H410

For the full text of the H-Statements mentioned in this Section, see Section 16.

2.2 GHS Label elements, including precautionary statements

Pictogram



Signal Word Danger

Hazard statement(s)
H228 Flammable solid.

The life science business of Merck KGaA, Darmstadt, Germany
operates as MilliporeSigma in the US and Canada

H410	Very toxic to aquatic life with long lasting effects.

Precautionary statement(s)

P210	Keep away from heat/ sparks/ open flames/ hot surfaces. No smoking.
P240	Ground/bond container and receiving equipment.
P241	Use explosion-proof electrical/ ventilating/ lighting/ equipment.
P273	Avoid release to the environment.
P280	Wear protective gloves/ eye protection/ face protection.
P370 + P378	In case of fire: Use dry sand, dry chemical or alcohol-resistant foam to extinguish.
P391	Collect spillage.
P501	Dispose of contents/ container to an approved waste disposal plant.

2.3 Hazards not otherwise classified (HNOC) or not covered by GHS - none

SECTION 3: Composition/information on ingredients

3.1 Substances

Synonyms	:	Durene 1,2,4,5-Tetramethylbenzene
Formula	:	$C_{10}H_{14}$
Molecular weight	:	134.22 g/mol
CAS-No.	:	95-93-2
EC-No.	:	202-465-7

Component	Classification	Concentration
1,2,4,5-tetramethylbenzene		
	Flam. Sol. 1; Aquatic Acute 1; Aquatic Chronic 1; H228, H400, H410 M-Factor - Aquatic Acute: 1 - Aquatic Chronic: 1	<= 100 %

For the full text of the H-Statements mentioned in this Section, see Section 16.

SECTION 4: First aid measures

4.1 Description of first-aid measures

General advice
Show this material safety data sheet to the doctor in attendance.

If inhaled
After inhalation: fresh air.

In case of skin contact
In case of skin contact: Take off immediately all contaminated clothing. Rinse skin with water/ shower.

The life science business of Merck KGaA, Darmstadt, Germany
operates as MilliporeSigma in the US and Canada

In case of eye contact
After eye contact: rinse out with plenty of water. Remove contact lenses.

If swallowed
After swallowing: make victim drink water (two glasses at most). Consult doctor if feeling unwell.

4.2 Most important symptoms and effects, both acute and delayed
The most important known symptoms and effects are described in the labelling (see section 2.2) and/or in section 11

4.3 Indication of any immediate medical attention and special treatment needed
No data available

SECTION 5: Firefighting measures

5.1 Extinguishing media

Suitable extinguishing media
Water Foam Carbon dioxide (CO2) Dry powder

Unsuitable extinguishing media
For this substance/mixture no limitations of extinguishing agents are given.

5.2 Special hazards arising from the substance or mixture
Carbon oxides
Combustible.
Vapors are heavier than air and may spread along floors.
Forms explosive mixtures with air on intense heating.
Development of hazardous combustion gases or vapours possible in the event of fire.

5.3 Advice for firefighters
In the event of fire, wear self-contained breathing apparatus.

5.4 Further information
Remove container from danger zone and cool with water. Prevent fire extinguishing water from contaminating surface water or the ground water system.

SECTION 6: Accidental release measures

6.1 Personal precautions, protective equipment and emergency procedures
Advice for non-emergency personnel: Avoid inhalation of dusts. Avoid substance contact. Ensure adequate ventilation. Keep away from heat and sources of ignition. Evacuate the danger area, observe emergency procedures, consult an expert.
For personal protection see section 8.

6.2 Environmental precautions
Do not let product enter drains. Risk of explosion.

6.3 Methods and materials for containment and cleaning up
Cover drains. Collect, bind, and pump off spills. Observe possible material restrictions (see sections 7 and 10). Take up dry. Dispose of properly. Clean up affected area. Avoid generation of dusts.

6.4 Reference to other sections
For disposal see section 13.

The life science business of Merck KGaA, Darmstadt, Germany
operates as MilliporeSigma in the US and Canada

SECTION 7: Handling and storage

7.1 Precautions for safe handling

Advice on protection against fire and explosion
Keep away from open flames, hot surfaces and sources of ignition.Take precautionary measures against static discharge.

Hygiene measures
Change contaminated clothing. Wash hands after working with substance.
For precautions see section 2.2.

7.2 Conditions for safe storage, including any incompatibilities

Storage conditions
Tightly closed. Keep away from heat and sources of ignition.

Storage class
Storage class (TRGS 510): 4.1B: Flammable solid hazardous materials

7.3 Specific end use(s)

Apart from the uses mentioned in section 1.2 no other specific uses are stipulated

SECTION 8: Exposure controls/personal protection

8.1 Control parameters

Ingredients with workplace control parameters
Contains no substances with occupational exposure limit values.

8.2 Exposure controls

Appropriate engineering controls
Change contaminated clothing. Wash hands after working with substance.

Personal protective equipment

Eye/face protection
Use equipment for eye protection tested and approved under appropriate government standards such as NIOSH (US) or EN 166(EU). Safety glasses

Skin protection
Full contact
Material: Nitrile rubber
Minimum layer thickness: 0.11 mm
Break through time: 480 min
Material tested:KCL 741 Dermatril® L

Splash contact
Material: Nitrile rubber
Minimum layer thickness: 0.11 mm
Break through time: 480 min
Material tested:KCL 741 Dermatril® L

Body Protection
Flame retardant antistatic protective clothing.

Respiratory protection
required when dusts are generated.

The life science business of Merck KGaA, Darmstadt, Germany
operates as MilliporeSigma in the US and Canada

Our recommendations on filtering respiratory protection are based on the following standards: DIN EN 143, DIN 14387 and other accompanying standards relating to the used respiratory protection system.

Control of environmental exposure
Do not let product enter drains. Risk of explosion.

SECTION 9: Physical and chemical properties

9.1 Information on basic physical and chemical properties

a)	Appearance	Form: crystals
b)	Odor	No data available
c)	Odor Threshold	No data available
d)	pH	No data available
e)	Melting point/freezing point	Melting point/range: 76 - 80 °C (169 - 176 °F) - lit.
f)	Initial boiling point and boiling range	191 - 193 °C 376 - 379 °F
g)	Flash point	74 °C (165 °F) - c.c.
h)	Evaporation rate	No data available
i)	Flammability (solid, gas)	The substance or mixture is a flammable solid with the category 1.
j)	Upper/lower flammability or explosive limits	No data available
k)	Vapor pressure	No data available
l)	Vapor density	No data available
m)	Density	0.838 g/mL at 25 °C (77 °F) - lit.
	Relative density	No data available
n)	Water solubility	No data available
o)	Partition coefficient: n-octanol/water	No data available
p)	Autoignition temperature	No data available
q)	Decomposition temperature	No data available
r)	Viscosity	No data available
s)	Explosive properties	No data available
t)	Oxidizing properties	none

9.2 Other safety information

No data available

The life science business of Merck KGaA, Darmstadt, Germany
operates as MilliporeSigma in the US and Canada

SECTION 10: Stability and reactivity

10.1 Reactivity

Forms explosive mixtures with air on intense heating.
A range from approx. 15 Kelvin below the flash point is to be rated as critical.
The following applies in general to flammable organic substances and mixtures: in correspondingly fine distribution, when whirled up a dust explosion potential may generally be assumed.

10.2 Chemical stability

The product is chemically stable under standard ambient conditions (room temperature) .

10.3 Possibility of hazardous reactions

Violent reactions possible with:
Oxidizing agents

10.4 Conditions to avoid

Strong heating.

10.5 Incompatible materials

No data available

10.6 Hazardous decomposition products

In the event of fire: see section 5

SECTION 11: Toxicological information

11.1 Information on toxicological effects

Acute toxicity
LD50 Oral - Rat - 6,700 mg/kg
Remarks: (RTECS)
Inhalation: No data available
Dermal: No data available

Skin corrosion/irritation
No data available

Serious eye damage/eye irritation
No data available

Respiratory or skin sensitization
No data available

Germ cell mutagenicity
No data available

Carcinogenicity

IARC: No ingredient of this product present at levels greater than or equal to 0.1% is identified as probable, possible or confirmed human carcinogen by IARC.

NTP: No ingredient of this product present at levels greater than or equal to 0.1% is identified as a known or anticipated carcinogen by NTP.

OSHA: No component of this product present at levels greater than or equal to 0.1% is on OSHA's list of regulated carcinogens.

The life science business of Merck KGaA, Darmstadt, Germany
operates as MilliporeSigma in the US and Canada

Reproductive toxicity
No data available

Specific target organ toxicity - single exposure
No data available

Specific target organ toxicity - repeated exposure
No data available

Aspiration hazard
No data available

11.2 Additional Information

RTECS: DC0500000
The data available to us do not suffice to permit any industrial-toxicological assessment.

Further toxicological data:

Risk of absorption.

Other dangerous properties can not be excluded.

Further data:

Handle in accordance with good industrial hygiene and safety practice.

SECTION 12: Ecological information

12.1 Toxicity

Toxicity to fish	LC0 - Leuciscus idus (Golden orfe) - 10 mg/l - 48 h Remarks: (ECOTOX Database) LC50 - Leuciscus idus (Golden orfe) - 30 mg/l - 48 h Remarks: (ECOTOX Database) LC100 - Leuciscus idus (Golden orfe) - 50 mg/l - 48 h Remarks: (ECOTOX Database)
Toxicity to daphnia and other aquatic invertebrates	EC50 - Daphnia magna (Water flea) - 0.47 mg/l - 48 h Remarks: (External MSDS)

12.2 Persistence and degradability
Not readily biodegradable.

12.3 Bioaccumulative potential
No data available

12.4 Mobility in soil
No data available

The life science business of Merck KGaA, Darmstadt, Germany
operates as MilliporeSigma in the US and Canada

12.5 Results of PBT and vPvB assessment

PBT/vPvB assessment not available as chemical safety assessment not required/not conducted

12.6 Endocrine disrupting properties

No data available

12.7 Other adverse effects

Discharge into the environment must be avoided.

SECTION 13: Disposal considerations

13.1 Waste treatment methods

Product

Waste material must be disposed of in accordance with the national and local regulations. Leave chemicals in original containers. No mixing with other waste. Handle uncleaned containers like the product itself. See www.retrologistik.com for processes regarding the return of chemicals and containers, or contact us there if you have further questions.

SECTION 14: Transport information

DOT (US)

UN number: 1325 Class: 4.1 Packing group: II
Proper shipping name: Flammable solids, organic, n.o.s. (1,2,4,5-tetramethylbenzene)
Reportable Quantity (RQ):
Poison Inhalation Hazard: No

IMDG

UN number: 1325 Class: 4.1 Packing group: II EMS-No: F-A, S-G
Proper shipping name: FLAMMABLE SOLID, ORGANIC, N.O.S. (1,2,4,5-tetramethylbenzene)
Marine pollutant : yes

IATA

UN number: 1325 Class: 4.1 Packing group: II
Proper shipping name: Flammable solid, organic, n.o.s. (1,2,4,5-tetramethylbenzene)

SECTION 15: Regulatory information

SARA 302 Components

This material does not contain any components with a section 302 EHS TPQ.

SARA 313 Components

This material does not contain any chemical components with known CAS numbers that exceed the threshold (De Minimis) reporting levels established by SARA Title III, Section 313.

SARA 311/312 Hazards

Fire Hazard

Massachusetts Right To Know Components

No components are subject to the Massachusetts Right to Know Act.

The life science business of Merck KGaA, Darmstadt, Germany
operates as MilliporeSigma in the US and Canada

No components are subject to the Massachusetts Right to Know Act.

Pennsylvania Right To Know Components

1,2,4,5-tetramethylbenzene	CAS-No. 95-93-2	Revision Date

New Jersey Right To Know Components

1,2,4,5-tetramethylbenzene	CAS-No. 95-93-2	Revision Date

SECTION 16: Other information

Further information

The above information is believed to be correct but does not purport to be all inclusive and shall be used only as a guide. The information in this document is based on the present state of our knowledge and is applicable to the product with regard to appropriate safety precautions. It does not represent any guarantee of the properties of the product. Sigma-Aldrich Corporation and its Affiliates shall not be held liable for any damage resulting from handling or from contact with the above product. See www.sigma-aldrich.com and/or the reverse side of invoice or packing slip for additional terms and conditions of sale.

Copyright 2020 Sigma-Aldrich Co. LLC. License granted to make unlimited paper copies for internal use only.
The branding on the header and/or footer of this document may temporarily not visually match the product purchased as we transition our branding. However, all of the information in the document regarding the product remains unchanged and matches the product ordered. For further information please contact mlsbranding@sial.com.

Version: 6.5 Revision Date: 05/02/2022 Print Date: 05/14/2022

The life science business of Merck KGaA, Darmstadt, Germany
operates as MilliporeSigma in the US and Canada

SAFETY DATA SHEET

Creation Date 26-Sep-2009 **Revision Date** 31-Jan-2023 **Revision Number** 9

1. Identification

Product Name **Mesitylene**

Cat No. : **AC125580000; AC125580010; AC125580025; AC125580050; AC125582500**

CAS No 108-67-8
Synonyms 1,3,5-Trimethylbenzene

Recommended Use Laboratory chemicals.
Uses advised against Food, drug, pesticide or biocidal product use.

Details of the supplier of the safety data sheet

Company

Fisher Scientific Company
One Reagent Lane
Fair Lawn, NJ 07410
Tel: (201) 796-7100

Acros Organics
One Reagent Lane
Fair Lawn, NJ 07410

Emergency Telephone Number
For information **US** call: 001-800-ACROS-01 / **Europe** call: +32 14 57 52 11
Emergency Number **US:**001-201-796-7100 / **Europe:** +32 14 57 52 99
CHEMTREC Tel. No.**US:**001-800-424-9300 / **Europe:**001-703-527-3887

2. Hazard(s) identification

Classification
This chemical is considered hazardous by the 2012 OSHA Hazard Communication Standard (29 CFR 1910.1200)

Flammable liquids	Category 3
Skin Corrosion/Irritation	Category 2
Serious Eye Damage/Eye Irritation	Category 2
Specific target organ toxicity (single exposure)	Category 3
Target Organs - Respiratory system, Central nervous system (CNS).	
Aspiration Toxicity	Category 1

Label Elements

Signal Word
Danger

Hazard Statements

Flammable liquid and vapor
May be fatal if swallowed and enters airways
Causes skin irritation
Causes serious eye irritation
May cause respiratory irritation



Precautionary Statements
Prevention
Wash face, hands and any exposed skin thoroughly after handling
Wear protective gloves/protective clothing/eye protection/face protection
Avoid breathing dust/fume/gas/mist/vapors/spray
Use only outdoors or in a well-ventilated area
Keep away from heat/sparks/open flames/hot surfaces. - No smoking
Keep container tightly closed
Ground/bond container and receiving equipment
Use explosion-proof electrical/ventilating/lighting equipment
Use only non-sparking tools
Take precautionary measures against static discharge
Keep cool
Inhalation
IF INHALED: Remove victim to fresh air and keep at rest in a position comfortable for breathing
Call a POISON CENTER or doctor/physician if you feel unwell
Skin
If skin irritation occurs: Get medical advice/attention
IF ON SKIN (or hair): Take off immediately all contaminated clothing. Rinse skin with water/shower
Wash contaminated clothing before reuse
Eyes
IF IN EYES: Rinse cautiously with water for several minutes. Remove contact lenses, if present and easy to do. Continue rinsing
If eye irritation persists: Get medical advice/attention
Ingestion
IF SWALLOWED: Immediately call a POISON CENTER or doctor/physician
Do NOT induce vomiting
Fire
In case of fire: Use CO2, dry chemical, or foam for extinction
Storage
Store locked up
Store in a well-ventilated place. Keep container tightly closed
Disposal
Dispose of contents/container to an approved waste disposal plant
Hazards not otherwise classified (HNOC)
Toxic to aquatic life with long lasting effects

3. Composition/Information on Ingredients

Component	CAS No	Weight %
1,3,5-Trimethylbenzene	108-67-8	<100

4. First-aid measures

General Advice	If symptoms persist, call a physician.
Eye Contact	Rinse immediately with plenty of water, also under the eyelids, for at least 15 minutes. Get medical attention.
Skin Contact	Wash off immediately with plenty of water for at least 15 minutes. If skin irritation persists, call a physician.
Inhalation	Remove to fresh air. If not breathing, give artificial respiration. Get medical attention if symptoms occur. Risk of serious damage to the lungs (by aspiration).
Ingestion	Clean mouth with water and drink afterwards plenty of water. Do NOT induce vomiting. Call a physician or poison control center immediately. If vomiting occurs naturally, have victim lean forward.
Most important symptoms and effects	None reasonably foreseeable. Vapors may cause drowsiness and dizziness: Symptoms may be delayed: Symptoms of overexposure may be headache, dizziness, tiredness, nausea and vomiting
Notes to Physician	Treat symptomatically

5. Fire-fighting measures

Suitable Extinguishing Media	Water spray, carbon dioxide (CO2), dry chemical, alcohol-resistant foam. Water mist may be used to cool closed containers.
Unsuitable Extinguishing Media	No information available
Flash Point	44 °C / 111.2 °F
Method -	No information available
Autoignition Temperature	550 °C / 1022 °F

Explosion Limits

Upper	6.00%
Lower	1.00%
Sensitivity to Mechanical Impact	No information available
Sensitivity to Static Discharge	No information available

Specific Hazards Arising from the Chemical
Flammable. Containers may explode when heated. Vapors may form explosive mixtures with air. Vapors may travel to source of ignition and flash back.

Hazardous Combustion Products
Carbon monoxide (CO). Carbon dioxide (CO_2).
Protective Equipment and Precautions for Firefighters
As in any fire, wear self-contained breathing apparatus pressure-demand, MSHA/NIOSH (approved or equivalent) and full protective gear.

NFPA

Health	Flammability	Instability	Physical hazards
3	2	0	N/A

6. Accidental release measures

Personal Precautions	Ensure adequate ventilation. Use personal protective equipment as required. Remove all sources of ignition. Take precautionary measures against static discharges.
Environmental Precautions	Do not flush into surface water or sanitary sewer system.

Methods for Containment and Clean Up Soak up with inert absorbent material. Keep in suitable, closed containers for disposal. Remove all sources of ignition. Use spark-proof tools and explosion-proof equipment.

7. Handling and storage

Handling Wear personal protective equipment/face protection. Ensure adequate ventilation. Do not get in eyes, on skin, or on clothing. Avoid ingestion and inhalation. Keep away from open flames, hot surfaces and sources of ignition. Use only non-sparking tools. Take precautionary measures against static discharges.

Storage. Keep containers tightly closed in a dry, cool and well-ventilated place. Keep away from heat, sparks and flame. Flammables area. Incompatible Materials. Strong oxidizing agents. Nitric acid.

8. Exposure controls / personal protection

Exposure Guidelines

Component	ACGIH TLV	OSHA PEL	NIOSH	Mexico OEL (TWA)
1,3,5-Trimethylbenzene	TWA: 10 ppm		TWA: 25 ppm TWA: 125 mg/m^3	

Legend

ACGIH - American Conference of Governmental Industrial Hygienists
NIOSH: NIOSH - National Institute for Occupational Safety and Health

Engineering Measures Ensure adequate ventilation, especially in confined areas. Ensure that eyewash stations and safety showers are close to the workstation location. Use explosion-proof electrical/ventilating/lighting equipment.

Personal Protective Equipment

Eye/face Protection Tight sealing safety goggles. Face protection shield.

Skin and body protection Wear appropriate protective gloves and clothing to prevent skin exposure.

Respiratory Protection Follow the OSHA respirator regulations found in 29 CFR 1910.134 or European Standard EN 149. Use a NIOSH/MSHA or European Standard EN 149 approved respirator if exposure limits are exceeded or if irritation or other symptoms are experienced.

Recommended Filter type: Organic gases and vapours filter. Type A. Brown. conforming to EN14387.

Hygiene Measures Handle in accordance with good industrial hygiene and safety practice.

9. Physical and chemical properties

Physical State	Liquid
Appearance	Colorless
Odor	aromatic
Odor Threshold	No information available
pH	No information available
Melting Point/Range	-45 °C / -49 °F
Boiling Point/Range	163 - 166 °C / 325.4 - 330.8 °F @ 760 mmHg
Flash Point	44 °C / 111.2 °F
Evaporation Rate	No information available
Flammability (solid,gas)	Not applicable
Flammability or explosive limits	
Upper	6.00%
Lower	1.00%

Vapor Pressure	2.5 mbar @ 20 °C
Vapor Density	4.1 (Air = 1.0)
Specific Gravity	0.868
Solubility	Slightly soluble in water
Partition coefficient; n-octanol/water	No data available
Autoignition Temperature	550 °C / 1022 °F
Decomposition Temperature	No information available
Viscosity	No information available
Molecular Formula	C9 H12
Molecular Weight	120.19

10. Stability and reactivity

Reactive Hazard None known, based on information available

Stability Stable under normal conditions.

Conditions to Avoid Incompatible products. Excess heat. Keep away from open flames, hot surfaces and sources of ignition.

Incompatible Materials Strong oxidizing agents, Nitric acid

Hazardous Decomposition Products Carbon monoxide (CO), Carbon dioxide (CO_2)

Hazardous Polymerization Hazardous polymerization does not occur.

Hazardous Reactions None under normal processing.

11. Toxicological information

Acute Toxicity

Product Information

Component Information

Component	LD50 Oral	LD50 Dermal	LC50 Inhalation
1,3,5-Trimethylbenzene	Not listed	Not listed	LC50 = 24 g/m³ (Rat) 4 h

Toxicologically Synergistic Products No information available

Delayed and immediate effects as well as chronic effects from short and long-term exposure

Irritation Irritating to eyes, respiratory system and skin

Sensitization No information available

Carcinogenicity The table below indicates whether each agency has listed any ingredient as a carcinogen.

Component	CAS No	IARC	NTP	ACGIH	OSHA	Mexico
1,3,5-Trimethylbenzene	108-67-8	Not listed	Not listed	Not listed	Not listed	Not listed

Mutagenic Effects Not mutagenic in AMES Test

Reproductive Effects No information available.

Developmental Effects No information available.

Teratogenicity No information available.

STOT - single exposure Respiratory system Central nervous system (CNS)

STOT - repeated exposure None known

Aspiration hazard Category 1

Symptoms / effects,both acute and delayed Vapors may cause drowsiness and dizziness: Symptoms may be delayed: Symptoms of overexposure may be headache, dizziness, tiredness, nausea and vomiting

Endocrine Disruptor Information No information available

Other Adverse Effects The toxicological properties have not been fully investigated.

12. Ecological information

Ecotoxicity

Toxic to aquatic organisms, may cause long-term adverse effects in the aquatic environment. The product contains following substances which are hazardous for the environment.

Component	Freshwater Algae	Freshwater Fish	Microtox	Water Flea
1,3,5-Trimethylbenzene	Not listed	LC50: = 3.48 mg/L, 96h (Pimephales promelas)	Not listed	Not listed

Persistence and Degradability based on information available. May persist

Bioaccumulation/ Accumulation No information available.

Mobility Is not likely mobile in the environment due its low water solubility.

13. Disposal considerations

Waste Disposal Methods Chemical waste generators must determine whether a discarded chemical is classified as a hazardous waste. Chemical waste generators must also consult local, regional, and national hazardous waste regulations to ensure complete and accurate classification.

14. Transport information

DOT

UN-No UN2325
Proper Shipping Name 1,3,5-TRIMETHYLBENZENE
Hazard Class 3
Packing Group III

TDG

UN-No UN2325
Proper Shipping Name 1,3,5-TRIMETHYLBENZENE
Hazard Class 3
Packing Group III

IATA

UN-No UN2325
Proper Shipping Name 1,3,5-TRIMETHYLBENZENE
Hazard Class 3
Packing Group III

IMDG/IMO

UN-No UN2325
Proper Shipping Name 1,3,5-TRIMETHYLBENZENE
Hazard Class 3
Packing Group III

15. Regulatory information

United States of America Inventory

Component	CAS No	TSCA	TSCA Inventory notification - Active-Inactive	TSCA - EPA Regulatory Flags
1,3,5-Trimethylbenzene	108-67-8	X	ACTIVE	-

Legend:
TSCA US EPA (TSCA) - Toxic Substances Control Act, (40 CFR Part 710)
X - Listed
'-' - Not Listed

TSCA - Per 40 CFR 751, Regulation of Certain Chemical Substances & Mixtures, Under TSCA Section 6(h) (PBT) Not applicable

TSCA 12(b) - Notices of Export Not applicable

International Inventories
Canada (DSL/NDSL), Europe (EINECS/ELINCS/NLP), Philippines (PICCS), Japan (ENCS), Japan (ISHL), Australia (AICS), China (IECSC), Korea (KECL).

Component	CAS No	DSL	NDSL	EINECS	PICCS	ENCS	ISHL	AICS	IECSC	KECL
1,3,5-Trimethylbenzene	108-67-8	X	-	203-604-4	X	X	X	X	X	KE-34411

KECL - NIER number or KE number (http://ncis.nier.go.kr/en/main.do)

U.S. Federal Regulations

SARA 313 Not applicable

SARA 311/312 Hazard Categories See section 2 for more information

CWA (Clean Water Act) Not applicable

Clean Air Act Not applicable

OSHA - Occupational Safety and Health Administration Not applicable

CERCLA Not applicable

California Proposition 65 This product does not contain any Proposition 65 chemicals.

U.S. State Right-to-Know Regulations

Component	Massachusetts	New Jersey	Pennsylvania	Illinois	Rhode Island
1,3,5-Trimethylbenzene	X	-	-	-	-

U.S. Department of Transportation
Reportable Quantity (RQ): N
DOT Marine Pollutant Y
DOT Severe Marine Pollutant N

U.S. Department of Homeland Security This product does not contain any DHS chemicals.

Other International Regulations

Mexico - Grade Moderate risk, Grade 2

Authorisation/Restrictions according to EU REACH Not applicable

Component	CAS No	REACH (1907/2006) - Annex XIV - Substances Subject to Authorization	REACH (1907/2006) - Annex XVII - Restrictions on Certain Dangerous Substances	REACH Regulation (EC 1907/2006) article 59 - Candidate List of Substances of Very High

				Concern (SVHC)
1,3,5-Trimethylbenzene	108-67-8	-	-	-

Safety, health and environmental regulations/legislation specific for the substance or mixture

Component	CAS No	OECD HPV	Persistent Organic Pollutant	Ozone Depletion Potential	Restriction of Hazardous Substances (RoHS)
1,3,5-Trimethylbenzene	108-67-8	Listed	Not applicable	Not applicable	Not applicable

Component	CAS No	Seveso III Directive (2012/18/EC) - Qualifying Quantities for Major Accident Notification	Seveso III Directive (2012/18/EC) - Qualifying Quantities for Safety Report Requirements	Rotterdam Convention (PIC)	Basel Convention (Hazardous Waste)
1,3,5-Trimethylbenzene	108-67-8	Not applicable	Not applicable	Not applicable	Not applicable

16. Other information

Prepared By
Regulatory Affairs
Thermo Fisher Scientific
Email: EMSDS.RA@thermofisher.com

Creation Date 26-Sep-2009
Revision Date 31-Jan-2023
Print Date 31-Jan-2023
Revision Summary This document has been updated to comply with the US OSHA HazCom 2012 Standard replacing the current legislation under 29 CFR 1910.1200 to align with the Globally Harmonized System of Classification and Labeling of Chemicals (GHS).

Disclaimer
The information provided in this Safety Data Sheet is correct to the best of our knowledge, information and belief at the date of its publication. The information given is designed only as a guidance for safe handling, use, processing, storage, transportation, disposal and release and is not to be considered a warranty or quality specification. The information relates only to the specific material designated and may not be valid for such material used in combination with any other materials or in any process, unless specified in the text

End of SDS

SAFETY DATA SHEET

Version 3.11
Revision Date 05/24/2016
Print Date 10/31/2016

1. PRODUCT AND COMPANY IDENTIFICATION

1.1 Product identifiers

Product name : 1,2,4-Trichlorobenzene

Product Number : 296104
Brand : Sigma-Aldrich
Index-No. : 602-087-00-6

CAS-No. : 120-82-1

1.2 Relevant identified uses of the substance or mixture and uses advised against

Identified uses : Laboratory chemicals, Synthesis of substances

1.3 Details of the supplier of the safety data sheet

Company : Sigma-Aldrich
3050 Spruce Street
SAINT LOUIS MO 63103
USA

Telephone : +1 800-325-5832
Fax : +1 800-325-5052

1.4 Emergency telephone number

Emergency Phone # : +1-703-527-3887 (CHEMTREC)

2. HAZARDS IDENTIFICATION

2.1 Classification of the substance or mixture

GHS Classification in accordance with 29 CFR 1910 (OSHA HCS)
Acute toxicity, Oral (Category 4), H302
Skin irritation (Category 2), H315
Acute aquatic toxicity (Category 1), H400
Chronic aquatic toxicity (Category 2), H411

For the full text of the H-Statements mentioned in this Section, see Section 16.

2.2 GHS Label elements, including precautionary statements

Pictogram



Signal word Warning

Hazard statement(s)
H302 Harmful if swallowed.
H315 Causes skin irritation.
H400 Very toxic to aquatic life.
H411 Toxic to aquatic life with long lasting effects.

Precautionary statement(s)
P264 Wash skin thoroughly after handling.
P270 Do not eat, drink or smoke when using this product.
P273 Avoid release to the environment.
P280 Wear protective gloves.

P301 + P312 + P330	IF SWALLOWED: Call a POISON CENTER/doctor if you feel unwell. Rinse mouth.
P302 + P352	IF ON SKIN: Wash with plenty of soap and water.
P332 + P313	If skin irritation occurs: Get medical advice/ attention.
P362	Take off contaminated clothing and wash before reuse.
P391	Collect spillage.
P501	Dispose of contents/ container to an approved waste disposal plant.

2.3 Hazards not otherwise classified (HNOC) or not covered by GHS - none

3. COMPOSITION/INFORMATION ON INGREDIENTS

3.1 Substances

Formula	:	$C_6H_3Cl_3$
Molecular weight	:	181.45 g/mol
CAS-No.	:	120-82-1
EC-No.	:	204-428-0
Index-No.	:	602-087-00-6

Hazardous components

Component	Classification	Concentration
1,2,4-Trichlorobenzene		
	Acute Tox. 4; Skin Irrit. 2; Aquatic Acute 1; Aquatic Chronic 2; H302, H315, H400, H411	<= 100 %

For the full text of the H-Statements mentioned in this Section, see Section 16.

4. FIRST AID MEASURES

4.1 Description of first aid measures

General advice
Consult a physician. Show this safety data sheet to the doctor in attendance.Move out of dangerous area.

If inhaled
If breathed in, move person into fresh air. If not breathing, give artificial respiration. Consult a physician.

In case of skin contact
Wash off with soap and plenty of water. Consult a physician.

In case of eye contact
Flush eyes with water as a precaution.

If swallowed
Never give anything by mouth to an unconscious person. Rinse mouth with water. Consult a physician.

4.2 Most important symptoms and effects, both acute and delayed
The most important known symptoms and effects are described in the labelling (see section 2.2) and/or in section 11

4.3 Indication of any immediate medical attention and special treatment needed
No data available

5. FIREFIGHTING MEASURES

5.1 Extinguishing media

Suitable extinguishing media
Use water spray, alcohol-resistant foam, dry chemical or carbon dioxide.

5.2 Special hazards arising from the substance or mixture
No data available

5.3 Advice for firefighters
Wear self-contained breathing apparatus for firefighting if necessary.

5.4 Further information
No data available

6. ACCIDENTAL RELEASE MEASURES

6.1 Personal precautions, protective equipment and emergency procedures
Use personal protective equipment. Avoid breathing vapours, mist or gas. Ensure adequate ventilation. Evacuate personnel to safe areas.
For personal protection see section 8.

6.2 Environmental precautions
Prevent further leakage or spillage if safe to do so. Do not let product enter drains. Discharge into the environment must be avoided.

6.3 Methods and materials for containment and cleaning up
Soak up with inert absorbent material and dispose of as hazardous waste. Keep in suitable, closed containers for disposal.

6.4 Reference to other sections
For disposal see section 13.

7. HANDLING AND STORAGE

7.1 Precautions for safe handling
Avoid contact with skin and eyes. Avoid inhalation of vapour or mist.
For precautions see section 2.2.

7.2 Conditions for safe storage, including any incompatibilities
Keep container tightly closed in a dry and well-ventilated place. Containers which are opened must be carefully resealed and kept upright to prevent leakage.
Storage class (TRGS 510): Non-combustible, acute toxic Cat.3 / toxic hazardous materials or hazardous materials causing chronic effects

7.3 Specific end use(s)
Apart from the uses mentioned in section 1.2 no other specific uses are stipulated

8. EXPOSURE CONTROLS/PERSONAL PROTECTION

8.1 Control parameters

Components with workplace control parameters

Component	CAS-No.	Value	Control parameters	Basis
1,2,4-Trichlorobenzene	120-82-1	C	5.000000 ppm	USA. ACGIH Threshold Limit Values (TLV)
	Remarks	Upper Respiratory Tract irritation Eye irritation		
		C	5.000000 ppm 40.000000 mg/m3	USA. NIOSH Recommended Exposure Limits
		C	5 ppm 40 mg/m3	California permissible exposure limits for chemical contaminants (Title 8, Article 107)

8.2 Exposure controls

Appropriate engineering controls
Handle in accordance with good industrial hygiene and safety practice. Wash hands before breaks and at the end of workday.

Personal protective equipment

Eye/face protection
Face shield and safety glasses Use equipment for eye protection tested and approved under appropriate government standards such as NIOSH (US) or EN 166(EU).

Skin protection
Handle with gloves. Gloves must be inspected prior to use. Use proper glove removal technique (without touching glove's outer surface) to avoid skin contact with this product. Dispose of contaminated gloves after use in accordance with applicable laws and good laboratory practices. Wash and dry hands.

Full contact
Material: Fluorinated rubber
Minimum layer thickness: 0.7 mm
Break through time: 480 min
Material tested:Vitoject® (KCL 890 / Aldrich Z677698, Size M)

Splash contact
Material: Fluorinated rubber
Minimum layer thickness: 0.7 mm
Break through time: 480 min
Material tested:Vitoject® (KCL 890 / Aldrich Z677698, Size M)

data source: KCL GmbH, D-36124 Eichenzell, phone +49 (0)6659 87300, e-mail sales@kcl.de, test method: EN374
If used in solution, or mixed with other substances, and under conditions which differ from EN 374, contact the supplier of the CE approved gloves. This recommendation is advisory only and must be evaluated by an industrial hygienist and safety officer familiar with the specific situation of anticipated use by our customers. It should not be construed as offering an approval for any specific use scenario.

Body Protection
Complete suit protecting against chemicals, The type of protective equipment must be selected according to the concentration and amount of the dangerous substance at the specific workplace.

Respiratory protection
Where risk assessment shows air-purifying respirators are appropriate use a full-face respirator with multi-purpose combination (US) or type ABEK (EN 14387) respirator cartridges as a backup to engineering controls. If the respirator is the sole means of protection, use a full-face supplied air respirator. Use respirators and components tested and approved under appropriate government standards such as NIOSH (US) or CEN (EU).

Control of environmental exposure
Prevent further leakage or spillage if safe to do so. Do not let product enter drains. Discharge into the environment must be avoided.

9. PHYSICAL AND CHEMICAL PROPERTIES

9.1 Information on basic physical and chemical properties

a)	Appearance	Form: liquid, clear Colour: colourless
b)	Odour	No data available
c)	Odour Threshold	No data available
d)	pH	No data available
e)	Melting point/freezing point	16.0 °C (60.8 °F)
f)	Initial boiling point and boiling range	214.0 °C (417.2 °F)
g)	Flash point	110.0 °C (230.0 °F) - closed cup
h)	Evaporation rate	No data available
i)	Flammability (solid, gas)	No data available
j)	Upper/lower flammability or explosive limits	Upper explosion limit: 6.6 %(V) Lower explosion limit: 2.5 %(V)
k)	Vapour pressure	1.3 hPa (1.0 mmHg) at 40.0 °C (104.0 °F)
l)	Vapour density	No data available

m)	Relative density	1.45 g/cm3
n)	Water solubility	insoluble
o)	Partition coefficient: n-octanol/water	log Pow: 4.00
p)	Auto-ignition temperature	571.0 °C (1,059.8 °F)
q)	Decomposition temperature	No data available
r)	Viscosity	No data available
s)	Explosive properties	No data available
t)	Oxidizing properties	No data available

9.2 Other safety information
No data available

10. STABILITY AND REACTIVITY

10.1 Reactivity
No data available

10.2 Chemical stability
Stable under recommended storage conditions.

10.3 Possibility of hazardous reactions
No data available

10.4 Conditions to avoid
No data available

10.5 Incompatible materials
Strong oxidizing agents

10.6 Hazardous decomposition products
Hazardous decomposition products formed under fire conditions. - Carbon oxides, Hydrogen chloride gas
Other decomposition products - No data available
In the event of fire: see section 5

11. TOXICOLOGICAL INFORMATION

11.1 Information on toxicological effects

Acute toxicity
No data available

LD50 Oral - Rat - 756.0 mg/kg
Remarks: Behavioral:Somnolence (general depressed activity). Behavioral:Convulsions or effect on seizure threshold.

Inhalation: No data available

Inhalation: No data available

Dermal: No data available

LD50 Dermal - Rat - 6,139 mg/kg
Remarks: Behavioral:Somnolence (general depressed activity). Behavioral:Convulsions or effect on seizure threshold.

No data available

No data available

Skin corrosion/irritation
No data available

Skin - Rabbit
Result: Skin irritation

Serious eye damage/eye irritation
No data available

No data available

Respiratory or skin sensitisation
No data available

No data available

Germ cell mutagenicity

No data available

No data available

Carcinogenicity

IARC: No component of this product present at levels greater than or equal to 0.1% is identified as probable, possible or confirmed human carcinogen by IARC.

NTP: No component of this product present at levels greater than or equal to 0.1% is identified as a known or anticipated carcinogen by NTP.

OSHA: No component of this product present at levels greater than or equal to 0.1% is identified as a carcinogen or potential carcinogen by OSHA.

Reproductive toxicity
No data available
No data available
No data available

No data available

Specific target organ toxicity - single exposure
No data available

Specific target organ toxicity - repeated exposure
No data available

Aspiration hazard
No data available

Additional Information
RTECS: DC2100000

Nausea, Dizziness, Headache, Gastrointestinal disturbance, Liver injury may occur., Kidney injury may occur., To the best of our knowledge, the chemical, physical, and toxicological properties have not been thoroughly investigated.

12. ECOLOGICAL INFORMATION

12.1 Toxicity
No data available

Toxicity to fish	LC50 - Oncorhynchus mykiss (rainbow trout) - 1.32 mg/l - 96.0 h
Toxicity to daphnia and other aquatic invertebrates	LC50 - Daphnia magna (Water flea) - 1.7 mg/l - 48 h

12.2 Persistence and degradability
No data available

12.3 Bioaccumulative potential
No data available

12.4 Mobility in soil
No data available

12.5 Results of PBT and vPvB assessment

PBT/vPvB assessment not available as chemical safety assessment not required/not conducted

12.6 Other adverse effects

An environmental hazard cannot be excluded in the event of unprofessional handling or disposal.
Very toxic to aquatic life.

No data available

13. DISPOSAL CONSIDERATIONS

13.1 Waste treatment methods

Product

Offer surplus and non-recyclable solutions to a licensed disposal company. Contact a licensed professional waste disposal service to dispose of this material.

Contaminated packaging

Dispose of as unused product.

14. TRANSPORT INFORMATION

DOT (US)

UN number: 2321 Class: 6.1 Packing group: III
Proper shipping name: Trichlorobenzenes, liquid
Reportable Quantity (RQ): 100 lbs

Poison Inhalation Hazard: No

IMDG

UN number: 2321 Class: 6.1 Packing group: III EMS-No: F-A, S-A
Proper shipping name: TRICHLOROBENZENES, LIQUID
Marine pollutant: yes

IATA

UN number: 2321 Class: 6.1 Packing group: III
Proper shipping name: Trichlorobenzenes, liquid

15. REGULATORY INFORMATION

SARA 302 Components

No chemicals in this material are subject to the reporting requirements of SARA Title III, Section 302.

SARA 313 Components

The following components are subject to reporting levels established by SARA Title III, Section 313:

	CAS-No.	Revision Date
1,2,4-Trichlorobenzene	120-82-1	2007-07-01

SARA 311/312 Hazards

Acute Health Hazard

Massachusetts Right To Know Components

	CAS-No.	Revision Date
1,2,4-Trichlorobenzene	120-82-1	2007-07-01

Pennsylvania Right To Know Components

	CAS-No.	Revision Date
1,2,4-Trichlorobenzene	120-82-1	2007-07-01

New Jersey Right To Know Components

	CAS-No.	Revision Date
1,2,4-Trichlorobenzene	120-82-1	2007-07-01

California Prop. 65 Components

This product does not contain any chemicals known to State of California to cause cancer, birth defects, or any other reproductive harm.

16. OTHER INFORMATION

Full text of H-Statements referred to under sections 2 and 3.

Acute Tox.	Acute toxicity
Aquatic Acute	Acute aquatic toxicity
Aquatic Chronic	Chronic aquatic toxicity
H302	Harmful if swallowed.
H315	Causes skin irritation.
H400	Very toxic to aquatic life.
H411	Toxic to aquatic life with long lasting effects.
Skin Irrit.	Skin irritation

HMIS Rating

Health hazard:	2
Chronic Health Hazard:	
Flammability:	1
Physical Hazard	0

NFPA Rating

Health hazard:	2
Fire Hazard:	1
Reactivity Hazard:	0

Further information

Copyright 2016 Sigma-Aldrich Co. LLC. License granted to make unlimited paper copies for internal use only.
The above information is believed to be correct but does not purport to be all inclusive and shall be used only as a guide. The information in this document is based on the present state of our knowledge and is applicable to the product with regard to appropriate safety precautions. It does not represent any guarantee of the properties of the product. Sigma-Aldrich Corporation and its Affiliates shall not be held liable for any damage resulting from handling or from contact with the above product. See www.sigma-aldrich.com and/or the reverse side of invoice or packing slip for additional terms and conditions of sale.

Preparation Information

Sigma-Aldrich Corporation
Product Safety – Americas Region
1-800-521-8956

Version: 3.11 Revision Date: 05/24/2016 Print Date: 10/31/2016

SAFETY DATA SHEET

Version 4.7
Revision Date 11/26/2015
Print Date 02/11/2016

1. PRODUCT AND COMPANY IDENTIFICATION

1.1 Product identifiers

Product name : 1,2-Dichlorobenzene

Product Number : 240664
Brand : Sigma-Aldrich
Index-No. : 602-034-00-7

CAS-No. : 95-50-1

1.2 Relevant identified uses of the substance or mixture and uses advised against

Identified uses : Laboratory chemicals, Synthesis of substances

1.3 Details of the supplier of the safety data sheet

Company : Sigma-Aldrich
3050 Spruce Street
SAINT LOUIS MO 63103
USA

Telephone : +1 800-325-5832
Fax : +1 800-325-5052

1.4 Emergency telephone number

Emergency Phone # : (314) 776-6555

2. HAZARDS IDENTIFICATION

2.1 Classification of the substance or mixture

GHS Classification in accordance with 29 CFR 1910 (OSHA HCS)
Flammable liquids (Category 4), H227
Acute toxicity, Oral (Category 4), H302
Acute toxicity, Inhalation (Category 4), H332
Skin irritation (Category 2), H315
Eye irritation (Category 2A), H319
Skin sensitisation (Category 1), H317
Specific target organ toxicity - single exposure (Category 3), Respiratory system, H335
Acute aquatic toxicity (Category 1), H400
Chronic aquatic toxicity (Category 1), H410

For the full text of the H-Statements mentioned in this Section, see Section 16.

2.2 GHS Label elements, including precautionary statements

Pictogram



Signal word Warning

Hazard statement(s)
H227 Combustible liquid.
H302 + H332 Harmful if swallowed or if inhaled
H315 Causes skin irritation.
H317 May cause an allergic skin reaction.
H319 Causes serious eye irritation.

H335	May cause respiratory irritation.
H410	Very toxic to aquatic life with long lasting effects.

Precautionary statement(s)

P210	Keep away from heat/sparks/open flames/hot surfaces. No smoking.
P261	Avoid breathing dust/ fume/ gas/ mist/ vapours/ spray.
P264	Wash skin thoroughly after handling.
P270	Do not eat, drink or smoke when using this product.
P271	Use only outdoors or in a well-ventilated area.
P272	Contaminated work clothing should not be allowed out of the workplace.
P273	Avoid release to the environment.
P280	Wear protective gloves/ eye protection/ face protection.
P301 + P312 + P330	IF SWALLOWED: Call a POISON CENTER or doctor/ physician if you feel unwell. Rinse mouth.
P302 + P352	IF ON SKIN: Wash with plenty of soap and water.
P304 + P340 + P312	IF INHALED: Remove person to fresh air and keep comfortable for breathing. Call a POISON CENTER or doctor/ physician if you feel unwell.
P305 + P351 + P338	IF IN EYES: Rinse cautiously with water for several minutes. Remove contact lenses, if present and easy to do. Continue rinsing.
P333 + P313	If skin irritation or rash occurs: Get medical advice/ attention.
P337 + P313	If eye irritation persists: Get medical advice/ attention.
P362	Take off contaminated clothing and wash before reuse.
P370 + P378	In case of fire: Use dry sand, dry chemical or alcohol-resistant foam to extinguish.
P391	Collect spillage.
P403 + P233	Store in a well-ventilated place. Keep container tightly closed.
P403 + P235	Store in a well-ventilated place. Keep cool.
P405	Store locked up.
P501	Dispose of contents/ container to an approved waste disposal plant.

2.3 Hazards not otherwise classified (HNOC) or not covered by GHS - none

3. COMPOSITION/INFORMATION ON INGREDIENTS

3.1 Substances

Formula	:	$C_6H_4Cl_2$
Molecular weight	:	147.00 g/mol
CAS-No.	:	95-50-1
EC-No.	:	202-425-9
Index-No.	:	602-034-00-7

Hazardous components

Component	Classification	Concentration
1,2-Dichlorobenzene		
	Flam. Liq. 4; Acute Tox. 4; Skin Irrit. 2; Eye Irrit. 2A; Skin Sens. 1; STOT SE 3; Aquatic Acute 1; Aquatic Chronic 1; H227, H302 + H332, H315, H317, H319, H335, H410	<= 100 %

For the full text of the H-Statements mentioned in this Section, see Section 16.

4. FIRST AID MEASURES

4.1 Description of first aid measures

General advice
Consult a physician. Show this safety data sheet to the doctor in attendance.Move out of dangerous area.

If inhaled
If breathed in, move person into fresh air. If not breathing, give artificial respiration. Consult a physician.

In case of skin contact
Wash off with soap and plenty of water. Consult a physician.

In case of eye contact
Rinse thoroughly with plenty of water for at least 15 minutes and consult a physician.

If swallowed
Do NOT induce vomiting. Never give anything by mouth to an unconscious person. Rinse mouth with water. Consult a physician.

4.2 Most important symptoms and effects, both acute and delayed
The most important known symptoms and effects are described in the labelling (see section 2.2) and/or in section 11

4.3 Indication of any immediate medical attention and special treatment needed
No data available

5. FIREFIGHTING MEASURES

5.1 Extinguishing media

Suitable extinguishing media
Use water spray, alcohol-resistant foam, dry chemical or carbon dioxide.

5.2 Special hazards arising from the substance or mixture
Carbon oxides, Hydrogen chloride gas

5.3 Advice for firefighters
Wear self-contained breathing apparatus for firefighting if necessary.

5.4 Further information
Use water spray to cool unopened containers.

6. ACCIDENTAL RELEASE MEASURES

6.1 Personal precautions, protective equipment and emergency procedures
Use personal protective equipment. Avoid breathing vapours, mist or gas. Ensure adequate ventilation. Remove all sources of ignition. Evacuate personnel to safe areas. Beware of vapours accumulating to form explosive concentrations. Vapours can accumulate in low areas.
For personal protection see section 8.

6.2 Environmental precautions
Prevent further leakage or spillage if safe to do so. Do not let product enter drains. Discharge into the environment must be avoided.

6.3 Methods and materials for containment and cleaning up
Contain spillage, and then collect with an electrically protected vacuum cleaner or by wet-brushing and place in container for disposal according to local regulations (see section 13). Keep in suitable, closed containers for disposal.

6.4 Reference to other sections
For disposal see section 13.

7. HANDLING AND STORAGE

7.1 Precautions for safe handling
Avoid contact with skin and eyes. Avoid inhalation of vapour or mist.
Keep away from sources of ignition - No smoking.Take measures to prevent the build up of electrostatic charge.
For precautions see section 2.2.

7.2 Conditions for safe storage, including any incompatibilities
Keep container tightly closed in a dry and well-ventilated place. Containers which are opened must be carefully resealed and kept upright to prevent leakage.

Light sensitive.
Storage class (TRGS 510): Non-combustible, acute toxic Cat.3 / toxic hazardous materials or hazardous materials causing chronic effects

7.3 Specific end use(s)
Apart from the uses mentioned in section 1.2 no other specific uses are stipulated

8. EXPOSURE CONTROLS/PERSONAL PROTECTION

8.1 Control parameters

Components with workplace control parameters

Component	CAS-No.	Value	Control parameters	Basis
1,2-Dichlorobenzene	95-50-1	TWA	25.000000 ppm	USA. ACGIH Threshold Limit Values (TLV)
	Remarks	Upper Respiratory Tract irritation Eye irritation Liver damage Not classifiable as a human carcinogen		
		TWA	25 ppm	USA. ACGIH Threshold Limit Values (TLV)
		Upper Respiratory Tract irritation Eye irritation Liver damage Not classifiable as a human carcinogen		
		STEL	50.000000 ppm	USA. ACGIH Threshold Limit Values (TLV)
		Upper Respiratory Tract irritation Eye irritation Liver damage Not classifiable as a human carcinogen		
		STEL	50 ppm	USA. ACGIH Threshold Limit Values (TLV)
		Upper Respiratory Tract irritation Eye irritation Liver damage Not classifiable as a human carcinogen		
		C	50.000000 ppm 300.000000 mg/m3	USA. Occupational Exposure Limits (OSHA) - Table Z-1 Limits for Air Contaminants
		The value in mg/m3 is approximate. Ceiling limit is to be determined from breathing-zone air samples.		
		C	50.000000 ppm 300.000000 mg/m3	USA. NIOSH Recommended Exposure Limits

8.2 Exposure controls

Appropriate engineering controls
Handle in accordance with good industrial hygiene and safety practice. Wash hands before breaks and at the end of workday.

Personal protective equipment

Eye/face protection
Face shield and safety glasses Use equipment for eye protection tested and approved under appropriate government standards such as NIOSH (US) or EN 166(EU).

Skin protection
Handle with gloves. Gloves must be inspected prior to use. Use proper glove removal technique (without touching glove's outer surface) to avoid skin contact with this product. Dispose of contaminated gloves after use in accordance with applicable laws and good laboratory practices. Wash and dry hands.

Full contact
Material: Fluorinated rubber
Minimum layer thickness: 0.7 mm
Break through time: 480 min
Material tested:Vitoject® (KCL 890 / Aldrich Z677698, Size M)

Splash contact
Material: Nitrile rubber
Minimum layer thickness: 0.4 mm
Break through time: 38 min
Material tested:Camatril® (KCL 730 / Aldrich Z677442, Size M)

data source: KCL GmbH, D-36124 Eichenzell, phone +49 (0)6659 87300, e-mail sales@kcl.de, test method: EN374
If used in solution, or mixed with other substances, and under conditions which differ from EN 374, contact the supplier of the CE approved gloves. This recommendation is advisory only and must be evaluated by an industrial hygienist and safety officer familiar with the specific situation of anticipated use by our customers. It should not be construed as offering an approval for any specific use scenario.

Body Protection
Complete suit protecting against chemicals, The type of protective equipment must be selected according to the concentration and amount of the dangerous substance at the specific workplace.

Respiratory protection
Where risk assessment shows air-purifying respirators are appropriate use a full-face respirator with multi-purpose combination (US) or type ABEK (EN 14387) respirator cartridges as a backup to engineering controls. If the respirator is the sole means of protection, use a full-face supplied air respirator. Use respirators and components tested and approved under appropriate government standards such as NIOSH (US) or CEN (EU).

Control of environmental exposure
Prevent further leakage or spillage if safe to do so. Do not let product enter drains. Discharge into the environment must be avoided.

9. PHYSICAL AND CHEMICAL PROPERTIES

9.1 Information on basic physical and chemical properties

a)	Appearance	Form: liquid, clear Colour: colourless
b)	Odour	No data available
c)	Odour Threshold	No data available
d)	pH	No data available
e)	Melting point/freezing point	Melting point/range: -18 - -17 °C (0 - 1 °F) - lit.
f)	Initial boiling point and boiling range	178 - 180 °C (352 - 356 °F) - lit.
g)	Flash point	66.0 °C (150.8 °F) - closed cup
h)	Evaporation rate	No data available
i)	Flammability (solid, gas)	No data available
j)	Upper/lower flammability or explosive limits	Upper explosion limit: 9.2 %(V) Lower explosion limit: 2.2 %(V)
k)	Vapour pressure	2.1 hPa (1.6 mmHg) at 35.0 °C (95.0 °F) 1.6 hPa (1.2 mmHg) at 20.0 °C (68.0 °F)
l)	Vapour density	No data available
m)	Relative density	1.306 g/cm3 at 25 °C (77 °F)
n)	Water solubility	ca.0.1558 g/l at 25 °C (77 °F) - partly soluble
o)	Partition coefficient: n-octanol/water	log Pow: ca.3.433 at 25 °C (77 °F)
p)	Auto-ignition temperature	648.0 °C (1,198.4 °F)
q)	Decomposition	No data available

temperature

r)	Viscosity	No data available
s)	Explosive properties	No data available
t)	Oxidizing properties	No data available

9.2 Other safety information

Surface tension	ca.36.61 mN/m

10. STABILITY AND REACTIVITY

10.1 Reactivity
No data available

10.2 Chemical stability
Stable under recommended storage conditions.

10.3 Possibility of hazardous reactions
No data available

10.4 Conditions to avoid
Heat, flames and sparks.

10.5 Incompatible materials
Strong oxidizing agents

10.6 Hazardous decomposition products
Other decomposition products - No data available
In the event of fire: see section 5

11. TOXICOLOGICAL INFORMATION

11.1 Information on toxicological effects

Acute toxicity
LD50 Oral - Rat - 500.0 mg/kg

Inhalation: No data available

LD50 Dermal - Rabbit - > 10,000 mg/kg

No data available

Skin corrosion/irritation
Skin - Rabbit
(OECD Test Guideline 404)

Serious eye damage/eye irritation
No data available

Respiratory or skin sensitisation
in vivo assay - Mouse
May cause sensitisation by skin contact.
(OECD Test Guideline 429)

Germ cell mutagenicity
No data available

Ames test
Salmonella typhimurium
Result: negative

OECD Test Guideline 474
Mouse - male - Bone marrow
Result: negative

Carcinogenicity

IARC: 3 - Group 3: Not classifiable as to its carcinogenicity to humans (1,2-Dichlorobenzene)

NTP: No component of this product present at levels greater than or equal to 0.1% is identified as a known or anticipated carcinogen by NTP.

OSHA: No component of this product present at levels greater than or equal to 0.1% is identified as a carcinogen or potential carcinogen by OSHA.

Reproductive toxicity

No data available

Specific target organ toxicity - single exposure
No data available

Specific target organ toxicity - repeated exposure

Aspiration hazard
No data available

Additional Information

Repeated dose toxicity	Rat - male and female - Oral - 24 h - NOAEL : 60 mg/kg - LOAEL : 125 mg/kg - OECD Test Guideline 408

RTECS: CZ4500000

To the best of our knowledge, the chemical, physical, and toxicological properties have not been thoroughly investigated.

Stomach - Irregularities - Based on Human Evidence
Stomach - Irregularities - Based on Human Evidence

12. ECOLOGICAL INFORMATION

12.1 Toxicity

Toxicity to fish	flow-through test LC50 - Oncorhynchus mykiss (rainbow trout) - 1.58 mg/l - 96 h
Toxicity to daphnia and other aquatic invertebrates	static test EC50 - Ceriodaphnia dubia (water flea) - 0.66 mg/l - 48 h
Toxicity to algae	Growth inhibition EC50 - Pseudokirchneriella subcapitata - 2.2 mg/l - 96 h

12.2 Persistence and degradability

Biodegradability	aerobic - Exposure time 28 d Result: 0 % - Not readily biodegradable. (OECD Test Guideline 301C)

12.3 Bioaccumulative potential

Bioaccumulation	Cyprinus carpio (Carp) - 56 d - 0.01 mg/l Bioconcentration factor (BCF): 90 - 260 (OECD Test Guideline 305C)

12.4 Mobility in soil
No data available

12.5 Results of PBT and vPvB assessment
PBT/vPvB assessment not available as chemical safety assessment not required/not conducted

12.6 Other adverse effects
An environmental hazard cannot be excluded in the event of unprofessional handling or disposal.
Very toxic to aquatic life with long lasting effects.

13. DISPOSAL CONSIDERATIONS

13.1 Waste treatment methods

Product
This combustible material may be burned in a chemical incinerator equipped with an afterburner and scrubber. Offer surplus and non-recyclable solutions to a licensed disposal company. Contact a licensed professional waste disposal service to dispose of this material.

Contaminated packaging
Dispose of as unused product.

14. TRANSPORT INFORMATION

DOT (US)
UN number: 1591 Class: 6.1 Packing group: III
Proper shipping name: o-Dichlorobenzene
Reportable Quantity (RQ): 100 lbs

Poison Inhalation Hazard: No

IMDG
UN number: 1591 Class: 6.1 Packing group: III EMS-No: F-A, S-A
Proper shipping name: ortho-DICHLOROBENZENE
Marine pollutant:yes

IATA
UN number: 1591 Class: 6.1 Packing group: III
Proper shipping name: o-Dichlorobenzene

15. REGULATORY INFORMATION

SARA 302 Components
No chemicals in this material are subject to the reporting requirements of SARA Title III, Section 302.

SARA 313 Components
The following components are subject to reporting levels established by SARA Title III, Section 313:

	CAS-No.	Revision Date
1,2-Dichlorobenzene	95-50-1	2007-07-01

SARA 311/312 Hazards
Fire Hazard, Acute Health Hazard, Chronic Health Hazard

Massachusetts Right To Know Components

	CAS-No.	Revision Date
1,2-Dichlorobenzene	95-50-1	2007-07-01

Pennsylvania Right To Know Components

	CAS-No.	Revision Date
1,2-Dichlorobenzene	95-50-1	2007-07-01

New Jersey Right To Know Components

	CAS-No.	Revision Date
1,2-Dichlorobenzene	95-50-1	2007-07-01

California Prop. 65 Components
This product does not contain any chemicals known to State of California to cause cancer, birth defects, or any other reproductive harm.

16. OTHER INFORMATION

Full text of H-Statements referred to under sections 2 and 3.

Acute Tox. Acute toxicity

Aquatic Acute	Acute aquatic toxicity
Aquatic Chronic	Chronic aquatic toxicity
Eye Irrit.	Eye irritation
Flam. Liq.	Flammable liquids
H227	Combustible liquid.
H302	Harmful if swallowed.
H302 + H332	Harmful if swallowed or if inhaled
H315	Causes skin irritation.
H317	May cause an allergic skin reaction.
H319	Causes serious eye irritation.

HMIS Rating

Health hazard:	2
Chronic Health Hazard:	*
Flammability:	2
Physical Hazard	1

NFPA Rating

Health hazard:	2
Fire Hazard:	2
Reactivity Hazard:	0

Further information

Copyright 2015 Sigma-Aldrich Co. LLC. License granted to make unlimited paper copies for internal use only.
The above information is believed to be correct but does not purport to be all inclusive and shall be used only as a guide. The information in this document is based on the present state of our knowledge and is applicable to the product with regard to appropriate safety precautions. It does not represent any guarantee of the properties of the product. Sigma-Aldrich Corporation and its Affiliates shall not be held liable for any damage resulting from handling or from contact with the above product. See www.sigma-aldrich.com and/or the reverse side of invoice or packing slip for additional terms and conditions of sale.

Preparation Information

Sigma-Aldrich Corporation
Product Safety – Americas Region
1-800-521-8956

Version: 4.7 Revision Date: 11/26/2015 Print Date: 02/11/2016

SAFETY DATA SHEET

Creation Date 04-Feb-2010 **Revision Date** 18-Jan-2018 **Revision Number** 6

1. Identification

Product Name **1,2-Dichloroethane**

Cat No. : **E175-4; E175-20; E175-500; E175RS-19; E175RS-50; E190-4**

CAS-No 107-06-2
Synonyms Ethylene dichloride; Ethylene chloride (Certified ACS/Spectranalyzed)

Recommended Use Laboratory chemicals.
Uses advised against Not for food, drug, pesticide or biocidal product use

Details of the supplier of the safety data sheet

Company
Fisher Scientific
One Reagent Lane
Fair Lawn, NJ 07410
Tel: (201) 796-7100

Emergency Telephone Number
CHEMTREC®, Inside the USA: 800-424-9300
CHEMTREC®, Outside the USA: 001-703-527-3887

2. Hazard(s) identification

Classification
This chemical is considered hazardous by the 2012 OSHA Hazard Communication Standard (29 CFR 1910.1200)

Flammable liquids	Category 2
Acute oral toxicity	Category 4
Acute Inhalation Toxicity - Vapors	Category 3
Skin Corrosion/irritation	Category 2
Serious Eye Damage/Eye Irritation	Category 2
Carcinogenicity	Category 1B
Specific target organ toxicity (single exposure)	Category 3
Target Organs - Respiratory system, Central nervous system (CNS).	
Specific target organ toxicity - (repeated exposure)	Category 2
Target Organs - Kidney, Liver, Heart, Blood.	

Label Elements

Signal Word
Danger

Hazard Statements
Highly flammable liquid and vapor
Harmful if swallowed
Causes skin irritation
Causes serious eye irritation

Toxic if inhaled
May cause respiratory irritation
May cause drowsiness or dizziness
May cause cancer
May cause damage to organs through prolonged or repeated exposure



Precautionary Statements
Prevention
Obtain special instructions before use
Do not handle until all safety precautions have been read and understood
Use personal protective equipment as required
Wash face, hands and any exposed skin thoroughly after handling
Do not eat, drink or smoke when using this product
Use only outdoors or in a well-ventilated area
Wear eye/face protection
Do not breathe dust/fume/gas/mist/vapors/spray
Keep away from heat/sparks/open flames/hot surfaces. - No smoking
Keep container tightly closed
Ground/bond container and receiving equipment
Use explosion-proof electrical/ventilating/lighting/equipment
Use only non-sparking tools
Take precautionary measures against static discharge
Keep cool
Response
IF exposed or concerned: Get medical attention/advice
Inhalation
IF INHALED: Remove victim to fresh air and keep at rest in a position comfortable for breathing
Call a POISON CENTER or doctor/physician
Skin
If skin irritation occurs: Get medical advice/attention
IF ON SKIN (or hair): Take off immediately all contaminated clothing. Rinse skin with water/shower
Wash contaminated clothing before reuse
Eyes
IF IN EYES: Rinse cautiously with water for several minutes. Remove contact lenses, if present and easy to do. Continue rinsing
If eye irritation persists: Get medical advice/attention
Ingestion
IF SWALLOWED: Call a POISON CENTER or doctor/physician if you feel unwell
Rinse mouth
Fire
In case of fire: Use CO2, dry chemical, or foam for extinction
Storage
Store locked up
Store in a well-ventilated place. Keep container tightly closed
Disposal
Dispose of contents/container to an approved waste disposal plant
Hazards not otherwise classified (HNOC)

WARNING. Cancer - https://www.p65warnings.ca.gov/.

3. Composition/Information on Ingredients

Component	CAS-No	Weight %
Ethylene dichloride	107-06-2	>95

4. First-aid measures

General Advice Show this safety data sheet to the doctor in attendance. Immediate medical attention is required.

Eye Contact Rinse immediately with plenty of water, also under the eyelids, for at least 15 minutes. Immediate medical attention is required.

Skin Contact Wash off immediately with plenty of water for at least 15 minutes. Immediate medical attention is required.

Inhalation Move to fresh air. If breathing is difficult, give oxygen. Do not use mouth-to-mouth method if victim ingested or inhaled the substance; give artificial respiration with the aid of a pocket mask equipped with a one-way valve or other proper respiratory medical device. Immediate medical attention is required.

Ingestion Do not induce vomiting. Call a physician or Poison Control Center immediately.

Most important symptoms and effects Breathing difficulties. May cause cardiac arrhythmia. May cause central nervous system depression: Symptoms may include tightness in the chest, flushing, headache, nausea, vomiting, respiratory depression, weakness, irregular heartbeat, abdominal pain, convulsions, and shock

Notes to Physician Treat symptomatically

5. Fire-fighting measures

Suitable Extinguishing Media Use water spray, alcohol-resistant foam, dry chemical or carbon dioxide. Cool closed containers exposed to fire with water spray.

Unsuitable Extinguishing Media Water may be ineffective

Flash Point 13 °C / 55.4 °F

Method - No information available

Autoignition Temperature 440 °C / 824 °F

Explosion Limits

Upper 15.9 vol %

Lower 6.2 vol %

Sensitivity to Mechanical Impact No information available

Sensitivity to Static Discharge No information available

Specific Hazards Arising from the Chemical

Flammable. Containers may explode when heated. Vapors may form explosive mixtures with air. Vapors may travel to source of ignition and flash back. Keep product and empty container away from heat and sources of ignition. Thermal decomposition can lead to release of irritating gases and vapors.

Hazardous Combustion Products

Carbon monoxide (CO) Carbon dioxide (CO_2) Hydrogen chloride gas Phosgene

Protective Equipment and Precautions for Firefighters

As in any fire, wear self-contained breathing apparatus pressure-demand, MSHA/NIOSH (approved or equivalent) and full protective gear. Thermal decomposition can lead to release of irritating gases and vapors.

NFPA

Health	Flammability	Instability	Physical hazards
3	3	0	N/A

6. Accidental release measures

Personal Precautions Use personal protective equipment. Evacuate personnel to safe areas. Keep people away from and upwind of spill/leak. Ensure adequate ventilation. Remove all sources of ignition. Take precautionary measures against static discharges.

Environmental Precautions Should not be released into the environment. See Section 12 for additional ecological information.

Methods for Containment and Clean Up Soak up with inert absorbent material. Keep in suitable, closed containers for disposal. Remove all sources of ignition. Use spark-proof tools and explosion-proof equipment.

7. Handling and storage

Handling Wear personal protective equipment. Do not get in eyes, on skin, or on clothing. Do not ingest. Use only under a chemical fume hood. Do not breathe vapors or spray mist. Keep away from open flames, hot surfaces and sources of ignition. Use only non-sparking tools. To avoid ignition of vapors by static electricity discharge, all metal parts of the equipment must be grounded. Take precautionary measures against static discharges.

Storage Keep containers tightly closed in a dry, cool and well-ventilated place. Keep away from heat and sources of ignition.

8. Exposure controls / personal protection

Exposure Guidelines

Component	ACGIH TLV	OSHA PEL	NIOSH IDLH	Mexico OEL (TWA)
Ethylene dichloride	TWA: 10 ppm	(Vacated) TWA: 1 ppm (Vacated) TWA: 4 mg/m³ Ceiling: 100 ppm (Vacated) STEL: 2 ppm (Vacated) STEL: 8 mg/m³ TWA: 50 ppm	IDLH: 50 ppm TWA: 1 ppm TWA: 4 mg/m³ STEL: 2 ppm STEL: 8 mg/m³	TWA: 10 ppm TWA: 40 mg/m³

Legend

ACGIH - American Conference of Governmental Industrial Hygienists
OSHA - Occupational Safety and Health Administration
NIOSH IDLH: The National Institute for Occupational Safety and Health Immediately Dangerous to Life or Health

Engineering Measures Use only under a chemical fume hood. Use explosion-proof electrical/ventilating/lighting/equipment. Ensure that eyewash stations and safety showers are close to the workstation location. Ensure adequate ventilation, especially in confined areas.

Personal Protective Equipment

Eye/face Protection Wear appropriate protective eyeglasses or chemical safety goggles as described by OSHA's eye and face protection regulations in 29 CFR 1910.133 or European Standard EN166. Tightly fitting safety goggles. Face-shield.

Skin and body protection Wear appropriate protective gloves and clothing to prevent skin exposure.

Respiratory Protection Follow the OSHA respirator regulations found in 29 CFR 1910.134 or European Standard EN 149. Use a NIOSH/MSHA or European Standard EN 149 approved respirator if exposure limits are exceeded or if irritation or other symptoms are experienced.

Hygiene Measures Handle in accordance with good industrial hygiene and safety practice.

9. Physical and chemical properties

Physical State	Liquid
Appearance	Colorless
Odor	sweet
Odor Threshold	400 ppm
pH	No information available
Melting Point/Range	-35 °C / -31 °F
Boiling Point/Range	81 - 85 °C / 177.8 - 185 °F
Flash Point	13 °C / 55.4 °F
Evaporation Rate	6.5 (Butyl Acetate = 1.0)
Flammability (solid,gas)	Not applicable
Flammability or explosive limits	
Upper	15.9 vol %
Lower	6.2 vol %
Vapor Pressure	65 mmHg @ 29 °C
Vapor Density	3.4
Specific Gravity	1.250
Solubility	Insoluble in water
Partition coefficient; n-octanol/water	No data available
Autoignition Temperature	440 °C / 824 °F
Decomposition Temperature	No information available
Viscosity	0.8 mPa s at 20 °C
Molecular Formula	C2 H4 Cl2
Molecular Weight	98.96

10. Stability and reactivity

Reactive Hazard None known, based on information available

Stability Stable under normal conditions.

Conditions to Avoid Incompatible products. Excess heat. Keep away from open flames, hot surfaces and sources of ignition.

Incompatible Materials Strong oxidizing agents, Bases, Alkali metals

Hazardous Decomposition Products Carbon monoxide (CO), Carbon dioxide (CO_2), Hydrogen chloride gas, Phosgene

Hazardous Polymerization Hazardous polymerization does not occur.

Hazardous Reactions None under normal processing.

11. Toxicological information

Acute Toxicity

Product Information

Component Information

Component	LD50 Oral	LD50 Dermal	LC50 Inhalation
Ethylene dichloride	625 mg/kg (Rat) 413 mg/kg (Mouse)	2800 mg/kg (Rabbit)	28.79 mg/L (Rat) 1h 7.8 mg/l (Rat) 4h

Toxicologically Synergistic Products No information available

Delayed and immediate effects as well as chronic effects from short and long-term exposure

Irritation Irritating to eyes, respiratory system and skin

Sensitization No information available

Carcinogenicity The table below indicates whether each agency has listed any ingredient as a carcinogen.

Component	CAS-No	IARC	NTP	ACGIH	OSHA	Mexico
Ethylene dichloride	107-06-2	Group 2B	Reasonably Anticipated	Not listed	X	Not listed

IARC: (International Agency for Research on Cancer)

NTP: (National Toxicity Program)

IARC: (International Agency for Research on Cancer)
Group 1 - Carcinogenic to Humans
Group 2A - Probably Carcinogenic to Humans
Group 2B - Possibly Carcinogenic to Humans
NTP: (National Toxicity Program)
Known - Known Carcinogen
Reasonably Anticipated - Reasonably Anticipated to be a Human Carcinogen

Mutagenic Effects No information available

Reproductive Effects No information available.

Developmental Effects No information available.

Teratogenicity No information available.

STOT - single exposure Respiratory system Central nervous system (CNS)
STOT - repeated exposure Kidney Liver Heart Blood

Aspiration hazard No information available

Symptoms / effects,both acute and delayed May cause central nervous system depression: Symptoms may include tightness in the chest, flushing, headache, nausea, vomiting, respiratory depression, weakness, irregular heartbeat, abdominal pain, convulsions, and shock

Endocrine Disruptor Information No information available

Other Adverse Effects The toxicological properties have not been fully investigated.

12. Ecological information

Ecotoxicity
Do not empty into drains.

Component	Freshwater Algae	Freshwater Fish	Microtox	Water Flea
Ethylene dichloride	EC50: = 166 mg/L, 96h static (Desmodesmus subspicatus) EC50: > 433 mg/L, 96h (Pseudokirchneriella subcapitata)	LC50: 110 - 123 mg/L, 96h flow-through (Pimephales promelas) LC50: 230 - 710 mg/L, 96h flow-through (Lepomis macrochirus) LC50: = 225 mg/L, 96h static (Oncorhynchus mykiss)	Not listed	EC50: 140 - 190 mg/L, 48h Static (Daphnia magna)

Persistence and Degradability Persistence is unlikely based on information available.

Bioaccumulation/ Accumulation No information available.

Mobility Will likely be mobile in the environment due to its volatility.

Component	log Pow
Ethylene dichloride	1.45

13. Disposal considerations

Waste Disposal Methods Chemical waste generators must determine whether a discarded chemical is classified as a hazardous waste. Chemical waste generators must also consult local, regional, and national hazardous waste regulations to ensure complete and accurate classification.

Component	RCRA - U Series Wastes	RCRA - P Series Wastes
Ethylene dichloride - 107-06-2	U077	-

14. Transport information

DOT

UN-No	UN1184
Proper Shipping Name	ETHYLENE DICHLORIDE
Hazard Class	3
Subsidiary Hazard Class	6.1
Packing Group	II

TDG

UN-No	UN1184
Proper Shipping Name	ETHYLENE DICHLORIDE
Hazard Class	3
Subsidiary Hazard Class	6.1
Packing Group	II

IATA

UN-No	UN1184
Proper Shipping Name	ETHYLENE DICHLORIDE
Hazard Class	3
Subsidiary Hazard Class	6.1
Packing Group	II

IMDG/IMO

UN-No	UN1184
Proper Shipping Name	ETHYLENE DICHLORIDE
Hazard Class	3
Subsidiary Hazard Class	6.1
Packing Group	II

15. Regulatory information

All of the components in the product are on the following Inventory lists: X = listed

International Inventories

Component	TSCA	DSL	NDSL	EINECS	ELINCS	NLP	PICCS	ENCS	AICS	IECSC	KECL
Ethylene dichloride	X	X	-	203-458-1	-		X	X	X	X	X

Legend:
X - Listed
E - Indicates a substance that is the subject of a Section 5(e) Consent order under TSCA.
F - Indicates a substance that is the subject of a Section 5(f) Rule under TSCA.
N - Indicates a polymeric substance containing no free-radical initiator in its inventory name but is considered to cover the designated polymer made with any free-radical initiator regardless of the amount used.
P - Indicates a commenced PMN substance
R - Indicates a substance that is the subject of a Section 6 risk management rule under TSCA.
S - Indicates a substance that is identified in a proposed or final Significant New Use Rule
T - Indicates a substance that is the subject of a Section 4 test rule under TSCA.
XU - Indicates a substance exempt from reporting under the Inventory Update Rule, i.e. Partial Updating of the TSCA Inventory Data Base Production and Site Reports (40 CFR 710(B).
Y1 - Indicates an exempt polymer that has a number-average molecular weight of 1,000 or greater.
Y2 - Indicates an exempt polymer that is a polyester and is made only from reactants included in a specified list of low concern reactants that comprises one of the eligibility criteria for the exemption rule.

U.S. Federal Regulations

TSCA 12(b)

Component	TSCA 12(b)
Ethylene dichloride	Section 4

SARA 313

Component	CAS-No	Weight %	SARA 313 - Threshold Values %
Ethylene dichloride	107-06-2	>95	0.1

SARA 311/312 Hazard Categories See section 2 for more information

CWA (Clean Water Act)

Component	CWA - Hazardous Substances	CWA - Reportable Quantities	CWA - Toxic Pollutants	CWA - Priority Pollutants
Ethylene dichloride	X	100 lb	X	X

Clean Air Act

Component	HAPS Data	Class 1 Ozone Depletors	Class 2 Ozone Depletors
Ethylene dichloride	X		-

OSHA Occupational Safety and Health Administration
Not applicable

CERCLA This material, as supplied, contains one or more substances regulated as a hazardous substance under the Comprehensive Environmental Response Compensation and Liability Act (CERCLA) (40 CFR 302)

Component	Hazardous Substances RQs	CERCLA EHS RQs
Ethylene dichloride	100 lb 1 lb	-

California Proposition 65 This product contains the following proposition 65 chemicals

Component	CAS-No	California Prop. 65	Prop 65 NSRL	Category
Ethylene dichloride	107-06-2	Carcinogen	10 µg/day	Carcinogen

U.S. State Right-to-Know Regulations

Component	Massachusetts	New Jersey	Pennsylvania	Illinois	Rhode Island
Ethylene dichloride	X	X	X	X	-

U.S. Department of Transportation

Reportable Quantity (RQ): Y
DOT Marine Pollutant N
DOT Severe Marine Pollutant N

U.S. Department of Homeland Security
This product does not contain any DHS chemicals.

Other International Regulations

Mexico - Grade Serious risk, Grade 3

16. Other information

Prepared By Regulatory Affairs
Thermo Fisher Scientific
Email: EMSDS.RA@thermofisher.com

Creation Date 04-Feb-2010
Revision Date 18-Jan-2018
Print Date 18-Jan-2018
Revision Summary This document has been updated to comply with the US OSHA HazCom 2012 Standard replacing the current legislation under 29 CFR 1910.1200 to align with the Globally Harmonized System of Classification and Labeling of Chemicals (GHS).

Disclaimer

The information provided in this Safety Data Sheet is correct to the best of our knowledge, information and belief at the date of its publication. The information given is designed only as a guidance for safe handling, use, processing, storage, transportation, disposal and release and is not to be considered a warranty or quality specification. The information relates only to the specific material designated and may not be valid for such material used in combination with any other materials or in any process, unless specified in the text

End of SDS

SAFETY DATA SHEET

Version 5.4
Revision Date 12/01/2015
Print Date 02/18/2016

1. PRODUCT AND COMPANY IDENTIFICATION

1.1 Product identifiers

Product name : 1,2-Dichloroethylene, mixture of *cis* and *trans*

Product Number : D62403
Brand : Aldrich
Index-No. : 602-026-00-3

CAS-No. : 540-59-0

1.2 Relevant identified uses of the substance or mixture and uses advised against

Identified uses : Laboratory chemicals, Synthesis of substances

1.3 Details of the supplier of the safety data sheet

Company : Sigma-Aldrich
3050 Spruce Street
SAINT LOUIS MO 63103
USA

Telephone : +1 800-325-5832
Fax : +1 800-325-5052

1.4 Emergency telephone number

Emergency Phone # : (314) 776-6555

2. HAZARDS IDENTIFICATION

2.1 Classification of the substance or mixture

GHS Classification in accordance with 29 CFR 1910 (OSHA HCS)
Flammable liquids (Category 2), H225
Acute toxicity, Oral (Category 4), H302
Acute toxicity, Inhalation (Category 4), H332
Acute aquatic toxicity (Category 3), H402
Chronic aquatic toxicity (Category 3), H412

For the full text of the H-Statements mentioned in this Section, see Section 16.

2.2 GHS Label elements, including precautionary statements

Pictogram



Signal word Danger

Hazard statement(s)
H225 Highly flammable liquid and vapour.
H302 + H332 Harmful if swallowed or if inhaled
H412 Harmful to aquatic life with long lasting effects.

Precautionary statement(s)
P210 Keep away from heat/sparks/open flames/hot surfaces. No smoking.
P233 Keep container tightly closed.
P240 Ground/bond container and receiving equipment.
P241 Use explosion-proof electrical/ ventilating/ lighting/ equipment.

P242	Use only non-sparking tools.
P243	Take precautionary measures against static discharge.
P261	Avoid breathing dust/ fume/ gas/ mist/ vapours/ spray.
P264	Wash skin thoroughly after handling.
P270	Do not eat, drink or smoke when using this product.
P271	Use only outdoors or in a well-ventilated area.
P273	Avoid release to the environment.
P280	Wear protective gloves/ protective clothing/ eye protection/ face protection.
P301 + P312	IF SWALLOWED: Call a POISON CENTER or doctor/ physician if you feel unwell.
P303 + P361 + P353	IF ON SKIN (or hair): Remove/ Take off immediately all contaminated clothing. Rinse skin with water/ shower.
P304 + P340	IF INHALED: Remove victim to fresh air and keep at rest in a position comfortable for breathing.
P312	Call a POISON CENTER or doctor/ physician if you feel unwell.
P330	Rinse mouth.
P370 + P378	In case of fire: Use dry sand, dry chemical or alcohol-resistant foam for extinction.
P403 + P235	Store in a well-ventilated place. Keep cool.
P501	Dispose of contents/ container to an approved waste disposal plant.

2.3 Hazards not otherwise classified (HNOC) or not covered by GHS - none

3. COMPOSITION/INFORMATION ON INGREDIENTS

3.1 Substances

Formula	:	$C_2H_2Cl_2$
Molecular weight	:	96.94 g/mol
CAS-No.	:	540-59-0
EC-No.	:	208-750-2
Index-No.	:	602-026-00-3

Hazardous components

Component	Classification	Concentration
1,2-Dichloroethylene		
	Flam. Liq. 2; Acute Tox. 4; Aquatic Acute 3; Aquatic Chronic 3; H225, H302 + H332, H412	<= 100 %

For the full text of the H-Statements mentioned in this Section, see Section 16.

4. FIRST AID MEASURES

4.1 Description of first aid measures

General advice
Consult a physician. Show this safety data sheet to the doctor in attendance.Move out of dangerous area.

If inhaled
If breathed in, move person into fresh air. If not breathing, give artificial respiration. Consult a physician.

In case of skin contact
Wash off with soap and plenty of water. Consult a physician.

In case of eye contact
Flush eyes with water as a precaution.

If swallowed
Do NOT induce vomiting. Never give anything by mouth to an unconscious person. Rinse mouth with water. Consult a physician.

4.2 Most important symptoms and effects, both acute and delayed
The most important known symptoms and effects are described in the labelling (see section 2.2) and/or in section 11

4.3 Indication of any immediate medical attention and special treatment needed
No data available

5. FIREFIGHTING MEASURES

5.1 Extinguishing media

Suitable extinguishing media
Use water spray, alcohol-resistant foam, dry chemical or carbon dioxide.

5.2 Special hazards arising from the substance or mixture
Carbon oxides, Hydrogen chloride gas

5.3 Advice for firefighters
Wear self-contained breathing apparatus for firefighting if necessary.

5.4 Further information
Use water spray to cool unopened containers.

6. ACCIDENTAL RELEASE MEASURES

6.1 Personal precautions, protective equipment and emergency procedures
Use personal protective equipment. Avoid breathing vapours, mist or gas. Ensure adequate ventilation. Remove all sources of ignition. Evacuate personnel to safe areas. Beware of vapours accumulating to form explosive concentrations. Vapours can accumulate in low areas.
For personal protection see section 8.

6.2 Environmental precautions
Prevent further leakage or spillage if safe to do so. Do not let product enter drains. Discharge into the environment must be avoided.

6.3 Methods and materials for containment and cleaning up
Contain spillage, and then collect with an electrically protected vacuum cleaner or by wet-brushing and place in container for disposal according to local regulations (see section 13).

6.4 Reference to other sections
For disposal see section 13.

7. HANDLING AND STORAGE

7.1 Precautions for safe handling
Avoid contact with skin and eyes. Avoid inhalation of vapour or mist.
Use explosion-proof equipment.Keep away from sources of ignition - No smoking.Take measures to prevent the build up of electrostatic charge.
For precautions see section 2.2.

7.2 Conditions for safe storage, including any incompatibilities
Keep container tightly closed in a dry and well-ventilated place. Containers which are opened must be carefully resealed and kept upright to prevent leakage.

Air, light, and moisture sensitive.

7.3 Specific end use(s)
Apart from the uses mentioned in section 1.2 no other specific uses are stipulated

8. EXPOSURE CONTROLS/PERSONAL PROTECTION

8.1 Control parameters

Components with workplace control parameters

Component	CAS-No.	Value	Control parameters	Basis
1,2-Dichloroethylene	540-59-0	TWA	200.000000 ppm 790.000000 mg/m3	USA. NIOSH Recommended Exposure Limits
		TWA	200.000000 ppm 790.000000 mg/m3	USA. Occupational Exposure Limits (OSHA) - Table Z-1 Limits for Air Contaminants
	Remarks	The value in mg/m3 is approximate.		
		TWA	200.000000 ppm	USA. ACGIH Threshold Limit Values (TLV)
		Central Nervous System impairment Eye irritation		
		TWA	200.000000 ppm	USA. ACGIH Threshold Limit Values (TLV)
		Central Nervous System impairment Eye irritation		
		TWA	200 ppm	USA. ACGIH Threshold Limit Values (TLV)
		Central Nervous System impairment Eye irritation		

8.2 Exposure controls

Appropriate engineering controls
Handle in accordance with good industrial hygiene and safety practice. Wash hands before breaks and at the end of workday.

Personal protective equipment

Eye/face protection
Face shield and safety glasses Use equipment for eye protection tested and approved under appropriate government standards such as NIOSH (US) or EN 166(EU).

Skin protection
Handle with gloves. Gloves must be inspected prior to use. Use proper glove removal technique (without touching glove's outer surface) to avoid skin contact with this product. Dispose of contaminated gloves after use in accordance with applicable laws and good laboratory practices. Wash and dry hands.

Body Protection
Complete suit protecting against chemicals, Flame retardant antistatic protective clothing., The type of protective equipment must be selected according to the concentration and amount of the dangerous substance at the specific workplace.

Respiratory protection
Where risk assessment shows air-purifying respirators are appropriate use a full-face respirator with multi-purpose combination (US) or type AXBEK (EN 14387) respirator cartridges as a backup to engineering controls. If the respirator is the sole means of protection, use a full-face supplied air respirator. Use respirators and components tested and approved under appropriate government standards such as NIOSH (US) or CEN (EU).

Control of environmental exposure
Prevent further leakage or spillage if safe to do so. Do not let product enter drains. Discharge into the environment must be avoided.

9. PHYSICAL AND CHEMICAL PROPERTIES

9.1 Information on basic physical and chemical properties

a) Appearance — Form: liquid
Colour: colourless

b)	Odour	No data available
c)	Odour Threshold	No data available
d)	pH	No data available
e)	Melting point/freezing point	Melting point/range: -57 °C (-71 °F) - lit.
f)	Initial boiling point and boiling range	48 - 60 °C (118 - 140 °F) - lit.
g)	Flash point	6 °C (43 °F) - closed cup
h)	Evaporation rate	No data available
i)	Flammability (solid, gas)	No data available
j)	Upper/lower flammability or explosive limits	No data available
k)	Vapour pressure	No data available
l)	Vapour density	No data available
m)	Relative density	1.265 g/cm3 at 25 °C (77 °F)
n)	Water solubility	No data available
o)	Partition coefficient: n-octanol/water	No data available
p)	Auto-ignition temperature	No data available
q)	Decomposition temperature	No data available
r)	Viscosity	No data available
s)	Explosive properties	No data available
t)	Oxidizing properties	No data available

9.2 Other safety information
No data available

10. STABILITY AND REACTIVITY

10.1 Reactivity
No data available

10.2 Chemical stability
Stable under recommended storage conditions.

10.3 Possibility of hazardous reactions
Vapours may form explosive mixture with air.

10.4 Conditions to avoid
Heat, flames and sparks. Extremes of temperature and direct sunlight.

10.5 Incompatible materials
Strong oxidizing agentsOxidizing agents, Bases

10.6 Hazardous decomposition products
Other decomposition products - No data available
In the event of fire: see section 5

11. TOXICOLOGICAL INFORMATION

11.1 Information on toxicological effects

Acute toxicity
LD50 Oral - Rat - 770 mg/kg

Dermal: No data available

No data available

Skin corrosion/irritation
Skin - Rabbit

Serious eye damage/eye irritation
No data available

Respiratory or skin sensitisation
No data available

Germ cell mutagenicity
No data available

Carcinogenicity

IARC: No component of this product present at levels greater than or equal to 0.1% is identified as probable, possible or confirmed human carcinogen by IARC.

NTP: No component of this product present at levels greater than or equal to 0.1% is identified as a known or anticipated carcinogen by NTP.

OSHA: No component of this product present at levels greater than or equal to 0.1% is identified as a carcinogen or potential carcinogen by OSHA.

Reproductive toxicity
No data available

No data available

Specific target organ toxicity - single exposure
No data available

Specific target organ toxicity - repeated exposure
No data available

Aspiration hazard
No data available

Additional Information
RTECS: KV9360000

prolonged or repeated exposure can cause:, narcosis, To the best of our knowledge, the chemical, physical, and toxicological properties have not been thoroughly investigated.

Stomach - Irregularities - Based on Human Evidence
Stomach - Irregularities - Based on Human Evidence

12. ECOLOGICAL INFORMATION

12.1 Toxicity

Toxicity to fish	LC50 - Lepomis macrochirus (Bluegill) - 140.0 mg/l - 96.0 h

12.2 Persistence and degradability
No data available

12.3 Bioaccumulative potential
No data available

12.4 Mobility in soil
No data available

12.5 Results of PBT and vPvB assessment

PBT/vPvB assessment not available as chemical safety assessment not required/not conducted

12.6 Other adverse effects

An environmental hazard cannot be excluded in the event of unprofessional handling or disposal.
Harmful to aquatic life with long lasting effects.

13. DISPOSAL CONSIDERATIONS

13.1 Waste treatment methods

Product

Burn in a chemical incinerator equipped with an afterburner and scrubber but exert extra care in igniting as this material is highly flammable. Offer surplus and non-recyclable solutions to a licensed disposal company. Contact a licensed professional waste disposal service to dispose of this material.

Contaminated packaging

Dispose of as unused product.

14. TRANSPORT INFORMATION

DOT (US)

UN number: 1150 Class: 3 Packing group: II
Proper shipping name: 1,2-Dichloroethylene

Poison Inhalation Hazard: No

IMDG

UN number: 1150 Class: 3 Packing group: II EMS-No: F-E, S-D
Proper shipping name: 1,2-DICHLOROETHYLENE

IATA

UN number: 1150 Class: 3 Packing group: II
Proper shipping name: 1,2-Dichloroethylene

15. REGULATORY INFORMATION

SARA 302 Components

No chemicals in this material are subject to the reporting requirements of SARA Title III, Section 302.

SARA 313 Components

The following components are subject to reporting levels established by SARA Title III, Section 313:

	CAS-No.	Revision Date
1,2-Dichloroethylene	540-59-0	2007-07-01

SARA 311/312 Hazards

Fire Hazard, Acute Health Hazard, Chronic Health Hazard

Massachusetts Right To Know Components

	CAS-No.	Revision Date
1,2-Dichloroethylene	540-59-0	2007-07-01

Pennsylvania Right To Know Components

	CAS-No.	Revision Date
1,2-Dichloroethylene	540-59-0	2007-07-01

New Jersey Right To Know Components

	CAS-No.	Revision Date
1,2-Dichloroethylene	540-59-0	2007-07-01

California Prop. 65 Components

This product does not contain any chemicals known to State of California to cause cancer, birth defects, or any other reproductive harm.

16. OTHER INFORMATION

Full text of H-Statements referred to under sections 2 and 3.

Acute Tox.	Acute toxicity
Aquatic Acute	Acute aquatic toxicity
Aquatic Chronic	Chronic aquatic toxicity
Flam. Liq.	Flammable liquids
H225	Highly flammable liquid and vapour.
H302	Harmful if swallowed.
H302 + H332	Harmful if swallowed or if inhaled

HMIS Rating

Health hazard:	1
Chronic Health Hazard:	*
Flammability:	3
Physical Hazard	0

NFPA Rating

Health hazard:	1
Fire Hazard:	3
Reactivity Hazard:	0

Further information

Copyright 2015 Sigma-Aldrich Co. LLC. License granted to make unlimited paper copies for internal use only.
The above information is believed to be correct but does not purport to be all inclusive and shall be used only as a guide. The information in this document is based on the present state of our knowledge and is applicable to the product with regard to appropriate safety precautions. It does not represent any guarantee of the properties of the product. Sigma-Aldrich Corporation and its Affiliates shall not be held liable for any damage resulting from handling or from contact with the above product. See www.sigma-aldrich.com and/or the reverse side of invoice or packing slip for additional terms and conditions of sale.

Preparation Information

Sigma-Aldrich Corporation
Product Safety – Americas Region
1-800-521-8956

Version: 5.4 Revision Date: 12/01/2015 Print Date: 02/18/2016

Material Safety Data Sheet

Version 3.1
Revision Date 04/08/2011
Print Date 12/27/2011

1. PRODUCT AND COMPANY IDENTIFICATION

Product name	:	1,3,5-Trimethylbenzene
Product Number	:	442236
Brand	:	Supelco
Supplier	:	Sigma-Aldrich 3050 Spruce Street SAINT LOUIS MO 63103 USA
Telephone	:	+1 800-325-5832
Fax	:	+1 800-325-5052
Emergency Phone # (For both supplier and manufacturer)	:	(314) 776-6555
Preparation Information	:	Sigma-Aldrich Corporation Product Safety - Americas Region 1-800-521-8956

2. HAZARDS IDENTIFICATION

Emergency Overview

OSHA Hazards
Combustible Liquid, Target Organ Effect, Irritant

Target Organs

Peripheral nervous system., Central nervous system, Blood

GHS Classification
Flammable liquids (Category 3)
Acute toxicity, Inhalation (Category 5)
Skin irritation (Category 2)
Eye irritation (Category 2B)
Specific target organ toxicity - single exposure (Category 3)
Acute aquatic toxicity (Category 2)
Chronic aquatic toxicity (Category 2)

GHS Label elements, including precautionary statements

Pictogram



Signal word Warning

Hazard statement(s)

H226	Flammable liquid and vapour.
H315 + H320	Causes skin and eye irritation.
H333	May be harmful if inhaled.
H335	May cause respiratory irritation.
H411	Toxic to aquatic life with long lasting effects.

Precautionary statement(s)

P261	Avoid breathing dust/ fume/ gas/ mist/ vapours/ spray.
P273	Avoid release to the environment.
P305 + P351 + P338	IF IN EYES: Rinse cautiously with water for several minutes. Remove contact lenses, if present and easy to do. Continue rinsing.

HMIS Classification

Health hazard:	2
Chronic Health Hazard:	*
Flammability:	2
Physical hazards:	0

NFPA Rating

Health hazard:	2
Fire:	2
Reactivity Hazard:	0

Potential Health Effects

Inhalation	May be harmful if inhaled. Causes respiratory tract irritation.
Skin	May be harmful if absorbed through skin. Causes skin irritation.
Eyes	Causes eye irritation.
Ingestion	May be harmful if swallowed.

3. COMPOSITION/INFORMATION ON INGREDIENTS

Synonyms : Mesitylene
1,3,5-Trimethylbenzene

Formula : C_9H_{12}

Molecular Weight : 120.19 g/mol

CAS-No.	EC-No.	Index-No.	Concentration
Mesitylene			
108-67-8	203-604-4	601-025-00-5	-

4. FIRST AID MEASURES

General advice
Consult a physician. Show this safety data sheet to the doctor in attendance.Move out of dangerous area.

If inhaled
If breathed in, move person into fresh air. If not breathing, give artificial respiration. Consult a physician.

In case of skin contact
Wash off with soap and plenty of water. Consult a physician.

In case of eye contact
Rinse thoroughly with plenty of water for at least 15 minutes and consult a physician.

If swallowed
Do NOT induce vomiting. Never give anything by mouth to an unconscious person. Rinse mouth with water. Consult a physician.

5. FIRE-FIGHTING MEASURES

Suitable extinguishing media
For small (incipient) fires, use media such as "alcohol" foam, dry chemical, or carbon dioxide. For large fires, apply water from as far as possible. Use very large quantities (flooding) of water applied as a mist or spray; solid streams of water may be ineffective. Cool all affected containers with flooding quantities of water.

Special protective equipment for fire-fighters
Wear self contained breathing apparatus for fire fighting if necessary.

Hazardous combustion products
Hazardous decomposition products formed under fire conditions. - Carbon oxides

Further information
Use water spray to cool unopened containers.

6. ACCIDENTAL RELEASE MEASURES

Personal precautions
Use personal protective equipment. Avoid breathing vapors, mist or gas. Ensure adequate ventilation. Remove all sources of ignition. Evacuate personnel to safe areas. Beware of vapours accumulating to form explosive concentrations. Vapours can accumulate in low areas.

Environmental precautions
Prevent further leakage or spillage if safe to do so. Do not let product enter drains. Discharge into the environment must be avoided.

Methods and materials for containment and cleaning up
Contain spillage, and then collect with an electrically protected vacuum cleaner or by wet-brushing and place in container for disposal according to local regulations (see section 13).

7. HANDLING AND STORAGE

Precautions for safe handling
Avoid contact with skin and eyes. Avoid inhalation of vapour or mist.
Keep away from sources of ignition - No smoking. Take measures to prevent the build up of electrostatic charge.

Conditions for safe storage
Store in cool place. Keep container tightly closed in a dry and well-ventilated place. Containers which are opened must be carefully resealed and kept upright to prevent leakage.

8. EXPOSURE CONTROLS/PERSONAL PROTECTION

Components with workplace control parameters

Components	CAS-No.	Value	Control parameters	Basis
Mesitylene	108-67-8	TWA	25 ppm 125 mg/m3	USA. OSHA - TABLE Z-1 Limits for Air Contaminants - 1910.1000
		TWA	25 ppm 123 mg/m3	USA. ACGIH Threshold Limit Values (TLV)
		TWA	25 ppm 125 mg/m3	USA. NIOSH Recommended Exposure Limits

Personal protective equipment

Respiratory protection
Where risk assessment shows air-purifying respirators are appropriate use a full-face respirator with multi-purpose combination (US) or type ABEK (EN 14387) respirator cartridges as a backup to engineering controls. If the respirator is the sole means of protection, use a full-face supplied air respirator. Use respirators and components tested and approved under appropriate government standards such as NIOSH (US) or CEN (EU).

Hand protection
Handle with gloves. Gloves must be inspected prior to use. Use proper glove removal technique (without touching glove's outer surface) to avoid skin contact with this product. Dispose of contaminated gloves after use in accordance with applicable laws and good laboratory practices. Wash and dry hands.

Eye protection
Face shield and safety glasses Use equipment for eye protection tested and approved under appropriate government standards such as NIOSH (US) or EN 166(EU).

Skin and body protection
impervious clothing, Flame retardant antistatic protective clothing, The type of protective equipment must be selected according to the concentration and amount of the dangerous substance at the specific workplace.

Hygiene measures
Handle in accordance with good industrial hygiene and safety practice. Wash hands before breaks and at the end of workday.

9. PHYSICAL AND CHEMICAL PROPERTIES

Appearance

Form	liquid, clear

Colour	colourless

Safety data

pH	no data available
Melting point/freezing point	Melting point/range: -45 °C (-49 °F) - lit.
Boiling point	163 - 166 °C (325 - 331 °F) - lit.
Flash point	53.0 °C (127.4 °F) - closed cup
Ignition temperature	550 °C (1,022 °F)
Autoignition temperature	550.0 °C (1,022.0 °F)
Lower explosion limit	0.88 %(V)
Vapour pressure	18.7 hPa (14.0 mmHg) at 55.0 °C (131.0 °F) 3.3 hPa (2.5 mmHg) at 25.0 °C (77.0 °F)
Density	0.864 g/cm3 at 25 °C (77 °F)
Water solubility	no data available
Partition coefficient: n-octanol/water	no data available
Relative vapour density	no data available
Odour	no data available
Odour Threshold	no data available
Evaporation rate	no data available

10. STABILITY AND REACTIVITY

Chemical stability
Stable under recommended storage conditions.

Possibility of hazardous reactions
no data available

Conditions to avoid
Heat, flames and sparks.

Materials to avoid
Strong oxidizing agents

Hazardous decomposition products
Hazardous decomposition products formed under fire conditions. - Carbon oxides
Other decomposition products - no data available

11. TOXICOLOGICAL INFORMATION

Acute toxicity

Oral LD50
Inhalation LC50
LC50 Inhalation - rat - 4 h - 24,000 mg/m3

Dermal LD50
no data available

Other information on acute toxicity
no data available

Skin corrosion/irritation
Skin - rabbit - Skin irritation - 24 h

Serious eye damage/eye irritation
Eyes - rabbit - Mild eye irritation - 24 h

Respiratory or skin sensitization
no data available

Germ cell mutagenicity
no data available

Carcinogenicity

IARC: No component of this product present at levels greater than or equal to 0.1% is identified as probable, possible or confirmed human carcinogen by IARC.

ACGIH: No component of this product present at levels greater than or equal to 0.1% is identified as a carcinogen or potential carcinogen by ACGIH.

NTP: No component of this product present at levels greater than or equal to 0.1% is identified as a known or anticipated carcinogen by NTP.

OSHA: No component of this product present at levels greater than or equal to 0.1% is identified as a carcinogen or potential carcinogen by OSHA.

Reproductive toxicity

no data available

Teratogenicity

no data available

Specific target organ toxicity - single exposure (Globally Harmonized System)
May cause respiratory irritation.

Specific target organ toxicity - repeated exposure (Globally Harmonized System)
no data available

Aspiration hazard
no data available

Potential health effects

Inhalation	May be harmful if inhaled. Causes respiratory tract irritation.
Ingestion	May be harmful if swallowed.
Skin	May be harmful if absorbed through skin. Causes skin irritation.
Eyes	Causes eye irritation.

Signs and Symptoms of Exposure
To the best of our knowledge, the chemical, physical, and toxicological properties have not been thoroughly investigated.

Synergistic effects
no data available

Additional Information
RTECS: OX6825000

12. ECOLOGICAL INFORMATION

Toxicity

Toxicity to fish	LC50 - Carassius auratus (goldfish) - 12.52 mg/l - 96.0 h
Toxicity to daphnia and other aquatic invertebrates.	Immobilization EC50 - Daphnia magna (Water flea) - 6 mg/l - 48 h

Persistence and degradability
no data available

Bioaccumulative potential
no data available

Mobility in soil
no data available

PBT and vPvB assessment
no data available

Other adverse effects

Toxic to aquatic life with long lasting effects.

An environmental hazard cannot be excluded in the event of unprofessional handling or disposal.

13. DISPOSAL CONSIDERATIONS

Product
Burn in a chemical incinerator equipped with an afterburner and scrubber but exert extra care in igniting as this material is highly flammable. Offer surplus and non-recyclable solutions to a licensed disposal company. Contact a licensed professional waste disposal service to dispose of this material.

Contaminated packaging
Dispose of as unused product.

14. TRANSPORT INFORMATION

DOT (US)
UN number: 2325 Class: 3 Packing group: III
Proper shipping name: 1,3,5-Trimethylbenzene
Marine pollutant: No
Poison Inhalation Hazard: No

IMDG
UN number: 2325 Class: 3 Packing group: III EMS-No: F-E, S-D
Proper shipping name: 1,3,5-TRIMETHYLBENZENE
Marine pollutant: No

IATA
UN number: 2325 Class: 3 Packing group: III
Proper shipping name: 1,3,5-Trimethylbenzene

15. REGULATORY INFORMATION

OSHA Hazards
Combustible Liquid, Target Organ Effect, Irritant

SARA 302 Components
SARA 302: No chemicals in this material are subject to the reporting requirements of SARA Title III, Section 302.

SARA 313 Components
SARA 313: This material does not contain any chemical components with known CAS numbers that exceed the threshold (De Minimis) reporting levels established by SARA Title III, Section 313.

SARA 311/312 Hazards
Fire Hazard, Acute Health Hazard, Chronic Health Hazard

Massachusetts Right To Know Components

	CAS-No.	Revision Date
Mesitylene	108-67-8	1994-04-01

Pennsylvania Right To Know Components

	CAS-No.	Revision Date
Mesitylene	108-67-8	1994-04-01

New Jersey Right To Know Components

	CAS-No.	Revision Date
Mesitylene	108-67-8	1994-04-01

California Prop. 65 Components
This product does not contain any chemicals known to State of California to cause cancer, birth defects, or any other reproductive harm.

16. OTHER INFORMATION

Further information
Copyright 2011 Sigma-Aldrich Co. License granted to make unlimited paper copies for internal use only.
The above information is believed to be correct but does not purport to be all inclusive and shall be used only as a guide. The information in this document is based on the present state of our knowledge and is applicable to the product with regard to appropriate safety precautions. It does not represent any guarantee of the properties of the product. Sigma-Aldrich Co., shall not be held liable for any damage resulting from handling or from contact with the above product. See reverse side of invoice or packing slip for additional terms and conditions of sale.

SAFETY DATA SHEET

Version 4.6
Revision Date 03/03/2015
Print Date 03/03/2016

1. PRODUCT AND COMPANY IDENTIFICATION

1.1 Product identifiers

Product name : 1,3-Butadiene

Product Number : 295035
Brand : Aldrich
Index-No. : 601-013-00-X

CAS-No. : 106-99-0

1.2 Relevant identified uses of the substance or mixture and uses advised against

Identified uses : Laboratory chemicals, Manufacture of substances

1.3 Details of the supplier of the safety data sheet

Company : Sigma-Aldrich
3050 Spruce Street
SAINT LOUIS MO 63103
USA

Telephone : +1 800-325-5832
Fax : +1 800-325-5052

1.4 Emergency telephone number

Emergency Phone # : (314) 776-6555

2. HAZARDS IDENTIFICATION

2.1 Classification of the substance or mixture

GHS Classification in accordance with 29 CFR 1910 (OSHA HCS)
Flammable gases (Category 1), H220
Gases under pressure (Liquefied gas), H280
Germ cell mutagenicity (Category 1B), H340
Carcinogenicity (Category 1A), H350

For the full text of the H-Statements mentioned in this Section, see Section 16.

2.2 GHS Label elements, including precautionary statements

Pictogram



Signal word Danger

Hazard statement(s)
H220 Extremely flammable gas.
H280 Contains gas under pressure; may explode if heated.
H340 May cause genetic defects.
H350 May cause cancer.

Precautionary statement(s)
P201 Obtain special instructions before use.
P202 Do not handle until all safety precautions have been read and understood.
P210 Keep away from heat/sparks/open flames/hot surfaces. - No smoking.
P281 Use personal protective equipment as required.

P308 + P313	IF exposed or concerned: Get medical advice/ attention.
P377	Leaking gas fire: Do not extinguish, unless leak can be stopped safely.
P381	Eliminate all ignition sources if safe to do so.
P405	Store locked up.
P410 + P403	Protect from sunlight. Store in a well-ventilated place.
P501	Dispose of contents/ container to an approved waste disposal plant.

2.3 Hazards not otherwise classified (HNOC) or not covered by GHS - none

3. COMPOSITION/INFORMATION ON INGREDIENTS

3.1 Substances

Formula	:	C_4H_6
Molecular weight	:	54.09 g/mol
CAS-No.	:	106-99-0
EC-No.	:	203-450-8
Index-No.	:	601-013-00-X

Hazardous components

Component	Classification	Concentration
1,3-Butadiene		
	Flam. Gas 1; Press. Gas Liquefied gas; Muta. 1B; Carc. 1A; H220, H280, H340, H350	<= 100 %

For the full text of the H-Statements mentioned in this Section, see Section 16.

4. FIRST AID MEASURES

4.1 Description of first aid measures

General advice
Consult a physician. Show this safety data sheet to the doctor in attendance.Move out of dangerous area.

If inhaled
If breathed in, move person into fresh air. If not breathing, give artificial respiration. Consult a physician.

In case of skin contact
Wash off with soap and plenty of water. Consult a physician.

In case of eye contact
Flush eyes with water as a precaution.

If swallowed
Do NOT induce vomiting. Never give anything by mouth to an unconscious person. Rinse mouth with water. Consult a physician.

4.2 Most important symptoms and effects, both acute and delayed
The most important known symptoms and effects are described in the labelling (see section 2.2) and/or in section 11

4.3 Indication of any immediate medical attention and special treatment needed
No data available

5. FIREFIGHTING MEASURES

5.1 Extinguishing media

Suitable extinguishing media
Use water spray, alcohol-resistant foam, dry chemical or carbon dioxide.

5.2 Special hazards arising from the substance or mixture
Carbon oxides

5.3 Advice for firefighters
Wear self-contained breathing apparatus for firefighting if necessary.

5.4 Further information
Use water spray to cool unopened containers.

6. ACCIDENTAL RELEASE MEASURES

6.1 Personal precautions, protective equipment and emergency procedures

Use personal protective equipment. Avoid breathing vapours, mist or gas. Ensure adequate ventilation. Remove all sources of ignition. Evacuate personnel to safe areas. Beware of vapours accumulating to form explosive concentrations. Vapours can accumulate in low areas.
For personal protection see section 8.

6.2 Environmental precautions

Prevent further leakage or spillage if safe to do so. Do not let product enter drains.

6.3 Methods and materials for containment and cleaning up

Clean up promptly by sweeping or vacuum.

6.4 Reference to other sections

For disposal see section 13.

7. HANDLING AND STORAGE

7.1 Precautions for safe handling

Avoid inhalation of vapour or mist.
Use explosion-proof equipment.Keep away from sources of ignition - No smoking.Take measures to prevent the build up of electrostatic charge.
For precautions see section 2.2.

7.2 Conditions for safe storage, including any incompatibilities

Keep container tightly closed in a dry and well-ventilated place.

Recommended storage temperature 2 - 8 °C

Contents under pressure. Air sensitive. Light sensitive. Shock or heat may detonate May explode when heated. Handle and store under inert gas.
Storage class (TRGS 510): Gases

7.3 Specific end use(s)

Apart from the uses mentioned in section 1.2 no other specific uses are stipulated

8. EXPOSURE CONTROLS/PERSONAL PROTECTION

8.1 Control parameters

Components with workplace control parameters

Component	CAS-No.	Value	Control parameters	Basis
	Remarks	Potential Occupational Carcinogen See Appendix A		
1,3-Butadiene	106-99-0	TWA	2 ppm	USA. ACGIH Threshold Limit Values (TLV)
		Cancer Suspected human carcinogen		
		TWA	2.000000 ppm	USA. ACGIH Threshold Limit Values (TLV)
		Cancer Suspected human carcinogen		
		TWA	1 ppm	USA. Occupational Exposure Limits (OSHA) - Table Z-1 Limits for Air Contaminants
		Substance listed; for more information see OSHA document 29 CFR 1910.1051; 29 CFR 1910.19(1)		
		TWA	1.000000 ppm	USA. Occupational Exposure Limits (OSHA) - Table Z-1 Limits for Air Contaminants
		Substance listed; for more information see OSHA document 29 CFR 1910.1051; 29 CFR 1910.19(1)		

		STEL	5 ppm	USA. Occupational Exposure Limits (OSHA) - Table Z-1 Limits for Air Contaminants
		Substance listed; for more information see OSHA document 29 CFR 1910.1051; 29 CFR 1910.19(1)		
		STEL	5.000000 ppm	USA. Occupational Exposure Limits (OSHA) - Table Z-1 Limits for Air Contaminants
		Substance listed; for more information see OSHA document 29 CFR 1910.1051; 29 CFR 1910.19(1)		
		See 1910.1051		
		PEL	1.000000 ppm	OSHA Specifically Regulated Chemicals/Carcinogens
		1910.1051 This section applies to all occupational exposures to 1,3-Butadiene (BD), Chemical Abstracts Service Registry No. 106-99-0, except as provided in paragraph (a)(2) of this section. Except for the recordkeeping provisions in paragraph (m)(1) of this section, this section does not apply to the processing, use, or handling of products containing BD or to other work operations and streams in which BD is present where objective data are reasonably relied upon that demonstrate the work operation or the product or the group of products or operations to which it belongs may not reasonably be foreseen to release BD in airborne concentrations at or above the action level or in excess of the STEL under the expected conditions of processing, use, or handling that will cause the greatest possible release or in any plausible accident. This section also does not apply to work operations, products or streams where the only exposure to BD is from liquid mixtures containing 0.1% or less of BD by volume or the vapors released from such liquids, unless objective data become available that show that airborne concentrations generated by such mixtures can exceed the action level or STEL under reasonably predictable conditions of processing, use or handling that will cause the greatest possible release. Except for labeling requirements and requirements for emergency response, this section does not apply to the storage, transportation, distribution or sale of BD or liquid mixtures in intact containers or in transportation pipelines sealed in such a manner as to fully contain BD vapors or liquid. Where products or processes containing BD are exempted under paragraph (a)(2) of this section, the employer shall maintain records of the objective data supporting that exemption and the basis for the employer's reliance on the data, as provided in paragraph (m)(1) of this section 1,3-Butadiene means an organic compound with chemical formula CH2=CH-CH=CH2 that has a molecular weight of approximately 54.15 g/mole OSHA specifically regulated carcinogen		
		STEL	5.000000 ppm	OSHA Specifically Regulated Chemicals/Carcinogens
		1910.1051 This section applies to all occupational exposures to 1,3-Butadiene (BD), Chemical Abstracts Service Registry No. 106-99-0, except as provided in paragraph (a)(2) of this section. Except for the recordkeeping provisions in paragraph (m)(1) of this section, this section does not apply to the processing, use, or handling of products containing BD or to other work operations and streams in which BD is present where objective data are reasonably relied upon that demonstrate the work operation or the product or the group of products or operations to which it belongs may not reasonably be foreseen to release BD in airborne concentrations at or above the		

		action level or in excess of the STEL under the expected conditions of processing, use, or handling that will cause the greatest possible release or in any plausible accident. This section also does not apply to work operations, products or streams where the only exposure to BD is from liquid mixtures containing 0.1% or less of BD by volume or the vapors released from such liquids, unless objective data become available that show that airborne concentrations generated by such mixtures can exceed the action level or STEL under reasonably predictable conditions of processing, use or handling that will cause the greatest possible release. Except for labeling requirements and requirements for emergency response, this section does not apply to the storage, transportation, distribution or sale of BD or liquid mixtures in intact containers or in transportation pipelines sealed in such a manner as to fully contain BD vapors or liquid. Where products or processes containing BD are exempted under paragraph (a)(2) of this section, the employer shall maintain records of the objective data supporting that exemption and the basis for the employer's reliance on the data, as provided in paragraph (m)(1) of this section 1,3-Butadiene means an organic compound with chemical formula CH2=CH-CH=CH2 that has a molecular weight of approximately 54.15 g/mole OSHA specifically regulated carcinogen

Biological occupational exposure limits

Component	CAS-No.	Parameters	Value	Biological specimen	Basis
1,3-Butadiene	106-99-0	1,2 Dihydroxy-4-(N-acetylcysteinyl)-butane	2.5000 mg/l	Urine	ACGIH - Biological Exposure Indices (BEI)
	Remarks	End of shift (As soon as possible after exposure ceases)			
		Mixture of N-1 and N-2(hydroxybutenyl)valine	2.5pmol/g	Hemoglobin (Hb) adducts in blood	ACGIH - Biological Exposure Indices (BEI)
		Not critical			

8.2 Exposure controls

Appropriate engineering controls
Handle in accordance with good industrial hygiene and safety practice. Wash hands before breaks and at the end of workday.

Personal protective equipment

Eye/face protection
Face shield and safety glasses Use equipment for eye protection tested and approved under appropriate government standards such as NIOSH (US) or EN 166(EU).

Skin protection
Handle with gloves. Gloves must be inspected prior to use. Use proper glove removal technique (without touching glove's outer surface) to avoid skin contact with this product. Dispose of contaminated gloves after use in accordance with applicable laws and good laboratory practices. Wash and dry hands.

Full contact
Material: Fluorinated rubber
Minimum layer thickness: 0.7 mm
Break through time: 480 min
Material tested:Vitoject® (KCL 890 / Aldrich Z677698, Size M)

Splash contact
Material: Fluorinated rubber

Minimum layer thickness: 0.7 mm
Break through time: 480 min
Material tested:Vitoject® (KCL 890 / Aldrich Z677698, Size M)

data source: KCL GmbH, D-36124 Eichenzell, phone +49 (0)6659 87300, e-mail sales@kcl.de, test method: EN374
If used in solution, or mixed with other substances, and under conditions which differ from EN 374, contact the supplier of the CE approved gloves. This recommendation is advisory only and must be evaluated by an industrial hygienist and safety officer familiar with the specific situation of anticipated use by our customers. It should not be construed as offering an approval for any specific use scenario.

Body Protection
Complete suit protecting against chemicals, Flame retardant antistatic protective clothing., The type of protective equipment must be selected according to the concentration and amount of the dangerous substance at the specific workplace.

Respiratory protection
Where risk assessment shows air-purifying respirators are appropriate use a full-face respirator with multi-purpose combination (US) or type AXBEK (EN 14387) respirator cartridges as a backup to engineering controls. If the respirator is the sole means of protection, use a full-face supplied air respirator. Use respirators and components tested and approved under appropriate government standards such as NIOSH (US) or CEN (EU).

Control of environmental exposure
Prevent further leakage or spillage if safe to do so. Do not let product enter drains.

9. PHYSICAL AND CHEMICAL PROPERTIES

9.1 Information on basic physical and chemical properties

a)	Appearance	Form: Liquefied gas
b)	Odour	No data available
c)	Odour Threshold	No data available
d)	pH	No data available
e)	Melting point/freezing point	Melting point/range: -109 °C (-164 °F) - lit.
f)	Initial boiling point and boiling range	-4.5 °C (23.9 °F) - lit.
g)	Flash point	-75.99 °C (-104.78 °F) - closed cup - Tested according to Annex V of Directive 67/548/EEC.
h)	Evaporation rate	No data available
i)	Flammability (solid, gas)	No data available
j)	Upper/lower flammability or explosive limits	Upper explosion limit: 16.3 %(V) Lower explosion limit: 1.4 %(V)
k)	Vapour pressure	ca.2,400 hPa (1,800 mmHg) at 20 °C (68 °F) 3,200 hPa (2,400 mmHg) at 30 °C (86 °F) 5,700 hPa (4,275 mmHg) at 50 °C (122 °F)
l)	Vapour density	No data available
m)	Relative density	0.62 g/cm3 at 20 °C (68 °F)
n)	Water solubility	0.5 g/l at 20 °C (68 °F) - Tested according to Annex V of Directive 67/548/EEC.
o)	Partition coefficient: n-octanol/water	log Pow: 1.85 at 23 °C (73 °F)
p)	Auto-ignition temperature	No data available

q)	Decomposition temperature	No data available
r)	Viscosity	No data available
s)	Explosive properties	No data available
t)	Oxidizing properties	No data available

9.2 Other safety information
No data available

10. STABILITY AND REACTIVITY

10.1 Reactivity
No data available

10.2 Chemical stability
Test for peroxide formation before using or discard after 3 months.
Stable under recommended storage conditions.

10.3 Possibility of hazardous reactions
No data available

10.4 Conditions to avoid
Heat, flames and sparks.

10.5 Incompatible materials
Oxidizing agents, Oxygen, Copper, Copper alloys, Carbides, Halogens, Metal oxides, Metals

10.6 Hazardous decomposition products
Other decomposition products - No data available
In the event of fire: see section 5

11. TOXICOLOGICAL INFORMATION

11.1 Information on toxicological effects

Acute toxicity
LD50 Oral - Rat - 5,480 mg/kg

LC50 Inhalation - Rat - 4 h - 285 mg/l

Dermal: No data available

No data available

Skin corrosion/irritation
No data available

Serious eye damage/eye irritation
No data available

Respiratory or skin sensitisation
No data available

Germ cell mutagenicity
In vivo tests showed mutagenic effects

Carcinogenicity

Carcinogenicity - Rat - Inhalation
Tumorigenic:Carcinogenic by RTECS criteria. Cardiac:Tumors. Lungs, Thorax, or Respiration:Tumors.

This is or contains a component that has been reported to be carcinogenic based on its IARC, OSHA, ACGIH, NTP, or EPA classification.

Human carcinogen.

IARC: 1 - Group 1: Carcinogenic to humans (1,3-Butadiene)

NTP: Known to be human carcinogen (1,3-Butadiene)

OSHA: OSHA specifically regulated carcinogen (1,3-Butadiene)

Reproductive toxicity
No data available

Reproductive toxicity - Mouse - Inhalation
Effects on Fertility: Post-implantation mortality (e.g., dead and/or resorbed implants per total number of implants). Effects on Embryo or Fetus: Extra embryonic structures (e.g., placenta, umbilical cord). Effects on Embryo or Fetus: Fetotoxicity (except death, e.g., stunted fetus).

No data available

Developmental Toxicity - Rat - Inhalation
Specific Developmental Abnormalities: Musculoskeletal system.

Specific target organ toxicity - single exposure
No data available

Specific target organ toxicity - repeated exposure
No data available

Aspiration hazard
No data available

Additional Information
RTECS: Not available

Cholinesterase inhibitors can cause heavy salivation and secretion in the lungs, lachrymation, blurred vision, involuntary defecation, diarrhea, tremor, ataxia, sweating, hypothermia, lowered heart rate, and/or a fall in blood pressure as a result of their action at cholinergic nerve sites., narcosis, Headache, Nausea, Vomiting, Dizziness, Drowsiness, Confusion., Weakness, Muscle cramps/spasms., Change in pupil size., Tremors, Seizures., Incoordination., Convulsions, Coma

Stomach - Irregularities - Based on Human Evidence
Stomach - Irregularities - Based on Human Evidence

12. ECOLOGICAL INFORMATION

12.1 Toxicity

Toxicity to fish	LC50 - other fish - 71.5 mg/l - 24 h

12.2 Persistence and degradability
No data available

12.3 Bioaccumulative potential
No data available

12.4 Mobility in soil
No data available

12.5 Results of PBT and vPvB assessment
PBT/vPvB assessment not available as chemical safety assessment not required/not conducted

12.6 Other adverse effects

No data available

13. DISPOSAL CONSIDERATIONS

13.1 Waste treatment methods

Product
Burn in a chemical incinerator equipped with an afterburner and scrubber but exert extra care in igniting as this material is highly flammable. Offer surplus and non-recyclable solutions to a licensed disposal company. Contact a licensed professional waste disposal service to dispose of this material.

Contaminated packaging
Dispose of as unused product.

14. TRANSPORT INFORMATION

DOT (US)
UN number: 1010 Class: 2.1
Proper shipping name: Butadienes, stabilized
Reportable Quantity (RQ): 10 lbs

Poison Inhalation Hazard: No

IMDG
UN number: 1010 Class: 2.1 EMS-No: F-D, S-U
Proper shipping name: BUTADIENES, STABILIZED

IATA
UN number: 1010 Class: 2.1
Proper shipping name: Butadienes, stabilized
IATA Passenger: Not permitted for transport

15. REGULATORY INFORMATION

SARA 302 Components
No chemicals in this material are subject to the reporting requirements of SARA Title III, Section 302.

SARA 313 Components
The following components are subject to reporting levels established by SARA Title III, Section 313:

	CAS-No.	Revision Date
1,3-Butadiene	106-99-0	1993-04-24

SARA 311/312 Hazards
Fire Hazard, Sudden Release of Pressure Hazard, Chronic Health Hazard

Massachusetts Right To Know Components

	CAS-No.	Revision Date
1,3-Butadiene	106-99-0	1993-04-24

Pennsylvania Right To Know Components

	CAS-No.	Revision Date
1,3-Butadiene	106-99-0	1993-04-24

New Jersey Right To Know Components

	CAS-No.	Revision Date
1,3-Butadiene	106-99-0	1993-04-24

California Prop. 65 Components

	CAS-No.	Revision Date
WARNING! This product contains a chemical known to the State of California to cause cancer. 1,3-Butadiene	106-99-0	2007-09-28
WARNING: This product contains a chemical known to the State of California to cause birth defects or other reproductive harm. 1,3-Butadiene	CAS-No. 106-99-0	Revision Date 2007-09-28

16. OTHER INFORMATION

Full text of H-Statements referred to under sections 2 and 3.

Carc.	Carcinogenicity
Flam. Gas	Flammable gases
H220	Extremely flammable gas.

H280	Contains gas under pressure; may explode if heated.
H340	May cause genetic defects.
H350	May cause cancer.
Muta.	Germ cell mutagenicity
Press. Gas	Gases under pressure

HMIS Rating

Health hazard:	0
Chronic Health Hazard:	*
Flammability:	4
Physical Hazard	3

NFPA Rating

Health hazard:	0
Fire Hazard:	4
Reactivity Hazard:	0

Further information

Copyright 2015 Sigma-Aldrich Co. LLC. License granted to make unlimited paper copies for internal use only.
The above information is believed to be correct but does not purport to be all inclusive and shall be used only as a guide. The information in this document is based on the present state of our knowledge and is applicable to the product with regard to appropriate safety precautions. It does not represent any guarantee of the properties of the product. Sigma-Aldrich Corporation and its Affiliates shall not be held liable for any damage resulting from handling or from contact with the above product. See www.sigma-aldrich.com and/or the reverse side of invoice or packing slip for additional terms and conditions of sale.

Preparation Information

Sigma-Aldrich Corporation
Product Safety – Americas Region
1-800-521-8956

Version: 4.6 Revision Date: 03/03/2015 Print Date: 03/03/2016

SAFETY DATA SHEET

Version 4.7
Revision Date 06/18/2015
Print Date 02/09/2016

1. PRODUCT AND COMPANY IDENTIFICATION

1.1 Product identifiers

Product name : 1,3-Dichlorobenzene

Product Number : 113808
Brand : Aldrich
Index-No. : 602-067-00-7

CAS-No. : 541-73-1

1.2 Relevant identified uses of the substance or mixture and uses advised against

Identified uses : Laboratory chemicals, Manufacture of substances

1.3 Details of the supplier of the safety data sheet

Company : Sigma-Aldrich
3050 Spruce Street
SAINT LOUIS MO 63103
USA

Telephone : +1 800-325-5832
Fax : +1 800-325-5052

1.4 Emergency telephone number

Emergency Phone # : (314) 776-6555

2. HAZARDS IDENTIFICATION

2.1 Classification of the substance or mixture

GHS Classification in accordance with 29 CFR 1910 (OSHA HCS)
Flammable liquids (Category 4), H227
Acute toxicity, Oral (Category 4), H302
Acute aquatic toxicity (Category 2), H401
Chronic aquatic toxicity (Category 2), H411

For the full text of the H-Statements mentioned in this Section, see Section 16.

2.2 GHS Label elements, including precautionary statements

Pictogram



Signal word Warning

Hazard statement(s)
H227 Combustible liquid.
H302 Harmful if swallowed.
H411 Toxic to aquatic life with long lasting effects.

Precautionary statement(s)
P210 Keep away from heat/sparks/open flames/hot surfaces. - No smoking.
P264 Wash skin thoroughly after handling.
P270 Do not eat, drink or smoke when using this product.
P273 Avoid release to the environment.
P280 Wear protective gloves/ eye protection/ face protection.
P301 + P312 + P330 IF SWALLOWED: Call a POISON CENTER or doctor/ physician if you

	feel unwell. Rinse mouth.
P370 + P378	In case of fire: Use dry sand, dry chemical or alcohol-resistant foam for extinction.
P391	Collect spillage.
P403 + P235	Store in a well-ventilated place. Keep cool.
P501	Dispose of contents/ container to an approved waste disposal plant.

2.3 Hazards not otherwise classified (HNOC) or not covered by GHS - none

3. COMPOSITION/INFORMATION ON INGREDIENTS

3.1 Substances

Formula	:	$C_6H_4Cl_2$
Molecular weight	:	147.00 g/mol
CAS-No.	:	541-73-1
EC-No.	:	208-792-1
Index-No.	:	602-067-00-7

Hazardous components

Component	Classification	Concentration
1,3-Dichlorobenzene		
	Flam. Liq. 4; Acute Tox. 4; Aquatic Acute 2; Aquatic Chronic 2; H227, H302, H411	<= 100 %

For the full text of the H-Statements mentioned in this Section, see Section 16.

4. FIRST AID MEASURES

4.1 Description of first aid measures

General advice
Consult a physician. Show this safety data sheet to the doctor in attendance.Move out of dangerous area.

If inhaled
If breathed in, move person into fresh air. If not breathing, give artificial respiration. Consult a physician.

In case of skin contact
Wash off with soap and plenty of water. Consult a physician.

In case of eye contact
Flush eyes with water as a precaution.

If swallowed
Do NOT induce vomiting. Never give anything by mouth to an unconscious person. Rinse mouth with water. Consult a physician.

4.2 Most important symptoms and effects, both acute and delayed
The most important known symptoms and effects are described in the labelling (see section 2.2) and/or in section 11

4.3 Indication of any immediate medical attention and special treatment needed
No data available

5. FIREFIGHTING MEASURES

5.1 Extinguishing media

Suitable extinguishing media
Use water spray, alcohol-resistant foam, dry chemical or carbon dioxide.

5.2 Special hazards arising from the substance or mixture
Carbon oxides, Hydrogen chloride gas

5.3 Advice for firefighters
Wear self-contained breathing apparatus for firefighting if necessary.

5.4 Further information
Use water spray to cool unopened containers.

6. ACCIDENTAL RELEASE MEASURES

6.1 Personal precautions, protective equipment and emergency procedures

Use personal protective equipment. Avoid breathing vapours, mist or gas. Ensure adequate ventilation. Remove all sources of ignition. Beware of vapours accumulating to form explosive concentrations. Vapours can accumulate in low areas.
For personal protection see section 8.

6.2 Environmental precautions

Prevent further leakage or spillage if safe to do so. Do not let product enter drains. Discharge into the environment must be avoided.

6.3 Methods and materials for containment and cleaning up

Contain spillage, and then collect with an electrically protected vacuum cleaner or by wet-brushing and place in container for disposal according to local regulations (see section 13). Keep in suitable, closed containers for disposal.

6.4 Reference to other sections

For disposal see section 13.

7. HANDLING AND STORAGE

7.1 Precautions for safe handling

Avoid contact with skin and eyes. Avoid inhalation of vapour or mist.
Keep away from sources of ignition - No smoking.Take measures to prevent the build up of electrostatic charge.
For precautions see section 2.2.

7.2 Conditions for safe storage, including any incompatibilities

Keep container tightly closed in a dry and well-ventilated place. Containers which are opened must be carefully resealed and kept upright to prevent leakage.
Storage class (TRGS 510): Combustible liquids

7.3 Specific end use(s)

Apart from the uses mentioned in section 1.2 no other specific uses are stipulated

8. EXPOSURE CONTROLS/PERSONAL PROTECTION

8.1 Control parameters

Components with workplace control parameters
Contains no substances with occupational exposure limit values.

8.2 Exposure controls

Appropriate engineering controls
Handle in accordance with good industrial hygiene and safety practice. Wash hands before breaks and at the end of workday.

Personal protective equipment

Eye/face protection
Face shield and safety glasses Use equipment for eye protection tested and approved under appropriate government standards such as NIOSH (US) or EN 166(EU).

Skin protection
Handle with gloves. Gloves must be inspected prior to use. Use proper glove removal technique (without touching glove's outer surface) to avoid skin contact with this product. Dispose of contaminated gloves after use in accordance with applicable laws and good laboratory practices. Wash and dry hands.

Full contact
Material: Fluorinated rubber
Minimum layer thickness: 0.7 mm
Break through time: 480 min
Material tested:Vitoject® (KCL 890 / Aldrich Z677698, Size M)

Splash contact
Material: Nitrile rubber
Minimum layer thickness: 0.4 mm

Break through time: 37 min
Material tested:Camatril® (KCL 730 / Aldrich Z677442, Size M)

data source: KCL GmbH, D-36124 Eichenzell, phone +49 (0)6659 87300, e-mail sales@kcl.de, test method: EN374
If used in solution, or mixed with other substances, and under conditions which differ from EN 374, contact the supplier of the CE approved gloves. This recommendation is advisory only and must be evaluated by an industrial hygienist and safety officer familiar with the specific situation of anticipated use by our customers. It should not be construed as offering an approval for any specific use scenario.

Body Protection
Complete suit protecting against chemicals, The type of protective equipment must be selected according to the concentration and amount of the dangerous substance at the specific workplace.

Respiratory protection
Where risk assessment shows air-purifying respirators are appropriate use a full-face respirator with multi-purpose combination (US) or type ABEK (EN 14387) respirator cartridges as a backup to engineering controls. If the respirator is the sole means of protection, use a full-face supplied air respirator. Use respirators and components tested and approved under appropriate government standards such as NIOSH (US) or CEN (EU).

Control of environmental exposure
Prevent further leakage or spillage if safe to do so. Do not let product enter drains. Discharge into the environment must be avoided.

9. PHYSICAL AND CHEMICAL PROPERTIES

9.1 Information on basic physical and chemical properties

a)	Appearance	Form: liquid, clear Colour: colourless
b)	Odour	No data available
c)	Odour Threshold	No data available
d)	pH	No data available
e)	Melting point/freezing point	Melting point/range: -25 - -22 °C (-13 - -8 °F) - lit.
f)	Initial boiling point and boiling range	172 - 173 °C (342 - 343 °F) - lit.
g)	Flash point	67.0 °C (152.6 °F) - closed cup
h)	Evaporation rate	No data available
i)	Flammability (solid, gas)	No data available
j)	Upper/lower flammability or explosive limits	No data available
k)	Vapour pressure	No data available
l)	Vapour density	No data available
m)	Relative density	1.288 g/cm3 at 25 °C (77 °F)
n)	Water solubility	No data available
o)	Partition coefficient: n-octanol/water	log Pow: 5
p)	Auto-ignition temperature	No data available
q)	Decomposition temperature	No data available
r)	Viscosity	No data available
s)	Explosive properties	No data available

t) Oxidizing properties No data available

9.2 Other safety information
No data available

10. STABILITY AND REACTIVITY

10.1 Reactivity
No data available

10.2 Chemical stability
Stable under recommended storage conditions.

10.3 Possibility of hazardous reactions
No data available

10.4 Conditions to avoid
Heat, flames and sparks.

10.5 Incompatible materials
Strong oxidizing agents

10.6 Hazardous decomposition products
Other decomposition products - No data available
In the event of fire: see section 5

11. TOXICOLOGICAL INFORMATION

11.1 Information on toxicological effects

Acute toxicity
No data available

Inhalation: No data available

Dermal: No data available

LD50 Intraperitoneal - Mouse - 1,062 mg/kg

Skin corrosion/irritation
No data available

Serious eye damage/eye irritation
No data available

Respiratory or skin sensitisation
No data available

Germ cell mutagenicity
No data available

Carcinogenicity

IARC: 3 - Group 3: Not classifiable as to its carcinogenicity to humans (1,3-Dichlorobenzene)

ACGIH: No component of this product present at levels greater than or equal to 0.1% is identified as a carcinogen or potential carcinogen by ACGIH.

NTP: No component of this product present at levels greater than or equal to 0.1% is identified as a known or anticipated carcinogen by NTP.

OSHA: No component of this product present at levels greater than or equal to 0.1% is identified as a carcinogen or potential carcinogen by OSHA.

Reproductive toxicity
No data available

No data available

Specific target organ toxicity - single exposure
No data available

Specific target organ toxicity - repeated exposure
No data available

Aspiration hazard
No data available

Additional Information
RTECS: CZ4499000

To the best of our knowledge, the chemical, physical, and toxicological properties have not been thoroughly investigated.

12. ECOLOGICAL INFORMATION

12.1 Toxicity

Toxicity to fish	LC50 - Pimephales promelas (fathead minnow) - 7.8 mg/l - 96.0 h
Toxicity to daphnia and other aquatic invertebrates	LC50 - Daphnia magna (Water flea) - 1.7 mg/l - 48 h

12.2 Persistence and degradability
No data available

12.3 Bioaccumulative potential
Bioaccumulation: Pimephales promelas (fathead minnow) - 32 d - 0.3 mg/l

Bioconcentration factor (BCF): 97

12.4 Mobility in soil
No data available

12.5 Results of PBT and vPvB assessment
PBT/vPvB assessment not available as chemical safety assessment not required/not conducted

12.6 Other adverse effects
An environmental hazard cannot be excluded in the event of unprofessional handling or disposal.
Toxic to aquatic life with long lasting effects.

13. DISPOSAL CONSIDERATIONS

13.1 Waste treatment methods

Product
This combustible material may be burned in a chemical incinerator equipped with an afterburner and scrubber. Offer surplus and non-recyclable solutions to a licensed disposal company.

Contaminated packaging
Dispose of as unused product.

14. TRANSPORT INFORMATION

DOT (US)
UN number: 3082 Class: 9 Packing group: III
Proper shipping name: Environmentally hazardous substance, liquid, n.o.s. (1,3-Dichlorobenzene)
Reportable Quantity (RQ): 100 lbs
Marine pollutant:yes
Poison Inhalation Hazard: No

IMDG
UN number: 3082 Class: 9 Packing group: III EMS-No: F-A, S-F
Proper shipping name: ENVIRONMENTALLY HAZARDOUS SUBSTANCE, LIQUID, N.O.S. (1,3-Dichlorobenzene)
Marine pollutant:yes

IATA
UN number: 3082 Class: 9 Packing group: III

Proper shipping name: Environmentally hazardous substance, liquid, n.o.s. (1,3-Dichlorobenzene)

15. REGULATORY INFORMATION

SARA 302 Components
No chemicals in this material are subject to the reporting requirements of SARA Title III, Section 302.

SARA 313 Components
The following components are subject to reporting levels established by SARA Title III, Section 313:

	CAS-No.	Revision Date
1,3-Dichlorobenzene	541-73-1	2007-07-01

SARA 311/312 Hazards
Fire Hazard, Acute Health Hazard

Massachusetts Right To Know Components

	CAS-No.	Revision Date
1,3-Dichlorobenzene	541-73-1	2007-07-01

Pennsylvania Right To Know Components

	CAS-No.	Revision Date
1,3-Dichlorobenzene	541-73-1	2007-07-01

New Jersey Right To Know Components

	CAS-No.	Revision Date
1,3-Dichlorobenzene	541-73-1	2007-07-01

California Prop. 65 Components
This product does not contain any chemicals known to State of California to cause cancer, birth defects, or any other reproductive harm.

16. OTHER INFORMATION

Full text of H-Statements referred to under sections 2 and 3.

Acute Tox.	Acute toxicity
Aquatic Acute	Acute aquatic toxicity
Aquatic Chronic	Chronic aquatic toxicity
Flam. Liq.	Flammable liquids
H227	Combustible liquid.
H302	Harmful if swallowed.
H401	Toxic to aquatic life.

HMIS Rating

Health hazard:	1
Chronic Health Hazard:	
Flammability:	2
Physical Hazard	0

NFPA Rating

Health hazard:	1
Fire Hazard:	2
Reactivity Hazard:	0

Further information
Copyright 2015 Sigma-Aldrich Co. LLC. License granted to make unlimited paper copies for internal use only.
The above information is believed to be correct but does not purport to be all inclusive and shall be used only as a guide. The information in this document is based on the present state of our knowledge and is applicable to the product with regard to appropriate safety precautions. It does not represent any guarantee of the properties of the product. Sigma-Aldrich Corporation and its Affiliates shall not be held liable for any damage resulting from handling or from contact with the above product. See www.sigma-aldrich.com and/or the reverse side of invoice or packing slip for additional terms and conditions of sale.

Preparation Information
Sigma-Aldrich Corporation
Product Safety – Americas Region
1-800-521-8956

Version: 4.7 Revision Date: 06/18/2015 Print Date: 02/09/2016

SAFETY DATA SHEET

Version 4.4
Revision Date 04/24/2015
Print Date 01/29/2016

1. PRODUCT AND COMPANY IDENTIFICATION

1.1 Product identifiers

Product name : 1,4-Dichlorobenzene

Product Number : D56829
Brand : Aldrich
Index-No. : 602-035-00-2

CAS-No. : 106-46-7

1.2 Relevant identified uses of the substance or mixture and uses advised against

Identified uses : Laboratory chemicals, Manufacture of substances

1.3 Details of the supplier of the safety data sheet

Company : Sigma-Aldrich
3050 Spruce Street
SAINT LOUIS MO 63103
USA

Telephone : +1 800-325-5832
Fax : +1 800-325-5052

1.4 Emergency telephone number

Emergency Phone # : (314) 776-6555

2. HAZARDS IDENTIFICATION

2.1 Classification of the substance or mixture

GHS Classification in accordance with 29 CFR 1910 (OSHA HCS)
Eye irritation (Category 2A), H319
Carcinogenicity (Category 2), H351
Acute aquatic toxicity (Category 1), H400
Chronic aquatic toxicity (Category 1), H410

For the full text of the H-Statements mentioned in this Section, see Section 16.

2.2 GHS Label elements, including precautionary statements

Pictogram



Signal word Warning

Hazard statement(s)
H319 Causes serious eye irritation.
H351 Suspected of causing cancer.
H410 Very toxic to aquatic life with long lasting effects.

Precautionary statement(s)
P201 Obtain special instructions before use.
P202 Do not handle until all safety precautions have been read and understood.
P264 Wash skin thoroughly after handling.
P273 Avoid release to the environment.
P280 Wear protective gloves/ eye protection/ face protection.

P305 + P351 + P338	IF IN EYES: Rinse cautiously with water for several minutes. Remove contact lenses, if present and easy to do. Continue rinsing.
P308 + P313	IF exposed or concerned: Get medical advice/ attention.
P337 + P313	If eye irritation persists: Get medical advice/ attention.
P391	Collect spillage.
P405	Store locked up.
P501	Dispose of contents/ container to an approved waste disposal plant.

2.3 Hazards not otherwise classified (HNOC) or not covered by GHS - none

3. COMPOSITION/INFORMATION ON INGREDIENTS

3.1 Substances

Formula	:	$C_6H_4Cl_2$
Molecular weight	:	147.00 g/mol
CAS-No.	:	106-46-7
EC-No.	:	203-400-5
Index-No.	:	602-035-00-2

Hazardous components

Component	Classification	Concentration
1,4-Dichlorobenzene		
	Eye Irrit. 2A; Carc. 2; Aquatic Acute 1; Aquatic Chronic 1; H319, H351, H410	<= 100 %

For the full text of the H-Statements mentioned in this Section, see Section 16.

4. FIRST AID MEASURES

4.1 Description of first aid measures

General advice
Consult a physician. Show this safety data sheet to the doctor in attendance.Move out of dangerous area.

If inhaled
If breathed in, move person into fresh air. If not breathing, give artificial respiration. Consult a physician.

In case of skin contact
Wash off with soap and plenty of water. Consult a physician.

In case of eye contact
Rinse thoroughly with plenty of water for at least 15 minutes and consult a physician.

If swallowed
Never give anything by mouth to an unconscious person. Rinse mouth with water. Consult a physician.

4.2 Most important symptoms and effects, both acute and delayed
The most important known symptoms and effects are described in the labelling (see section 2.2) and/or in section 11

4.3 Indication of any immediate medical attention and special treatment needed
No data available

5. FIREFIGHTING MEASURES

5.1 Extinguishing media

Suitable extinguishing media
Use water spray, alcohol-resistant foam, dry chemical or carbon dioxide.

5.2 Special hazards arising from the substance or mixture
Carbon oxides, Hydrogen chloride gas

5.3 Advice for firefighters
Wear self-contained breathing apparatus for firefighting if necessary.

5.4 Further information
No data available

6. ACCIDENTAL RELEASE MEASURES

6.1 Personal precautions, protective equipment and emergency procedures

Use personal protective equipment. Avoid dust formation. Avoid breathing vapours, mist or gas. Ensure adequate ventilation. Evacuate personnel to safe areas. Avoid breathing dust.
For personal protection see section 8.

6.2 Environmental precautions

Prevent further leakage or spillage if safe to do so. Do not let product enter drains. Discharge into the environment must be avoided.

6.3 Methods and materials for containment and cleaning up

Pick up and arrange disposal without creating dust. Sweep up and shovel. Keep in suitable, closed containers for disposal.

6.4 Reference to other sections

For disposal see section 13.

7. HANDLING AND STORAGE

7.1 Precautions for safe handling

Avoid contact with skin and eyes. Avoid formation of dust and aerosols.
Provide appropriate exhaust ventilation at places where dust is formed.
For precautions see section 2.2.

7.2 Conditions for safe storage, including any incompatibilities

Keep container tightly closed in a dry and well-ventilated place.

7.3 Specific end use(s)

Apart from the uses mentioned in section 1.2 no other specific uses are stipulated

8. EXPOSURE CONTROLS/PERSONAL PROTECTION

8.1 Control parameters

Components with workplace control parameters

Component	CAS-No.	Value	Control parameters	Basis
1,4-Dichlorobenzene	106-46-7	TWA	10.000000 ppm	USA. ACGIH Threshold Limit Values (TLV)
	Remarks	Eye irritation Kidney damage Confirmed animal carcinogen with unknown relevance to humans		
		Potential Occupational Carcinogen See Appendix A		
		TWA	75.000000 ppm 450.000000 mg/m3	USA. Occupational Exposure Limits (OSHA) - Table Z-1 Limits for Air Contaminants
		The value in mg/m3 is approximate.		

8.2 Exposure controls

Appropriate engineering controls

Handle in accordance with good industrial hygiene and safety practice. Wash hands before breaks and at the end of workday.

Personal protective equipment

Eye/face protection

Safety glasses with side-shields conforming to EN166 Use equipment for eye protection tested and approved under appropriate government standards such as NIOSH (US) or EN 166(EU).

Skin protection

Handle with gloves. Gloves must be inspected prior to use. Use proper glove removal technique (without touching glove's outer surface) to avoid skin contact with this product. Dispose of contaminated gloves after use in accordance with applicable laws and good laboratory practices. Wash and dry hands.

Full contact
Material: Nitrile rubber
Minimum layer thickness: 0.11 mm
Break through time: 480 min
Material tested:Dermatril® (KCL 740 / Aldrich Z677272, Size M)

Splash contact
Material: Nitrile rubber
Minimum layer thickness: 0.11 mm
Break through time: 480 min
Material tested:Dermatril® (KCL 740 / Aldrich Z677272, Size M)

data source: KCL GmbH, D-36124 Eichenzell, phone +49 (0)6659 87300, e-mail sales@kcl.de, test method: EN374
If used in solution, or mixed with other substances, and under conditions which differ from EN 374, contact the supplier of the CE approved gloves. This recommendation is advisory only and must be evaluated by an industrial hygienist and safety officer familiar with the specific situation of anticipated use by our customers. It should not be construed as offering an approval for any specific use scenario.

Body Protection
Complete suit protecting against chemicals, The type of protective equipment must be selected according to the concentration and amount of the dangerous substance at the specific workplace.

Respiratory protection
Where risk assessment shows air-purifying respirators are appropriate use a full-face particle respirator type N100 (US) or type P3 (EN 143) respirator cartridges as a backup to engineering controls. If the respirator is the sole means of protection, use a full-face supplied air respirator. Use respirators and components tested and approved under appropriate government standards such as NIOSH (US) or CEN (EU).

Control of environmental exposure
Prevent further leakage or spillage if safe to do so. Do not let product enter drains. Discharge into the environment must be avoided.

9. PHYSICAL AND CHEMICAL PROPERTIES

9.1 Information on basic physical and chemical properties

a)	Appearance	Form: sheets Colour: colourless
b)	Odour	No data available
c)	Odour Threshold	No data available
d)	pH	No data available
e)	Melting point/freezing point	Melting point/range: 52 - 54 °C (126 - 129 °F) - lit.
f)	Initial boiling point and boiling range	173 °C (343 °F) - lit.
g)	Flash point	66.0 °C (150.8 °F) - closed cup
h)	Evaporation rate	No data available
i)	Flammability (solid, gas)	No data available
j)	Upper/lower flammability or explosive limits	No data available
k)	Vapour pressure	8.8 hPa (6.6 mmHg) at 50.0 °C (122.0 °F) 0.5 hPa (0.4 mmHg) at 25.0 °C (77.0 °F)
l)	Vapour density	No data available
m)	Relative density	1.241 g/mL at 25 °C (77 °F)
n)	Water solubility	No data available

o)	Partition coefficient: n-octanol/water	log Pow: 3.40
p)	Auto-ignition temperature	No data available
q)	Decomposition temperature	No data available
r)	Viscosity	No data available
s)	Explosive properties	No data available
t)	Oxidizing properties	No data available

9.2 Other safety information

Bulk density	650 kg/m3

10. STABILITY AND REACTIVITY

10.1 Reactivity
No data available

10.2 Chemical stability
Stable under recommended storage conditions.

10.3 Possibility of hazardous reactions
No data available

10.4 Conditions to avoid
No data available

10.5 Incompatible materials
Oxidizing agents

10.6 Hazardous decomposition products
Other decomposition products - No data available
In the event of fire: see section 5

11. TOXICOLOGICAL INFORMATION

11.1 Information on toxicological effects

Acute toxicity
LD0 Oral - Rat - male and female - > 2,000 mg/kg
(OECD Test Guideline 401)

LC50 Inhalation - Rat - male and female - 4 h - > 5.07 mg/l

LD0 Dermal - Rat - > 2,000 mg/kg
(OECD Test Guideline 402)

No data available

Skin corrosion/irritation
Skin - Rabbit
Result: No skin irritation
(OECD Test Guideline 404)

Serious eye damage/eye irritation
Eyes - Rabbit
Result: No eye irritation
(OECD Test Guideline 405)

Respiratory or skin sensitisation
Maximisation Test (GPMT) - Guinea pig
Did not cause sensitisation on laboratory animals.
(OECD Test Guideline 406)

Germ cell mutagenicity
No data available

Carcinogenicity

This product is or contains a component that has been reported to be possibly carcinogenic based on its IARC, ACGIH, NTP, or EPA classification.

Limited evidence of carcinogenicity in animal studies

IARC:	2B - Group 2B: Possibly carcinogenic to humans (1,4-Dichlorobenzene)
NTP:	Reasonably anticipated to be a human carcinogen (1,4-Dichlorobenzene)
OSHA:	No component of this product present at levels greater than or equal to 0.1% is identified as a carcinogen or potential carcinogen by OSHA.

Reproductive toxicity
No data available

No data available

Specific target organ toxicity - single exposure
No data available

Specific target organ toxicity - repeated exposure
No data available

Aspiration hazard
No data available

Additional Information
RTECS: CZ4550000

Produces:, methemoglobin, Nausea, Vomiting, Increased pulse rate, Headache, Impairment of vision

12. ECOLOGICAL INFORMATION

12.1 Toxicity

Toxicity to fish	flow-through test LC50 - Salmo gairdneri - 1.12 mg/l - 96 h
Toxicity to daphnia and other aquatic invertebrates	static test EC50 - Daphnia magna (Water flea) - 0.7 mg/l - 48 h
Toxicity to algae	Growth inhibition EC50 - Scenedesmus capricornutum (fresh water algae) - 1.6 mg/l - 96 h

12.2 Persistence and degradability

Biodegradability	aerobic - Exposure time 28 d Result: 30 % - Not rapidly biodegradable (OECD Test Guideline 301C)

12.3 Bioaccumulative potential

Bioaccumulation	Jordanella floridae - 5 d - 2.68 µg/l Bioconcentration factor (BCF): 296

12.4 Mobility in soil
No data available

12.5 Results of PBT and vPvB assessment
PBT/vPvB assessment not available as chemical safety assessment not required/not conducted

12.6 Other adverse effects
An environmental hazard cannot be excluded in the event of unprofessional handling or disposal.

Very toxic to aquatic life with long lasting effects.

13. DISPOSAL CONSIDERATIONS

13.1 Waste treatment methods

Product
Offer surplus and non-recyclable solutions to a licensed disposal company. Contact a licensed professional waste disposal service to dispose of this material. Dissolve or mix the material with a combustible solvent and burn in a chemical incinerator equipped with an afterburner and scrubber.

Contaminated packaging
Dispose of as unused product.

14. TRANSPORT INFORMATION

DOT (US)
UN number: 3077 Class: 9 Packing group: III
Proper shipping name: Environmentally hazardous substances, solid, n.o.s. (1,4-Dichlorobenzene)
Reportable Quantity (RQ): 100 lbs
Marine pollutant:yes
Poison Inhalation Hazard: No

IMDG
UN number: 3077 Class: 9 Packing group: III EMS-No: F-A, S-F
Proper shipping name: ENVIRONMENTALLY HAZARDOUS SUBSTANCE, SOLID, N.O.S. (1,4-Dichlorobenzene)
Marine pollutant:yes

IATA
UN number: 3077 Class: 9 Packing group: III
Proper shipping name: Environmentally hazardous substance, solid, n.o.s. (1,4-Dichlorobenzene)

15. REGULATORY INFORMATION

SARA 302 Components
No chemicals in this material are subject to the reporting requirements of SARA Title III, Section 302.

SARA 313 Components
The following components are subject to reporting levels established by SARA Title III, Section 313:

	CAS-No.	Revision Date
1,4-Dichlorobenzene	106-46-7	2007-07-01

SARA 311/312 Hazards
Acute Health Hazard, Chronic Health Hazard

Massachusetts Right To Know Components

	CAS-No.	Revision Date
1,4-Dichlorobenzene	106-46-7	2007-07-01

Pennsylvania Right To Know Components

	CAS-No.	Revision Date
1,4-Dichlorobenzene	106-46-7	2007-07-01

New Jersey Right To Know Components

	CAS-No.	Revision Date
1,4-Dichlorobenzene	106-46-7	2007-07-01

California Prop. 65 Components

WARNING! This product contains a chemical known to the State of California to cause cancer.	CAS-No.	Revision Date
1,4-Dichlorobenzene	106-46-7	2007-09-28

16. OTHER INFORMATION

Full text of H-Statements referred to under sections 2 and 3.

Aquatic Acute	Acute aquatic toxicity
Aquatic Chronic	Chronic aquatic toxicity
Carc.	Carcinogenicity
Eye Irrit.	Eye irritation
H319	Causes serious eye irritation.
H351	Suspected of causing cancer.
H400	Very toxic to aquatic life.
H410	Very toxic to aquatic life with long lasting effects.

HMIS Rating

Health hazard:	2
Chronic Health Hazard:	*
Flammability:	0
Physical Hazard	0

NFPA Rating

Health hazard:	0
Fire Hazard:	2
Reactivity Hazard:	0

Further information

Copyright 2015 Sigma-Aldrich Co. LLC. License granted to make unlimited paper copies for internal use only.
The above information is believed to be correct but does not purport to be all inclusive and shall be used only as a guide. The information in this document is based on the present state of our knowledge and is applicable to the product with regard to appropriate safety precautions. It does not represent any guarantee of the properties of the product. Sigma-Aldrich Corporation and its Affiliates shall not be held liable for any damage resulting from handling or from contact with the above product. See www.sigma-aldrich.com and/or the reverse side of invoice or packing slip for additional terms and conditions of sale.

Preparation Information

Sigma-Aldrich Corporation
Product Safety – Americas Region
1-800-521-8956

Version: 4.4 Revision Date: 04/24/2015 Print Date: 01/29/2016

SAFETY DATA SHEET

Version 5.4
Revision Date 03/03/2015
Print Date 04/11/2016

1. PRODUCT AND COMPANY IDENTIFICATION

1.1 Product identifiers

Product name : 1,4-Dioxane

Product Number : 296309
Brand : Sigma-Aldrich
Index-No. : 603-024-00-5

CAS-No. : 123-91-1

1.2 Relevant identified uses of the substance or mixture and uses advised against

Identified uses : Laboratory chemicals, Manufacture of substances

1.3 Details of the supplier of the safety data sheet

Company : Sigma-Aldrich
3050 Spruce Street
SAINT LOUIS MO 63103
USA

Telephone : +1 800-325-5832
Fax : +1 800-325-5052

1.4 Emergency telephone number

Emergency Phone # : (314) 776-6555

2. HAZARDS IDENTIFICATION

2.1 Classification of the substance or mixture

GHS Classification in accordance with 29 CFR 1910 (OSHA HCS)
Flammable liquids (Category 2), H225
Eye irritation (Category 2A), H319
Carcinogenicity (Category 2), H351
Specific target organ toxicity - single exposure (Category 3), Respiratory system, H335

For the full text of the H-Statements mentioned in this Section, see Section 16.

2.2 GHS Label elements, including precautionary statements

Pictogram



Signal word Danger

Hazard statement(s)
H225 Highly flammable liquid and vapour.
H319 Causes serious eye irritation.
H335 May cause respiratory irritation.
H351 Suspected of causing cancer.

Precautionary statement(s)
P201 Obtain special instructions before use.
P202 Do not handle until all safety precautions have been read and understood.
P210 Keep away from heat/sparks/open flames/hot surfaces. - No smoking.
P233 Keep container tightly closed.

P240	Ground/bond container and receiving equipment.
P241	Use explosion-proof electrical/ ventilating/ lighting/ equipment.
P242	Use only non-sparking tools.
P243	Take precautionary measures against static discharge.
P261	Avoid breathing dust/ fume/ gas/ mist/ vapours/ spray.
P264	Wash skin thoroughly after handling.
P271	Use only outdoors or in a well-ventilated area.
P280	Wear protective gloves/ eye protection/ face protection.
P281	Use personal protective equipment as required.
P303 + P361 + P353	IF ON SKIN (or hair): Remove/ Take off immediately all contaminated clothing. Rinse skin with water/ shower.
P304 + P340 + P312	IF INHALED: Remove victim to fresh air and keep at rest in a position comfortable for breathing. Call a POISON CENTER or doctor/ physician if you feel unwell.
P305 + P351 + P338	IF IN EYES: Rinse cautiously with water for several minutes. Remove contact lenses, if present and easy to do. Continue rinsing.
P308 + P313	IF exposed or concerned: Get medical advice/ attention.
P337 + P313	If eye irritation persists: Get medical advice/ attention.
P370 + P378	In case of fire: Use dry sand, dry chemical or alcohol-resistant foam for extinction.
P403 + P233	Store in a well-ventilated place. Keep container tightly closed.
P403 + P235	Store in a well-ventilated place. Keep cool.
P405	Store locked up.
P501	Dispose of contents/ container to an approved waste disposal plant.

2.3 Hazards not otherwise classified (HNOC) or not covered by GHS

May form explosive peroxides., Repeated exposure may cause skin dryness or cracking.
May form explosive peroxides.

3. COMPOSITION/INFORMATION ON INGREDIENTS

3.1 Substances

Synonyms	:	Dioxane Diethylene oxide
Formula	:	$C_4H_8O_2$
Molecular weight	:	88.11 g/mol
CAS-No.	:	123-91-1
EC-No.	:	204-661-8
Index-No.	:	603-024-00-5
Registration number	:	01-2119462837-26-XXXX

Hazardous components

Component	Classification	Concentration
1,4-Dioxane		
	Flam. Liq. 2; Eye Irrit. 2A; Carc. 2; STOT SE 3; H225, H319, H335, H351	<= 100 %

For the full text of the H-Statements mentioned in this Section, see Section 16.

4. FIRST AID MEASURES

4.1 Description of first aid measures

General advice
Consult a physician. Show this safety data sheet to the doctor in attendance.Move out of dangerous area.

If inhaled
If breathed in, move person into fresh air. If not breathing, give artificial respiration. Consult a physician.

In case of skin contact
Wash off with soap and plenty of water. Consult a physician.

In case of eye contact
Rinse thoroughly with plenty of water for at least 15 minutes and consult a physician.

If swallowed
Do NOT induce vomiting. Never give anything by mouth to an unconscious person. Rinse mouth with water. Consult a physician.

4.2 Most important symptoms and effects, both acute and delayed
The most important known symptoms and effects are described in the labelling (see section 2.2) and/or in section 11

4.3 Indication of any immediate medical attention and special treatment needed
No data available

5. FIREFIGHTING MEASURES

5.1 Extinguishing media

Suitable extinguishing media
Use water spray, alcohol-resistant foam, dry chemical or carbon dioxide.

5.2 Special hazards arising from the substance or mixture
Carbon oxides

5.3 Advice for firefighters
Wear self-contained breathing apparatus for firefighting if necessary.

5.4 Further information
Use water spray to cool unopened containers.

6. ACCIDENTAL RELEASE MEASURES

6.1 Personal precautions, protective equipment and emergency procedures
Use personal protective equipment. Avoid breathing vapours, mist or gas. Ensure adequate ventilation. Remove all sources of ignition. Evacuate personnel to safe areas. Beware of vapours accumulating to form explosive concentrations. Vapours can accumulate in low areas.
For personal protection see section 8.

6.2 Environmental precautions
Prevent further leakage or spillage if safe to do so. Do not let product enter drains.

6.3 Methods and materials for containment and cleaning up
Contain spillage, and then collect with an electrically protected vacuum cleaner or by wet-brushing and place in container for disposal according to local regulations (see section 13).

6.4 Reference to other sections
For disposal see section 13.

7. HANDLING AND STORAGE

7.1 Precautions for safe handling
Avoid contact with skin and eyes. Avoid inhalation of vapour or mist.
Use explosion-proof equipment.Keep away from sources of ignition - No smoking.Take measures to prevent the build up of electrostatic charge.
For precautions see section 2.2.

7.2 Conditions for safe storage, including any incompatibilities
Keep container tightly closed in a dry and well-ventilated place. Containers which are opened must be carefully resealed and kept upright to prevent leakage.
Storage class (TRGS 510): Flammable liquids

7.3 Specific end use(s)
Apart from the uses mentioned in section 1.2 no other specific uses are stipulated

8. EXPOSURE CONTROLS/PERSONAL PROTECTION

8.1 Control parameters

Components with workplace control parameters

Component	CAS-No.	Value	Control parameters	Basis
1,4-Dioxane	123-91-1	TWA	20.000000 ppm	USA. ACGIH Threshold Limit Values (TLV)
	Remarks	Liver damage Confirmed animal carcinogen with unknown relevance to humans Danger of cutaneous absorption		
		TWA	20 ppm	USA. ACGIH Threshold Limit Values (TLV)
		Liver damage Confirmed animal carcinogen with unknown relevance to humans Danger of cutaneous absorption		
		TWA	25 ppm 90 mg/m3	USA. OSHA - TABLE Z-1 Limits for Air Contaminants - 1910.1000
		Skin notation		
		TWA	100.000000 ppm 360.000000 mg/m3	USA. Occupational Exposure Limits (OSHA) - Table Z-1 Limits for Air Contaminants
		Skin designation The value in mg/m3 is approximate.		
		TWA	100 ppm 360 mg/m3	USA. Occupational Exposure Limits (OSHA) - Table Z-1 Limits for Air Contaminants
		Skin designation The value in mg/m3 is approximate.		
		C	1.000000 ppm 3.600000 mg/m3	USA. NIOSH Recommended Exposure Limits
		Potential Occupational Carcinogen See Appendix A 30 minute ceiling value		

Derived No Effect Level (DNEL)

Application Area	Exposure routes	Health effect	Value
Workers	Inhalation	Long-term local effects	144 mg/m3
Workers	Inhalation	Long-term systemic effects	73 mg/m3
Workers	Skin contact	Long-term systemic effects	21 mg/m3

Predicted No Effect Concentration (PNEC)

Compartment	Value
Soil	0.153 mg/kg
Marine water	0.67 mg/l
Fresh water	10 mg/l
Fresh water sediment	37 mg/kg
Sewage treatment plant	2700 mg/l
Aquatic intermittent release	10 mg/l

8.2 Exposure controls

Appropriate engineering controls

Handle in accordance with good industrial hygiene and safety practice. Wash hands before breaks and at the end of workday.

Personal protective equipment

Eye/face protection

Face shield and safety glasses Use equipment for eye protection tested and approved under appropriate government standards such as NIOSH (US) or EN 166(EU).

Skin protection
Handle with gloves. Gloves must be inspected prior to use. Use proper glove removal technique (without touching glove's outer surface) to avoid skin contact with this product. Dispose of contaminated gloves after use in accordance with applicable laws and good laboratory practices. Wash and dry hands.

Full contact
Material: butyl-rubber
Minimum layer thickness: 0.3 mm
Break through time: 480 min
Material tested:Butoject® (KCL 897 / Aldrich Z677647, Size M)

Splash contact
Material: Chloroprene
Minimum layer thickness: 0.6 mm
Break through time: 35 min
Material tested:Camapren® (KCL 722 / Aldrich Z677493, Size M)

data source: KCL GmbH, D-36124 Eichenzell, phone +49 (0)6659 87300, e-mail sales@kcl.de, test method: EN374
If used in solution, or mixed with other substances, and under conditions which differ from EN 374, contact the supplier of the CE approved gloves. This recommendation is advisory only and must be evaluated by an industrial hygienist and safety officer familiar with the specific situation of anticipated use by our customers. It should not be construed as offering an approval for any specific use scenario.

Body Protection
Complete suit protecting against chemicals, Flame retardant antistatic protective clothing., The type of protective equipment must be selected according to the concentration and amount of the dangerous substance at the specific workplace.

Respiratory protection
Where risk assessment shows air-purifying respirators are appropriate use a full-face respirator with multi-purpose combination (US) or type ABEK (EN 14387) respirator cartridges as a backup to engineering controls. If the respirator is the sole means of protection, use a full-face supplied air respirator. Use respirators and components tested and approved under appropriate government standards such as NIOSH (US) or CEN (EU).

Control of environmental exposure
Prevent further leakage or spillage if safe to do so. Do not let product enter drains.

9. PHYSICAL AND CHEMICAL PROPERTIES

9.1 Information on basic physical and chemical properties

a)	Appearance	Form: liquid Colour: colourless
b)	Odour	No data available
c)	Odour Threshold	No data available
d)	pH	6.0 - 8 at 500 g/l at 20 °C (68 °F)
e)	Melting point/freezing point	Melting point/range: 10 - 12 °C (50 - 54 °F) - lit.
f)	Initial boiling point and boiling range	100 - 102 °C (212 - 216 °F) - lit.
g)	Flash point	12 °C (54 °F) - closed cup
h)	Evaporation rate	No data available
i)	Flammability (solid, gas)	No data available
j)	Upper/lower flammability or explosive limits	Upper explosion limit: 22 %(V) Lower explosion limit: 2 %(V)
k)	Vapour pressure	36 hPa (27 mmHg) at 20 °C (68 °F) 53 hPa (40 mmHg) at 25.20 °C (77.36 °F)
l)	Vapour density	3.04 - (Air = 1.0)

m)	Relative density	1.034 g/cm3 at 25 °C (77 °F)
n)	Water solubility	completely miscible
o)	Partition coefficient: n-octanol/water	log Pow: -0.27
p)	Auto-ignition temperature	300 °C (572 °F)
q)	Decomposition temperature	No data available
r)	Viscosity	No data available
s)	Explosive properties	No data available
t)	Oxidizing properties	No data available

9.2 Other safety information

Surface tension	36.9 mN/m at 25 °C (77 °F)
Relative vapour density	3.04 - (Air = 1.0)

10. STABILITY AND REACTIVITY

10.1 Reactivity
No data available

10.2 Chemical stability
Stable under recommended storage conditions.
Test for peroxide formation before distillation or evaporation. Test for peroxide formation or discard after 1 year.
Stable under recommended storage conditions.

10.3 Possibility of hazardous reactions
Vapours may form explosive mixture with air.Vapours may form explosive mixture with air.

10.4 Conditions to avoid
Heat, flames and sparks.

10.5 Incompatible materials
Oxygen, Oxidizing agents, Halogens, Reducing agents, Perchlorates., Trimethylaluminum

10.6 Hazardous decomposition products
Other decomposition products - No data available
In the event of fire: see section 5

11. TOXICOLOGICAL INFORMATION

11.1 Information on toxicological effects

Acute toxicity
LD50 Oral - Rat - 4,200 mg/kg

LC50 Inhalation - Rat - 2 h - 46,000 mg/m3
Remarks: Sense Organs and Special Senses (Nose, Eye, Ear, and Taste):Eye:Other.

LD50 Dermal - Rabbit - 7,858 mg/kg

No data available

Skin corrosion/irritation
Skin - Human
Remarks: Chronic exposure causes drying effect on the skin and eczema.

Skin - Rabbit
Result: No skin irritation

Serious eye damage/eye irritation
Eyes - Rabbit
Result: Eye irritation - 24 h

Respiratory or skin sensitisation
No data available

Germ cell mutagenicity
Laboratory experiments have shown mutagenic effects.

Carcinogenicity

This product is or contains a component that has been reported to be possibly carcinogenic based on its IARC, ACGIH, NTP, or EPA classification.

Limited evidence of carcinogenicity in animal studies

IARC:	2B - Group 2B: Possibly carcinogenic to humans (1,4-Dioxane)
NTP:	Reasonably anticipated to be a human carcinogen (1,4-Dioxane)
OSHA:	No component of this product present at levels greater than or equal to 0.1% is identified as a carcinogen or potential carcinogen by OSHA.

Reproductive toxicity
No data available

No data available

Specific target organ toxicity - single exposure
May cause respiratory irritation.

Specific target organ toxicity - repeated exposure
No data available

Aspiration hazard
No data available

Additional Information
RTECS: JG8225000

Nausea, Vomiting, Weakness, Dizziness, Vertigo, Headache, Sweating, loss of appetite, Kidney injury may occur., Liver injury may occur.
To the best of our knowledge, the chemical, physical, and toxicological properties have not been thoroughly investigated.

Liver - Irregularities - Based on Human Evidence
Liver - Irregularities - Based on Human Evidence

12. ECOLOGICAL INFORMATION

12.1 Toxicity

Toxicity to fish	LC50 - Pimephales promelas (fathead minnow) - 985 mg/l - 96 h
Toxicity to daphnia and other aquatic invertebrates	EC50 - Daphnia magna (Water flea) - 8,450 mg/l - 24 h
Toxicity to algae	EC50 - Desmodesmus subspicatus (green algae) - > 500 mg/l - 72 h

12.2 Persistence and degradability

Biodegradability	Result: < 5 % - Not readily biodegradable.

12.3 Bioaccumulative potential
Does not bioaccumulate.

12.4 Mobility in soil
No data available

12.5 Results of PBT and vPvB assessment
PBT/vPvB assessment not available as chemical safety assessment not required/not conducted

12.6 Other adverse effects

No data available

13. DISPOSAL CONSIDERATIONS

13.1 Waste treatment methods

Product
Burn in a chemical incinerator equipped with an afterburner and scrubber but exert extra care in igniting as this material is highly flammable. Offer surplus and non-recyclable solutions to a licensed disposal company. Contact a licensed professional waste disposal service to dispose of this material.

Contaminated packaging
Dispose of as unused product.

14. TRANSPORT INFORMATION

DOT (US)
UN number: 1165 Class: 3 Packing group: II
Proper shipping name: Dioxane
Reportable Quantity (RQ): 100 lbs

Poison Inhalation Hazard: No

IMDG
UN number: 1165 Class: 3 Packing group: II EMS-No: F-E, S-D
Proper shipping name: DIOXANE

IATA
UN number: 1165 Class: 3 Packing group: II
Proper shipping name: Dioxane

15. REGULATORY INFORMATION

SARA 302 Components
No chemicals in this material are subject to the reporting requirements of SARA Title III, Section 302.

SARA 313 Components
The following components are subject to reporting levels established by SARA Title III, Section 313:

	CAS-No.	Revision Date
1,4-Dioxane	123-91-1	2007-07-01

SARA 311/312 Hazards
Fire Hazard, Acute Health Hazard, Chronic Health Hazard

Massachusetts Right To Know Components

	CAS-No.	Revision Date
1,4-Dioxane	123-91-1	2007-07-01

Pennsylvania Right To Know Components

	CAS-No.	Revision Date
1,4-Dioxane	123-91-1	2007-07-01

New Jersey Right To Know Components

	CAS-No.	Revision Date
1,4-Dioxane	123-91-1	2007-07-01

California Prop. 65 Components

WARNING! This product contains a chemical known to the State of California to cause cancer.	CAS-No.	Revision Date
1,4-Dioxane	123-91-1	2007-09-28

16. OTHER INFORMATION

Full text of H-Statements referred to under sections 2 and 3.

Carc.	Carcinogenicity
Eye Irrit.	Eye irritation
Flam. Liq.	Flammable liquids
H225	Highly flammable liquid and vapour.
H319	Causes serious eye irritation.
H335	May cause respiratory irritation.
H351	Suspected of causing cancer.
STOT SE	Specific target organ toxicity - single exposure

HMIS Rating

Health hazard:	2
Chronic Health Hazard:	*
Flammability:	3
Physical Hazard	0

NFPA Rating

Health hazard:	2
Fire Hazard:	3
Reactivity Hazard:	0

Further information

Copyright 2015 Sigma-Aldrich Co. LLC. License granted to make unlimited paper copies for internal use only.
The above information is believed to be correct but does not purport to be all inclusive and shall be used only as a guide. The information in this document is based on the present state of our knowledge and is applicable to the product with regard to appropriate safety precautions. It does not represent any guarantee of the properties of the product. Sigma-Aldrich Corporation and its Affiliates shall not be held liable for any damage resulting from handling or from contact with the above product. See www.sigma-aldrich.com and/or the reverse side of invoice or packing slip for additional terms and conditions of sale.

Preparation Information

Sigma-Aldrich Corporation
Product Safety – Americas Region
1-800-521-8956

Version: 5.4 Revision Date: 03/03/2015 Print Date: 04/11/2016

N-METHYLPERFLUOROOCTANESULFONAMIDOACETIC ACID UNLABELED (MIX OF ISOMERS) 50 UG/ML IN METHANOL

Safety Data Sheet

according to Regulation (EC) No. 1907/2006 (REACH) with its amendment Regulation (EU) 2015/830 and according to Federal Register / Vol. 77, No. 58 / Monday, March 26, 2012 / Rules and Regulations

Date of issue: 16/10/2018 Revision date: : Version: 1.0

ULM-10656-S

SECTION 1: Identification of the substance/mixture and of the company/undertaking

1.1. Product identifier

Product form : Mixtures

Product name : N-METHYLPERFLUOROOCTANESULFONAMIDOACETIC ACID UNLABELED (MIX OF ISOMERS) 50 UG/ML IN METHANOL

Product code : ULM-10656-S

1.2. Relevant identified uses of the substance or mixture and uses advised against

1.2.1. Relevant identified uses

Main use category : Professional use

Industrial/Professional use spec : For professional use only

1.2.2. Uses advised against

No additional information available

1.3. Details of the supplier of the safety data sheet

Cambridge Isotope Laboratories, Inc.
50 Frontage Road
Andover, MA 01810
USA

USA: 1-800-322-1174 Int: 1-978-749-8000
cilsales@isotope.com www.isotope.com

Emergency telephone number

Emergency numbers:

Chemtrec: 1-800-424-9300 (24 hours)
International: 1-703-741-5970 (24 hours)

SECTION 2: Hazards identification

2.1. Classification of the substance or mixture

Classification according to Regulation (EC) No. 1272/2008 [CLP]

Flam. Liq. 2	H225
Acute Tox. 3 (Oral)	H301
Acute Tox. 3 (Dermal)	H311
Acute Tox. 3 (Inhalation:vapour)	H331
Skin Irrit. 2	H315
Eye Irrit. 2A	H319
STOT SE 1	H370

Full text of hazard classes and H-statements : see section 16

Classification according to Directive 67/548/EEC [DSD] or 1999/45/EC [DPD]

F; R11
T; R39/23/24/25
Xi; R36/38

Full text of R-phrases: see section 16

GHS-US classification

Flam. Liq. 2	H225
Acute Tox. 3 (Oral)	H301
Acute Tox. 3 (Dermal)	H311
Acute Tox. 3 (Inhalation:vapour)	H331
Skin Irrit. 2	H315
Eye Irrit. 2A	H319
STOT SE 1	H370

Full text of H statements : see section 16

Adverse physicochemical, human health and environmental effects

Eyes, Kidney, Liver, Heart, Central nervous system. Highly flammable liquid and vapour. Causes damage to organs (eyes, kidneys, liver, heart, central nervous system) (if inhaled, if swallowed, in contact with skin). Toxic in contact with skin. Toxic if inhaled. Toxic if swallowed. Causes skin irritation. Causes serious eye irritation.

2.2. Label elements

Labeling according to Regulation (EC) No. 1272/2008 [CLP]

Hazard pictograms (CLP) :



GHS02 GHS08 GHS06

Signal word (CLP) : Danger

Hazard statements (CLP) : H225 - Highly flammable liquid and vapour
H301+H311+H331 - Toxic if swallowed, in contact with skin or if inhaled
H315 - Causes skin irritation
H319 - Causes serious eye irritation
H370 - Causes damage to organs (eyes, heart, kidneys, liver, central nervous system) (in contact with skin, if inhaled, if swallowed)

Precautionary statements (CLP) : P210 - Keep away from heat, hot surfaces, sparks, open flames and other ignition sources. No smoking.
P233 - Keep container tightly closed.
P240 - Ground/bond container and receiving equipment.
P241 - Use explosion-proof electrical, lighting, ventilating equipment
P260 - Do not breathe dust, mist, vapors, fume, gas, spray.
P264 - Wash hands, forearms and face thoroughly after handling.
P270 - Do not eat, drink or smoke when using this product.
P271 - Use only outdoors or in a well-ventilated area.

GHS-US labeling

Hazard pictograms (GHS-US) :



GHS02 GHS08 GHS06

Signal word (GHS-US) : Danger

Hazard statements (GHS-US) : H225 - Highly flammable liquid and vapour
H301+H311+H331 - Toxic if swallowed, in contact with skin or if inhaled
H315 - Causes skin irritation
H319 - Causes serious eye irritation
H370 - Causes damage to organs (eyes, kidneys, liver, heart, central nervous system) (Dermal, Inhalation, oral)

Precautionary statements (GHS-US) : P210 - Keep away from heat, open flames, sparks. - No smoking.
P233 - Keep container tightly closed.
P240 - Ground/Bond container and receiving equipment
P241 - Use explosion-proof electrical, lighting, ventilating equipment
P242 - Use only non-sparking tools.
P243 - Take precautionary measures against static discharge.
P260 - Do not breathe dust, fume, mist, gas, spray, vapors.
P261 - Avoid breathing dust, fume, gas, spray, vapors, mist.
P264 - Wash hands, forearms and face thoroughly after handling.
P270 - Do not eat, drink or smoke when using this product.
P271 - Use only outdoors or in a well-ventilated area.
P280 - Wear protective clothing, protective gloves.
P301+P310 - If swallowed: Immediately call a doctor, a POISON CENTER
P302+P352 - If on skin: Wash with plenty of water
P303+P361+P353 - If on skin (or hair): Take off immediately all contaminated clothing. Rinse skin with water/shower
P304+P340 - If inhaled: Remove person to fresh air and keep comfortable for breathing
P305+P351+P338 - If in eyes: Rinse cautiously with water for several minutes. Remove contact lenses, if present and easy to do. Continue rinsing
P307+P311 - If exposed: Call a poison center/doctor
P311 - Call a doctor, a POISON CENTER

P312 - Call a doctor, a POISON CENTER if you feel unwell
P321 - Specific treatment (see Hazardous component(s) for labeling on this label)
P322 - Specific treatment (see Hazard pictograms (CLP) on this label)
P330 - Rinse mouth.
P332+P313 - If skin irritation occurs: Get medical advice/attention.
P337+P313 - If eye irritation persists: Get medical advice/attention.
P361+P364 - Take off immediately all contaminated clothing and wash it before reuse.
P362+P364 - Take off contaminated clothing and wash it before reuse.
P370+P378 - In case of fire: Use alcohol resistant foam, carbon dioxide (CO2), dry extinguishing powder to extinguish.
P403+P233 - Store in a well-ventilated place. Keep container tightly closed.
P403+P235 - Store in a well-ventilated place. Keep cool.
P405 - Store locked up.
P501 - Dispose of contents/container to hazardous or special waste collection point, in accordance with local, regional, national and/or international regulation

2.3. Other hazards

PBT: not relevant – no registration required

SECTION 3: Composition/Information on ingredients

3.1. Substances

Not applicable

3.2. Mixtures

Name	Product identifier	%	Classification according to Directive 67/548/EEC
100% METHANOL UNLABELED	(CAS-No.) 67-56-1 (EC-No.) 200-659-6 (EC Index-No.) 603-001-00-X (REACH-no) 01-2119433307-44	99.9937	F; R11 T; R39/23/24/25 Xi; R36/38
N-METHYLPERFLUOROOCTANESULFONAMIDOACETIC ACID UNLABELED -	(CAS-No.) 2355-31-9 (EC Index-No.)	0.0063	Xi; R36/37/38

Name	Product identifier	%	Classification according to Regulation (EC) No. 1272/2008 [CLP]
100% METHANOL UNLABELED	(CAS-No.) 67-56-1 (EC-No.) 200-659-6 (EC Index-No.) 603-001-00-X (REACH-no) 01-2119433307-44	99.9937	Flam. Liq. 2, H225 Acute Tox. 3 (Oral), H301 Acute Tox. 3 (Dermal), H311 Acute Tox. 3 (Inhalation:vapour), H331 Skin Irrit. 2, H315 Eye Irrit. 2, H319 STOT SE 1, H370
N-METHYLPERFLUOROOCTANESULFONAMIDOACETIC ACID UNLABELED -	(CAS-No.) 2355-31-9 (EC Index-No.)	0.0063	Skin Irrit. 2, H315 Eye Irrit. 2, H319 STOT SE 3, H335

Name	Product identifier	%	GHS-US classification
100% METHANOL UNLABELED	(CAS-No.) 67-56-1	99.9937	Flam. Liq. 2, H225 Acute Tox. 3 (Oral), H301 Acute Tox. 3 (Dermal), H311 Acute Tox. 3 (Inhalation:vapour), H331 Skin Irrit. 2, H315 Eye Irrit. 2A, H319 STOT SE 1, H370
N-METHYLPERFLUOROOCTANESULFONAMIDOACETIC ACID UNLABELED -	(CAS-No.) 2355-31-9	0.0063	Skin Irrit. 2, H315 Eye Irrit. 2A, H319 STOT SE 3, H335

Full text of R- and H- phrases: see section 16

SECTION 4: First aid measures

4.1. Description of first aid measures

First-aid measures general : If medical advice is needed, have product container or label at hand. Call a physician immediately. Evacuate danger area.

First-aid measures after inhalation : Remove person to fresh air and keep comfortable for breathing. If not breathing, give artificial respiration. Call a doctor.

First-aid measures after skin contact : Rinse skin with water/shower. Take immediately victim to hospital. Remove/Take off immediately all contaminated clothing. If skin irritation occurs: Get medical advice/attention.

First-aid measures after eye contact : Immediately flush eyes thoroughly with water for at least 15 minutes. Remove contact lenses, if present and easy to do. Continue rinsing. If eye irritation persists: Get medical advice/attention.

First-aid measures after ingestion : Do not induce vomiting. Never give anything by mouth to an unconscious person. Rinse mouth. Call a physician immediately.

4.2. Most important symptoms and effects, both acute and delayed

Symptoms/effects after inhalation : Toxic if inhaled.

Symptoms/effects after skin contact : Toxic in contact with skin. Causes skin irritation.

Symptoms/effects after eye contact : Causes serious eye irritation.

Symptoms/effects after ingestion : Toxic if swallowed.

4.3. Indication of any immediate medical attention and special treatment needed

Treat symptomatically.

SECTION 5: Firefighting measures

5.1. Extinguishing media

Suitable extinguishing media : Dry powder. Dry sand.

Unsuitable extinguishing media : Do not use a heavy water stream.

5.2. Special hazards arising from the substance or mixture

Fire hazard : Highly flammable liquid and vapour.

Reactivity : vapors may form flammable mixture with air. Highly flammable liquid and vapour.

5.3. Advice for firefighters

Firefighting instructions : Do not enter fire area without proper protective equipment, including respiratory protection.

Protection during firefighting : Do not attempt to take action without suitable protective equipment. Self-contained breathing apparatus. Complete protective clothing. Wear recommended personal protective equipment.

Other information : Use water spray to cool exposed surfaces.

SECTION 6: Accidental release measures

6.1. Personal precautions, protective equipment and emergency procedures

6.1.1. For non-emergency personnel

Emergency procedures : Wear respiratory protection. Do not breathe dust, mist, gas, spray, vapors, fume. Avoid contact with skin, eyes and clothing. Ventilate spillage area. Remove all sources of ignition. No open flames, no sparks, and no smoking. Ensure adequate air ventilation. Special attention should be given to low areas/pits where flammable vapors can accumulate.

6.1.2. For emergency responders

Protective equipment : Do not attempt to take action without suitable protective equipment. For further information refer to section 8: "Exposure controls/personal protection".

6.2. Environmental precautions

Prevent entry to sewers and public waters. Do not allow to enter drains or water courses. Avoid release to the environment.

6.3. Methods and material for containment and cleaning up

For containment : Dike and contain spill.

Methods for cleaning up : Take up liquid spill into absorbent material. Notify authorities if product enters sewers or public waters. This material and its container must be disposed of in a safe way, and as per local legislation.

Other information : Dispose of materials or solid residues at an authorized site.

6.4. Reference to other sections

For further information refer to section 13.

SECTION 7: Handling and storage

7.1. Precautions for safe handling

Precautions for safe handling : Keep away from heat, hot surfaces, sparks, open flames and other ignition sources. No smoking. Ground/bond container and receiving equipment. Use only non-sparking tools. Take precautionary measures against static discharge. Flammable vapors may accumulate in the container. Use explosion-proof equipment. Wear personal protective equipment. Do not breathe dust, fume, gas, spray, vapors, mist. Do not get in eyes, on skin, or on clothing. Use only outdoors or in a well-ventilated area.

Hygiene measures : Avoid contact with skin, eyes and clothing. Wash hands before breaks and immediately after handling the product. Wash contaminated clothing before reuse. Do not eat, drink or smoke when using this product. Always wash hands after handling the product.

7.2. Conditions for safe storage, including any incompatibilities

Technical measures : Ground/bond container and receiving equipment. Store in a well-ventilated place. Keep container tightly closed. Store locked up.

Storage conditions : Store at room temperature away from light and moisture.

7.3. Specific end use(s)

No additional information available

SECTION 8: Exposure controls/personal protection

8.1. Control parameters

N-METHYLPERFLUOROOCTANESULFONAMIDOACETIC ACID UNLABELED (MIX OF ISOMERS) 50 UG/ML IN METHANOL		
Italy - Portugal - USA ACGIH	ACGIH TWA (ppm)	200.00000000 ppm Basis: USA. ACGIH Threshold Limit Values (TLV)
Italy - Portugal - USA ACGIH	ACGIH STEL (ppm)	250 ppm Basis: USA. ACGIH Threshold Limit Values (TLV)
Italy - Portugal - USA ACGIH	Remark (ACGIH)	Headache. Nausea. Dizziness. Eye damage. Substances for which there is a Biological Exposure Index or Indices (see BEI section). Danger of cutaneous absorption.
USA NIOSH	NIOSH REL (TWA) (mg/m³)	260 mg/m³ Basis: NIOSH Recommended Exposure Limits
USA NIOSH	NIOSH REL (TWA) (ppm)	200 ppm Basis: NIOSH Recommended Exposure Limits
USA NIOSH	NIOSH REL (STEL) (mg/m³)	325 mg/m³ Basis: NIOSH Recommended Exposure Limits
USA NIOSH	NIOSH REL (STEL) (ppm)	250 ppm Basis: NIOSH Recommended Exposure Limits
USA NIOSH	Remark (NIOSH)	Potential for dermal absorption.
USA OSHA	OSHA PEL (TWA) (mg/m³)	260 mg/m³ Basis: USA. Occupational Exposure Limits (OSHA) - Table Z-1 Limits for Air Contaminants - 1910.1000. California permissible exposure limits for chemical contaminants (Title 8, Article 107)
USA OSHA	OSHA PEL (TWA) (ppm)	200 ppm Basis: USA. Occupational Exposure Limits (OSHA) - Table Z-1 Limits for Air Contaminants - 1910.1000. California permissible exposure limits for chemical contaminants (Title 8, Article 107)
USA OSHA	OSHA PEL (STEL) (mg/m³)	325 mg/m³ Basis: USA. OSHA - Table Z-1 Limits for Air Contaminants - 1910.1000. California permissible exposure limits for chemical contaminants (Title 8, Article 107)
USA OSHA	OSHA PEL (STEL) (ppm)	250 ppm Basis: USA. OSHA - Table Z-1 Limits for Air Contaminants - 1910.1000. California permissible exposure limits for chemical contaminants (Title 8, Article 107)
USA OSHA	OSHA PEL (Ceiling) (ppm)	1000 ppm California permissible exposure limits for chemical contaminants (Title 8, Article 107)
USA OSHA	Remark (OSHA)	The value in mg/m3 is approximate. Skin notation.

100% METHANOL UNLABELED (67-56-1)		
Italy - Portugal - USA ACGIH	ACGIH TWA (ppm)	200.00000000 ppm Basis: USA. ACGIH Threshold Limit Values (TLV)
Italy - Portugal - USA ACGIH	ACGIH STEL (ppm)	250 ppm Basis: USA. ACGIH Threshold Limit Values (TLV)
Italy - Portugal - USA ACGIH	Remark (ACGIH)	Headache. Nausea. Dizziness. Eye damage. Substances for which there is a Biological Exposure Index or Indices (see BEI section). Danger of cutaneous absorption.
USA NIOSH	NIOSH REL (TWA) (mg/m³)	260 mg/m³ Basis: NIOSH Recommended Exposure Limits
USA NIOSH	NIOSH REL (TWA) (ppm)	200 ppm Basis: NIOSH Recommended Exposure Limits

100% METHANOL UNLABELED (67-56-1)		
USA NIOSH	NIOSH REL (STEL) (mg/m³)	325 mg/m³ Basis: NIOSH Recommended Exposure Limits
USA NIOSH	NIOSH REL (STEL) (ppm)	250 ppm Basis: NIOSH Recommended Exposure Limits
USA NIOSH	Remark (NIOSH)	Potential for dermal absorption.
USA OSHA	OSHA PEL (TWA) (mg/m³)	260 mg/m³ Basis: USA. Occupational Exposure Limits (OSHA) - Table Z-1 Limits for Air Contaminants - 1910.1000. California permissible exposure limits for chemical contaminants (Title 8, Article 107)
USA OSHA	OSHA PEL (TWA) (ppm)	200 ppm Basis: USA. Occupational Exposure Limits (OSHA) - Table Z-1 Limits for Air Contaminants - 1910.1000. California permissible exposure limits for chemical contaminants (Title 8, Article 107)
USA OSHA	OSHA PEL (STEL) (mg/m³)	325 mg/m³ Basis: USA. OSHA - Table Z-1 Limits for Air Contaminants - 1910.1000. California permissible exposure limits for chemical contaminants (Title 8, Article 107)
USA OSHA	OSHA PEL (STEL) (ppm)	250 ppm Basis: USA. OSHA - Table Z-1 Limits for Air Contaminants - 1910.1000. California permissible exposure limits for chemical contaminants (Title 8, Article 107)
USA OSHA	OSHA PEL (Ceiling) (ppm)	1000 ppm California permissible exposure limits for chemical contaminants (Title 8, Article 107)
USA OSHA	Remark (OSHA)	The value in mg/m3 is approximate. Skin notation.

N-METHYLPERFLUOROOCTANESULFONAMIDOACETIC ACID UNLABELED (MIX OF ISOMERS) 50 UG/ML IN METHANOL	
DNEL/DMEL (Workers)	
Acute - systemic effects, dermal	40 mg/kg bodyweight/day
Acute - systemic effects, inhalation	260 mg/m³
Acute - local effects, dermal	260 mg/cm²
Long-term - systemic effects, dermal	40 mg/kg bodyweight/day
Long-term - local effects, dermal	260 mg/cm²
Long-term - local effects, inhalation	260 mg/m³
DNEL/DMEL (General population)	
Acute - systemic effects, dermal	8 mg/kg body weight
Acute - systemic effects, inhalation	50 mg/m³
Acute - systemic effects, oral	8 mg/kg body weight
Acute - local effects, inhalation	50 mg/m³
Long-term - systemic effects,oral	8 mg/kg bodyweight/day
Long-term - systemic effects, inhalation	50 mg/m³
Long-term - systemic effects, dermal	8 mg/kg bodyweight/day
Long-term - local effects, inhalation	50 mg/m³
PNEC (Water)	
PNEC aqua (freshwater)	154 mg/l
PNEC aqua (marine water)	15.4 mg/l
PNEC (Sediment)	
PNEC sediment (freshwater)	570.4 mg/kg dwt
PNEC (Soil)	
PNEC soil	23.5 mg/kg dwt
PNEC (STP)	
PNEC sewage treatment plant	100 mg/kg

8.2. Exposure controls

Appropriate engineering controls : Wash hands and other exposed areas with mild soap and water before eating, drinking or smoking and when leaving work.

Personal protective equipment	:	Gloves. Protective clothing. Protective goggles. Self-contained breathing apparatus.



Materials for protective clothing	:	Wear suitable protective clothing and gloves.
Hand protection	:	Wear suitable protective clothing and gloves.
Eye protection	:	Wear eye protection. Chemical goggles or face shield with safety glasses.
Skin and body protection	:	Wear suitable protective clothing, gloves and eye/face protection.
Respiratory protection	:	In case of inadequate ventilation wear respiratory protection. Approved supplied air respirator.
Environmental exposure controls	:	Avoid release to the environment.

SECTION 9: Physical and chemical properties

9.1. Information on basic physical and chemical properties

The properties listed below are for the solvent, the main component of this mixture.

Physical state	:	Liquid
Appearance	:	Liquid
Molecular mass	:	32.04 g/mol
Color	:	Colorless
Odor	:	Pungent
Odor threshold	:	No data available
pH	:	No data available
Relative evaporation rate (butyl acetate=1)	:	No data available
Melting point	:	-98 °C (-144 °F)
Freezing point	:	No data available
Boiling point	:	64.7 °C (148.5 °F)
Flash point	:	9.7 °C (49.5 °F) - closed cup
Auto-ignition temperature	:	455 °C (851 °F) at 1,013 hPa (760 mmHg)
Decomposition temperature	:	No data available
Flammability (solid, gas)	:	No data available
Vapor pressure	:	130.3 hPa (97.7 mmHg) at 20 °C (68 °F); 169.27 hPa (126.96 mmHg) at 25 °C (77 °F)
Vapor pressure at 50 °C	:	546.6 hPa (410 mmHg) at 50 °C (122 °F)
Relative vapor density at 20 °C	:	1.11
Relative density	:	No data available
Specific gravity / density	:	0.791 g/ml at 25 °C (77 °F)
Solubility	:	Water: Completely miscible
Log Pow	:	-0.77
Log Kow	:	No data available
Viscosity, kinematic	:	No data available
Viscosity, dynamic	:	No data available
Explosive properties	:	Product is not explosive.
Oxidizing properties	:	Non oxidizing material according to EC criteria.
Explosion limits	:	6 - 36 % (V)

9.2. Other information

No additional information available

SECTION 10: Stability and reactivity

10.1. Reactivity

vapors may form flammable mixture with air. Highly flammable liquid and vapour.

10.2. Chemical stability

See storage and expiration date on CoA.

10.3. Possibility of hazardous reactions

No dangerous reactions known under normal conditions of use.

10.4. Conditions to avoid

Avoid contact with hot surfaces. Heat. No flames, no sparks. Eliminate all sources of ignition.

10.5. Incompatible materials

Acid anhydrides. Acid chlorides. Oxidizing agent. Alkali Metal Amides. Reducing agents. Acids.

10.6. Hazardous decomposition products

Carbon oxides (CO, CO2).

SECTION 11: Toxicological information

11.1. Information on toxicological effects

Acute toxicity : Oral: Toxic if swallowed. Dermal: Toxic in contact with skin. Inhalation:vapour: Toxic if inhaled.

N-METHYLPERFLUOROOCTANESULFONAMIDOACETIC ACID UNLABELED (MIX OF ISOMERS) 50 UG/ML IN METHANOL	
LD50 oral rat	1187 - 2769 mg/kg
LD50 dermal rabbit	17100 mg/kg
LC50 inhalation rat (mg/l)	128.2 mg/l/4h ; 87.6 mg/l - 6 h
ATE CLP (oral)	100.000 mg/kg body weight
ATE CLP (dermal)	300.000 mg/kg body weight
ATE CLP (vapors)	3.000 mg/l/4h
ATE CLP (dust, mist)	128.200 mg/l/4h
LDLO, oral, human	143 mg/kg Remarks: Lungs, Thorax, or Respiration: Dyspnea. Ingestion may cause gastrointestinal irritation, nausea, vomiting and diarrhea.

100% METHANOL UNLABELED (67-56-1)	
LD50 oral rat	1187 - 2769 mg/kg
LD50 dermal rabbit	17100 mg/kg
LC50 inhalation rat (mg/l)	128.2 mg/l/4h ; 87.6 mg/l - 6 h
ATE CLP (oral)	100.000 mg/kg body weight
ATE CLP (dermal)	300.000 mg/kg body weight
ATE CLP (vapors)	3.000 mg/l/4h
ATE CLP (dust, mist)	128.200 mg/l/4h
LDLO, oral, human	143 mg/kg Remarks: Lungs, Thorax, or Respiration: Dyspnea. Ingestion may cause gastrointestinal irritation, nausea, vomiting and diarrhea.

Skin corrosion/irritation : Skin. rabbit. Result: No skin irritation

Serious eye damage/irritation : Eyes. rabbit. Result: No eye irritation

Respiratory or skin sensitization : Maximisation Test . Guinea pig. Did not cause sensitization. (OECD 406 method)

Germ cell mutagenicity : AMES test : S. tymphimurium. Result: negative. fibroblast. Result: Negative. Mutation in mammalian somatic cells. Mutagenicity (in vivo mammalian bone-marrow cytogenetic test, chromosomal analysis) - Mouse - male and female Result: negative. Mouse - male and female. Result: Negative

Carcinogenicity : Not classified

Reproductive toxicity : Damage to fetus not classifiable. Fertility classification not possible from current data.

Specific target organ toxicity – single exposure : Causes damage to organs through prolonged or repeated exposure

Causes damage to organs

Specific target organ toxicity – repeated exposure : The substance or mixture is not classified as specific target organ toxicant, repeated exposure.

No data available

Aspiration hazard : No aspiration toxicity classification.

Potential Adverse human health effects and symptoms : This information is based on our current knowledge and is intended to describe the product for the purposes of health, safety and environmental requirements only. It should not therefore be construed as guaranteeing any specific property of the product. Effects due to Ingestion may include: Headache. Dizziness. Drowsiness. metabolic acidosis. Coma. May be fatal if swallowed and enters airways. If swallowed there is a risk of blindness. Effects on humans. stomach.

Symptoms/effects after inhalation : Toxic if inhaled.

Symptoms/effects after skin contact : Toxic in contact with skin. Causes skin irritation.

Symptoms/effects after eye contact : Causes serious eye irritation.

Symptoms/effects after ingestion : Toxic if swallowed.

SECTION 12: Ecological information

12.1. Toxicity

Ecology - general : The product is not considered harmful to aquatic organisms or to cause long-term adverse effects in the environment.

N-METHYLPERFLUOROOCTANESULFONAMIDOACETIC ACID UNLABELED (MIX OF ISOMERS) 50 UG/ML IN METHANOL	
LC50 fish 1	15400 mg/l mortality LC50 - Lepomis machrochirus (Bluegill) - 96 h
EC50 Daphnia 1	> 10000 mg/l Daphnia magna (Water flea) - 48 h
EC50 Daphnia 2	22000 mg/l Growth inhibition EC50 - Scenedesmus capricornutum (fresh water algae) - 96 h
NOEC (acute)	7900 mg/l Oryzias latipes - 200 h

100% METHANOL UNLABELED (67-56-1)	
LC50 fish 1	15400 mg/l mortality LC50 - Lepomis machrochirus (Bluegill) - 96 h
EC50 Daphnia 1	> 10000 mg/l Daphnia magna (Water flea) - 48 h
EC50 Daphnia 2	22000 mg/l Growth inhibition EC50 - Scenedesmus capricornutum (fresh water algae) - 96 h
NOEC (acute)	7900 mg/l Oryzias latipes - 200 h

12.2. Persistence and degradability

N-METHYLPERFLUOROOCTANESULFONAMIDOACETIC ACID UNLABELED (MIX OF ISOMERS) 50 UG/ML IN METHANOL	
Biochemical oxygen demand (BOD)	600 - 1200 mg/g
Chemical oxygen demand (COD)	1420 mg/g
ThOD	1500 mg/g
Biodegradation	72 % - rapidly biodegradable aerobic - Exposure time 5 d

100% METHANOL UNLABELED (67-56-1)	
Biochemical oxygen demand (BOD)	600 - 1200 mg/g
Chemical oxygen demand (COD)	1420 mg/g
ThOD	1500 mg/g
Biodegradation	72 % - rapidly biodegradable aerobic - Exposure time 5 d

12.3. Bioaccumulative potential

N-METHYLPERFLUOROOCTANESULFONAMIDOACETIC ACID UNLABELED (MIX OF ISOMERS) 50 UG/ML IN METHANOL	
BCF fish 1	5 mg/l Cyprinus carpio (Carp) - 72 d at 20 °C
Bioconcentration factor (BCF REACH)	1
Log Pow	-0.77

100% METHANOL UNLABELED (67-56-1)	
BCF fish 1	5 mg/l Cyprinus carpio (Carp) - 72 d at 20 °C
Bioconcentration factor (BCF REACH)	1
Log Pow	-0.77

12.4. Mobility in soil

N-METHYLPERFLUOROOCTANESULFONAMIDOACETIC ACID UNLABELED (MIX OF ISOMERS) 50 UG/ML IN METHANOL	
Ecology - soil	Not degradable in the soil.

100% METHANOL UNLABELED (67-56-1)	
Ecology - soil	Not degradable in the soil.

12.5. Results of PBT and vPvB assessment

N-METHYLPERFLUOROOCTANESULFONAMIDOACETIC ACID UNLABELED (MIX OF ISOMERS) 50 UG/ML IN METHANOL
PBT: not relevant – no registration required

100% METHANOL UNLABELED (67-56-1)
PBT: not relevant – no registration required

12.6. Other adverse effects

Other adverse effects : Avoid release to the environment.

Other information : Stability in water: at 19 °C - (83 - 91%) - 72 h. Remarks: Hydrolyses on contact with water. Hydrolyses readily.

SECTION 13: Disposal considerations

13.1. Waste treatment methods

Regional legislation (waste) : Waste materials should be disposed of under conditions which meet Federal, State, and local environmental control regulations.

Product/Packaging disposal recommendations : Offer surplus and non-recyclable solutions to a licensed disposal company. Contact a licensed professional waste disposal service to dispose of this material.

Ecology - waste materials : Dispose of as unused product.

SECTION 14: Transport information

In accordance with ADR / RID / IMDG / IATA / ADN

14.1. UN number

UN-No.(DOT) : 1230

DOT NA no. UN1230

14.2. UN proper shipping name

Proper Shipping Name (DOT) : Methanol

Class (DOT) : 3 - Class 3 - Flammable and combustible liquid 49 CFR 173.120

Hazard labels (DOT) : 3 - Flammable liquid
6.1 - Poison



DOT Symbols : + - Fixes (cannot be altered) proper shipping name, hazard class, and packing group,I - Proper shipping name appropriate for international and domestic transportation

Packing group (DOT) : II - Medium Danger

DOT Special Provisions (49 CFR 172.102) : IB2 - Authorized IBCs: Metal (31A, 31B and 31N); Rigid plastics (31H1 and 31H2); Composite (31HZ1). Additional Requirement: Only liquids with a vapor pressure less than or equal to 110 kPa at 50 C (1.1 bar at 122 F), or 130 kPa at 55 C (1.3 bar at 131 F) are authorized.
T7 - 4 178.274(d)(2) Normal..... 178.275(d)(3)
TP2 - a. The maximum degree of filling must not exceed the degree of filling determined by the following: (image) Where: tr is the maximum mean bulk temperature during transport, tf is the temperature in degrees celsius of the liquid during filling, and a is the mean coefficient of cubical expansion of the liquid between the mean temperature of the liquid during filling (tf) and the maximum mean bulk temperature during transportation (tr) both in degrees celsius. b. For liquids transported under ambient conditions may be calculated using the formula: (image) Where: d15 and d50 are the densities (in units of mass per unit volume) of the liquid at 15 C (59 F) and 50 C (122 F), respectively.

DOT Packaging Exceptions (49 CFR 173.xxx) : 150

DOT Packaging Non Bulk (49 CFR 173.xxx) : 202

DOT Packaging Bulk (49 CFR 173.xxx) : 242

DOT RQ : 5000 lbs

Marine pollutant : No

14.3. Additional information

Emergency Response Guide (ERG) Number : 131

Other information : No supplementary information available.

Overland transport

Packing group (ADR) : II

Class (ADR) : 3 - Flammable liquid


Hazard identification number (Kemler No.) : 336

Classification code (ADR) : FT1

Hazard labels (ADR) : 3 - Flammable liquids
6.1 - Toxic substances



Orange plates :

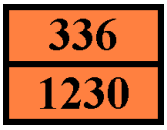

Tunnel restriction code (ADR)	:	D/E
Limited quantities (ADR)		1l
Excepted quantities (ADR)	:	E2

Transport by sea

DOT Vessel Stowage Location	:	B - (i) The material may be stowed ‘‘on deck’’ or ‘‘under deck’’ on a cargo vessel and on a passenger vessel carrying a number of passengers limited to not more than the larger of 25 passengers, or one passenger per each 3 m of overall vessel length; and (ii) ‘‘On deck only’’ on passenger vessels in which the number of passengers specified in paragraph (k)(2)(i) of this section is exceeded.
DOT Vessel Stowage Other	:	40 - Stow ‘‘clear of living quarters’’
MFAG-No	:	131

Air transport

DOT Quantity Limitations Passenger aircraft/rail (49 CFR 173.27)	:	1 L
DOT Quantity Limitations Cargo aircraft only (49 CFR 175.75)	:	60 L
Civil Aeronautics Law	:	Flammable liquids

14.4. Environmental hazards

Other information : No supplementary information available.

14.5. Special precautions for user

14.6. Transport in bulk according to Annex II of MARPOL 73/78 and the IBC Code

Not applicable

SECTION 15: Regulatory information

15.1. US Federal regulations

N-METHYLPERFLUOROOCTANESULFONAMIDOACETIC ACID UNLABELED (MIX OF ISOMERS) 50 UG/ML IN METHANOL	
Listed on the United States TSCA (Toxic Substances Control Act) inventory	
CERCLA RQ	5000 lb
SARA Section 302 Threshold Planning Quantity (TPQ)	Not subject to reporting requirements of the United States SARA Section 302.
SARA Section 311/312 Hazard Classes	Fire hazard Immediate (acute) health hazard Delayed (chronic) health hazard
SARA Section 313 - Emission Reporting	Subject to reporting requirements of United States SARA Section 313

N-METHYLPERFLUOROOCTANESULFONAMIDOACETIC ACID UNLABELED - (2355-31-9)	
SARA Section 302 Threshold Planning Quantity (TPQ)	Not subject to reporting requirements of the United States SARA Section 302.
SARA Section 313 - Emission Reporting	Not subject to reporting requirements of the United States SARA Section 313.

100% METHANOL UNLABELED (67-56-1)	
Listed on the United States TSCA (Toxic Substances Control Act) inventory	
CERCLA RQ	5000 lb
SARA Section 302 Threshold Planning Quantity (TPQ)	Not subject to reporting requirements of the United States SARA Section 302.
SARA Section 311/312 Hazard Classes	Fire hazard Immediate (acute) health hazard Delayed (chronic) health hazard
SARA Section 313 - Emission Reporting	Subject to reporting requirements of United States SARA Section 313

15.2. International regulations

CANADA

N-METHYLPERFLUOROOCTANESULFONAMIDOACETIC ACID UNLABELED (MIX OF ISOMERS) 50 UG/ML IN METHANOL
Listed on the Canadian DSL (Domestic Substances List)

100% METHANOL UNLABELED (67-56-1)
Listed on the Canadian DSL (Domestic Substances List)

15.2.1. National regulations

No additional information available

15.3. US State regulations

N-METHYLPERFLUOROOCTANESULFONAMIDOACETIC ACID UNLABELED (MIX OF ISOMERS) 50 UG/ML IN METHANOL()	
U.S. - California - Proposition 65 - Carcinogens List	No
U.S. - California - Proposition 65 - Developmental Toxicity	Yes
U.S. - California - Proposition 65 - Reproductive Toxicity - Female	No
U.S. - California - Proposition 65 - Reproductive Toxicity - Male	No
State or local regulations	U.S. - Delaware - Pollutant Discharge Requirements - Reportable Quantities U.S. - Idaho - Non-Carcinogenic Toxic Air Pollutants - Acceptable Ambient Concentrations U.S. - Massachusetts - Right To Know List U.S. - Pennsylvania - RTK (Right to Know) List U.S. - New Jersey - Right to Know Hazardous Substance List U.S. - New York - Reporting of Releases Part 597 - List of Hazardous Substances

N-METHYLPERFLUOROOCTANESULFONAMIDOACETIC ACID UNLABELED - (2355-31-9)				
U.S. - California - Proposition 65 - Carcinogens List	U.S. - California - Proposition 65 - Developmental Toxicity	U.S. - California - Proposition 65 - Reproductive Toxicity - Female	U.S. - California - Proposition 65 - Reproductive Toxicity - Male	No significant risk level (NSRL)
No	No	No	No	

100% METHANOL UNLABELED (67-56-1)				
U.S. - California - Proposition 65 - Carcinogens List	U.S. - California - Proposition 65 - Developmental Toxicity	U.S. - California - Proposition 65 - Reproductive Toxicity - Female	U.S. - California - Proposition 65 - Reproductive Toxicity - Male	No significant risk level (NSRL)
No	Yes	No	No	

N-METHYLPERFLUOROOCTANESULFONAMIDOACETIC ACID UNLABELED - (2355-31-9)
State or local regulations
U.S. - Pennsylvania - RTK (Right to Know) List U.S. - New Jersey - Right to Know Hazardous Substance List

100% METHANOL UNLABELED (67-56-1)
State or local regulations
U.S. - Delaware - Pollutant Discharge Requirements - Reportable Quantities U.S. - Idaho - Non-Carcinogenic Toxic Air Pollutants - Acceptable Ambient Concentrations U.S. - Massachusetts - Right To Know List U.S. - Pennsylvania - RTK (Right to Know) List U.S. - New Jersey - Right to Know Hazardous Substance List U.S. - New York - Reporting of Releases Part 597 - List of Hazardous Substances

SECTION 16: Other information

Other information : This product is not radioactive. The data given for this product are those of the corresponding unlabeled compound, unless specifically indicated otherwise. Health and safety data for labeled compounds are generally not available, but are assumed to be similar or identical to the corresponding unlabeled compound.

Full text of R-, H- and EUH-phrases:


Acute Tox. 3 (Dermal)	Acute toxicity (dermal) Category 3
Acute Tox. 3 (Inhalation:vapour)	Acute toxicity (inhalation:vapour) Category 3
Acute Tox. 3 (Oral)	Acute toxicity (oral) Category 3
Eye Irrit. 2	Serious eye damage/eye irritation Category 2
Flam. Liq. 2	Flammable liquids Category 2
Skin Irrit. 2	Skin corrosion/irritation Category 2
STOT SE 1	Specific target organ toxicity (single exposure) Category 1
STOT SE 3	Specific target organ toxicity (single exposure) Category 3
H225	Highly flammable liquid and vapour
H301	Toxic if swallowed

H311	Toxic in contact with skin
H315	Causes skin irritation
H319	Causes serious eye irritation
H331	Toxic if inhaled
H335	May cause respiratory irritation
H370	Causes damage to organs
R11	Highly flammable
R36/37/38	Irritating to eyes, respiratory system and skin
R36/38	Irritating to eyes and skin
R39/23/24/25	Toxic: danger of very serious irreversible effects through inhalation, in contact with skin and if swallowed
F	Highly flammable
T	Toxic
Xi	Irritant

NFPA health hazard : 2 - Materials that, under emergency conditions, can cause temporary incapacitation or residual injury.

NFPA fire hazard : 3 - Liquids and solids (including finely divided suspended solids) that can be ignited under almost all ambient temperature conditions.

NFPA reactivity : 0 - Material that in themselves are normally stable, even under fire conditions.

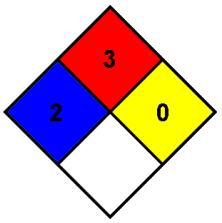

Hazard Rating

Health : 2 Moderate Hazard - Temporary or minor injury may occur

Flammability : 3 Serious Hazard

Physical : 0 Minimal Hazard

CIL Mixture SDS

This information is based on our current knowledge and is intended to describe the product for the purposes of health, safety and environmental requirements only. It should not therefore be construed as guaranteeing any specific property of the product

SAFETY DATA SHEET

Version 5.4
Revision Date 11/03/2015
Print Date 04/01/2016

1. PRODUCT AND COMPANY IDENTIFICATION

1.1 Product identifiers

Product name : 2,2,4-Trimethylpentane

Product Number : 360597
Brand : Sigma-Aldrich
Index-No. : 601-009-00-8

CAS-No. : 540-84-1

1.2 Relevant identified uses of the substance or mixture and uses advised against

Identified uses : Laboratory chemicals, Synthesis of substances

1.3 Details of the supplier of the safety data sheet

Company : Sigma-Aldrich
3050 Spruce Street
SAINT LOUIS MO 63103
USA

Telephone : +1 800-325-5832
Fax : +1 800-325-5052

1.4 Emergency telephone number

Emergency Phone # : (314) 776-6555

2. HAZARDS IDENTIFICATION

2.1 Classification of the substance or mixture

GHS Classification in accordance with 29 CFR 1910 (OSHA HCS)
Flammable liquids (Category 2), H225
Skin irritation (Category 2), H315
Specific target organ toxicity - single exposure (Category 3), Central nervous system, H336
Aspiration hazard (Category 1), H304
Acute aquatic toxicity (Category 1), H400
Chronic aquatic toxicity (Category 1), H410

For the full text of the H-Statements mentioned in this Section, see Section 16.

2.2 GHS Label elements, including precautionary statements

Pictogram



Signal word Danger

Hazard statement(s)
H225 Highly flammable liquid and vapour.
H304 May be fatal if swallowed and enters airways.
H315 Causes skin irritation.
H336 May cause drowsiness or dizziness.
H410 Very toxic to aquatic life with long lasting effects.

Precautionary statement(s)
P210 Keep away from heat/sparks/open flames/hot surfaces. No smoking.

P233	Keep container tightly closed.
P240	Ground/bond container and receiving equipment.
P241	Use explosion-proof electrical/ ventilating/ lighting/ equipment.
P242	Use only non-sparking tools.
P243	Take precautionary measures against static discharge.
P261	Avoid breathing dust/ fume/ gas/ mist/ vapours/ spray.
P264	Wash skin thoroughly after handling.
P271	Use only outdoors or in a well-ventilated area.
P273	Avoid release to the environment.
P280	Wear protective gloves/ protective clothing/ eye protection/ face protection.
P301 + P310	IF SWALLOWED: Immediately call a POISON CENTER or doctor/ physician.
P303 + P361 + P353	IF ON SKIN (or hair): Remove/ Take off immediately all contaminated clothing. Rinse skin with water/ shower.
P304 + P340	IF INHALED: Remove victim to fresh air and keep at rest in a position comfortable for breathing.
P312	Call a POISON CENTER or doctor/ physician if you feel unwell.
P321	Specific treatment (see supplemental first aid instructions on this label).
P331	Do NOT induce vomiting.
P332 + P313	If skin irritation occurs: Get medical advice/ attention.
P362	Take off contaminated clothing and wash before reuse.
P370 + P378	In case of fire: Use dry sand, dry chemical or alcohol-resistant foam for extinction.
P391	Collect spillage.
P403 + P233	Store in a well-ventilated place. Keep container tightly closed.
P403 + P235	Store in a well-ventilated place. Keep cool.
P405	Store locked up.
P501	Dispose of contents/ container to an approved waste disposal plant.

2.3 Hazards not otherwise classified (HNOC) or not covered by GHS - none

3. COMPOSITION/INFORMATION ON INGREDIENTS

3.1 Substances

Synonyms	:	Isooctane
Formula	:	C_8H_{18}
Molecular weight	:	114.23 g/mol
CAS-No.	:	540-84-1
EC-No.	:	208-759-1
Index-No.	:	601-009-00-8
Registration number	:	01-2119457965-22-XXXX

Hazardous components

Component	Classification	Concentration
2,2,4-Trimethylpentane		
	Flam. Liq. 2; Skin Irrit. 2; STOT SE 3; Asp. Tox. 1; Aquatic Acute 1; Aquatic Chronic 1; H225, H304, H315, H336, H410	<= 100 %

For the full text of the H-Statements mentioned in this Section, see Section 16.

4. FIRST AID MEASURES

4.1 Description of first aid measures

General advice

Consult a physician. Show this safety data sheet to the doctor in attendance.Move out of dangerous area.

If inhaled
If breathed in, move person into fresh air. If not breathing, give artificial respiration. Consult a physician.

In case of skin contact
Wash off with soap and plenty of water. Consult a physician.

In case of eye contact
Flush eyes with water as a precaution.

If swallowed
Do NOT induce vomiting. Never give anything by mouth to an unconscious person. Rinse mouth with water. Consult a physician.

4.2 Most important symptoms and effects, both acute and delayed
The most important known symptoms and effects are described in the labelling (see section 2.2) and/or in section 11

4.3 Indication of any immediate medical attention and special treatment needed
No data available

5. FIREFIGHTING MEASURES

5.1 Extinguishing media

Suitable extinguishing media
For small (incipient) fires, use media such as "alcohol" foam, dry chemical, or carbon dioxide. For large fires, apply water from as far as possible. Use very large quantities (flooding) of water applied as a mist or spray; solid streams of water may be ineffective. Cool all affected containers with flooding quantities of water.

5.2 Special hazards arising from the substance or mixture
Carbon oxides
Nature of decomposition products not known.
Carbon oxides
Flash back possible over considerable distance., Container explosion may occur under fire conditions.

5.3 Advice for firefighters
Wear self-contained breathing apparatus for firefighting if necessary.

5.4 Further information
Use water spray to cool unopened containers.

6. ACCIDENTAL RELEASE MEASURES

6.1 Personal precautions, protective equipment and emergency procedures
Use personal protective equipment. Avoid breathing vapours, mist or gas. Ensure adequate ventilation. Remove all sources of ignition. Evacuate personnel to safe areas. Beware of vapours accumulating to form explosive concentrations. Vapours can accumulate in low areas.
For personal protection see section 8.

6.2 Environmental precautions
Prevent further leakage or spillage if safe to do so. Do not let product enter drains. Discharge into the environment must be avoided.

6.3 Methods and materials for containment and cleaning up
Contain spillage, and then collect with an electrically protected vacuum cleaner or by wet-brushing and place in container for disposal according to local regulations (see section 13).

6.4 Reference to other sections
For disposal see section 13.

7. HANDLING AND STORAGE

7.1 Precautions for safe handling
Avoid contact with skin and eyes. Avoid inhalation of vapour or mist.
Use explosion-proof equipment.Keep away from sources of ignition - No smoking.Take measures to prevent the build up of electrostatic charge.
For precautions see section 2.2.

7.2 Conditions for safe storage, including any incompatibilities

Store in cool place. Keep container tightly closed in a dry and well-ventilated place. Containers which are opened must be carefully resealed and kept upright to prevent leakage.

7.3 Specific end use(s)

Apart from the uses mentioned in section 1.2 no other specific uses are stipulated

8. EXPOSURE CONTROLS/PERSONAL PROTECTION

8.1 Control parameters

Components with workplace control parameters

Component	CAS-No.	Value	Control parameters	Basis
2,2,4-Trimethylpentane	540-84-1	TWA	300.000000 ppm	USA. ACGIH Threshold Limit Values (TLV)
	Remarks	Upper Respiratory Tract irritation		

8.2 Exposure controls

Appropriate engineering controls

Handle in accordance with good industrial hygiene and safety practice. Wash hands before breaks and at the end of workday.

Personal protective equipment

Eye/face protection

Face shield and safety glasses Use equipment for eye protection tested and approved under appropriate government standards such as NIOSH (US) or EN 166(EU).

Skin protection

Handle with gloves. Gloves must be inspected prior to use. Use proper glove removal technique (without touching glove's outer surface) to avoid skin contact with this product. Dispose of contaminated gloves after use in accordance with applicable laws and good laboratory practices. Wash and dry hands.

Full contact
Material: Nitrile rubber
Minimum layer thickness: 0.2 mm
Break through time: 482 min
Material tested:Dermatril® P (KCL 743 / Aldrich Z677388, Size M)

Splash contact
Material: Nitrile rubber
Minimum layer thickness: 0.11 mm
Break through time: 90 min
Material tested:Dermatril® (KCL 740 / Aldrich Z677272, Size M)

data source: KCL GmbH, D-36124 Eichenzell, phone +49 (0)6659 87300, e-mail sales@kcl.de, test method: EN374
If used in solution, or mixed with other substances, and under conditions which differ from EN 374, contact the supplier of the CE approved gloves. This recommendation is advisory only and must be evaluated by an industrial hygienist and safety officer familiar with the specific situation of anticipated use by our customers. It should not be construed as offering an approval for any specific use scenario.

Body Protection

Complete suit protecting against chemicals, Flame retardant antistatic protective clothing., The type of protective equipment must be selected according to the concentration and amount of the dangerous substance at the specific workplace.

Respiratory protection

Where risk assessment shows air-purifying respirators are appropriate use a full-face respirator with multi-purpose combination (US) or type ABEK (EN 14387) respirator cartridges as a backup to engineering controls. If the respirator is the sole means of protection, use a full-face supplied air respirator. Use respirators and components tested and approved under appropriate government standards such as NIOSH (US) or CEN (EU).

Control of environmental exposure
Prevent further leakage or spillage if safe to do so. Do not let product enter drains. Discharge into the environment must be avoided.

9. PHYSICAL AND CHEMICAL PROPERTIES

9.1 Information on basic physical and chemical properties

a)	Appearance	Form: liquid
b)	Odour	No data available
c)	Odour Threshold	No data available
d)	pH	No data available
e)	Melting point/freezing point	Melting point/range: -107 °C (-161 °F)
f)	Initial boiling point and boiling range	98 - 99 °C (208 - 210 °F)
g)	Flash point	-12 °C (10 °F) - closed cup
h)	Evaporation rate	No data available
i)	Flammability (solid, gas)	No data available
j)	Upper/lower flammability or explosive limits	Upper explosion limit: 6 %(V) Lower explosion limit: 1 %(V)
k)	Vapour pressure	55 hPa (41 mmHg) at 21 °C (70 °F) 117 hPa (88 mmHg) at 37.80 °C (100.04 °F)
l)	Vapour density	3.94 - (Air = 1.0)
m)	Relative density	0.692 g/mL at 25 °C (77 °F)
n)	Water solubility	insoluble
o)	Partition coefficient: n-octanol/water	log Pow: 4.6
p)	Auto-ignition temperature	No data available
q)	Decomposition temperature	No data available
r)	Viscosity	No data available
s)	Explosive properties	No data available
t)	Oxidizing properties	No data available

9.2 Other safety information

Relative vapour density	3.94 - (Air = 1.0)

10. STABILITY AND REACTIVITY

10.1 Reactivity
No data available

10.2 Chemical stability
Stable under recommended storage conditions.

10.3 Possibility of hazardous reactions
Vapours may form explosive mixture with air.

10.4 Conditions to avoid
Heat, flames and sparks. Extremes of temperature and direct sunlight.

10.5 Incompatible materials
Strong oxidizing agents

10.6 Hazardous decomposition products
Other decomposition products - No data available
In the event of fire: see section 5

11. TOXICOLOGICAL INFORMATION

11.1 Information on toxicological effects

Acute toxicity
LD50 Oral - Rat - > 5,000 mg/kg
(OECD Test Guideline 401)

LC50 Inhalation - Rat - 4 h - > 33.52 mg/l
(OECD Test Guideline 403)

LD50 Dermal - Rabbit - > 2,000 mg/kg
(OECD Test Guideline 402)

No data available

Skin corrosion/irritation
Skin - Rabbit
Result: Irritating to skin.
(OECD Test Guideline 404)

Serious eye damage/eye irritation
Eyes - Rabbit
Result: No eye irritation
(OECD Test Guideline 405)

Respiratory or skin sensitisation
No data available

Germ cell mutagenicity

Rat
Unscheduled DNA synthesis

Carcinogenicity

IARC: No component of this product present at levels greater than or equal to 0.1% is identified as probable, possible or confirmed human carcinogen by IARC.

ACGIH: No component of this product present at levels greater than or equal to 0.1% is identified as a carcinogen or potential carcinogen by ACGIH.

NTP: No component of this product present at levels greater than or equal to 0.1% is identified as a known or anticipated carcinogen by NTP.

OSHA: No component of this product present at levels greater than or equal to 0.1% is identified as a carcinogen or potential carcinogen by OSHA.

Reproductive toxicity
No data available

No data available

Specific target organ toxicity - single exposure
May cause drowsiness or dizziness.

Specific target organ toxicity - repeated exposure
No data available

Aspiration hazard
The substance or mixture is known to cause human aspiration toxicity hazards or has to be regarded as if it causes a human aspiration toxicity hazard.

Additional Information
RTECS: SA3320000

To the best of our knowledge, the chemical, physical, and toxicological properties have not been thoroughly investigated.

Liver - Irregularities - Based on Human Evidence
Liver - Irregularities - Based on Human Evidence

12. ECOLOGICAL INFORMATION

12.1 Toxicity
No data available

12.2 Persistence and degradability
No data available

12.3 Bioaccumulative potential

12.4 Mobility in soil
No data available

12.5 Results of PBT and vPvB assessment
PBT/vPvB assessment not available as chemical safety assessment not required/not conducted

12.6 Other adverse effects
An environmental hazard cannot be excluded in the event of unprofessional handling or disposal.
Very toxic to aquatic life with long lasting effects.

13. DISPOSAL CONSIDERATIONS

13.1 Waste treatment methods

Product
Burn in a chemical incinerator equipped with an afterburner and scrubber but exert extra care in igniting as this material is highly flammable. Offer surplus and non-recyclable solutions to a licensed disposal company. Contact a licensed professional waste disposal service to dispose of this material.

Contaminated packaging
Dispose of as unused product.

14. TRANSPORT INFORMATION

DOT (US)
UN number: 1262 Class: 3 Packing group: II
Proper shipping name: Octanes
Reportable Quantity (RQ): 1000 lbs
Marine pollutant:yes
Poison Inhalation Hazard: No

IMDG
UN number: 1262 Class: 3 Packing group: II EMS-No: F-E, S-E
Proper shipping name: OCTANES
Marine pollutant:yes

IATA
UN number: 1262 Class: 3 Packing group: II
Proper shipping name: Octanes

15. REGULATORY INFORMATION

SARA 302 Components
No chemicals in this material are subject to the reporting requirements of SARA Title III, Section 302.

SARA 313 Components
This material does not contain any chemical components with known CAS numbers that exceed the threshold (De Minimis) reporting levels established by SARA Title III, Section 313.

SARA 311/312 Hazards
Fire Hazard, Acute Health Hazard, Chronic Health Hazard

Massachusetts Right To Know Components

	CAS-No.	Revision Date
2,2,4-Trimethylpentane	540-84-1	2007-03-01

Pennsylvania Right To Know Components

	CAS-No.	Revision Date
2,2,4-Trimethylpentane	540-84-1	2007-03-01

New Jersey Right To Know Components

	CAS-No.	Revision Date
2,2,4-Trimethylpentane	540-84-1	2007-03-01

California Prop. 65 Components
This product does not contain any chemicals known to State of California to cause cancer, birth defects, or any other reproductive harm.

16. OTHER INFORMATION

Full text of H-Statements referred to under sections 2 and 3.

Aquatic Acute	Acute aquatic toxicity
Aquatic Chronic	Chronic aquatic toxicity
Asp. Tox.	Aspiration hazard
Flam. Liq.	Flammable liquids
H225	Highly flammable liquid and vapour.
H304	May be fatal if swallowed and enters airways.
H315	Causes skin irritation.
H336	May cause drowsiness or dizziness.
H400	Very toxic to aquatic life.
H410	Very toxic to aquatic life with long lasting effects.
Skin Irrit.	Skin irritation

HMIS Rating

Health hazard:	2
Chronic Health Hazard:	
Flammability:	3
Physical Hazard	0

NFPA Rating

Health hazard:	2
Fire Hazard:	3
Reactivity Hazard:	0

Further information
Copyright 2015 Sigma-Aldrich Co. LLC. License granted to make unlimited paper copies for internal use only.
The above information is believed to be correct but does not purport to be all inclusive and shall be used only as a guide. The information in this document is based on the present state of our knowledge and is applicable to the product with regard to appropriate safety precautions. It does not represent any guarantee of the properties of the product. Sigma-Aldrich Corporation and its Affiliates shall not be held liable for any damage resulting from handling or from contact with the above product. See www.sigma-aldrich.com and/or the reverse side of invoice or packing slip for additional terms and conditions of sale.

Preparation Information
Sigma-Aldrich Corporation
Product Safety – Americas Region
1-800-521-8956

Version: 5.4 Revision Date: 11/03/2015 Print Date: 04/01/2016

SAFETY DATA SHEET

Version 4.8
Revision Date 11/04/2015
Print Date 05/28/2016

1. PRODUCT AND COMPANY IDENTIFICATION

1.1 Product identifiers

Product name : 2,4-Dinitrotoluene

Product Number : 101397
Brand : Aldrich
Index-No. : 609-007-00-9

CAS-No. : 121-14-2

1.2 Relevant identified uses of the substance or mixture and uses advised against

Identified uses : Laboratory chemicals, Synthesis of substances

1.3 Details of the supplier of the safety data sheet

Company : Sigma-Aldrich
3050 Spruce Street
SAINT LOUIS MO 63103
USA

Telephone : +1 800-325-5832
Fax : +1 800-325-5052

1.4 Emergency telephone number

Emergency Phone # : (314) 776-6555

2. HAZARDS IDENTIFICATION

2.1 Classification of the substance or mixture

GHS Classification in accordance with 29 CFR 1910 (OSHA HCS)
Acute toxicity, Oral (Category 3), H301
Acute toxicity, Inhalation (Category 3), H331
Acute toxicity, Dermal (Category 3), H311
Germ cell mutagenicity (Category 2), H341
Carcinogenicity (Category 1B), H350
Reproductive toxicity (Category 2), H361
Specific target organ toxicity - repeated exposure (Category 2), H373
Acute aquatic toxicity (Category 1), H400
Chronic aquatic toxicity (Category 1), H410

For the full text of the H-Statements mentioned in this Section, see Section 16.

2.2 GHS Label elements, including precautionary statements

Pictogram



Signal word Danger

Hazard statement(s)

H301 + H311 + H331	Toxic if swallowed, in contact with skin or if inhaled
H341	Suspected of causing genetic defects.
H350	May cause cancer.
H361	Suspected of damaging fertility or the unborn child.
H373	May cause damage to organs through prolonged or repeated exposure.

H410	Very toxic to aquatic life with long lasting effects.

Precautionary statement(s)

P201	Obtain special instructions before use.
P202	Do not handle until all safety precautions have been read and understood.
P260	Do not breathe dust/ fume/ gas/ mist/ vapours/ spray.
P264	Wash skin thoroughly after handling.
P270	Do not eat, drink or smoke when using this product.
P271	Use only outdoors or in a well-ventilated area.
P273	Avoid release to the environment.
P280	Wear protective gloves/ protective clothing/ eye protection/ face protection.
P301 + P310 + P330	IF SWALLOWED: Immediately call a POISON CENTER or doctor/ physician. Rinse mouth.
P302 + P352 + P312	IF ON SKIN: Wash with plenty of soap and water. Call a POISON CENTER or doctor/ physician if you feel unwell.
P304 + P340 + P311	IF INHALED: Remove person to fresh air and keep comfortable for breathing. Call a POISON CENTER or doctor/ physician.
P308 + P313	IF exposed or concerned: Get medical advice/ attention.
P362	Take off contaminated clothing and wash before reuse.
P391	Collect spillage.
P403 + P233	Store in a well-ventilated place. Keep container tightly closed.
P405	Store locked up.
P501	Dispose of contents/ container to an approved waste disposal plant.

2.3 Hazards not otherwise classified (HNOC) or not covered by GHS - none

3. COMPOSITION/INFORMATION ON INGREDIENTS

3.1 Substances

Formula	:	$C_7H_6N_2O_4$
Molecular weight	:	182.13 g/mol
CAS-No.	:	121-14-2
EC-No.	:	204-450-0
Index-No.	:	609-007-00-9

Hazardous components

Component	Classification	Concentration
2,4-Dinitrotoluene Included in the Candidate List of Substances of Very High Concern (SVHC) according to Regulation (EC) No. 1907/2006 (REACH)		
	Acute Tox. 3; Muta. 2; Carc. 1B; Repr. 2; STOT RE 2; Aquatic Acute 1; Aquatic Chronic 1; H301 + H311 + H331, H341, H350, H361, H373, H410	<= 100 %

For the full text of the H-Statements mentioned in this Section, see Section 16.

4. FIRST AID MEASURES

4.1 Description of first aid measures

General advice
Consult a physician. Show this safety data sheet to the doctor in attendance.Move out of dangerous area.

If inhaled
If breathed in, move person into fresh air. If not breathing, give artificial respiration. Consult a physician.

In case of skin contact
Wash off with soap and plenty of water. Take victim immediately to hospital. Consult a physician.

In case of eye contact
Flush eyes with water as a precaution.

If swallowed
Never give anything by mouth to an unconscious person. Rinse mouth with water. Consult a physician.

4.2 Most important symptoms and effects, both acute and delayed
The most important known symptoms and effects are described in the labelling (see section 2.2) and/or in section 11

4.3 Indication of any immediate medical attention and special treatment needed
No data available

5. FIREFIGHTING MEASURES

5.1 Extinguishing media

Suitable extinguishing media
Use water spray, alcohol-resistant foam, dry chemical or carbon dioxide.

5.2 Special hazards arising from the substance or mixture
Carbon oxides, Nitrogen oxides (NOx)

5.3 Advice for firefighters
Wear self-contained breathing apparatus for firefighting if necessary.

5.4 Further information
No data available

6. ACCIDENTAL RELEASE MEASURES

6.1 Personal precautions, protective equipment and emergency procedures
Wear respiratory protection. Avoid dust formation. Avoid breathing vapours, mist or gas. Ensure adequate ventilation. Evacuate personnel to safe areas. Avoid breathing dust.
For personal protection see section 8.

6.2 Environmental precautions
Prevent further leakage or spillage if safe to do so. Do not let product enter drains. Discharge into the environment must be avoided.

6.3 Methods and materials for containment and cleaning up
Pick up and arrange disposal without creating dust. Sweep up and shovel. Keep in suitable, closed containers for disposal.

6.4 Reference to other sections
For disposal see section 13.

7. HANDLING AND STORAGE

7.1 Precautions for safe handling
Avoid formation of dust and aerosols.Avoid contact with skin and eyes. Avoid formation of dust and aerosols.Further processing of solid materials may result in the formation of combustible dusts. The potential for combustible dust formation should be taken into consideration before additional processing occurs.
Provide appropriate exhaust ventilation at places where dust is formed.
For precautions see section 2.2.

7.2 Conditions for safe storage, including any incompatibilities
Keep container tightly closed in a dry and well-ventilated place.
Storage class (TRGS 510): Non-combustible, acute toxic Cat. 1 and 2 / very toxic hazardous materials

7.3 Specific end use(s)
Apart from the uses mentioned in section 1.2 no other specific uses are stipulated

8. EXPOSURE CONTROLS/PERSONAL PROTECTION

8.1 Control parameters

Components with workplace control parameters

Component	CAS-No.	Value	Control parameters	Basis
2,4-Dinitrotoluene	121-14-2	TWA	1.500000 mg/m3	USA. NIOSH Recommended Exposure Limits
	Remarks	Potential Occupational Carcinogen Various isomers of DNT exist. See Appendix A Potential for dermal absorption		

8.2 Exposure controls

Appropriate engineering controls
Avoid contact with skin, eyes and clothing. Wash hands before breaks and immediately after handling the product.

Personal protective equipment

Eye/face protection
Face shield and safety glasses Use equipment for eye protection tested and approved under appropriate government standards such as NIOSH (US) or EN 166(EU).

Skin protection
Handle with gloves. Gloves must be inspected prior to use. Use proper glove removal technique (without touching glove's outer surface) to avoid skin contact with this product. Dispose of contaminated gloves after use in accordance with applicable laws and good laboratory practices. Wash and dry hands.

Full contact
Material: Nitrile rubber
Minimum layer thickness: 0.11 mm
Break through time: 480 min
Material tested:Dermatril® (KCL 740 / Aldrich Z677272, Size M)

Splash contact
Material: Nitrile rubber
Minimum layer thickness: 0.11 mm
Break through time: 480 min
Material tested:Dermatril® (KCL 740 / Aldrich Z677272, Size M)

data source: KCL GmbH, D-36124 Eichenzell, phone +49 (0)6659 87300, e-mail sales@kcl.de, test method: EN374
If used in solution, or mixed with other substances, and under conditions which differ from EN 374, contact the supplier of the CE approved gloves. This recommendation is advisory only and must be evaluated by an industrial hygienist and safety officer familiar with the specific situation of anticipated use by our customers. It should not be construed as offering an approval for any specific use scenario.

Body Protection
Complete suit protecting against chemicals, The type of protective equipment must be selected according to the concentration and amount of the dangerous substance at the specific workplace.

Respiratory protection
Where risk assessment shows air-purifying respirators are appropriate use a full-face particle respirator type N100 (US) or type P3 (EN 143) respirator cartridges as a backup to engineering controls. If the respirator is the sole means of protection, use a full-face supplied air respirator. Use respirators and components tested and approved under appropriate government standards such as NIOSH (US) or CEN (EU).

Control of environmental exposure
Prevent further leakage or spillage if safe to do so. Do not let product enter drains. Discharge into the environment must be avoided.

9. PHYSICAL AND CHEMICAL PROPERTIES

9.1 Information on basic physical and chemical properties

a)	Appearance	Form: crystalline Colour: light yellow
b)	Odour	No data available
c)	Odour Threshold	No data available

d)	pH	No data available
e)	Melting point/freezing point	Melting point/range: 67 - 70 °C (153 - 158 °F)
f)	Initial boiling point and boiling range	No data available
g)	Flash point	155.0 °C (311.0 °F) - closed cup
h)	Evaporation rate	No data available
i)	Flammability (solid, gas)	No data available
j)	Upper/lower flammability or explosive limits	No data available
k)	Vapour pressure	133.3 hPa (100.0 mmHg) at 157.7 °C (315.9 °F) 1.3 hPa (1.0 mmHg) at 102.7 °C (216.9 °F)
l)	Vapour density	No data available
m)	Relative density	No data available
n)	Water solubility	No data available
o)	Partition coefficient: n-octanol/water	No data available
p)	Auto-ignition temperature	No data available
q)	Decomposition temperature	No data available
r)	Viscosity	No data available
s)	Explosive properties	No data available
t)	Oxidizing properties	No data available

9.2 Other safety information
No data available

10. STABILITY AND REACTIVITY

10.1 Reactivity
No data available

10.2 Chemical stability
Stable under recommended storage conditions.

10.3 Possibility of hazardous reactions
No data available

10.4 Conditions to avoid
No data available

10.5 Incompatible materials
Oxidizing agents, Reducing agents, Strong bases, Metals

10.6 Hazardous decomposition products
Other decomposition products - No data available
In the event of fire: see section 5

11. TOXICOLOGICAL INFORMATION

11.1 Information on toxicological effects

Acute toxicity
LD50 Oral - Rat - 268.0 mg/kg

Inhalation: No data available

LD50 Dermal - Guinea pig - > 1,000 mg/kg

No data available

Skin corrosion/irritation
Skin - Rabbit
Result: Mild skin irritation - 24 h

Serious eye damage/eye irritation
No data available

Respiratory or skin sensitisation
No data available

Germ cell mutagenicity
No data available

Carcinogenicity

IARC: 2B - Group 2B: Possibly carcinogenic to humans (2,4-Dinitrotoluene)

ACGIH: No component of this product present at levels greater than or equal to 0.1% is identified as a carcinogen or potential carcinogen by ACGIH.

NTP: No component of this product present at levels greater than or equal to 0.1% is identified as a known or anticipated carcinogen by NTP.

OSHA: No component of this product present at levels greater than or equal to 0.1% is identified as a carcinogen or potential carcinogen by OSHA.

Reproductive toxicity

No data available

Specific target organ toxicity - single exposure
No data available

Specific target organ toxicity - repeated exposure
No data available

Aspiration hazard
No data available

Additional Information
RTECS: XT1575000

Absorption into the body leads to the formation of methemoglobin which in sufficient concentration causes cyanosis. Onset may be delayed 2 to 4 hours or longer., To the best of our knowledge, the chemical, physical, and toxicological properties have not been thoroughly investigated.

Heart -

12. ECOLOGICAL INFORMATION

12.1 Toxicity

Toxicity to fish	LC0 - Oryzias latipes - > 16 mg/l - 96.0 h
	LC50 - Pimephales promelas (fathead minnow) - 31 mg/l - 96.0 h
	NOEC - other fish - 1.8 mg/l - 96.0 h
Toxicity to daphnia and other aquatic invertebrates	EC50 - Daphnia magna (Water flea) - 26.20 mg/l - 48 h

12.2 Persistence and degradability
No data available

12.3 Bioaccumulative potential
No data available

12.4 Mobility in soil
No data available

12.5 Results of PBT and vPvB assessment
PBT/vPvB assessment not available as chemical safety assessment not required/not conducted

12.6 Other adverse effects
An environmental hazard cannot be excluded in the event of unprofessional handling or disposal.
Very toxic to aquatic life with long lasting effects.

13. DISPOSAL CONSIDERATIONS

13.1 Waste treatment methods

Product
Offer surplus and non-recyclable solutions to a licensed disposal company. Contact a licensed professional waste disposal service to dispose of this material. Dissolve or mix the material with a combustible solvent and burn in a chemical incinerator equipped with an afterburner and scrubber.

Contaminated packaging
Dispose of as unused product.

14. TRANSPORT INFORMATION

DOT (US)
UN number: 3454 Class: 6.1 Packing group: II
Proper shipping name: Dinitrotoluenes, solid
Reportable Quantity (RQ): 10 lbs
Marine pollutant:yes
Poison Inhalation Hazard: No

IMDG
UN number: 3454 Class: 6.1 Packing group: II EMS-No: F-A, S-A
Proper shipping name: DINITROTOLUENES, SOLID
Marine pollutant:yes

IATA
UN number: 3454 Class: 6.1 Packing group: II
Proper shipping name: Dinitrotoluenes, solid

15. REGULATORY INFORMATION

SARA 302 Components
No chemicals in this material are subject to the reporting requirements of SARA Title III, Section 302.

SARA 313 Components
The following components are subject to reporting levels established by SARA Title III, Section 313:

	CAS-No.	Revision Date
2,4-Dinitrotoluene	121-14-2	2007-07-01

SARA 311/312 Hazards
Acute Health Hazard, Chronic Health Hazard

Massachusetts Right To Know Components

	CAS-No.	Revision Date
2,4-Dinitrotoluene	121-14-2	2007-07-01

Pennsylvania Right To Know Components

	CAS-No.	Revision Date
2,4-Dinitrotoluene	121-14-2	2007-07-01

New Jersey Right To Know Components

	CAS-No.	Revision Date
2,4-Dinitrotoluene	121-14-2	2007-07-01

California Prop. 65 Components

WARNING! This product contains a chemical known to the State of California to cause cancer.	CAS-No.	Revision Date
	121-14-2	2007-09-28

2,4-Dinitrotoluene

WARNING: This product contains a chemical known to the State of California to cause birth defects or other reproductive harm. 2,4-Dinitrotoluene	CAS-No. 121-14-2	Revision Date 2007-09-28

16. OTHER INFORMATION

Full text of H-Statements referred to under sections 2 and 3.

Acute Tox.	Acute toxicity
Aquatic Acute	Acute aquatic toxicity
Aquatic Chronic	Chronic aquatic toxicity
Carc.	Carcinogenicity
H301	Toxic if swallowed.
H301 + H311 + H331	Toxic if swallowed, in contact with skin or if inhaled
H311	Toxic in contact with skin.
H331	Toxic if inhaled.
H341	Suspected of causing genetic defects.
H350	May cause cancer.
H361	Suspected of damaging fertility or the unborn child.

HMIS Rating

Health hazard:	2
Chronic Health Hazard:	*
Flammability:	0
Physical Hazard	0

NFPA Rating

Health hazard:	2
Fire Hazard:	0
Reactivity Hazard:	0
Health hazard:	2
Fire Hazard:	1
Reactivity Hazard:	0

Further information

Copyright 2015 Sigma-Aldrich Co. LLC. License granted to make unlimited paper copies for internal use only.
The above information is believed to be correct but does not purport to be all inclusive and shall be used only as a guide. The information in this document is based on the present state of our knowledge and is applicable to the product with regard to appropriate safety precautions. It does not represent any guarantee of the properties of the product. Sigma-Aldrich Corporation and its Affiliates shall not be held liable for any damage resulting from handling or from contact with the above product. See www.sigma-aldrich.com and/or the reverse side of invoice or packing slip for additional terms and conditions of sale.

Preparation Information

Sigma-Aldrich Corporation
Product Safety – Americas Region
1-800-521-8956

Version: 4.8 Revision Date: 11/04/2015 Print Date: 05/28/2016

MATERIAL SAFETY DATA SHEET

Date Printed: 05/24/2004
Date Updated: 03/10/2004
Version 1.5

Section 1 - Product and Company Information

Product Name	2-BUTANONE, 99.5+%, HPLC GRADE
Product Number	270695
Brand	ALDRICH
Company	Sigma-Aldrich
Street Address	3050 Spruce Street
City, State, Zip, Country	SAINT LOUIS MO 63103 US
Technical Phone:	314 771 5765
Emergency Phone:	414 273 3850 Ext. 5996
Fax:	800 325 5052

Section 2 - Composition/Information on Ingredient

Substance Name	CAS #	SARA 313
2-BUTANONE	78-93-3	Yes

Formula: C4H8O

Synonyms: Acetone, methyl- * Aethylmethylketon (German) * Butanone * 2-Butanone (OSHA) * Butanone 2 (French) * 3-Butanone * Ethyl methyl cetone (French) * Ethylmethylketon (Dutch) * Ketone, ethyl methyl * Meetco * MEK (OSHA) * Methyl acetone * Methyl ethyl ketone (ACGIH:OSHA) * Metiletilchetone (Italian) * Metyloetyloketon (Polish) * RCRA waste number U159

RTECS Number: EL6475000

Section 3 - Hazards Identification

EMERGENCY OVERVIEW

Flammable (USA) Highly Flammable (EU). Irritant.
Irritating to respiratory system and skin. Risk of serious damage to eyes. Vapors may cause drowsiness and dizziness.
Target organ(s): Central nervous system.

HMIS RATING

HEALTH: 2*
FLAMMABILITY: 3
REACTIVITY: 1

NFPA RATING

HEALTH: 2
FLAMMABILITY: 3
REACTIVITY: 1

*additional chronic hazards present.

For additional information on toxicity, please refer to Section 11.

Section 4 - First Aid Measures

ORAL EXPOSURE
If swallowed, wash out mouth with water provided person is conscious. Call a physician.

INHALATION EXPOSURE
If inhaled, remove to fresh air. If not breathing give artificial respiration. If breathing is difficult, give oxygen.

DERMAL EXPOSURE
In case of contact, immediately wash skin with soap and copious amounts of water.

EYE EXPOSURE
In case of contact, immediately flush eyes with copious amounts of water for at least 15 minutes.

Section 5 - Fire Fighting Measures

FLAMMABLE HAZARDS
Flammable Hazards: Yes

EXPLOSION HAZARDS
Vapor may travel considerable distance to source of ignition and flash back. Container explosion may occur under fire conditions.

FLASH POINT
30 ˚F -1 ˚C Method: closed cup

EXPLOSION LIMITS
Lower: 1.8 % Upper: 10.1 %

AUTOIGNITION TEMP
516 ˚C

FLAMMABILITY
N/A

EXTINGUISHING MEDIA
Suitable: Water spray. Carbon dioxide, dry chemical powder, or appropriate foam.

FIREFIGHTING
Protective Equipment: Wear self-contained breathing apparatus and protective clothing to prevent contact with skin and eyes. Specific Hazard(s): Flammable liquid. Emits toxic fumes under fire conditions.

Section 6 - Accidental Release Measures

PROCEDURE TO BE FOLLOWED IN CASE OF LEAK OR SPILL
Evacuate area. Shut off all sources of ignition. Use nonsparking tools.

PROCEDURE(S) OF PERSONAL PRECAUTION(S)
Wear self-contained breathing apparatus, rubber boots, and heavy rubber gloves.

METHODS FOR CLEANING UP
Cover with dry-lime, sand, or soda ash. Place in covered containers using non-sparking tools and transport outdoors. Ventilate area and wash spill site after material pickup is complete.

Section 7 - Handling and Storage

HANDLING
User Exposure: Do not breathe vapor. Do not get in eyes, on skin, on clothing. Avoid prolonged or repeated exposure.

STORAGE
Suitable: Keep tightly closed. Keep away from heat, sparks, and open flame. Store in a cool dry place. Store under nitrogen.

SPECIAL REQUIREMENTS
Hygroscopic.

Section 8 - Exposure Controls / PPE

ENGINEERING CONTROLS
Safety shower and eye bath. Use nonsparking tools. Mechanical exhaust required.

PERSONAL PROTECTIVE EQUIPMENT
Respiratory: Government approved respirator.
Hand: Compatible chemical-resistant gloves.
Eye: Chemical safety goggles.

GENERAL HYGIENE MEASURES
Remove and wash contaminated clothing promptly. Wash thoroughly after handling.

EXPOSURE LIMITS, RTECS

Country	Source	Type	Value
USA	ACGIH	STEL	300 PPM
USA	ACGIH	TWA	200 PPM
USA	MSHA Standard-air	TWA	200 PPM (590 MG/M3)
USA	OSHA.	PEL	8H TWA 200 PPM (590 MG/M3)
New Zealand OEL			
Remarks: check ACGIH TLV			
USA	NIOSH	TWA	200 PPM
		STEL	300 PPM

EXPOSURE LIMITS

Country	Source	Type	Value
Poland		NDS	200 MG/M3
Poland		NDSCh	850 MG/M3
Poland		NDSP	-

Section 9 - Physical/Chemical Properties

Appearance	Physical State: Clear liquid Color: Colorless

Property	Value	At Temperature or Pressure
Molecular Weight	72.11 AMU	
pH	N/A	
BP/BP Range	79 - 80 °C	
MP/MP Range	-87 °C	
Freezing Point	-85.9 °C	
Vapor Pressure	71 mmHg	20 °C
Vapor Density	2.49 g/l	
Saturated Vapor Conc.	N/A	
SG/Density	0.804 g/cm3	

Bulk Density	N/A	
Odor Threshold	5.4 - 1 ppm	
Volatile%	N/A	
VOC Content	N/A	
Water Content	N/A	
Solvent Content	N/A	
Evaporation Rate	N/A	
Viscosity	0.4 Pas	25 ˚C
Surface Tension	24.6 mN/m	20 ˚C
Partition Coefficient	Log Kow: 0.29	
Decomposition Temp.	N/A	
Flash Point	30 ˚F -1 ˚C	Method: closed cup
Explosion Limits	Lower: 1.8 %	
	Upper: 10.1 %	
Flammability	N/A	
Autoignition Temp	516 ˚C	
Refractive Index	1.379	
Optical Rotation	N/A	
Miscellaneous Data	N/A	
Solubility	Solubility in Water:soluble	
	Other Solvents: ALCOHOL, ETHER, ACETONE BENZENE	

N/A = not available

Section 10 - Stability and Reactivity

STABILITY

Stable: Stable.
Conditions to Avoid: Protect from moisture.
Materials to Avoid: Oxidizing agents, Strong reducing agents.

HAZARDOUS DECOMPOSITION PRODUCTS

Hazardous Decomposition Products: Carbon monoxide, Carbon dioxide.

HAZARDOUS POLYMERIZATION

Hazardous Polymerization: Will not occur

Section 11 - Toxicological Information

ROUTE OF EXPOSURE

Skin Contact: Causes skin irritation.
Skin Absorption: May be harmful if absorbed through the skin.
Eye Contact: Causes severe eye irritation.
Inhalation: Material is irritating to mucous membranes and upper respiratory tract. May be harmful if inhaled.
Ingestion: May be harmful if swallowed.

TARGET ORGAN(S) OR SYSTEM(S)

Central nervous system.

SIGNS AND SYMPTOMS OF EXPOSURE

Can cause CNS depression. Exposure can cause: Gastrointestinal disturbances. Narcotic effect.

TOXICITY DATA

Oral
Rat
2737 mg/kg
LD50

Inhalation
Rat
23,500 mg/m3
LC50

Intraperitoneal
Rat
607 MG/KG
LD50

Oral
Mouse
4050 mg/kg
LD50

Inhalation
Mouse
32,000 mg/m3
LC50

Intraperitoneal
Mouse
616 MG/KG
LD50

Skin
Rabbit
6480 mg/kg
LD50

Inhalation
Mammal
38,000 mg/m3
LC50

IRRITATION DATA

Eyes
Human
350 ppm

Skin
Rabbit
500 mg
24H
Remarks: Moderate irritation effect

Skin
Rabbit
402 mg
24H
Remarks: Mild irritation effect

Skin
Rabbit
13.78 mg
24H
Remarks: Open irritation test

Eyes
Rabbit
80 mg

CHRONIC EXPOSURE - TERATOGEN

Species: Rat
Dose: 3000 PPM/7H
Route of Application: Inhalation
Exposure Time: (6-15D PREG)
Result: Specific Developmental Abnormalities: Craniofacial (including nose and tongue). Specific Developmental Abnormalities: Urogenital system. Specific Developmental Abnormalities: Homeostasis

Species: Rat
Dose: 1000 PPM/7H
Route of Application: Inhalation
Exposure Time: (6-15D PREG)
Result: Effects on Embryo or Fetus: Fetotoxicity (except death, e.g., stunted fetus). Specific Developmental Abnormalities: Musculoskeletal system.

Species: Mouse
Dose: 3000 PPM/7H
Route of Application: Inhalation
Exposure Time: (6-15D PREG)
Result: Effects on Embryo or Fetus: Fetotoxicity (except death, e.g., stunted fetus).

Section 12 - Ecological Information

ACUTE ECOTOXICITY TESTS

Test Type: EC50 Daphnia
Species: Daphnia magna
Time: 24 h
Value: 7,060 mg/l

Test Type: LC50 Fish
Species: Leuciscus idus
Time: 48 h
Value: 4,600 - 4,880 mg/l

Test Type: LC50 Fish
Species: Pimephales promelas (Fathead minnow)
Time: 96 h
Value: 3,130 - 3,320 mg/l

Section 13 - Disposal Considerations

APPROPRIATE METHOD OF DISPOSAL OF SUBSTANCE OR PREPARATION
Contact a licensed professional waste disposal service to dispose of this material. Burn in a chemical incinerator equipped with an afterburner and scrubber but exert extra care in igniting as this material is highly flammable. Observe all federal, state, and local environmental regulations.

Section 14 - Transport Information

DOT
Proper Shipping Name: Ethyl methyl ketone [or] Methyl ethyl ketone
UN#: 1193
Class: 3

Packing Group: Packing Group II
Hazard Label: Flammable liquid
PIH: Not PIH

IATA
Proper Shipping Name: Methyl ethyl ketone
IATA UN Number: 1193
Hazard Class: 3
Packing Group: II

Section 15 - Regulatory Information

EU DIRECTIVES CLASSIFICATION
Symbol of Danger: F Xi
Indication of Danger: Highly Flammable. Irritant.
R: 11 36 66 67
Risk Statements: Highly flammable. Irritating to eyes. Repeated exposure may cause skin dryness or cracking. Vapors may cause drowsiness and dizziness.
S: 9 16
Safety Statements: Keep container in a well-ventilated place. Keep away from sources of ignition - no smoking.

US CLASSIFICATION AND LABEL TEXT
Indication of Danger: Flammable (USA) Highly Flammable (EU). Irritant.
Risk Statements: Irritating to respiratory system and skin. Risk of serious damage to eyes. Vapors may cause drowsiness and dizziness.
Safety Statements: Keep away from sources of ignition - no smoking. Take precautionary measures against static discharges. In case of contact with eyes, rinse immediately with plenty of water and seek medical advice. Wear eye/face protection.
US Statements: Target organ(s): Central nervous system.

UNITED STATES REGULATORY INFORMATION
SARA LISTED: Yes
DEMINIMIS: 1 %
NOTES: This product is subject to SARA section 313 reporting requirements.
TSCA INVENTORY ITEM: Yes

CANADA REGULATORY INFORMATION
WHMIS Classification: This product has been classified in accordance with the hazard criteria of the CPR, and the MSDS contains all the information required by the CPR.
DSL: Yes
NDSL: No

Section 16 - Other Information

DISCLAIMER
For R&D use only. Not for drug, household or other uses.

WARRANTY
The above information is believed to be correct but does not purport to be all inclusive and shall be used only as a guide. The information in this document is based on the present state of our knowledge and is applicable to the product with regard to appropriate safety precautions. It does not represent any guarantee of the properties of the product. Sigma-Aldrich Inc., shall not be held liable for any damage resulting from handling or

from contact with the above product. See reverse side of invoice or packing slip for additional terms and conditions of sale.
Copyright 2004 Sigma-Aldrich Co. License granted to make unlimited paper copies for internal use only.

SAFETY DATA SHEET

Version 5.2
Revision Date 01/03/2015
Print Date 06/21/2016

1. PRODUCT AND COMPANY IDENTIFICATION

1.1 Product identifiers

Product name : 2-Chloronaphthalene

Product Number : 48517
Brand : Supelco

CAS-No. : 91-58-7

1.2 Relevant identified uses of the substance or mixture and uses advised against

Identified uses : Laboratory chemicals, Manufacture of substances

1.3 Details of the supplier of the safety data sheet

Company : Sigma-Aldrich
3050 Spruce Street
SAINT LOUIS MO 63103
USA

Telephone : +1 800-325-5832
Fax : +1 800-325-5052

1.4 Emergency telephone number

Emergency Phone # : (314) 776-6555

2. HAZARDS IDENTIFICATION

2.1 Classification of the substance or mixture

GHS Classification in accordance with 29 CFR 1910 (OSHA HCS)
Acute aquatic toxicity (Category 2), H401
Chronic aquatic toxicity (Category 2), H411

For the full text of the H-Statements mentioned in this Section, see Section 16.

2.2 GHS Label elements, including precautionary statements

Pictogram



Signal word none

Hazard statement(s)
H411 Toxic to aquatic life with long lasting effects.

Precautionary statement(s)
P273 Avoid release to the environment.
P391 Collect spillage.
P501 Dispose of contents/ container to an approved waste disposal plant.

2.3 Hazards not otherwise classified (HNOC) or not covered by GHS - none

3. COMPOSITION/INFORMATION ON INGREDIENTS

3.1 Substances

Formula : $C_{10}H_7Cl$ $C_{10}H_7Cl$
Molecular weight : 162.62 g/mol

CAS-No. : 91-58-7
EC-No. : 202-079-9

Hazardous components

Component	Classification	Concentration
2-Chloronaphthalene		
	Aquatic Acute 2; Aquatic Chronic 2; H411	<= 100 %

For the full text of the H-Statements mentioned in this Section, see Section 16.

4. FIRST AID MEASURES

4.1 Description of first aid measures

General advice
Consult a physician. Show this safety data sheet to the doctor in attendance.

If inhaled
If breathed in, move person into fresh air. If not breathing, give artificial respiration. Consult a physician.

In case of skin contact
Wash off with soap and plenty of water. Consult a physician.

In case of eye contact
Flush eyes with water as a precaution.

If swallowed
Never give anything by mouth to an unconscious person. Rinse mouth with water. Consult a physician.

4.2 Most important symptoms and effects, both acute and delayed
The most important known symptoms and effects are described in the labelling (see section 2.2) and/or in section 11

4.3 Indication of any immediate medical attention and special treatment needed
No data available

5. FIREFIGHTING MEASURES

5.1 Extinguishing media

Suitable extinguishing media
Use water spray, alcohol-resistant foam, dry chemical or carbon dioxide.

5.2 Special hazards arising from the substance or mixture
Carbon oxides, Hydrogen chloride gas

5.3 Advice for firefighters
Wear self-contained breathing apparatus for firefighting if necessary.

5.4 Further information
No data available

6. ACCIDENTAL RELEASE MEASURES

6.1 Personal precautions, protective equipment and emergency procedures
Use personal protective equipment. Avoid dust formation. Avoid breathing vapours, mist or gas. Ensure adequate ventilation. Avoid breathing dust.
For personal protection see section 8.

6.2 Environmental precautions
Prevent further leakage or spillage if safe to do so. Do not let product enter drains. Discharge into the environment must be avoided.

6.3 Methods and materials for containment and cleaning up
Pick up and arrange disposal without creating dust. Sweep up and shovel. Keep in suitable, closed containers for disposal.

6.4 Reference to other sections
For disposal see section 13.

7. HANDLING AND STORAGE

7.1 Precautions for safe handling

Avoid formation of dust and aerosols.Further processing of solid materials may result in the formation of combustible dusts. The potential for combustible dust formation should be taken into consideration before additional processing occurs.
Provide appropriate exhaust ventilation at places where dust is formed.
For precautions see section 2.2.

7.2 Conditions for safe storage, including any incompatibilities

Keep container tightly closed in a dry and well-ventilated place.
Storage class (TRGS 510): Non Combustible Solids

7.3 Specific end use(s)

Apart from the uses mentioned in section 1.2 no other specific uses are stipulated

8. EXPOSURE CONTROLS/PERSONAL PROTECTION

8.1 Control parameters

Components with workplace control parameters
Contains no substances with occupational exposure limit values.

8.2 Exposure controls

Appropriate engineering controls
Handle in accordance with good industrial hygiene and safety practice. Wash hands before breaks and at the end of workday.

Personal protective equipment

Eye/face protection
Use equipment for eye protection tested and approved under appropriate government standards such as NIOSH (US) or EN 166(EU).

Skin protection
Handle with gloves. Gloves must be inspected prior to use. Use proper glove removal technique (without touching glove's outer surface) to avoid skin contact with this product. Dispose of contaminated gloves after use in accordance with applicable laws and good laboratory practices. Wash and dry hands.

Body Protection
Choose body protection in relation to its type, to the concentration and amount of dangerous substances, and to the specific work-place., The type of protective equipment must be selected according to the concentration and amount of the dangerous substance at the specific workplace.

Respiratory protection
Respiratory protection is not required. Where protection from nuisance levels of dusts are desired, use type N95 (US) or type P1 (EN 143) dust masks. Use respirators and components tested and approved under appropriate government standards such as NIOSH (US) or CEN (EU).

Control of environmental exposure
Prevent further leakage or spillage if safe to do so. Do not let product enter drains. Discharge into the environment must be avoided.

9. PHYSICAL AND CHEMICAL PROPERTIES

9.1 Information on basic physical and chemical properties

a)	Appearance	Form: solid
b)	Odour	No data available
c)	Odour Threshold	No data available
d)	pH	No data available
e)	Melting point/freezing point	No data available
f)	Initial boiling point and	No data available

	boiling range	
g)	Flash point	No data available
h)	Evaporation rate	No data available
i)	Flammability (solid, gas)	No data available
j)	Upper/lower flammability or explosive limits	No data available
k)	Vapour pressure	No data available
l)	Vapour density	No data available
m)	Relative density	No data available
n)	Water solubility	No data available
o)	Partition coefficient: n-octanol/water	No data available
p)	Auto-ignition temperature	No data available
q)	Decomposition temperature	No data available
r)	Viscosity	No data available
s)	Explosive properties	No data available
t)	Oxidizing properties	No data available

9.2 Other safety information
No data available

10. STABILITY AND REACTIVITY

10.1 Reactivity
No data available

10.2 Chemical stability
Stable under recommended storage conditions.

10.3 Possibility of hazardous reactions
No data available

10.4 Conditions to avoid
No data available

10.5 Incompatible materials
Strong oxidizing agents

10.6 Hazardous decomposition products
Other decomposition products - No data available
In the event of fire: see section 5

11. TOXICOLOGICAL INFORMATION

11.1 Information on toxicological effects

Acute toxicity
LD50 Oral - Rat - 2,078 mg/kg

Inhalation: No data available

Dermal: No data available

No data available

Skin corrosion/irritation
No data available

Serious eye damage/eye irritation
No data available

Respiratory or skin sensitisation
No data available

Germ cell mutagenicity
No data available

Carcinogenicity

IARC: No component of this product present at levels greater than or equal to 0.1% is identified as probable, possible or confirmed human carcinogen by IARC.

ACGIH: No component of this product present at levels greater than or equal to 0.1% is identified as a carcinogen or potential carcinogen by ACGIH.

NTP: No component of this product present at levels greater than or equal to 0.1% is identified as a known or anticipated carcinogen by NTP.

OSHA: No component of this product present at levels greater than or equal to 0.1% is identified as a carcinogen or potential carcinogen by OSHA.

Reproductive toxicity
No data available

No data available

Specific target organ toxicity - single exposure
No data available

Specific target organ toxicity - repeated exposure
No data available

Aspiration hazard
No data available

Additional Information
RTECS: Not available

To the best of our knowledge, the chemical, physical, and toxicological properties have not been thoroughly investigated.

12. ECOLOGICAL INFORMATION

12.1 Toxicity

Toxicity to daphnia and other aquatic invertebrates	Immobilization EC50 - Daphnia magna (Water flea) - 1.64 mg/l - 48 h

12.2 Persistence and degradability
No data available

12.3 Bioaccumulative potential
No data available

12.4 Mobility in soil
No data available

12.5 Results of PBT and vPvB assessment
PBT/vPvB assessment not available as chemical safety assessment not required/not conducted

12.6 Other adverse effects
An environmental hazard cannot be excluded in the event of unprofessional handling or disposal.
Toxic to aquatic life.

No data available

13. DISPOSAL CONSIDERATIONS

13.1 Waste treatment methods

Product
Offer surplus and non-recyclable solutions to a licensed disposal company.

Contaminated packaging
Dispose of as unused product.

14. TRANSPORT INFORMATION

DOT (US)
Not dangerous goods

IMDG
Not dangerous goods

IATA
Not dangerous goods

15. REGULATORY INFORMATION

SARA 302 Components
No chemicals in this material are subject to the reporting requirements of SARA Title III, Section 302.

SARA 313 Components
This material does not contain any chemical components with known CAS numbers that exceed the threshold (De Minimis) reporting levels established by SARA Title III, Section 313.

Massachusetts Right To Know Components

	CAS-No.	Revision Date
2-Chloronaphthalene	91-58-7	1993-04-24

Pennsylvania Right To Know Components

	CAS-No.	Revision Date
2-Chloronaphthalene	91-58-7	1993-04-24

New Jersey Right To Know Components

	CAS-No.	Revision Date
2-Chloronaphthalene	91-58-7	1993-04-24

California Prop. 65 Components
This product does not contain any chemicals known to State of California to cause cancer, birth defects, or any other reproductive harm.

16. OTHER INFORMATION

Full text of H-Statements referred to under sections 2 and 3.

Aquatic Acute	Acute aquatic toxicity
Aquatic Chronic	Chronic aquatic toxicity
H401	Toxic to aquatic life.
H411	Toxic to aquatic life with long lasting effects.

HMIS Rating

Health hazard:	1
Chronic Health Hazard:	
Flammability:	0
Physical Hazard	0

NFPA Rating

Health hazard:	0
Fire Hazard:	0

Reactivity Hazard: 0

Further information


Copyright 2014 Sigma-Aldrich Co. LLC. License granted to make unlimited paper copies for internal use only.
The above information is believed to be correct but does not purport to be all inclusive and shall be used only as a guide. The information in this document is based on the present state of our knowledge and is applicable to the product with regard to appropriate safety precautions. It does not represent any guarantee of the properties of the product. Sigma-Aldrich Corporation and its Affiliates shall not be held liable for any damage resulting from handling or from contact with the above product. See www.sigma-aldrich.com and/or the reverse side of invoice or packing slip for additional terms and conditions of sale.

Preparation Information

Sigma-Aldrich Corporation
Product Safety – Americas Region
1-800-521-8956

Version: 5.2 Revision Date: 01/03/2015 Print Date: 06/21/2016



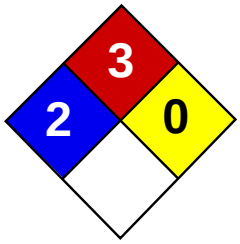



Material Safety Data Sheet
2-Hexanone MSDS

Section 1: Chemical Product and Company Identification

Product Name: 2-Hexanone

Catalog Codes: SLH2950

CAS#: 591-78-6

RTECS: MP1400000

TSCA: TSCA 8(b) inventory: 2-Hexanone

CI#: Not available.

Synonym: Methyl butyl ketone

Chemical Formula: C6H12O

Contact Information:

Sciencelab.com, Inc.
14025 Smith Rd.
Houston, Texas 77396

US Sales: **1-800-901-7247**
International Sales: **1-281-441-4400**

Order Online: ScienceLab.com

CHEMTREC (24HR Emergency Telephone), call:
1-800-424-9300

International CHEMTREC, call: 1-703-527-3887

For non-emergency assistance, call: 1-281-441-4400

Section 2: Composition and Information on Ingredients

Composition:

Name	CAS #	% by Weight
{2-}Hexanone	591-78-6	100

Toxicological Data on Ingredients: 2-Hexanone: ORAL (LD50): Acute: 2590 mg/kg [Rat]. 2430 mg/kg [Mouse]. DERMAL (LD50): Acute: 4860 mg/kg [Rabbit]. VAPOR (LC50): Acute: 8000 ppm 4 hour(s) [Rat].

Section 3: Hazards Identification

Potential Acute Health Effects:
Very hazardous in case of eye contact (irritant), of inhalation (lung irritant). Hazardous in case of skin contact (irritant), of ingestion, . Slightly hazardous in case of skin contact (permeator). Inflammation of the eye is characterized by redness, watering, and itching.

Potential Chronic Health Effects:
CARCINOGENIC EFFECTS: Not available. MUTAGENIC EFFECTS: Not available. TERATOGENIC EFFECTS: Not available. DEVELOPMENTAL TOXICITY: Not available. Repeated or prolonged exposure is not known to aggravate medical condition.

Section 4: First Aid Measures

Eye Contact:

Check for and remove any contact lenses. Immediately flush eyes with running water for at least 15 minutes, keeping eyelids open. Cold water may be used. Do not use an eye ointment. Seek medical attention.

Skin Contact:
After contact with skin, wash immediately with plenty of water. Gently and thoroughly wash the contaminated skin with running water and non-abrasive soap. Be particularly careful to clean folds, crevices, creases and groin. Cold water may be used. Cover the irritated skin with an emollient. If irritation persists, seek medical attention. Wash contaminated clothing before reusing.

Serious Skin Contact:
Wash with a disinfectant soap and cover the contaminated skin with an anti-bacterial cream. Seek medical attention.

Inhalation: Allow the victim to rest in a well ventilated area. Seek immediate medical attention.

Serious Inhalation:
Evacuate the victim to a safe area as soon as possible. Loosen tight clothing such as a collar, tie, belt or waistband. If breathing is difficult, administer oxygen. If the victim is not breathing, perform mouth-to-mouth resuscitation. Seek medical attention.

Ingestion:
Do not induce vomiting. Loosen tight clothing such as a collar, tie, belt or waistband. If the victim is not breathing, perform mouth-to-mouth resuscitation. Seek immediate medical attention.

Serious Ingestion: Not available.

Section 5: Fire and Explosion Data

Flammability of the Product: Flammable.

Auto-Ignition Temperature: 533°C (991.4°F)

Flash Points: CLOSED CUP: 23°C (73.4°F). OPEN CUP: 28°C (82.4°F) (TAG).

Flammable Limits: LOWER: 1.2% UPPER: 8%

Products of Combustion: These products are carbon oxides (CO, CO2).

Fire Hazards in Presence of Various Substances: Flammable in presence of open flames and sparks.

Explosion Hazards in Presence of Various Substances:
Risks of explosion of the product in presence of mechanical impact: Not available. Risks of explosion of the product in presence of static discharge: Not available.

Fire Fighting Media and Instructions:
Flammable liquid, soluble or dispersed in water. SMALL FIRE: Use DRY chemical powder. LARGE FIRE: Use alcohol foam, water spray or fog. Cool containing vessels with water jet in order to prevent pressure build-up, autoignition or explosion.

Special Remarks on Fire Hazards: Not available.

Special Remarks on Explosion Hazards: Not available.

Section 6: Accidental Release Measures

Small Spill:
Dilute with water and mop up, or absorb with an inert dry material and place in an appropriate waste disposal container.

Large Spill:
Flammable liquid. Keep away from heat. Keep away from sources of ignition. Stop leak if without risk. Absorb with DRY earth, sand or other non-combustible material. Do not touch spilled material. Prevent entry into sewers, basements or confined areas; dike if needed. Eliminate all ignition sources. Be careful that the product is not present at a concentration level above TLV. Check TLV on the MSDS and with local authorities.

Section 7: Handling and Storage

Precautions:
Keep away from heat. Keep away from sources of ignition. Ground all equipment containing material. Do not ingest. Do not breathe gas/fumes/ vapour/spray. In case of insufficient ventilation, wear suitable respiratory equipment If ingested, seek medical advice immediately and show the container or the label. Avoid contact with skin and eyes

Storage:
Flammable materials should be stored in a separate safety storage cabinet or room. Keep away from heat. Keep away from sources of ignition. Keep container tightly closed. Keep in a cool, well-ventilated place. Ground all equipment containing material. A refrigerated room would be preferable for materials with a flash point lower than 37.8°C (100°F).

Section 8: Exposure Controls/Personal Protection

Engineering Controls:
Provide exhaust ventilation or other engineering controls to keep the airborne concentrations of vapors below their respective threshold limit value. Ensure that eyewash stations and safety showers are proximal to the work-station location.

Personal Protection:
Splash goggles. Lab coat. Vapor respirator. Be sure to use an approved/certified respirator or equivalent. Gloves.

Personal Protection in Case of a Large Spill:
Splash goggles. Full suit. Vapor respirator. Boots. Gloves. A self contained breathing apparatus should be used to avoid inhalation of the product. Suggested protective clothing might not be sufficient; consult a specialist BEFORE handling this product.

Exposure Limits:
TWA: 25 CEIL: 40 (ppm) TWA: 100 CEIL: 165 (mg/m3) Consult local authorities for acceptable exposure limits.

Section 9: Physical and Chemical Properties

Physical state and appearance: Liquid.

Odor: Not available.

Taste: Not available.

Molecular Weight: 100.16 g/mole

Color: Colorless to light yellow.

pH (1% soln/water): Not available.

Boiling Point: 127.5°C (261.5°F)

Melting Point: -56.9°C (-70.4°F)

Critical Temperature: Not available.

Specific Gravity: 0.8113 (Water = 1)

Vapor Pressure: 12 mm of Hg (@ 20°C)

Vapor Density: 3.45 (Air = 1)

Volatility: Not available.

Odor Threshold: 0.18 ppm

Water/Oil Dist. Coeff.: The product is equally soluble in oil and water; log(oil/water) = 0

Ionicity (in Water): Not available.

Dispersion Properties: See solubility in water, acetone.

Solubility:

Easily soluble in acetone. Partially soluble in cold water.

Section 10: Stability and Reactivity Data

Stability: The product is stable.

Instability Temperature: Not available.

Conditions of Instability: Not available.

Incompatibility with various substances: Not available.

Corrosivity: Non-corrosive in presence of glass.

Special Remarks on Reactivity: Not available.

Special Remarks on Corrosivity: Not available.

Polymerization: No.

Section 11: Toxicological Information

Routes of Entry: Eye contact. Inhalation. Ingestion.

Toxicity to Animals:
WARNING: THE LC50 VALUES HEREUNDER ARE ESTIMATED ON THE BASIS OF A 4-HOUR EXPOSURE. Acute oral toxicity (LD50): 2430 mg/kg [Mouse]. Acute dermal toxicity (LD50): 4860 mg/kg [Rabbit]. Acute toxicity of the vapor (LC50): 8000 ppm 4 hour(s) [Rat].

Chronic Effects on Humans: Not available.

Other Toxic Effects on Humans:
Very hazardous in case of inhalation (lung irritant). Hazardous in case of skin contact (irritant), of ingestion, . Slightly hazardous in case of skin contact (permeator).

Special Remarks on Toxicity to Animals: Not available.

Special Remarks on Chronic Effects on Humans: Passes through the placental barrier in animal. Testicular damage in animal.

Special Remarks on other Toxic Effects on Humans: Not available.

Section 12: Ecological Information

Ecotoxicity: Not available.

BOD5 and COD: Not available.

Products of Biodegradation:
Possibly hazardous short term degradation products are not likely. However, long term degradation products may arise.

Toxicity of the Products of Biodegradation: The products of degradation are more toxic.

Special Remarks on the Products of Biodegradation: Not available.

Section 13: Disposal Considerations

Waste Disposal:

Section 14: Transport Information

DOT Classification: Class 3: Flammable liquid.

Identification: : Ketone Liquid, n.o.s.(2-Hexanone) : UN1224 PG: III

Special Provisions for Transport: Not available.

Section 15: Other Regulatory Information

Federal and State Regulations:
Rhode Island RTK hazardous substances: 2-Hexanone Pennsylvania RTK: 2-Hexanone Florida: 2-Hexanone Massachusetts RTK: 2-Hexanone New Jersey: 2-Hexanone TSCA 8(b) inventory: 2-Hexanone

Other Regulations:
OSHA: Hazardous by definition of Hazard Communication Standard (29 CFR 1910.1200). EINECS: This product is on the European Inventory of Existing Commercial Chemical Substances.

Other Classifications:

WHMIS (Canada): CLASS B-2: Flammable liquid with a flash point lower than 37.8°C (100°F).

DSCL (EEC):
R10- Flammable. R37/38- Irritating to respiratory system and skin. R41- Risk of serious damage to eyes.

HMIS (U.S.A.):

Health Hazard: 2

Fire Hazard: 3

Reactivity: 0

Personal Protection: h

National Fire Protection Association (U.S.A.):

Health: 2

Flammability: 3

Reactivity: 0

Specific hazard:

Protective Equipment:
Gloves. Lab coat. Vapor respirator. Be sure to use an approved/certified respirator or equivalent. Wear appropriate respirator when ventilation is inadequate. Splash goggles.

Section 16: Other Information

References: Not available.

Other Special Considerations: Not available.

Created: 10/09/2005 05:43 PM

Last Updated: 05/21/2013 12:00 PM

The information above is believed to be accurate and represents the best information currently available to us. However, we make no warranty of merchantability or any other warranty, express or implied, with respect to such information, and we assume no liability resulting from its use. Users should make their own investigations to determine the suitability of the information for their particular purposes. In no event shall ScienceLab.com be liable for any claims, losses, or damages of any third party or for lost profits or any special, indirect, incidental, consequential or exemplary damages, howsoever arising, even if ScienceLab.com has been advised of the possibility of such damages.

SAFETY DATA SHEET

Version 4.12
Revision Date 09/26/2016
Print Date 11/14/2016

1. PRODUCT AND COMPANY IDENTIFICATION

1.1 Product identifiers

Product name : 2-Methyl-4,6-dinitrophenol

Product Number : 48551
Brand : Supelco
Index-No. : 609-020-00-X

CAS-No. : 534-52-1

1.2 Relevant identified uses of the substance or mixture and uses advised against

Identified uses : Laboratory chemicals, Synthesis of substances

1.3 Details of the supplier of the safety data sheet

Company : Sigma-Aldrich
3050 Spruce Street
SAINT LOUIS MO 63103
USA

Telephone : +1 800-325-5832
Fax : +1 800-325-5052

1.4 Emergency telephone number

Emergency Phone # : +1-703-527-3887 (CHEMTREC)

2. HAZARDS IDENTIFICATION

2.1 Classification of the substance or mixture

GHS Classification in accordance with 29 CFR 1910 (OSHA HCS)
Acute toxicity, Oral (Category 2), H300
Acute toxicity, Inhalation (Category 2), H330
Acute toxicity, Dermal (Category 1), H310
Skin irritation (Category 2), H315
Serious eye damage (Category 1), H318
Skin sensitisation (Category 1), H317
Germ cell mutagenicity (Category 2), H341
Acute aquatic toxicity (Category 1), H400
Chronic aquatic toxicity (Category 1), H410

For the full text of the H-Statements mentioned in this Section, see Section 16.

2.2 GHS Label elements, including precautionary statements

Pictogram



Signal word Danger

Hazard statement(s)
H300 + H310 + H330 Fatal if swallowed, in contact with skin or if inhaled
H315 Causes skin irritation.
H317 May cause an allergic skin reaction.
H318 Causes serious eye damage.
H341 Suspected of causing genetic defects.

H410	Very toxic to aquatic life with long lasting effects.

Precautionary statement(s)

P201	Obtain special instructions before use.
P202	Do not handle until all safety precautions have been read and understood.
P260	Do not breathe dust/ fume/ gas/ mist/ vapours/ spray.
P262	Do not get in eyes, on skin, or on clothing.
P264	Wash skin thoroughly after handling.
P270	Do not eat, drink or smoke when using this product.
P271	Use only outdoors or in a well-ventilated area.
P272	Contaminated work clothing should not be allowed out of the workplace.
P273	Avoid release to the environment.
P280	Wear eye protection/ face protection.
P280	Wear protective gloves/ protective clothing.
P281	Use personal protective equipment as required.
P284	Wear respiratory protection.
P301 + P310 + P330	IF SWALLOWED: Immediately call a POISON CENTER/doctor. Rinse mouth.
P302 + P350 + P310	IF ON SKIN: Gently wash with plenty of soap and water. Immediately call a POISON CENTER or doctor/ physician.
P302 + P352	IF ON SKIN: Wash with plenty of soap and water.
P304 + P340 + P310	IF INHALED: Remove victim to fresh air and keep at rest in a position comfortable for breathing. Immediately call a POISON CENTER or doctor/ physician.
P305 + P351 + P338 + P310	IF IN EYES: Rinse cautiously with water for several minutes. Remove contact lenses, if present and easy to do. Continue rinsing. Immediately call a POISON CENTER/doctor.
P308 + P313	IF exposed or concerned: Get medical advice/ attention.
P333 + P313	If skin irritation or rash occurs: Get medical advice/ attention.
P361	Remove/Take off immediately all contaminated clothing.
P391	Collect spillage.
P403 + P233	Store in a well-ventilated place. Keep container tightly closed.
P405	Store locked up.
P501	Dispose of contents/ container to an approved waste disposal plant.

2.3 Hazards not otherwise classified (HNOC) or not covered by GHS

Risk of explosion if heated under confinement.

3. COMPOSITION/INFORMATION ON INGREDIENTS

3.1 Substances

Synonyms	:	3,5-Dinitro-2-hydroxytoluene 4,6-Dinitro-2-methylphenol DNOC 4,6-Dinitro-*o*-cresol
Formula	:	$C_7H_6N_2O_5$
Molecular weight	:	198.13 g/mol
CAS-No.	:	534-52-1
EC-No.	:	208-601-1
Index-No.	:	609-020-00-X

Hazardous components

Component	Classification	Concentration
4,6-Dinitro-o-cresol		
	Acute Tox. 2; Acute Tox. 1; Skin Irrit. 2; Eye Dam. 1; Skin Sens. 1; Muta. 2; Aquatic Acute 1; Aquatic Chronic 1; H300 + H310 + H330, H315,	<= 100 %

	H317, H318, H341, H410	

For the full text of the H-Statements mentioned in this Section, see Section 16.

4. FIRST AID MEASURES

4.1 Description of first aid measures

General advice
Consult a physician. Show this safety data sheet to the doctor in attendance.Move out of dangerous area.

If inhaled
If breathed in, move person into fresh air. If not breathing, give artificial respiration. Consult a physician.

In case of skin contact
Wash off with soap and plenty of water. Take victim immediately to hospital. Consult a physician.

In case of eye contact
Rinse thoroughly with plenty of water for at least 15 minutes and consult a physician.

If swallowed
Never give anything by mouth to an unconscious person. Rinse mouth with water. Consult a physician.

4.2 Most important symptoms and effects, both acute and delayed
The most important known symptoms and effects are described in the labelling (see section 2.2) and/or in section 11

4.3 Indication of any immediate medical attention and special treatment needed
No data available

5. FIREFIGHTING MEASURES

5.1 Extinguishing media

Suitable extinguishing media
Use water spray, alcohol-resistant foam, dry chemical or carbon dioxide.

5.2 Special hazards arising from the substance or mixture
No data available

5.3 Advice for firefighters
Wear self-contained breathing apparatus for firefighting if necessary.

5.4 Further information
No data available

6. ACCIDENTAL RELEASE MEASURES

6.1 Personal precautions, protective equipment and emergency procedures
Wear respiratory protection. Avoid dust formation. Avoid breathing vapours, mist or gas. Ensure adequate ventilation. Evacuate personnel to safe areas. Avoid breathing dust.
For personal protection see section 8.

6.2 Environmental precautions
Prevent further leakage or spillage if safe to do so. Do not let product enter drains. Discharge into the environment must be avoided.

6.3 Methods and materials for containment and cleaning up
Pick up and arrange disposal without creating dust. Sweep up and shovel. Keep in suitable, closed containers for disposal.

6.4 Reference to other sections
For disposal see section 13.

7. HANDLING AND STORAGE

7.1 Precautions for safe handling
Avoid contact with skin and eyes. Avoid formation of dust and aerosols.Further processing of solid materials may result in the formation of combustible dusts. The potential for combustible dust formation should be taken into consideration before additional processing occurs.

Provide appropriate exhaust ventilation at places where dust is formed.
For precautions see section 2.2.

7.2 Conditions for safe storage, including any incompatibilities
Keep container tightly closed in a dry and well-ventilated place.

7.3 Specific end use(s)
Apart from the uses mentioned in section 1.2 no other specific uses are stipulated

8. EXPOSURE CONTROLS/PERSONAL PROTECTION

8.1 Control parameters

Components with workplace control parameters

Component	CAS-No.	Value	Control parameters	Basis
4,6-Dinitro-o-cresol	534-52-1	TWA	0.200000 mg/m3	USA. ACGIH Threshold Limit Values (TLV)
	Remarks	Basal metabolism Danger of cutaneous absorption		
		TWA	0.200000 mg/m3	USA. NIOSH Recommended Exposure Limits
		Potential for dermal absorption		
		TWA	0.200000 mg/m3	USA. Occupational Exposure Limits (OSHA) - Table Z-1 Limits for Air Contaminants
		Skin designation		
		PEL	0.2 mg/m3	California permissible exposure limits for chemical contaminants (Title 8, Article 107)
		Skin		

8.2 Exposure controls

Appropriate engineering controls
Avoid contact with skin, eyes and clothing. Wash hands before breaks and immediately after handling the product.

Personal protective equipment

Eye/face protection
Face shield and safety glasses Use equipment for eye protection tested and approved under appropriate government standards such as NIOSH (US) or EN 166(EU).

Skin protection
Handle with gloves. Gloves must be inspected prior to use. Use proper glove removal technique (without touching glove's outer surface) to avoid skin contact with this product. Dispose of contaminated gloves after use in accordance with applicable laws and good laboratory practices. Wash and dry hands.

Body Protection
Complete suit protecting against chemicals, The type of protective equipment must be selected according to the concentration and amount of the dangerous substance at the specific workplace.

Respiratory protection
Where risk assessment shows air-purifying respirators are appropriate use a full-face particle respirator type N100 (US) or type P3 (EN 143) respirator cartridges as a backup to engineering controls. If the respirator is the sole means of protection, use a full-face supplied air respirator. Use respirators and components tested and approved under appropriate government standards such as NIOSH (US) or CEN (EU).

Control of environmental exposure
Prevent further leakage or spillage if safe to do so. Do not let product enter drains. Discharge into the environment must be avoided.

9. PHYSICAL AND CHEMICAL PROPERTIES

9.1 Information on basic physical and chemical properties

a) Appearance Form: sheets

		Colour: dark yellow
b)	Odour	No data available
c)	Odour Threshold	No data available
d)	pH	No data available
e)	Melting point/freezing point	84.0 °C (183.2 °F)
f)	Initial boiling point and boiling range	No data available
g)	Flash point	No data available
h)	Evaporation rate	No data available
i)	Flammability (solid, gas)	No data available
j)	Upper/lower flammability or explosive limits	No data available
k)	Vapour pressure	No data available
l)	Vapour density	No data available
m)	Relative density	No data available
n)	Water solubility	No data available
o)	Partition coefficient: n-octanol/water	No data available
p)	Auto-ignition temperature	No data available
q)	Decomposition temperature	No data available
r)	Viscosity	No data available
s)	Explosive properties	No data available
t)	Oxidizing properties	No data available

9.2 Other safety information
No data available

10. STABILITY AND REACTIVITY

10.1 Reactivity
No data available

10.2 Chemical stability
Stable under recommended storage conditions.

10.3 Possibility of hazardous reactions
No data available

10.4 Conditions to avoid
No data available

10.5 Incompatible materials
Oxidizing agents, Strong bases

10.6 Hazardous decomposition products
Hazardous decomposition products formed under fire conditions. - Carbon oxides, Nitrogen oxides (NOx)
Other decomposition products - No data available
In the event of fire: see section 5

11. TOXICOLOGICAL INFORMATION

11.1 Information on toxicological effects

Acute toxicity
LD50 Oral - Rat - 7.0 mg/kg

Inhalation: No data available

LD50 Dermal - Rat - 200.0 mg/kg

LD50 Dermal - Rabbit - 1,000 mg/kg

No data available

Skin corrosion/irritation
Skin - Rabbit
Result: Mild skin irritation - 216.00 h

Serious eye damage/eye irritation
Eyes - Rabbit
Result: Risk of serious damage to eyes. - 24 h
(Draize Test)

Respiratory or skin sensitisation
Germ cell mutagenicity
In vitro tests showed mutagenic effects

Carcinogenicity

IARC:	No component of this product present at levels greater than or equal to 0.1% is identified as probable, possible or confirmed human carcinogen by IARC.
NTP:	No component of this product present at levels greater than or equal to 0.1% is identified as a known or anticipated carcinogen by NTP.
OSHA:	No component of this product present at levels greater than or equal to 0.1% is identified as a carcinogen or potential carcinogen by OSHA.

Reproductive toxicity
No data available

No data available

Specific target organ toxicity - single exposure
No data available

Specific target organ toxicity - repeated exposure
No data available

Aspiration hazard
No data available

Additional Information
RTECS: Not available

Absorption into the body leads to the formation of methemoglobin which in sufficient concentration causes cyanosis. Onset may be delayed 2 to 4 hours or longer., burning sensation, Cough, wheezing, laryngitis, Shortness of breath, Headache, Nausea, Vomiting

12. ECOLOGICAL INFORMATION

12.1 Toxicity

Toxicity to fish	LC50 - Pimephales promelas (fathead minnow) - 1.54 mg/l - 96.0 h
	NOEC - Cyprinus carpio (Carp) - 0.25 mg/l - 5.0 d
	NOEC - Cyprinus carpio (Carp) - 1 mg/l - 13.0 d
	LOEC - Cyprinus carpio (Carp) - 0.5 mg/l - 5.0 d

	LOEC - Cyprinus carpio (Carp) - 2 mg/l - 13.0 d
Toxicity to daphnia and other aquatic invertebrates	Immobilization EC50 - Daphnia magna (Water flea) - 2.7 mg/l - 48 h

12.2 Persistence and degradability
No data available

12.3 Bioaccumulative potential
No data available

12.4 Mobility in soil
No data available

12.5 Results of PBT and vPvB assessment
PBT/vPvB assessment not available as chemical safety assessment not required/not conducted

12.6 Other adverse effects
An environmental hazard cannot be excluded in the event of unprofessional handling or disposal.
Very toxic to aquatic life with long lasting effects.

13. DISPOSAL CONSIDERATIONS

13.1 Waste treatment methods

Product
Offer surplus and non-recyclable solutions to a licensed disposal company. Contact a licensed professional waste disposal service to dispose of this material. Dissolve or mix the material with a combustible solvent and burn in a chemical incinerator equipped with an afterburner and scrubber.

Contaminated packaging
Dispose of as unused product.

14. TRANSPORT INFORMATION

DOT (US)
UN number: 1598 Class: 6.1 Packing group: II
Proper shipping name: Dinitro-o-cresol
Reportable Quantity (RQ): 10 lbs

Poison Inhalation Hazard: No

IMDG
UN number: 1598 Class: 6.1 Packing group: II EMS-No: F-A, S-A
Proper shipping name: DINITRO-ortho-CRESOL
Marine pollutant:yes Marine pollutant: yes

IATA
UN number: 1598 Class: 6.1 Packing group: II
Proper shipping name: Dinitro-o-cresol

15. REGULATORY INFORMATION

SARA 302 Components
The following components are subject to reporting levels established by SARA Title III, Section 302:

	CAS-No.	Revision Date
4,6-Dinitro-o-cresol	534-52-1	2007-07-01

SARA 313 Components
The following components are subject to reporting levels established by SARA Title III, Section 313:

	CAS-No.	Revision Date
4,6-Dinitro-o-cresol	534-52-1	2007-07-01

SARA 311/312 Hazards
Acute Health Hazard, Chronic Health Hazard

Massachusetts Right To Know Components

	CAS-No.	Revision Date
4,6-Dinitro-o-cresol	534-52-1	2007-07-01

Pennsylvania Right To Know Components

	CAS-No.	Revision Date
4,6-Dinitro-o-cresol	534-52-1	2007-07-01

New Jersey Right To Know Components

	CAS-No.	Revision Date
4,6-Dinitro-o-cresol	534-52-1	2007-07-01

California Prop. 65 Components

This product does not contain any chemicals known to State of California to cause cancer, birth defects, or any other reproductive harm.

16. OTHER INFORMATION

Full text of H-Statements referred to under sections 2 and 3.

Acute Tox.	Acute toxicity
Aquatic Acute	Acute aquatic toxicity
Aquatic Chronic	Chronic aquatic toxicity
Eye Dam.	Serious eye damage
H300	Fatal if swallowed.
H300 + H310 + H330	Fatal if swallowed, in contact with skin or if inhaled
H310	Fatal in contact with skin.
H315	Causes skin irritation.
H317	May cause an allergic skin reaction.
H318	Causes serious eye damage.
H330	Fatal if inhaled.
H341	Suspected of causing genetic defects.

HMIS Rating

Health hazard:	4
Chronic Health Hazard:	*
Flammability:	0
Physical Hazard	0

NFPA Rating

Health hazard:	4
Fire Hazard:	0
Reactivity Hazard:	0

Further information

Copyright 2016 Sigma-Aldrich Co. LLC. License granted to make unlimited paper copies for internal use only.
The above information is believed to be correct but does not purport to be all inclusive and shall be used only as a guide. The information in this document is based on the present state of our knowledge and is applicable to the product with regard to appropriate safety precautions. It does not represent any guarantee of the properties of the product. Sigma-Aldrich Corporation and its Affiliates shall not be held liable for any damage resulting from handling or from contact with the above product. See www.sigma-aldrich.com and/or the reverse side of invoice or packing slip for additional terms and conditions of sale.

Preparation Information

Sigma-Aldrich Corporation
Product Safety – Americas Region
1-800-521-8956

Version: 4.12 Revision Date: 09/26/2016 Print Date: 11/14/2016

Fisher Scientific

Part of Thermo Fisher Scientific

SAFETY DATA SHEET

Revision Date 10-Feb-2015 **Revision Number** 1

1. Identification

Product Name **2-Methylnaphthalene, 99% (gc)**

Cat No. : **AC414551000; AC414555000**

Synonyms No information available

Recommended Use Laboratory chemicals.

Uses advised against No Information available

Details of the supplier of the safety data sheet

Company
Fisher Scientific
One Reagent Lane
Fair Lawn, NJ 07410
Tel: (201) 796-7100

Entity / Business Name
Acros Organics
One Reagent Lane
Fair Lawn, NJ 07410

Emergency Telephone Number
For information **US** call: 001-800-ACROS-01 / **Europe** call: +32 14 57 52 11
Emergency Number **US:**001-201-796-7100 / **Europe:** +32 14 57 52 99
CHEMTREC Tel. No.**US:**001-800-424-9300 / **Europe:**001-703-527-3887

2. Hazard(s) identification

Classification

This chemical is considered hazardous by the 2012 OSHA Hazard Communication Standard (29 CFR 1910.1200)

Acute oral toxicity	Category 4
Skin Corrosion/irritation	Category 2
Serious Eye Damage/Eye Irritation	Category 2
Specific target organ toxicity (single exposure)	Category 3
Target Organs - Respiratory system.	

Label Elements

Signal Word
Warning

Hazard Statements
Harmful if swallowed
Causes skin irritation
Causes serious eye irritation
May cause respiratory irritation



Precautionary Statements
Prevention
Wash face, hands and any exposed skin thoroughly after handling
Do not eat, drink or smoke when using this product
Wear protective gloves/protective clothing/eye protection/face protection
Avoid breathing dust/fume/gas/mist/vapors/spray
Use only outdoors or in a well-ventilated area
Inhalation
IF INHALED: Remove victim to fresh air and keep at rest in a position comfortable for breathing
Call a POISON CENTER or doctor/physician if you feel unwell
Skin
IF ON SKIN: Wash with plenty of soap and water
If skin irritation occurs: Get medical advice/attention
Take off contaminated clothing and wash before reuse
Eyes
IF IN EYES: Rinse cautiously with water for several minutes. Remove contact lenses, if present and easy to do. Continue rinsing
If eye irritation persists: Get medical advice/attention
Ingestion
IF SWALLOWED: Call a POISON CENTER or doctor/physician if you feel unwell
Rinse mouth
Storage
Store in a well-ventilated place. Keep container tightly closed
Store locked up
Disposal
Dispose of contents/container to an approved waste disposal plant
Hazards not otherwise classified (HNOC)
Toxic to aquatic life with long lasting effects

3. Composition / information on ingredients

Component	CAS-No	Weight %
2-Methylnaphthalene	91-57-6	99.0

4. First-aid measures

Eye Contact Rinse immediately with plenty of water, also under the eyelids, for at least 15 minutes.

Skin Contact Wash off immediately with plenty of water for at least 15 minutes.

Inhalation Move to fresh air.

Ingestion Do not induce vomiting.

Most important symptoms/effects No information available.
Notes to Physician Treat symptomatically

5. Fire-fighting measures

Unsuitable Extinguishing Media No information available

Flash Point
Method - No information available

Autoignition Temperature No information available
Explosion Limits
Upper No data available
Lower No data available
Sensitivity to Mechanical Impact No information available
Sensitivity to Static Discharge No information available

Specific Hazards Arising from the Chemical
Keep product and empty container away from heat and sources of ignition.

Hazardous Combustion Products
None known
Protective Equipment and Precautions for Firefighters
As in any fire, wear self-contained breathing apparatus pressure-demand, MSHA/NIOSH (approved or equivalent) and full protective gear.

NFPA

Health	Flammability	Instability	Physical hazards
2	1	0	N/A

6. Accidental release measures

Personal Precautions Ensure adequate ventilation. Use personal protective equipment.
Environmental Precautions See Section 12 for additional ecological information. Avoid release to the environment. Collect spillage.

Methods for Containment and Clean Up No information available.

7. Handling and storage

Handling Ensure adequate ventilation.

Storage Keep containers tightly closed in a dry, cool and well-ventilated place.

8. Exposure controls / personal protection

Exposure Guidelines

Component	ACGIH TLV	OSHA PEL	NIOSH IDLH
2-Methylnaphthalene	TWA: 0.5 ppm Skin		

Component	Quebec	Mexico OEL (TWA)	Ontario TWAEV
2-Methylnaphthalene			TWA: 0.5 ppm Skin

Legend

ACGIH - American Conference of Governmental Industrial Hygienists

Engineering Measures Ensure adequate ventilation, especially in confined areas.

Personal Protective Equipment

Eye/face Protection Wear appropriate protective eyeglasses or chemical safety goggles as described by OSHA's eye and face protection regulations in 29 CFR 1910.133 or European Standard EN166.

Skin and body protection Wear appropriate protective gloves and clothing to prevent skin exposure.

Respiratory Protection Follow the OSHA respirator regulations found in 29 CFR 1910.134 or European Standard EN 149. Use a NIOSH/MSHA or European Standard EN 149 approved respirator if exposure limits are exceeded or if irritation or other symptoms are experienced.

Hygiene Measures Handle in accordance with good industrial hygiene and safety practice.

9. Physical and chemical properties

Physical State	Solid
Appearance	No information available
Odor	Odorless
Odor Threshold	No information available
pH	
Melting Point/Range	37 38 °C
Boiling Point/Range	°C
Flash Point	
Evaporation Rate	No information available
Flammability (solid,gas)	No information available
Flammability or explosive limits	
Upper	No data available
Lower	No data available
Vapor Pressure	< 1 mmHg @ 25 °C
Vapor Density	No information available
Relative Density	1.0000
Solubility	Insoluble in water
Partition coefficient; n-octanol/water	No data available
Autoignition Temperature	No information available
Decomposition Temperature	No information available
Viscosity	No information available
Molecular Formula	C11H10
Molecular Weight	142.20

10. Stability and reactivity

Reactive Hazard None known, based on information available

Stability Stable under normal conditions.

Conditions to Avoid Incompatible products.

Incompatible Materials Strong oxidizing agents

Hazardous Decomposition Products None under normal use conditions

Hazardous Polymerization Hazardous polymerization does not occur.

Hazardous Reactions None under normal processing.

11. Toxicological information

Acute Toxicity

Component Information

Component	LD50 Oral	LD50 Dermal	LC50 Inhalation
2-Methylnaphthalene	1630 mg/kg (Rat)	Not listed	Not listed

Toxicologically Synergistic Products No information available

Delayed and immediate effects as well as chronic effects from short and long-term exposure

Irritation No information available

Sensitization No information available

Carcinogenicity The table below indicates whether each agency has listed any ingredient as a carcinogen.

Component	CAS-No	IARC	NTP	ACGIH	OSHA	Mexico
2-Methylnaphthalene	91-57-6	Not listed	Not listed	Not listed	Not listed	Not listed

Mutagenic Effects No information available

Reproductive Effects No information available.

Developmental Effects No information available.

Teratogenicity No information available.

STOT - single exposure Respiratory system
STOT - repeated exposure None known

Aspiration hazard No information available

Symptoms / effects,both acute and delayed No information available

Endocrine Disruptor Information No information available

Other Adverse Effects The toxicological properties have not been fully investigated.

12. Ecological information

Ecotoxicity
Do not empty into drains.

Component	Freshwater Algae	Freshwater Fish	Microtox	Water Flea
2-Methylnaphthalene	Not listed	Pimephales promelas:LC50 = 2.5mg/L	Not listed	EC50 = 1.5 mg/L/48h

Persistence and Degradability No information available
Bioaccumulation/ Accumulation No information available.

Mobility No information available.

Component	log Pow
2-Methylnaphthalene	3.86

13. Disposal considerations

Waste Disposal Methods Chemical waste generators must determine whether a discarded chemical is classified as a hazardous waste. Chemical waste generators must also consult local, regional, and national hazardous waste regulations to ensure complete and accurate classification.

14. Transport information

DOT Not regulated
TDG Not regulated
IATA Not regulated
IMDG/IMO Not regulated

15. Regulatory information

International Inventories

Component	TSCA	DSL	NDSL	EINECS	ELINCS	NLP	PICCS	ENCS	AICS	IECSC	KECL
2-Methylnaphthalene	X	X	-	202-078-3	-		X	X	X	X	-

Legend:

X - Listed
E - Indicates a substance that is the subject of a Section 5(e) Consent order under TSCA.
F - Indicates a substance that is the subject of a Section 5(f) Rule under TSCA.
N - Indicates a polymeric substance containing no free-radical initiator in its inventory name but is considered to cover the designated polymer made with any free-radical initiator regardless of the amount used.
P - Indicates a commenced PMN substance
R - Indicates a substance that is the subject of a Section 6 risk management rule under TSCA.
S - Indicates a substance that is identified in a proposed or final Significant New Use Rule
T - Indicates a substance that is the subject of a Section 4 test rule under TSCA.
XU - Indicates a substance exempt from reporting under the Inventory Update Rule, i.e. Partial Updating of the TSCA Inventory Data Base Production and Site Reports (40 CFR 710(B).
Y1 - Indicates an exempt polymer that has a number-average molecular weight of 1,000 or greater.
Y2 - Indicates an exempt polymer that is a polyester and is made only from reactants included in a specified list of low concern reactants that comprises one of the eligibility criteria for the exemption rule.

U.S. Federal Regulations

TSCA 12(b) Not applicable

SARA 313 Not applicable

SARA 311/312 Hazardous Categorization

Acute Health Hazard	Yes
Chronic Health Hazard	No
Fire Hazard	No
Sudden Release of Pressure Hazard	No
Reactive Hazard	No

Clean Water Act Not applicable

Clean Air Act Not applicable

OSHA Occupational Safety and Health Administration
Not applicable

CERCLA
Not applicable

California Proposition 65 This product does not contain any Proposition 65 chemicals

State Right-to-Know

Component	Massachusetts	New Jersey	Pennsylvania	Illinois	Rhode Island
2-Methylnaphthalene	-	X	-	-	-

U.S. Department of Transportation

Reportable Quantity (RQ):	N
DOT Marine Pollutant	N
DOT Severe Marine Pollutant	N

U.S. Department of Homeland Security
This product does not contain any DHS chemicals.

Other International Regulations

Mexico - Grade No information available

Canada
This product has been classified in accordance with the hazard criteria of the Controlled Products Regulations (CPR) and the MSDS contains all the information required by the CPR

WHMIS Hazard Class D1B Toxic materials

D2B Toxic materials



16. Other information

Prepared By
Regulatory Affairs
Thermo Fisher Scientific
Email: EMSDS.RA@thermofisher.com

Revision Date 10-Feb-2015
Print Date 10-Feb-2015
Revision Summary This document has been updated to comply with the US OSHA HazCom 2012 Standard replacing the current legislation under 29 CFR 1910.1200 to align with the Globally Harmonized System of Classification and Labeling of Chemicals (GHS)

Disclaimer

The information provided on this Safety Data Sheet is correct to the best of our knowledge, information and belief at the date of its publication. The information given is designed only as a guide for safe handling, use, processing, storage, transportation, disposal and release and is not to be considered as a warranty or quality specification. The information relates only to the specific material designated and may not be valid for such material used in combination with any other material or in any process, unless specified in the text.

End of SDS

SAFETY DATA SHEET

Version 5.1
Revision Date 06/26/2014
Print Date 05/11/2016

1. PRODUCT AND COMPANY IDENTIFICATION

1.1 Product identifiers

Product name : 4,4′-DDD

Product Number : 35486
Brand : Sigma-Aldrich

CAS-No. : 72-54-8

1.2 Relevant identified uses of the substance or mixture and uses advised against

Identified uses : Laboratory chemicals, Manufacture of substances

1.3 Details of the supplier of the safety data sheet

Company : Sigma-Aldrich
3050 Spruce Street
SAINT LOUIS MO 63103
USA

Telephone : +1 800-325-5832
Fax : +1 800-325-5052

1.4 Emergency telephone number

Emergency Phone # : (314) 776-6555

2. HAZARDS IDENTIFICATION

2.1 Classification of the substance or mixture

GHS Classification in accordance with 29 CFR 1910 (OSHA HCS)
Acute toxicity, Oral (Category 3), H301
Acute toxicity, Dermal (Category 4), H312
Carcinogenicity (Category 2), H351
Acute aquatic toxicity (Category 1), H400
Chronic aquatic toxicity (Category 1), H410

For the full text of the H-Statements mentioned in this Section, see Section 16.

2.2 GHS Label elements, including precautionary statements

Pictogram



Signal word Danger

Hazard statement(s)
H301 Toxic if swallowed.
H312 Harmful in contact with skin.
H351 Suspected of causing cancer.
H410 Very toxic to aquatic life with long lasting effects.

Precautionary statement(s)
P201 Obtain special instructions before use.
P202 Do not handle until all safety precautions have been read and understood.
P264 Wash skin thoroughly after handling.
P270 Do not eat, drink or smoke when using this product.

P273	Avoid release to the environment.
P280	Wear protective gloves/ protective clothing.
P301 + P310	IF SWALLOWED: Immediately call a POISON CENTER or doctor/ physician.
P302 + P352	IF ON SKIN: Wash with plenty of soap and water.
P308 + P313	IF exposed or concerned: Get medical advice/ attention.
P322	Specific measures (see supplemental first aid instructions on this label).
P330	Rinse mouth.
P363	Wash contaminated clothing before reuse.
P391	Collect spillage.
P405	Store locked up.
P501	Dispose of contents/ container to an approved waste disposal plant.

2.3 Hazards not otherwise classified (HNOC) or not covered by GHS - none

3. COMPOSITION/INFORMATION ON INGREDIENTS

3.1 Substances

Synonyms	:	1,1-Dichloro-2,2-bis(4-chlorophenyl)ethane TDE
Formula	:	$C_{14}H_{10}Cl_4$
Molecular Weight	:	320.04 g/mol
CAS-No.	:	72-54-8
EC-No.	:	200-783-0

Hazardous components

Component	Classification	Concentration
2,2-bis(4-Chlorophenyl)-1,1-dichloro-ethane		
	Acute Tox. 3; Acute Tox. 4; Carc. 2; Aquatic Acute 1; Aquatic Chronic 1; H301, H312, H351, H410	-

For the full text of the H-Statements mentioned in this Section, see Section 16.

4. FIRST AID MEASURES

4.1 Description of first aid measures

General advice
Consult a physician. Show this safety data sheet to the doctor in attendance.Move out of dangerous area.

If inhaled
If breathed in, move person into fresh air. If not breathing, give artificial respiration. Consult a physician.

In case of skin contact
Wash off with soap and plenty of water. Take victim immediately to hospital. Consult a physician.

In case of eye contact
Flush eyes with water as a precaution.

If swallowed
Never give anything by mouth to an unconscious person. Rinse mouth with water. Consult a physician.

4.2 Most important symptoms and effects, both acute and delayed
The most important known symptoms and effects are described in the labelling (see section 2.2) and/or in section 11

4.3 Indication of any immediate medical attention and special treatment needed
no data available

5. FIREFIGHTING MEASURES

5.1 Extinguishing media

Suitable extinguishing media
Use water spray, alcohol-resistant foam, dry chemical or carbon dioxide.

5.2 Special hazards arising from the substance or mixture

Carbon oxides, Hydrogen chloride gas
Nature of decomposition products not known.

5.3 Advice for firefighters

Wear self contained breathing apparatus for fire fighting if necessary.

5.4 Further information

no data available

6. ACCIDENTAL RELEASE MEASURES

6.1 Personal precautions, protective equipment and emergency procedures

Wear respiratory protection. Avoid dust formation. Avoid breathing vapours, mist or gas. Ensure adequate ventilation. Evacuate personnel to safe areas. Avoid breathing dust.
For personal protection see section 8.

6.2 Environmental precautions

Prevent further leakage or spillage if safe to do so. Do not let product enter drains. Discharge into the environment must be avoided.

6.3 Methods and materials for containment and cleaning up

Pick up and arrange disposal without creating dust. Sweep up and shovel. Keep in suitable, closed containers for disposal.

6.4 Reference to other sections

For disposal see section 13.

7. HANDLING AND STORAGE

7.1 Precautions for safe handling

Avoid contact with skin and eyes. Avoid formation of dust and aerosols.
Provide appropriate exhaust ventilation at places where dust is formed.Normal measures for preventive fire protection.
For precautions see section 2.2.

7.2 Conditions for safe storage, including any incompatibilities

Keep container tightly closed in a dry and well-ventilated place.

7.3 Specific end use(s)

Apart from the uses mentioned in section 1.2 no other specific uses are stipulated

8. EXPOSURE CONTROLS/PERSONAL PROTECTION

8.1 Control parameters

Components with workplace control parameters
Contains no substances with occupational exposure limit values.

8.2 Exposure controls

Appropriate engineering controls
Avoid contact with skin, eyes and clothing. Wash hands before breaks and immediately after handling the product.

Personal protective equipment

Eye/face protection
Face shield and safety glasses Use equipment for eye protection tested and approved under appropriate government standards such as NIOSH (US) or EN 166(EU).

Skin protection
Handle with gloves. Gloves must be inspected prior to use. Use proper glove removal technique (without touching glove's outer surface) to avoid skin contact with this product. Dispose of contaminated gloves after use in accordance with applicable laws and good laboratory practices. Wash and dry hands.

Body Protection
Complete suit protecting against chemicals, The type of protective equipment must be selected according to the concentration and amount of the dangerous substance at the specific workplace.

Respiratory protection
Where risk assessment shows air-purifying respirators are appropriate use a full-face particle respirator type N100 (US) or type P3 (EN 143) respirator cartridges as a backup to engineering controls. If the respirator is the sole means of protection, use a full-face supplied air respirator. Use respirators and components tested and approved under appropriate government standards such as NIOSH (US) or CEN (EU).

Control of environmental exposure
Prevent further leakage or spillage if safe to do so. Do not let product enter drains. Discharge into the environment must be avoided.

9. PHYSICAL AND CHEMICAL PROPERTIES

9.1 Information on basic physical and chemical properties

a)	Appearance	Form: solid
b)	Odour	no data available
c)	Odour Threshold	no data available
d)	pH	no data available
e)	Melting point/freezing point	94.0 - 96.0 °C (201.2 - 204.8 °F)
f)	Initial boiling point and boiling range	193.0 °C (379.4 °F) at 1.3 hPa (1.0 mmHg)
g)	Flash point	no data available
h)	Evapouration rate	no data available
i)	Flammability (solid, gas)	no data available
j)	Upper/lower flammability or explosive limits	no data available
k)	Vapour pressure	< 0.00001 hPa (< 0.00001 mmHg) at 25.0 °C (77.0 °F)
l)	Vapour density	no data available
m)	Relative density	1.38 g/cm3
n)	Water solubility	no data available
o)	Partition coefficient: n-octanol/water	log Pow: 6.02
p)	Auto-ignition temperature	no data available
q)	Decomposition temperature	no data available
r)	Viscosity	no data available
s)	Explosive properties	no data available
t)	Oxidizing properties	no data available

9.2 Other safety information
no data available

10. STABILITY AND REACTIVITY

10.1 Reactivity
no data available

10.2 Chemical stability
Stable under recommended storage conditions.

10.3 Possibility of hazardous reactions
no data available

10.4 Conditions to avoid
no data available

10.5 Incompatible materials
Strong oxidizing agents

10.6 Hazardous decomposition products
Other decomposition products - no data available
In the event of fire: see section 5

11. TOXICOLOGICAL INFORMATION

11.1 Information on toxicological effects

Acute toxicity
LD50 Oral - Hamster - > 5,000 mg/kg

TDLo Oral - Human - 428.5 mg/kg
Remarks: Endocrine:Adrenal cortex hypoplasia.

TDLo Oral - rat - 6,000 mg/kg
Remarks: Cardiac:Other changes. Gastrointestinal:Other changes. Kidney, Ureter, Bladder:Changes in both tubules and glomeruli.

TDLo Oral - rat - 14 mg/kg
Remarks: Liver:Changes in liver weight. Endocrine:Estrogenic. Musculoskeletal:Other changes.

TDLo Oral - rat - 2,100 mg/kg
Remarks: Behavioral:Altered sleep time (including change in righting reflex).

Inhalation: no data available

LD50 Dermal - rabbit - 1,200 mg/kg
Remarks: Behavioral:Excitement. Behavioral:Convulsions or effect on seizure threshold. Skin irritation

no data available

Skin corrosion/irritation
no data available

Serious eye damage/eye irritation
no data available

Respiratory or skin sensitisation
no data available

Germ cell mutagenicity
no data available

Carcinogenicity

This product is or contains a component that has been reported to be possibly carcinogenic based on its IARC, ACGIH, NTP, or EPA classification.

Limited evidence of carcinogenicity in animal studies

IARC: No component of this product present at levels greater than or equal to 0.1% is identified as

probable, possible or confirmed human carcinogen by IARC.

ACGIH: No component of this product present at levels greater than or equal to 0.1% is identified as a carcinogen or potential carcinogen by ACGIH.

NTP: No component of this product present at levels greater than or equal to 0.1% is identified as a known or anticipated carcinogen by NTP.

OSHA: No component of this product present at levels greater than or equal to 0.1% is identified as a carcinogen or potential carcinogen by OSHA.

Reproductive toxicity
no data available

no data available

Specific target organ toxicity - single exposure
no data available

Specific target organ toxicity - repeated exposure
no data available

Aspiration hazard
no data available

Additional Information
RTECS: KI0700000

To the best of our knowledge, the chemical, physical, and toxicological properties have not been thoroughly investigated.

12. ECOLOGICAL INFORMATION

12.1 Toxicity

Toxicity to fish	LC50 - other fish - 1.18 - 9 mg/l - 96.0 h
	LC50 - Lepomis macrochirus (Bluegill) - 0.04 - 0.05 mg/l - 96.0 h
	LC50 - Oncorhynchus mykiss (rainbow trout) - 0.06 - 0.09 mg/l - 96.0 h
	LC50 - Pimephales promelas (fathead minnow) - 3.47 - 5.58 mg/l - 96.0 h
Toxicity to daphnia and other aquatic invertebrates	EC50 - Daphnia pulex (Water flea) - 0.01 mg/l - 48 h

12.2 Persistence and degradability
no data available

12.3 Bioaccumulative potential
Indication of bioaccumulation.

12.4 Mobility in soil
no data available

12.5 Results of PBT and vPvB assessment
PBT/vPvB assessment not available as chemical safety assessment not required/not conducted

12.6 Other adverse effects
An environmental hazard cannot be excluded in the event of unprofessional handling or disposal.
Very toxic to aquatic life.

13. DISPOSAL CONSIDERATIONS

13.1 Waste treatment methods

Product
Offer surplus and non-recyclable solutions to a licensed disposal company. Contact a licensed professional waste disposal service to dispose of this material. Dissolve or mix the material with a combustible solvent and burn in a chemical incinerator equipped with an afterburner and scrubber.

Contaminated packaging
Dispose of as unused product.

14. TRANSPORT INFORMATION

DOT (US)
UN number: 2811 Class: 6.1 Packing group: III
Proper shipping name: Toxic solids, organic, n.o.s. (2,2-bis(4-Chlorophenyl)-1,1-dichloro-ethane)
Reportable Quantity (RQ): 1 lbs
Marine pollutant: No
Poison Inhalation Hazard: No

IMDG
UN number: 2811 Class: 6.1 Packing group: III EMS-No: F-A, S-A
Proper shipping name: TOXIC SOLID, ORGANIC, N.O.S. (2,2-bis(4-Chlorophenyl)-1,1-dichloro-ethane)
Marine pollutant: No

IATA
UN number: 2811 Class: 6.1 Packing group: III
Proper shipping name: Toxic solid, organic, n.o.s. (2,2-bis(4-Chlorophenyl)-1,1-dichloro-ethane)

15. REGULATORY INFORMATION

SARA 302 Components
SARA 302: No chemicals in this material are subject to the reporting requirements of SARA Title III, Section 302.

SARA 313 Components
SARA 313: This material does not contain any chemical components with known CAS numbers that exceed the threshold (De Minimis) reporting levels established by SARA Title III, Section 313.

SARA 311/312 Hazards
Acute Health Hazard

Massachusetts Right To Know Components
No components are subject to the Massachusetts Right to Know Act.

Pennsylvania Right To Know Components

	CAS-No.	Revision Date
2,2-bis(4-Chlorophenyl)-1,1-dichloro-ethane	72-54-8	1993-04-24

New Jersey Right To Know Components

	CAS-No.	Revision Date
2,2-bis(4-Chlorophenyl)-1,1-dichloro-ethane	72-54-8	1993-04-24

California Prop. 65 Components

WARNING! This product contains a chemical known to the State of California to cause cancer.	CAS-No.	Revision Date
2,2-bis(4-Chlorophenyl)-1,1-dichloro-ethane	72-54-8	2007-09-28

16. OTHER INFORMATION

Full text of H-Statements referred to under sections 2 and 3.

Acute Tox.	Acute toxicity
Aquatic Acute	Acute aquatic toxicity
Aquatic Chronic	Chronic aquatic toxicity
Carc.	Carcinogenicity
H301	Toxic if swallowed.
H312	Harmful in contact with skin.
H351	Suspected of causing cancer.
H400	Very toxic to aquatic life.
H410	Very toxic to aquatic life with long lasting effects.

HMIS Rating

Health hazard:	2
Chronic Health Hazard:	*
Flammability:	0
Physical Hazard	0

NFPA Rating

Health hazard:	2
Fire Hazard:	0
Reactivity Hazard:	0

Further information

Copyright 2014 Sigma-Aldrich Co. LLC. License granted to make unlimited paper copies for internal use only.
The above information is believed to be correct but does not purport to be all inclusive and shall be used only as a guide. The information in this document is based on the present state of our knowledge and is applicable to the product with regard to appropriate safety precautions. It does not represent any guarantee of the properties of the product. Sigma-Aldrich Corporation and its Affiliates shall not be held liable for any damage resulting from handling or from contact with the above product. See www.sigma-aldrich.com and/or the reverse side of invoice or packing slip for additional terms and conditions of sale.

Preparation Information

Sigma-Aldrich Corporation
Product Safety – Americas Region
1-800-521-8956

Version: 5.1 Revision Date: 06/26/2014 Print Date: 05/11/2016

SAFETY DATA SHEET

Version 5.2
Revision Date 06/27/2014
Print Date 11/14/2016

1. PRODUCT AND COMPANY IDENTIFICATION

1.1 Product identifiers

Product name : 4-Chloroaniline

Product Number : C22415
Brand : Aldrich
Index-No. : 612-137-00-9

CAS-No. : 106-47-8

1.2 Relevant identified uses of the substance or mixture and uses advised against

Identified uses : Laboratory chemicals, Manufacture of substances

1.3 Details of the supplier of the safety data sheet

Company : Sigma-Aldrich
3050 Spruce Street
SAINT LOUIS MO 63103
USA

Telephone : +1 800-325-5832
Fax : +1 800-325-5052

1.4 Emergency telephone number

Emergency Phone # : +1-703-527-3887 (CHEMTREC)

2. HAZARDS IDENTIFICATION

2.1 Classification of the substance or mixture

GHS Classification in accordance with 29 CFR 1910 (OSHA HCS)
Acute toxicity, Oral (Category 3), H301
Acute toxicity, Inhalation (Category 3), H331
Acute toxicity, Dermal (Category 3), H311
Skin sensitisation (Category 1), H317
Carcinogenicity (Category 1B), H350
Acute aquatic toxicity (Category 1), H400
Chronic aquatic toxicity (Category 3), H412

For the full text of the H-Statements mentioned in this Section, see Section 16.

2.2 GHS Label elements, including precautionary statements

Pictogram



Signal word Danger

Hazard statement(s)
H301 + H311 + H331 Toxic if swallowed, in contact with skin or if inhaled
H317 May cause an allergic skin reaction.
H350 May cause cancer.
H400 Very toxic to aquatic life.
H412 Harmful to aquatic life with long lasting effects.

Precautionary statement(s)
P201 Obtain special instructions before use.

P202	Do not handle until all safety precautions have been read and understood.
P261	Avoid breathing dust/ fume/ gas/ mist/ vapours/ spray.
P264	Wash skin thoroughly after handling.
P270	Do not eat, drink or smoke when using this product.
P271	Use only outdoors or in a well-ventilated area.
P272	Contaminated work clothing should not be allowed out of the workplace.
P273	Avoid release to the environment.
P280	Wear protective gloves/ protective clothing.
P301 + P310	IF SWALLOWED: Immediately call a POISON CENTER or doctor/ physician.
P302 + P352	IF ON SKIN: Wash with plenty of soap and water.
P304 + P340	IF INHALED: Remove victim to fresh air and keep at rest in a position comfortable for breathing.
P308 + P313	IF exposed or concerned: Get medical advice/ attention.
P322	Specific measures (see supplemental first aid instructions on this label).
P330	Rinse mouth.
P333 + P313	If skin irritation or rash occurs: Get medical advice/ attention.
P361	Remove/Take off immediately all contaminated clothing.
P363	Wash contaminated clothing before reuse.
P391	Collect spillage.
P403 + P233	Store in a well-ventilated place. Keep container tightly closed.
P405	Store locked up.
P501	Dispose of contents/ container to an approved waste disposal plant.

2.3 Hazards not otherwise classified (HNOC) or not covered by GHS - none

3. COMPOSITION/INFORMATION ON INGREDIENTS

3.1 Substances

Formula	:	C_6H_6ClN
Molecular Weight	:	127.57 g/mol
CAS-No.	:	106-47-8
EC-No.	:	203-401-0
Index-No.	:	612-137-00-9

Hazardous components

Component	Classification	Concentration
4-Chloroaniline		
	Acute Tox. 3; Skin Sens. 1; Carc. 1B; Aquatic Acute 1; Aquatic Chronic 3; H301 + H311 + H331, H317, H350, H400, H412	-

For the full text of the H-Statements mentioned in this Section, see Section 16.

4. FIRST AID MEASURES

4.1 Description of first aid measures

General advice
Consult a physician. Show this safety data sheet to the doctor in attendance.Move out of dangerous area.

If inhaled
If breathed in, move person into fresh air. If not breathing, give artificial respiration. Consult a physician.

In case of skin contact
Wash off with soap and plenty of water. Take victim immediately to hospital. Consult a physician.

In case of eye contact
Rinse thoroughly with plenty of water for at least 15 minutes and consult a physician.

If swallowed
Never give anything by mouth to an unconscious person. Rinse mouth with water. Consult a physician.

4.2 Most important symptoms and effects, both acute and delayed
The most important known symptoms and effects are described in the labelling (see section 2.2) and/or in section 11

4.3 Indication of any immediate medical attention and special treatment needed
no data available

5. FIREFIGHTING MEASURES

5.1 Extinguishing media

Suitable extinguishing media
Use water spray, alcohol-resistant foam, dry chemical or carbon dioxide.

5.2 Special hazards arising from the substance or mixture
Carbon oxides, nitrogen oxides (NOx), Hydrogen chloride gas

5.3 Advice for firefighters
Wear self contained breathing apparatus for fire fighting if necessary.

5.4 Further information
no data available

6. ACCIDENTAL RELEASE MEASURES

6.1 Personal precautions, protective equipment and emergency procedures
Wear respiratory protection. Avoid dust formation. Avoid breathing vapours, mist or gas. Ensure adequate ventilation. Evacuate personnel to safe areas. Avoid breathing dust.
For personal protection see section 8.

6.2 Environmental precautions
Prevent further leakage or spillage if safe to do so. Do not let product enter drains. Discharge into the environment must be avoided.

6.3 Methods and materials for containment and cleaning up
Pick up and arrange disposal without creating dust. Sweep up and shovel. Keep in suitable, closed containers for disposal.

6.4 Reference to other sections
For disposal see section 13.

7. HANDLING AND STORAGE

7.1 Precautions for safe handling
Avoid contact with skin and eyes. Avoid formation of dust and aerosols.
Provide appropriate exhaust ventilation at places where dust is formed.
For precautions see section 2.2.

7.2 Conditions for safe storage, including any incompatibilities
Keep container tightly closed in a dry and well-ventilated place.

Light sensitive. Store under inert gas. Air sensitive.

7.3 Specific end use(s)
Apart from the uses mentioned in section 1.2 no other specific uses are stipulated

8. EXPOSURE CONTROLS/PERSONAL PROTECTION

8.1 Control parameters

Components with workplace control parameters

8.2 Exposure controls

Appropriate engineering controls
Avoid contact with skin, eyes and clothing. Wash hands before breaks and immediately after handling the product.

Personal protective equipment

Eye/face protection
Face shield and safety glasses Use equipment for eye protection tested and approved under appropriate government standards such as NIOSH (US) or EN 166(EU).

Skin protection
Handle with gloves. Gloves must be inspected prior to use. Use proper glove removal technique (without touching glove's outer surface) to avoid skin contact with this product. Dispose of contaminated gloves after use in accordance with applicable laws and good laboratory practices. Wash and dry hands.

Full contact
Material: Nitrile rubber
Minimum layer thickness: 0.11 mm
Break through time: 480 min
Material tested:Dermatril® (KCL 740 / Aldrich Z677272, Size M)

Splash contact
Material: Nitrile rubber
Minimum layer thickness: 0.11 mm
Break through time: 480 min
Material tested:Dermatril® (KCL 740 / Aldrich Z677272, Size M)

data source: KCL GmbH, D-36124 Eichenzell, phone +49 (0)6659 87300, e-mail sales@kcl.de, test method: EN374
If used in solution, or mixed with other substances, and under conditions which differ from EN 374, contact the supplier of the CE approved gloves. This recommendation is advisory only and must be evaluated by an industrial hygienist and safety officer familiar with the specific situation of anticipated use by our customers. It should not be construed as offering an approval for any specific use scenario.

Body Protection
Complete suit protecting against chemicals, The type of protective equipment must be selected according to the concentration and amount of the dangerous substance at the specific workplace.

Respiratory protection
Where risk assessment shows air-purifying respirators are appropriate use a full-face particle respirator type N100 (US) or type P3 (EN 143) respirator cartridges as a backup to engineering controls. If the respirator is the sole means of protection, use a full-face supplied air respirator. Use respirators and components tested and approved under appropriate government standards such as NIOSH (US) or CEN (EU).

Control of environmental exposure
Prevent further leakage or spillage if safe to do so. Do not let product enter drains. Discharge into the environment must be avoided.

9. PHYSICAL AND CHEMICAL PROPERTIES

9.1 Information on basic physical and chemical properties

a)	Appearance	Form: solid
b)	Odour	no data available
c)	Odour Threshold	no data available
d)	pH	6.9 at 1.00000 g/l at 20.0 °C (68.0 °F)
e)	Melting point/freezing point	Melting point/range: 67 - 70 °C (153 - 158 °F) - lit.
f)	Initial boiling point and boiling range	232 °C (450 °F) - lit.
g)	Flash point	120.0 °C (248.0 °F) - closed cup
h)	Evapouration rate	no data available
i)	Flammability (solid, gas)	no data available
j)	Upper/lower flammability or	no data available

	explosive limits	
k)	Vapour pressure	0.036 hPa (0.027 mmHg) at 26.0 °C (78.8 °F) 0.4 hPa (0.3 mmHg) at 38.0 °C (100.4 °F) 0.3 hPa (0.2 mmHg) at 25.0 °C (77.0 °F)
l)	Vapour density	no data available
m)	Relative density	1.14 g/cm3 at 100.00 °C (212.00 °F)
n)	Water solubility	2 g/l
o)	Partition coefficient: n-octanol/water	log Pow: 2.12log Pow: 1.70
p)	Auto-ignition temperature	no data available
q)	Decomposition temperature	no data available
r)	Viscosity	no data available
s)	Explosive properties	no data available
t)	Oxidizing properties	no data available

9.2 Other safety information
no data available

10. STABILITY AND REACTIVITY

10.1 Reactivity
no data available

10.2 Chemical stability
Stable under recommended storage conditions.

10.3 Possibility of hazardous reactions
no data available

10.4 Conditions to avoid
no data available

10.5 Incompatible materials
acids, Acid chlorides, Acid anhydrides, Chloroformates, Strong oxidizing agents

10.6 Hazardous decomposition products
Other decomposition products - no data available
In the event of fire: see section 5

11. TOXICOLOGICAL INFORMATION

11.1 Information on toxicological effects

Acute toxicity
LD50 Oral - rat - male - 256.0 mg/kg

LC50 Inhalation - rat - 4 h - 2,340 mg/m3
Remarks: Behavioral:Somnolence (general depressed activity). Lungs, Thorax, or Respiration:Dyspnea. Cyanosis

LD50 Dermal - rat - male - 455.0 mg/kg

no data available

Skin corrosion/irritation
Skin - rabbit
Result: No skin irritation

Serious eye damage/eye irritation
Eyes - rabbit
Result: Mild eye irritation

Respiratory or skin sensitisation
Germ cell mutagenicity
no data available

Carcinogenicity

This product is or contains a component that has been reported to be probably carcinogenic based on its IARC, OSHA, ACGIH, NTP, or EPA classification.

Possible human carcinogen

IARC:	2B - Group 2B: Possibly carcinogenic to humans (4-Chloroaniline)
ACGIH:	No component of this product present at levels greater than or equal to 0.1% is identified as a carcinogen or potential carcinogen by ACGIH.
NTP:	No component of this product present at levels greater than or equal to 0.1% is identified as a known or anticipated carcinogen by NTP.
OSHA:	No component of this product present at levels greater than or equal to 0.1% is identified as a carcinogen or potential carcinogen by OSHA.

Reproductive toxicity
no data available

no data available

Specific target organ toxicity - single exposure
no data available

Specific target organ toxicity - repeated exposure
no data available

Aspiration hazard
no data available

Additional Information
RTECS: BX0700000

May cause cyanosis., Absorption into the body leads to the formation of methemoglobin which in sufficient concentration causes cyanosis. Onset may be delayed 2 to 4 hours or longer., To the best of our knowledge, the chemical, physical, and toxicological properties have not been thoroughly investigated.

Cardiovascular system. -

12. ECOLOGICAL INFORMATION

12.1 Toxicity

Toxicity to fish	LC50 - Lepomis macrochirus (Bluegill) - 1.8 - 3.2 mg/l - 96.0 h
	LC50 - Oncorhynchus mykiss (rainbow trout) - 9.7 - 16 mg/l - 96.0 h
	LC50 - Pimephales promelas (fathead minnow) - 7 - 18 mg/l - 96.0 h
	LC50 - Danio rerio (zebra fish) - 33 mg/l - 96.0 h
	LC50 - Leuciscus idus (Golden orfe) - 23 mg/l - 48.0 h
Toxicity to daphnia and other aquatic invertebrates	EC50 - Daphnia magna (Water flea) - 0.04 - 0.06 mg/l - 48 h
Toxicity to algae	EC50 - Desmodesmus subspicatus (green algae) - 2.20 - 6.30 mg/l - 72 h

12.2 Persistence and degradability

Biodegradability	aerobic Result: > 90 % - Readily biodegradable.

12.3 Bioaccumulative potential
no data available

12.4 Mobility in soil
no data available

12.5 Results of PBT and vPvB assessment
PBT/vPvB assessment not available as chemical safety assessment not required/not conducted

12.6 Other adverse effects
An environmental hazard cannot be excluded in the event of unprofessional handling or disposal.
Very toxic to aquatic life.

13. DISPOSAL CONSIDERATIONS

13.1 Waste treatment methods

Product
Offer surplus and non-recyclable solutions to a licensed disposal company. Contact a licensed professional waste disposal service to dispose of this material. Dissolve or mix the material with a combustible solvent and burn in a chemical incinerator equipped with an afterburner and scrubber.

Contaminated packaging
Dispose of as unused product.

14. TRANSPORT INFORMATION

DOT (US)
UN number: 2018 Class: 6.1 Packing group: II
Proper shipping name: Chloroanilines, solid
Reportable Quantity (RQ): 1000 lbs
Marine pollutant: No
Poison Inhalation Hazard: No

IMDG
UN number: 2018 Class: 6.1 Packing group: II EMS-No: F-A, S-A
Proper shipping name: CHLOROANILINES, SOLID
Marine pollutant: No

IATA
UN number: 2018 Class: 6.1 Packing group: II
Proper shipping name: Chloroanilines, solid

15. REGULATORY INFORMATION

SARA 302 Components
SARA 302: No chemicals in this material are subject to the reporting requirements of SARA Title III, Section 302.

SARA 313 Components
The following components are subject to reporting levels established by SARA Title III, Section 313:

	CAS-No.	Revision Date
4-Chloroaniline	106-47-8	2007-07-01

SARA 311/312 Hazards
Acute Health Hazard, Chronic Health Hazard

Massachusetts Right To Know Components

	CAS-No.	Revision Date
4-Chloroaniline	106-47-8	2007-07-01

Pennsylvania Right To Know Components

	CAS-No.	Revision Date
4-Chloroaniline	106-47-8	2007-07-01

New Jersey Right To Know Components

	CAS-No.	Revision Date
4-Chloroaniline	106-47-8	2007-07-01

California Prop. 65 Components

WARNING! This product contains a chemical known to the State of California to cause cancer.	CAS-No.	Revision Date
4-Chloroaniline	106-47-8	2007-09-28

16. OTHER INFORMATION

Full text of H-Statements referred to under sections 2 and 3.

Acute Tox.	Acute toxicity
Aquatic Acute	Acute aquatic toxicity
Aquatic Chronic	Chronic aquatic toxicity
Carc.	Carcinogenicity
H301	Toxic if swallowed.
H301 + H311 + H331	Toxic if swallowed, in contact with skin or if inhaled
H311	Toxic in contact with skin.
H317	May cause an allergic skin reaction.
H331	Toxic if inhaled.
H350	May cause cancer.

HMIS Rating

Health hazard:	3
Chronic Health Hazard:	*
Flammability:	1
Physical Hazard	0

NFPA Rating

Health hazard:	2
Fire Hazard:	1
Reactivity Hazard:	0

Further information

Copyright 2014 Sigma-Aldrich Co. LLC. License granted to make unlimited paper copies for internal use only.
The above information is believed to be correct but does not purport to be all inclusive and shall be used only as a guide. The information in this document is based on the present state of our knowledge and is applicable to the product with regard to appropriate safety precautions. It does not represent any guarantee of the properties of the product. Sigma-Aldrich Corporation and its Affiliates shall not be held liable for any damage resulting from handling or from contact with the above product. See www.sigma-aldrich.com and/or the reverse side of invoice or packing slip for additional terms and conditions of sale.

Preparation Information

Sigma-Aldrich Corporation
Product Safety – Americas Region
1-800-521-8956

Version: 5.2 Revision Date: 06/27/2014 Print Date: 11/14/2016

SAFETY DATA SHEET

Revision Date 10-Feb-2015 **Revision Number** 1

1. Identification

Product Name **p-Cymene**

Cat No. : **AC111760000; AC111760010; AC111760025; AC111760100; AC111762500**

Synonyms Dolcymene; p-Isopropyltoluene

Recommended Use Laboratory chemicals.

Uses advised against No Information available

Details of the supplier of the safety data sheet

Company
Fisher Scientific
One Reagent Lane
Fair Lawn, NJ 07410
Tel: (201) 796-7100

Entity / Business Name
Acros Organics
One Reagent Lane
Fair Lawn, NJ 07410

Emergency Telephone Number
For information **US** call: 001-800-ACROS-01 / **Europe** call: +32 14 57 52 11
Emergency Number **US:**001-201-796-7100 / **Europe:** +32 14 57 52 99
CHEMTREC Tel. No.**US:**001-800-424-9300 / **Europe:**001-703-527-3887

2. Hazard(s) identification

Classification
This chemical is considered hazardous by the 2012 OSHA Hazard Communication Standard (29 CFR 1910.1200)

Flammable liquids	Category 3
Skin Corrosion/irritation	Category 2
Serious Eye Damage/Eye Irritation	Category 2
Specific target organ toxicity (single exposure)	Category 3
Target Organs - Respiratory system.	
Aspiration Toxicity	Category 1

Label Elements

Signal Word
Danger

Hazard Statements
Flammable liquid and vapor
May be fatal if swallowed and enters airways
Causes skin irritation
Causes serious eye irritation
May cause respiratory irritation



Precautionary Statements
Prevention
Wash face, hands and any exposed skin thoroughly after handling
Wear protective gloves/protective clothing/eye protection/face protection
Avoid breathing dust/fume/gas/mist/vapors/spray
Use only outdoors or in a well-ventilated area
Keep away from heat/sparks/open flames/hot surfaces. - No smoking
Keep container tightly closed
Ground/bond container and receiving equipment
Use explosion-proof electrical/ventilating/lighting/equipment
Use only non-sparking tools
Take precautionary measures against static discharge
Keep cool
Inhalation
IF INHALED: Remove victim to fresh air and keep at rest in a position comfortable for breathing
Call a POISON CENTER or doctor/physician if you feel unwell
Skin
If skin irritation occurs: Get medical advice/attention
IF ON SKIN (or hair): Take off immediately all contaminated clothing. Rinse skin with water/shower
Wash contaminated clothing before reuse
Eyes
IF IN EYES: Rinse cautiously with water for several minutes. Remove contact lenses, if present and easy to do. Continue rinsing
If eye irritation persists: Get medical advice/attention
Ingestion
IF SWALLOWED: Immediately call a POISON CENTER or doctor/physician
Do NOT induce vomiting
Fire
In case of fire: Use CO2, dry chemical, or foam for extinction
Storage
Store locked up
Store in a well-ventilated place. Keep container tightly closed
Disposal
Dispose of contents/container to an approved waste disposal plant
Hazards not otherwise classified (HNOC)
None identified

3. Composition / information on ingredients

Component	CAS-No	Weight %
p-Cymene	99-87-6	>95

4. First-aid measures

Eye Contact Rinse immediately with plenty of water, also under the eyelids, for at least 15 minutes. Obtain medical attention.

Skin Contact Wash off immediately with soap and plenty of water while removing all contaminated clothes and shoes. Obtain medical attention.

Inhalation Remove from exposure, lie down. Move to fresh air. If breathing is difficult, give oxygen. If

not breathing, give artificial respiration. Obtain medical attention.

Ingestion Do not induce vomiting. Clean mouth with water. Get medical attention.

Most important symptoms/effects Breathing difficulties. Symptoms of overexposure may be headache, dizziness, tiredness, nausea and vomiting

Notes to Physician Treat symptomatically

5. Fire-fighting measures

Suitable Extinguishing Media Water spray. Carbon dioxide (CO_2). Dry chemical. Use water spray to cool unopened containers. chemical foam.

Unsuitable Extinguishing Media No information available

Flash Point 47 °C / 116.6 °F
Method - No information available

Autoignition Temperature 435 °C / 815 °F
Explosion Limits
Upper 5.60%
Lower .70%
Sensitivity to Mechanical Impact No information available
Sensitivity to Static Discharge No information available

Specific Hazards Arising from the Chemical
Flammable. Vapors may form explosive mixtures with air. Vapors may travel to source of ignition and flash back. Containers may explode when heated.

Hazardous Combustion Products
Carbon monoxide (CO) Carbon dioxide (CO_2)
Protective Equipment and Precautions for Firefighters
As in any fire, wear self-contained breathing apparatus pressure-demand, MSHA/NIOSH (approved or equivalent) and full protective gear.

NFPA

Health	Flammability	Instability	Physical hazards
3	2	0	N/A

6. Accidental release measures

Personal Precautions Ensure adequate ventilation. Use personal protective equipment.
Environmental Precautions See Section 12 for additional ecological information.

Methods for Containment and Clean Up Soak up with inert absorbent material (e.g. sand, silica gel, acid binder, universal binder, sawdust). Keep in suitable, closed containers for disposal. Remove all sources of ignition. Use spark-proof tools and explosion-proof equipment.

7. Handling and storage

Handling Avoid contact with skin and eyes. Do not breathe dust. Do not breathe vapors or spray mist. Take precautionary measures against static discharges. Use explosion-proof equipment. Use only non-sparking tools.

Storage Keep in a dry, cool and well-ventilated place. Keep container tightly closed. Keep away from heat and sources of ignition. Flammables area.

8. Exposure controls / personal protection

Exposure Guidelines This product does not contain any hazardous materials with occupational exposure limits established by the region specific regulatory bodies.

Engineering Measures Ensure adequate ventilation, especially in confined areas.

Personal Protective Equipment

Eye/face Protection Wear appropriate protective eyeglasses or chemical safety goggles as described by OSHA's eye and face protection regulations in 29 CFR 1910.133 or European Standard EN166.

Skin and body protection Wear appropriate protective gloves and clothing to prevent skin exposure.

Respiratory Protection Follow the OSHA respirator regulations found in 29 CFR 1910.134 or European Standard EN 149. Use a NIOSH/MSHA or European Standard EN 149 approved respirator if exposure limits are exceeded or if irritation or other symptoms are experienced.

Hygiene Measures Handle in accordance with good industrial hygiene and safety practice.

9. Physical and chemical properties

Physical State	Liquid
Appearance	Clear
Odor	aromatic
Odor Threshold	No information available
pH	No information available
Melting Point/Range	-68 °C / -90.4 °F
Boiling Point/Range	176 - 178 °C / 348.8 - 352.4 °F @ 760 mmHg
Flash Point	47 °C / 116.6 °F
Evaporation Rate	No information available
Flammability (solid,gas)	No information available
Flammability or explosive limits	
Upper	5.60%
Lower	.70%
Vapor Pressure	1.5 mmHg @ 20 °C
Vapor Density	4.62 (Air = 1.0)
Relative Density	0.854
Solubility	No information available
Partition coefficient; n-octanol/water	No data available
Autoignition Temperature	435 °C / 815 °F
Decomposition Temperature	No information available
Viscosity	No information available
Molecular Formula	C10 H14
Molecular Weight	134.22

10. Stability and reactivity

Reactive Hazard None known, based on information available

Stability Stable under normal conditions.

Conditions to Avoid Keep away from open flames, hot surfaces and sources of ignition. Excess heat. Incompatible products.

Incompatible Materials Strong oxidizing agents, Strong acids, Strong bases

Hazardous Decomposition Products Carbon monoxide (CO), Carbon dioxide (CO_2)

Hazardous Polymerization No information available.

Hazardous Reactions None under normal processing.

11. Toxicological information

Acute Toxicity

Component Information

Component	LD50 Oral	LD50 Dermal	LC50 Inhalation
p-Cymene	3669 mg/kg (Rat)	Not listed	Not listed

Toxicologically Synergistic Products No information available

Delayed and immediate effects as well as chronic effects from short and long-term exposure

Irritation No information available

Sensitization No information available

Carcinogenicity The table below indicates whether each agency has listed any ingredient as a carcinogen.

Component	CAS-No	IARC	NTP	ACGIH	OSHA	Mexico
p-Cymene	99-87-6	Not listed	Not listed	Not listed	Not listed	Not listed

Mutagenic Effects Not mutagenic in AMES Test

Reproductive Effects No information available.

Developmental Effects No information available.

Teratogenicity No information available.

STOT - single exposure Respiratory system

STOT - repeated exposure None known

Aspiration hazard No information available

Symptoms / effects,both acute and delayed Symptoms of overexposure may be headache, dizziness, tiredness, nausea and vomiting

Endocrine Disruptor Information No information available

Other Adverse Effects The toxicological properties have not been fully investigated. See actual entry in RTECS for complete information.

12. Ecological information

Ecotoxicity

Do not empty into drains.

Component	Freshwater Algae	Freshwater Fish	Microtox	Water Flea
p-Cymene	Not listed	LC50: 48 mg/L/96h (sheepshead minnow)	Not listed	LC50: 6.5 mg/L/48h

Persistence and Degradability No information available

Bioaccumulation/ Accumulation No information available.

Mobility .

Component	log Pow
p-Cymene	4.1

13. Disposal considerations

Waste Disposal Methods Chemical waste generators must determine whether a discarded chemical is classified as a hazardous waste. Chemical waste generators must also consult local, regional, and national hazardous waste regulations to ensure complete and accurate classification.

14. Transport information

DOT

UN-No	UN2046
Hazard Class	3
Packing Group	III

TDG

UN-No	UN2046
Hazard Class	3
Packing Group	III

IATA

UN-No	2046
Proper Shipping Name	CYMENES
Hazard Class	3
Packing Group	III

IMDG/IMO

UN-No	2046
Proper Shipping Name	CYMENES
Hazard Class	3
Packing Group	III

15. Regulatory information

International Inventories

Component	TSCA	DSL	NDSL	EINECS	ELINCS	NLP	PICCS	ENCS	AICS	IECSC	KECL
p-Cymene	X	X	-	202-796-7	-		X	X	X	X	X

Legend:
X - Listed
E - Indicates a substance that is the subject of a Section 5(e) Consent order under TSCA.
F - Indicates a substance that is the subject of a Section 5(f) Rule under TSCA.
N - Indicates a polymeric substance containing no free-radical initiator in its inventory name but is considered to cover the designated polymer made with any free-radical initiator regardless of the amount used.
P - Indicates a commenced PMN substance
R - Indicates a substance that is the subject of a Section 6 risk management rule under TSCA.
S - Indicates a substance that is identified in a proposed or final Significant New Use Rule
T - Indicates a substance that is the subject of a Section 4 test rule under TSCA.
XU - Indicates a substance exempt from reporting under the Inventory Update Rule, i.e. Partial Updating of the TSCA Inventory Data Base Production and Site Reports (40 CFR 710(B).
Y1 - Indicates an exempt polymer that has a number-average molecular weight of 1,000 or greater.
Y2 - Indicates an exempt polymer that is a polyester and is made only from reactants included in a specified list of low concern reactants that comprises one of the eligibility criteria for the exemption rule.

U.S. Federal Regulations

TSCA 12(b) Not applicable

SARA 313 Not applicable

SARA 311/312 Hazardous Categorization

Acute Health Hazard	Yes
Chronic Health Hazard	No
Fire Hazard	Yes
Sudden Release of Pressure Hazard	No
Reactive Hazard	No

Clean Water Act Not applicable

Clean Air Act Not applicable

OSHA Occupational Safety and Health Administration
Not applicable

CERCLA
Not applicable

California Proposition 65 This product does not contain any Proposition 65 chemicals

State Right-to-Know

Component	Massachusetts	New Jersey	Pennsylvania	Illinois	Rhode Island
p-Cymene	X	-	X	-	-

U.S. Department of Transportation

Reportable Quantity (RQ): N
DOT Marine Pollutant N
DOT Severe Marine Pollutant N

U.S. Department of Homeland Security
This product does not contain any DHS chemicals.

Other International Regulations

Mexico - Grade No information available

Canada
This product has been classified in accordance with the hazard criteria of the Controlled Products Regulations (CPR) and the MSDS contains all the information required by the CPR

WHMIS Hazard Class B2 Flammable liquid
D2B Toxic materials



16. Other information


Prepared By Regulatory Affairs
Thermo Fisher Scientific
Email: EMSDS.RA@thermofisher.com

Revision Date 10-Feb-2015
Print Date 10-Feb-2015
Revision Summary This document has been updated to comply with the US OSHA HazCom 2012 Standard replacing the current legislation under 29 CFR 1910.1200 to align with the Globally Harmonized System of Classification and Labeling of Chemicals (GHS)

Disclaimer
The information provided on this Safety Data Sheet is correct to the best of our knowledge, information and belief at the date of its publication. The information given is designed only as a guide for safe handling, use, processing, storage, transportation, disposal and release and is not to be considered as a warranty or quality specification. The information relates only to the specific material designated and may not be valid for such material used in combination with any other material or in any process, unless specified in the text.

End of SDS



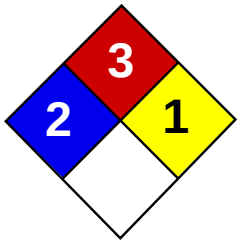

Health	2
Fire	3
Reactivity	0
Personal Protection	H

Material Safety Data Sheet
Methyl isobutyl ketone MSDS

Section 1: Chemical Product and Company Identification

Product Name: Methyl isobutyl ketone

Catalog Codes: SLM3412

CAS#: 108-10-1

RTECS: SA9275000

TSCA: TSCA 8(b) inventory: Methyl isobutyl ketone

CI#: Not available.

Synonym: 4-Methyl-2-pentanone

Chemical Formula: C6H12O

Contact Information:

Sciencelab.com, Inc.
14025 Smith Rd.
Houston, Texas 77396

US Sales: **1-800-901-7247**
International Sales: **1-281-441-4400**

Order Online: ScienceLab.com

CHEMTREC (24HR Emergency Telephone), call:
1-800-424-9300

International CHEMTREC, call: 1-703-527-3887

For non-emergency assistance, call: 1-281-441-4400

Section 2: Composition and Information on Ingredients

Composition:

Name	CAS #	% by Weight
Methyl isobutyl ketone	108-10-1	100

Toxicological Data on Ingredients: Methyl isobutyl ketone: ORAL (LD50): Acute: 1600 mg/kg [Guinea pig]. 2671 mg/kg [Mouse]. 2080 mg/kg [Rat]. DERMAL (LD50): Acute: 20001 mg/kg [Rabbit]. VAPOR (LC50): Acute: 8000 ppm 4 hour(s) [Rat].

Section 3: Hazards Identification

Potential Acute Health Effects:
Very hazardous in case of eye contact (irritant), of ingestion, of inhalation. Hazardous in case of skin contact (irritant, permeator). Inflammation of the eye is characterized by redness, watering, and itching.

Potential Chronic Health Effects:
CARCINOGENIC EFFECTS: Not available. MUTAGENIC EFFECTS: Not available. TERATOGENIC EFFECTS: Not available. DEVELOPMENTAL TOXICITY: Not available. The substance is toxic to lungs, the nervous system, mucous membranes. Repeated or prolonged exposure to the substance can produce target organs damage.

Section 4: First Aid Measures

Eye Contact:

Check for and remove any contact lenses. Immediately flush eyes with running water for at least 15 minutes, keeping eyelids open. Cold water may be used. Do not use an eye ointment. Seek medical attention.

Skin Contact:
After contact with skin, wash immediately with plenty of water. Gently and thoroughly wash the contaminated skin with running water and non-abrasive soap. Be particularly careful to clean folds, crevices, creases and groin. Cold water may be used. Cover the irritated skin with an emollient. If irritation persists, seek medical attention. Wash contaminated clothing before reusing.

Serious Skin Contact:
Wash with a disinfectant soap and cover the contaminated skin with an anti-bacterial cream. Seek immediate medical attention.

Inhalation: Allow the victim to rest in a well ventilated area. Seek immediate medical attention.

Serious Inhalation:
Evacuate the victim to a safe area as soon as possible. Loosen tight clothing such as a collar, tie, belt or waistband. If breathing is difficult, administer oxygen. If the victim is not breathing, perform mouth-to-mouth resuscitation. Seek medical attention.

Ingestion:
Do not induce vomiting. Examine the lips and mouth to ascertain whether the tissues are damaged, a possible indication that the toxic material was ingested; the absence of such signs, however, is not conclusive. Loosen tight clothing such as a collar, tie, belt or waistband. If the victim is not breathing, perform mouth-to-mouth resuscitation. Seek immediate medical attention.

Serious Ingestion: Not available.

Section 5: Fire and Explosion Data

Flammability of the Product: Flammable.

Auto-Ignition Temperature: 460°C (860°F)

Flash Points: CLOSED CUP: 14°C (57.2°F). OPEN CUP: 23°C (73.4°F).

Flammable Limits: LOWER: 1.4% UPPER: 7.5%

Products of Combustion: These products are carbon oxides (CO, CO2).

Fire Hazards in Presence of Various Substances: Flammable in presence of open flames and sparks.

Explosion Hazards in Presence of Various Substances:
Risks of explosion of the product in presence of mechanical impact: Not available. Risks of explosion of the product in presence of static discharge: Not available.

Fire Fighting Media and Instructions:
Flammable liquid, soluble or dispersed in water. SMALL FIRE: Use DRY chemical powder. LARGE FIRE: Use alcohol foam, water spray or fog.

Special Remarks on Fire Hazards: Not available.

Special Remarks on Explosion Hazards: Not available.

Section 6: Accidental Release Measures

Small Spill:
Dilute with water and mop up, or absorb with an inert dry material and place in an appropriate waste disposal container.

Large Spill:
Flammable liquid. Keep away from heat. Keep away from sources of ignition. Stop leak if without risk. Absorb with DRY earth, sand or other non-combustible material. Do not touch spilled material. Prevent entry into sewers, basements or confined areas; dike if needed. Eliminate all ignition sources. Be careful that the product is not present at a concentration level above TLV. Check TLV on the MSDS and with local authorities.

Section 7: Handling and Storage

Precautions:
Keep away from heat. Keep away from sources of ignition. Ground all equipment containing material. Do not ingest. Do not breathe gas/fumes/ vapour/spray. In case of insufficient ventilation, wear suitable respiratory equipment If ingested, seek medical advice immediately and show the container or the label. Avoid contact with skin and eyes

Storage:
Flammable materials should be stored in a separate safety storage cabinet or room. Keep away from heat. Keep away from sources of ignition. Keep container tightly closed. Keep in a cool, well-ventilated place. Ground all equipment containing material. A refrigerated room would be preferable for materials with a flash point lower than 37.8°C (100°F).

Section 8: Exposure Controls/Personal Protection

Engineering Controls:
Provide exhaust ventilation or other engineering controls to keep the airborne concentrations of vapors below their respective threshold limit value. Ensure that eyewash stations and safety showers are proximal to the work-station location.

Personal Protection:
Splash goggles. Lab coat. Vapor respirator. Be sure to use an approved/certified respirator or equivalent. Gloves.

Personal Protection in Case of a Large Spill:
Splash goggles. Full suit. Vapor respirator. Boots. Gloves. A self contained breathing apparatus should be used to avoid inhalation of the product. Suggested protective clothing might not be sufficient; consult a specialist BEFORE handling this product.

Exposure Limits:
TWA: 50 STEL: 75 CEIL: 125 (ppm) from ACGIH (TLV) [1995] TWA: 205 STEL: 300 CEIL: 510 (mg/m3) from ACGIH [1995] Consult local authorities for acceptable exposure limits.

Section 9: Physical and Chemical Properties

Physical state and appearance: Liquid.

Odor: Not available.

Taste: Not available.

Molecular Weight: 100.16 g/mole

Color: Not available.

pH (1% soln/water): Not available.

Boiling Point: 115.9°C (240.6°F)

Melting Point: -84°C (-119.2°F)

Critical Temperature: Not available.

Specific Gravity: 0.802 (Water = 1)

Vapor Pressure: 15.7 mm of Hg (@ 20°C)

Vapor Density: 3.45 (Air = 1)

Volatility: Not available.

Odor Threshold: 0.1 ppm

Water/Oil Dist. Coeff.: The product is equally soluble in oil and water; log(oil/water) = 0.1

Ionicity (in Water): Not available.

Dispersion Properties: See solubility in water.

Solubility: Partially soluble in cold water.

Section 10: Stability and Reactivity Data

Stability: The product is stable.

Instability Temperature: Not available.

Conditions of Instability: Not available.

Incompatibility with various substances: Not available.

Corrosivity: Not available.

Special Remarks on Reactivity: Forms explosive peroxides on prolonged storage.

Special Remarks on Corrosivity: Not available.

Polymerization: No.

Section 11: Toxicological Information

Routes of Entry: Dermal contact. Eye contact. Inhalation. Ingestion.

Toxicity to Animals:
WARNING: THE LC50 VALUES HEREUNDER ARE ESTIMATED ON THE BASIS OF A 4-HOUR EXPOSURE. Acute oral toxicity (LD50): 1600 mg/kg [Guinea pig]. Acute dermal toxicity (LD50): 20001 mg/kg [Rabbit]. Acute toxicity of the vapor (LC50): 8000 ppm 4 hour(s) [Rat].

Chronic Effects on Humans: The substance is toxic to lungs, the nervous system, mucous membranes.

Other Toxic Effects on Humans:
Very hazardous in case of ingestion, of inhalation. Hazardous in case of skin contact (irritant, permeator).

Special Remarks on Toxicity to Animals: Not available.

Special Remarks on Chronic Effects on Humans: Passes through the placental barrier in human.

Special Remarks on other Toxic Effects on Humans: Not available.

Section 12: Ecological Information

Ecotoxicity: Not available.

BOD5 and COD: Not available.

Products of Biodegradation:
Possibly hazardous short term degradation products are not likely. However, long term degradation products may arise.

Toxicity of the Products of Biodegradation: The products of degradation are less toxic than the product itself.

Special Remarks on the Products of Biodegradation: Not available.

Section 13: Disposal Considerations

Waste Disposal:

Section 14: Transport Information

DOT Classification: Class 3: Flammable liquid.

Identification: : Methyl isobutyl ketone : UN1245 PG: II

Special Provisions for Transport: Not available.

Section 15: Other Regulatory Information

Federal and State Regulations:
Pennsylvania RTK: Methyl isobutyl ketone Massachusetts RTK: Methyl isobutyl ketone TSCA 8(b) inventory: Methyl isobutyl ketone SARA 313 toxic chemical notification and release reporting: Methyl isobutyl ketone CERCLA: Hazardous substances.: Methyl isobutyl ketone

Other Regulations: OSHA: Hazardous by definition of Hazard Communication Standard (29 CFR 1910.1200).

Other Classifications:

WHMIS (Canada): CLASS B-2: Flammable liquid with a flash point lower than 37.8°C (100°F).

DSCL (EEC):
R11- Highly flammable. R38- Irritating to skin. R41- Risk of serious damage to eyes.

HMIS (U.S.A.):

Health Hazard: 2

Fire Hazard: 3

Reactivity: 0

Personal Protection: h

National Fire Protection Association (U.S.A.):

Health: 2

Flammability: 3

Reactivity: 1

Specific hazard:

Protective Equipment:
Gloves. Lab coat. Vapor respirator. Be sure to use an approved/certified respirator or equivalent. Wear appropriate respirator when ventilation is inadequate. Splash goggles.

Section 16: Other Information

References: Not available.

Other Special Considerations: Not available.

Created: 10/10/2005 08:40 PM

Last Updated: 05/21/2013 12:00 PM

The information above is believed to be accurate and represents the best information currently available to us. However, we make no warranty of merchantability or any other warranty, express or implied, with respect to such information, and we assume no liability resulting from its use. Users should make their own investigations to determine the suitability of the information for their particular purposes. In no event shall ScienceLab.com be liable for any claims, losses, or damages of any third party or for lost profits or any special, indirect, incidental, consequential or exemplary damages, howsoever arising, even if ScienceLab.com has been advised of the possibility of such damages.

SAFETY DATA SHEET

Version 5.4
Revision Date 01/02/2015
Print Date 12/11/2015

1. PRODUCT AND COMPANY IDENTIFICATION

1.1 Product identifiers

Product name : Acenaphthene

Product Number : 215376
Brand : Aldrich

CAS-No. : 83-32-9

1.2 Relevant identified uses of the substance or mixture and uses advised against

Identified uses : Laboratory chemicals, Manufacture of substances

1.3 Details of the supplier of the safety data sheet

Company : Sigma-Aldrich
3050 Spruce Street
SAINT LOUIS MO 63103
USA

Telephone : +1 800-325-5832
Fax : +1 800-325-5052

1.4 Emergency telephone number

Emergency Phone # : (314) 776-6555

2. HAZARDS IDENTIFICATION

2.1 Classification of the substance or mixture

GHS Classification in accordance with 29 CFR 1910 (OSHA HCS)
Skin irritation (Category 2), H315
Eye irritation (Category 2A), H319
Carcinogenicity (Category 1B), H350
Specific target organ toxicity - single exposure (Category 3), Respiratory system, H335
Acute aquatic toxicity (Category 1), H400
Chronic aquatic toxicity (Category 1), H410

For the full text of the H-Statements mentioned in this Section, see Section 16.

2.2 GHS Label elements, including precautionary statements

Pictogram



Signal word Danger

Hazard statement(s)
H315 Causes skin irritation.
H319 Causes serious eye irritation.
H335 May cause respiratory irritation.
H350 May cause cancer.
H410 Very toxic to aquatic life with long lasting effects.

Precautionary statement(s)
P201 Obtain special instructions before use.
P202 Do not handle until all safety precautions have been read and understood.

P261	Avoid breathing dust/ fume/ gas/ mist/ vapours/ spray.
P264	Wash skin thoroughly after handling.
P271	Use only outdoors or in a well-ventilated area.
P273	Avoid release to the environment.
P280	Wear eye protection/ face protection.
P280	Wear protective gloves.
P281	Use personal protective equipment as required.
P302 + P352	IF ON SKIN: Wash with plenty of soap and water.
P304 + P340 + P312	IF INHALED: Remove victim to fresh air and keep at rest in a position comfortable for breathing. Call a POISON CENTER or doctor/ physician if you feel unwell.
P305 + P351 + P338	IF IN EYES: Rinse cautiously with water for several minutes. Remove contact lenses, if present and easy to do. Continue rinsing.
P308 + P313	IF exposed or concerned: Get medical advice/ attention.
P332 + P313	If skin irritation occurs: Get medical advice/ attention.
P337 + P313	If eye irritation persists: Get medical advice/ attention.
P362	Take off contaminated clothing and wash before reuse.
P391	Collect spillage.
P403 + P233	Store in a well-ventilated place. Keep container tightly closed.
P405	Store locked up.
P501	Dispose of contents/ container to an approved waste disposal plant.

2.3 Hazards not otherwise classified (HNOC) or not covered by GHS - none

3. COMPOSITION/INFORMATION ON INGREDIENTS

3.1 Substances

Synonyms : 1,8-Ethylenenaphthalene

Formula : $C_{12}H_{10}$

Molecular weight : 154.21 g/mol

CAS-No. : 83-32-9

EC-No. : 201-469-6

Hazardous components

Component	Classification	Concentration
Acenaphthene		
	Skin Irrit. 2; Eye Irrit. 2A; Carc. 1B; STOT SE 3; Aquatic Acute 1; Aquatic Chronic 1; H315, H319, H335, H350, H410	<= 100 %

For the full text of the H-Statements mentioned in this Section, see Section 16.

4. FIRST AID MEASURES

4.1 Description of first aid measures

General advice
Consult a physician. Show this safety data sheet to the doctor in attendance.Move out of dangerous area.

If inhaled
If breathed in, move person into fresh air. If not breathing, give artificial respiration. Consult a physician.

In case of skin contact
Wash off with soap and plenty of water. Consult a physician.

In case of eye contact
Rinse thoroughly with plenty of water for at least 15 minutes and consult a physician.

If swallowed
Never give anything by mouth to an unconscious person. Rinse mouth with water. Consult a physician.

4.2 Most important symptoms and effects, both acute and delayed
The most important known symptoms and effects are described in the labelling (see section 2.2) and/or in section 11

4.3 Indication of any immediate medical attention and special treatment needed
No data available

5. FIREFIGHTING MEASURES

5.1 Extinguishing media

Suitable extinguishing media
Use water spray, alcohol-resistant foam, dry chemical or carbon dioxide.

5.2 Special hazards arising from the substance or mixture
Carbon oxides

5.3 Advice for firefighters
Wear self-contained breathing apparatus for firefighting if necessary.

5.4 Further information
No data available

6. ACCIDENTAL RELEASE MEASURES

6.1 Personal precautions, protective equipment and emergency procedures
Use personal protective equipment. Avoid dust formation. Avoid breathing vapours, mist or gas. Ensure adequate ventilation. Evacuate personnel to safe areas. Avoid breathing dust.
For personal protection see section 8.

6.2 Environmental precautions
Prevent further leakage or spillage if safe to do so. Do not let product enter drains. Discharge into the environment must be avoided.

6.3 Methods and materials for containment and cleaning up
Pick up and arrange disposal without creating dust. Sweep up and shovel. Keep in suitable, closed containers for disposal.

6.4 Reference to other sections
For disposal see section 13.

7. HANDLING AND STORAGE

7.1 Precautions for safe handling
Avoid contact with skin and eyes. Avoid formation of dust and aerosols.Further processing of solid materials may result in the formation of combustible dusts. The potential for combustible dust formation should be taken into consideration before additional processing occurs.
Provide appropriate exhaust ventilation at places where dust is formed.
For precautions see section 2.2.

7.2 Conditions for safe storage, including any incompatibilities
Keep container tightly closed in a dry and well-ventilated place.
Storage class (TRGS 510): Non Combustible Solids

7.3 Specific end use(s)
Apart from the uses mentioned in section 1.2 no other specific uses are stipulated

8. EXPOSURE CONTROLS/PERSONAL PROTECTION

8.1 Control parameters

Components with workplace control parameters
Contains no substances with occupational exposure limit values.

8.2 Exposure controls

Appropriate engineering controls
Handle in accordance with good industrial hygiene and safety practice. Wash hands before breaks and at the end of workday.

Personal protective equipment

Eye/face protection
Safety glasses with side-shields conforming to EN166 Use equipment for eye protection tested and approved under appropriate government standards such as NIOSH (US) or EN 166(EU).

Skin protection
Handle with gloves. Gloves must be inspected prior to use. Use proper glove removal technique (without touching glove's outer surface) to avoid skin contact with this product. Dispose of contaminated gloves after use in accordance with applicable laws and good laboratory practices. Wash and dry hands.

Full contact
Material: Nitrile rubber
Minimum layer thickness: 0.11 mm
Break through time: 480 min
Material tested:Dermatril® (KCL 740 / Aldrich Z677272, Size M)

Splash contact
Material: Nitrile rubber
Minimum layer thickness: 0.11 mm
Break through time: 480 min
Material tested:Dermatril® (KCL 740 / Aldrich Z677272, Size M)

data source: KCL GmbH, D-36124 Eichenzell, phone +49 (0)6659 87300, e-mail sales@kcl.de, test method: EN374
If used in solution, or mixed with other substances, and under conditions which differ from EN 374, contact the supplier of the CE approved gloves. This recommendation is advisory only and must be evaluated by an industrial hygienist and safety officer familiar with the specific situation of anticipated use by our customers. It should not be construed as offering an approval for any specific use scenario.

Body Protection
impervious clothing, The type of protective equipment must be selected according to the concentration and amount of the dangerous substance at the specific workplace.

Respiratory protection
For nuisance exposures use type P95 (US) or type P1 (EU EN 143) particle respirator.For higher level protection use type OV/AG/P99 (US) or type ABEK-P2 (EU EN 143) respirator cartridges. Use respirators and components tested and approved under appropriate government standards such as NIOSH (US) or CEN (EU).

Control of environmental exposure
Prevent further leakage or spillage if safe to do so. Do not let product enter drains. Discharge into the environment must be avoided.

9. PHYSICAL AND CHEMICAL PROPERTIES

9.1 Information on basic physical and chemical properties

a)	Appearance	Form: solid
b)	Odour	No data available
c)	Odour Threshold	No data available
d)	pH	No data available
e)	Melting point/freezing point	Melting point/range: 90 - 94 °C (194 - 201 °F) - lit.
f)	Initial boiling point and boiling range	279 °C (534 °F) - lit.
g)	Flash point	125.0 °C (257.0 °F) - closed cup
h)	Evaporation rate	No data available
i)	Flammability (solid, gas)	No data available
j)	Upper/lower flammability or explosive limits	No data available

k)	Vapour pressure	13.3 hPa (10.0 mmHg) at 131.0 °C (267.8 °F)
l)	Vapour density	No data available
m)	Relative density	No data available
n)	Water solubility	No data available
o)	Partition coefficient: n-octanol/water	log Pow: 3.39 - 4.19
p)	Auto-ignition temperature	No data available
q)	Decomposition temperature	No data available
r)	Viscosity	No data available
s)	Explosive properties	No data available
t)	Oxidizing properties	No data available

9.2 Other safety information
No data available

10. STABILITY AND REACTIVITY

10.1 Reactivity
No data available

10.2 Chemical stability
Stable under recommended storage conditions.

10.3 Possibility of hazardous reactions
No data available

10.4 Conditions to avoid
No data available

10.5 Incompatible materials
Strong oxidizing agents

10.6 Hazardous decomposition products
Other decomposition products - No data available
In the event of fire: see section 5

11. TOXICOLOGICAL INFORMATION

11.1 Information on toxicological effects

Acute toxicity
No data available

Inhalation: No data available

Dermal: No data available

LD50 Intraperitoneal - Rat - 600 mg/kg

Skin corrosion/irritation
No data available

Serious eye damage/eye irritation
No data available

Respiratory or skin sensitisation
No data available

Germ cell mutagenicity
No data available

Carcinogenicity

IARC: 3 - Group 3: Not classifiable as to its carcinogenicity to humans (Acenaphthene)

ACGIH: No component of this product present at levels greater than or equal to 0.1% is identified as a carcinogen or potential carcinogen by ACGIH.

NTP: Reasonably anticipated to be a human carcinogen (Acenaphthene)

OSHA: No component of this product present at levels greater than or equal to 0.1% is identified as a carcinogen or potential carcinogen by OSHA.

Reproductive toxicity
No data available

No data available

Specific target organ toxicity - single exposure
Inhalation - May cause respiratory irritation.

Specific target organ toxicity - repeated exposure
No data available

Aspiration hazard
No data available

Additional Information
RTECS: AB1000000

To the best of our knowledge, the chemical, physical, and toxicological properties have not been thoroughly investigated.

12. ECOLOGICAL INFORMATION

12.1 Toxicity

Toxicity to fish	LC50 - Oncorhynchus mykiss (rainbow trout) - 0.67 mg/l - 96.0 h
	LC50 - Pimephales promelas (fathead minnow) - 0.6 - 1.73 mg/l - 96.0 h
Toxicity to daphnia and other aquatic invertebrates	EC50 - Daphnia magna (Water flea) - 1.27 - 3.45 mg/l - 48 h
Toxicity to algae	EC50 - Pseudokirchneriella subcapitata (green algae) - 0.52 - 0.53 mg/l - 96 h

12.2 Persistence and degradability

12.3 Bioaccumulative potential

Bioaccumulation	Lepomis macrochirus (Bluegill) - 28 d - 0.00894 mg/l
	Bioconcentration factor (BCF): 387

12.4 Mobility in soil
No data available

12.5 Results of PBT and vPvB assessment
PBT/vPvB assessment not available as chemical safety assessment not required/not conducted

12.6 Other adverse effects
An environmental hazard cannot be excluded in the event of unprofessional handling or disposal.
Very toxic to aquatic life with long lasting effects.

13. DISPOSAL CONSIDERATIONS

13.1 Waste treatment methods

Product
Offer surplus and non-recyclable solutions to a licensed disposal company. Contact a licensed professional waste disposal service to dispose of this material. Dissolve or mix the material with a combustible solvent and burn in a chemical incinerator equipped with an afterburner and scrubber.

Contaminated packaging
Dispose of as unused product.

14. TRANSPORT INFORMATION

DOT (US)
UN number: 3077 Class: 9 Packing group: III
Proper shipping name: Environmentally hazardous substances, solid, n.o.s. (Acenaphthene)
Reportable Quantity (RQ): 100 lbs

Poison Inhalation Hazard: No

IMDG
UN number: 3077 Class: 9 Packing group: III EMS-No: F-A, S-F
Proper shipping name: ENVIRONMENTALLY HAZARDOUS SUBSTANCE, SOLID, N.O.S. (Acenaphthene)
Marine pollutant:yes

IATA
UN number: 3077 Class: 9 Packing group: III
Proper shipping name: Environmentally hazardous substance, solid, n.o.s. (Acenaphthene)

Further information
EHS-Mark required (ADR 2.2.9.1.10, IMDG code 2.10.3) for single packagings and combination packagings containing inner packagings with Dangerous Goods > 5L for liquids or > 5kg for solids.

15. REGULATORY INFORMATION

SARA 302 Components
No chemicals in this material are subject to the reporting requirements of SARA Title III, Section 302.

SARA 313 Components
This material does not contain any chemical components with known CAS numbers that exceed the threshold (De Minimis) reporting levels established by SARA Title III, Section 313.

Massachusetts Right To Know Components

	CAS-No.	Revision Date
Acenaphthene	83-32-9	1993-04-24

Pennsylvania Right To Know Components

	CAS-No.	Revision Date
Acenaphthene	83-32-9	1993-04-24

New Jersey Right To Know Components

	CAS-No.	Revision Date
Acenaphthene	83-32-9	1993-04-24

California Prop. 65 Components

WARNING! This product contains a chemical known to the State of California to cause cancer.	CAS-No.	Revision Date
Acenaphthene	83-32-9	2007-09-28

16. OTHER INFORMATION

Full text of H-Statements referred to under sections 2 and 3.

Aquatic Acute	Acute aquatic toxicity
Aquatic Chronic	Chronic aquatic toxicity
Carc.	Carcinogenicity
Eye Irrit.	Eye irritation
H315	Causes skin irritation.
H319	Causes serious eye irritation.
H335	May cause respiratory irritation.

H350	May cause cancer.
H400	Very toxic to aquatic life.
H410	Very toxic to aquatic life with long lasting effects.

HMIS Rating

Health hazard:	0
Chronic Health Hazard:	*
Flammability:	1
Physical Hazard	0

NFPA Rating

Health hazard:	0
Fire Hazard:	1
Reactivity Hazard:	0

Further information

Copyright 2014 Sigma-Aldrich Co. LLC. License granted to make unlimited paper copies for internal use only.
The above information is believed to be correct but does not purport to be all inclusive and shall be used only as a guide. The information in this document is based on the present state of our knowledge and is applicable to the product with regard to appropriate safety precautions. It does not represent any guarantee of the properties of the product. Sigma-Aldrich Corporation and its Affiliates shall not be held liable for any damage resulting from handling or from contact with the above product. See www.sigma-aldrich.com and/or the reverse side of invoice or packing slip for additional terms and conditions of sale.

Preparation Information

Sigma-Aldrich Corporation
Product Safety – Americas Region
1-800-521-8956

Version: 5.4 Revision Date: 01/02/2015 Print Date: 12/11/2015

SAFETY DATA SHEET

Revision Date 10-Feb-2015 **Revision Number** 1

1. Identification

Product Name **Poly(acenaphthylene)**

Cat No. : **AC178020000; AC178020050; AC178020100**

Synonyms None.

Recommended Use Laboratory chemicals.

Uses advised against No Information available

Details of the supplier of the safety data sheet

Company
Fisher Scientific
One Reagent Lane
Fair Lawn, NJ 07410
Tel: (201) 796-7100

Entity / Business Name
Acros Organics
One Reagent Lane
Fair Lawn, NJ 07410

Emergency Telephone Number
For information **US** call: 001-800-ACROS-01 / **Europe** call: +32 14 57 52 11
Emergency Number **US:**001-201-796-7100 / **Europe:** +32 14 57 52 99
CHEMTREC Tel. No.**US:**001-800-424-9300 / **Europe:**001-703-527-3887

2. Hazard(s) identification

Classification
Classification under 2012 OSHA Hazard Communication Standard (29 CFR 1910.1200)

Based on available data, the classification criteria are not met

Label Elements
None required

Hazards not otherwise classified (HNOC)
None identified

Unknown Acute Toxicity
.? % of the mixture consists of ingredients of unknown toxicity.

3. Composition / information on ingredients

Component	CAS-No	Weight %
Poly(acenaphthylene)	25036-01-5	100

4. First-aid measures

Eye Contact Rinse immediately with plenty of water, also under the eyelids, for at least 15 minutes.

Skin Contact Wash off immediately with soap and plenty of water while removing all contaminated

clothes and shoes.

Inhalation Remove from exposure, lie down. Move to fresh air.

Ingestion Do not induce vomiting. Never give anything by mouth to an unconscious person. Drink plenty of water. If possible drink milk afterwards.

Most important symptoms/effects No information available.
Notes to Physician Treat symptomatically

5. Fire-fighting measures

Suitable Extinguishing Media Water spray. Carbon dioxide (CO_2). Dry chemical. alcohol-resistant foam.

Unsuitable Extinguishing Media No information available

Flash Point No information available
Method - No information available

Autoignition Temperature No information available
Explosion Limits
Upper No data available
Lower No data available
Sensitivity to Mechanical Impact No information available
Sensitivity to Static Discharge No information available

Specific Hazards Arising from the Chemical
Keep product and empty container away from heat and sources of ignition.

Hazardous Combustion Products
Thermal decomposition can lead to release of irritating gases and vapors Carbon monoxide (CO) Carbon dioxide (CO_2)
Protective Equipment and Precautions for Firefighters
As in any fire, wear self-contained breathing apparatus pressure-demand, MSHA/NIOSH (approved or equivalent) and full protective gear. Thermal decomposition can lead to release of irritating gases and vapors.

NFPA

Health	Flammability	Instability	Physical hazards
0	0	0	N/A

6. Accidental release measures

Personal Precautions Ensure adequate ventilation. Use personal protective equipment.
Environmental Precautions See Section 12 for additional ecological information.

Methods for Containment and Clean Up Sweep up or vacuum up spillage and collect in suitable container for disposal.

7. Handling and storage

Handling Avoid contact with skin and eyes. Avoid contact with clothing. Remove and wash contaminated clothing before re-use. Avoid breathing vapors or mists. Do not ingest. Wash thoroughly after handling.

Storage Keep in a dry, cool and well-ventilated place. Keep container tightly closed.

8. Exposure controls / personal protection

Exposure Guidelines This product does not contain any hazardous materials with occupational exposure limits established by the region specific regulatory bodies.

Engineering Measures Ensure adequate ventilation, especially in confined areas. Ventilation systems.

Personal Protective Equipment

Eye/face Protection Wear appropriate protective eyeglasses or chemical safety goggles as described by OSHA's eye and face protection regulations in 29 CFR 1910.133 or European Standard EN166.

Skin and body protection Wear appropriate protective gloves and clothing to prevent skin exposure.

Respiratory Protection Wear a NIOSH/MSHA or European Standard EN 149 approved full-facepiece airline respirator in the positive pressure mode with emergency escape provisions.

Hygiene Measures Handle in accordance with good industrial hygiene and safety practice.

9. Physical and chemical properties

Physical State	Powder Solid
Appearance	Yellow
Odor	Odorless
Odor Threshold	No information available
pH	No information available
Melting Point/Range	No data available
Boiling Point/Range	No information available
Flash Point	No information available
Evaporation Rate	No information available
Flammability (solid,gas)	No information available
Flammability or explosive limits	
Upper	No data available
Lower	No data available
Vapor Pressure	No information available
Vapor Density	No information available
Relative Density	No information available
Solubility	No information available
Partition coefficient; n-octanol/water	No data available
Autoignition Temperature	No information available
Decomposition Temperature	No information available
Viscosity	No information available

10. Stability and reactivity

Reactive Hazard None known, based on information available

Stability Stable under normal conditions.

Conditions to Avoid Incompatible products.

Incompatible Materials Oxidizing agents

Hazardous Decomposition Products Thermal decomposition can lead to release of irritating gases and vapors, Carbon monoxide (CO), Carbon dioxide (CO_2)

Hazardous Polymerization No information available.

Hazardous Reactions None under normal processing.

11. Toxicological information

Acute Toxicity

Product Information No acute toxicity information is available for this product

Oral LD50 Based on ATE data, the classification criteria are not met. ATE > 2000 mg/kg.
Dermal LD50 Based on ATE data, the classification criteria are not met. ATE > 2000 mg/kg.
Mist LC50 Based on ATE data, the classification criteria are not met. ATE > 5 mg/l.
Component Information
Toxicologically Synergistic Products No information available

Delayed and immediate effects as well as chronic effects from short and long-term exposure

Irritation No information available

Sensitization No information available

Carcinogenicity The table below indicates whether each agency has listed any ingredient as a carcinogen.

Component	CAS-No	IARC	NTP	ACGIH	OSHA	Mexico
Poly(acenaphthylene)	25036-01-5	Not listed	Not listed	Not listed	Not listed	Not listed

Mutagenic Effects No information available

Reproductive Effects No information available.

Developmental Effects No information available.

Teratogenicity No information available.

STOT - single exposure None known
STOT - repeated exposure None known

Aspiration hazard No information available

Symptoms / effects,both acute and delayed No information available
Endocrine Disruptor Information No information available

Other Adverse Effects The toxicological properties have not been fully investigated.

12. Ecological information

Ecotoxicity
Do not empty into drains.

Persistence and Degradability No information available
Bioaccumulation/ Accumulation No information available.

Mobility No information available.

13. Disposal considerations

Waste Disposal Methods Chemical waste generators must determine whether a discarded chemical is classified as a hazardous waste. Chemical waste generators must also consult local, regional, and national hazardous waste regulations to ensure complete and accurate classification.

14. Transport information

DOT Not regulated
TDG Not regulated
IATA Not regulated
IMDG/IMO Not regulated

15. Regulatory information

International Inventories

Legend:
X - Listed
E - Indicates a substance that is the subject of a Section 5(e) Consent order under TSCA.
F - Indicates a substance that is the subject of a Section 5(f) Rule under TSCA.
N - Indicates a polymeric substance containing no free-radical initiator in its inventory name but is considered to cover the designated polymer made with any free-radical initiator regardless of the amount used.
P - Indicates a commenced PMN substance
R - Indicates a substance that is the subject of a Section 6 risk management rule under TSCA.
S - Indicates a substance that is identified in a proposed or final Significant New Use Rule
T - Indicates a substance that is the subject of a Section 4 test rule under TSCA.
XU - Indicates a substance exempt from reporting under the Inventory Update Rule, i.e. Partial Updating of the TSCA Inventory Data Base Production and Site Reports (40 CFR 710(B).
Y1 - Indicates an exempt polymer that has a number-average molecular weight of 1,000 or greater.
Y2 - Indicates an exempt polymer that is a polyester and is made only from reactants included in a specified list of low concern reactants that comprises one of the eligibility criteria for the exemption rule.

U.S. Federal Regulations

TSCA 12(b) Not applicable

SARA 313 Not applicable

SARA 311/312 Hazardous Categorization

Acute Health Hazard	No
Chronic Health Hazard	No
Fire Hazard	No
Sudden Release of Pressure Hazard	No
Reactive Hazard	No

Clean Water Act Not applicable

Clean Air Act Not applicable

OSHA Occupational Safety and Health Administration
Not applicable

CERCLA
Not applicable

California Proposition 65 This product does not contain any Proposition 65 chemicals

State Right-to-Know Not applicable

U.S. Department of Transportation

Reportable Quantity (RQ):	N
DOT Marine Pollutant	N
DOT Severe Marine Pollutant	N

U.S. Department of Homeland Security
This product does not contain any DHS chemicals.

Other International Regulations

Mexico - Grade No information available

Canada
This product has been classified in accordance with the hazard criteria of the Controlled Products Regulations (CPR) and the MSDS contains all the information required by the CPR

WHMIS Hazard Class Non-controlled

16. Other information


Prepared By	Regulatory Affairs Thermo Fisher Scientific Email: EMSDS.RA@thermofisher.com
Revision Date	10-Feb-2015
Print Date	10-Feb-2015
Revision Summary	This document has been updated to comply with the US OSHA HazCom 2012 Standard replacing the current legislation under 29 CFR 1910.1200 to align with the Globally Harmonized System of Classification and Labeling of Chemicals (GHS)

Disclaimer

The information provided on this Safety Data Sheet is correct to the best of our knowledge, information and belief at the date of its publication. The information given is designed only as a guide for safe handling, use, processing, storage, transportation, disposal and release and is not to be considered as a warranty or quality specification. The information relates only to the specific material designated and may not be valid for such material used in combination with any other material or in any process, unless specified in the text.

End of SDS



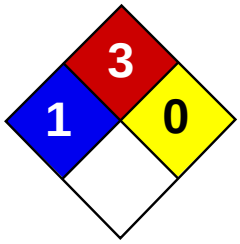



Material Safety Data Sheet
Acetone MSDS

Section 1: Chemical Product and Company Identification

Product Name: Acetone

Catalog Codes: SLA3502, SLA1645, SLA3151, SLA3808

CAS#: 67-64-1

RTECS: AL3150000

TSCA: TSCA 8(b) inventory: Acetone

CI#: Not applicable.

Synonym: 2-propanone; Dimethyl Ketone; Dimethylformaldehyde; Pyroacetic Acid

Chemical Name: Acetone

Chemical Formula: C3-H6-O

Contact Information:

Sciencelab.com, Inc.
14025 Smith Rd.
Houston, Texas 77396

US Sales: **1-800-901-7247**
International Sales: **1-281-441-4400**

Order Online: ScienceLab.com

CHEMTREC (24HR Emergency Telephone), call: 1-800-424-9300

International CHEMTREC, call: 1-703-527-3887

For non-emergency assistance, call: 1-281-441-4400

Section 2: Composition and Information on Ingredients

Composition:

Name	CAS #	% by Weight
Acetone	67-64-1	100

Toxicological Data on Ingredients: Acetone: ORAL (LD50): Acute: 5800 mg/kg [Rat]. 3000 mg/kg [Mouse]. 5340 mg/kg [Rabbit]. VAPOR (LC50): Acute: 50100 mg/m 8 hours [Rat]. 44000 mg/m 4 hours [Mouse].

Section 3: Hazards Identification

Potential Acute Health Effects:
Hazardous in case of skin contact (irritant), of eye contact (irritant), of ingestion, of inhalation. Slightly hazardous in case of skin contact (permeator).

Potential Chronic Health Effects:
CARCINOGENIC EFFECTS: A4 (Not classifiable for human or animal.) by ACGIH. MUTAGENIC EFFECTS: Not available. TERATOGENIC EFFECTS: Not available. DEVELOPMENTAL TOXICITY: Classified Reproductive system/toxin/female, Reproductive system/toxin/male [SUSPECTED]. The substance is toxic to central nervous system (CNS). The substance may be toxic to kidneys, the reproductive system, liver, skin. Repeated or prolonged exposure to the substance can produce target organs damage.

Section 4: First Aid Measures

Eye Contact:
Check for and remove any contact lenses. Immediately flush eyes with running water for at least 15 minutes, keeping eyelids open. Cold water may be used. Get medical attention.

Skin Contact:
In case of contact, immediately flush skin with plenty of water. Cover the irritated skin with an emollient. Remove contaminated clothing and shoes. Cold water may be used.Wash clothing before reuse. Thoroughly clean shoes before reuse. Get medical attention.

Serious Skin Contact:
Wash with a disinfectant soap and cover the contaminated skin with an anti-bacterial cream. Seek medical attention.

Inhalation:
If inhaled, remove to fresh air. If not breathing, give artificial respiration. If breathing is difficult, give oxygen. Get medical attention if symptoms appear.

Serious Inhalation:
Evacuate the victim to a safe area as soon as possible. Loosen tight clothing such as a collar, tie, belt or waistband. If breathing is difficult, administer oxygen. If the victim is not breathing, perform mouth-to-mouth resuscitation. Seek medical attention.

Ingestion:
Do NOT induce vomiting unless directed to do so by medical personnel. Never give anything by mouth to an unconscious person. Loosen tight clothing such as a collar, tie, belt or waistband. Get medical attention if symptoms appear.

Serious Ingestion: Not available.

Section 5: Fire and Explosion Data

Flammability of the Product: Flammable.

Auto-Ignition Temperature: 465°C (869°F)

Flash Points: CLOSED CUP: -20°C (-4°F). OPEN CUP: -9°C (15.8°F) (Cleveland).

Flammable Limits: LOWER: 2.6% UPPER: 12.8%

Products of Combustion: These products are carbon oxides (CO, CO2).

Fire Hazards in Presence of Various Substances: Highly flammable in presence of open flames and sparks, of heat.

Explosion Hazards in Presence of Various Substances:
Risks of explosion of the product in presence of mechanical impact: Not available. Slightly explosive in presence of open flames and sparks, of oxidizing materials, of acids.

Fire Fighting Media and Instructions:
Flammable liquid, soluble or dispersed in water. SMALL FIRE: Use DRY chemical powder. LARGE FIRE: Use alcohol foam, water spray or fog.

Special Remarks on Fire Hazards: Vapor may travel considerable distance to source of ignition and flash back.

Special Remarks on Explosion Hazards:
Forms explosive mixtures with hydrogen peroxide, acetic acid, nitric acid, nitric acid + sulfuric acid, chromic anydride, chromyl chloride, nitrosyl chloride, hexachloromelamine, nitrosyl perchlorate, nitryl perchlorate, permonosulfuric acid, thiodiglycol + hydrogen peroxide, potassium ter-butoxide, sulfur dichloride, 1-methyl-1,3-butadiene, bromoform, carbon, air, chloroform, thitriazylperchlorate.

Section 6: Accidental Release Measures

Small Spill:
Dilute with water and mop up, or absorb with an inert dry material and place in an appropriate waste disposal container.

Large Spill:
Flammable liquid. Keep away from heat. Keep away from sources of ignition. Stop leak if without risk. Absorb with DRY earth, sand or other non-combustible material. Do not touch spilled material. Prevent entry into sewers, basements or confined areas; dike if needed. Be careful that the product is not present at a concentration level above TLV. Check TLV on the MSDS and with local authorities.

Section 7: Handling and Storage

Precautions:
Keep locked up.. Keep away from heat. Keep away from sources of ignition. Ground all equipment containing material. Do not ingest. Do not breathe gas/fumes/ vapor/spray. Wear suitable protective clothing. In case of insufficient ventilation, wear suitable respiratory equipment. If ingested, seek medical advice immediately and show the container or the label. Avoid contact with skin and eyes. Keep away from incompatibles such as oxidizing agents, reducing agents, acids, alkalis.

Storage:
Store in a segregated and approved area (flammables area) . Keep container in a cool, well-ventilated area. Keep container tightly closed and sealed until ready for use. Keep away from direct sunlight and heat and avoid all possible sources of ignition (spark or flame).

Section 8: Exposure Controls/Personal Protection

Engineering Controls:
Provide exhaust ventilation or other engineering controls to keep the airborne concentrations of vapors below their respective threshold limit value. Ensure that eyewash stations and safety showers are proximal to the work-station location.

Personal Protection:
Splash goggles. Lab coat. Vapor respirator. Be sure to use an approved/certified respirator or equivalent. Gloves.

Personal Protection in Case of a Large Spill:
Splash goggles. Full suit. Vapor respirator. Boots. Gloves. A self contained breathing apparatus should be used to avoid inhalation of the product. Suggested protective clothing might not be sufficient; consult a specialist BEFORE handling this product.

Exposure Limits:
TWA: 500 STEL: 750 (ppm) from ACGIH (TLV) [United States] TWA: 750 STEL: 1000 (ppm) from OSHA (PEL) [United States] TWA: 500 STEL: 1000 [Austalia] TWA: 1185 STEL: 2375 (mg/m3) [Australia] TWA: 750 STEL: 1500 (ppm) [United Kingdom (UK)] TWA: 1810 STEL: 3620 (mg/m3) [United Kingdom (UK)] TWA: 1800 STEL: 2400 from OSHA (PEL) [United States]Consult local authorities for acceptable exposure limits.

Section 9: Physical and Chemical Properties

Physical state and appearance: Liquid.

Odor: Fruity. Mint-like. Fragrant. Ethereal

Taste: Pungent, Sweetish

Molecular Weight: 58.08 g/mole

Color: Colorless. Clear

pH (1% soln/water): Not available.

Boiling Point: 56.2°C (133.2°F)

Melting Point: -95.35 (-139.6°F)

Critical Temperature: 235°C (455°F)

Specific Gravity: 0.79 (Water = 1)

Vapor Pressure: 24 kPa (@ 20°C)

Vapor Density: 2 (Air = 1)

Volatility: Not available.

Odor Threshold: 62 ppm

Water/Oil Dist. Coeff.: The product is more soluble in water; log(oil/water) = -0.2

Ionicity (in Water): Not available.

Dispersion Properties: See solubility in water.

Solubility: Easily soluble in cold water, hot water.

Section 10: Stability and Reactivity Data

Stability: The product is stable.

Instability Temperature: Not available.

Conditions of Instability: Excess heat, ignition sources, exposure to moisture, air, or water, incompatible materials.

Incompatibility with various substances: Reactive with oxidizing agents, reducing agents, acids, alkalis.

Corrosivity: Non-corrosive in presence of glass.

Special Remarks on Reactivity: Not available.

Special Remarks on Corrosivity: Not available.

Polymerization: Will not occur.

Section 11: Toxicological Information

Routes of Entry: Absorbed through skin. Dermal contact. Eye contact. Inhalation.

Toxicity to Animals:
WARNING: THE LC50 VALUES HEREUNDER ARE ESTIMATED ON THE BASIS OF A 4-HOUR EXPOSURE. Acute oral toxicity (LD50): 3000 mg/kg [Mouse]. Acute toxicity of the vapor (LC50): 44000 mg/m3 4 hours [Mouse].

Chronic Effects on Humans:
CARCINOGENIC EFFECTS: A4 (Not classifiable for human or animal.) by ACGIH. DEVELOPMENTAL TOXICITY: Classified Reproductive system/toxin/female, Reproductive system/toxin/male [SUSPECTED]. Causes damage to the following organs: central nervous system (CNS). May cause damage to the following organs: kidneys, the reproductive system, liver, skin.

Other Toxic Effects on Humans:
Hazardous in case of skin contact (irritant), of ingestion, of inhalation. Slightly hazardous in case of skin contact (permeator).

Special Remarks on Toxicity to Animals: Not available.

Special Remarks on Chronic Effects on Humans:
May affect genetic material (mutagenicity) based on studies with yeast (S. cerevisiae), bacteria, and hamster fibroblast cells. May cause reproductive effects (fertility) based upon animal studies. May contain trace amounts of benzene and formaldehyde which may cancer and birth defects. Human: passes the placental barrier.

Special Remarks on other Toxic Effects on Humans:
Acute Potential Health Effects: Skin: May cause skin irritation. May be harmful if absorbed through the skin. Eyes: Causes eye irritation, characterized by a burning sensation, redness, tearing, inflammation, and possible corneal injury. Inhalation: Inhalation at high concentrations affects the sense organs, brain and causes respiratory tract irritation. It also may affect the Central Nervous System (behavior) characterized by dizzness, drowsiness, confusion, headache, muscle weakeness, and possibly motor incoordination, speech abnormalities, narcotic effects and coma. Inhalation may also affect the gastrointestinal tract (nausea, vomiting). Ingestion: May cause irritation of the digestive (gastrointestinal) tract (nausea, vomiting). It may also

affect the Central Nevous System (behavior), characterized by depression, fatigue, excitement, stupor, coma, headache, altered sleep time, ataxia, tremors as well at the blood, liver, and urinary system (kidney, bladder, ureter) and endocrine system. May also have musculoskeletal effects. Chronic Potential Health Effects: Skin: May cause dermatitis. Eyes: Eye irritation.

Section 12: Ecological Information

Ecotoxicity:
Ecotoxicity in water (LC50): 5540 mg/l 96 hours [Trout]. 8300 mg/l 96 hours [Bluegill]. 7500 mg/l 96 hours [Fatthead Minnow]. 0.1 ppm any hours [Water flea].

BOD5 and COD: Not available.

Products of Biodegradation:
Possibly hazardous short term degradation products are not likely. However, long term degradation products may arise.

Toxicity of the Products of Biodegradation: The product itself and its products of degradation are not toxic.

Special Remarks on the Products of Biodegradation: Not available.

Section 13: Disposal Considerations

Waste Disposal:
Waste must be disposed of in accordance with federal, state and local environmental control regulations.

Section 14: Transport Information

DOT Classification: CLASS 3: Flammable liquid.

Identification: : Acetone UNNA: 1090 PG: II

Special Provisions for Transport: Not available.

Section 15: Other Regulatory Information

Federal and State Regulations:
California prop. 65: This product contains the following ingredients for which the State of California has found to cause reproductive harm (male) which would require a warning under the statute: Benzene California prop. 65: This product contains the following ingredients for which the State of California has found to cause birth defects which would require a warning under the statute: Benzene California prop. 65: This product contains the following ingredients for which the State of California has found to cause cancer which would require a warning under the statute: Benzene, Formaldehyde Connecticut hazardous material survey.: Acetone Illinois toxic substances disclosure to employee act: Acetone Illinois chemical safety act: Acetone New York release reporting list: Acetone Rhode Island RTK hazardous substances: Acetone Pennsylvania RTK: Acetone Florida: Acetone Minnesota: Acetone Massachusetts RTK: Acetone Massachusetts spill list: Acetone New Jersey: Acetone New Jersey spill list: Acetone Louisiana spill reporting: Acetone California List of Hazardous Substances (8 CCR 339): Acetone TSCA 8(b) inventory: Acetone TSCA 4(a) final test rules: Acetone TSCA 8(a) IUR: Acetone

Other Regulations:
OSHA: Hazardous by definition of Hazard Communication Standard (29 CFR 1910.1200). EINECS: This product is on the European Inventory of Existing Commercial Chemical Substances.

Other Classifications:

WHMIS (Canada):
CLASS B-2: Flammable liquid with a flash point lower than 37.8°C (100°F). CLASS D-2B: Material causing other toxic effects (TOXIC).

DSCL (EEC):
R11- Highly flammable. R36- Irritating to eyes. S9- Keep container in a well-ventilated place. S16- Keep away from sources of ignition - No smoking. S26- In case of contact with eyes, rinse immediately with plenty of water and seek medical advice.

HMIS (U.S.A.):

Health Hazard: 2

Fire Hazard: 3

Reactivity: 0

Personal Protection: h

National Fire Protection Association (U.S.A.):

Health: 1

Flammability: 3

Reactivity: 0

Specific hazard:

Protective Equipment:
Gloves. Lab coat. Vapor respirator. Be sure to use an approved/certified respirator or equivalent. Wear appropriate respirator when ventilation is inadequate. Splash goggles.

Section 16: Other Information

References:
-Material safety data sheet issued by: la Commission de la SantÃ© et de la SÃ©curitÃ© du Travail du QuÃ©bec. -The Sigma-Aldrich Library of Chemical Safety Data, Edition II. -Hawley, G.G.. The Condensed Chemical Dictionary, 11e ed., New York N.Y., Van Nostrand Reinold, 1987. LOLI, RTECS, HSDB databases. Other MSDSs


Other Special Considerations: Not available.

Created: 10/10/2005 08:13 PM

Last Updated: 05/21/2013 12:00 PM

The information above is believed to be accurate and represents the best information currently available to us. However, we make no warranty of merchantability or any other warranty, express or implied, with respect to such information, and we assume no liability resulting from its use. Users should make their own investigations to determine the suitability of the information for their particular purposes. In no event shall ScienceLab.com be liable for any claims, losses, or damages of any third party or for lost profits or any special, indirect, incidental, consequential or exemplary damages, howsoever arising, even if ScienceLab.com has been advised of the possibility of such damages.



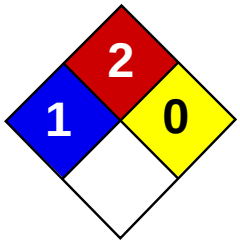



Material Safety Data Sheet
Acetophenone MSDS

Section 1: Chemical Product and Company Identification

Product Name: Acetophenone

Catalog Codes: SLA2425

CAS#: 98-86-2

RTECS: AM5250000

TSCA: TSCA 8(b) inventory: Acetophenone

CI#: Not applicable.

Synonym: Ketone methyl phenyl

Chemical Name: 1-Phenyl-ethanone

Chemical Formula: C6H5COCH4

Contact Information:

Sciencelab.com, Inc.
14025 Smith Rd.
Houston, Texas 77396

US Sales: **1-800-901-7247**
International Sales: **1-281-441-4400**

Order Online: ScienceLab.com

CHEMTREC (24HR Emergency Telephone), call:
1-800-424-9300

International CHEMTREC, call: 1-703-527-3887

For non-emergency assistance, call: 1-281-441-4400

Section 2: Composition and Information on Ingredients

Composition:

Name	CAS #	% by Weight
Acetophenone	98-86-2	100

Toxicological Data on Ingredients: Acetophenone: ORAL (LD50): Acute: 815 mg/kg [Rat.]. 740 mg/kg [Mouse]. DERMAL (LD50): Acute: 15900 mg/kg [Rabbit].

Section 3: Hazards Identification

Potential Acute Health Effects:
Very hazardous in case of eye contact (irritant). Hazardous in case of skin contact (irritant). Slightly hazardous in case of ingestion, of inhalation. Inflammation of the eye is characterized by redness, watering, and itching.

Potential Chronic Health Effects:
Very hazardous in case of eye contact (irritant). Hazardous in case of skin contact (irritant). Slightly hazardous in case of ingestion, of inhalation. CARCINOGENIC EFFECTS: Not available. MUTAGENIC EFFECTS: Not available. TERATOGENIC EFFECTS: Not available. DEVELOPMENTAL TOXICITY: Not available.

Section 4: First Aid Measures

Eye Contact:

Check for and remove any contact lenses. Immediately flush eyes with running water for at least 15 minutes, keeping eyelids open. Cold water may be used. Get medical attention immediately.

Skin Contact:
In case of contact, immediately flush skin with plenty of water. Cover the irritated skin with an emollient. Remove contaminated clothing and shoes. Cold water may be used.Wash clothing before reuse. Thoroughly clean shoes before reuse. Get medical attention.

Serious Skin Contact:
Wash with a disinfectant soap and cover the contaminated skin with an anti-bacterial cream. Seek immediate medical attention.

Inhalation:
If inhaled, remove to fresh air. If not breathing, give artificial respiration. If breathing is difficult, give oxygen. Get medical attention.

Serious Inhalation: Not available.

Ingestion:
Do NOT induce vomiting unless directed to do so by medical personnel. Never give anything by mouth to an unconscious person. If large quantities of this material are swallowed, call a physician immediately. Loosen tight clothing such as a collar, tie, belt or waistband.

Serious Ingestion: Not available.

Section 5: Fire and Explosion Data

Flammability of the Product: Combustible.

Auto-Ignition Temperature: 570°C (1058°F)

Flash Points: CLOSED CUP: 77°C (170.6°F). OPEN CUP: 82.2°C (180°F) (Cleveland).

Flammable Limits: Not available.

Products of Combustion: These products are carbon oxides (CO, CO2).

Fire Hazards in Presence of Various Substances: Flammable in presence of open flames and sparks, of heat, of oxidizing materials.

Explosion Hazards in Presence of Various Substances:
Risks of explosion of the product in presence of mechanical impact: Not available. Risks of explosion of the product in presence of static discharge: Not available.

Fire Fighting Media and Instructions:
SMALL FIRE: Use DRY chemical powder. LARGE FIRE: Use water spray, fog or foam. Do not use water jet.

Special Remarks on Fire Hazards: Store away from direct sunlight. When heated to decomposition it emits acrid smoke and fumes.

Special Remarks on Explosion Hazards: Not available.

Section 6: Accidental Release Measures

Small Spill:
Dilute with water and mop up, or absorb with an inert dry material and place in an appropriate waste disposal container. Finish cleaning by spreading water on the contaminated surface and dispose of according to local and regional authority requirements.

Large Spill:
Combustible material. Keep away from heat. Keep away from sources of ignition. Stop leak if without risk. If the product is in its solid form: Use a shovel to put the material into a convenient waste disposal container. If the product is in its liquid form:

Absorb with an inert material and put the spilled material in an appropriate waste disposal. Finish cleaning by spreading water on the contaminated surface and allow to evacuate through the sanitary system.

Section 7: Handling and Storage

Precautions:
Keep away from heat. Keep away from sources of ignition. Ground all equipment containing material. Do not ingest. Do not breathe gas/fumes/ vapor/spray. If ingested, seek medical advice immediately and show the container or the label. Avoid contact with skin and eyes. Keep away from incompatibles such as oxidizing agents, reducing agents, alkalis.

Storage:
Keep container in a cool, well-ventilated area. Keep container tightly closed and sealed until ready for use. Avoid all possible sources of ignition (spark or flame).

Section 8: Exposure Controls/Personal Protection

Engineering Controls:
Provide exhaust ventilation or other engineering controls to keep the airborne concentrations of vapors below their respective threshold limit value. Ensure that eyewash stations and safety showers are proximal to the work-station location.

Personal Protection: Splash goggles. Lab coat. Gloves.

Personal Protection in Case of a Large Spill:
Splash goggles. Full suit. Boots. Gloves. Suggested protective clothing might not be sufficient; consult a specialist BEFORE handling this product.

Exposure Limits: Not available.

Section 9: Physical and Chemical Properties

Physical state and appearance: Liquid. (Liquid.)

Odor: Not available.

Taste: Not available.

Molecular Weight: 120.16 g/mole

Color: Colorless to light yellow.

pH (1% soln/water): 7 [Neutral.]

Boiling Point: 201.7°C (395.1°F)

Melting Point: 19.7°C (67.5°F)

Critical Temperature: Not available.

Specific Gravity: 1.03 (Water = 1)

Vapor Pressure: 0.1 kPa (@ 20°C)

Vapor Density: 4.1 (Air = 1)

Volatility: Not available.

Odor Threshold: Not available.

Water/Oil Dist. Coeff.: Not available.

Ionicity (in Water): Not available.

Dispersion Properties: See solubility in water, methanol, diethyl ether.

Solubility:
Soluble in methanol, diethyl ether. Partially soluble in cold water, hot water.

Section 10: Stability and Reactivity Data

Stability: The product is stable.

Instability Temperature: Not available.

Conditions of Instability: Not available.

Incompatibility with various substances: Reactive with oxidizing agents, reducing agents, alkalis.

Corrosivity: Non-corrosive in presence of glass.

Special Remarks on Reactivity: Not available.

Special Remarks on Corrosivity: Not available.

Polymerization: Will not occur.

Section 11: Toxicological Information

Routes of Entry: Eye contact.

Toxicity to Animals:
Acute oral toxicity (LD50): 740 mg/kg [Mouse]. Acute dermal toxicity (LD50): 15900 mg/kg [Rabbit].

Chronic Effects on Humans: Not available.

Other Toxic Effects on Humans:
Hazardous in case of skin contact (irritant). Slightly hazardous in case of ingestion, of inhalation.

Special Remarks on Toxicity to Animals: Not available.

Special Remarks on Chronic Effects on Humans: 0900 Detected in maternal milk in human.

Special Remarks on other Toxic Effects on Humans:
Material is irritating to mucous membranes and upper respiratory tract. Narcotic in high concentrations. Hypnotic.

Section 12: Ecological Information

Ecotoxicity: Not available.

BOD5 and COD: Not available.

Products of Biodegradation:
Possibly hazardous short term degradation products are not likely. However, long term degradation products may arise.

Toxicity of the Products of Biodegradation: The products of degradation are more toxic.

Special Remarks on the Products of Biodegradation: Not available.

Section 13: Disposal Considerations

Waste Disposal:

Section 14: Transport Information

DOT Classification: CLASS 3: Combustible liquid

Identification: : FLAMMABLE LIQUIDS, N.O.S. UNNA: UN1993 PG: Not available.

Special Provisions for Transport: Not available.

Section 15: Other Regulatory Information

Federal and State Regulations:
Pennsylvania RTK: Acetophenone Massachusetts RTK: Acetophenone TSCA 8(b) inventory: Acetophenone SARA 313 toxic chemical notification and release reporting: Acetophenone CERCLA: Hazardous substances.: Acetophenone

Other Regulations: OSHA: Hazardous by definition of Hazard Communication Standard (29 CFR 1910.1200).

Other Classifications:

WHMIS (Canada):
CLASS B-3: Combustible liquid with a flash point between 37.8°C (100°F) and 93.3°C (200°F). CLASS D-2B: Material causing other toxic effects (TOXIC).

DSCL (EEC):
R22- Harmful if swallowed. R38- Irritating to skin. R41- Risk of serious damage to eyes.

HMIS (U.S.A.):

Health Hazard: 1

Fire Hazard: 2

Reactivity: 0

Personal Protection: j

National Fire Protection Association (U.S.A.):

Health: 1

Flammability: 2

Reactivity: 0

Specific hazard:

Protective Equipment:
Gloves. Lab coat. Wear appropriate respirator when ventilation is inadequate. Splash goggles.

Section 16: Other Information

References:
-Hawley, G.G.. The Condensed Chemical Dictionary, 11e ed., New York N.Y., Van Nostrand Reinold, 1987. -SAX, N.I. Dangerous Properties of Indutrial Materials. Toronto, Van Nostrand Reinold, 6e ed. 1984. -The Sigma-Aldrich Library of Chemical Safety Data, Edition II.

Other Special Considerations: Not available.

Created: 10/09/2005 03:36 PM

Last Updated: 05/21/2013 12:00 PM

The information above is believed to be accurate and represents the best information currently available to us. However, we make no warranty of merchantability or any other warranty, express or implied, with respect to such information, and we assume no liability resulting from its use. Users should make their own investigations to determine the suitability of the information for their particular purposes. In no event shall ScienceLab.com be liable for any claims, losses, or damages of any third party or for

lost profits or any special, indirect, incidental, consequential or exemplary damages, howsoever arising, even if ScienceLab.com has been advised of the possibility of such damages.

SAFETY DATA SHEET

Version 4.8
Revision Date 05/03/2017
Print Date 07/13/2017

1. PRODUCT AND COMPANY IDENTIFICATION

1.1 Product identifiers

Product name : α-Chlordane

Product Number : 442449
Brand : Supelco

1.2 Relevant identified uses of the substance or mixture and uses advised against

Identified uses : Laboratory chemicals, Synthesis of substances

1.3 Details of the supplier of the safety data sheet

Company : Sigma-Aldrich
3050 Spruce Street
SAINT LOUIS MO 63103
USA

Telephone : +1 800-325-5832
Fax : +1 800-325-5052

1.4 Emergency telephone number

Emergency Phone # : +1-703-527-3887 (CHEMTREC)

2. HAZARDS IDENTIFICATION

2.1 Classification of the substance or mixture

GHS Classification in accordance with 29 CFR 1910 (OSHA HCS)
Acute toxicity, Oral (Category 4), H302
Acute toxicity, Inhalation (Category 4), H332
Skin irritation (Category 2), H315
Eye irritation (Category 2A), H319
Carcinogenicity (Category 2), H351
Specific target organ toxicity - single exposure (Category 3), Respiratory system, H335
Acute aquatic toxicity (Category 1), H400
Chronic aquatic toxicity (Category 1), H410

For the full text of the H-Statements mentioned in this Section, see Section 16.

2.2 GHS Label elements, including precautionary statements

Pictogram



Signal word Warning

Hazard statement(s)

H302 + H332	Harmful if swallowed or if inhaled
H315	Causes skin irritation.
H319	Causes serious eye irritation.
H335	May cause respiratory irritation.
H351	Suspected of causing cancer.
H410	Very toxic to aquatic life with long lasting effects.

Precautionary statement(s)

P201	Obtain special instructions before use.

P202	Do not handle until all safety precautions have been read and understood.
P261	Avoid breathing dust/ fume/ gas/ mist/ vapours/ spray.
P264	Wash skin thoroughly after handling.
P270	Do not eat, drink or smoke when using this product.
P271	Use only outdoors or in a well-ventilated area.
P273	Avoid release to the environment.
P280	Wear protective gloves/ protective clothing/ eye protection/ face protection.
P301 + P312 + P330	IF SWALLOWED: Call a POISON CENTER/doctor if you feel unwell. Rinse mouth.
P302 + P352	IF ON SKIN: Wash with plenty of soap and water.
P304 + P340 + P312	IF INHALED: Remove person to fresh air and keep comfortable for breathing. Call a POISON CENTER/doctor if you feel unwell.
P305 + P351 + P338	IF IN EYES: Rinse cautiously with water for several minutes. Remove contact lenses, if present and easy to do. Continue rinsing.
P308 + P313	IF exposed or concerned: Get medical advice/ attention.
P332 + P313	If skin irritation occurs: Get medical advice/ attention.
P337 + P313	If eye irritation persists: Get medical advice/ attention.
P362	Take off contaminated clothing and wash before reuse.
P391	Collect spillage.
P403 + P233	Store in a well-ventilated place. Keep container tightly closed.
P405	Store locked up.
P501	Dispose of contents/ container to an approved waste disposal plant.

2.3 Hazards not otherwise classified (HNOC) or not covered by GHS - none

3. COMPOSITION/INFORMATION ON INGREDIENTS

3.1 Substances

Molecular weight : 409.8 g/mol
EC-No. : 225-825-5

Hazardous components

Component	Classification	Concentration
Chlordane		
	Acute Tox. 4; Skin Irrit. 2; Eye Irrit. 2A; Carc. 2; STOT SE 3; Aquatic Acute 1; Aquatic Chronic 1; H302 + H332, H315, H319, H335, H351, H410	90 - 100 %

For the full text of the H-Statements mentioned in this Section, see Section 16.

4. FIRST AID MEASURES

4.1 Description of first aid measures

General advice
Consult a physician. Show this safety data sheet to the doctor in attendance.Move out of dangerous area.

If inhaled
If breathed in, move person into fresh air. If not breathing, give artificial respiration. Consult a physician.

In case of skin contact
Wash off with soap and plenty of water. Consult a physician.

In case of eye contact
Rinse thoroughly with plenty of water for at least 15 minutes and consult a physician.

If swallowed
Never give anything by mouth to an unconscious person. Rinse mouth with water. Consult a physician.

4.2 Most important symptoms and effects, both acute and delayed
The most important known symptoms and effects are described in the labelling (see section 2.2) and/or in section 11

4.3 Indication of any immediate medical attention and special treatment needed
No data available

5. FIREFIGHTING MEASURES

5.1 Extinguishing media

Suitable extinguishing media
Use water spray, alcohol-resistant foam, dry chemical or carbon dioxide.

5.2 Special hazards arising from the substance or mixture
No data available

5.3 Advice for firefighters
Wear self-contained breathing apparatus for firefighting if necessary.

5.4 Further information
No data available

6. ACCIDENTAL RELEASE MEASURES

6.1 Personal precautions, protective equipment and emergency procedures
Use personal protective equipment. Avoid dust formation. Avoid breathing vapours, mist or gas. Ensure adequate ventilation. Evacuate personnel to safe areas. Avoid breathing dust.
For personal protection see section 8.

6.2 Environmental precautions
Prevent further leakage or spillage if safe to do so. Do not let product enter drains. Discharge into the environment must be avoided.

6.3 Methods and materials for containment and cleaning up
Pick up and arrange disposal without creating dust. Sweep up and shovel. Keep in suitable, closed containers for disposal.

6.4 Reference to other sections
For disposal see section 13.

7. HANDLING AND STORAGE

7.1 Precautions for safe handling
Avoid contact with skin and eyes. Avoid formation of dust and aerosols.Further processing of solid materials may result in the formation of combustible dusts. The potential for combustible dust formation should be taken into consideration before additional processing occurs.
Provide appropriate exhaust ventilation at places where dust is formed.
For precautions see section 2.2.

7.2 Conditions for safe storage, including any incompatibilities
Keep container tightly closed in a dry and well-ventilated place.

7.3 Specific end use(s)
Apart from the uses mentioned in section 1.2 no other specific uses are stipulated

8. EXPOSURE CONTROLS/PERSONAL PROTECTION

8.1 Control parameters

Components with workplace control parameters
Contains no substances with occupational exposure limit values.
Hazardous components without workplace control parameters

8.2 Exposure controls

Appropriate engineering controls
Handle in accordance with good industrial hygiene and safety practice. Wash hands before breaks and at the end of workday.

Personal protective equipment

Eye/face protection
Safety glasses with side-shields conforming to EN166 Use equipment for eye protection tested and approved under appropriate government standards such as NIOSH (US) or EN 166(EU).

Skin protection
Handle with gloves. Gloves must be inspected prior to use. Use proper glove removal technique (without touching glove's outer surface) to avoid skin contact with this product. Dispose of contaminated gloves after use in accordance with applicable laws and good laboratory practices. Wash and dry hands.

Full contact
Material: Nitrile rubber
Minimum layer thickness: 0.11 mm
Break through time: 480 min
Material tested:Dermatril® (KCL 740 / Aldrich Z677272, Size M)

Splash contact
Material: Nitrile rubber
Minimum layer thickness: 0.11 mm
Break through time: 480 min
Material tested:Dermatril® (KCL 740 / Aldrich Z677272, Size M)

data source: KCL GmbH, D-36124 Eichenzell, phone +49 (0)6659 87300, e-mail sales@kcl.de, test method: EN374
If used in solution, or mixed with other substances, and under conditions which differ from EN 374, contact the supplier of the CE approved gloves. This recommendation is advisory only and must be evaluated by an industrial hygienist and safety officer familiar with the specific situation of anticipated use by our customers. It should not be construed as offering an approval for any specific use scenario.

Body Protection
Complete suit protecting against chemicals, The type of protective equipment must be selected according to the concentration and amount of the dangerous substance at the specific workplace.

Respiratory protection
For nuisance exposures use type P95 (US) or type P1 (EU EN 143) particle respirator.For higher level protection use type OV/AG/P99 (US) or type ABEK-P2 (EU EN 143) respirator cartridges. Use respirators and components tested and approved under appropriate government standards such as NIOSH (US) or CEN (EU).

Control of environmental exposure
Prevent further leakage or spillage if safe to do so. Do not let product enter drains. Discharge into the environment must be avoided.

9. PHYSICAL AND CHEMICAL PROPERTIES

9.1 Information on basic physical and chemical properties

a)	Appearance	Form: crystalline Colour: colourless
b)	Odour	No data available
c)	Odour Threshold	No data available
d)	pH	No data available
e)	Melting point/freezing point	93.0 - 94.0 °C (199.4 - 201.2 °F)
f)	Initial boiling point and boiling range	No data available
g)	Flash point	No data available
h)	Evaporation rate	No data available

i)	Flammability (solid, gas)	No data available
j)	Upper/lower flammability or explosive limits	No data available
k)	Vapour pressure	No data available
l)	Vapour density	No data available
m)	Relative density	No data available
n)	Water solubility	No data available
o)	Partition coefficient: n-octanol/water	No data available
p)	Auto-ignition temperature	No data available
q)	Decomposition temperature	No data available
r)	Viscosity	No data available
s)	Explosive properties	No data available
t)	Oxidizing properties	No data available

9.2 Other safety information
No data available

10. STABILITY AND REACTIVITY

10.1 Reactivity
No data available

10.2 Chemical stability
Stable under recommended storage conditions.

10.3 Possibility of hazardous reactions
No data available

10.4 Conditions to avoid
No data available

10.5 Incompatible materials
Strong oxidizing agents

10.6 Hazardous decomposition products
Hazardous decomposition products formed under fire conditions. - Carbon oxides, Hydrogen chloride gas
Other decomposition products - No data available
In the event of fire: see section 5

11. TOXICOLOGICAL INFORMATION

11.1 Information on toxicological effects

Acute toxicity
LD50 Oral - Rat - 500 mg/kg

Inhalation: No data available

Dermal: No data available

No data available

Skin corrosion/irritation
No data available

Serious eye damage/eye irritation
No data available

Respiratory or skin sensitisation
No data available

Germ cell mutagenicity
No data available

Carcinogenicity

IARC: 2B - Group 2B: Possibly carcinogenic to humans (Chlordane)

NTP: No component of this product present at levels greater than or equal to 0.1% is identified as a known or anticipated carcinogen by NTP.

OSHA: No component of this product present at levels greater than or equal to 0.1% is identified as a carcinogen or potential carcinogen by OSHA.

Reproductive toxicity
No data available

No data available

Specific target organ toxicity - single exposure
No data available

Specific target organ toxicity - repeated exposure
No data available

Aspiration hazard
No data available

Additional Information
RTECS: Not available

12. ECOLOGICAL INFORMATION

12.1 Toxicity

Toxicity to fish	LC50 - Lepomis macrochirus (Bluegill) - 0.0074 mg/l - 96 h

12.2 Persistence and degradability
No data available

12.3 Bioaccumulative potential

Bioaccumulation	Lepomis macrochirus (Bluegill) - 24 h - 0.005 mg/l
	Bioconcentration factor (BCF): 322

12.4 Mobility in soil
No data available

12.5 Results of PBT and vPvB assessment
PBT/vPvB assessment not available as chemical safety assessment not required/not conducted

12.6 Other adverse effects
An environmental hazard cannot be excluded in the event of unprofessional handling or disposal.
Very toxic to aquatic life with long lasting effects.

13. DISPOSAL CONSIDERATIONS

13.1 Waste treatment methods

Product
Offer surplus and non-recyclable solutions to a licensed disposal company. Contact a licensed professional waste disposal service to dispose of this material. Dissolve or mix the material with a combustible solvent and burn in a chemical incinerator equipped with an afterburner and scrubber.

Contaminated packaging
Dispose of as unused product.

14. TRANSPORT INFORMATION

DOT (US)
UN number: 3077 Class: 9 Packing group: III
Proper shipping name: Environmentally hazardous substances, solid, n.o.s. (Chlordane)
Reportable Quantity (RQ): Marine pollutant:yes
Poison Inhalation Hazard: No

IMDG
UN number: 3077 Class: 9 Packing group: III EMS-No: F-A, S-F
Proper shipping name: ENVIRONMENTALLY HAZARDOUS SUBSTANCE, SOLID, N.O.S. (Chlordane)
Marine pollutant:yes

IATA
UN number: 3077 Class: 9 Packing group: III
Proper shipping name: Environmentally hazardous substance, solid, n.o.s. (Chlordane)

15. REGULATORY INFORMATION

SARA 302 Components
No chemicals in this material are subject to the reporting requirements of SARA Title III, Section 302.

SARA 313 Components
This material does not contain any chemical components with known CAS numbers that exceed the threshold (De Minimis) reporting levels established by SARA Title III, Section 313.

SARA 311/312 Hazards
Acute Health Hazard, Chronic Health Hazard

Massachusetts Right To Know Components
No components are subject to the Massachusetts Right to Know Act.

Pennsylvania Right To Know Components

	CAS-No.	Revision Date
Chlordane	5103-71-9	

	CAS-No.	Revision Date
Chlordane	5103-71-9	

New Jersey Right To Know Components

	CAS-No.	Revision Date
Chlordane	5103-71-9	

California Prop. 65 Components
This product does not contain any chemicals known to State of California to cause cancer, birth defects, or any other reproductive harm.

16. OTHER INFORMATION

Full text of H-Statements referred to under sections 2 and 3.

Acute Tox.	Acute toxicity
Aquatic Acute	Acute aquatic toxicity
Aquatic Chronic	Chronic aquatic toxicity
Carc.	Carcinogenicity
Eye Irrit.	Eye irritation
H302	Harmful if swallowed.
H302 + H332	Harmful if swallowed or if inhaled
H315	Causes skin irritation.
H319	Causes serious eye irritation.
H332	Harmful if inhaled.
H335	May cause respiratory irritation.

HMIS Rating

Health hazard:	2
Chronic Health Hazard:	*
Flammability:	0
Physical Hazard	0

NFPA Rating

Health hazard:	2
Fire Hazard:	0
Reactivity Hazard:	0

Further information

Copyright 2016 Sigma-Aldrich Co. LLC. License granted to make unlimited paper copies for internal use only.
The above information is believed to be correct but does not purport to be all inclusive and shall be used only as a guide. The information in this document is based on the present state of our knowledge and is applicable to the product with regard to appropriate safety precautions. It does not represent any guarantee of the properties of the product. Sigma-Aldrich Corporation and its Affiliates shall not be held liable for any damage resulting from handling or from contact with the above product. See www.sigma-aldrich.com and/or the reverse side of invoice or packing slip for additional terms and conditions of sale.

Preparation Information

Sigma-Aldrich Corporation
Product Safety – Americas Region
1-800-521-8956

Version: 4.8 Revision Date: 05/03/2017 Print Date: 07/13/2017

SAFETY DATA SHEET

1. Identification

Product identifier **ATOMIZED ALUMINUM POWDER**

Other means of identification

SDS number 123

Chemical formula Al

Version # 08

Revision date August 11, 2015.

Other means of identification

Synonyms All non-alloyed, non-coated nodular aluminum powder containing < 1% trace elements * Grade 13, 101, 102, 104, 101T, 120, 121, 123, 1124, 1202, 1233, 1235, 1401/S2(1406), 1403, 1404, 1407, 1401/S9(1409), 1125, * 4402, 6401, 7123, 7124, 7125, 7401

Recommended use Various metallurgical/chemical/structural/coating applications

Recommended restrictions None known.

Manufacturer/Importer/Supplier/Distributor information

Manufacturer

Alcoa Inc.
201 Isabella Street
Pittsburgh, PA USA 15212
Health and Safety Tel: +1-412-553-4649
Health and Safety Fax: +1-412-553-4822
Health and Safety Email: accmsds@alcoa.com

Alcoa Inc.
Rockdale Operations
P.O. Box 472
Rockdale, TX 76567
Tel: +1-512-446-8681

Poços de Caldas
Rodovia Poços de Caldas/Andradas, km 10
CEP 37.719-900
Poços de Caldas, Minas Gerais
Tel.: (+55 35) 2101-5000
E-mail: pfacomercialprimarios@alcoa.com.br

Emergency Information CHEMTREC: +1-703-527-3887 +1-800-424-9300 (24 Hour Emergency Telephone, multiple languages spoken); ALCOA: +1-412-553-4001 (24 Hour Emergency Telephone, only English spoken)

Website For a current Safety Data Sheet, refer to Alcoa websites: www.alcoa.com or internally at my.alcoa.com EHS Community

2. Hazard(s) identification

Physical hazards Not classified.

Health hazards Not classified.

Environmental hazards Not classified.

Authority defined hazards Combustible dust

Label elements

Hazard symbol None.

Signal word Warning

Hazard statement May form combustible dust concentrations in air.

Precautionary statement

Prevention	Care should be taken during bulk handling to prevent accumulation/generation over time of 75 micron or finer particles. Use only non-sparking tools and natural bristle brushes. Keep away from heat/sparks/open flames/hot surfaces. - No smoking. Ground/bond container and receiving equipment. Use explosion-proof electrical/ventilating/lighting equipment. Prevent dust accumulation to minimize explosion hazard. Take precautionary measures against static discharge.
Response	In case of fire: Use appropriate media for extinction.
Storage	Store in a dry place and/or in closed container. Keep away from heat, sparks and open flame - No smoking.Do not allow chips, fines or dust to contact water, particularly in enclosed areas.
Disposal	Reuse or recycle material whenever possible. Material that cannot be reused may be sent to a metals reclamation facility that is able to handle fines. Waste material that cannot be reclaimed for metal value should be rendered non-reactive prior to disposal.
Hazard(s) not otherwise classified (HNOC)	None known.
Supplemental information	Powder may ignite readily. Powder or dusts dispersed in the air can be explosive. Explosion/fire hazards may be present when: • Powder or dust are dispersed in air. • Powder or dusts are in contact with water. • Powder or dusts are in contact with certain metal oxides (e.g., rust, copper oxide).

3. Composition/information on ingredients

Composition comments Complete composition is provided below and may include some components classified as non-hazardous.

Substances

Chemical name	Common name and synonyms	CAS number	%
Aluminum powder		7429-90-5	≥99.7

4. First-aid measures

Eye contact	Dust from processing: Rinse eyes with plenty of water or saline for at least 15 minutes. Consult a physician.
Skin contact	Dust from processing: Wash with soap and water for at least 15 minutes. Get medical attention if irritation develops or persists.
Inhalation	Dust from processing: Remove to fresh air. Check for clear airway, breathing, and presence of pulse. If breathing is difficult, provide oxygen. Loosen any tight clothing on neck or chest. Provide cardiopulmonary resuscitation for persons without pulse or respirations. Consult a physician.
Ingestion	If swallowed, dilute by drinking water. Recommend quantities up to 30 mL (~1 oz.) in children and 250 mL (~9 oz.) in adults. Never give anything by mouth to a victim who is unconscious or is having convulsions. Do NOT induce vomiting. Consult a physician.
Most important symptoms/effects, acute and delayed	Dust from processing: Can cause irritation of the upper respiratory tract. See Section 11 of the SDS for additional information on health hazards.
Medical conditions aggravated by exposure	Asthma, chronic lung disease, and skin rashes.
Indication of immediate medical attention and special treatment needed	Provide general supportive measures and treat symptomatically. In case of shortness of breath, give oxygen.
General information	If exposed or concerned: Get medical advice/attention. In case of shortness of breath, give oxygen.

5. Fire-fighting measures

Suitable extinguishing media	Use Class D extinguishing agents on fines, dust or molten metal.
Unsuitable extinguishing media	DO NOT USE water, halogenated agents, or ABC dry chemical agents. These fire extinguishing agents will react with the burning material.

Specific hazards arising from the chemical	Alcoa aluminum powders were tested by the United States Department of Interior Bureau of Mines in 1991, under UN criteria and found not to meet the definition of a hazard class 4. Care should be taken, however, during bulk handling to prevent accumulation/generation over time of 75 micron or finer particles. May be a potential hazard under the following conditions: • Dust clouds may be explosive. Even a minor dust cloud can explode violently. Dust accumulation on the floor, ledges and beams can present a risk of ignition, flame propagation and secondary explosions. • Powder or dusts in contact with water can generate flammable/explosive hydrogen gas. These gases could present an explosion hazard in confined or poorly ventilated spaces. • Powder or dusts are in contact with certain metal oxides (e.g., rust, copper oxide).
Special protective equipment and precautions for firefighters	Firefighters should wear NIOSH approved, positive pressure, self-contained breathing apparatus and full protective clothing when appropriate.
Fire fighting equipment/instructions	Use gentle surface application of Class D extinguishing agent or dry inert granular material (e.g., sand) to cover and ring the burning material. Avoid mixing of the extinguishing agent with the burning material. Apply extinguishing media carefully to avoid creating airborne dust. Do not disturb the material until completely cool. If possible, isolate the burning material to prevent fire spread, and allow the material to burn itself out. Move undamaged containers away from heat or flame, if possible.
General fire hazards	Dust and fines from processing may ignite readily. Dust or fines dispersed in the air can be explosive.
Explosion data	
Sensitivity to mechanical impact	Not sensitive.
Sensitivity to static discharge	Static electricity and formation of sparks must be prevented. Prevent electrostatic charge build-up by using common bonding and grounding techniques. Use non-sparking handling equipment, tools and natural bristle brushes. Cover and reseal partially empty containers. Provide grounding and bonding where necessary to prevent accumulation of static charges during metal dust handling and transfer operations. Obtain and follow the safety procedures and equipment guides contained in Aluminum Association Bulletin F-1 and National Fire Protection Association (NFPA) Standards listed in Section 16. Use non-sparking handling equipment, tools and natural bristle brushes. Cover and reseal partially empty containers. Provide grounding and bonding where necessary to prevent accumulation of static charges during metal dust handling and transfer operations (See Section 15).

6. Accidental release measures

Personal precautions, protective equipment and emergency procedures	Avoid contact with skin and eyes. Use personal protection recommended in Section 8 of the SDS.
Personal precautions, protective equipment and emergency procedures	
For emergency responders	Avoid contact with skin and eyes. Use personal protection recommended in Section 8 of the SDS.
Evacuation procedures	Keep people away from and upwind of spill/leak. Keep unnecessary personnel away.
Methods and materials for containment and cleaning up	Isolate area. Avoid the generation of dusts during clean-up. Eliminate all ignition sources (no smoking, flares, sparks, or flames in immediate area). Use only non-sparking tools and natural bristle brushes. Use dry cleanup procedures. Keep material dry. Place carefully in dry, water-tight containers. Seal containers. After complete clean-up by sweeping, area may be washed with large amounts of water if necessary. Material that cannot be reused may be sent to a metals reclamation facility that is able to handle fines. Waste material that cannot be reclaimed for metal value should be rendered non-reactive prior to disposal. For waste disposal, see section 13 of the SDS.
Environmental precautions	No specific precautions.

7. Handling and storage

Handling	Keep away from sources of ignition - No smoking. Avoid contact with skin and eyes. Care should be taken during bulk handling to prevent accumulation/generation over time of 75 micron or finer particles. Keep material dry.
Storage	Keep dry. Storage rooms must be of fire-resistant construction. Do not store powder in same room as other combustible materials.

Requirements for Processes Which Generate Dusts or Fines

Obtain and follow the safety procedures and equipment guides contained in Aluminum Association Bulletin TR-2 and National Fire Protection Association (NFPA) brochures listed in Section 16. Use non-sparking handling equipment, tools and natural bristle brush. Cover and reseal partially empty containers. Provide grounding and bonding where necessary to prevent accumulation of static charges during metal dust handling and transfer operations (See Section 15).

Local ventilation and vacuum systems must be designed to handle explosive dusts. Dry vacuums and electrostatic precipitators must not be used, unless specifically approved for use with flammable/explosive dusts. Dust collection systems must be dedicated to aluminum dust only and should be clearly labeled as such. Do not co-mingle fines of aluminum with fines of iron, iron oxide (rust) or other metal oxides.

Process equipment, storage containers, vessels and buildings should be equipped with explosion/pressure relief valves, panels and windows. Precautions must also be taken to prevent water leakage or seepage which could contact the powder. Refer to NFPA 484.

Avoid all ignition sources. Good housekeeping practices must be maintained. Dust accumulation on the floor, ledges and beams can present a risk of ignition, flame propagation and secondary explosions. Do not use compressed air to remove settled material from floors, beams or equipment . Do not allow fines or dust to contact water, particularly in enclosed areas.

8. Exposure controls/personal protection

Occupational exposure limits

U.S. - OSHA

Components	Type	Value	Form
Aluminum powder (CAS 7429-90-5)	TWA	15 mg/m3	(total dust)

US. OSHA Table Z-1 Limits for Air Contaminants (29 CFR 1910.1000)

Material	Type	Value	Form
ATOMIZED ALUMINUM POWDER	PEL	5 mg/m3	Respirable dust.
		15 mg/m3	Total dust.

Components	Type	Value	Form
Aluminum powder (CAS 7429-90-5)	TWA	5 mg/m3	Respirable dust.

US ACGIH Threshold Limit Values: Time Weighted Average (TWA): mg/m3, non-standard units

Material	Type	Value	Form
ATOMIZED ALUMINUM POWDER	TWA	1 mg/m3	Respirable fraction.

Components	Type	Value	Form
Aluminum powder (CAS 7429-90-5)	TWA	1 mg/m3	Respirable fraction.

Alcoa

Material	Type	Value	Form
ATOMIZED ALUMINUM POWDER	TWA	3 mg/m3	Respirable fraction
		10 mg/m3	Total dust

Components	Type	Value	Form
Aluminum powder (CAS 7429-90-5)	TWA	3 mg/m3	Respirable fraction
		10 mg/m3	Total dust

General Use personal protective equipment as required.

Appropriate engineering controls Dust from processing: Use with adequate explosion-proof ventilation designed to handle particulates to meet the limits listed in Section 8, Exposure Guidelines.

Individual protection measures, such as personal protective equipment

Eye/face protection Wear safety glasses with side shields.

Skin protection

Hand protection Wear impervious gloves to avoid direct skin contact.

Other	Recommend fire resistant cotton or equivalent full-length fire resistant pants and jackets along with electrically conductive safety shoes or grounding straps. Great caution is required to avoid contact with unprotected electrical devices when wearing conductive safety shoes or grounding straps.
Respiratory protection	Use NIOSH-approved respiratory protection as specified by an Industrial Hygienist or other qualified professional if concentrations exceed the limits listed in Section 8. Suggested respiratory protection: N95.
Thermal hazards	Not applicable.
General hygiene considerations	Handle in accordance with good industrial hygiene and safety practice. When using, do not eat, drink or smoke. Wash hands before breaks and immediately after handling the product.
Control parameters	

9. Physical and chemical properties

Form	Solid, powder.
Color	Silvery to gray.
Odor	Odorless
Odor threshold	Not applicable
pH	Not applicable
Density	0.80 - 1.30 g/cm3
Melting point/freezing point	1194.8 - 1214.6 °F (646 - 657 °C) 1220 °F (660 °C)
Initial boiling point and boiling range	Not determined 4220.6 °F (2327 °C)
Flash point	Not applicable
Evaporation rate	Not applicable
Flammability (solid, gas)	Not applicable.
Upper/lower flammability or explosive limits	
Flammability limit - upper (%)	Not determined
Flammability limit - lower (%)	40 mg/l
Explosive properties	Dust can form an explosive mixture in air. Dust accumulation from this product may present an explosion hazard in the presence of an ignition source.
Dust explosion properties	
St class	Very strong explosion.
Vapor pressure	Not applicable
Vapor density	Not applicable
Relative density	Not determined
Solubility(ies)	Insoluble Insoluble
Partition coefficient (n-octanol/water)	Not applicable. Not applicable
Auto-ignition temperature	1202 °F (650 °C) layered
Decomposition temperature	Not applicable
Viscosity	Not applicable

10. Stability and reactivity

Reactivity	The product is stable and non-reactive under normal conditions of use, storage and transport.
Chemical stability	Stable under normal conditions of use, storage, and transportation as shipped.
Possibility of hazardous reactions	Hazardous polymerization does not occur.
Conditions to avoid	• Water: Slowly generates flammable and explosive hydrogen gas and heat. Generation rate is greatly increased with smaller particles (e.g., fines and dusts). Water/aluminum mixtures may be hazardous when confined. • Heat: Oxidizes at a rate dependent upon temperature and particle size.

Incompatible materials	• Acids and alkalis: Reacts to generate flammable/explosive hydrogen gas. Generation rate is greatly increased with smaller particles (e.g., fines and dusts). • Strong oxidizers: Violent reaction with considerable heat generation. Can react explosively with nitrates (e.g., ammonium nitrate and fertilizers containing nitrate) when heated or molten. • Halogenated compounds: Many halogenated hydrocarbons, including halogenated fire extinguishing agents, can react violently with finely divided or molten aluminum. • Iron oxide (rust) and other metal oxides (e.g., copper and lead oxides): A violent thermite reaction generating considerable heat can occur. Reaction with aluminum fines and dusts requires only very weak ignition sources for initiation. • Iron powder and water: Explosive reaction forming hydrogen gas when heated above 1470°F (800°C).
Hazardous decomposition products	No hazardous decomposition products are known.

11. Toxicological information

Health effects associated with ingredients

Aluminum dust/fines and fumes: Low health risk by inhalation. Generally considered to be biologically inert.

Health effects associated with compounds formed during processing

No new/additional compounds are expected to be formed during processing.

Information on likely routes of exposure

Eye contact	Can cause mechanical irritation.
Skin contact	Dust from processing: Can cause mechanical irritation.
Inhalation	Dust from processing: Can cause irritation of the upper respiratory tract.
Ingestion	Can cause irritation of the gastrointestinal tract.
Symptoms related to the physical, chemical and toxicological characteristics	Dust from processing: Can cause mechanical irritation. Dust: Can cause irritation of the upper respiratory tract.

Information on toxicological effects

Acute toxicity	Based on available data, the classification criteria are not met.
Skin corrosion/irritation	Non-corrosive.
Serious eye damage/eye irritation	Can cause mechanical irritation.
Respiratory or skin sensitization	
Respiratory sensitization	Not a respiratory sensitizer.
Skin sensitization	Not a skin sensitizer.
Germ cell mutagenicity	Based on available data, the classification criteria are not met.
Neurological effects	Based on available data, the classification criteria are not met.
Pre-existing conditions aggravated by exposure	Asthma, chronic lung disease, and skin rashes.
Carcinogenicity	Does not present any cancer hazards.
Reproductive toxicity	Does not present any reproductive hazards.
Routes of exposure	Inhalation. Skin contact. Eye contact.
Specific target organ toxicity - single exposure	Based on available data, the classification criteria are not met.
Specific target organ toxicity - repeated exposure	Based on available data, the classification criteria are not met.
Aspiration hazard	Not an aspiration hazard.
Chronic effects	Not classified.
Further information	None known.

12. Ecological information

Ecotoxicity	Not expected to be harmful to aquatic organisms.

Product		Species	Test Results
ATOMIZED ALUMINUM POWDER			
Aquatic			
Fish	LC50	Rainbow trout,donaldson trout (Oncorhynchus mykiss)	0.16 mg/l, 96 hours

Persistence and degradability The product is not biodegradable.

Bioaccumulative potential The product does not contain any substances expected to be bioaccumulating.

Mobility in soil Not considered mobile.

Mobility in general Not considered mobile.

Other adverse effects Not available.

13. Disposal considerations

Disposal instructions Reuse or recycle material whenever possible. Material that cannot be reused may be sent to a metals reclamation facility that is able to handle fines. Waste material that cannot be reclaimed for metal value should be rendered non-reactive prior to disposal.

Local disposal regulations Dispose in accordance with all applicable regulations.

Waste codes RCRA Status: Not federally regulated in the U.S. if disposed of "as is."
RCRA waste codes other than described here may apply depending on use of the product. Status must be determined at the point of waste generation. Refer to 40 CFR 261 or state equivalent in the U.S.

Waste from residues / unused products If reuse or recycling is not possible, disposal must be made according to local or governmental regulations.

Contaminated packaging Dispose of in accordance with local regulations.

14. Transport information

General Shipping Information

Basic Shipping Information

ID number -

Proper shipping name Not regulated

Hazard class -

Packing group -

General Shipping Notes

• This material has been tested under UN criteria and found not to meet the definition of a hazard class 4 and does not meet the definition of any other hazard class.
• Standard Transportation Commodity Code: 33-991-19.
• HTS (Harmonized Tariff Schedule) code: 7603.10.0000.
• The import/export HTS (Harmonized Tariff Schedule) code given above is the United States HTS code provided by Alcoa's Customs Compliance Office in Knoxville, TN. Other country specific HTS codes may apply. If available, more information on the HTS codes will be provided on country specific Material Safety Data Sheets.
• When "Not regulated", enter the proper freight classification, SDS Number and Product Name onto the shipping paperwork.

Disclaimer

This section provides basic classification information and, where relevant, information with respect to specific modal regulations, environmental hazards and special precautions. Otherwise, it is presumed that the information is not available/not relevant

15. Regulatory information

US federal regulations In reference to Title VI of the Clean Air Act of 1990, this material does not contain nor was it manufactured using ozone-depleting chemicals.
All electrical equipment must be suitable for use in hazardous atmospheres involving aluminum powder in accordance with 29 CFR 1910.307. The National Electrical Code, NFPA 70, contains guidelines for determining the type and design of equipment and installation which will meet this requirement.

TSCA Section 12(b) Export Notification (40 CFR 707, Subpt. D)

Not regulated.

CERCLA Hazardous Substance List (40 CFR 302.4)

Not listed.

Superfund Amendments and Reauthorization Act of 1986 (SARA)

Section 311/312 hazard categories

Immediate Hazard - No
Delayed Hazard - No
Fire Hazard - No
Pressure Hazard - Yes — If dust clouds are generated
Reactivity Hazard - No

SARA 302 Extremely hazardous substance

Not listed.

SARA 311/312 Hazardous chemical Yes

SARA 313 (TRI reporting)

Chemical name	CAS number	% by wt.
Aluminum powder	7429-90-5	≥99.7

US state regulations

US. California Proposition 65

Not Listed.

International Inventories

Country(s) or region	Inventory name	On inventory (yes/no)*
Australia	Australian Inventory of Chemical Substances (AICS)	Yes
Canada	Domestic Substances List (DSL)	Yes
Canada	Non-Domestic Substances List (NDSL)	No
China	Inventory of Existing Chemical Substances in China (IECSC)	Yes
Europe	European Inventory of Existing Commercial Chemical Substances (EINECS)	Yes
Europe	European List of Notified Chemical Substances (ELINCS)	No
Japan	Inventory of Existing and New Chemical Substances (ENCS)	No
Korea	Existing Chemicals List (ECL)	Yes
New Zealand	New Zealand Inventory	Yes
Philippines	Philippine Inventory of Chemicals and Chemical Substances (PICCS)	Yes
United States & Puerto Rico	Toxic Substances Control Act (TSCA) Inventory	Yes

*A "Yes" indicates that all components of this product comply with the inventory requirements administered by the governing country(s)
A "No" indicates that one or more components of the product are not listed or exempt from listing on the inventory administered by the governing country(s).

16. Other information, including date of preparation or last revision

SDS Status

August 11, 2015: Change(s) in Section: 1 and 16.
April 30, 2015 (April 30, 2015 Minor modification 0123usa): Change(s) in Section: 1, 2 Minor modification..
January 7, 2015: Change(s) in Section: 1, 2, 3, 4, 5, 6, 7, 8, 9, 10, 11, 12, 13, 14, 15 and 16.

Origination date: September 17, 1980

Hazardous Materials Control Committee
Preparer: Jim Perriello, +1-865-977-2051.

SDS System Number: 145308

Revision date August 11, 2015.

Version # 08

Revision Information

Product and Company Identification: Synonyms
Composition / Information on Ingredients: Disclosure Overrides
Physical & Chemical Properties: Multiple Properties
Transport Information: Agency Name, Packaging Type, and Transport Mode Selection
Regulatory Information: United States
HazReg Data: North America
GHS: Classification

Disclaimer

The information in the sheet was written based on the best knowledge and experience currently available.

Other information

• Aluminum Association Bulletin TR-2, "Recommendations for Storage and Handling of Aluminum Pigments and Powders." The Aluminum Association, 1525 Wilson Boulevard, Suite 600, Arlington, Virginia 22209, www.aluminum.org.
• Aluminum Association, "Guidelines for Handling Molten Aluminum, The Aluminum Association, 1525 Wilson Boulevard, Suite 600, Arlington, Virginia 22209, www.aluminum.org.
• NFPA 484, Standard for Combustible Metals (NFPA phone: 800-344-3555)
• NFPA 654, Standard for the Prevention of Fire and Dust Explosions from the Manufacturing, Processing, and Handling of Combustible Particulate Solids
• NFPA 70, Standard for National Electrical Code (Electrical Equipment, Grounding and Bonding)
• NFPA 77, Standard for Static Electricity
• NFPA 68, Standard on Explosion Protection by Deflagration Venting • NFPA 69, Standard on Explosion Prevention Systems

Key/Legend:

ACGIH	American Conference of Governmental Industrial Hygienists
AICS	Australian Inventory of Chemical Substances
CAS	Chemical Abstract Services
CERCLA	Comprehensive Environmental Response, Compensation, and Liability Act
CFR	Code of Federal Regulations
CPR	Cardio-pulmonary Resuscitation
DOT	Department of Transportation
DSL	Domestic Substances List (Canada)
EC	Effective Concentration
ED	Effective Dose
EINECS	European Inventory of Existing Commercial Chemical Substances
ENCS	Japan - Existing and New Chemical Substances
EWC	European Waste Catalogue
EPA	Environmental Protective Agency
IARC	International Agency for Research on Cancer
LC	Lethal Concentration
LD	Lethal Dose
MAK	Maximum Workplace Concentration (Germany) "maximale Arbeitsplatz-Konzentration"
NDSL	Non-Domestic Substances List (Canada)
NIOSH	National Institute for Occupational Safety and Health
NTP	National Toxicology Program
OEL	Occupational Exposure Limit
OSHA	Occupational Safety and Health Administration
PIN	Product Identification Number
PMCC	Pensky Marten Closed Cup
RCRA	Resource Conservation and Recovery Act
SARA	Superfund Amendments and Reauthorization Act
SIMDUT	Système d'Information sur les Matières Dangereuses Utilisées au Travail
STEL	Short Term Exposure Limit
TCLP	Toxic Chemicals Leachate Program
TDG	Transportation of Dangerous Goods
TLV	Threshold Limit Value
TSCA	Toxic Substances Control Act
TWA	Time Weighted Average
WHMIS	Workplace Hazardous Materials Information System

m meter, cm centimeter, mm millimeter, in inch,
g gram, kg kilogram, lb pound, µg microgram,
ppm parts per million, ft feet

*** End of SDS ***

Hazard statement

May form combustible dust concentrations in air.

Precautionary statement

Prevention

Care should be taken during bulk handling to prevent accumulation/generation over time of 75 micron or finer particles. Use only non-sparking tools and natural bristle brushes. Keep away from heat/sparks/open flames/hot surfaces - No smoking. Ground/bond container and receiving equipment. Use explosion-proof electrical/ventilating/lighting equipment. Prevent dust accumulation to minimize explosion hazard. Take precautionary measures against static discharge.

Response

In case of fire: Use appropriate media for extinction.

Storage

Store in a dry place and/or in closed container. Keep away from heat, sparks and open flame - No smoking. Do not allow chips, fines or dust to contact water, particularly in enclosed areas.

Disposal

Reuse or recycle material whenever possible. Material that cannot be reused may be sent to a metals reclamation facility that is able to handle fines. Waste material that cannot be reclaimed for metal value should be rendered non-reactive prior to disposal.

Warning

Supplemental information

Powder may ignite readily. Powder or dusts dispersed in the air can be explosive.

Explosion/fire hazards may be present when:

- Powder or dust are dispersed in air.
- Powder or dusts are in contact with water.
- Powder or dusts are in contact with certain metal oxides (e.g., rust, copper oxide).

FIRE FIGHTING MEASURES: Use gentle surface application of Class D extinguishing agent or dry inert granular material (e.g., sand) to cover and ring the burning material. Avoid mixing of the extinguishing agent with the burning material. If possible, isolate the burning material to prevent fire spread, and allow the material to burn itself out. Do not disturb the material until completely cool. Move undamaged containers away from heat or flame, if possible.

DO NOT USE water, halogenated agents, or ABC dry chemical agents.

These fire extinguishing agents will react with the burning material.

IN CASE OF SPILL: Avoid dusting of powder to the greatest extent possible. Use only non-sparking tools and natural bristle brushes. ELIMINATE all ignition sources (no smoking, flares, sparks or flames in immediate area). Prohibit smoking. Use dry cleanup procedures. Place carefully in dry, water-tight containers. Seal containers. After complete clean-up by sweeping, area may be washed with large amounts of water if necessary.

See Alcoa SDS Number 0123.

SAFETY DATA SHEET

Version 4.9
Revision Date 04/20/2015
Print Date 12/11/2015

1. PRODUCT AND COMPANY IDENTIFICATION

1.1 Product identifiers

Product name : Anthracene

Product Number : A89200
Brand : Aldrich

CAS-No. : 120-12-7

1.2 Relevant identified uses of the substance or mixture and uses advised against

Identified uses : Laboratory chemicals, Manufacture of substances

1.3 Details of the supplier of the safety data sheet

Company : Sigma-Aldrich
3050 Spruce Street
SAINT LOUIS MO 63103
USA

Telephone : +1 800-325-5832
Fax : +1 800-325-5052

1.4 Emergency telephone number

Emergency Phone # : (314) 776-6555

2. HAZARDS IDENTIFICATION

2.1 Classification of the substance or mixture

GHS Classification in accordance with 29 CFR 1910 (OSHA HCS)
Skin irritation (Category 2), H315
Eye irritation (Category 2A), H319
Specific target organ toxicity - single exposure (Category 3), Respiratory system, H335
Acute aquatic toxicity (Category 1), H400
Chronic aquatic toxicity (Category 1), H410

For the full text of the H-Statements mentioned in this Section, see Section 16.

2.2 GHS Label elements, including precautionary statements

Pictogram



Signal word Warning

Hazard statement(s)
H315 Causes skin irritation.
H319 Causes serious eye irritation.
H335 May cause respiratory irritation.
H410 Very toxic to aquatic life with long lasting effects.

Precautionary statement(s)
P261 Avoid breathing dust/ fume/ gas/ mist/ vapours/ spray.
P264 Wash skin thoroughly after handling.
P271 Use only outdoors or in a well-ventilated area.
P273 Avoid release to the environment.
P280 Wear eye protection/ face protection.

P280	Wear protective gloves.
P302 + P352	IF ON SKIN: Wash with plenty of soap and water.
P304 + P340 + P312	IF INHALED: Remove person to fresh air and keep comfortable for breathing. Call a POISON CENTER or doctor/ physician if you feel unwell.
P305 + P351 + P338	IF IN EYES: Rinse cautiously with water for several minutes. Remove contact lenses, if present and easy to do. Continue rinsing.
P332 + P313	If skin irritation occurs: Get medical advice/ attention.
P337 + P313	If eye irritation persists: Get medical advice/ attention.
P362	Take off contaminated clothing and wash before reuse.
P391	Collect spillage.
P403 + P233	Store in a well-ventilated place. Keep container tightly closed.
P405	Store locked up.
P501	Dispose of contents/ container to an approved waste disposal plant.

2.3 Hazards not otherwise classified (HNOC) or not covered by GHS

Photosensitizer., Lachrymator.

3. COMPOSITION/INFORMATION ON INGREDIENTS

3.1 Substances

Formula	:	$C_{14}H_{10}$
Molecular weight	:	178.23 g/mol
CAS-No.	:	120-12-7
EC-No.	:	204-371-1

Hazardous components

Component	Classification	Concentration
Anthracene Included in the Candidate List of Substances of Very High Concern (SVHC) according to Regulation (EC) No. 1907/2006 (REACH)		
	Skin Irrit. 2; Eye Irrit. 2A; STOT SE 3; Aquatic Acute 1; Aquatic Chronic 1; H315, H319, H335, H410	<= 100 %

For the full text of the H-Statements mentioned in this Section, see Section 16.

4. FIRST AID MEASURES

4.1 Description of first aid measures

General advice
Consult a physician. Show this safety data sheet to the doctor in attendance.Move out of dangerous area.

If inhaled
If breathed in, move person into fresh air. If not breathing, give artificial respiration. Consult a physician.

In case of skin contact
Wash off with soap and plenty of water. Consult a physician.

In case of eye contact
Rinse thoroughly with plenty of water for at least 15 minutes and consult a physician.

If swallowed
Never give anything by mouth to an unconscious person. Rinse mouth with water. Consult a physician.

4.2 Most important symptoms and effects, both acute and delayed

The most important known symptoms and effects are described in the labelling (see section 2.2) and/or in section 11

4.3 Indication of any immediate medical attention and special treatment needed

No data available

5. FIREFIGHTING MEASURES

5.1 Extinguishing media

Suitable extinguishing media
Use water spray, alcohol-resistant foam, dry chemical or carbon dioxide.

5.2 Special hazards arising from the substance or mixture
No data available

5.3 Advice for firefighters
Wear self-contained breathing apparatus for firefighting if necessary.

5.4 Further information
No data available

6. ACCIDENTAL RELEASE MEASURES

6.1 Personal precautions, protective equipment and emergency procedures
Use personal protective equipment. Avoid dust formation. Avoid breathing vapours, mist or gas. Ensure adequate ventilation. Evacuate personnel to safe areas. Avoid breathing dust.
For personal protection see section 8.

6.2 Environmental precautions
Prevent further leakage or spillage if safe to do so. Do not let product enter drains. Discharge into the environment must be avoided.

6.3 Methods and materials for containment and cleaning up
Pick up and arrange disposal without creating dust. Sweep up and shovel. Keep in suitable, closed containers for disposal.

6.4 Reference to other sections
For disposal see section 13.

7. HANDLING AND STORAGE

7.1 Precautions for safe handling
Avoid contact with skin and eyes. Avoid formation of dust and aerosols.
Provide appropriate exhaust ventilation at places where dust is formed.
For precautions see section 2.2.

7.2 Conditions for safe storage, including any incompatibilities
Keep container tightly closed in a dry and well-ventilated place.

7.3 Specific end use(s)
Apart from the uses mentioned in section 1.2 no other specific uses are stipulated

8. EXPOSURE CONTROLS/PERSONAL PROTECTION

8.1 Control parameters

Components with workplace control parameters

Component	CAS-No.	Value	Control parameters	Basis
Anthracene	120-12-7	TWA	0.200000 mg/m3	USA. Occupational Exposure Limits (OSHA) - Table Z-1 Limits for Air Contaminants
	Remarks	1910.1002 As used in §1910.1000 (Table Z-1), coal tar pitch volatiles include the fused polycyclic hydrocarbons which volatilize from the distillation residues of coal, petroleum (excluding asphalt), wood, and other organic matter. Asphalt (CAS 8052-42-4, and CAS 64742-93-4) is not covered under the 'coal tar pitch volatiles' standard OSHA specifically regulated carcinogen		

		TWA	0.100000 mg/m3	USA. NIOSH Recommended Exposure Limits
		Potential Occupational Carcinogen NIOSH considers coal tar, coal tar pitch, and creosote to be coal tar products. cyclohexane-extractable fraction See Appendix C See Appendix A		

Biological occupational exposure limits

Component	CAS-No.	Parameters	Value	Biological specimen	Basis
Anthracene	120-12-7	1-Hydroxypyrene (1-HP)		Urine	ACGIH - Biological Exposure Indices (BEI)
	Remarks	End of shift at end of workweek			

8.2 Exposure controls

Appropriate engineering controls
Handle in accordance with good industrial hygiene and safety practice. Wash hands before breaks and at the end of workday.

Personal protective equipment

Eye/face protection
Safety glasses with side-shields conforming to EN166 Use equipment for eye protection tested and approved under appropriate government standards such as NIOSH (US) or EN 166(EU).

Skin protection
Handle with gloves. Gloves must be inspected prior to use. Use proper glove removal technique (without touching glove's outer surface) to avoid skin contact with this product. Dispose of contaminated gloves after use in accordance with applicable laws and good laboratory practices. Wash and dry hands.

Full contact
Material: Chloroprene
Minimum layer thickness: 0.6 mm
Break through time: 480 min
Material tested:Camapren® (KCL 722 / Aldrich Z677493, Size M)

Splash contact
Material: Nitrile rubber
Minimum layer thickness: 0.11 mm
Break through time: 30 min
Material tested:Dermatril® (KCL 740 / Aldrich Z677272, Size M)

data source: KCL GmbH, D-36124 Eichenzell, phone +49 (0)6659 87300, e-mail sales@kcl.de, test method: EN374
If used in solution, or mixed with other substances, and under conditions which differ from EN 374, contact the supplier of the CE approved gloves. This recommendation is advisory only and must be evaluated by an industrial hygienist and safety officer familiar with the specific situation of anticipated use by our customers. It should not be construed as offering an approval for any specific use scenario.

Body Protection
impervious clothing, The type of protective equipment must be selected according to the concentration and amount of the dangerous substance at the specific workplace.

Respiratory protection
For nuisance exposures use type P95 (US) or type P1 (EU EN 143) particle respirator.For higher level protection use type OV/AG/P99 (US) or type ABEK-P2 (EU EN 143) respirator cartridges. Use respirators and components tested and approved under appropriate government standards such as NIOSH (US) or CEN (EU).

Control of environmental exposure
Prevent further leakage or spillage if safe to do so. Do not let product enter drains. Discharge into the environment must be avoided.

9. PHYSICAL AND CHEMICAL PROPERTIES

9.1 Information on basic physical and chemical properties

a)	Appearance	Form: crystalline Colour: beige
b)	Odour	No data available
c)	Odour Threshold	No data available
d)	pH	No data available
e)	Melting point/freezing point	Melting point/range: 210 - 215 °C (410 - 419 °F) - lit.
f)	Initial boiling point and boiling range	340 °C (644 °F) - lit.
g)	Flash point	No data available
h)	Evaporation rate	No data available
i)	Flammability (solid, gas)	No data available
j)	Upper/lower flammability or explosive limits	Lower explosion limit: 0.6 %(V)
k)	Vapour pressure	1.3 hPa (1.0 mmHg) at 145.0 °C (293.0 °F)
l)	Vapour density	No data available
m)	Relative density	No data available
n)	Water solubility	No data available
o)	Partition coefficient: n-octanol/water	log Pow: 4.45
p)	Auto-ignition temperature	540.0 °C (1,004.0 °F)
q)	Decomposition temperature	No data available
r)	Viscosity	No data available
s)	Explosive properties	No data available
t)	Oxidizing properties	No data available

9.2 Other safety information

No data available

10. STABILITY AND REACTIVITY

10.1 Reactivity

No data available

10.2 Chemical stability

Stable under recommended storage conditions.

10.3 Possibility of hazardous reactions

No data available

10.4 Conditions to avoid

No data available

10.5 Incompatible materials

Strong oxidizing agents, Hypochlorites

10.6 Hazardous decomposition products

Other decomposition products - No data available

In the event of fire: see section 5

11. TOXICOLOGICAL INFORMATION

11.1 Information on toxicological effects

Acute toxicity
Inhalation: No data available

Dermal: No data available

LD50 Intraperitoneal - Mouse - 430 mg/kg

Skin corrosion/irritation
Skin - Mouse
Result: Mild skin irritation

Serious eye damage/eye irritation
Irritating to eyes. The preceding data, or interpretation of data, was determined using Quantitative Structure Activity Relationship (QSAR) modeling.

Respiratory or skin sensitisation
Causes photosensitivity. Exposure to light can result in allergic reactions resulting in dermatologic lesions, which can vary from sunburnlike responses to edematous, vesiculated lesions, or bullae

Germ cell mutagenicity
No data available

Carcinogenicity

IARC:	3 - Group 3: Not classifiable as to its carcinogenicity to humans (Anthracene)
ACGIH:	No component of this product present at levels greater than or equal to 0.1% is identified as a carcinogen or potential carcinogen by ACGIH.
NTP:	No component of this product present at levels greater than or equal to 0.1% is identified as a known or anticipated carcinogen by NTP.
OSHA:	OSHA specifically regulated carcinogen (Anthracene)

Reproductive toxicity

No data available

Specific target organ toxicity - single exposure
Inhalation - May cause respiratory irritation.
The preceding data, or interpretation of data, was determined using Quantitative Structure Activity Relationship (QSAR) modeling.

Specific target organ toxicity - repeated exposure
No data available

Aspiration hazard
No data available

Additional Information
RTECS: CA9350000

Possible tumor promoter., Headache, Nausea, Weakness

Blood -

12. ECOLOGICAL INFORMATION

12.1 Toxicity

Toxicity to fish	LC50 - Lepomis macrochirus (Bluegill) - 0.001 mg/l - 96.0 h
Toxicity to daphnia and other aquatic invertebrates	EC50 - Daphnia magna (Water flea) - 0.10 mg/l - 48 h

12.2 Persistence and degradability
No data available

12.3 Bioaccumulative potential
Indication of bioaccumulation.
Bioaccumulation Pimephales promelas (fathead minnow) - 42 d
- 0.01191 mg/l

Bioconcentration factor (BCF): 649

12.4 Mobility in soil
No data available

12.5 Results of PBT and vPvB assessment
PBT/vPvB assessment not available as chemical safety assessment not required/not conducted

12.6 Other adverse effects
An environmental hazard cannot be excluded in the event of unprofessional handling or disposal.
Very toxic to aquatic life with long lasting effects.

No data available

13. DISPOSAL CONSIDERATIONS

13.1 Waste treatment methods

Product
Offer surplus and non-recyclable solutions to a licensed disposal company. Contact a licensed professional waste disposal service to dispose of this material.

Contaminated packaging
Dispose of as unused product.

14. TRANSPORT INFORMATION

DOT (US)
UN number: 3077 Class: 9 Packing group: III
Proper shipping name: Environmentally hazardous substances, solid, n.o.s. (Anthracene)
Reportable Quantity (RQ): 5000 lbs

Poison Inhalation Hazard: No

IMDG
UN number: 3077 Class: 9 Packing group: III EMS-No: F-A, S-F
Proper shipping name: ENVIRONMENTALLY HAZARDOUS SUBSTANCE, SOLID, N.O.S. (Anthracene)
Marine pollutant:yes

IATA
UN number: 3077 Class: 9 Packing group: III
Proper shipping name: Environmentally hazardous substance, solid, n.o.s. (Anthracene)

Further information
EHS-Mark required (ADR 2.2.9.1.10, IMDG code 2.10.3) for single packagings and combination packagings containing inner packagings with Dangerous Goods > 5L for liquids or > 5kg for solids.

15. REGULATORY INFORMATION

SARA 302 Components
No chemicals in this material are subject to the reporting requirements of SARA Title III, Section 302.

SARA 313 Components
The following components are subject to reporting levels established by SARA Title III, Section 313:

	CAS-No.	Revision Date
Anthracene	120-12-7	2007-07-01

SARA 311/312 Hazards
Acute Health Hazard, Chronic Health Hazard

Massachusetts Right To Know Components

	CAS-No.	Revision Date
Anthracene	120-12-7	2007-07-01

Pennsylvania Right To Know Components

	CAS-No.	Revision Date
Anthracene	120-12-7	2007-07-01

New Jersey Right To Know Components

	CAS-No.	Revision Date
Anthracene	120-12-7	2007-07-01

California Prop. 65 Components

WARNING! This product contains a chemical known to the State of California to cause cancer.

	CAS-No.	Revision Date
Anthracene	120-12-7	2007-09-28

16. OTHER INFORMATION

Full text of H-Statements referred to under sections 2 and 3.

Aquatic Acute	Acute aquatic toxicity
Aquatic Chronic	Chronic aquatic toxicity
Eye Irrit.	Eye irritation
H315	Causes skin irritation.
H319	Causes serious eye irritation.
H335	May cause respiratory irritation.
H400	Very toxic to aquatic life.
H410	Very toxic to aquatic life with long lasting effects.

HMIS Rating

Health hazard:	2
Chronic Health Hazard:	
Flammability:	0
Physical Hazard	0

NFPA Rating

Health hazard:	2
Fire Hazard:	0
Reactivity Hazard:	0

Further information

Copyright 2015 Sigma-Aldrich Co. LLC. License granted to make unlimited paper copies for internal use only.
The above information is believed to be correct but does not purport to be all inclusive and shall be used only as a guide. The information in this document is based on the present state of our knowledge and is applicable to the product with regard to appropriate safety precautions. It does not represent any guarantee of the properties of the product. Sigma-Aldrich Corporation and its Affiliates shall not be held liable for any damage resulting from handling or from contact with the above product. See www.sigma-aldrich.com and/or the reverse side of invoice or packing slip for additional terms and conditions of sale.

Preparation Information

Sigma-Aldrich Corporation
Product Safety – Americas Region
1-800-521-8956

Version: 4.9 Revision Date: 04/20/2015 Print Date: 12/11/2015

Antimony

Safety Data Sheet

according to Federal Register / Vol. 77, No. 58 / Monday, March 26, 2012 / Rules and Regulations

Revision Date: 02/12/2014 Version: 1.0

SECTION 1: IDENTIFICATION OF THE SUBSTANCE/MIXTURE AND OF THE COMPANY

1.1. Product Identifier

Product Form: Substance

Product Name: Antimony

Synonyms: Stibium (Sb)

1.2. Intended Use of the Product No additional information available

1.3. Name, Address, and Telephone of the Responsible Party

Company

Atomized Products Group, Inc
3838 Miller Park Dr
Garland, TX 75042
T 972-272-9596
atomizedproductsgroup.com

1.4. Emergency Telephone Number

Emergency Number : 800-255-3924 (CHEMTEL)

SECTION 2: HAZARDS IDENTIFICATION

2.1. Classification of the Substance or Mixture

Classification (GHS-US)

Comb. Dust
Acute Tox. 3 (Oral) H301
Acute Tox. 4 (Inhalation:dust,mist) H332
Carc. 2 H351
Aquatic Acute 2 H401
Aquatic Chronic 2 H411

2.2. Label Elements

GHS-US Labeling

Hazard Pictograms (GHS-US) :



GHS06 GHS07 GHS08 GHS09

Signal Word (GHS-US) : Danger

Hazard Statements (GHS-US) : May form combustible dust concentrations in air
H301 - Toxic if swallowed
H332 - Harmful if inhaled
H351 - Suspected of causing cancer
H401 - Toxic to aquatic life
H411 - Toxic to aquatic life with long lasting effects

Precautionary Statements (GHS-US) : P201 - Obtain special instructions before use.
P202 - Do not handle until all safety precautions have been read and understood.
P261 - Avoid breathing dust.
P264 - Wash hands, forearms, and other exposed areas thoroughly after handling.
P270 - Do not eat, drink or smoke when using this product.
P271 - Use only outdoors or in a well-ventilated area.
P273 - Avoid release to the environment.
P280 - Wear protective gloves, protective clothing, eye protection, face protection, respiratory protection.
P301+P310 - IF SWALLOWED: Immediately call a POISON CENTER or doctor/physician.
P304+P340 - IF INHALED: Remove victim to fresh air and keep at rest in a position comfortable for breathing.
P308+P313 - If exposed or concerned: Get medical advice/attention.

P312 - Call a POISON CENTER/doctor/physician if you feel unwell.
P321 - Specific treatment (see section 4).
P330 - If swallowed, rinse mouth.
P391 - Collect spillage.
P405 - Store locked up.
P501 - Dispose of contents/container to local, regional, national, territorial, provincial, and international regulations.

2.3. Other Hazards

Other Hazards Not Contributing to the Classification: Exposure may aggravate those with pre-existing eye, skin, or respiratory conditions. May form combustible dust concentrations in air. Exposure may aggravate individuals with pre-existing skin, kidney, liver, and pulmonary disorders. On burning release of harmful/irritant gases/vapours (antimony oxides). Inhalation of dusts and fumes can cause metal fume fever. Symptoms can include a metallic or sweet taste in the mouth, sweating, shivering, headache, throat irritation, fever, chills, thirstiness, muscle aches, nausea, vomiting, weakness, fatigue, and shortness of breath.

2.4. Unknown Acute Toxicity (GHS-US)

No data available

SECTION 3: COMPOSITION/INFORMATION ON INGREDIENTS

3.1. Substance

Name : Antimony

Name	Product identifier	%	Classification (GHS-US)
Antimony	(CAS No) 7440-36-0	100	Comb. Dust Acute Tox. 3 (Oral), H301 Acute Tox. 4 (Inhalation), H332 Carc. 2, H351 Aquatic Acute 2, H401 Aquatic Chronic 2, H411

Full text of H-phrases: see section 16

3.2. Mixture

Not applicable

SECTION 4: FIRST AID MEASURES

4.1. Description of First Aid Measures

First-aid Measures General: Never give anything by mouth to an unconscious person. If you feel unwell, seek medical advice (show the label where possible).

First-aid Measures After Inhalation: When symptoms occur: go into open air and ventilate suspected area. Obtain medical attention if breathing difficulty persists.

First-aid Measures After Skin Contact: Remove contaminated clothing. Drench affected area with water for at least 15 minutes. Obtain medical attention if irritation persists.

First-aid Measures After Eye Contact: Rinse cautiously with water for several minutes. Remove contact lenses, if present and easy to do. Continue rinsing. Obtain medical attention if irritation persists.

First-aid Measures After Ingestion: Rinse mouth. Do not induce vomiting. Seek medical attention if a large amount is swallowed.

4.2. Most important symptoms and effects, both acute and delayed

Symptoms/Injuries: Suspected of causing cancer. Toxic if swallowed. Harmful if inhaled.

Symptoms/Injuries After Inhalation: Harmful if inhaled. Respiratory tract irritation.

Symptoms/Injuries After Skin Contact: Prolonged contact with large amounts of dust may cause mechanical irritation.

Symptoms/Injuries After Eye Contact: Prolonged contact with large amounts of dust may cause mechanical irritation.

Symptoms/Injuries After Ingestion: Toxic if swallowed. May cause nausea, vomiting, and diarrhea.

Chronic Symptoms: Prolonged exposure may cause effects in specific organs such as the liver, kidneys, blood, and nervous system.

4.3. Indication of Any Immediate Medical Attention and Special Treatment Needed

If exposed or concerned, get medical advice and attention.

SECTION 5: FIREFIGHTING MEASURES

5.1. Extinguishing Media

Suitable Extinguishing Media: Use extinguishing media appropriate for surrounding fire.

Unsuitable Extinguishing Media: Do not use a heavy water stream. Use of heavy stream of water may spread fire.

5.2. Special Hazards Arising From the Substance or Mixture

Fire Hazard: Not considered flammable but may burn at high temperatures. Dust explosion hazard in air.

Explosion Hazard: Avoid dust clouds in combination with static electricity. Dust explosion hazard in air.

Reactivity: Hazardous reactions will not occur under normal conditions. Dust clouds can be explosive.

5.3. Advice for Firefighters

Precautionary Measures Fire: Exercise caution when fighting any chemical fire.

Firefighting Instructions: Use water spray or fog for cooling exposed containers. In case of major fire and large quantities: Evacuate area. Fight fire remotely due to the risk of explosion.

Protection During Firefighting: Do not enter fire area without proper protective equipment, including respiratory protection.

Other information: Risk of dust explosion. Do not allow the product to be released into the environment. Do not allow run-off from fire fighting to enter drains or water courses.

SECTION 6: ACCIDENTAL RELEASE MEASURES

6.1. Personal Precautions, Protective Equipment and Emergency Procedures

General Measures: Use special care to avoid static electric charges. Keep away from heat/sparks/open flames/hot surfaces. – No smoking. Handle in accordance with good industrial hygiene and safety practice. Do not breathe dust. Avoid generating dust. Avoid all contact with skin, eyes, or clothing.

6.1.1. For Non-emergency Personnel

Protective Equipment: Use appropriate personal protection equipment (PPE).

Emergency Procedures: Evacuate unnecessary personnel.

6.1.2. For Emergency Responders

Protective Equipment: Equip cleanup crew with proper protection. Use appropriate personal protection equipment (PPE).

Emergency Procedures: Ventilate area.

6.2. Environmental Precautions

Prevent entry to sewers and public waters. Do not allow to enter drains or water courses.

6.3. Methods and Material for Containment and Cleaning Up

For Containment: Avoid generation of dust during clean-up of spills. Use only non-sparking tools.

Methods for Cleaning Up: Clear up spills immediately and dispose of waste safely. Avoid generation of dust during clean-up of spills. Use only non-sparking tools. Use explosion proof vacuum during cleanup, with appropriate filter, do not mix with other materials. Contact competent authorities after a spill.

6.4. Reference to Other Sections

See heading 8, Exposure Controls and Personal Protection.

SECTION 7: HANDLING AND STORAGE

7.1. Precautions for Safe Handling

Additional Hazards When Processed: Avoid dust production. Accumulation and dispersion of dust with an ignition source can cause a combustible dust explosion, keep dust levels to a minimum and follow applicable regulations. Do not pressurize, cut, or weld containers. . On burning: release of harmful/irritant gases/vapours e.g.: (antimony oxides).

Precautions for Safe Handling: Use only non-sparking tools. Keep away from heat/sparks/open flames/hot surfaces. – No smoking. Handle in accordance with good industrial hygiene and safety procedures.

Hygiene Measures: Handle in accordance with good industrial hygiene and safety procedures. Wash hands and other exposed areas with mild soap and water before eating, drinking, or smoking and again when leaving work. Do no eat, drink or smoke when using this product.

7.2. Conditions for Safe Storage, Including Any Incompatibilities

Technical Measures: Proper grounding procedures to avoid static electricity should be followed. Ground/bond container and receiving equipment. Use explosion-proof electrical, ventilating, and lighting equipment. Comply with applicable regulations.

Storage Conditions: Store in a dry, cool and well-ventilated place. Keep container closed when not in use. Keep/Store away from extremely high or low temperatures, ignition sources, incompatible materials.

Incompatible Products: Strong acids. Strong bases. Strong oxidizers.

7.3. Specific End Use(s)

No additional information available

SECTION 8: EXPOSURE CONTROLS/PERSONAL PROTECTION

8.1. Control Parameters

Antimony (7440-36-0)		
USA ACGIH	ACGIH TWA (mg/m³)	0.5 mg/m³
USA NIOSH	NIOSH REL (TWA) (mg/m³)	0.5 mg/m³

USA IDLH	US IDLH (mg/m³)	50 mg/m³
USA OSHA	OSHA PEL (TWA) (mg/m³)	0.5 mg/m³

8.2. Exposure Controls

Appropriate Engineering Controls : Ensure all national/local regulations are observed. Proper grounding procedures to avoid static electricity should be followed. Use explosion-proof equipment. Emergency eye wash fountains and safety showers should be available in the immediate vicinity of any potential exposure. Ensure adequate ventilation, especially in confined areas.

Personal Protective Equipment : Gloves. Protective goggles. Respiratory protection of the dependent type. Protective clothing.



Materials for Protective Clothing : Chemically resistant materials and fabrics.

Hand Protection : Wear chemically resistant protective gloves.

Eye Protection : Chemical goggles or safety glasses.

Skin and Body Protection : Wear suitable protective clothing.

Respiratory Protection : Use NIOSH-approved air-purifying or supplied-air respirator where airborne concentrations of dust are expected to exceed exposure limits.

Thermal Hazard Protection : Wear suitable protective clothing.

SECTION 9: PHYSICAL AND CHEMICAL PROPERTIES

9.1. Information on Basic Physical and Chemical Properties

Physical State : Solid

Odor : No data available

Odor Threshold : No data available

pH : No data available

Relative Evaporation Rate (butylacetate=1) : No data available

Melting Point : No data available

Freezing Point : No data available

Boiling Point : No data available

Flash Point : No data available

Auto-ignition Temperature : No data available

Decomposition Temperature : No data available

Flammability (solid, gas) : No data available

Vapor Pressure : No data available

Relative Vapor Density at 20 °C : No data available

Relative Density : No data available

Specific Gravity : No data available

Solubility : No data available

Log Pow : No data available

Log Kow : No data available

Viscosity, Kinematic : No data available

Viscosity, Dynamic : No data available

Explosive Properties : No data available

Oxidizing Properties : No data available

Explosive Limits : No data available

9.2. Other Information No additional information available

SECTION 10: STABILITY AND REACTIVITY

10.1 Reactivity: Hazardous reactions will not occur under normal conditions. Dust clouds can be explosive.

10.2 Chemical Stability: Dust clouds can be explosive.

10.3 Possibility of Hazardous Reactions: Hazardous polymerization will not occur.

10.4 Conditions to Avoid: Direct sunlight. Extremely high or low temperatures. Open flame. Ignition sources. Incompatible materials.

10.5 Incompatible Materials: Strong acids. Strong bases. Strong oxidizers. Halogenated compounds.

10.6 Hazardous Decomposition Products: Antimony and its oxides. Metal oxides. Inhalation of fumes may cause metal fume fever.

SECTION 11: TOXICOLOGICAL INFORMATION

11.1. Information On Toxicological Effects

Acute Toxicity: Toxic if swallowed. Harmful if inhaled.

Antimony	
ATE (Oral)	500.000 mg/kg body weight
ATE (Dust/Mist)	1.500 mg/l/4h

Antimony (7440-36-0)	
LD50 Oral Rat	100 mg/kg
ATE (Oral)	100.000 mg/kg body weight

Skin Corrosion/Irritation: Not classified

Serious Eye Damage/Irritation: Not classified

Respiratory or Skin Sensitization: Not classified

Germ Cell Mutagenicity: Not classified

Carcinogenicity: Suspected of causing cancer.

Reproductive Toxicity: Not classified

Specific Target Organ Toxicity (Single Exposure): Not classified

Specific Target Organ Toxicity (Repeated Exposure): Not classified

Aspiration Hazard: Not classified

Symptoms/Injuries After Inhalation: Harmful if inhaled. Respiratory tract irritation.

Symptoms/Injuries After Skin Contact: Prolonged contact with large amounts of dust may cause mechanical irritation.

Symptoms/Injuries After Eye Contact: Prolonged contact with large amounts of dust may cause mechanical irritation.

Symptoms/Injuries After Ingestion: Toxic if swallowed. May cause nausea, vomiting, and diarrhea.

Chronic Symptoms: Prolonged exposure may cause effects in specific organs such as the liver, kidneys, blood, and nervous system.

SECTION 12: ECOLOGICAL INFORMATION

12.1. Toxicity

Ecology - General : Toxic to aquatic life with long lasting effects.

12.2. Persistence and Degradability

Antimony	
Persistence and Degradability	May cause long-term adverse effects in the environment.

12.3. Bioaccumulative Potential No additional information available

12.4. Mobility in Soil No additional information available

12.5. Other Adverse Effects

Other Information : Avoid release to the environment.

SECTION 13: DISPOSAL CONSIDERATIONS

13.1. Waste treatment methods

Waste Disposal Recommendations: Dispose of waste material in accordance with all local, regional, national, and international regulations.

Additional Information: The materials contained within this product are hazardous to the environment, do not release into the environment.

SECTION 14: TRANSPORT INFORMATION

14.1 In Accordance with DOT

Proper Shipping Name : ANTIMONY POWDER
Hazard Class : 6.1
Identification Number : UN2871
Label Codes : 6.1
Packing Group : III
Marine Pollutant : Marine pollutant
ERG Number : 170



14.2 In Accordance with IMDG

Proper Shipping Name : ANTIMONY POWDER
Hazard Class : 6.1
Identification Number : UN2871
Packing Group : III
Label Codes : 6.1
EmS-No. (Fire) : F-A
EmS-No. (Spillage) : S-A
MFAG Number : 171



14.3 In Accordance with IATA

Proper Shipping Name : ANTIMONY POWDER
Packing Group : III
Identification Number : UN2871
Hazard Class : 6
Label Codes : 6.1
ERG Code (IATA) : 6L



SECTION 15: REGULATORY INFORMATION

15.1 US Federal Regulations

Antimony	
SARA Section 311/312 Hazard Classes	Delayed (chronic) health hazard Immediate (acute) health hazard

Antimony (7440-36-0)	
Listed on the United States TSCA (Toxic Substances Control Act) inventory	
Listed on SARA Section 313 (Specific toxic chemical listings)	
SARA Section 313 - Emission Reporting	1.0 %

15.2 US State Regulations

Antimony (7440-36-0)
U.S. - California - Priority Toxic Pollutants - Human Health Criteria
U.S. - California - Toxic Air Contaminant List (AB 1807, AB 2728)
U.S. - Colorado - Primary Drinking Water Regulations - Maximum Contaminant Level Goals (MCLGs)
U.S. - Colorado - Primary Drinking Water Regulations - Maximum Contaminant Levels (MCLs)
U.S. - Connecticut - Drinking Water Quality Standards - Maximum Contaminant Levels
U.S. - Connecticut - Hazardous Air Pollutants - HLVs (30 min)
U.S. - Connecticut - Hazardous Air Pollutants - HLVs (8 hr)
U.S. - Connecticut - Water Quality Standards - Consumption of Organisms Only
U.S. - Connecticut - Water Quality Standards - Consumption of Water and Organisms
U.S. - Connecticut - Water Quality Standards - Health Designations
U.S. - Delaware - Pollutant Discharge Requirements - Reportable Quantities
U.S. - Florida - Drinking Water Standards - Inorganic Contaminants - Maximum Contaminant Levels (MCLs)
U.S. - Georgia - Drinking Water - Maximum Contaminant Levels (MCLs)
U.S. - Idaho - Non-Carcinogenic Toxic Air Pollutants - Acceptable Ambient Concentrations
U.S. - Idaho - Non-Carcinogenic Toxic Air Pollutants - Emission Levels (ELs)
U.S. - Idaho - Occupational Exposure Limits - TWAs

U.S. - Illinois - Toxic Air Contaminants
U.S. - Louisiana - Reportable Quantity List for Pollutants
U.S. - Maine - Air Pollutants - Hazardous Air Pollutants
U.S. - Maryland - Surface Water Quality Standards - Consumption of Organisms Only
U.S. - Maryland - Surface Water Quality Standards - Consumption of Water and Organisms
U.S. - Massachusetts - Allowable Ambient Limits (AALs)
U.S. - Massachusetts - Allowable Threshold Concentrations (ATCs)
U.S. - Massachusetts - Drinking Water - Maximum Contaminant Levels (MCLs)
U.S. - Massachusetts - Oil & Hazardous Material List - Groundwater Reportable Concentration - Reporting Category 1
U.S. - Massachusetts - Oil & Hazardous Material List - Groundwater Reportable Concentration - Reporting Category 2
U.S. - Massachusetts - Oil & Hazardous Material List - Reportable Quantity
U.S. - Massachusetts - Oil & Hazardous Material List - Soil Reportable Concentration - Reporting Category 1
U.S. - Massachusetts - Oil & Hazardous Material List - Soil Reportable Concentration - Reporting Category 2
U.S. - Massachusetts - Right To Know List
U.S. - Massachusetts - Threshold Effects Exposure Limits (TELs)
U.S. - Massachusetts - Toxics Use Reduction Act
U.S. - Michigan - Occupational Exposure Limits - TWAs
U.S. - Michigan - Polluting Materials List
U.S. - Minnesota - Chemicals of High Concern
U.S. - Minnesota - Groundwater Health Risk Limits
U.S. - Minnesota - Hazardous Substance List
U.S. - Minnesota - Permissible Exposure Limits - TWAs
U.S. - Missouri - Drinking Water - Maximum Contaminant Levels (MCLs)
U.S. - Nebraska - Drinking Water - Maximum Contaminant Levels (MCLs)
U.S. - New Hampshire - Drinking Water - Maximum Contaminant Levels (MCLs)
U.S. - New Hampshire - Regulated Toxic Air Pollutants - Ambient Air Levels (AALs) - 24-Hour
U.S. - New Hampshire - Regulated Toxic Air Pollutants - Ambient Air Levels (AALs) - Annual
U.S. - New Jersey - Discharge Prevention - List of Hazardous Substances
U.S. - New Jersey - Environmental Hazardous Substances List
U.S. - New Jersey - Primary Drinking Water Standards - Maximum Contaminant Levels - MCLs
U.S. - New Jersey - Right to Know Hazardous Substance List
U.S. - New Jersey - Water Quality - Ground Water Quality Criteria
U.S. - New Jersey - Water Quality - Practical Quantitation Levels (PQLs)
U.S. - New York - Occupational Exposure Limits - TWAs
U.S. - New York - Reporting of Releases Part 597 - List of Hazardous Substances
U.S. - North Dakota - Air Pollutants - Guideline Concentrations - 8-Hour
U.S. - North Dakota - Water Quality Standards - Human Health Value for Class III
U.S. - North Dakota - Water Quality Standards - Human Health Value for Classes I, IA, II
U.S. - Oregon - Permissible Exposure Limits - TWAs
U.S. - Pennsylvania - Drinking Water - Maximum Contaminant Levels (MCLs)
U.S. - Pennsylvania - RTK (Right to Know) - Environmental Hazard List
U.S. - Pennsylvania - RTK (Right to Know) List
U.S. - Rhode Island - Air Toxics - Acceptable Ambient Levels - 24-Hour
U.S. - Rhode Island - Water Quality Standards - Acute Freshwater Aquatic Life Criteria
U.S. - Rhode Island - Water Quality Standards - Chronic Freshwater Aquatic Life Criteria
U.S. - Rhode Island - Water Quality Standards - Human Health Criteria for Consumption of Aquatic Organisms Only
U.S. - Rhode Island - Water Quality Standards - Human Health Criteria for Consumption of Water and Aquatic Organisms
U.S. - South Carolina - Maximum Contaminant Levels (MCLs)
U.S. - Tennessee - Occupational Exposure Limits - TWAs
U.S. - Texas - Drinking Water Standards - Maximum Contaminant Levels (MCLs)
U.S. - Texas - Effects Screening Levels - Long Term
U.S. - Texas - Effects Screening Levels - Short Term
U.S. - Utah - Drinking Water - Maximum Contaminant Levels (MCLs)
U.S. - Vermont - Hazardous Waste - Hazardous Constituents
U.S. - Vermont - Permissible Exposure Limits - TWAs
U.S. - Virginia - Water Quality Standards - Public Water Supply Effluent Limits
U.S. - Virginia - Water Quality Standards - Surface Waters Not Used for the Public Water Supply Effluent Limits

U.S. - Washington - Dangerous Waste - Dangerous Waste Constituents List
U.S. - Washington - Permissible Exposure Limits - STELs
U.S. - Washington - Permissible Exposure Limits - TWAs
U.S. - Wisconsin - Hazardous Air Contaminants - All Sources - Emissions From Stack Heights 25 Feet to Less Than 40 Feet
U.S. - Wisconsin - Hazardous Air Contaminants - All Sources - Emissions From Stack Heights 40 Feet to Less Than 75 Feet
U.S. - Wisconsin - Hazardous Air Contaminants - All Sources - Emissions From Stack Heights 75 Feet or Greater
U.S. - Wisconsin - Hazardous Air Contaminants - All Sources - Emissions From Stack Heights Less Than 25 Feet

SECTION 16: OTHER INFORMATION

Revision date : 02/12/2014

Other Information : This document has been prepared in accordance with the SDS requirements of the OSHA Hazard Communication Standard 29 CFR 1910.1200.

GHS Full Text Phrases:

Acute Tox. 3 (Oral)	Acute toxicity (oral) Category 3
Acute Tox. 4 (Inhalation)	Acute toxicity (inhalation) Category 4
Acute Tox. 4 (Inhalation:dust,mist)	Acute toxicity (inhalation:dust,mist) Category 4
Aquatic Acute 2	Hazardous to the aquatic environment - Acute Hazard Category 2
Aquatic Chronic 2	Hazardous to the aquatic environment - Chronic Hazard Category 2
Carc. 2	Carcinogenicity Category 2
Comb. Dust	Combustible Dust
	May form combustible dust concentrations in air
H301	Toxic if swallowed
H332	Harmful if inhaled
H351	Suspected of causing cancer
H401	Toxic to aquatic life
H411	Toxic to aquatic life with long lasting effects

This information is based on our current knowledge and is intended to describe the product for the purposes of health, safety and environmental requirements only. It should not therefore be construed as guaranteeing any specific property of the product.

SDS US (GHS HazCom) - US

SAFETY DATA SHEET

Version 5.2
Revision Date 02/27/2015
Print Date 05/01/2016

1. PRODUCT AND COMPANY IDENTIFICATION

1.1 Product identifiers

Product name : Aroclor 1254

Product Number : 48586
Brand : Supelco
Index-No. : 602-039-00-4

CAS-No. : 11097-69-1

1.2 Relevant identified uses of the substance or mixture and uses advised against

Identified uses : Laboratory chemicals, Manufacture of substances

1.3 Details of the supplier of the safety data sheet

Company : Sigma-Aldrich
3050 Spruce Street
SAINT LOUIS MO 63103
USA

Telephone : +1 800-325-5832
Fax : +1 800-325-5052

1.4 Emergency telephone number

Emergency Phone # : (314) 776-6555

2. HAZARDS IDENTIFICATION

2.1 Classification of the substance or mixture

GHS Classification in accordance with 29 CFR 1910 (OSHA HCS)
Acute toxicity, Oral (Category 4), H302
Specific target organ toxicity - repeated exposure (Category 2), H373
Acute aquatic toxicity (Category 1), H400
Chronic aquatic toxicity (Category 1), H410

For the full text of the H-Statements mentioned in this Section, see Section 16.

2.2 GHS Label elements, including precautionary statements

Pictogram



Signal word Warning

Hazard statement(s)
H302 Harmful if swallowed.
H373 May cause damage to organs through prolonged or repeated exposure.
H410 Very toxic to aquatic life with long lasting effects.

Precautionary statement(s)
P260 Do not breathe dust/ fume/ gas/ mist/ vapours/ spray.
P264 Wash skin thoroughly after handling.
P270 Do not eat, drink or smoke when using this product.
P273 Avoid release to the environment.
P301 + P312 + P330 IF SWALLOWED: Call a POISON CENTER or doctor/ physician if you feel unwell. Rinse mouth.

P314	Get medical advice/ attention if you feel unwell.
P391	Collect spillage.
P501	Dispose of contents/ container to an approved waste disposal plant.

2.3 Hazards not otherwise classified (HNOC) or not covered by GHS - none

3. COMPOSITION/INFORMATION ON INGREDIENTS

3.1 Substances

CAS-No. : 11097-69-1
Index-No. : 602-039-00-4

Hazardous components

Component	Classification	Concentration
Aroclor 1254		
	Acute Tox. 4; STOT RE 2; Aquatic Acute 1; Aquatic Chronic 1; H302, H373, H410	<= 100 %

For the full text of the H-Statements mentioned in this Section, see Section 16.

4. FIRST AID MEASURES

4.1 Description of first aid measures

General advice
Consult a physician. Show this safety data sheet to the doctor in attendance.Move out of dangerous area.

If inhaled
If breathed in, move person into fresh air. If not breathing, give artificial respiration. Consult a physician.

In case of skin contact
Wash off with soap and plenty of water. Consult a physician.

In case of eye contact
Flush eyes with water as a precaution.

If swallowed
Never give anything by mouth to an unconscious person. Rinse mouth with water. Consult a physician.

4.2 Most important symptoms and effects, both acute and delayed
The most important known symptoms and effects are described in the labelling (see section 2.2) and/or in section 11

4.3 Indication of any immediate medical attention and special treatment needed
No data available

5. FIREFIGHTING MEASURES

5.1 Extinguishing media

Suitable extinguishing media
Use water spray, alcohol-resistant foam, dry chemical or carbon dioxide.

5.2 Special hazards arising from the substance or mixture
Nature of decomposition products not known.

5.3 Advice for firefighters
Wear self-contained breathing apparatus for firefighting if necessary.

5.4 Further information
No data available

6. ACCIDENTAL RELEASE MEASURES

6.1 Personal precautions, protective equipment and emergency procedures
Use personal protective equipment. Avoid breathing vapours, mist or gas. Ensure adequate ventilation. Evacuate personnel to safe areas.
For personal protection see section 8.

6.2 Environmental precautions
Prevent further leakage or spillage if safe to do so. Do not let product enter drains. Discharge into the environment must be avoided.

6.3 Methods and materials for containment and cleaning up
Soak up with inert absorbent material and dispose of as hazardous waste. Keep in suitable, closed containers for disposal.

6.4 Reference to other sections
For disposal see section 13.

7. HANDLING AND STORAGE

7.1 Precautions for safe handling
Avoid contact with skin and eyes. Avoid inhalation of vapour or mist.
For precautions see section 2.2.

7.2 Conditions for safe storage, including any incompatibilities
Keep container tightly closed in a dry and well-ventilated place. Containers which are opened must be carefully resealed and kept upright to prevent leakage.
Storage class (TRGS 510): Non Combustible Liquids

7.3 Specific end use(s)
Apart from the uses mentioned in section 1.2 no other specific uses are stipulated

8. EXPOSURE CONTROLS/PERSONAL PROTECTION

8.1 Control parameters

Components with workplace control parameters

Component	CAS-No.	Value	Control parameters	Basis
Aroclor 1254	11097-69-1	TWA	0.5 mg/m3	USA. Occupational Exposure Limits (OSHA) - Table Z-1 Limits for Air Contaminants
	Remarks	Skin designation		
		TWA	0.500000 mg/m3	USA. Occupational Exposure Limits (OSHA) - Table Z-1 Limits for Air Contaminants
		Skin designation		
		TWA	0.5 mg/m3	USA. ACGIH Threshold Limit Values (TLV)
		Upper Respiratory Tract irritation Liver damage Chloracne Confirmed animal carcinogen with unknown relevance to humans Danger of cutaneous absorption		
		TWA	0.500000 mg/m3	USA. ACGIH Threshold Limit Values (TLV)
		Upper Respiratory Tract irritation Liver damage Chloracne Confirmed animal carcinogen with unknown relevance to humans Danger of cutaneous absorption		
		TWA	0.5 mg/m3	USA. OSHA - TABLE Z-1 Limits for Air Contaminants - 1910.1000
		Skin notation		
		TWA	0.001000 mg/m3	USA. NIOSH Recommended Exposure Limits
		Potential Occupational Carcinogen See Appendix A		

8.2 Exposure controls

Appropriate engineering controls
Handle in accordance with good industrial hygiene and safety practice. Wash hands before breaks and at the end of workday.

Personal protective equipment

Eye/face protection
Face shield and safety glasses Use equipment for eye protection tested and approved under appropriate government standards such as NIOSH (US) or EN 166(EU).

Skin protection
Handle with gloves. Gloves must be inspected prior to use. Use proper glove removal technique (without touching glove's outer surface) to avoid skin contact with this product. Dispose of contaminated gloves after use in accordance with applicable laws and good laboratory practices. Wash and dry hands.

Body Protection
Complete suit protecting against chemicals, The type of protective equipment must be selected according to the concentration and amount of the dangerous substance at the specific workplace.

Respiratory protection
Where risk assessment shows air-purifying respirators are appropriate use a full-face respirator with multi-purpose combination (US) or type ABEK (EN 14387) respirator cartridges as a backup to engineering controls. If the respirator is the sole means of protection, use a full-face supplied air respirator. Use respirators and components tested and approved under appropriate government standards such as NIOSH (US) or CEN (EU).

Control of environmental exposure
Prevent further leakage or spillage if safe to do so. Do not let product enter drains. Discharge into the environment must be avoided.

9. PHYSICAL AND CHEMICAL PROPERTIES

9.1 Information on basic physical and chemical properties

a)	Appearance	Form: liquid
b)	Odour	No data available
c)	Odour Threshold	No data available
d)	pH	No data available
e)	Melting point/freezing point	No data available
f)	Initial boiling point and boiling range	No data available
g)	Flash point	No data available
h)	Evaporation rate	No data available
i)	Flammability (solid, gas)	No data available
j)	Upper/lower flammability or explosive limits	No data available
k)	Vapour pressure	No data available
l)	Vapour density	No data available
m)	Relative density	No data available
n)	Water solubility	No data available
o)	Partition coefficient: n-octanol/water	No data available
p)	Auto-ignition temperature	No data available
q)	Decomposition	No data available

temperature

r)	Viscosity	No data available
s)	Explosive properties	No data available
t)	Oxidizing properties	No data available

9.2 Other safety information
No data available

10. STABILITY AND REACTIVITY

10.1 Reactivity
No data available

10.2 Chemical stability
Stable under recommended storage conditions.

10.3 Possibility of hazardous reactions
No data available

10.4 Conditions to avoid
No data available

10.5 Incompatible materials
Strong oxidizing agents

10.6 Hazardous decomposition products
Other decomposition products - No data available
In the event of fire: see section 5

11. TOXICOLOGICAL INFORMATION

11.1 Information on toxicological effects

Acute toxicity
LD50 Oral - Rat - 1,010 mg/kg

Inhalation: No data available

Dermal: No data available

No data available

Skin corrosion/irritation
No data available

Serious eye damage/eye irritation
No data available

Respiratory or skin sensitisation
No data available

Germ cell mutagenicity
Rat
Liver
Unscheduled DNA synthesis

Rat
Liver
DNA damage

Mouse
fibroblast
Morphological transformation.

Rat
Morphological transformation.

Rat
DNA damage

Rat
DNA damage

Carcinogenicity

Carcinogenicity - Rat - Oral
Tumorigenic:Equivocal tumorigenic agent by RTECS criteria. Gastrointestinal:Tumors.

Carcinogenicity - Rat - Oral
Tumorigenic:Carcinogenic by RTECS criteria. Liver:Tumors.

Carcinogenicity - Mouse - Skin
Tumorigenic:Equivocal tumorigenic agent by RTECS criteria. Skin and Appendages: Other: Tumors.
Tumorigenic:Tumors at site or application.

Carcinogenicity - Rat - Oral
Tumorigenic:Equivocal tumorigenic agent by RTECS criteria. Gastrointestinal:Tumors.

Carcinogenicity - Mouse - Oral
Tumorigenic:Neoplastic by RTECS criteria. Liver:Tumors.

Carcinogenicity - Mouse - Intraperitoneal
Tumorigenic:Equivocal tumorigenic agent by RTECS criteria. Tumorigenic Effects: Uterine tumors. Lungs, Thorax, or Respiration:Tumors.

IARC: No component of this product present at levels greater than or equal to 0.1% is identified as probable, possible or confirmed human carcinogen by IARC.

NTP: No component of this product present at levels greater than or equal to 0.1% is identified as a known or anticipated carcinogen by NTP.

OSHA: No component of this product present at levels greater than or equal to 0.1% is identified as a carcinogen or potential carcinogen by OSHA.

Reproductive toxicity
No data available

Reproductive toxicity - Rabbit - Oral
Effects on Fertility: Post-implantation mortality (e.g., dead and/or resorbed implants per total number of implants).
Effects on Fertility: Abortion. Effects on Embryo or Fetus: Fetal death.

Reproductive toxicity - Rabbit - Oral
Effects on Newborn: Biochemical and metabolic.

Reproductive toxicity - Rat - Oral
Effects on Newborn: Biochemical and metabolic.

Reproductive toxicity - Rat - Oral
Effects on Newborn: Behavioral.

Reproductive toxicity - Rat - Oral
Effects on Newborn: Delayed effects.

Reproductive toxicity - Rat - Intraperitoneal
Maternal Effects: Other effects. Effects on Newborn: Biochemical and metabolic.

Reproductive toxicity - Mouse - Oral
Effects on Newborn: Behavioral.

Reproductive toxicity - Mammal - Oral
Effects on Fertility: Female fertility index (e.g., # females pregnant per # sperm positive females; # females pregnant per # females mated).

No data available

Developmental Toxicity - Rat - Oral

Specific Developmental Abnormalities: Hepatobiliary system.

Specific target organ toxicity - single exposure
No data available

Specific target organ toxicity - repeated exposure
May cause damage to organs through prolonged or repeated exposure.

Aspiration hazard
No data available

Additional Information
RTECS: Not available

To the best of our knowledge, the chemical, physical, and toxicological properties have not been thoroughly investigated.

Stomach - Irregularities - Based on Human Evidence
Stomach - Irregularities - Based on Human Evidence

12. ECOLOGICAL INFORMATION

12.1 Toxicity

Toxicity to fish	LC50 - Oncorhynchus mykiss (rainbow trout) - 0.22 µg/l - 96.0 h
Toxicity to algae	LC50 - Algae - 0.015 mg/l - 28 h

12.2 Persistence and degradability

12.3 Bioaccumulative potential

Bioaccumulation	Pimephales promelas (fathead minnow) - 8 Months - 1.8 µg/l
	Bioconcentration factor (BCF): 238,000

12.4 Mobility in soil
No data available

12.5 Results of PBT and vPvB assessment
PBT/vPvB assessment not available as chemical safety assessment not required/not conducted

12.6 Other adverse effects
An environmental hazard cannot be excluded in the event of unprofessional handling or disposal.
Very toxic to aquatic life with long lasting effects.

13. DISPOSAL CONSIDERATIONS

13.1 Waste treatment methods

Product
Offer surplus and non-recyclable solutions to a licensed disposal company. Contact a licensed professional waste disposal service to dispose of this material. Dissolve or mix the material with a combustible solvent and burn in a chemical incinerator equipped with an afterburner and scrubber.

Contaminated packaging
Dispose of as unused product.

14. TRANSPORT INFORMATION

DOT (US)
UN number: 2315 Class: 9 Packing group: II
Proper shipping name: Polychlorinated biphenyls, liquid
Reportable Quantity (RQ): 1 lbs

Poison Inhalation Hazard: No

IMDG
UN number: 2315 Class: 9 Packing group: II EMS-No: F-A, S-A

Proper shipping name: POLYCHLORINATED BIPHENYLS, LIQUID
Marine pollutant: yes

IATA

UN number: 2315 Class: 9 Packing group: II
Proper shipping name: Polychlorinated biphenyls, liquid

15. REGULATORY INFORMATION

SARA 302 Components

No chemicals in this material are subject to the reporting requirements of SARA Title III, Section 302.

SARA 313 Components

This material does not contain any chemical components with known CAS numbers that exceed the threshold (De Minimis) reporting levels established by SARA Title III, Section 313.

Massachusetts Right To Know Components

	CAS-No.	Revision Date
Aroclor 1254	11097-69-1	1993-04-24

Pennsylvania Right To Know Components

	CAS-No.	Revision Date
Aroclor 1254	11097-69-1	1993-04-24

New Jersey Right To Know Components

	CAS-No.	Revision Date
Aroclor 1254	11097-69-1	1993-04-24

California Prop. 65 Components

WARNING! This product contains a chemical known to the State of California to cause cancer. Aroclor 1254	CAS-No. 11097-69-1	Revision Date 1990-06-30
WARNING: This product contains a chemical known to the State of California to cause birth defects or other reproductive harm. Aroclor 1254	CAS-No. 11097-69-1	Revision Date 1990-06-30

16. OTHER INFORMATION

Full text of H-Statements referred to under sections 2 and 3.

Acute Tox.	Acute toxicity
Aquatic Acute	Acute aquatic toxicity
Aquatic Chronic	Chronic aquatic toxicity
H302	Harmful if swallowed.
H373	May cause damage to organs through prolonged or repeated exposure.
H400	Very toxic to aquatic life.
H410	Very toxic to aquatic life with long lasting effects.
STOT RE	Specific target organ toxicity - repeated exposure

HMIS Rating

Health hazard:	1
Chronic Health Hazard:	*
Flammability:	0
Physical Hazard	0

NFPA Rating

Health hazard:	1
Fire Hazard:	0
Reactivity Hazard:	0

Further information

Copyright 2015 Sigma-Aldrich Co. LLC. License granted to make unlimited paper copies for internal use only.
The above information is believed to be correct but does not purport to be all inclusive and shall be used only as a guide. The information in this document is based on the present state of our knowledge and is applicable to the product with regard to appropriate safety precautions. It does not represent any guarantee of the properties of the product. Sigma-Aldrich Corporation and its Affiliates shall not be held liable for any damage resulting from handling or from contact with the above product. See www.sigma-aldrich.com and/or the reverse side of invoice or packing slip for additional terms and conditions of sale.

Preparation Information

Sigma-Aldrich Corporation
Product Safety – Americas Region
1-800-521-8956

Version: 5.2 Revision Date: 02/27/2015 Print Date: 05/01/2016

SAFETY DATA SHEET

Version 5.3
Revision Date 06/25/2015
Print Date 05/11/2016

1. PRODUCT AND COMPANY IDENTIFICATION

1.1 Product identifiers

Product name : AROCLOR 1260

Product Number : CRM48736
Brand : Supelco

1.2 Relevant identified uses of the substance or mixture and uses advised against

Identified uses : Laboratory chemicals, Manufacture of substances

1.3 Details of the supplier of the safety data sheet

Company : Sigma-Aldrich
3050 Spruce Street
SAINT LOUIS MO 63103
USA

Telephone : +1 800-325-5832
Fax : +1 800-325-5052

1.4 Emergency telephone number

Emergency Phone # : (314) 776-6555

2. HAZARDS IDENTIFICATION

2.1 Classification of the substance or mixture

GHS Classification in accordance with 29 CFR 1910 (OSHA HCS)
Carcinogenicity (Category 1B), H350

For the full text of the H-Statements mentioned in this Section, see Section 16.

2.2 GHS Label elements, including precautionary statements

Pictogram



Signal word Danger

Hazard statement(s)
H350 May cause cancer.

Precautionary statement(s)
P201 Obtain special instructions before use.
P202 Do not handle until all safety precautions have been read and understood.
P280 Wear protective gloves/ protective clothing/ eye protection/ face protection.
P308 + P313 IF exposed or concerned: Get medical advice/ attention.
P405 Store locked up.
P501 Dispose of contents/ container to an approved waste disposal plant.

2.3 Hazards not otherwise classified (HNOC) or not covered by GHS - none

3. COMPOSITION/INFORMATION ON INGREDIENTS

3.2 Mixtures

Hazardous components

Component		Classification	Concentration
Distillates (petroleum), hydrotreated middle			
CAS-No. EC-No. Index-No.	64742-46-7 265-148-2 649-221-00-X	Carc. 1B; H350	>= 90 - <= 100 %
Baseoil - unspecified			
CAS-No. EC-No. Index-No.	64742-53-6 265-156-6 649-466-00-2	Carc. 1B; H350	>= 30 - < 50 %
2,6-di-tert-Butyl-p-cresol			
CAS-No. EC-No.	128-37-0 204-881-4	Aquatic Acute 1; Aquatic Chronic 1; H410	>= 0.1 - < 1 %

For the full text of the H-Statements mentioned in this Section, see Section 16.

4. FIRST AID MEASURES

4.1 Description of first aid measures

General advice
Consult a physician. Show this safety data sheet to the doctor in attendance.Move out of dangerous area.

If inhaled
If breathed in, move person into fresh air. If not breathing, give artificial respiration. Consult a physician.

In case of skin contact
Wash off with soap and plenty of water. Consult a physician.

In case of eye contact
Flush eyes with water as a precaution.

If swallowed
Never give anything by mouth to an unconscious person. Rinse mouth with water. Consult a physician.

4.2 Most important symptoms and effects, both acute and delayed
The most important known symptoms and effects are described in the labelling (see section 2.2) and/or in section 11

4.3 Indication of any immediate medical attention and special treatment needed
No data available

5. FIREFIGHTING MEASURES

5.1 Extinguishing media

Suitable extinguishing media
Use water spray, alcohol-resistant foam, dry chemical or carbon dioxide.

5.2 Special hazards arising from the substance or mixture
Nature of decomposition products not known.

5.3 Advice for firefighters
Wear self-contained breathing apparatus for firefighting if necessary.

5.4 Further information
No data available

6. ACCIDENTAL RELEASE MEASURES

6.1 Personal precautions, protective equipment and emergency procedures

Use personal protective equipment. Avoid breathing vapours, mist or gas. Ensure adequate ventilation. Evacuate personnel to safe areas.
For personal protection see section 8.

6.2 Environmental precautions

Prevent further leakage or spillage if safe to do so. Do not let product enter drains.

6.3 Methods and materials for containment and cleaning up

Soak up with inert absorbent material and dispose of as hazardous waste. Keep in suitable, closed containers for disposal.

6.4 Reference to other sections

For disposal see section 13.

7. HANDLING AND STORAGE

7.1 Precautions for safe handling

Avoid inhalation of vapour or mist.
For precautions see section 2.2.

7.2 Conditions for safe storage, including any incompatibilities

Keep container tightly closed in a dry and well-ventilated place. Containers which are opened must be carefully resealed and kept upright to prevent leakage.
Storage class (TRGS 510): Non-combustible, acute toxic Cat.3 / toxic hazardous materials or hazardous materials causing chronic effects

7.3 Specific end use(s)

Apart from the uses mentioned in section 1.2 no other specific uses are stipulated

8. EXPOSURE CONTROLS/PERSONAL PROTECTION

8.1 Control parameters

Components with workplace control parameters

Component	CAS-No.	Value	Control parameters	Basis
Distillates (petroleum), hydrotreated middle	64742-46-7	TWA	500.000000 ppm 2,000.000000 mg/m3	USA. Occupational Exposure Limits (OSHA) - Table Z-1 Limits for Air Contaminants
	Remarks	The value in mg/m3 is approximate.		

		TWA	5.000000 mg/m3	USA. Occupational Exposure Limits (OSHA) - Table Z-1 Limits for Air Contaminants
		TWA	5.000000 mg/m3	USA. NIOSH Recommended Exposure Limits
		ST	10.000000 mg/m3	USA. NIOSH Recommended Exposure Limits
		TWA	5 mg/m3	USA. Occupational Exposure Limits (OSHA) - Table Z-1 Limits for Air Contaminants
		TWA	5 mg/m3	USA. OSHA - TABLE Z-1 Limits for Air Contaminants - 1910.1000
		TWA	5 mg/m3	USA. NIOSH Recommended Exposure Limits
		ST	10 mg/m3	USA. NIOSH Recommended Exposure Limits
Baseoil - unspecified	64742-53-6	TWA	5.000000 mg/m3	USA. Occupational Exposure Limits (OSHA) - Table Z-1 Limits for Air Contaminants
		TWA	5.000000 mg/m3	USA. Occupational Exposure Limits (OSHA) - Table Z-1 Limits for Air Contaminants
		TWA	5.000000 mg/m3	USA. ACGIH Threshold Limit Values (TLV)
		Upper Respiratory Tract irritation Not classifiable as a human carcinogen		
		TWA	5.000000 mg/m3	USA. NIOSH Recommended Exposure Limits
		ST	10.000000 mg/m3	USA. NIOSH Recommended Exposure Limits

8.2 Exposure controls

Appropriate engineering controls
Handle in accordance with good industrial hygiene and safety practice. Wash hands before breaks and at the end of workday.

Personal protective equipment

Eye/face protection
Safety glasses with side-shields conforming to EN166 Use equipment for eye protection tested and approved under appropriate government standards such as NIOSH (US) or EN 166(EU).

Skin protection
Handle with gloves. Gloves must be inspected prior to use. Use proper glove removal technique (without touching glove's outer surface) to avoid skin contact with this product. Dispose of contaminated gloves after use in accordance with applicable laws and good laboratory practices. Wash and dry hands.

Body Protection
Complete suit protecting against chemicals, The type of protective equipment must be selected according to the concentration and amount of the dangerous substance at the specific workplace.

Respiratory protection
Where risk assessment shows air-purifying respirators are appropriate use a full-face respirator with multi-purpose combination (US) or type ABEK (EN 14387) respirator cartridges as a backup to engineering controls. If the respirator is the sole means of protection, use a full-face supplied air respirator. Use respirators and components tested and approved under appropriate government standards such as NIOSH (US) or CEN (EU).

Control of environmental exposure
Prevent further leakage or spillage if safe to do so. Do not let product enter drains.

9. PHYSICAL AND CHEMICAL PROPERTIES

9.1 Information on basic physical and chemical properties

a)	Appearance	Form: liquid
b)	Odour	No data available
c)	Odour Threshold	No data available
d)	pH	No data available
e)	Melting point/freezing point	No data available
f)	Initial boiling point and boiling range	No data available
g)	Flash point	No data available
h)	Evaporation rate	No data available
i)	Flammability (solid, gas)	No data available
j)	Upper/lower flammability or explosive limits	No data available
k)	Vapour pressure	No data available
l)	Vapour density	No data available
m)	Relative density	No data available
n)	Water solubility	No data available
o)	Partition coefficient: n-octanol/water	No data available
p)	Auto-ignition temperature	No data available
q)	Decomposition temperature	No data available
r)	Viscosity	No data available
s)	Explosive properties	No data available
t)	Oxidizing properties	No data available

9.2 Other safety information

No data available

10. STABILITY AND REACTIVITY

10.1 Reactivity

No data available

10.2 Chemical stability

Stable under recommended storage conditions.

10.3 Possibility of hazardous reactions

No data available

10.4 Conditions to avoid

No data available

10.5 Incompatible materials

Strong oxidizing agents

10.6 Hazardous decomposition products

Other decomposition products - No data available
In the event of fire: see section 5

11. TOXICOLOGICAL INFORMATION

11.1 Information on toxicological effects

Acute toxicity
No data available

Inhalation: No data available

Dermal: No data available

No data available

Skin corrosion/irritation
No data available

Serious eye damage/eye irritation
No data available

Respiratory or skin sensitisation
No data available

Germ cell mutagenicity
No data available

Carcinogenicity

IARC: 3 - Group 3: Not classifiable as to its carcinogenicity to humans (2,6-di-tert-Butyl-p-cresol)

IARC: 3 - Group 3: Not classifiable as to its carcinogenicity to humans (Distillates (petroleum), hydrotreated middle)

NTP: No component of this product present at levels greater than or equal to 0.1% is identified as a known or anticipated carcinogen by NTP.

OSHA: No component of this product present at levels greater than or equal to 0.1% is identified as a carcinogen or potential carcinogen by OSHA.

Reproductive toxicity
No data available
No data available

Specific target organ toxicity - single exposure
No data available

Specific target organ toxicity - repeated exposure
No data available

Aspiration hazard
No data available

Additional Information
RTECS: Not available

To the best of our knowledge, the chemical, physical, and toxicological properties have not been thoroughly investigated.

Nerves. - (Aroclor 1260)

12. ECOLOGICAL INFORMATION

12.1 Toxicity
No data available

12.2 Persistence and degradability
No data available

12.3 Bioaccumulative potential
No data available

12.4 Mobility in soil
No data available

12.5 Results of PBT and vPvB assessment
PBT/vPvB assessment not available as chemical safety assessment not required/not conducted

12.6 Other adverse effects
No data available

13. DISPOSAL CONSIDERATIONS

13.1 Waste treatment methods

Product
Offer surplus and non-recyclable solutions to a licensed disposal company. Contact a licensed professional waste disposal service to dispose of this material. Dissolve or mix the material with a combustible solvent and burn in a chemical incinerator equipped with an afterburner and scrubber.

Contaminated packaging
Dispose of as unused product.

14. TRANSPORT INFORMATION

DOT (US)
Not dangerous goods

IMDG
Not dangerous goods

IATA
Not dangerous goods

15. REGULATORY INFORMATION

SARA 302 Components
No chemicals in this material are subject to the reporting requirements of SARA Title III, Section 302.

SARA 313 Components
This material does not contain any chemical components with known CAS numbers that exceed the threshold (De Minimis) reporting levels established by SARA Title III, Section 313.

SARA 311/312 Hazards
Chronic Health Hazard

Massachusetts Right To Know Components

	CAS-No.	Revision Date
Distillates (petroleum), hydrotreated middle	64742-46-7	1989-08-11
Baseoil - unspecified	64742-53-6	1993-04-24

Pennsylvania Right To Know Components

	CAS-No.	Revision Date
Distillates (petroleum), hydrotreated middle	64742-46-7	1989-08-11
Baseoil - unspecified	64742-53-6	1993-04-24

New Jersey Right To Know Components

	CAS-No.	Revision Date
Distillates (petroleum), hydrotreated middle	64742-46-7	1989-08-11
Baseoil - unspecified	64742-53-6	1993-04-24

California Prop. 65 Components

WARNING! This product contains a chemical known to the State of California to cause cancer.	CAS-No.	Revision Date
Aroclor 1260	11096-82-5	2008-08-01
Distillates (petroleum), hydrotreated middle	64742-46-7	2013-12-20

WARNING: This product contains a chemical known to the	CAS-No.	Revision Date

State of California to cause birth defects or other reproductive harm. Aroclor 1260	11096-82-5	2008-08-01

16. OTHER INFORMATION

Full text of H-Statements referred to under sections 2 and 3.

Aquatic Acute	Acute aquatic toxicity
Aquatic Chronic	Chronic aquatic toxicity
Carc.	Carcinogenicity
H350	May cause cancer.
H410	Very toxic to aquatic life with long lasting effects.

HMIS Rating

Health hazard:	0
Chronic Health Hazard:	*
Flammability:	0
Physical Hazard	0

NFPA Rating

Health hazard:	0
Fire Hazard:	0
Reactivity Hazard:	0

Further information

Copyright 2015 Sigma-Aldrich Co. LLC. License granted to make unlimited paper copies for internal use only.
The above information is believed to be correct but does not purport to be all inclusive and shall be used only as a guide. The information in this document is based on the present state of our knowledge and is applicable to the product with regard to appropriate safety precautions. It does not represent any guarantee of the properties of the product. Sigma-Aldrich Corporation and its Affiliates shall not be held liable for any damage resulting from handling or from contact with the above product. See www.sigma-aldrich.com and/or the reverse side of invoice or packing slip for additional terms and conditions of sale.

Preparation Information

Sigma-Aldrich Corporation
Product Safety – Americas Region
1-800-521-8956

Version: 5.3 Revision Date: 06/25/2015 Print Date: 05/11/2016

SAFETY DATA SHEET

Version 5.3
Revision Date 02/27/2015
Print Date 05/11/2016

1. PRODUCT AND COMPANY IDENTIFICATION

1.1 Product identifiers

Product name : Aroclor 1268 solution

Product Number : 502146
Brand : Supelco

1.2 Relevant identified uses of the substance or mixture and uses advised against

Identified uses : Laboratory chemicals, Manufacture of substances

1.3 Details of the supplier of the safety data sheet

Company : Sigma-Aldrich
3050 Spruce Street
SAINT LOUIS MO 63103
USA

Telephone : +1 800-325-5832
Fax : +1 800-325-5052

1.4 Emergency telephone number

Emergency Phone # : (314) 776-6555

2. HAZARDS IDENTIFICATION

2.1 Classification of the substance or mixture

GHS Classification in accordance with 29 CFR 1910 (OSHA HCS)
Flammable liquids (Category 2), H225
Skin irritation (Category 2), H315
Specific target organ toxicity - single exposure (Category 3), Central nervous system, H336
Aspiration hazard (Category 1), H304
Acute aquatic toxicity (Category 1), H400
Chronic aquatic toxicity (Category 1), H410

For the full text of the H-Statements mentioned in this Section, see Section 16.

2.2 GHS Label elements, including precautionary statements

Pictogram



Signal word Danger

Hazard statement(s)

H225	Highly flammable liquid and vapour.
H304	May be fatal if swallowed and enters airways.
H315	Causes skin irritation.
H336	May cause drowsiness or dizziness.
H410	Very toxic to aquatic life with long lasting effects.

Precautionary statement(s)

P210	Keep away from heat/sparks/open flames/hot surfaces. - No smoking.
P233	Keep container tightly closed.
P240	Ground/bond container and receiving equipment.
P241	Use explosion-proof electrical/ ventilating/ lighting/ equipment.

P242	Use only non-sparking tools.
P243	Take precautionary measures against static discharge.
P261	Avoid breathing dust/ fume/ gas/ mist/ vapours/ spray.
P264	Wash skin thoroughly after handling.
P271	Use only outdoors or in a well-ventilated area.
P273	Avoid release to the environment.
P280	Wear protective gloves/ eye protection/ face protection.
P301 + P310	IF SWALLOWED: Immediately call a POISON CENTER or doctor/ physician.
P303 + P361 + P353	IF ON SKIN (or hair): Take off immediately all contaminated clothing. Rinse skin with water/shower.
P304 + P340 + P312	IF INHALED: Remove person to fresh air and keep comfortable for breathing. Call a POISON CENTER or doctor/ physician if you feel unwell.
P331	Do NOT induce vomiting.
P332 + P313	If skin irritation occurs: Get medical advice/ attention.
P362	Take off contaminated clothing and wash before reuse.
P370 + P378	In case of fire: Use dry sand, dry chemical or alcohol-resistant foam to extinguish.
P391	Collect spillage.
P403 + P233	Store in a well-ventilated place. Keep container tightly closed.
P403 + P235	Store in a well-ventilated place. Keep cool.
P405	Store locked up.
P501	Dispose of contents/ container to an approved waste disposal plant.

2.3 Hazards not otherwise classified (HNOC) or not covered by GHS - none

3. COMPOSITION/INFORMATION ON INGREDIENTS

3.2 Mixtures

Hazardous components

Component		Classification	Concentration
2,2,4-Trimethylpentane			
CAS-No. EC-No. Index-No.	540-84-1 208-759-1 601-009-00-8	Flam. Liq. 2; Skin Irrit. 2; STOT SE 3; Asp. Tox. 1; Aquatic Acute 1; Aquatic Chronic 1; H225, H304, H315, H336, H410	>= 90 - <= 100 %
PCB- Aroclor 1268			
CAS-No.	11100-14-4	STOT RE 2; Aquatic Acute 1; Aquatic Chronic 1; H373, H410	>= 0.1 - < 1 %

For the full text of the H-Statements mentioned in this Section, see Section 16.

4. FIRST AID MEASURES

4.1 Description of first aid measures

General advice
Consult a physician. Show this safety data sheet to the doctor in attendance.Move out of dangerous area.

If inhaled
If breathed in, move person into fresh air. If not breathing, give artificial respiration. Consult a physician.

In case of skin contact
Wash off with soap and plenty of water. Consult a physician.

In case of eye contact
Flush eyes with water as a precaution.

If swallowed
Do NOT induce vomiting. Never give anything by mouth to an unconscious person. Rinse mouth with water. Consult a physician.

4.2 Most important symptoms and effects, both acute and delayed
The most important known symptoms and effects are described in the labelling (see section 2.2) and/or in section 11

4.3 Indication of any immediate medical attention and special treatment needed
No data available

5. FIREFIGHTING MEASURES

5.1 Extinguishing media

Suitable extinguishing media
Use water spray, alcohol-resistant foam, dry chemical or carbon dioxide.

5.2 Special hazards arising from the substance or mixture
Carbon oxides
Carbon oxides

5.3 Advice for firefighters
Wear self-contained breathing apparatus for firefighting if necessary.

5.4 Further information
Use water spray to cool unopened containers.

6. ACCIDENTAL RELEASE MEASURES

6.1 Personal precautions, protective equipment and emergency procedures
Use personal protective equipment. Avoid breathing vapours, mist or gas. Ensure adequate ventilation. Remove all sources of ignition. Evacuate personnel to safe areas. Beware of vapours accumulating to form explosive concentrations. Vapours can accumulate in low areas.
For personal protection see section 8.

6.2 Environmental precautions
Prevent further leakage or spillage if safe to do so. Do not let product enter drains. Discharge into the environment must be avoided.

6.3 Methods and materials for containment and cleaning up
Contain spillage, and then collect with an electrically protected vacuum cleaner or by wet-brushing and place in container for disposal according to local regulations (see section 13).

6.4 Reference to other sections
For disposal see section 13.

7. HANDLING AND STORAGE

7.1 Precautions for safe handling
Avoid contact with skin and eyes. Avoid inhalation of vapour or mist.
Use explosion-proof equipment.Keep away from sources of ignition - No smoking.Take measures to prevent the build up of electrostatic charge.
For precautions see section 2.2.

7.2 Conditions for safe storage, including any incompatibilities
Keep container tightly closed in a dry and well-ventilated place. Containers which are opened must be carefully resealed and kept upright to prevent leakage.
Storage class (TRGS 510): Flammable liquids

7.3 Specific end use(s)
Apart from the uses mentioned in section 1.2 no other specific uses are stipulated

8. EXPOSURE CONTROLS/PERSONAL PROTECTION

8.1 Control parameters

Components with workplace control parameters

Component	CAS-No.	Value	Control parameters	Basis
2,2,4-Trimethylpentane	540-84-1	TWA	300.000000 ppm	USA. ACGIH Threshold Limit Values (TLV)
	Remarks	Upper Respiratory Tract irritation		
PCB- Aroclor 1268	11100-14-4	TWA	0.001000 mg/m3	USA. NIOSH Recommended Exposure Limits
		Potential Occupational Carcinogen		

8.2 Exposure controls

Appropriate engineering controls
Handle in accordance with good industrial hygiene and safety practice. Wash hands before breaks and at the end of workday.

Personal protective equipment

Eye/face protection
Face shield and safety glasses Use equipment for eye protection tested and approved under appropriate government standards such as NIOSH (US) or EN 166(EU).

Skin protection
Handle with gloves. Gloves must be inspected prior to use. Use proper glove removal technique (without touching glove's outer surface) to avoid skin contact with this product. Dispose of contaminated gloves after use in accordance with applicable laws and good laboratory practices. Wash and dry hands.

Body Protection
Complete suit protecting against chemicals, Flame retardant antistatic protective clothing., The type of protective equipment must be selected according to the concentration and amount of the dangerous substance at the specific workplace.

Respiratory protection
Where risk assessment shows air-purifying respirators are appropriate use a full-face respirator with multi-purpose combination (US) or type ABEK (EN 14387) respirator cartridges as a backup to engineering controls. If the respirator is the sole means of protection, use a full-face supplied air respirator. Use respirators and components tested and approved under appropriate government standards such as NIOSH (US) or CEN (EU).

Control of environmental exposure
Prevent further leakage or spillage if safe to do so. Do not let product enter drains. Discharge into the environment must be avoided.

9. PHYSICAL AND CHEMICAL PROPERTIES

9.1 Information on basic physical and chemical properties

a)	Appearance	Form: liquid
b)	Odour	No data available
c)	Odour Threshold	No data available
d)	pH	No data available
e)	Melting point/freezing point	-116 °C (-177 °F)
f)	Initial boiling point and boiling range	99 °C (210 °F) at 1,013 hPa (760 mmHg)
g)	Flash point	-12 °C (10 °F) - closed cup
h)	Evaporation rate	No data available
i)	Flammability (solid, gas)	No data available
j)	Upper/lower flammability or explosive limits	Upper explosion limit: 6 %(V) Lower explosion limit: 1.1 %(V)
k)	Vapour pressure	55 hPa (41 mmHg)

l)	Vapour density	3.9
m)	Relative density	0.690 g/cm3
n)	Water solubility	No data available
o)	Partition coefficient: n-octanol/water	No data available
p)	Auto-ignition temperature	No data available
q)	Decomposition temperature	No data available
r)	Viscosity	No data available
s)	Explosive properties	No data available
t)	Oxidizing properties	No data available

9.2 Other safety information

Relative vapour density 3.9

10. STABILITY AND REACTIVITY

10.1 Reactivity
No data available

10.2 Chemical stability
Stable under recommended storage conditions.

10.3 Possibility of hazardous reactions
Vapours may form explosive mixture with air.

10.4 Conditions to avoid
Heat, flames and sparks.

10.5 Incompatible materials
Strong oxidizing agents

10.6 Hazardous decomposition products
Other decomposition products - No data available
In the event of fire: see section 5

11. TOXICOLOGICAL INFORMATION

11.1 Information on toxicological effects

Acute toxicity
No data available

Inhalation: No data available

Dermal: No data available

No data available

Skin corrosion/irritation
No data available

Serious eye damage/eye irritation
No data available

Respiratory or skin sensitisation
No data available

Germ cell mutagenicity

No data available

Carcinogenicity

This product is or contains a component that has been reported to be probably carcinogenic based on its IARC, OSHA, ACGIH, NTP, or EPA classification.

IARC: No component of this product present at levels greater than or equal to 0.1% is identified as probable, possible or confirmed human carcinogen by IARC.

ACGIH: No component of this product present at levels greater than or equal to 0.1% is identified as a carcinogen or potential carcinogen by ACGIH.

NTP: No component of this product present at levels greater than or equal to 0.1% is identified as a known or anticipated carcinogen by NTP.

OSHA: No component of this product present at levels greater than or equal to 0.1% is identified as a carcinogen or potential carcinogen by OSHA.

Reproductive toxicity
No data available
No data available

Specific target organ toxicity - single exposure
No data available

Specific target organ toxicity - repeated exposure
No data available

Aspiration hazard
No data available

Additional Information
RTECS: Not available

To the best of our knowledge, the chemical, physical, and toxicological properties have not been thoroughly investigated.

Liver - Irregularities - Based on Human Evidence
Liver - Irregularities - Based on Human Evidence
Stomach - Irregularities - Based on Human Evidence (PCB- Aroclor 1268)

12. ECOLOGICAL INFORMATION

12.1 Toxicity
No data available

12.2 Persistence and degradability
No data available

12.3 Bioaccumulative potential
No data available

12.4 Mobility in soil
No data available

12.5 Results of PBT and vPvB assessment
PBT/vPvB assessment not available as chemical safety assessment not required/not conducted

12.6 Other adverse effects
An environmental hazard cannot be excluded in the event of unprofessional handling or disposal.
Very toxic to aquatic life with long lasting effects.

13. DISPOSAL CONSIDERATIONS

13.1 Waste treatment methods

Product
Burn in a chemical incinerator equipped with an afterburner and scrubber but exert extra care in igniting as this material is highly flammable. Offer surplus and non-recyclable solutions to a licensed disposal company. Contact a licensed professional waste disposal service to dispose of this material.

Contaminated packaging
Dispose of as unused product.

14. TRANSPORT INFORMATION

DOT (US)
UN number: 1262 Class: 3 Packing group: II
Proper shipping name: Octanes, solution
Reportable Quantity (RQ): 1000 lbs

Poison Inhalation Hazard: No

IMDG
UN number: 1262 Class: 3 Packing group: II EMS-No: F-E, S-E
Proper shipping name: OCTANES, SOLUTION
Marine pollutant:yes

IATA
UN number: 1262 Class: 3 Packing group: II
Proper shipping name: Octanes, solution

15. REGULATORY INFORMATION

SARA 302 Components
No chemicals in this material are subject to the reporting requirements of SARA Title III, Section 302.

SARA 313 Components
This material does not contain any chemical components with known CAS numbers that exceed the threshold (De Minimis) reporting levels established by SARA Title III, Section 313.

SARA 311/312 Hazards
Fire Hazard, Acute Health Hazard, Chronic Health Hazard

Massachusetts Right To Know Components

	CAS-No.	Revision Date
2,2,4-Trimethylpentane	540-84-1	2007-03-01

Pennsylvania Right To Know Components

	CAS-No.	Revision Date
2,2,4-Trimethylpentane	540-84-1	2007-03-01

New Jersey Right To Know Components

	CAS-No.	Revision Date
2,2,4-Trimethylpentane	540-84-1	2007-03-01

California Prop. 65 Components

This product does not contain any chemicals known to State of California to cause cancer, birth defects, or any other reproductive harm.

WARNING! This product contains a chemical known to the State of California to cause cancer. PCB- Aroclor 1268	CAS-No. 11100-14-4	Revision Date 2008-08-01
WARNING: This product contains a chemical known to the State of California to cause birth defects or other reproductive harm. PCB- Aroclor 1268	CAS-No. 11100-14-4	Revision Date 2008-08-01

16. OTHER INFORMATION

Full text of H-Statements referred to under sections 2 and 3.

Aquatic Acute	Acute aquatic toxicity
Aquatic Chronic	Chronic aquatic toxicity
Asp. Tox.	Aspiration hazard
Flam. Liq.	Flammable liquids
H225	Highly flammable liquid and vapour.
H304	May be fatal if swallowed and enters airways.
H315	Causes skin irritation.
H336	May cause drowsiness or dizziness.
H373	May cause damage to organs through prolonged or repeated exposure.
H400	Very toxic to aquatic life.
H410	Very toxic to aquatic life with long lasting effects.
Skin Irrit.	Skin irritation
STOT RE	Specific target organ toxicity - repeated exposure
STOT SE	Specific target organ toxicity - single exposure

HMIS Rating

Health hazard:	2
Chronic Health Hazard:	*
Flammability:	3
Physical Hazard	0

NFPA Rating

Health hazard:	2
Fire Hazard:	3
Reactivity Hazard:	0

Further information

Copyright 2015 Sigma-Aldrich Co. LLC. License granted to make unlimited paper copies for internal use only.
The above information is believed to be correct but does not purport to be all inclusive and shall be used only as a guide. The information in this document is based on the present state of our knowledge and is applicable to the product with regard to appropriate safety precautions. It does not represent any guarantee of the properties of the product. Sigma-Aldrich Corporation and its Affiliates shall not be held liable for any damage resulting from handling or from contact with the above product. See www.sigma-aldrich.com and/or the reverse side of invoice or packing slip for additional terms and conditions of sale.

Preparation Information

Sigma-Aldrich Corporation
Product Safety – Americas Region
1-800-521-8956

Version: 5.3 Revision Date: 02/27/2015 Print Date: 05/11/2016

Material Safety Data Sheets

Division of Facilities Services

DOD Hazardous Material Information (ANSI Format)
For Cornell University Convenience Only

ARSENIC METAL-MBE CHARGES, ARSENIC CHUNK & GRANULE

Section 1 - Product and Company Identification	Section 9 - Physical & Chemical Properties
Section 2 - Compositon/Information on Ingredients	Section 10 - Stability & Reactivity Data
Section 3 - Hazards Identification Including Emergency Overview	Section 11 - Toxicological Information
Section 4 - First Aid Measures	Section 12 - Ecological Information
Section 5 - Fire Fighting Measures	Section 13 - Disposal Considerations
Section 6 - Accidental Release Measures	Section 14 - MSDS Transport Information
Section 7 - Handling and Storage	Section 15 - Regulatory Information
Section 8 - Exposure Controls & Personal Protection	Section 16 - Other Information

The information in this document is compiled from information maintained by the United States Department of Defense (DOD). Anyone using this information is solely reponsible for the accuracy and applicability of this information to a particular use or situation.
Cornell University does not in any way warrant or imply the applicability, viability or use of this information to any person or for use in any situation.

Section 1 - Product and Company Identification
ARSENIC METAL-MBE CHARGES, ARSENIC CHUNK & GRANULE

Product Identification: ARSENIC METAL-MBE CHARGES, ARSENIC CHUNK & GRANULE
Date of MSDS: 08/01/1997 **Technical Review Date:** 09/01/1999
FSC: 6810 **NIIN: LIIN:** 00N092040
Submitter: N NF
Status Code: A
MFN: 01
Article: N
Kit Part: N

Manufacturer's Information

Manufacturer's Name: UNITED MINERAL & CHEMICAL CORP
Manufacturer's Address1: 1100 VALLEYBROOK AVE
Manufacturer's Address2: LYNDHURST, NJ 07071
Manufacturer's Country: US
General Information Telephone: 201-507-3300
Emergency Telephone: (800)424-9300
Emergency Telephone: (800)424-9300
Chemtec Telephone: (800)424-9300
Proprietary: N
Reviewed: Y
Published: Y
CAGE: 87730

Contractor Information

Contractor's Name: UNITED MINERAL & CHEMICAL CORP
Contractor's Address1: 1100 VALLEYBROOK AVE
Contractor's Address2: LYNDHURST, NJ 07071
Contractor's Telephone: 201-507-3300
Contractor's CAGE: 87730

Section 2 - Compositon/Information on Ingredients
ARSENIC METAL-MBE CHARGES, ARSENIC CHUNK & GRANULE

Ingredient Name: ARSENIC; (ARSENIC METAL)
Ingredient CAS Number: 7440-38-2 **Ingredient CAS Code:** T
RTECS Number: CG0525000 **RTECS Code:** T
=WT: 100. **=WT Code:** M
=Volume: =Volume Code:
>WT: >WT Code:
>Volume: >Volume Code:
<WT: <WT Code:
<Volume: <Volume Code:
% Low WT: % Low WT Code:
% High WT: % High WT Code:
% Low Volume: % Low Volume Code:
% High Volume: % High Volume Code:
% Text:
% Enviromental Weight:
Other REC Limits: N/P
OSHA PEL: N/P **OSHA PEL Code:**
OSHA STEL: N/P **OSHA STEL Code:**
ACGIH TLV: 0.01 MG/M3 **ACGIH TLV Code:** T
ACGIH STEL: NOT ESTABLISHED **ACGIH STEL Code:** T
EPA Reporting Quantity: 1 LB
DOT Reporting Quantity: 1 LB
Ozone Depleting Chemical: N

Section 3 - Hazards Identification, Including Emergency Overview
ARSENIC METAL-MBE CHARGES, ARSENIC CHUNK & GRANULE

Health Hazards Acute & Chronic: ARSENIC METAL IS NOT AS READILY AVAIL IN THE BODY AS ARSENIC IN THE FORM OF DUST OR VAP OR WHEN PROCESSED INTO ARSENIC CMPDS (ARSENICALS). INORGANIC ARSENICALS ARE MORE TOXIC THAN ORGANIC ARSENICALS. ACUTE EFTS: ARSENIC IS POISON BY SUBCUTANEOUS, INTRAMUSCULAR & INTRAPERITONEAL ROUTES. ACUTE ARSENIC POISONING FROM INGEST RSLTS IN MARKED IRRIT OF STOMACH & INTESTINES W/NAUS, VOMIT & DIARR. IN SEV C ASES STOOLS & VOMIT ARE BLOODY & PATIENT MAY GO INTO COLLAPSE & SHOCK W/WEAK, RAPID PULSE, COLD SWEATS, COMA & DEATH. INHAL MAY CAUSE ULCERATION OF NASAL SEPTUM, RESP IRRIT. SKIN/EYE CNTCT MAY CAUSE DERM, SKIN & EYE (EFTS OF OVEREXP)

Signs & Symptoms of Overexposure:
HLTH HAZS: IRRIT. CHRONIC EFTS: ARSENIC IS CONFIRMED HUMAN CARCIN PRODUCING LIVER TUMORS & AN EXPERIMENTAL TERATOGEN (MAY CAUSE DMG TO DEVELOPING FETUS). CHRONIC ARSENIC POISONING MAY INCL ANY/ALL OF FOLLOWING: DIGEST SYS DISTURBS, LOSS OFAPPETITE, CRAMPS, NAUS, CONSTIP, DIARR; LIVER DMG WHICH MAY RSLT IN JAUN; DISTURBS OF BLOOD, KIDNEYS & NERVOUS SYS; SKIN ABNORMS INCL ITCHING, PIGMENTATION & POS S CANCEROUS CHGS. TARGET ORGANS FOR INORGANIC CMPDS AS AS): LIVER, KIDNEYS, SKIN, LUNGS, LYMPHATIC SYS. TLV: 0.01 MG/M3 TWA ARSENIC, ELEMENTAL & INORGANIC CMPDS (EXCEPT ARSINE), AS AS. OSHA PEL: (SUPD AT)

Medical Conditions Aggravated by Exposure:
KNOWN EFFECTS ON OTHER ILLNESSES: GASTROINTESTINAL. NERVOUS SYSTEM. SKIN. LIVER & KIDNEY PROBLEMS. AFTER EXPOSURE HAVE URINE TEST.

LD50 LC50 Mixture: LD50: (ORAL, RAT) 763 MG/M3

Route of Entry Indicators:
- **Inhalation:** YES
- **Skin:** YES
- **Ingestion:** YES

Carcenogenicity Indicators
- **NTP:** YES
- **IARC:** YES
- **OSHA:** YES

Carcinogenicity Explanation: ARSENIC: IARC MONOGRAPHS, SUPPLEMENT, VOL 7, PG 100, 1987: GROUP 1. NTP 8TH ANNUAL REPORT ON CARCINOGENS, 1998: KNOWN TO BE CARCINOGEN. OSHA REGULATED: CFR 29 1910.1018.

Section 4 - First Aid Measures
ARSENIC METAL-MBE CHARGES, ARSENIC CHUNK & GRANULE

First Aid:
SKIN: FLUSH WITH SOAP AND WATER. AVOID RUBBING INTO SKIN. CONTACT MD IMMEDIATELY. EYES: FLUSH WITH WATER FOR AT LEAST 15 MINUTES. CONTACT PHYSICIAN IMMEDIATELY. INHALATION: REMOVE TO FRESH AIR. PROVID E OXYGEN IF NECESSARY. CONTACT PHYSICIAN IMMEDIATELY. INGESTION: TREATMENT WITH BAS(DIMERCAPTOL) IS OF QUESTIONABLE EFFECTIVENESS IN TRIVALENT ARSENIC COMPOUNDS. INDUCE VOMITING AND DO GASTRIC LAVAGE. GET PERSONNEL TO HOSPITAL IMMEDIATELY. A PHYSICIAN CAN INITIATE AN EXCHANGE TRANSFUSION AND DIALYSIS. ALSO ABSORPTION AND REMOVAL WITH ANIMAL BONE COAL OR FE(OH)*2 SHOULD BE DONE.

Section 5 - Fire Fighting Measures
ARSENIC METAL-MBE CHARGES, ARSENIC CHUNK & GRANULE

Fire Fighting Procedures:
USE NIOSH APPRVD SCBA & FULL PROT EQUIP (FP N). RESTRICT PERS NOT WEARING PROT EQUIP FROM AREA. TRY TO SNUFF FIRE W/SAND, DRY MEDIA, FOAM OR CO*2. IF NO OTHER OPTIONS AVAILABLE, USE WATER & ALWAYS WEA R NIOSH APPRVD SCBA OR NIOSH TOXIC VAPOR RESP. POISONOUS GASES ARE PRODUCED IN FIRE, INCLUDING ARSENIC OXIDES.
Unusual Fire or Explosion Hazard:
ARSENIC, WHEN HEATED OR IN CONTACT W/ACID OR ACID FUMES, CAN PRODUCE HIGHLY TOXIC FUMES. ARSENIC REACTS VIGOROUSLY W/OXIDIZING MATLS. ARSENIC IS FLAMMABLE IN FORM OF DUST WHEN EXPOSED TO HEAT OR FLAME OR BY CHEMICAL RXN W/POWERFUL OXIDIZERS. SLIGHT EXPLOSION HAZ EXISTS IN FORM OF DUST WHEN EXPOSED TO (ECOLOGICAL INFO)
Extinguishing Media:
FOAM, CARBON DIOXIDE, DRY CHEMICAL.
Flash Point: Flash Point Text: NONE

Autoignition Temperature:
Autoignition Temperature Text: N/K
Lower Limit(s): N/A
Upper Limit(s): N/A

Section 6 - Accidental Release Measures
ARSENIC METAL-MBE CHARGES, ARSENIC CHUNK & GRANULE

Spill Release Procedures:
RESTRICT PERSONS NOT WEARING PROTECTIVE EQUIPMENT FROM AREA UNTIL CLEANUP IS COMPLETE. WEARING NIOSH APPROVED RESPIRATOR, GLOVES, GOGGLES, LAB COAT, GATHER UP CHUNKS, RODS OR GRANULES WITH VACUUM OR U TENSILS RESERVED FOR POISONOUS SOLIDS. AVOID RAISING DUST. VENTILATE THE AREA AFTER CLEANUP IS COMPLETE.

Section 7 - Handling and Storage
ARSENIC METAL-MBE CHARGES, ARSENIC CHUNK & GRANULE

Handling and Storage Precautions:

Other Precautions:

Section 8 - Exposure Controls & Personal Protection
ARSENIC METAL-MBE CHARGES, ARSENIC CHUNK & GRANULE

Repiratory Protection:
NIOSH APPROVED, AIR PURIFYING, TOXIC VAPOR RESPIRATOR TO PARTICULATE AND FUME AIR LEVEL. FOR INORGANIC ARSENIC APPLICATIONS, SEE 29 CFR 1910.1018 FOR PROPER RESPIRATOR SELECTION.
Ventilation:
LOC EXHST/MECH (GEN) SCRUBBER OR TRAP IF POSS TO MAINTAIN EXPOS TO LESS THAN PERMISSIBLE LIMITS FOR ELEMENTAL ARSENIC & ANY CMPDS BEING GENERATED.

Protective Gloves:
NEOPRENE OR PLASTIC.
Eye Protection: ANSI APPROVED CHEMICAL WORKERS GOGGLES (FP N).
Other Protective Equipment: ANSI APPROVED EYE WASH AND DELUGE SHOWER (FP N). LAB COAT.
Work Hygenic Practices: N/P
Supplemental Health & Safety Information: EFTS OF OVEREXP: 0.01 MG/M3 AS AS & INORGANIC CMPDS; 0.5 AS AS ORGANIC CMPDS. ACGIH TLV: 0.01 MG/M3 TWA ARSENIC, ELEMENTAL & INORGANIC CMPDS (EXCEPT ARSINE), AS AS. ALSO SEE TOXICOLOGICAL INFO. WASTE DISP METH: HAZ DEPENDING ON LEVEL OF TOX CHARACT OF ARSENIC. SEE 40 CFR 261.24 FOR DETERMINATION. (OTHER INFO)

Section 9 - Physical & Chemical Properties
ARSENIC METAL-MBE CHARGES, ARSENIC CHUNK & GRANULE

HCC:
NRC/State License Number:
Net Property Weight for Ammo:
Boiling Point: =612.C, 1133.6F **Boiling Point Text:** SUBLIMES
Melting/Freezing Point: =814.C, ######F **Melting/Freezing Text:** @ 36 ATM. FP:N/A
Decomposition Point: Decomposition Text: N/P
Vapor Pressure: 1 MMHG @ 372C **Vapor Density:** N/A
Percent Volatile Organic Content:
Specific Gravity: 5.727
Volatile Organic Content Pounds per Gallon:
pH: NONE-0% IN H*2O
Volatile Organic Content Grams per Liter:
Viscosity: N/P
Evaporation Weight and Reference: N/A
Solubility in Water: INSOLUBLE
Appearance and Odor: SILVER GRAY CRYSTALLINE CHUNKS, RODS OR GRANULES; NO ODOR AS (ECOLOGICAL INFO)
Percent Volatiles by Volume: N/A (BY WT)
Corrosion Rate: N/P

Section 10 - Stability & Reactivity Data
ARSENIC METAL-MBE CHARGES, ARSENIC CHUNK & GRANULE

Stability Indicator: YES
Materials to Avoid:
INCOMPATIBLE W/BROMINE AZIDE, DIRUBIDIUM ACETYLIDE, HALOGENS, PALLADIUM ZINC, PLATINUM, NCL*3, AGNO*3, CRO*3, NA*2O*2, HEXAFLUOROISOPROPYLIDENEAMINO LITHIUM. CAN REACT W/ACIDS OR ACID FUMES & POWERFUL OXIDIZERS SUCH AS BROM
Stability Condition to Avoid:
AVOID OPEN CONTAINERS AND CONTACT WITH INCOMPATIBLE MATERIALS.
Hazardous Decomposition Products:
ARSENIC FUMES, ARSINE, OTHER ARSENIC COMPOUNDS.
Hazardous Polymerization Indicator: NO
Conditions to Avoid Polymerization:
N/P

Section 11 - Toxicological Information

ARSENIC METAL-MBE CHARGES, ARSENIC CHUNK & GRANULE

Toxicological Information:
LD50: TDLO 605 ?G/KG. ORAL-MAN TDLO 7857 MG/KG/55Y SKIN. DERMAL IRRITATION-RABBIT: UNKNOWN; SUBCUTANEOUS IMPLANT RABBIT LTLO 75 MG/KG. EYE IRRITATION-RABBIT: UNKNOWN.

Section 12 - Ecological Information
ARSENIC METAL-MBE CHARGES, ARSENIC CHUNK & GRANULE

Ecological Information:
N/P. EXPLO HAZ: FLAME. IN EVENT OF A FIRE OR SPILL CONTACT THE STATE DEPARTMENT OF THE ENVIRONMENT & YOUR REGIONAL OFFICE OF THE FEDERAL EPA. PHYSICAL DATA - APPEAR/ODOR: METAL AS COMPOUND, ASH*3, HAS GARLIC ODOR. ODOR THRESHOLD: N/A. MATLS TO AVOID: CHLORATES, IODATES, PEROXIDES, LITHIUM, NACL*3, KMNO*3, RB*2C*2, AGNO*4, NOCL, IF*5, CRO*3, CLF*3, CLO, BRF*3, BRF*5, BRN*3, RBC*3BCH, CSC*3BCH.

Section 13 - Disposal Considerations
ARSENIC METAL-MBE CHARGES, ARSENIC CHUNK & GRANULE

Waste Disposal Methods:
SOLID WASTES SHOULD BE VITRIFIED, PLACED IN LABELED CNTNR & BURIED IN EPA SUPERVISED FACILITY. ETCHING SOLNS & CUTTING WASTES SHOULD BE PRECIPITATED, CEMENTED/VITRIFIED & PLACED IN METAL/PLASTIC LABEL ED CNTNRS & BURIED IN EPA SUPERVISED FACILITY. PASS GAS THRU POTASSIUM PERMANGANATE, PRECIPITATE & T REAT AS ABOVE. WASTE MAY BE CONSIDERED (SUPDAT)

Section 14 - MSDS Transport Information
ARSENIC METAL-MBE CHARGES, ARSENIC CHUNK & GRANULE

Transport Information:
DOT REGULATED: YES. RQ: (NA - PIECES ARE LARGER THAN 100 MICROMETERS IN DIAMETER). IF REGULATED, PROPER SHIPPING NAME: ARSENIC. HAZARD CLASS: (6.1). IDENTIFICATION NO: (UN1558). PACKING GROUP: (III). LABEL REQUIRED: (POISON). INLAND B/L: ARSENIC, 6.1, UN1558, PACKING GROUP II, POISON. EMERGENCY RESPONSE GUIDE NO: (152).

Section 15 - Regulatory Information
ARSENIC METAL-MBE CHARGES, ARSENIC CHUNK & GRANULE

SARA Title III Information:
SARA TITLE III, SECT 313: LISTED.
Federal Regulatory Information:
TSCA: WE CERTIFY THAT ALL COMPONENTS OF THIS PRODUCT ARE REGISTERED UNDER THE REGULATIONS OF THE TOXIC SUBSTANCES CONTROL ACT. HMIS: HEALTH (4); FLAMMABILITY (0); REACTIVITY (1).
State Regulatory Information:

Section 16 - Other Information
ARSENIC METAL-MBE CHARGES, ARSENIC CHUNK & GRANULE

Other Information:
WASTE DISP METH: HAZARDOUS DEPENDING ON LEVEL OF TOXICITY CHARACTERISTIC OF ARSENIC. SEE 40 CFR 261.24 FOR DETERMINATION. RCRA HAZARDOUS WASTE: YES RCRA @: D004; IF TESTED POSITIVE AS CHARACT OF TOXIC ITY FOR ARSENIC. CERCLA: YES. RQ (1 LB RQ IS APPLICABLE ONLY IF DIAMETER OF PIECES OF SOLID METAL RELEASED IS LESS THAN 100 MICROMETERS OR 0.004 INCH. THIS PROD FORM IS LARGER THAN 100 MICROMETERS & H AS NO RQ IN ITS CURRENT FORM. IF AS HAZ WASTE CHARACT OF ARSENIC, THEN RQ=1LB. FOLLOW ALL LOCAL, STATE AND FEDERAL INFO & REGULATIONS.

HAZCOM Label Information

Product Identification: ARSENIC METAL-MBE CHARGES, ARSENIC CHUNK & GRANULE
CAGE: 87730
Assigned Individual: N
Company Name: UNITED MINERAL & CHEMICAL CORP
Company PO Box:
Company Street Address1: 1100 VALLEYBROOK AVE
Company Street Address2: LYNDHURST, NJ 07071 US
Health Emergency Telephone: (800)424-9300
Label Required Indicator: Y
Date Label Reviewed: 09/01/1999
Status Code: A
Manufacturer's Label Number:
Date of Label:
Year Procured: N/K
Organization Code: F
Chronic Hazard Indicator: Y
Eye Protection Indicator: YES
Skin Protection Indicator: YES
Respiratory Protection Indicator: YES
Signal Word: DANGER
Health Hazard: Severe
Contact Hazard: Severe
Fire Hazard: None
Reactivity Hazard: Slight

8/9/2002 10:40:46 AM

Barium Metal

MSDS # 84.00

Section 1: Product and Company Identification

Barium Metal

Synonyms/General Names: Barium
Product Use: For educational use only
Manufacturer: Columbus Chemical Industries, Inc., Columbus, WI 53925.

24 Hour Emergency Information Telephone Numbers

CHEMTREC (USA): 800-424-9300 **CANUTEC (Canada): 613-424-6666**

ScholAR Chemistry; 5100 W. Henrietta Rd, Rochester, NY 14586; (866) 260-0501; www.Scholarchemistry.com

Section 2: Hazards Identification

Soft, silvery, lustrous metal immersed in heavy mineral oil; no odor.

HMIS (0 to 4)

Health	**3**
Fire Hazard	**3**
Reactivity	**2**

WARNING! Flammable solid, dangerous when wet, highly toxic by ingestion.
Flammable solid, keep away from all ignition sources. Contact with water produces flammable gas.
Target organs: Central nervous system, kidneys.

This material is considered hazardous by the OSHA Hazard Communication Standard (29 CFR 1910.1200).

Section 3: Composition / Information on Ingredients


Barium Metal (7440-39-3), 100%

Section 4: First Aid Measures

Always seek professional medical attention after first aid measures are provided.

Eyes: Immediately flush eyes with excess water for 15 minutes, lifting lower and upper eyelids occasionally.
Skin: Immediately flush skin with excess water for 15 minutes while removing contaminated clothing.
Ingestion: Call Poison Control immediately. Rinse mouth with cold water. Give victim 1-2 tbsp of activated charcoal mixed with 8 oz water.
Inhalation: Remove to fresh air. If not breathing, give artificial respiration.

Section 5: Fire Fighting Measures

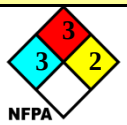

Flammable solid. When heated to decomposition, emits acrid fumes and explosive hydrogen gas.
Protective equipment and precautions for firefighters: Do Not Use carbon dioxide, foam, water or halogenated extinguishing agents. Use class D extinguisher or smother with dry sand, dry clay, dry ground limestone or dry graphite. Firefighters should wear full fire fighting turn-out gear and respiratory protection (SCBA). Material is not sensitive to mechanical impact or static discharge.

Section 6: Accidental Release Measures

Use personal protection recommended in Section 8. Isolate the hazard area and deny entry to unnecessary and unprotected personnel. Remove all ignition sources and ventilate area. Sweep up spill and place material in a dry container for disposal. See Section 13 for disposal information.

Section 7: Handling and Storage Red

Handling: Use with adequate ventilation and do not breathe dust or vapor. Avoid contact with skin, eyes, or clothing. Wash hands thoroughly after handling.
Storage: Store in Flammable Area [Red Storage] with other flammable materials and away from any strong oxidizers. Store in a dedicated flammables cabinet. Store in a cool, dry, well-ventilated, locked store room away from incompatible materials.

Section 8: Exposure Controls / Personal Protection

Use ventilation to keep airborne concentrations below exposure limits. Have approved eyewash facility, safety shower, and fire extinguishers readily available. Wear chemical splash goggles and chemical resistant clothing such as gloves and aprons. Wash hands thoroughly after handling material and before eating or drinking. Use NIOSH-approved respirator with a dust cartridge. Exposure guidelines: Barium compounds: OSHA PEL: 0.5 mg/m^3 and ACGIH TLV: 0.5 mg/m^3, STEL: N/A.

© 2008, Scholar Chemistry. All Rights Reserved.

Section 9: Physical and Chemical Properties

Molecular formula	Ba.	**Appearance**	Silver metal in heavy mineral oil.
Molecular weight	137.33.	**Odor**	No odor.
Specific Gravity	3.62 g/mL @ 20°C..	**Odor Threshold**	N/A.
Vapor Density (air=1)	N/A.	**Solubility**	Reacts violently with water.
Melting Point	850°C.	**Evaporation rate**	N/A *(Butyl acetate = 1).*
Boiling Point/Range	1695°C.	**Partition Coefficient**	N/A *(log P_{OW}).*
Vapor Pressure (20°C)	N/A.	**pH**	N/A.
Flash Point:	N/A.	**UEL**	N/A.
Autoignition Temp.:	N/A.	**LEL**	N/A.

N/A = Not available or applicable

Section 10: Stability and Reactivity

Avoid heat and ignition sources
Stability: Stable under normal conditions of use.
Incompatibility: Water, acids, chlorine, iodine, bromine and oxidizing agents.
Shelf life: Indefinite if stored properly.

Section 11: Toxicology Information

Acute Symptoms/Signs of exposure: ***Eyes***: Stinging pain, burns, watering of eyes, inflammation of eyelids and conjunctivitis. Avoid looking at burning magnesium. ***Skin***: Irritation, redness, burns. Powdered metal ignites readily on skin causing burns. ***Ingestion***: Nausea, vomiting and headache. ***Inhalation***: Rapid irregular breathing, headache, burns to mucous membranes. Inhalation of dust or fumes causes metal fume fever.
Chronic Effects: Repeated/prolonged skin contact may cause dryness or rashes.
Sensitization: none expected
Barium: LD50 [oral, rat]; Not Available; LC50 [rat]; Not Available; LD50 Dermal [rabbit]; Not Available
Material has not been found to be a carcinogen nor produce genetic, reproductive, or developmental effects.

Section 12: Ecological Information

Ecotoxicity (aquatic and terrestrial): LC50 – 500mg/l – 96h – Cyprinodon variegates.

Section 13: Disposal Considerations

Check with all applicable local, regional, and national laws and regulations. Local regulations may be more stringent than regional or national regulations. Use a licensed chemical waste disposal firm for proper disposal.

Section 14: Transport Information

DOT Shipping Name:	Barium.	**Canada TDG:**	Barium .
DOT Hazard Class:	4.3, pg II.	**Hazard Class:**	4.3, pg II.
Identification Number:	UN1400.	**UN Number:**	UN1400.

Section 15: Regulatory Information

EINECS: Listed (231-149.1) .
WHMIS Canada: B6:D2B: Reactive Flammable: Toxic Material.
TSCA: All components are listed or are exempt.
California Proposition 65: Not listed.
The product has been classified in accordance with the hazard criteria of the Controlled Products Regulations and the MSDS contains all the information required by the Controlled Products Regulations.

Section 16: Other Information

Current Issue Date: September 22, 2012
Disclaimer: Scholar Chemistry and Columbus Chemical Industries, Inc., ("S&C") believes that the information herein is factual but is not intended to be all inclusive. The information relates only to the specific material designated and does not relate to its use in combination with other materials or its use as to any particular process. Because safety standards and regulations are subject to change and because S&C has no continuing control over the material, those handling, storing or using the material should satisfy themselves that they have current information regarding the particular way the material is handled, stored or used and that the same is done in accordance with federal, state and local law. ***S&C makes no warranty, expressed or implied, including (without limitation) warranties with respect to the completeness or continuing accuracy of the information contained herein or with respect to fitness for any particular use.***

© 2008, Scholar Chemistry. All Rights Reserved.

SAFETY DATA SHEET

Version 5.3
Revision Date 02/26/2015
Print Date 03/27/2017

1. PRODUCT AND COMPANY IDENTIFICATION

1.1 Product identifiers

Product name : Benzaldehyde

Product Number : B6259
Brand : Sigma
Index-No. : 605-012-00-5

CAS-No. : 100-52-7

1.2 Relevant identified uses of the substance or mixture and uses advised against

Identified uses : Laboratory chemicals, Manufacture of substances

1.3 Details of the supplier of the safety data sheet

Company : Sigma-Aldrich
3050 Spruce Street
SAINT LOUIS MO 63103
USA

Telephone : +1 800-325-5832
Fax : +1 800-325-5052

1.4 Emergency telephone number

Emergency Phone # : +1-703-527-3887 (CHEMTREC)

2. HAZARDS IDENTIFICATION

2.1 Classification of the substance or mixture

GHS Classification in accordance with 29 CFR 1910 (OSHA HCS)
Flammable liquids (Category 4), H227
Acute toxicity, Oral (Category 4), H302
Acute toxicity, Dermal (Category 4), H312
Skin irritation (Category 2), H315
Respiratory sensitisation (Category 1), H334
Skin sensitisation (Category 1), H317
Acute aquatic toxicity (Category 2), H401

For the full text of the H-Statements mentioned in this Section, see Section 16.

2.2 GHS Label elements, including precautionary statements

Pictogram



Signal word Danger

Hazard statement(s)

H227	Combustible liquid.
H302 + H312	Harmful if swallowed or in contact with skin
H315	Causes skin irritation.
H317	May cause an allergic skin reaction.
H334	May cause allergy or asthma symptoms or breathing difficulties if inhaled.
H401	Toxic to aquatic life.

Precautionary statement(s)

P210	Keep away from heat/sparks/open flames/hot surfaces. - No smoking.
P261	Avoid breathing dust/ fume/ gas/ mist/ vapours/ spray.
P264	Wash skin thoroughly after handling.
P270	Do not eat, drink or smoke when using this product.
P272	Contaminated work clothing should not be allowed out of the workplace.
P273	Avoid release to the environment.
P280	Wear protective gloves/ protective clothing/ eye protection/ face protection.
P285	In case of inadequate ventilation wear respiratory protection.
P301 + P312	IF SWALLOWED: Call a POISON CENTER or doctor/ physician if you feel unwell.
P302 + P352	IF ON SKIN: Wash with plenty of soap and water.
P304 + P341	IF INHALED: If breathing is difficult, remove victim to fresh air and keep at rest in a position comfortable for breathing.
P322	Specific measures (see supplemental first aid instructions on this label).
P330	Rinse mouth.
P333 + P313	If skin irritation or rash occurs: Get medical advice/ attention.
P342 + P311	If experiencing respiratory symptoms: Call a POISON CENTER or doctor/ physician.
P362	Take off contaminated clothing and wash before reuse.
P370 + P378	In case of fire: Use dry sand, dry chemical or alcohol-resistant foam for extinction.
P403 + P235	Store in a well-ventilated place. Keep cool.
P501	Dispose of contents/ container to an approved waste disposal plant.

2.3 Hazards not otherwise classified (HNOC) or not covered by GHS - none

3. COMPOSITION/INFORMATION ON INGREDIENTS

3.1 Substances

Synonyms	:	Artificial essential oil of almond
Formula	:	C_7H_6O
Molecular weight	:	106.12 g/mol
CAS-No.	:	100-52-7
EC-No.	:	202-860-4
Index-No.	:	605-012-00-5

Hazardous components

Component	Classification	Concentration
Benzaldehyde		
	Flam. Liq. 4; Acute Tox. 4; Skin Irrit. 2; Resp. Sens. 1; Skin Sens. 1; Aquatic Acute 2; H227, H302 + H312, H315, H317, H334, H401	<= 100 %

For the full text of the H-Statements mentioned in this Section, see Section 16.

4. FIRST AID MEASURES

4.1 Description of first aid measures

General advice
Consult a physician. Show this safety data sheet to the doctor in attendance.Move out of dangerous area.

If inhaled
If breathed in, move person into fresh air. If not breathing, give artificial respiration. Consult a physician.

In case of skin contact
Wash off with soap and plenty of water. Consult a physician.

In case of eye contact
Rinse thoroughly with plenty of water for at least 15 minutes and consult a physician.

If swallowed
Do NOT induce vomiting. Never give anything by mouth to an unconscious person. Rinse mouth with water. Consult a physician.

4.2 Most important symptoms and effects, both acute and delayed
The most important known symptoms and effects are described in the labelling (see section 2.2) and/or in section 11

4.3 Indication of any immediate medical attention and special treatment needed
No data available

5. FIREFIGHTING MEASURES

5.1 Extinguishing media

Suitable extinguishing media
Use water spray, alcohol-resistant foam, dry chemical or carbon dioxide.

5.2 Special hazards arising from the substance or mixture
Carbon oxides

5.3 Advice for firefighters
Wear self-contained breathing apparatus for firefighting if necessary.

5.4 Further information
Under fire conditions, material may decompose to form flammable and/or explosive mixtures in air.Use water spray to cool unopened containers.

6. ACCIDENTAL RELEASE MEASURES

6.1 Personal precautions, protective equipment and emergency procedures
Use personal protective equipment. Avoid breathing vapours, mist or gas. Ensure adequate ventilation. Remove all sources of ignition. Evacuate personnel to safe areas. Beware of vapours accumulating to form explosive concentrations. Vapours can accumulate in low areas.
For personal protection see section 8.

6.2 Environmental precautions
Prevent further leakage or spillage if safe to do so. Do not let product enter drains. Discharge into the environment must be avoided.

6.3 Methods and materials for containment and cleaning up
Contain spillage, and then collect with an electrically protected vacuum cleaner or by wet-brushing and place in container for disposal according to local regulations (see section 13). Keep in suitable, closed containers for disposal.

6.4 Reference to other sections
For disposal see section 13.

7. HANDLING AND STORAGE

7.1 Precautions for safe handling
Avoid contact with skin and eyes. Avoid inhalation of vapour or mist.
Keep away from sources of ignition - No smoking.Take measures to prevent the build up of electrostatic charge.
For precautions see section 2.2.

7.2 Conditions for safe storage, including any incompatibilities
Store under nitrogen. Keep container tightly closed in a dry and well-ventilated place. Containers which are opened must be carefully resealed and kept upright to prevent leakage.

Air, light, and moisture sensitive.

7.3 Specific end use(s)
Apart from the uses mentioned in section 1.2 no other specific uses are stipulated

8. EXPOSURE CONTROLS/PERSONAL PROTECTION

8.1 Control parameters

Components with workplace control parameters

Component	CAS-No.	Value	Control parameters	Basis
Benzaldehyde	100-52-7	TWA	2.000000 ppm	USA. Workplace Environmental Exposure Levels (WEEL)
	Remarks	Dermal Sensitization Notation		
		STEL	4.000000 ppm	USA. Workplace Environmental Exposure Levels (WEEL)
		Dermal Sensitization Notation		

8.2 Exposure controls

Appropriate engineering controls
Handle in accordance with good industrial hygiene and safety practice. Wash hands before breaks and at the end of workday.

Personal protective equipment

Eye/face protection
Face shield and safety glasses Use equipment for eye protection tested and approved under appropriate government standards such as NIOSH (US) or EN 166(EU).

Skin protection
Handle with gloves. Gloves must be inspected prior to use. Use proper glove removal technique (without touching glove's outer surface) to avoid skin contact with this product. Dispose of contaminated gloves after use in accordance with applicable laws and good laboratory practices. Wash and dry hands.

Full contact
Material: butyl-rubber
Minimum layer thickness: 0.3 mm
Break through time: 480 min
Material tested:Butoject® (KCL 897 / Aldrich Z677647, Size M)

Splash contact
Material: Chloroprene
Minimum layer thickness: 0.6 mm
Break through time: 35 min
Material tested:Camapren® (KCL 722 / Aldrich Z677493, Size M)

data source: KCL GmbH, D-36124 Eichenzell, phone +49 (0)6659 87300, e-mail sales@kcl.de, test method: EN374
If used in solution, or mixed with other substances, and under conditions which differ from EN 374, contact the supplier of the CE approved gloves. This recommendation is advisory only and must be evaluated by an industrial hygienist and safety officer familiar with the specific situation of anticipated use by our customers. It should not be construed as offering an approval for any specific use scenario.

Body Protection
Complete suit protecting against chemicals, The type of protective equipment must be selected according to the concentration and amount of the dangerous substance at the specific workplace.

Respiratory protection
Where risk assessment shows air-purifying respirators are appropriate use a full-face respirator with multi-purpose combination (US) or type ABEK (EN 14387) respirator cartridges as a backup to engineering controls. If the respirator is the sole means of protection, use a full-face supplied air respirator. Use respirators and components tested and approved under appropriate government standards such as NIOSH (US) or CEN (EU).

Control of environmental exposure
Prevent further leakage or spillage if safe to do so. Do not let product enter drains. Discharge into the environment must be avoided.

9. PHYSICAL AND CHEMICAL PROPERTIES

9.1 Information on basic physical and chemical properties

a)	Appearance	Form: liquid Colour: colourless
b)	Odour	No data available
c)	Odour Threshold	No data available
d)	pH	5.9 at 20 °C (68 °F)
e)	Melting point/freezing point	-26 °C (-15 °F)
f)	Initial boiling point and boiling range	177 - 179 °C (351 - 354 °F)
g)	Flash point	64 °C (147 °F) - closed cup
h)	Evaporation rate	No data available
i)	Flammability (solid, gas)	No data available
j)	Upper/lower flammability or explosive limits	Upper explosion limit: 8.5 %(V) Lower explosion limit: 1.4 %(V)
k)	Vapour pressure	5 hPa (4 mmHg) at 45 °C (113 °F)
l)	Vapour density	3.66 - (Air = 1.0)
m)	Relative density	1.050 g/cm3
n)	Water solubility	slightly soluble
o)	Partition coefficient: n-octanol/water	log Pow: 1.5
p)	Auto-ignition temperature	No data available
q)	Decomposition temperature	No data available
r)	Viscosity	No data available
s)	Explosive properties	No data available
t)	Oxidizing properties	No data available

9.2 Other safety information

Relative vapour density	3.66 - (Air = 1.0)

10. STABILITY AND REACTIVITY

10.1 Reactivity
No data available

10.2 Chemical stability
Stable under recommended storage conditions.

10.3 Possibility of hazardous reactions
No data available

10.4 Conditions to avoid
Air Exposure to moisture Light. Heat
Heat, flames and sparks.

10.5 Incompatible materials
Strong oxidizing agents, Strong reducing agents, Strong bases, Alkali metals, Aluminium, Iron, phenols, Oxygen

10.6 Hazardous decomposition products

Other decomposition products - No data available
In the event of fire: see section 5

11. TOXICOLOGICAL INFORMATION

11.1 Information on toxicological effects

Acute toxicity
LD50 Oral - Rat - 1,300 mg/kg
Remarks: Behavioral:Somnolence (general depressed activity). Behavioral:Coma.

Inhalation: No data available

LD50 Dermal - Rabbit - 1,250 mg/kg

No data available

Skin corrosion/irritation
Skin - Rabbit
Result: Skin irritation - 24 h

Serious eye damage/eye irritation
Eyes - Rabbit
Result: Mild eye irritation

Respiratory or skin sensitisation
Germ cell mutagenicity
Laboratory experiments have shown mutagenic effects.

Carcinogenicity

This product is or contains a component that is not classifiable as to its carcinogenicity based on its IARC, ACGIH, NTP, or EPA classification.

IARC:	No component of this product present at levels greater than or equal to 0.1% is identified as probable, possible or confirmed human carcinogen by IARC.
ACGIH:	No component of this product present at levels greater than or equal to 0.1% is identified as a carcinogen or potential carcinogen by ACGIH.
NTP:	No component of this product present at levels greater than or equal to 0.1% is identified as a known or anticipated carcinogen by NTP.
OSHA:	No component of this product present at levels greater than or equal to 0.1% is identified as a carcinogen or potential carcinogen by OSHA.

Reproductive toxicity
No data available

No data available

Specific target organ toxicity - single exposure
No data available

Specific target organ toxicity - repeated exposure
No data available

Aspiration hazard
No data available

Additional Information
RTECS: CU4375000

Central nervous system depression, Prolonged or repeated exposure to skin causes defatting and dermatitis.

Liver - Irregularities - Based on Human Evidence
Liver - Irregularities - Based on Human Evidence

12. ECOLOGICAL INFORMATION

12.1 Toxicity

Toxicity to fish	LC50 - Lepomis macrochirus - 1.07 mg/l - 96 h
	mortality LOEC - Pimephales promelas (fathead minnow) - 0.45 mg/l - 7 d
	mortality NOEC - Pimephales promelas (fathead minnow) - 0.22 mg/l - 7 d
	LC50 - Leuciscus idus (Golden orfe) - 62 mg/l - 48 h
Toxicity to daphnia and other aquatic invertebrates	EC50 - Daphnia magna (Water flea) - 50 mg/l - 24 h

12.2 Persistence and degradability

Biodegradability: Biotic/Aerobic - Exposure time 28 d
Result: 95 % - Readily biodegradable

12.3 Bioaccumulative potential

No data available

12.4 Mobility in soil

No data available

12.5 Results of PBT and vPvB assessment

PBT/vPvB assessment not available as chemical safety assessment not required/not conducted

12.6 Other adverse effects

An environmental hazard cannot be excluded in the event of unprofessional handling or disposal.
Toxic to aquatic life.

No data available

13. DISPOSAL CONSIDERATIONS

13.1 Waste treatment methods

Product
This combustible material may be burned in a chemical incinerator equipped with an afterburner and scrubber. Offer surplus and non-recyclable solutions to a licensed disposal company. Contact a licensed professional waste disposal service to dispose of this material.

Contaminated packaging
Dispose of as unused product.

14. TRANSPORT INFORMATION

DOT (US)
UN number: 1990 Class: 9 Packing group: III
Proper shipping name: Benzaldehyde
Reportable Quantity (RQ):

Poison Inhalation Hazard: No

IMDG
UN number: 1990 Class: 9 Packing group: III EMS-No: F-A, S-A
Proper shipping name: BENZALDEHYDE

IATA
UN number: 1990 Class: 9 Packing group: III
Proper shipping name: Benzaldehyde

15. REGULATORY INFORMATION

SARA 302 Components
No chemicals in this material are subject to the reporting requirements of SARA Title III, Section 302.

SARA 313 Components
This material does not contain any chemical components with known CAS numbers that exceed the threshold (De Minimis) reporting levels established by SARA Title III, Section 313.

SARA 311/312 Hazards
Fire Hazard, Acute Health Hazard, Chronic Health Hazard

Massachusetts Right To Know Components

	CAS-No.	Revision Date
Benzaldehyde	100-52-7	2007-03-01

Pennsylvania Right To Know Components

	CAS-No.	Revision Date
Benzaldehyde	100-52-7	2007-03-01

New Jersey Right To Know Components

	CAS-No.	Revision Date
Benzaldehyde	100-52-7	2007-03-01

California Prop. 65 Components
This product does not contain any chemicals known to State of California to cause cancer, birth defects, or any other reproductive harm.

16. OTHER INFORMATION

Full text of H-Statements referred to under sections 2 and 3.

Acute Tox.	Acute toxicity
Aquatic Acute	Acute aquatic toxicity
Flam. Liq.	Flammable liquids
H227	Combustible liquid.
H302	Harmful if swallowed.
H302 + H312	Harmful if swallowed or in contact with skin
H312	Harmful in contact with skin.
H315	Causes skin irritation.
H317	May cause an allergic skin reaction.
H334	May cause allergy or asthma symptoms or breathing difficulties if inhaled.

HMIS Rating

Health hazard:	2
Chronic Health Hazard:	*
Flammability:	2
Physical Hazard	0

NFPA Rating

Health hazard:	2
Fire Hazard:	2
Reactivity Hazard:	0

Further information
Copyright 2015 Sigma-Aldrich Co. LLC. License granted to make unlimited paper copies for internal use only.
The above information is believed to be correct but does not purport to be all inclusive and shall be used only as a guide. The information in this document is based on the present state of our knowledge and is applicable to the product with regard to appropriate safety precautions. It does not represent any guarantee of the properties of the product. Sigma-Aldrich Corporation and its Affiliates shall not be held liable for any damage resulting from handling or from contact with the above product. See www.sigma-aldrich.com and/or the reverse side of invoice or packing slip for additional terms and conditions of sale.

Preparation Information
Sigma-Aldrich Corporation
Product Safety – Americas Region
1-800-521-8956

SAFETY DATA SHEET

Benzene

Section 1. Identification

GHS product identifier : Benzene

Chemical name : benzene

Other means of identification : benzene, purebenzol; cyclohexatriene; phenyl hydride; phene; coal naphtha; pyrobenzol

Product use : Synthetic/Analytical chemistry.

Synonym : benzene, purebenzol; cyclohexatriene; phenyl hydride; phene; coal naphtha; pyrobenzol

SDS # : 001062

Supplier's details : Airgas USA, LLC and its affiliates
259 North Radnor-Chester Road
Suite 100
Radnor, PA 19087-5283
1-610-687-5253

Emergency telephone number (with hours of operation) : 1-866-734-3438

Section 2. Hazards identification

OSHA/HCS status : This material is considered hazardous by the OSHA Hazard Communication Standard (29 CFR 1910.1200).

Classification of the substance or mixture : FLAMMABLE LIQUIDS - Category 2
SKIN CORROSION/IRRITATION - Category 2
SERIOUS EYE DAMAGE/ EYE IRRITATION - Category 2
GERM CELL MUTAGENICITY - Category 1B
CARCINOGENICITY - Category 1
SPECIFIC TARGET ORGAN TOXICITY (REPEATED EXPOSURE) (bone marrow) - Category 1

GHS label elements

Hazard pictograms :



Signal word : Danger

Hazard statements : Highly flammable liquid and vapor.
May form explosive mixtures with air.
Causes serious eye irritation.
Causes skin irritation.
May cause genetic defects.
May cause cancer.
Causes damage to organs through prolonged or repeated exposure. (bone marrow)

Precautionary statements

General : Read label before use. Keep out of reach of children. If medical advice is needed, have product container or label at hand.

Powered by IHS

Section 2. Hazards identification

Prevention : Obtain special instructions before use. Do not handle until all safety precautions have been read and understood. Use personal protective equipment as required. Wear protective gloves. Wear eye or face protection. Keep away from heat, sparks, open flames and hot surfaces. - No smoking. Use explosion-proof electrical, ventilating, lighting and all material-handling equipment. Use only non-sparking tools. Take precautionary measures against static discharge. Keep container tightly closed. Do not breathe vapor. Do not eat, drink or smoke when using this product. Wash hands thoroughly after handling.

Response : Get medical attention if you feel unwell. IF exposed or concerned: Get medical attention. IF SWALLOWED: Call a POISON CENTER or physician if you feel unwell. Rinse mouth. IF ON SKIN (or hair): Take off immediately all contaminated clothing. Rinse skin with water or shower. IF ON SKIN: Wash with plenty of soap and water. Take off contaminated clothing. If skin irritation occurs: Get medical attention. IF IN EYES: Rinse cautiously with water for several minutes. Remove contact lenses, if present and easy to do. Continue rinsing. If eye irritation persists: Get medical attention.

Storage : Store locked up. Store in a well-ventilated place. Keep cool.

Disposal : Dispose of contents and container in accordance with all local, regional, national and international regulations.

Hazards not otherwise classified : None known.

Section 3. Composition/information on ingredients

Substance/mixture : Substance

Chemical name : benzene

Other means of identification : benzene, purebenzol; cyclohexatriene; phenyl hydride; phene; coal naphtha; pyrobenzol

CAS number/other identifiers

CAS number : 71-43-2

Product code : 001062

Ingredient name	%	CAS number
benzene	100	71-43-2

There are no additional ingredients present which, within the current knowledge of the supplier and in the concentrations applicable, are classified as hazardous to health or the environment and hence require reporting in this section.

Occupational exposure limits, if available, are listed in Section 8.

Section 4. First aid measures

Description of necessary first aid measures

Eye contact : Immediately flush eyes with plenty of water, occasionally lifting the upper and lower eyelids. Check for and remove any contact lenses. Continue to rinse for at least 10 minutes. Get medical attention.

Inhalation : Remove victim to fresh air and keep at rest in a position comfortable for breathing. If not breathing, if breathing is irregular or if respiratory arrest occurs, provide artificial respiration or oxygen by trained personnel. It may be dangerous to the person providing aid to give mouth-to-mouth resuscitation. Get medical attention. If unconscious, place in recovery position and get medical attention immediately. Maintain an open airway. Loosen tight clothing such as a collar, tie, belt or waistband.

Powered by IHS

Section 4. First aid measures

Skin contact : Flush contaminated skin with plenty of water. Remove contaminated clothing and shoes. Wash contaminated clothing thoroughly with water before removing it, or wear gloves. Continue to rinse for at least 10 minutes. Get medical attention. Wash clothing before reuse. Clean shoes thoroughly before reuse.

Ingestion : Wash out mouth with water. Remove dentures if any. Remove victim to fresh air and keep at rest in a position comfortable for breathing. If material has been swallowed and the exposed person is conscious, give small quantities of water to drink. Stop if the exposed person feels sick as vomiting may be dangerous. Do not induce vomiting unless directed to do so by medical personnel. If vomiting occurs, the head should be kept low so that vomit does not enter the lungs. Get medical attention. If necessary, call a poison center or physician. Never give anything by mouth to an unconscious person. If unconscious, place in recovery position and get medical attention immediately. Maintain an open airway. Loosen tight clothing such as a collar, tie, belt or waistband.

Most important symptoms/effects, acute and delayed

Potential acute health effects

Eye contact : Causes serious eye irritation.

Inhalation : No known significant effects or critical hazards.

Skin contact : Causes skin irritation.

Frostbite : Try to warm up the frozen tissues and seek medical attention.

Ingestion : Harmful if swallowed. Irritating to mouth, throat and stomach.

Over-exposure signs/symptoms

Eye contact : Adverse symptoms may include the following:
pain or irritation
watering
redness

Inhalation : No specific data.

Skin contact : Adverse symptoms may include the following:
irritation
redness

Ingestion : No specific data.

Indication of immediate medical attention and special treatment needed, if necessary

Notes to physician : Treat symptomatically. Contact poison treatment specialist immediately if large quantities have been ingested or inhaled.

Specific treatments : No specific treatment.

Protection of first-aiders : No action shall be taken involving any personal risk or without suitable training. If it is suspected that fumes are still present, the rescuer should wear an appropriate mask or self-contained breathing apparatus. It may be dangerous to the person providing aid to give mouth-to-mouth resuscitation. Wash contaminated clothing thoroughly with water before removing it, or wear gloves.

See toxicological information (Section 11)

Powered by IHS

Section 5. Fire-fighting measures

Extinguishing media

Suitable extinguishing media : Use dry chemical, CO_2, water spray (fog) or foam.

Unsuitable extinguishing media : Do not use water jet.

Specific hazards arising from the chemical : Highly flammable liquid and vapor. In a fire or if heated, a pressure increase will occur and the container may burst, with the risk of a subsequent explosion. The vapor/gas is heavier than air and will spread along the ground. Vapors may accumulate in low or confined areas or travel a considerable distance to a source of ignition and flash back. Runoff to sewer may create fire or explosion hazard.

Hazardous thermal decomposition products : Decomposition products may include the following materials:
carbon dioxide
carbon monoxide

Special protective actions for fire-fighters : Promptly isolate the scene by removing all persons from the vicinity of the incident if there is a fire. No action shall be taken involving any personal risk or without suitable training. Move containers from fire area if this can be done without risk. Use water spray to keep fire-exposed containers cool.

Special protective equipment for fire-fighters : Fire-fighters should wear appropriate protective equipment and self-contained breathing apparatus (SCBA) with a full face-piece operated in positive pressure mode.

Section 6. Accidental release measures

Personal precautions, protective equipment and emergency procedures

For non-emergency personnel : No action shall be taken involving any personal risk or without suitable training. Evacuate surrounding areas. Keep unnecessary and unprotected personnel from entering. Do not touch or walk through spilled material. Shut off all ignition sources. No flares, smoking or flames in hazard area. Avoid breathing vapor or mist. Provide adequate ventilation. Wear appropriate respirator when ventilation is inadequate. Put on appropriate personal protective equipment.

For emergency responders : If specialised clothing is required to deal with the spillage, take note of any information in Section 8 on suitable and unsuitable materials. See also the information in "For non-emergency personnel".

Environmental precautions : Avoid dispersal of spilled material and runoff and contact with soil, waterways, drains and sewers. Inform the relevant authorities if the product has caused environmental pollution (sewers, waterways, soil or air).

Methods and materials for containment and cleaning up

Small spill : Stop leak if without risk. Move containers from spill area. Use spark-proof tools and explosion-proof equipment. Dilute with water and mop up if water-soluble. Alternatively, or if water-insoluble, absorb with an inert dry material and place in an appropriate waste disposal container. Dispose of via a licensed waste disposal contractor.

Large spill : Stop leak if without risk. Move containers from spill area. Use spark-proof tools and explosion-proof equipment. Approach release from upwind. Prevent entry into sewers, water courses, basements or confined areas. Wash spillages into an effluent treatment plant or proceed as follows. Contain and collect spillage with non-combustible, absorbent material e.g. sand, earth, vermiculite or diatomaceous earth and place in container for disposal according to local regulations (see Section 13). Dispose of via a licensed waste disposal contractor. Contaminated absorbent material may pose the same hazard as the spilled product. Note: see Section 1 for emergency contact information and Section 13 for waste disposal.

Powered by IHS

Section 7. Handling and storage

Precautions for safe handling

Protective measures : Put on appropriate personal protective equipment (see Section 8). Avoid exposure - obtain special instructions before use. Do not handle until all safety precautions have been read and understood. Do not get in eyes or on skin or clothing. Do not breathe vapor or mist. Do not ingest. Use only with adequate ventilation. Wear appropriate respirator when ventilation is inadequate. Do not enter storage areas and confined spaces unless adequately ventilated. Keep in the original container or an approved alternative made from a compatible material, kept tightly closed when not in use. Store and use away from heat, sparks, open flame or any other ignition source. Use explosion-proof electrical (ventilating, lighting and material handling) equipment. Use only non-sparking tools. Take precautionary measures against electrostatic discharges. Empty containers retain product residue and can be hazardous. Do not reuse container.

Advice on general occupational hygiene : Eating, drinking and smoking should be prohibited in areas where this material is handled, stored and processed. Workers should wash hands and face before eating, drinking and smoking. Remove contaminated clothing and protective equipment before entering eating areas. See also Section 8 for additional information on hygiene measures.

Conditions for safe storage, including any incompatibilities : Store in accordance with local regulations. Store in a segregated and approved area. Store in original container protected from direct sunlight in a dry, cool and well-ventilated area, away from incompatible materials (see Section 10) and food and drink. Store locked up. Eliminate all ignition sources. Separate from oxidizing materials. Keep container tightly closed and sealed until ready for use. Containers that have been opened must be carefully resealed and kept upright to prevent leakage. Do not store in unlabeled containers. Use appropriate containment to avoid environmental contamination.

Section 8. Exposure controls/personal protection

Control parameters

Occupational exposure limits

Ingredient name	Exposure limits
benzene	**ACGIH TLV (United States, 3/2012).** **Absorbed through skin.** STEL: 8 mg/m³ 15 minutes. STEL: 2.5 ppm 15 minutes. TWA: 1.6 mg/m³ 8 hours. TWA: 0.5 ppm 8 hours. **NIOSH REL (United States, 1/2013).** STEL: 1 ppm 15 minutes. TWA: 0.1 ppm 10 hours. **OSHA PEL (United States, 6/2010).** STEL: 5 ppm 15 minutes. TWA: 1 ppm 8 hours. **OSHA PEL 1989 (United States, 3/1989).** STEL: 5 ppm 15 minutes. TWA: 1 ppm 8 hours. **OSHA PEL Z2 (United States, 11/2006).** AMP: 50 ppm 10 minutes. CEIL: 25 ppm TWA: 10 ppm 8 hours.

Powered by IHS

Section 8. Exposure controls/personal protection

Appropriate engineering controls : Use only with adequate ventilation. Use process enclosures, local exhaust ventilation or other engineering controls to keep worker exposure to airborne contaminants below any recommended or statutory limits. The engineering controls also need to keep gas, vapor or dust concentrations below any lower explosive limits. Use explosion-proof ventilation equipment.

Environmental exposure controls : Emissions from ventilation or work process equipment should be checked to ensure they comply with the requirements of environmental protection legislation. In some cases, fume scrubbers, filters or engineering modifications to the process equipment will be necessary to reduce emissions to acceptable levels.

Individual protection measures

Hygiene measures : Wash hands, forearms and face thoroughly after handling chemical products, before eating, smoking and using the lavatory and at the end of the working period. Appropriate techniques should be used to remove potentially contaminated clothing. Wash contaminated clothing before reusing. Ensure that eyewash stations and safety showers are close to the workstation location.

Eye/face protection : Safety eyewear complying with an approved standard should be used when a risk assessment indicates this is necessary to avoid exposure to liquid splashes, mists, gases or dusts. If contact is possible, the following protection should be worn, unless the assessment indicates a higher degree of protection: chemical splash goggles.

Skin protection

Hand protection : Chemical-resistant, impervious gloves complying with an approved standard should be worn at all times when handling chemical products if a risk assessment indicates this is necessary. Considering the parameters specified by the glove manufacturer, check during use that the gloves are still retaining their protective properties. It should be noted that the time to breakthrough for any glove material may be different for different glove manufacturers. In the case of mixtures, consisting of several substances, the protection time of the gloves cannot be accurately estimated.

Body protection : Personal protective equipment for the body should be selected based on the task being performed and the risks involved and should be approved by a specialist before handling this product. When there is a risk of ignition from static electricity, wear anti-static protective clothing. For the greatest protection from static discharges, clothing should include anti-static overalls, boots and gloves.

Other skin protection : Appropriate footwear and any additional skin protection measures should be selected based on the task being performed and the risks involved and should be approved by a specialist before handling this product.

Respiratory protection : Use a properly fitted, air-purifying or air-fed respirator complying with an approved standard if a risk assessment indicates this is necessary. Respirator selection must be based on known or anticipated exposure levels, the hazards of the product and the safe working limits of the selected respirator.

Section 9. Physical and chemical properties

Appearance

Physical state : Liquid. [Watery liquid.]

Color : Colorless. Yellowish.

Molecular weight : 78.12 g/mole

Molecular formula : C6-H6

Boiling/condensation point : 80.09°C (176.2°F)

Melting/freezing point : 5.49°C (41.9°F)

Critical temperature : 288.95°C (552.1°F)

Odor : Characteristic.

Odor threshold : Not available.

Powered by IHS

Section 9. Physical and chemical properties

pH	:	Not available.
Flash point	:	Closed cup: -11°C (12.2°F)
Burning time	:	Not applicable.
Burning rate	:	Not applicable.
Evaporation rate	:	3.5 (butyl acetate = 1)
Flammability (solid, gas)	:	Not available.
Lower and upper explosive (flammable) limits	:	Lower: 1.2% Upper: 7.8%
Vapor pressure	:	10 kPa (75.006094245 mm Hg) [room temperature]
Vapor density	:	2.7 (Air = 1)
Specific Volume (ft^3/lb)	:	1.1403
Gas Density (lb/ft^3)	:	0.877 (20°C / 68 to °F)
Relative density	:	0.88
Solubility	:	Not available.
Solubility in water	:	1.88 g/l
Partition coefficient: n-octanol/water	:	2.13
Auto-ignition temperature	:	498°C (928.4°F)
Decomposition temperature	:	Not available.
SADT	:	Not available.
Viscosity	:	Dynamic (room temperature): 0.604 mPa·s (0.604 cP)

Section 10. Stability and reactivity

Reactivity	:	No specific test data related to reactivity available for this product or its ingredients.
Chemical stability	:	The product is stable.
Possibility of hazardous reactions	:	Under normal conditions of storage and use, hazardous reactions will not occur.
Conditions to avoid	:	Avoid all possible sources of ignition (spark or flame). Do not pressurize, cut, weld, braze, solder, drill, grind or expose containers to heat or sources of ignition. Do not allow vapor to accumulate in low or confined areas.
Incompatibility with various substances	:	Highly reactive or incompatible with the following materials: oxidizing materials.
Hazardous decomposition products	:	Under normal conditions of storage and use, hazardous decomposition products should not be produced.
Hazardous polymerization	:	Under normal conditions of storage and use, hazardous polymerization will not occur.

Powered by IHS

Section 11. Toxicological information

Information on toxicological effects

Acute toxicity

Product/ingredient name	Result	Species	Dose	Exposure
benzene	LC50 Inhalation Gas. LD50 Oral	Rat Rat	10000 ppm 930 mg/kg	7 hours -

Irritation/Corrosion

Product/ingredient name	Result	Species	Score	Exposure	Observation
benzene	Eyes - Moderate irritant Eyes - Severe irritant Skin - Mild irritant Skin - Mild irritant Skin - Moderate irritant	Rabbit Rabbit Rat Rabbit Rabbit	- - - - -	88 milligrams 24 hours 2 milligrams 8 hours 60 microliters 24 hours 15 milligrams 24 hours 20 milligrams	- - - - -

Sensitization

Not available.

Mutagenicity

Not available.

Carcinogenicity

Not available.

Classification

Product/ingredient name	OSHA	IARC	NTP
benzene	+	1	Known to be a human carcinogen.

Reproductive toxicity

Not available.

Teratogenicity

Not available.

Specific target organ toxicity (single exposure)

Not available.

Specific target organ toxicity (repeated exposure)

Name	Category	Route of exposure	Target organs
benzene	Category 1	Not determined	bone marrow

Aspiration hazard

Not available.

Information on the likely routes of exposure : Not available.

Potential acute health effects

Eye contact : Causes serious eye irritation.

Inhalation : No known significant effects or critical hazards.

Powered by IHS

Section 11. Toxicological information

Skin contact : Causes skin irritation.

Ingestion : Harmful if swallowed. Irritating to mouth, throat and stomach.

Symptoms related to the physical, chemical and toxicological characteristics

Eye contact : Adverse symptoms may include the following:
pain or irritation
watering
redness

Inhalation : No specific data.

Skin contact : Adverse symptoms may include the following:
irritation
redness

Ingestion : No specific data.

Delayed and immediate effects and also chronic effects from short and long term exposure

Short term exposure

Potential immediate effects : Not available.

Potential delayed effects : Not available.

Long term exposure

Potential immediate effects : Not available.

Potential delayed effects : Not available.

Potential chronic health effects

Not available.

General : Causes damage to organs through prolonged or repeated exposure.

Carcinogenicity : May cause cancer. Risk of cancer depends on duration and level of exposure.

Mutagenicity : May cause genetic defects.

Teratogenicity : No known significant effects or critical hazards.

Developmental effects : No known significant effects or critical hazards.

Fertility effects : No known significant effects or critical hazards.

Numerical measures of toxicity

Acute toxicity estimates

Not available.

Section 12. Ecological information

Toxicity

Not available.

Persistence and degradability

Not available.

Bioaccumulative potential

Powered by IHS

Section 12. Ecological information

Product/ingredient name	$LogP_{ow}$	BCF	Potential
benzene	2.13	11	low

Mobility in soil

Soil/water partition coefficient (K_{OC}) : Not available.

Other adverse effects : No known significant effects or critical hazards.

Section 13. Disposal considerations

Disposal methods : The generation of waste should be avoided or minimized wherever possible. Disposal of this product, solutions and any by-products should at all times comply with the requirements of environmental protection and waste disposal legislation and any regional local authority requirements. Dispose of surplus and non-recyclable products via a licensed waste disposal contractor. Waste should not be disposed of untreated to the sewer unless fully compliant with the requirements of all authorities with jurisdiction. Waste packaging should be recycled. Incineration or landfill should only be considered when recycling is not feasible. This material and its container must be disposed of in a safe way. Care should be taken when handling emptied containers that have not been cleaned or rinsed out. Empty containers or liners may retain some product residues. Vapor from product residues may create a highly flammable or explosive atmosphere inside the container. Do not cut, weld or grind used containers unless they have been cleaned thoroughly internally. Avoid dispersal of spilled material and runoff and contact with soil, waterways, drains and sewers.

United States - RCRA Toxic hazardous waste "U" List

Ingredient	CAS #	Status	Reference number
Benzene (I,T)	71-43-2	Listed	U019

Section 14. Transport information

	DOT	TDG	Mexico	IMDG	IATA
UN number	UN1114	UN1114	UN114	UN1114	UN1114
UN proper shipping name	BENZENE	BENZENE	BENZENE	BENZENE	BENZENE
Transport hazard class(es)	3 	3 	3 	3 	3 
Packing group	II	II	II	II	II
Environment	No.	No.	No.	No.	No.
Additional information	**Reportable quantity** 10 lbs / 4.54 kg [1.3675 gal / 5.1767 L] Package sizes shipped in quantities less than the product reportable quantity are not subject to the RQ (reportable quantity) transportation requirements.	**Explosive Limit and Limited Quantity Index** 1 **Passenger Carrying Road or Rail Index** 5	-	-	**Passenger and Cargo Aircraft**Quantity limitation: 5 L **Cargo Aircraft Only** Quantity limitation: 60 L **Limited Quantities - Passenger Aircraft** Quantity limitation: 1 L

Powered by IHS

Section 14. Transport information

	Limited quantity Yes. **Packaging instruction** **Passenger aircraft** Quantity limitation: 5 L **Cargo aircraft** Quantity limitation: 60 L **Special provisions** IB2, T4, TP1				

"Refer to CFR 49 (or authority having jurisdiction) to determine the information required for shipment of the product."

Special precautions for user : **Transport within user's premises:** always transport in closed containers that are upright and secure. Ensure that persons transporting the product know what to do in the event of an accident or spillage.

Transport in bulk according to Annex II of MARPOL 73/78 and the IBC Code : Not available.

Section 15. Regulatory information

U.S. Federal regulations : **TSCA 8(a) CDR Exempt/Partial exemption**: Not determined

United States inventory (TSCA 8b): This material is listed or exempted.

Clean Water Act (CWA) 307: benzene

Clean Water Act (CWA) 311: benzene

Clean Air Act Section 112 (b) Hazardous Air Pollutants (HAPs) : Listed

Clean Air Act Section 602 Class I Substances : Not listed

Clean Air Act Section 602 Class II Substances : Not listed

DEA List I Chemicals (Precursor Chemicals) : Not listed

DEA List II Chemicals (Essential Chemicals) : Not listed

SARA 302/304

Composition/information on ingredients

No products were found.

SARA 304 RQ : Not applicable.

SARA 311/312

Classification : Fire hazard
Immediate (acute) health hazard
Delayed (chronic) health hazard

Composition/information on ingredients

Powered by IHS

Section 15. Regulatory information

Name	%	Fire hazard	Sudden release of pressure	Reactive	Immediate (acute) health hazard	Delayed (chronic) health hazard
benzene	100	Yes.	No.	No.	Yes.	Yes.

SARA 313

	Product name	CAS number	%
Form R - Reporting requirements	benzene	71-43-2	100
Supplier notification	benzene	71-43-2	100

SARA 313 notifications must not be detached from the SDS and any copying and redistribution of the SDS shall include copying and redistribution of the notice attached to copies of the SDS subsequently redistributed.

State regulations

Massachusetts : This material is listed.

New York : This material is listed.

New Jersey : This material is listed.

Pennsylvania : This material is listed.

California Prop. 65

WARNING: This product contains a chemical known to the State of California to cause cancer and birth defects or other reproductive harm.

Ingredient name	Cancer	Reproductive	No significant risk level	Maximum acceptable dosage level
benzene	Yes.	Yes.	6.4 µg/day (ingestion) 13 µg/day (inhalation)	24 µg/day (ingestion) 49 µg/day (inhalation)

Canada inventory : This material is listed or exempted.

International regulations

International lists : **Australia inventory (AICS)**: This material is listed or exempted.
China inventory (IECSC): This material is listed or exempted.
Japan inventory: This material is listed or exempted.
Korea inventory: This material is listed or exempted.
Malaysia Inventory (EHS Register): Not determined.
New Zealand Inventory of Chemicals (NZIoC): This material is listed or exempted.
Philippines inventory (PICCS): This material is listed or exempted.
Taiwan inventory (CSNN): Not determined.

Chemical Weapons Convention List Schedule I Chemicals : Not listed

Chemical Weapons Convention List Schedule II Chemicals : Not listed

Chemical Weapons Convention List Schedule III Chemicals : Not listed

Canada

Powered by IHS

Section 15. Regulatory information


WHMIS (Canada) : Class B-2: Flammable liquid
Class D-2A: Material causing other toxic effects (Very toxic).
Class D-2B: Material causing other toxic effects (Toxic).

CEPA Toxic substances: This material is listed.
Canadian ARET: This material is not listed.
Canadian NPRI: This material is listed.
Alberta Designated Substances: This material is not listed.
Ontario Designated Substances: This material is not listed.
Quebec Designated Substances: This material is not listed.

Section 16. Other information

Canada Label requirements : Class B-2: Flammable liquid
Class D-2A: Material causing other toxic effects (Very toxic).
Class D-2B: Material causing other toxic effects (Toxic).

Hazardous Material Information System (U.S.A.)

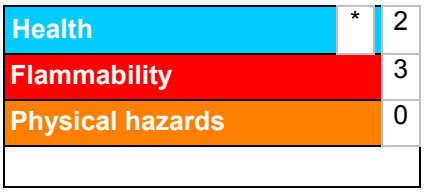

Caution: HMIS® ratings are based on a 0-4 rating scale, with 0 representing minimal hazards or risks, and 4 representing significant hazards or risks Although HMIS® ratings are not required on SDSs under 29 CFR 1910. 1200, the preparer may choose to provide them. HMIS® ratings are to be used with a fully implemented HMIS® program. HMIS® is a registered mark of the National Paint & Coatings Association (NPCA). HMIS® materials may be purchased exclusively from J. J. Keller (800) 327-6868.

The customer is responsible for determining the PPE code for this material.

National Fire Protection Association (U.S.A.)



Reprinted with permission from NFPA 704-2001, Identification of the Hazards of Materials for Emergency Response Copyright ©1997, National Fire Protection Association, Quincy, MA 02269. This reprinted material is not the complete and official position of the National Fire Protection Association, on the referenced subject which is represented only by the standard in its entirety.

Copyright ©2001, National Fire Protection Association, Quincy, MA 02269. This warning system is intended to be interpreted and applied only by properly trained individuals to identify fire, health and reactivity hazards of chemicals. The user is referred to certain limited number of chemicals with recommended classifications in NFPA 49 and NFPA 325, which would be used as a guideline only. Whether the chemicals are classified by NFPA or not, anyone using the 704 systems to classify chemicals does so at their own risk.

History

Date of printing : 4/26/2015.

Date of issue/Date of revision : 4/26/2015.

Date of previous issue : 10/16/2014.

Version : 0.03

Powered by IHS

Section 16. Other information

Key to abbreviations : ATE = Acute Toxicity Estimate
BCF = Bioconcentration Factor
GHS = Globally Harmonized System of Classification and Labelling of Chemicals
IATA = International Air Transport Association
IBC = Intermediate Bulk Container
IMDG = International Maritime Dangerous Goods
LogPow = logarithm of the octanol/water partition coefficient
MARPOL 73/78 = International Convention for the Prevention of Pollution From Ships, 1973 as modified by the Protocol of 1978. ("Marpol" = marine pollution)
UN = United NationsACGIH – American Conference of Governmental Industrial Hygienists
AIHA – American Industrial Hygiene Association
CAS – Chemical Abstract Services
CEPA – Canadian Environmental Protection Act
CERCLA – Comprehensive Environmental Response, Compensation, and Liability Act (EPA)
CFR – United States Code of Federal Regulations
CPR – Controlled Products Regulations
DSL – Domestic Substances List
GWP – Global Warming Potential
IARC – International Agency for Research on Cancer
ICAO – International Civil Aviation Organisation
Inh – Inhalation
LC – Lethal concentration
LD – Lethal dosage
NDSL – Non-Domestic Substances List
NIOSH – National Institute for Occupational Safety and Health
TDG – Canadian Transportation of Dangerous Goods Act and Regulations
TLV – Threshold Limit Value
TSCA – Toxic Substances Control Act
WEEL – Workplace Environmental Exposure Level
WHMIS – Canadian Workplace Hazardous Material Information System

References : Not available.

Indicates information that has changed from previously issued version.

Notice to reader

To the best of our knowledge, the information contained herein is accurate. However, neither the above-named supplier, nor any of its subsidiaries, assumes any liability whatsoever for the accuracy or completeness of the information contained herein.
Final determination of suitability of any material is the sole responsibility of the user. All materials may present unknown hazards and should be used with caution. Although certain hazards are described herein, we cannot guarantee that these are the only hazards that exist.

Powered by IHS

SAFETY DATA SHEET

Based on Directive 2001/58/EC et seq. of the Commission of the European Communities

BENZO[b]FLUORANTHENE

1. Identification of the substance/preparation and of the company/undertaking

1.1 Identification of the substance or preparation:

Synonyms: benz[e]acephenanthrylene

CAS No.	: 205-99-2	**BCR number**	: BCR-47
EC index No.	: 601-034-00-4	**NFPA code**	: N.D.
EINECS No.	: 205-911-9	**Molecular weight**	: 252.32
RTECS No.	: CU1400000	**Formula**	: $C_{20}H_{12}$

1.2 Use of the substance or the preparation:
Certified reference material for laboratory use only

1.3 Company/undertaking identification:
Institute for Reference Materials and Measurements
Retieseweg
B-2440 Geel
Tel. : +32 14 57 12 11
Fax : +32 14 58 42 73

1.4 Telephone number for emergency:
+32 70 245 245
Antigifcentrum
p/a Militair Hospitaal Koningin Astrid, Bruynstraat, B-1120 Brussel

2. Composition/information on ingredients

Hazardous ingredients	CAS No. EINECS No.	Conc. in %	Hazard symbol	Risks (R-phrases)
benzo[b]fluoranthene	205-99-2 205-911-9	100	T;N	45-50/53 (1)

(1) For R-phrases in full: see heading 16

3. Hazards identification

- May cause cancer
- Very toxic to aquatic organisms, may cause long-term adverse effects in the aquatic environment

4. First aid measures

4.1 Eye contact:
- Consult a doctor/medical service if irritation persists
- Rinse immediately with water
- Do not apply neutralizing agents

4.2 Skin contact:
- Consult a doctor/medical service if irritation persists
- Wash with water and soap
- Remove clothing before washing
-- Do not apply (chemical) neutralizing agents

4.3 After inhalation:
- Consult a doctor/medical service if breathing problems develop
- Remove the victim into fresh air
- Unconscious: maintain adequate airway and respiration

4.4 After ingestion:
- Consult a doctor/medical service if you feel unwell

- Immediately give lots of water to drink
-- Never give water to an unconscious person
- Do not induce vomiting

5. Fire-fighting measures

5.1 Suitable extinguishing media:
- Water spray
- Polymer foam
- ABC powder
- Carbon dioxide

5.2 Unsuitable extinguishing media:
- Solid water jet ineffective as extinguishing medium

5.3 Special exposure hazards:
- Not easily combustible
- Upon combustion CO and CO2 are formed

5.4 Instructions:
- Take account of toxic firefighting water
- Use firefighting water moderately and contain it

5.5 Special protective equipment for firefighters:
- Heat/fire exposure: compressed air/oxygen apparatus
- Dust cloud production: compressed air/oxygen apparatus

6. Accidental release measures

6.1 Personal protection/precautions: see 8.1/8.3/10.3

6.2 Environmental precautions:
- Prevent soil and water pollution
- Substance must not be discharged into the sewer
- Dam up the solid spill

6.3 Methods for cleaning up:
- Stop dust cloud by covering with sand/earth
- Carefully collect the spill/leftovers
- Scoop solid spill into closing containers
- Take collected spill to manufacturer/competent authority
- Clean contaminated surfaces with an excess of water
- Wash clothing and equipment after handling

7. Handling and storage

7.1 Handling:
- Observe strict hygiene
- Avoid prolonged and repeated contact with skin
- Avoid raising dust
- Do not discharge the waste into the drain
- Clean contaminated clothing

7.2 Storage:
- Keep container tightly closed.
- Store in a cool area
- Store in a dry area
- Store in a dark area
- Keep away from: heat sources, ignition sources, oxidizing agents, acids

Storage temperature : N.D. **°C**
Quantity limits : N.D. **kg**
Storage life : N.D.
Materials for packaging : N.D.

7.3 Specific uses: N.D.

8. Exposure controls/Personal protection

8.1 Exposure limit values:

TLV-TWA	:	not listed
TLV-STEL	:	not listed
TLV-Ceiling	:	not listed
OES-LTEL	:	not listed
OES-STEL	:	not listed
MEL-LTEL	:	not listed
MEL-STEL	:	not listed
MAK	:	not listed
TRK	:	not listed
MAC-TGG 8 h	:	not listed
MAC-TGG 15 min.	:	not listed
MAC-Ceiling	:	not listed
VME-8 h	:	not listed
VLE-15 min.	:	not listed
GWBB-8 h	:	not listed
GWK-15 min.	:	not listed
Momentary value	:	not listed

Sampling methods:

- Benzo(b)fluoranthene (Polynuclear aromatic hydrocarbons) NIOSH 5515
- Benzo(b)fluoranthene (Polynuclear aromatic hydrocarbons) NIOSH 5506

8.2 Exposure controls:

8.2.1 Occupational exposure controls:
- Measure the concentration in the air regularly
- Work under local exhaust/ventilation

8.2.2 Environmental exposure controls: see 13

8.3 Personal protection:

8.3.1 respiratory protection:
- Dust production: dust mask with filter type P3
- High dust production: compressed air/oxygen apparatus

8.3.2 hand protection:
- Gloves
  Suitable materials: No data available

- Breakthrough time: N.D.

8.3.3 eye protection:
- Safety glasses
- In case of dust production: protective goggles

8.3.4 skin protection:
- Protective clothing
- In case of dust production: head/neck protection
  Suitable materials: No data available

9. Physical and chemical properties

9.1 General information:

Appearance (at 20°C)	:	Crystalline solid / Needles
Odour	:	Odourless
Colour	:	Colourless to off-white

9.2 Important health, safety and environmental information:

pH value	:	N.D.	
Boiling point/boiling range	:	N.D.	**°C**
Flashpoint	:	N.D.	**°C**
Explosion limits	:	N.D.	**vol%** (**°C**)
Vapour pressure (at 20°C)	:	0.00000067	**hPa**
Vapour pressure (at 50°C)	:	N.D.	**hPa**
Relative density (at 20°C)	:	N.D.	
Water solubility	:	0.00000012	**g/100 ml**
Soluble in	:	Acetone, oils/fats	
Relative vapour density	:	N.D.	
Viscosity	:	N.D.	**Pa.s**
Partition coëfficient n-octanol/water	:	6.57	
Evaporation rate			
ratio butyl acetate	:	N.D.	
ratio ether	:	N.D.	

9.3 Other information:

Melting point/melting range	:	168	**°C**
Auto-ignition point	:	N.D.	**°C**
Saturation concentration	:	N.D.	**g/m^3**

10. Stability and reactivity

10.1 Conditions to avoid/reactivity:
- Stable under normal conditions

10.2 Materials to avoid:
- Keep away from: heat sources, ignition sources, oxidizing agents, acids

10.3 Hazardous decomposition products:
- Upon combustion CO and CO2 are formed
- Reacts violently with (strong) oxidizers
- Decomposes on exposure to (strong) acids

11. Toxicological information

11.1 Acute toxicity:

LD50 oral rat	:	N.D.	**mg/kg**
LD50 dermal rat	:	N.D.	**mg/kg**
LD50 dermal rabbit	:	N.D.	**mg/kg**
LC50 inhalation rat	:	N.D.	**mg/l/4 h**
LC50 inhalation rat	:	N.D.	**ppm/4 h**

11.2 Chronic toxicity:

benzo[b]fluoranthene

EC carc. cat.	:	2
EC muta. cat.	:	not listed
EC repr. cat.	:	not listed
Carcinogenicity (TLV)	:	A2
Carcinogenicity (MAC)	:	K
Carcinogenicity (VME)	:	not listed
Carcinogenicity (GWBB)	:	not listed
Carcinogenicity (MAK)	:	2
Mutagenicity (MAK)	:	not listed
Teratogenicity (MAK)	:	-
IARC classification	:	2B

11.3 Routes of exposure: ingestion, inhalation, eyes and skin
Caution! Substance is absorbed through the skin

11.4 Acute effects/symptoms:

- **AFTER SKIN CONTACT**
  Slight irritation

11.5 Chronic effects:

- Probably human carcinogenic
- Not classified as toxic to reproduction (EC)

- **ON CONTINUOUS/REPEATED EXPOSURE/CONTACT:**
  No specific information available

- SIMILAR PRODUCTS CAUSE FOLLOWING SYMPTOMS:
  Feeling of weakness
  Cracking of the skin
  Skin rash/inflammation
  Photoallergy
  Skin cancer
  Lung tissue affection/degeneration
  Enlargement/affection of the liver
  Affection of the renal tissue

12. Ecological information

12.1 Ecotoxicity:

- - No data available

12.2 Mobility:

- **Volatile organic compounds (VOC):** 0%

- Photolysis in water
- Forming sediments in water
- Insoluble in water

For other physicochemical properties see heading 9.

12.3 Persistence and degradability:

- **biodegradation BOD_5** : N.D. **% ThOD**
- **water** : - Not readily biodegradable in water
  - test: E 1/2 > 100 d.
- **soil** : **T ½:** > 87 **days**

12.4 Bioaccumulative potential:

- **log P_{ow}** : 6.57
- **BCF** : 168 h : 2800 (LAMELLIBRANCHIATA)
- Highly bioaccumulative

12.5 Other adverse effects:

- **WGK** : 3 (Classification based on the R-phrases in compliance with Verwaltungsvorschrift wassergefährdender Stoffe (VwVwS) of 17 May 1999)
- **Effect on the ozone layer** : Not dangerous for the ozone layer (Council Regulation (EC) No 3093/94, O.J. L333 of 22/12/94)
- **Greenhouse effect** : no data available
- **Effect on waste water purification** : no data available

13. Disposal considerations

13.1 Provisions relating to waste:

- Waste material code (91/689/EEC, Council Decision 201/118/EC, O.J. L47 of 16/2/2001):16 05 06 (laboratory chemicals, consisting of or containing dangerous substances, including mixtures of laboratory)
- Waste material code (Flanders): 001, 045, 691
- Waste code (Germany): 59302
- Hazardous waste (91/689/EEC)


13.2 Disposal methods:

- Dissolve or mix with a combustible solvent
- Remove to an authorized incinerator equipped with an afterburner and a flue gas scrubber
- Do not discharge into surface water (2000/60/EEC, Council Decision 2455/2001/EC, O.J. L331 of 15/12/2001)

13.3 Packaging/Container:

- Waste material code packaging (91/689/EEC, Council Decision 2001/118/EC, O.J. L47 of 16/2/2001): 15 01 10 (packaging containing residues of or contaminated by dangerous substances)

14. Transport information

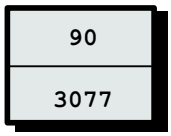

14.1 Classification of the substance in compliance with UN Recommendations

UN number	: 3077
CLASS	: 9
SUB RISKS	: -
PACKING	: III
PROPER SHIPPING NAME	: UN 3077, Environmentally hazardous substance, solid, n.o.s. (benz[e]acephenanthrylene)

14.2 ADR (transport by road)

CLASS	: 9
PACKING	: III
DANGER LABEL TANKS	: 9
DANGER LABEL PACKAGES	: 9

14.3 RID (transport by rail)

CLASS	: 9
PACKING	: III
DANGER LABEL TANKS	: 9
DANGER LABEL PACKAGES	: 9

14.4 ADNR (transport by inland waterways)

CLASS	: 9
PACKING	: III
DANGER LABEL TANKS	: 9
DANGER LABEL PACKAGES	: 9

14.5 IMDG (maritime transport)

CLASS	: 9
SUB RISKS	: -
PACKING	: III
MFAG	: -
EMS	: -
MARINE POLLUTANT	: P

14.6 ICAO (air transport)

CLASS	: 9
SUB RISKS	: -
PACKING	: III
PACKING INSTRUCTIONS PASSENGER AIRCRAFT	:
PACKING INSTRUCTIONS CARGO AIRCRAFT	:

14.7 Special precautions in connection with transport : none

When substances and their packaging meet the conditions established by ADR/RID/ADNR in chapter 3.4, **only** the following prescriptions shall be complied with:
each package shall display a diamond-shaped figure with the following inscription:
- 'UN 3077'
or, in the case of different goods with different identification numbers within a single package:
- the letters 'LQ'

15. Regulatory information

Enumerated in substance list Annex I of directive 67/548/EEC et sequens



Toxic



Dangerous for the environment

R45 : May cause cancer
R50/53 : Very toxic to aquatic organisms, may cause long-term adverse effects in the aquatic environment

S53 : Avoid exposure - obtain special instructions before use
S45 : In case of accident or if you feel unwell, seek medical advice (show the label where possible)
S60 : This material and/or its container must be disposed of as hazardous waste
S61 : Avoid release to the environment. Refer to special instructions/safety data sheets.

16. Other information

The information provided on this MSDS is correct to the best of our knowledge, information and belief at the date of its publication. The information given is designed only as a guidance for safe handling, use, processing, storage, transportation, disposal and release and is not to be considered as a warranty or quality specification. The information relates only to the specific material designated and may not be valid for such material used in combination with any other material or in any process, unless specified in the text.

N.A. = NOT APPLICABLE
N.D. = NOT DETERMINED
***** = INTERNAL CLASSIFICATION

Full text of any R-phrases referred to under heading 2:

R45 : May cause cancer
R50/53 : Very toxic to aquatic organisms, may cause long-term adverse effects in the aquatic environment

Exposure limits:
TLV : Threshold Limit Value - ACGIH USA 2000
OES : Occupational Exposure Standards - United Kingdom 1999
MEL : Maximum Exposure Limits - United Kingdom 1999
MAK : Maximale Arbeitsplatzkonzentrationen - Germany 2001
TRK : Technische Richtkonzentrationen - Germany 2001
MAC : Maximale aanvaarde concentratie - The Netherlands 2002
VME : Valeurs limites de Moyenne d'Exposition - France 1999
VLE : Valeurs limites d'Exposition à court terme - France 1999
GWBB : Grenswaarde beroepsmatige blootstelling - Belgium 1998
GWK : Grenswaarde kortstondige blootstelling - Belgium 1998
EC : Indicative occupational exposure limit values - directive 2000/39/EC

Chronic toxicity:
K : List of the carcinogenic substances and processes - The Netherlands 2002

Institute for Reference Materials and Measurements

SAFETY DATA SHEET

Based on Regulation (EC) No. 1907/2006 (REACH) Article 31 and Annex II

BCR-048R: benzo[k]fluoranthene

1. Identification of the substance/preparation and of the company/undertaking

1.1 Identification of the substance or preparation:

Product name: BCR-048R: benzo[k]fluoranthene

CAS number	207-08-9
EC index number	601-036-00-5
EINECS number	205-916-6
RTECS number	DF6350000
Molecular mass	252.32 g/mol
Formula	C20H12

1.2 Use of the substance/preparation:

Certified reference material for laboratory use only

1.3 Company/undertaking identification:

Institute for Reference Materials and Measurements
Retieseweg
B-2440 Geel
Tel: +32 14 57 12 11
Fax: +32 14 59 04 06
JRC-IRMM-RM-Sales@ec.europa.eu

1.4 Emergency telephone:

Poison Centre: +32 70 245 245

2. Hazards identification

NFPA: 1-1-2(*)

DSD/DPD

May cause cancer

Very toxic to aquatic organisms, may cause long-term adverse effects in the aquatic environment

Other hazards

Its dust is explosive with air

Dust cloud can be ignited by a spark

Slightly irritant to skin

Slightly irritant to eyes

Caution! Substance is absorbed through the skin

No certainty about human mutagenic properties

Highly bioaccumulative

Not readily biodegradable in water

CLP

Carc. 1B	May cause cancer. (H350)
Aquatic Acute 1	Very toxic to aquatic life. (H400)
Aquatic Chronic 1	Very toxic to aquatic life with long lasting effects. (H410)

Other hazards

Its dust is explosive with air

Dust cloud can be ignited by a spark

Slightly irritant to skin

Slightly irritant to eyes

Caution! Substance is absorbed through the skin

No certainty about human mutagenic properties

Highly bioaccumulative

Not readily biodegradable in water

3. Composition/information on ingredients

Name	CAS No EINECS/ELINCS	Conc.	Classification according to DSD/DPD	Classification according to CLP	Note
benzo[k]fluoranthene	207-08-9 205-916-6		Carc. Cat. 2; R45 N; R50-53	Carc. 1B; H350 Aquatic Acute 1; H400 Aquatic Chronic 1; H410	

4. First aid measures

4.1 After inhalation:

Remove the victim into fresh air

Respiratory problems: consult a doctor/medical service

4.2 Skin contact:

Rinse with water

Do not apply (chemical) neutralizing agents

Take victim to a doctor if irritation persists

4.3 Eye contact:

Rinse with water

Do not apply neutralizing agents

Take victim to an ophthalmologist if irritation persists

4.4 After ingestion:

Rinse mouth with water

Immediately after ingestion: give lots of water to drink

Do not induce vomiting

Consult a doctor/medical service if you feel unwell

5. Fire-fighting measures

5.1 Suitable extinguishing media:

Water spray

Polyvalent foam

ABC powder

Carbon dioxide

5.2 Unsuitable extinguishing media:

No unsuitable extinguishing media known

5.3 Special exposure hazards:

Heating increases the fire hazard

Dust cloud can be ignited by a spark

Upon combustion CO and CO2 are formed

5.4 Instructions:

Take account of toxic fire-fighting water

Use water moderately and if possible collect or contain it

5.5 Special protective equipment for fire-fighters:

Gloves

Protective clothing

Heat/fire exposure: compressed air/oxygen apparatus

6. Accidental release measures

6.1 Personal precautions:

See heading 8.2

6.2 Environmental precautions:

Dam up the solid spill

Prevent soil and water pollution

Prevent spreading in sewers

See heading 13

6.3 Methods for cleaning up:

Scoop solid spill into closing containers
Carefully collect the spill/leftovers
Clean contaminated surfaces with an excess of water
Take collected spill to manufacturer/competent authority
Wash clothing and equipment after handling

7. Handling and storage

7.1 Handling:

Avoid raising dust
Warning! Avoid exposure
Keep away from naked flames/heat
Obtain special instructions before use
Observe strict hygiene
Keep container tightly closed
Do not discharge the waste into the drain

7.2 Storage:

Safe storage requirements:

Store in a cool area
Store in a dry area
Keep container in a well-ventilated place
Keep locked up
Unauthorized persons are not admitted
Meet the legal requirements

Keep away from:

oxidizing agents
(strong) acids

7.3 Specific use(s):

See information supplied by the manufacturer for the identified use(s)

8. Exposure controls/Personal protection

8.1 Exposure limit values:

8.1.1 Occupational exposure:

If limit values are applicable and available these will be listed below.

8.1.2 Sampling methods:

Product name	Test	Number	Sampling method	Remarks
Benz(a)Anthracene	OSHA	CSI		
Benz(a)Anthracene (Polynuclear aromatic hydrocarbons)	NIOSH	5506	adsorption tubes	
Benz(a)Anthracene (Polynuclear aromatic hydrocarbons)	NIOSH	5515	adsorption tubes	

8.2 Exposure controls:

8.2.1 Occupational exposure controls:

Measure the concentration in the air regularly
Carry operations in the open/under local exhaust/ventilation or with respiratory protection
Personal protective equipment:

a) Respiratory protection:

Dust production: dust mask with filter type P3

b) Hand protection:

Gloves

c) Eye protection:

Safety glasses
In case of dust production: protective goggles

d) Skin protection:

Protective clothing

8.2.2 Environmental exposure controls:

See headings 6.2, 6.3 and 13

9. Physical and chemical properties

9.1 General information:

Physical form	Crystalline solid
	Needles
Colour	Light yellow

9.2 Important health, safety and environmental information:

Boiling point	480 °C
Vapour pressure (20°C)	< 0.00001 hPa
Solubility in water	< 0.00001 g/100 ml
Solubility in solvents	Soluble in ethanol
	Soluble in acetic acid
	Soluble in oils/fats
Log Pow	6.84

9.3 Other information:

Melting point	217 °C

10. Stability and reactivity

10.1 Conditions to avoid:

Possible fire hazard

heat sources

ignition sources

Stability

No data available

Reactions

Reacts violently with (strong) oxidizers

10.2 Materials to avoid:

oxidizing agents

(strong) acids

10.3 Hazardous decomposition products:

Upon combustion CO and CO2 are formed

11. Toxicological information

11.1 Acute toxicity:

No (test)data available.

11.2 Chronic toxicity:

Probably human carcinogenic

No certainty about human mutagenic properties

Not classified as toxic to reproduction (EC)

BCR-048R: benzo[k]fluoranthene

EC carc cat	2
Listed in SZW - List of carcinogenic substances	yes
IARC - classification	2B
MAK - Krebserzeugend Kategorie	2
MAK - Keimzellmutagen Kategorie	3B
MAK - Schwangerschaft Gruppe	-
CLP carc cat	category 1B

11.3 Acute effects/symptoms:

Inhalation:

No data available

Skin contact:

Slight irritation

Eye contact:

Slight irritation

Ingestion:

No data available

11.4 Chronic effects:

ON CONTINUOUS/REPEATED EXPOSURE/CONTACT:
No specific information available
SIMILAR PRODUCTS CAUSE FOLLOWING SYMPTOMS:
Feeling of weakness
Cracking of the skin
Skin rash/inflammation
Photoallergy
Skin cancer
Lung tissue affection/degeneration
Enlargement/affection of the liver
Affection of the renal tissue

12. Ecological information

12.1 Ecotoxicity:

No (test)data available.

12.2 Mobility:

Volatile organic compounds (VOC)	0 %
Solubility in/reaction with water	Insoluble in water
Water physicochemical processes	Forming sediments in water
Soil physicochemical processes	Adsorbs into the soil

12.3 Persistence and degradability:

Water abiotic degradation processes	Ozonation in water
Half-life soil	65 - 1400 days

Not readily biodegradable in water

12.4 Bioaccumulative potential:

Log Pow	6.84

Highly bioaccumulative

12.5 Results of PBT assessment:

Not applicable, based on available data

12.6 Other adverse effects:

Not dangerous for the ozone layer (Council Regulation (EC) no 1005/2009)

13. Disposal considerations

13.1 Provisions relating to waste:

Waste material code (Directive 2008/98/EC, decision 2001/118/EC)
16 05 06* : laboratory chemicals, consisting of or containing dangerous substances, including mixtures of laboratory chemicals
Depending on branch of industry and production process, also other EURAL codes may be applicable
Hazardous waste according to Directive 2008/98/EC

13.2 Disposal methods:

Dissolve or mix with a combustible solvent
Remove to an authorized incinerator equipped with an afterburner and a flue gas scrubber with energy recovery
Remove waste in accordance with local and/or national regulations
Do not discharge into surface water (2000/60/EC, Council decision 2455/2001/EC, O.J. L331 of 15/12/2001)

13.3 Packaging/Container:

Waste material code packaging (Directive 2008/98/EC)
15 01 10* : packaging containing residues of or contaminated by dangerous substances

{13.4 Entsorgung verschmutzter Gebinde:}

14. Transport information

ADR

Proper shipping name	Environmentally hazardous substance, solid, n.o.s.
Techn./chem. name ADR	benzo[k]fluoranthene
UN number	3077
Class	9
Packing group	III
Hazard identification number	90
Classification code	M7
Labels	9
Environmentally hazardous substance mark	yes

RID

Proper shipping name	Environmentally hazardous substance, solid, n.o.s.
Techn./chem. name RID	benzo[k]fluoranthene
UN number	3077
Class	9
Packing group	III
Classification code	M7
Labels	9
Environmentally hazardous substance mark	yes

ADNR

Proper shipping name	Environmentally hazardous substance, solid, n.o.s.
Techn./chem. name ADNR	benzo[k]fluoranthene
UN number	3077
Class	9
Packing group	III
Classification code	M7
Labels	9
Environmentally hazardous substance mark	yes

IMO

Proper shipping name	Environmentally hazardous substance, solid, n.o.s.
Techn./chem. name IMO	benzo[k]fluoranthene
UN number	3077
Class	9
Packing group	III
Labels	9
Marine pollutant	P
Environmentally hazardous substance mark	yes

ICAO

Proper shipping name	Environmentally hazardous substance, solid, n.o.s.
Techn./chem. name ICAO	benzo[k]fluoranthene
UN number	3077
Class	9
Packing group	III
Labels	9
Environmentally hazardous substance mark	yes

15. Regulatory information

15.1 EU Legislation:

DSD/DPD

Enumerated in substance list Annex I of directive 67/548/EEC et sequens





Dangerous for the environment

R-phrases

45	May cause cancer
50/53	Very toxic to aquatic organisms, may cause long-term adverse effects in the aquatic environment

S-phrases

53	Avoid exposure - obtain special instructions before use
45	In case of accident or if you feel unwell, seek medical advice immediately (show the label where possible)
60	This material and its container must be disposed of as hazardous waste
61	Avoid release to the environment. Refer to special instructions/safety data sheets.

Additional recommendations

	Restricted to professional users.

CLP

Classification and labelling according to Regulation (EC) No 1272/2008 – Annex VI and after evaluation of available test data





Signal word

Dgr	Danger

H-statements

H350	May cause cancer.
H410	Very toxic to aquatic life with long lasting effects.

P-statements

P202	Do not handle until all safety precautions have been read and understood.
P281	Use personal protective equipment as required.
P273	Avoid release to the environment.
P308 + P313	IF exposed or concerned: Get medical advice/attention.
P391	Collect spillage.
P405	Store locked up.

Supplemental information

	Restricted to professional users.

15.2 National provisions:

15.3 Specific community rules:

Enumerated in Annex XVII of Regulation (EC) No. 1907/2006: Restrictions on the manufacture, placing on the market and use of certain dangerous substances, mixtures and articles.

Legislation	Reference legislation
EG/552/2009	See column 1: 28.
EG/552/2009	See column 1: 50. g)

16. Other information

The information in this safety data sheet is based on data and samples provided to BIG. The sheet was written to the best of our ability and according to the state of knowledge at that time. The safety data sheet only constitutes a guideline for the safe handling, use, consumption, storage, transport and disposal of the substances/preparations/mixtures mentioned under point 1. New safety data sheets are written from time to time. Only the most recent versions may be used. Old versions must be destroyed. Unless indicated otherwise word for word on the safety data sheet, the information does not apply to substances/preparations/mixtures in purer form, mixed with other substances or in processes. The safety data sheet offers no quality specification for the substances/preparations/mixtures in question.

Compliance with the instructions in this safety data sheet does not release the user from the obligation to take all measures dictated by common sense, regulations and recommendations or which are necessary and/or useful based on the real applicable circumstances. BIG does not guarantee the accuracy or exhaustiveness of the information provided. Use of this safety data sheet is subject to the licence and liability limiting conditions as stated in your BIG licence agreement. All intellectual property rights to this sheet are the property of BIG and its distribution and reproduction are limited. Consult your BIG licence agreement for details.

(*) = INTERNAL CLASSIFICATION (NFPA)

PBT-substances = persistent, bioaccumulative and toxic substances

DSD Dangerous Substance Directive
DPD Dangerous Preparation Directive
CLP (EU-GHS) Classification, labelling and packaging (Globally Harmonised System in Europe)

Full text of any R-phrases referred to under headings 2 and 3:

R45	May cause cancer
R50/53	Very toxic to aquatic organisms, may cause long-term adverse effects in the aquatic environment

Full text of any H-statements referred to under headings 2 and 3:

H350	May cause cancer.
H400	Very toxic to aquatic life.
H410	Very toxic to aquatic life with long lasting effects.

Full text of any classes referred to under headings 2 and 3:

Aquatic Acute	Hazardous to the aquatic environment - acute
Aquatic Chronic	Hazardous to the aquatic environment - chronic
Carc.	Carcinogenicity

SAFETY DATA SHEET

Based on Directive 2001/58/EC et seq. of the Commission of the European Communities

BENZ[a]ANTHRACENE

1. Identification of the substance/preparation and of the company/undertaking

1.1 Identification of the substance or preparation:

Synonyms: benzo(a)anthracene

CAS No.	: 56-55-3	**BCR number**	: BCR-271
EC index No.	: 601-033-00-9	**NFPA code**	: N.D.
EINECS No.	: 200-280-6	**Molecular weight**	: 228.30
RTECS No.	: CV9275000	**Formula**	: C18H12

1.2 Use of the substance or the preparation:
Certified reference material for laboratory use only

1.3 Company/undertaking identification:
Institute for Reference Materials and Measurements
Retieseweg
B-2440 Geel
Tel. : +32 14 57 12 11
Fax : +32 14 58 42 73

1.4 Telephone number for emergency:
+32 70 245 245
Antigifcentrum
p/a Militair Hospitaal Koningin Astrid, Bruynstraat, B-1120 Brussel

2. Composition/information on ingredients

Hazardous ingredients	CAS No. EINECS No.	Conc. in %	Hazard symbol	Risks (R-phrases)
Benzo[a]anthracene	56-55-3 200-280-6	100	T;N	45-50/53 (1)

(1) For R-phrases in full: see heading 16

3. Hazards identification

- May cause cancer
- Very toxic to aquatic organisms, may cause long-term adverse effects in the aquatic environment

4. First aid measures

4.1 Eye contact:
- Consult a doctor/medical service if irritation persists
- Rinse immediately with water

4.2 Skin contact:
- Consult a doctor/medical service if irritation persists
- Wash with water and soap
- Remove clothing before washing

4.3 After inhalation:
- Consult a doctor/medical service if breathing problems develop
- Remove the victim into fresh air
- Unconscious: maintain adequate airway and respiration

4.4 After ingestion:
- Consult a doctor/medical service if you feel unwell
- Immediately give lots of water to drink
- Never give water to an unconscious person

5. Fire-fighting measures

5.1 Suitable extinguishing media:
- Water spray
- Alcohol foam
- Polymer foam
- ABC powder
- Carbon dioxide

5.2 Unsuitable extinguishing media:
- Solid water jet ineffective as extinguishing medium

5.3 Special exposure hazards:
- Not easily combustible
- Upon combustion CO and CO2 are formed

5.4 Instructions:
- Take account of toxic firefighting water
- Use firefighting water moderately and contain it

5.5 Special protective equipment for firefighters:
- Heat/fire exposure: compressed air/oxygen apparatus
- Dust cloud production: compressed air/oxygen apparatus

6. Accidental release measures

6.1 Personal protection/precautions: see heading 8.1/8.3/10.3

6.2 Environmental precautions:
- Prevent soil and water pollution
- Substance must not be discharged into the sewer
- Dam up the solid spill

6.3 Methods for cleaning up:
- Stop dust cloud by covering with sand/earth
- Carefully collect the spill/leftovers
- Scoop solid spill into closing containers
- Take collected spill to manufacturer/competent authority
- Clean contaminated surfaces with an excess of water
- Wash clothing and equipment after handling

7. Handling and storage

7.1 Handling:
- Observe strict hygiene
- Avoid prolonged and repeated contact with skin
- Avoid raising dust
- Do not discharge the waste into the drain
- Remove contaminated clothing immediately

7.2 Storage:
- Keep container tightly closed. Store in a cool area. Store in a dry area.
- Store in a dark area.
- Keep away from: heat sources, ignition sources, oxidizing agents, acids

Storage temperature : N.D. **°C**
Quantity limits : N.D. **kg**
Storage life : N.D.
Materials for packaging :
- suitable : no data available

- to avoid : no data available

7.3 Specific uses:
See information supplied by the manufacturer

8. Exposure controls/Personal protection

8.1 Exposure limit values:

TLV-TWA	:	**mg/m³**	-	**ppm**
TLV-STEL	:	**mg/m³**	-	**ppm**
TLV-Ceiling	:	**mg/m³**		**ppm**
OES-LTEL	:	**mg/m³**		**ppm**
OES-STEL	:	**mg/m³**		**ppm**
MAK	:	**mg/m³**		**ppm**
TRK	:	**mg/m³**		**ppm**
MAC-TGG 8 h	:	**mg/m³**		
MAC-TGG 15 min.	:	**mg/m³**		
MAC-Ceiling	:	**mg/m³**		
VME-8 h	:	**mg/m³**		**ppm**
VLE-15 min.	:	**mg/m³**		**ppm**
GWBB-8 h	:	**mg/m³**		**ppm**
GWK-15 min.	:	**mg/m³**		**ppm**
Momentary value	:	**mg/m³**		**ppm**
EC	:	**mg/m³**		**ppm**
EC-STEL	:	**mg/m³**		**ppm**

Sampling methods:

-	Benz(a)Anthracene (Polynuclear aromatic hydrocarbons)	NIOSH 5506
-	Benz(a)Anthracene (Polynuclear aromatic hydrocarbons)	NIOSH 5515
-	Benz(a)Anthracene	OSHA CSI

8.2 Exposure controls:

8.2.1 Occupational exposure controls:
- Measure the concentration in the air regularly
- Work under local exhaust/ventilation

8.2.2 Environmental exposure controls: see heading 13

8.3 Personal protection:

8.3.1 respiratory protection:
- Dust production: dust mask with filter type P3
- High dust production: compressed air/oxygen apparatus

8.3.2 hand protection:
- Gloves
  Suitable materials: No data available

- Breakthrough time: N.D.

8.3.3 eye protection:
- Safety glasses
- In case of dust production: protective goggles

8.3.4 skin protection:
- Protective clothing
- In case of dust production: head/neck protection
  Suitable materials: No data available

9. Physical and chemical properties

9.1 General information:

Appearance (at 20°C)	:	Crystalline solid / Scales
Odour	:	Odourless
Colour	:	Colourless to fluorescent yellow-green

9.2 Important health, safety and environmental information:

pH value	:	N.D.	
Boiling point/boiling range	:	N.A.	**°C**
Flashpoint	:	N.D.	**°C**
Explosion limits	:	N.D.	**vol%** (**°C**)
Vapour pressure (at 20°C)	:	0.00007	**hPa**
Vapour pressure (at 50°C)	:	N.D.	**hPa**
Relative density (at 20°C)	:	1.3	
Water solubility	:	0.00001	**g/100 ml**
Soluble in	:	Ether, acetone, oils/fats	
Relative vapour density	:	N.D.	
Viscosity	:	N.D.	**Pa.s**
Partition coëfficient n-octanol/water	:	5.61/5.79	
Evaporation rate			
ratio to butyl acetate	:	N.D.	
ratio to ether	:	N.D.	

9.3 Other information:

Melting point/melting range	:	160	**°C**
Auto-ignition point	:	N.D.	**°C**
Saturation concentration	:	N.D.	**g/m^3**

10. Stability and reactivity

10.1 Conditions to avoid/reactivity:
- Stable under normal conditions

10.2 Materials to avoid:
- Keep away from: heat sources, ignition sources, oxidizing agents, acids

10.3 Hazardous decomposition products:
- Upon combustion CO and CO2 are formed
- Reacts violently with (strong) oxidizers
- Decomposes on exposure to (strong) acids

11. Toxicological information

11.1 Acute toxicity:

LD50 oral rat	:	N.D.	**mg/kg**
LD50 dermal rat	:	N.D.	**mg/kg**
LD50 dermal rabbit	:	N.D.	**mg/kg**
LC50 inhalation rat	:	N.D.	**mg/l/4 h**
LC50 inhalation rat	:	N.D.	**ppm/4 h**

11.2 Chronic toxicity:

EC carc. cat.	:	2
EC muta. cat.	:	not listed
EC repr. cat.	:	not listed
Carcinogenicity (TLV)	:	A2
Carcinogenicity (MAC)	:	K
Carcinogenicity (VME)	:	not listed
Carcinogenicity (GWBB)	:	not listed
Carcinogenicity (MAK)	:	2
Mutagenicity (MAK)	:	not listed
Teratogenicity (MAK)	:	-
IARC classification	:	2A

11.3 Routes of exposure: ingestion, inhalation, eyes and skin
Caution! Substance is absorbed through the skin

11.4 Acute effects/symptoms:

AFTER SKIN CONTACT
- Slight irritation

11.5 Chronic effects:

- Probably human carcinogenic
- Mutagenicity: AMES test positive
- Probably human mutagenic

ON CONTINUOUS/REPEATED EXPOSURE/CONTACT:
- No specific information available

SIMILAR PRODUCTS CAUSE FOLLOWING SYMPTOMS:
- Feeling of weakness
- Photoallergy
- Skin rash/inflammation
- Cracking of the skin
- Skin cancer
- Lung tissue affection/degeneration
- Enlargement/affection of the liver
- Affection of the renal tissue

12. Ecological information

12.1 Ecotoxicity:

- LC50 (65 h) : 0.0018 mg/l (PIMEPHALES PROMELAS)
- EC50 (96 h) : 0.01 mg/l (DAPHNIA PULEX)

12.2 Mobility:

- **Volatile organic compounds (VOC):** 0%

- Photolysis in water
- Ozonation in water
- Insoluble in water

For other physicochemical properties see heading 9.

12.3 Persistence and degradability:

- **biodegradation BOD_5** : N.D. **% ThOD**
- **water** : - Not readily biodegradable in water
- **soil** : **T ½:** > 100 **days**

12.4 Bioaccumulative potential:
- **log P_{ow}** : 5.61/5.79
- **BCF** : 72 h : 350 (LEUCISCUS IDUS)
- Highly bioaccumulative

12.5 Other adverse effects:

- **WGK** : 3 (Classification based on the R-phrases in compliance with Verwaltungsvorschrift wassergefährdender Stoffe (VwVwS) of 17 May 1999)
- **Effect on the ozone layer** : Not dangerous for the ozone layer (Council Regulation (EC) 3093/94)
- **Greenhouse effect** : no data available
- **Effect on waste water purification** : no data available

13. Disposal considerations

13.1 Provisions relating to waste:

- Waste material code (91/689/EEC, Council Decision 2001/118/EC, O.J. L47 of 16/2/2001): 16 05 06 (laboratory chemicals, consisting of or containing dangerous substances, including mixtures of laboratory chemicals)
- Waste material code (Flanders): 001, 045, 691
- Waste code (Germany): 59302
- Hazardous waste (91/689/EEC)


13.2 Disposal methods:

- Dissolve or mix with a combustible solvent
- Remove to an authorized incinerator equipped with an afterburner and a flue gas scrubber
- Do not discharge into surface water (2000/60/EEC, Council Decision 2455/2001/EC)

13.3 Packaging/Container:

- Waste material code packaging (91/689/EEC, Council Decision 2001/118/EC, O.J. L47 of 16/2/2001): 15 01 10 (packaging containing residues of or contaminated by dangerous substances)

14. Transport information

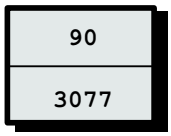

14.1 Classification of the substance in compliance with UN Recommendations

UN number	: 3077
CLASS	: 9
SUB RISKS	: -
PACKING	: III
PROPER SHIPPING NAME	: UN 3077, Environmentally hazardous substance, solid, n.o.s. (benzo[a]anthracene)

14.2 ADR (transport by road)

CLASS	: 9
PACKING	: III
DANGER LABEL TANKS	: 9
DANGER LABEL PACKAGES	: 9

14.3 RID (transport by rail)

CLASS	: 9
PACKING	: III
DANGER LABEL TANKS	: 9
DANGER LABEL PACKAGES	: 9

14.4 ADNR (transport by inland waterways)

CLASS	: 9
PACKING	: III
DANGER LABEL TANKS	: 9
DANGER LABEL PACKAGES	: 9

14.5 IMDG (maritime transport)

CLASS	: 9
SUB RISKS	: -
PACKING	: III
MFAG	: -
EMS	: -
MARINE POLLUTANT	: P

14.6 ICAO (air transport)

CLASS	: 9
SUB RISKS	: -
PACKING	: III
PACKING INSTRUCTIONS PASSENGER AIRCRAFT	:
PACKING INSTRUCTIONS CARGO AIRCRAFT	:

14.7 Special precautions in connection with transport : none

14.8 Limited quantities (LQ) :

When substances and their packaging meet the conditions established by ADR/RID/ADNR in chapter 3.4, **only** the following prescriptions shall be complied with:
each package shall display a diamond-shaped figure with the following inscription:
- 'UN 3077'
or, in the case of different goods with different identification numbers within a single package:
- the letters 'LQ'

15. Regulatory information

Enumerated in substance list Annex I of directive 67/548/EEC et sequens



Toxic



Dangerous for the environment

R45 : May cause cancer
R50/53 : Very toxic to aquatic organisms, may cause long-term adverse effects in the aquatic environment

S53 : Avoid exposure - obtain special instructions before use
S45 : In case of accident or if you feel unwell, seek medical advice (show the label where possible)
S60 : This material and/or its container must be disposed of as hazardous waste
S61 : Avoid release to the environment. Refer to special instructions/safety data sheets.

16. Other information

The information provided on this MSDS is correct to the best of our knowledge, information and belief at the date of its publication. The information given is designed only as a guidance for safe handling, use, processing, storage, transportation, disposal and release and is not to be considered as a warranty or quality specification. The information relates only to the specific material designated and may not be valid for such material used in combination with any other material or in any process, unless specified in the text.

N.A. = NOT APPLICABLE
N.D. = NOT DETERMINED
***** = INTERNAL CLASSIFICATION

Full text of any R-phrases referred to under heading 2:

R45 : May cause cancer
R50/53 : Very toxic to aquatic organisms, may cause long-term adverse effects in the aquatic environment

Exposure limits:
TLV : Threshold Limit Value - ACGIH USA 2000
OES : Occupational Exposure Standards - United Kingdom 1999
MEL : Maximum Exposure Limits - United Kingdom 1999
MAK : Maximale Arbeitsplatzkonzentrationen - Germany 2001
TRK : Technische Richtkonzentrationen - Germany 2001
MAC : Maximale aanvaarde concentratie - The Netherlands 2002
VME : Valeurs limites de Moyenne d'Exposition - France 1999
VLE : Valeurs limites d'Exposition à court terme - France 1999
GWBB : Grenswaarde beroepsmatige blootstelling - Belgium 1998
GWK : Grenswaarde kortstondige blootstelling - Belgium 1998
EC : Indicative occupational exposure limit values - directive 2000/39/EC

Chronic toxicity:
K : List of the carcinogenic substances and processes - The Netherlands 2002

Material Safety Data Sheet

Benzo[a]pyrene, 98%

ACC# 37175

Section 1 - Chemical Product and Company Identification

MSDS Name: Benzo[a]pyrene, 98%
Catalog Numbers: AC105600000, AC105600010, AC105601000, AC377200000, AC377200010, AC377201000 AC377201000
Synonyms: 3,4-Benzopyrene; 3,4-Benzpyrene; Benzo[def]chrysene.
Company Identification:

Acros Organics N.V.
One Reagent Lane
Fair Lawn, NJ 07410

For information in North America, call: 800-ACROS-01
For emergencies in the US, call CHEMTREC: 800-424-9300

Section 2 - Composition, Information on Ingredients

CAS#	Chemical Name	Percent	EINECS/ELINCS
50-32-8	Benzo[a]pyrene	>96	200-028-5

Section 3 - Hazards Identification

EMERGENCY OVERVIEW

Appearance: yellow to brown powder.
Danger! May cause harm to the unborn child. May impair fertility. May cause eye, skin, and respiratory tract irritation. Toxic to aquatic organisms, may cause long-term adverse effects in the aquatic environment. Cancer hazard. May cause allergic skin reaction. May cause heritable genetic damage.
Target Organs: Reproductive system, skin.

Potential Health Effects

Eye: May cause eye irritation.
Skin: May cause skin irritation. May be harmful if absorbed through the skin. May cause an allergic reaction in certain individuals.
Ingestion: May cause irritation of the digestive tract. The toxicological properties of this substance have not been fully investigated. May be harmful if swallowed.
Inhalation: May cause respiratory tract irritation. The toxicological properties of this substance have not been fully investigated. May be harmful if inhaled.
Chronic: May cause cancer in humans. May cause reproductive and fetal effects. Laboratory experiments have resulted in mutagenic effects.

Section 4 - First Aid Measures

Eyes: Immediately flush eyes with plenty of water for at least 15 minutes, occasionally lifting the upper and lower eyelids. Get medical aid.
Skin: Get medical aid. Flush skin with plenty of water for at least 15 minutes while removing contaminated clothing and shoes. Wash clothing before reuse.
Ingestion: Never give anything by mouth to an unconscious person. Get medical aid. Do NOT induce vomiting. If conscious and alert, rinse mouth and drink 2-4 cupfuls of milk or water.
Inhalation: Remove from exposure and move to fresh air immediately. If not breathing, give artificial respiration. If breathing is difficult, give oxygen. Get medical aid.
Notes to Physician: Treat symptomatically and supportively.

Section 5 - Fire Fighting Measures

General Information: As in any fire, wear a self-contained breathing apparatus in pressure-demand, MSHA/NIOSH (approved or equivalent), and full protective gear. During a fire, irritating and highly toxic gases may be generated by thermal decomposition or combustion.
Extinguishing Media: Use water spray, dry chemical, carbon dioxide, or appropriate foam.
Flash Point: Not available.
Autoignition Temperature: Not available.
Explosion Limits, Lower: Not available.
Upper: Not available.
NFPA Rating: (estimated) Health: 2; Flammability: 0; Instability: 0

Section 6 - Accidental Release Measures

General Information: Use proper personal protective equipment as indicated in Section 8.
Spills/Leaks: Clean up spills immediately, observing precautions in the Protective Equipment section. Sweep up, then place into a suitable container for disposal. Avoid generating dusty conditions. Provide ventilation.

Section 7 - Handling and Storage

Handling: Wash thoroughly after handling. Use with adequate ventilation. Minimize dust generation and accumulation. Avoid contact with eyes, skin, and clothing. Keep container tightly closed. Avoid ingestion and inhalation.
Storage: Store in a tightly closed container. Store in a cool, dry, well-ventilated area away from incompatible substances.

Section 8 - Exposure Controls, Personal Protection

Engineering Controls: Facilities storing or utilizing this material should be equipped with an eyewash facility and a safety shower. Use adequate ventilation to keep airborne concentrations low.
Exposure Limits

Chemical Name	ACGIH	NIOSH	OSHA - Final PELs

Benzo[a]pyrene	0.2 mg/m3 TWA (as benzene soluble aerosol) (listed under Coal tar pitches).	0.1 mg/m3 TWA (cyclohexane-extractable fraction) (listed under Coal tar pitches).80 mg/m3 IDLH (listed under Coal tar pitches).	0.2 mg/m3 TWA (as benzene soluble fraction) (listed under Coal tar pitches).

OSHA Vacated PELs: Benzo[a]pyrene: No OSHA Vacated PELs are listed for this chemical.
Personal Protective Equipment
Eyes: Wear appropriate protective eyeglasses or chemical safety goggles as described by OSHA's eye and face protection regulations in 29 CFR 1910.133 or European Standard EN166.
Skin: Wear appropriate protective gloves to prevent skin exposure.
Clothing: Wear appropriate protective clothing to prevent skin exposure.
Respirators: A respiratory protection program that meets OSHA's 29 CFR 1910.134 and ANSI Z88.2 requirements or European Standard EN 149 must be followed whenever workplace conditions warrant respirator use.

Section 9 - Physical and Chemical Properties

Physical State: Powder
Appearance: yellow to brown
Odor: faint aromatic odor
pH: Not available.
Vapor Pressure: Not available.
Vapor Density: Not available.
Evaporation Rate: Not available.
Viscosity: Not available.
Boiling Point: 495 deg C @ 760 mm Hg
Freezing/Melting Point:175 - 179 deg C
Decomposition Temperature: Not available.
Solubility: 1.60x10-3 mg/l @25°C
Specific Gravity/Density: Not available.
Molecular Formula:C20H12
Molecular Weight:252.31

Section 10 - Stability and Reactivity

Chemical Stability: Stable under normal temperatures and pressures.
Conditions to Avoid: Dust generation.
Incompatibilities with Other Materials: Strong oxidizing agents.
Hazardous Decomposition Products: Carbon monoxide, carbon dioxide.
Hazardous Polymerization: Has not been reported.

Section 11 - Toxicological Information

RTECS#:
CAS# 50-32-8: DJ3675000
LD50/LC50:

Not available.

Carcinogenicity:
CAS# 50-32-8:

- **ACGIH:** A2 - Suspected Human Carcinogen
- **California:** carcinogen, initial date 7/1/87
- **NTP:** Suspect carcinogen
- **IARC:** Group 1 carcinogen (listed as Coal tar pitches).

Epidemiology: No information found
Teratogenicity: No information found
Reproductive Effects: Adverse reproductive effects have occurred in experimental animals.
Mutagenicity: Mutagenic effects have occurred in humans.Mutagenic effects have occurred in experimental animals.
Neurotoxicity: No information found
Other Studies:

Section 12 - Ecological Information

No information available.

Section 13 - Disposal Considerations

Chemical waste generators must determine whether a discarded chemical is classified as a hazardous waste. US EPA guidelines for the classification determination are listed in 40 CFR Parts 261.3. Additionally, waste generators must consult state and local hazardous waste regulations to ensure complete and accurate classification.
RCRA P-Series: None listed.
RCRA U-Series:
CAS# 50-32-8: waste number U022.

Section 14 - Transport Information

	US DOT	Canada TDG
Shipping Name:	NOT REGULATED FOR DOMESTIC TRANSPORT	ENVIRONMENTALLY HAZARDOUS SUBSTANCE, SOL (Benzo{a} pyrene)
Hazard Class:		9
UN Number:		UN3077
Packing Group:		III

Section 15 - Regulatory Information

US FEDERAL

TSCA

CAS# 50-32-8 is listed on the TSCA inventory.

Health & Safety Reporting List

None of the chemicals are on the Health & Safety Reporting List.

Chemical Test Rules

None of the chemicals in this product are under a Chemical Test Rule.

Section 12b

None of the chemicals are listed under TSCA Section 12b.

TSCA Significant New Use Rule

None of the chemicals in this material have a SNUR under TSCA.

CERCLA Hazardous Substances and corresponding RQs

CAS# 50-32-8: 1 lb final RQ; 0.454 kg final RQ

SARA Section 302 Extremely Hazardous Substances

None of the chemicals in this product have a TPQ.

SARA Codes

CAS # 50-32-8: immediate, delayed.

Section 313

This material contains Benzo[a]pyrene (CAS# 50-32-8, >96%),which is subject to the reporting requirements of Section 313 of SARA Title III and 40 CFR

Clean Air Act:

This material does not contain any hazardous air pollutants.
This material does not contain any Class 1 Ozone depletors.
This material does not contain any Class 2 Ozone depletors.

Clean Water Act:

None of the chemicals in this product are listed as Hazardous Substances under the CWA.
CAS# 50-32-8 is listed as a Priority Pollutant under the Clean Water Act.
None of the chemicals in this product are listed as Toxic Pollutants under the CWA.

OSHA:

None of the chemicals in this product are considered highly hazardous by OSHA.

STATE

CAS# 50-32-8 can be found on the following state right to know lists: California, New Jersey, Pennsylvania, Minnesota, Massachusetts.

California Prop 65

The following statement(s) is(are) made in order to comply with the California Safe Drinking Water Act:

WARNING: This product contains Benzo[a]pyrene, a chemical known to the state of California to cause cancer.

California No Significant Risk Level: CAS# 50-32-8: 0.06 æg/day NSRL

European/International Regulations

European Labeling in Accordance with EC Directives

Hazard Symbols:

T N

Risk Phrases:

R 43 May cause sensitization by skin contact.
R 45 May cause cancer.
R 46 May cause heritable genetic damage.
R 60 May impair fertility.
R 61 May cause harm to the unborn child.
R 50/53 Very toxic to aquatic organisms, may cause long-term adverse effects in the aquatic environment.

Safety Phrases:

S 45 In case of accident or if you feel unwell, seek medical advice immediately (show the label where possible).

S 53 Avoid exposure - obtain special instructions before use.
S 60 This material and its container must be disposed of as hazardou
s waste.
S 61 Avoid release to the environment. Refer to special instructions
/safety data sheets.

WGK (Water Danger/Protection)
CAS# 50-32-8: No information available.

Canada - DSL/NDSL
CAS# 50-32-8 is listed on Canada's DSL List.

Canada - WHMIS
This product has a WHMIS classification of D2A.
This product has been classified in accordance with the hazard criteria of the Controlled Products Regulations and the MSDS contains all of the information required by those regulations.

Canadian Ingredient Disclosure List
CAS# 50-32-8 is listed on the Canadian Ingredient Disclosure List.

Section 16 - Additional Information

MSDS Creation Date: 9/02/1997
Revision #7 Date: 6/30/2006

The information above is believed to be accurate and represents the best information currently available to us. However, we make no warranty of merchantability or any other warranty, express or implied, with respect to such information, and we assume no liability resulting from its use. Users should make their own investigations to determine the suitability of the information for their particular purposes. In no event shall Fisher be liable for any claims, losses, or damages of any third party or for lost profits or any special, indirect, incidental, consequential or exemplary damages, howsoever arising, even if Fisher has been advised of the possibility of such damages.

SAFETY DATA SHEET

Revision Date 10-Feb-2015 **Revision Number** 1

1. Identification

Product Name **Benzo[ghi]perylene**

Cat No. : **AC105550000; AC105550050; AC105550250; AC105551000**

Synonyms 1,12-Benzoperylene

Recommended Use Laboratory chemicals.

Uses advised against No Information available

Details of the supplier of the safety data sheet

Company
Fisher Scientific
One Reagent Lane
Fair Lawn, NJ 07410
Tel: (201) 796-7100

Entity / Business Name
Acros Organics
One Reagent Lane
Fair Lawn, NJ 07410

Emergency Telephone Number
For information **US** call: 001-800-ACROS-01 / **Europe** call: +32 14 57 52 11
Emergency Number **US:**001-201-796-7100 / **Europe:** +32 14 57 52 99
CHEMTREC Tel. No.**US:**001-800-424-9300 / **Europe:**001-703-527-3887

2. Hazard(s) identification

Classification
Classification under 2012 OSHA Hazard Communication Standard (29 CFR 1910.1200)

Label Elements
None required

Hazards not otherwise classified (HNOC)
Very toxic to aquatic life with long lasting effects

3. Composition / information on ingredients

Component	CAS-No	Weight %
Benzo(ghi)perylene	191-24-2	> 98

4. First-aid measures

Eye Contact Rinse immediately with plenty of water, also under the eyelids, for at least 15 minutes. Obtain medical attention.

Skin Contact Wash off immediately with soap and plenty of water while removing all contaminated clothes and shoes. Obtain medical attention.

Inhalation Remove from exposure, lie down. Move to fresh air. If breathing is difficult, give oxygen. If not breathing, give artificial respiration. Obtain medical attention.

Ingestion Clean mouth with water. Get medical attention.

Most important symptoms/effects No information available.
Notes to Physician Treat symptomatically

5. Fire-fighting measures

Unsuitable Extinguishing Media No information available

Flash Point No information available
Method - No information available

Autoignition Temperature No information available
Explosion Limits
Upper No data available
Lower No data available
Sensitivity to Mechanical Impact No information available
Sensitivity to Static Discharge No information available

Specific Hazards Arising from the Chemical
Keep product and empty container away from heat and sources of ignition.

Hazardous Combustion Products
Carbon monoxide (CO) Carbon dioxide (CO_2)
Protective Equipment and Precautions for Firefighters
As in any fire, wear self-contained breathing apparatus pressure-demand, MSHA/NIOSH (approved or equivalent) and full protective gear.

NFPA

Health	Flammability	Instability	Physical hazards
0	0	0	N/A

6. Accidental release measures

Personal Precautions Ensure adequate ventilation. Use personal protective equipment.
Environmental Precautions See Section 12 for additional ecological information. Avoid release to the environment. Collect spillage.

Methods for Containment and Clean Up Avoid dust formation. Sweep up or vacuum up spillage and collect in suitable container for disposal. Do not let this chemical enter the environment.

7. Handling and storage

Handling Avoid contact with skin and eyes. Do not breathe dust. Do not breathe vapors or spray mist.

Storage Keep in a dry, cool and well-ventilated place. Keep container tightly closed.

8. Exposure controls / personal protection

Exposure Guidelines This product does not contain any hazardous materials with occupational exposure limits established by the region specific regulatory bodies.

Engineering Measures Ensure adequate ventilation, especially in confined areas.

Personal Protective Equipment

Eye/face Protection	Wear appropriate protective eyeglasses or chemical safety goggles as described by OSHA's eye and face protection regulations in 29 CFR 1910.133 or European Standard EN166.
Skin and body protection	Wear appropriate protective gloves and clothing to prevent skin exposure.
Respiratory Protection	Follow the OSHA respirator regulations found in 29 CFR 1910.134 or European Standard EN 149. Use a NIOSH/MSHA or European Standard EN 149 approved respirator if exposure limits are exceeded or if irritation or other symptoms are experienced.
Hygiene Measures	Handle in accordance with good industrial hygiene and safety practice.

9. Physical and chemical properties

Physical State	Solid
Appearance	Yellow
Odor	Odorless
Odor Threshold	No information available
pH	No information available
Melting Point/Range	276 - 280 °C / 528.8 - 536 °F
Boiling Point/Range	No information available > @ 760 mmHg
Flash Point	No information available
Evaporation Rate	No information available
Flammability (solid,gas)	No information available
Flammability or explosive limits	
Upper	No data available
Lower	No data available
Vapor Pressure	No information available
Vapor Density	No information available
Relative Density	No information available
Solubility	No information available
Partition coefficient; n-octanol/water	No data available
Autoignition Temperature	No information available
Decomposition Temperature	No information available
Viscosity	No information available
Molecular Formula	C22 H12
Molecular Weight	276.33

10. Stability and reactivity

Reactive Hazard	None known, based on information available
Stability	Stable.
Conditions to Avoid	Excess heat. Exposure to light. Incompatible products.
Incompatible Materials	Strong oxidizing agents
Hazardous Decomposition Products	Carbon monoxide (CO), Carbon dioxide (CO_2)
Hazardous Polymerization	Hazardous polymerization does not occur.
Hazardous Reactions	None under normal processing.

11. Toxicological information

Acute Toxicity

Product Information	No acute toxicity information is available for this product
Component Information	
Toxicologically Synergistic	No information available

Products

Delayed and immediate effects as well as chronic effects from short and long-term exposure

Irritation No information available

Sensitization No information available

Carcinogenicity The table below indicates whether each agency has listed any ingredient as a carcinogen.

Component	CAS-No	IARC	NTP	ACGIH	OSHA	Mexico
Benzo(ghi)perylene	191-24-2	Not listed	Not listed	Not listed	Not listed	Not listed

Mutagenic Effects No information available

Reproductive Effects No information available.

Developmental Effects No information available.

Teratogenicity No information available.

STOT - single exposure None known
STOT - repeated exposure None known

Aspiration hazard No information available

Symptoms / effects,both acute and delayed No information available

Endocrine Disruptor Information No information available

Other Adverse Effects The toxicological properties have not been fully investigated. See actual entry in RTECS for complete information.

12. Ecological information

Ecotoxicity

Do not empty into drains.

Persistence and Degradability No information available
Bioaccumulation/ Accumulation No information available.

Mobility .

Component	log Pow
Benzo(ghi)perylene	7.23

13. Disposal considerations

Waste Disposal Methods Chemical waste generators must determine whether a discarded chemical is classified as a hazardous waste. Chemical waste generators must also consult local, regional, and national hazardous waste regulations to ensure complete and accurate classification.

14. Transport information

DOT Not regulated
TDG Not regulated
IATA Not regulated
IMDG/IMO Not regulated

15. Regulatory information

International Inventories

Component	TSCA	DSL	NDSL	EINECS	ELINCS	NLP	PICCS	ENCS	AICS	IECSC	KECL

Benzo(ghi)perylene	-	-	-	205-883-8	-		-	-	-	-	-

Legend:
X - Listed
E - Indicates a substance that is the subject of a Section 5(e) Consent order under TSCA.
F - Indicates a substance that is the subject of a Section 5(f) Rule under TSCA.
N - Indicates a polymeric substance containing no free-radical initiator in its inventory name but is considered to cover the designated polymer made with any free-radical initiator regardless of the amount used.
P - Indicates a commenced PMN substance
R - Indicates a substance that is the subject of a Section 6 risk management rule under TSCA.
S - Indicates a substance that is identified in a proposed or final Significant New Use Rule
T - Indicates a substance that is the subject of a Section 4 test rule under TSCA.
XU - Indicates a substance exempt from reporting under the Inventory Update Rule, i.e. Partial Updating of the TSCA Inventory Data Base Production and Site Reports (40 CFR 710(B).
Y1 - Indicates an exempt polymer that has a number-average molecular weight of 1,000 or greater.
Y2 - Indicates an exempt polymer that is a polyester and is made only from reactants included in a specified list of low concern reactants that comprises one of the eligibility criteria for the exemption rule.

U.S. Federal Regulations

TSCA 12(b) Not applicable

SARA 313

Component	CAS-No	Weight %	SARA 313 - Threshold Values %
Benzo(ghi)perylene	191-24-2	> 98	1.0

SARA 311/312 Hazardous Categorization

Acute Health Hazard	No
Chronic Health Hazard	No
Fire Hazard	No
Sudden Release of Pressure Hazard	No
Reactive Hazard	No

Clean Water Act

Component	CWA - Hazardous Substances	CWA - Reportable Quantities	CWA - Toxic Pollutants	CWA - Priority Pollutants
Benzo(ghi)perylene	-	-	X	X

Clean Air Act Not applicable

OSHA Occupational Safety and Health Administration
Not applicable

CERCLA
This material, as supplied, contains one or more substances regulated as a hazardous substance under the Comprehensive Environmental Response Compensation and Liability Act (CERCLA) (40 CFR 302)

Component	Hazardous Substances RQs	CERCLA EHS RQs
Benzo(ghi)perylene	5000 lb	-

California Proposition 65 This product does not contain any Proposition 65 chemicals

State Right-to-Know

Component	Massachusetts	New Jersey	Pennsylvania	Illinois	Rhode Island
Benzo(ghi)perylene	X	X	X	X	-

U.S. Department of Transportation

Reportable Quantity (RQ):	N
DOT Marine Pollutant	N
DOT Severe Marine Pollutant	N

U.S. Department of Homeland Security

This product does not contain any DHS chemicals.

Other International Regulations

Mexico - Grade No information available

Canada
This product has been classified in accordance with the hazard criteria of the Controlled Products Regulations (CPR) and the MSDS contains all the information required by the CPR

WHMIS Hazard Class Non-controlled

16. Other information

Prepared By
Regulatory Affairs
Thermo Fisher Scientific
Email: EMSDS.RA@thermofisher.com

Revision Date 10-Feb-2015
Print Date 10-Feb-2015
Revision Summary This document has been updated to comply with the US OSHA HazCom 2012 Standard replacing the current legislation under 29 CFR 1910.1200 to align with the Globally Harmonized System of Classification and Labeling of Chemicals (GHS)

Disclaimer
The information provided on this Safety Data Sheet is correct to the best of our knowledge, information and belief at the date of its publication. The information given is designed only as a guide for safe handling, use, processing, storage, transportation, disposal and release and is not to be considered as a warranty or quality specification. The information relates only to the specific material designated and may not be valid for such material used in combination with any other material or in any process, unless specified in the text.

End of SDS

Fisher Scientific

Part of Thermo Fisher Scientific

SAFETY DATA SHEET

Creation Date 01-May-2012 **Revision Date** 23-Jan-2015 **Revision Number** 2

1. Identification

Product Name **Benzoic acid**

Cat No. : **A63-500; A65-500; A68-30**

Synonyms Benzenecarboxylic acid; Benzenemethanoic acid; Phenylcarboxylic acid; Phenylformic acid; Benzeneformic acid; Carboxybenzene

Recommended Use Laboratory chemicals.

Uses advised against No Information available

Details of the supplier of the safety data sheet

Company
Fisher Scientific
One Reagent Lane
Fair Lawn, NJ 07410
Tel: (201) 796-7100

Emergency Telephone Number
CHEMTREC®, Inside the USA: 800-424-9300
CHEMTREC®, Outside the USA: 001-703-527-3887

2. Hazard(s) identification

Classification

This chemical is considered hazardous by the 2012 OSHA Hazard Communication Standard (29 CFR 1910.1200)

Skin Corrosion/irritation	Category 2
Serious Eye Damage/Eye Irritation	Category 1
Specific target organ toxicity - (repeated exposure)	Category 1
Target Organs - Lungs.	

Label Elements

Signal Word
Danger

Hazard Statements
Causes skin irritation
Causes serious eye damage
Causes damage to organs through prolonged or repeated exposure



Precautionary Statements
Prevention
Wash face, hands and any exposed skin thoroughly after handling
Wear protective gloves/protective clothing/eye protection/face protection
Do not breathe dust/fume/gas/mist/vapors/spray
Do not eat, drink or smoke when using this product
Response
Get medical attention/advice if you feel unwell
Skin
IF ON SKIN: Wash with plenty of soap and water
If skin irritation occurs: Get medical advice/attention
Take off contaminated clothing and wash before reuse
Eyes
IF IN EYES: Rinse cautiously with water for several minutes. Remove contact lenses, if present and easy to do. Continue rinsing
Immediately call a POISON CENTER or doctor/physician
Disposal
Dispose of contents/container to an approved waste disposal plant
Hazards not otherwise classified (HNOC)
May form combustible dust concentrations in air

3. Composition / information on ingredients

Component	CAS-No	Weight %
Benzoic acid	65-85-0	>95

4. First-aid measures

Eye Contact Rinse immediately with plenty of water, also under the eyelids, for at least 15 minutes. Immediate medical attention is required.

Skin Contact Wash off immediately with plenty of water for at least 15 minutes. Obtain medical attention.

Inhalation Remove from exposure, lie down. Move to fresh air. If breathing is difficult, give oxygen. If not breathing, give artificial respiration. Obtain medical attention.

Ingestion Do not induce vomiting. Obtain medical attention.

Most important symptoms/effects Causes eye burns. Repeated or prolonged skin contact may cause allergic reactions with susceptible persons.

Notes to Physician Treat symptomatically

5. Fire-fighting measures

Suitable Extinguishing Media Water spray. Carbon dioxide (CO_2). Dry chemical. chemical foam.

Unsuitable Extinguishing Media No information available

Flash Point 121 °C / 249.8 °F
Method - No information available

Autoignition Temperature Not applicable 570 °C / 1058 °F
Explosion Limits
Upper No data available
Lower No data available
Sensitivity to Mechanical Impact No information available
Sensitivity to Static Discharge No information available

Specific Hazards Arising from the Chemical
Dust can form an explosive mixture in air.

Hazardous Combustion Products
Carbon monoxide (CO) Carbon dioxide (CO_2)
Protective Equipment and Precautions for Firefighters
As in any fire, wear self-contained breathing apparatus pressure-demand, MSHA/NIOSH (approved or equivalent) and full protective gear.

NFPA

Health	Flammability	Instability	Physical hazards
3	1	0	N/A

6. Accidental release measures

Personal Precautions Use personal protective equipment. Ensure adequate ventilation.
Environmental Precautions See Section 12 for additional ecological information.

Methods for Containment and Clean Up Sweep up or vacuum up spillage and collect in suitable container for disposal. Avoid dust formation.

7. Handling and storage

Handling Avoid contact with skin and eyes. Avoid ingestion and inhalation. Do not breathe dust.

Storage Keep in a dry, cool and well-ventilated place. Keep container tightly closed. Keep away from heat and sources of ignition.

8. Exposure controls / personal protection

Exposure Guidelines This product does not contain any hazardous materials with occupational exposure limits established by the region specific regulatory bodies.

Engineering Measures Ensure adequate ventilation, especially in confined areas. Ensure that eyewash stations and safety showers are close to the workstation location.

Personal Protective Equipment

Eye/face Protection Wear appropriate protective eyeglasses or chemical safety goggles as described by OSHA's eye and face protection regulations in 29 CFR 1910.133 or European Standard EN166.

Skin and body protection Wear appropriate protective gloves and clothing to prevent skin exposure.

Respiratory Protection Follow the OSHA respirator regulations found in 29 CFR 1910.134 or European Standard EN 149. Use a NIOSH/MSHA or European Standard EN 149 approved respirator if exposure limits are exceeded or if irritation or other symptoms are experienced.

Hygiene Measures Handle in accordance with good industrial hygiene and safety practice.

9. Physical and chemical properties

Physical State	Solid
Appearance	Off-white
Odor	aromatic
Odor Threshold	No information available
pH	2.5-3.5 2.9 g/l water
Melting Point/Range	121 - 123 °C / 249.8 - 253.4 °F
Boiling Point/Range	249 °C / 480.2 °F @ 760 mmHg
Flash Point	121 °C / 249.8 °F

Evaporation Rate	Not applicable
Flammability (solid,gas)	No information available
Flammability or explosive limits	
Upper	No data available
Lower	No data available
Vapor Pressure	1.3 hPa @ 96 °C
Vapor Density	Not applicable
Relative Density	No information available
Solubility	soluble
Partition coefficient; n-octanol/water	No data available
Autoignition Temperature	Not applicable 570 °C / 1058 °F
Decomposition Temperature	No information available
Viscosity	Not applicable
Molecular Formula	C7 H6 O2
Molecular Weight	122.12

10. Stability and reactivity

Reactive Hazard None known, based on information available

Stability Stable under normal conditions.

Conditions to Avoid Incompatible products. Avoid dust formation.

Incompatible Materials Strong acids, Strong bases, Strong oxidizing agents, Strong reducing agents, Metals

Hazardous Decomposition Products Carbon monoxide (CO), Carbon dioxide (CO_2)

Hazardous Polymerization Hazardous polymerization does not occur.

Hazardous Reactions Aqueous solution, May react with metals and lead to the formation of flammable hydrogen gas.

11. Toxicological information

Acute Toxicity

Product Information

Component Information

Component	LD50 Oral	LD50 Dermal	LC50 Inhalation
Benzoic acid	1700 mg/kg (Rat) 2565 mg/kg (Rat)	Not listed	26 mg/m³ (Rat) 1 h

Toxicologically Synergistic Products No information available

Delayed and immediate effects as well as chronic effects from short and long-term exposure

Irritation Irritating to eyes, respiratory system and skin

Sensitization No information available

Carcinogenicity The table below indicates whether each agency has listed any ingredient as a carcinogen.

Component	CAS-No	IARC	NTP	ACGIH	OSHA	Mexico
Benzoic acid	65-85-0	Not listed	Not listed	Not listed	Not listed	Not listed

Mutagenic Effects Not mutagenic in AMES Test

Reproductive Effects No information available.

Developmental Effects No information available.

Teratogenicity No information available.

STOT - single exposure None known
STOT - repeated exposure Lungs

Aspiration hazard No information available

Symptoms / effects,both acute and delayed No information available

Endocrine Disruptor Information No information available

Other Adverse Effects The toxicological properties have not been fully investigated. See actual entry in RTECS for complete information.

12. Ecological information

Ecotoxicity

.

Component	Freshwater Algae	Freshwater Fish	Microtox	Water Flea
Benzoic acid	5 mg/L EC50 = 3 h	180 mg/L LC50 96 h	EC50 = 16.85 mg/L 30 min EC50 = 16.9 mg/L 15 min	300 mg/L EC50 = 24 h 860 mg/L EC50 = 48 h

Persistence and Degradability Soluble in water Persistence is unlikely based on information available.
Bioaccumulation/ Accumulation No information available.

Mobility Is not likely mobile in the environment due its low water solubility. Will likely be mobile in the environment due to its water solubility.

Component	log Pow
Benzoic acid	1.93

13. Disposal considerations

Waste Disposal Methods Chemical waste generators must determine whether a discarded chemical is classified as a hazardous waste. Chemical waste generators must also consult local, regional, and national hazardous waste regulations to ensure complete and accurate classification.

14. Transport information

DOT Not regulated
TDG Not regulated
IATA Not regulated
IMDG/IMO Not regulated

15. Regulatory information

International Inventories

Component	TSCA	DSL	NDSL	EINECS	ELINCS	NLP	PICCS	ENCS	AICS	IECSC	KECL
Benzoic acid	X	X	-	200-618-2	-		X	X	X	X	X

Legend:
X - Listed
E - Indicates a substance that is the subject of a Section 5(e) Consent order under TSCA.
F - Indicates a substance that is the subject of a Section 5(f) Rule under TSCA.
N - Indicates a polymeric substance containing no free-radical initiator in its inventory name but is considered to cover the designated polymer made with any free-radical initiator regardless of the amount used.
P - Indicates a commenced PMN substance
R - Indicates a substance that is the subject of a Section 6 risk management rule under TSCA.
S - Indicates a substance that is identified in a proposed or final Significant New Use Rule
T - Indicates a substance that is the subject of a Section 4 test rule under TSCA.
XU - Indicates a substance exempt from reporting under the Inventory Update Rule, i.e. Partial Updating of the TSCA Inventory Data Base Production and Site Reports (40 CFR 710(B).
Y1 - Indicates an exempt polymer that has a number-average molecular weight of 1,000 or greater.
Y2 - Indicates an exempt polymer that is a polyester and is made only from reactants included in a specified list of low concern reactants that comprises one of the eligibility criteria for the exemption rule.

U.S. Federal Regulations

TSCA 12(b) Not applicable

SARA 313 Not applicable

SARA 311/312 Hazardous Categorization

Acute Health Hazard	Yes
Chronic Health Hazard	Yes
Fire Hazard	No
Sudden Release of Pressure Hazard	No
Reactive Hazard	No

Clean Water Act

Component	CWA - Hazardous Substances	CWA - Reportable Quantities	CWA - Toxic Pollutants	CWA - Priority Pollutants
Benzoic acid	X	5000 lb	-	-

Clean Air Act Not applicable

OSHA Occupational Safety and Health Administration
Not applicable

CERCLA
This material, as supplied, contains one or more substances regulated as a hazardous substance under the Comprehensive Environmental Response Compensation and Liability Act (CERCLA) (40 CFR 302)

Component	Hazardous Substances RQs	CERCLA EHS RQs
Benzoic acid	5000 lb	-

California Proposition 65 This product does not contain any Proposition 65 chemicals

State Right-to-Know

Component	Massachusetts	New Jersey	Pennsylvania	Illinois	Rhode Island
Benzoic acid	X	X	X	-	-

U.S. Department of Transportation

Reportable Quantity (RQ):	N
DOT Marine Pollutant	N
DOT Severe Marine Pollutant	N


U.S. Department of Homeland Security
This product does not contain any DHS chemicals.

Other International Regulations

Mexico - Grade No information available

Canada
This product has been classified in accordance with the hazard criteria of the Controlled Products Regulations (CPR) and the MSDS contains all the information required by the CPR

WHMIS Hazard Class E Corrosive material
D2A Very toxic materials

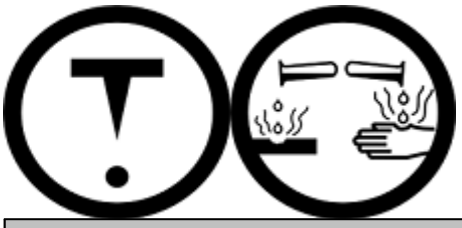

16. Other information

Prepared By
Regulatory Affairs
Thermo Fisher Scientific
Email: EMSDS.RA@thermofisher.com

Creation Date 01-May-2012
Revision Date 23-Jan-2015
Print Date 23-Jan-2015
Revision Summary This document has been updated to comply with the US OSHA HazCom 2012 Standard replacing the current legislation under 29 CFR 1910.1200 to align with the Globally Harmonized System of Classification and Labeling of Chemicals (GHS)

Disclaimer

The information provided on this Safety Data Sheet is correct to the best of our knowledge, information and belief at the date of its publication. The information given is designed only as a guide for safe handling, use, processing, storage, transportation, disposal and release and is not to be considered as a warranty or quality specification. The information relates only to the specific material designated and may not be valid for such material used in combination with any other material or in any process, unless specified in the text.

End of SDS

SAFETY DATA SHEET

Version 5.4
Revision Date 01/02/2015
Print Date 02/18/2016

1. PRODUCT AND COMPANY IDENTIFICATION

1.1 Product identifiers

Product name : Benzyl butyl phthalate

Product Number : 308501
Brand : Aldrich
Index-No. : 607-430-00-3

CAS-No. : 85-68-7

1.2 Relevant identified uses of the substance or mixture and uses advised against

Identified uses : Laboratory chemicals, Manufacture of substances

1.3 Details of the supplier of the safety data sheet

Company : Sigma-Aldrich
3050 Spruce Street
SAINT LOUIS MO 63103
USA

Telephone : +1 800-325-5832
Fax : +1 800-325-5052

1.4 Emergency telephone number

Emergency Phone # : (314) 776-6555

2. HAZARDS IDENTIFICATION

2.1 Classification of the substance or mixture

GHS Classification in accordance with 29 CFR 1910 (OSHA HCS)
Reproductive toxicity (Category 1B), H360
Acute aquatic toxicity (Category 1), H400
Chronic aquatic toxicity (Category 1), H410

For the full text of the H-Statements mentioned in this Section, see Section 16.

2.2 GHS Label elements, including precautionary statements

Pictogram



Signal word Danger

Hazard statement(s)
H360 May damage fertility or the unborn child.
H410 Very toxic to aquatic life with long lasting effects.

Precautionary statement(s)
P201 Obtain special instructions before use.
P202 Do not handle until all safety precautions have been read and understood.
P273 Avoid release to the environment.
P281 Use personal protective equipment as required.
P308 + P313 IF exposed or concerned: Get medical advice/ attention.
P391 Collect spillage.
P405 Store locked up.

P501 Dispose of contents/ container to an approved waste disposal plant.

2.3 Hazards not otherwise classified (HNOC) or not covered by GHS - none

3. COMPOSITION/INFORMATION ON INGREDIENTS

3.1 Substances

Formula	:	$C_{19}H_{20}O_4$
Molecular weight	:	312.36 g/mol
CAS-No.	:	85-68-7
EC-No.	:	201-622-7
Index-No.	:	607-430-00-3

Hazardous components

Component	Classification	Concentration
Benzyl butyl phthalate Included in the Candidate List of Substances of Very High Concern (SVHC) according to Regulation (EC) No. 1907/2006 (REACH)		
	Repr. 1B; Aquatic Acute 1; Aquatic Chronic 1; H360, H410	<= 100 %

For the full text of the H-Statements mentioned in this Section, see Section 16.

4. FIRST AID MEASURES

4.1 Description of first aid measures

General advice
Consult a physician. Show this safety data sheet to the doctor in attendance.Move out of dangerous area.

If inhaled
If breathed in, move person into fresh air. If not breathing, give artificial respiration. Consult a physician.

In case of skin contact
Wash off with soap and plenty of water. Consult a physician.

In case of eye contact
Flush eyes with water as a precaution.

If swallowed
Never give anything by mouth to an unconscious person. Rinse mouth with water. Consult a physician.

4.2 Most important symptoms and effects, both acute and delayed
The most important known symptoms and effects are described in the labelling (see section 2.2) and/or in section 11

4.3 Indication of any immediate medical attention and special treatment needed
No data available

5. FIREFIGHTING MEASURES

5.1 Extinguishing media

Suitable extinguishing media
Use water spray, alcohol-resistant foam, dry chemical or carbon dioxide.

5.2 Special hazards arising from the substance or mixture
Carbon oxides

5.3 Advice for firefighters
Wear self-contained breathing apparatus for firefighting if necessary.

5.4 Further information
No data available

6. ACCIDENTAL RELEASE MEASURES

6.1 Personal precautions, protective equipment and emergency procedures

Use personal protective equipment. Avoid breathing vapours, mist or gas. Ensure adequate ventilation. Evacuate personnel to safe areas.
For personal protection see section 8.

6.2 Environmental precautions

Prevent further leakage or spillage if safe to do so. Do not let product enter drains. Discharge into the environment must be avoided.

6.3 Methods and materials for containment and cleaning up

Soak up with inert absorbent material and dispose of as hazardous waste. Keep in suitable, closed containers for disposal.

6.4 Reference to other sections

For disposal see section 13.

7. HANDLING AND STORAGE

7.1 Precautions for safe handling

Avoid inhalation of vapour or mist.
For precautions see section 2.2.

7.2 Conditions for safe storage, including any incompatibilities

Keep container tightly closed in a dry and well-ventilated place. Containers which are opened must be carefully resealed and kept upright to prevent leakage.
Storage class (TRGS 510): Non-combustible, acute toxic Cat.3 / toxic hazardous materials or hazardous materials causing chronic effects

7.3 Specific end use(s)

Apart from the uses mentioned in section 1.2 no other specific uses are stipulated

8. EXPOSURE CONTROLS/PERSONAL PROTECTION

8.1 Control parameters

Components with workplace control parameters
Contains no substances with occupational exposure limit values.

8.2 Exposure controls

Appropriate engineering controls
Handle in accordance with good industrial hygiene and safety practice. Wash hands before breaks and at the end of workday.

Personal protective equipment

Eye/face protection
Safety glasses with side-shields conforming to EN166 Use equipment for eye protection tested and approved under appropriate government standards such as NIOSH (US) or EN 166(EU).

Skin protection
Handle with gloves. Gloves must be inspected prior to use. Use proper glove removal technique (without touching glove's outer surface) to avoid skin contact with this product. Dispose of contaminated gloves after use in accordance with applicable laws and good laboratory practices. Wash and dry hands.

Full contact
Material: Nitrile rubber
Minimum layer thickness: 0.4 mm
Break through time: 480 min
Material tested:Camatril® (KCL 730 / Aldrich Z677442, Size M)

Splash contact
Material: Nature latex/chloroprene
Minimum layer thickness: 0.6 mm
Break through time: 60 min

Material tested:Lapren® (KCL 706 / Aldrich Z677558, Size M)

data source: KCL GmbH, D-36124 Eichenzell, phone +49 (0)6659 87300, e-mail sales@kcl.de, test method: EN374
If used in solution, or mixed with other substances, and under conditions which differ from EN 374, contact the supplier of the CE approved gloves. This recommendation is advisory only and must be evaluated by an industrial hygienist and safety officer familiar with the specific situation of anticipated use by our customers. It should not be construed as offering an approval for any specific use scenario.

Body Protection
impervious clothing, The type of protective equipment must be selected according to the concentration and amount of the dangerous substance at the specific workplace.

Respiratory protection
Where risk assessment shows air-purifying respirators are appropriate use a full-face respirator with multi-purpose combination (US) or type ABEK (EN 14387) respirator cartridges as a backup to engineering controls. If the respirator is the sole means of protection, use a full-face supplied air respirator. Use respirators and components tested and approved under appropriate government standards such as NIOSH (US) or CEN (EU).

Control of environmental exposure
Prevent further leakage or spillage if safe to do so. Do not let product enter drains. Discharge into the environment must be avoided.

9. PHYSICAL AND CHEMICAL PROPERTIES

9.1 Information on basic physical and chemical properties

a)	Appearance	Form: liquid Colour: colourless
b)	Odour	No data available
c)	Odour Threshold	No data available
d)	pH	No data available
e)	Melting point/freezing point	Melting point/freezing point: < -34.99 °C (< -30.98 °F)
f)	Initial boiling point and boiling range	370 °C (698 °F)
g)	Flash point	113.0 °C (235.4 °F) - closed cup
h)	Evaporation rate	No data available
i)	Flammability (solid, gas)	No data available
j)	Upper/lower flammability or explosive limits	No data available
k)	Vapour pressure	19.2 hPa (14.4 mmHg) at 250.0 °C (482.0 °F) 0.3 hPa (0.2 mmHg) at 150.0 °C (302.0 °F)
l)	Vapour density	No data available
m)	Relative density	1.1 g/cm3 at 25 °C (77 °F)
n)	Water solubility	0.00269 g/l at 25 °C (77 °F) - OECD Test Guideline 105 - slightly soluble
o)	Partition coefficient: n-octanol/water	log Pow: 4.91 at 20 °C (68 °F)
p)	Auto-ignition temperature	232.0 °C (449.6 °F)
q)	Decomposition temperature	No data available
r)	Viscosity	No data available
s)	Explosive properties	No data available

t) Oxidizing properties No data available

9.2 Other safety information
No data available

10. STABILITY AND REACTIVITY

10.1 Reactivity
No data available

10.2 Chemical stability
Stable under recommended storage conditions.

10.3 Possibility of hazardous reactions
No data available

10.4 Conditions to avoid
No data available

10.5 Incompatible materials
Strong oxidizing agents, Strong bases

10.6 Hazardous decomposition products
Other decomposition products - No data available
In the event of fire: see section 5

11. TOXICOLOGICAL INFORMATION

11.1 Information on toxicological effects

Acute toxicity
LD50 Oral - Rat - male and female - 2,330 mg/kg
(OECD Test Guideline 401)

Inhalation: No data available

LD50 Dermal - Rabbit - > 10,000 mg/kg

No data available

Skin corrosion/irritation
No data available

Serious eye damage/eye irritation
No data available

Respiratory or skin sensitisation
- Guinea pig
Result: Does not cause skin sensitisation.

Germ cell mutagenicity
Ames test
S. typhimurium
Result: negative

Carcinogenicity

This product is or contains a component that has been reported to be possibly carcinogenic based on its IARC, ACGIH, NTP, or EPA classification.

IARC:	3 - Group 3: Not classifiable as to its carcinogenicity to humans (Benzyl butyl phthalate)
ACGIH:	No component of this product present at levels greater than or equal to 0.1% is identified as a carcinogen or potential carcinogen by ACGIH.
NTP:	No component of this product present at levels greater than or equal to 0.1% is identified as a known or anticipated carcinogen by NTP.
OSHA:	No component of this product present at levels greater than or equal to 0.1% is identified as a

carcinogen or potential carcinogen by OSHA.

Reproductive toxicity
Presumed human reproductive toxicant

Overexposure may cause reproductive disorder(s) based on tests with laboratory animals.

Specific target organ toxicity - single exposure
No data available

Specific target organ toxicity - repeated exposure
No data available

Aspiration hazard
No data available

Additional Information

Repeated dose toxicity - Rat - male - Oral - No observed adverse effect level - 550 mg/kg
RTECS: TH9990000

May cause endocrine disruption.

pancreas -

12. ECOLOGICAL INFORMATION

12.1 Toxicity

Toxicity to fish	LC50 - Lepomis macrochirus (Bluegill) - 1.7 mg/l - 96.0 h
	NOEC - Oncorhynchus mykiss (rainbow trout) - 0.48 mg/l - 96.0 h
	flow-through test LC50 - Pimephales promelas (fathead minnow) - 2.1 mg/l - 96 h (OECD Test Guideline 203)
Toxicity to daphnia and other aquatic invertebrates	static test LC50 - Daphnia magna (Water flea) - 1.8 mg/l - 48 h
Toxicity to algae	Growth inhibition EC50 - Desmodesmus subspicatus (green algae) - 0.31 mg/l - 72 h (OECD Test Guideline 201)

12.2 Persistence and degradability

Biodegradability	aerobic - Exposure time 14 d Result: 81 % - Readily biodegradable

12.3 Bioaccumulative potential

Bioaccumulation	Lepomis macrochirus (Bluegill) - 21 d - 0.00973 mg/l
	Bioconcentration factor (BCF): 663

12.4 Mobility in soil
No data available

12.5 Results of PBT and vPvB assessment
PBT/vPvB assessment not available as chemical safety assessment not required/not conducted

12.6 Other adverse effects
An environmental hazard cannot be excluded in the event of unprofessional handling or disposal.
Very toxic to aquatic life with long lasting effects.

Avoid release to the environment.

13. DISPOSAL CONSIDERATIONS

13.1 Waste treatment methods

Product
Offer surplus and non-recyclable solutions to a licensed disposal company. Contact a licensed professional waste disposal service to dispose of this material.

Contaminated packaging
Dispose of as unused product.

14. TRANSPORT INFORMATION

DOT (US)
UN number: 3082 Class: 9 Packing group: III
Proper shipping name: Environmentally hazardous substance, liquid, n.o.s. (Benzyl butyl phthalate)
Reportable Quantity (RQ): 100 lbs
Marine pollutant:yes
Poison Inhalation Hazard: No

IMDG
UN number: 3082 Class: 9 Packing group: III EMS-No: F-A, S-F
Proper shipping name: ENVIRONMENTALLY HAZARDOUS SUBSTANCE, LIQUID, N.O.S. (Benzyl butyl phthalate)
Marine pollutant:yes

IATA
UN number: 3082 Class: 9 Packing group: III
Proper shipping name: Environmentally hazardous substance, liquid, n.o.s. (Benzyl butyl phthalate)

15. REGULATORY INFORMATION

SARA 302 Components
No chemicals in this material are subject to the reporting requirements of SARA Title III, Section 302.

SARA 313 Components
This material does not contain any chemical components with known CAS numbers that exceed the threshold (De Minimis) reporting levels established by SARA Title III, Section 313.

Massachusetts Right To Know Components

	CAS-No.	Revision Date
Benzyl butyl phthalate	85-68-7	1993-04-24

Pennsylvania Right To Know Components

	CAS-No.	Revision Date
Benzyl butyl phthalate	85-68-7	1993-04-24

New Jersey Right To Know Components

	CAS-No.	Revision Date
Benzyl butyl phthalate	85-68-7	1993-04-24

California Prop. 65 Components

	CAS-No.	Revision Date
WARNING: This product contains a chemical known to the State of California to cause birth defects or other reproductive harm. Benzyl butyl phthalate	85-68-7	2007-09-28

16. OTHER INFORMATION

Full text of H-Statements referred to under sections 2 and 3.

Aquatic Acute	Acute aquatic toxicity
Aquatic Chronic	Chronic aquatic toxicity
H360	May damage fertility or the unborn child.

H400	Very toxic to aquatic life.
H410	Very toxic to aquatic life with long lasting effects.
Repr.	Reproductive toxicity

HMIS Rating

Health hazard:	0
Chronic Health Hazard:	*
Flammability:	1
Physical Hazard	0

NFPA Rating

Health hazard:	1
Fire Hazard:	1
Reactivity Hazard:	0

Further information

Copyright 2014 Sigma-Aldrich Co. LLC. License granted to make unlimited paper copies for internal use only.
The above information is believed to be correct but does not purport to be all inclusive and shall be used only as a guide. The information in this document is based on the present state of our knowledge and is applicable to the product with regard to appropriate safety precautions. It does not represent any guarantee of the properties of the product. Sigma-Aldrich Corporation and its Affiliates shall not be held liable for any damage resulting from handling or from contact with the above product. See www.sigma-aldrich.com and/or the reverse side of invoice or packing slip for additional terms and conditions of sale.

Preparation Information

Sigma-Aldrich Corporation
Product Safety – Americas Region
1-800-521-8956

Version: 5.4 Revision Date: 01/02/2015 Print Date: 02/18/2016

SAFETY DATA SHEET

Version 4.6
Revision Date 12/29/2015
Print Date 01/29/2016

1. PRODUCT AND COMPANY IDENTIFICATION

1.1 Product identifiers

Product name : Beryllium

Product Number : 378135
Brand : Aldrich

CAS-No. : 7440-41-7

1.2 Relevant identified uses of the substance or mixture and uses advised against

Identified uses : Laboratory chemicals, Synthesis of substances

1.3 Details of the supplier of the safety data sheet

Company : Sigma-Aldrich
3050 Spruce Street
SAINT LOUIS MO 63103
USA

Telephone : +1 800-325-5832
Fax : +1 800-325-5052

1.4 Emergency telephone number

Emergency Phone # : (314) 776-6555

2. HAZARDS IDENTIFICATION

2.1 Classification of the substance or mixture

GHS Classification in accordance with 29 CFR 1910 (OSHA HCS)
Acute toxicity, Oral (Category 3), H301
Acute toxicity, Inhalation (Category 2), H330
Skin irritation (Category 2), H315
Eye irritation (Category 2A), H319
Skin sensitisation (Category 1), H317
Carcinogenicity (Category 1B), H350
Specific target organ toxicity - single exposure (Category 3), Respiratory system, H335
Specific target organ toxicity - repeated exposure (Category 1), H372

For the full text of the H-Statements mentioned in this Section, see Section 16.

2.2 GHS Label elements, including precautionary statements

Pictogram



Signal word Danger

Hazard statement(s)
H301 Toxic if swallowed.
H315 Causes skin irritation.
H317 May cause an allergic skin reaction.
H319 Causes serious eye irritation.
H330 Fatal if inhaled.
H335 May cause respiratory irritation.
H350 May cause cancer.

H372	Causes damage to organs through prolonged or repeated exposure.

Precautionary statement(s)

P201	Obtain special instructions before use.
P202	Do not handle until all safety precautions have been read and understood.
P260	Do not breathe dust/ fume/ gas/ mist/ vapours/ spray.
P264	Wash skin thoroughly after handling.
P270	Do not eat, drink or smoke when using this product.
P271	Use only outdoors or in a well-ventilated area.
P272	Contaminated work clothing should not be allowed out of the workplace.
P280	Wear protective gloves/ protective clothing/ eye protection/ face protection.
P284	Wear respiratory protection.
P301 + P310 + P330	IF SWALLOWED: Immediately call a POISON CENTER or doctor/ physician. Rinse mouth.
P302 + P352	IF ON SKIN: Wash with plenty of soap and water.
P304 + P340 + P310	IF INHALED: Remove person to fresh air and keep comfortable for breathing. Immediately call a POISON CENTER or doctor/ physician.
P305 + P351 + P338	IF IN EYES: Rinse cautiously with water for several minutes. Remove contact lenses, if present and easy to do. Continue rinsing.
P308 + P313	IF exposed or concerned: Get medical advice/ attention.
P333 + P313	If skin irritation or rash occurs: Get medical advice/ attention.
P337 + P313	If eye irritation persists: Get medical advice/ attention.
P362	Take off contaminated clothing and wash before reuse.
P403 + P233	Store in a well-ventilated place. Keep container tightly closed.
P405	Store locked up.
P501	Dispose of contents/ container to an approved waste disposal plant.

2.3 Hazards not otherwise classified (HNOC) or not covered by GHS - none

3. COMPOSITION/INFORMATION ON INGREDIENTS

3.1 Substances

Formula	:	Be
Molecular weight	:	9.01 g/mol
CAS-No.	:	7440-41-7
EC-No.	:	231-150-7

Hazardous components

Component	Classification	Concentration
Berylium foil		
	Acute Tox. 3; Acute Tox. 2; Skin Irrit. 2; Eye Irrit. 2A; Skin Sens. 1; Carc. 1B; STOT SE 3; STOT RE 1; H301, H315, H317, H319, H330, H335, H350, H372	<= 100 %

For the full text of the H-Statements mentioned in this Section, see Section 16.

4. FIRST AID MEASURES

4.1 Description of first aid measures

General advice
Consult a physician. Show this safety data sheet to the doctor in attendance.Move out of dangerous area.

If inhaled
If breathed in, move person into fresh air. If not breathing, give artificial respiration. Consult a physician.

In case of skin contact
Wash off with soap and plenty of water. Take victim immediately to hospital. Consult a physician.

In case of eye contact
Rinse thoroughly with plenty of water for at least 15 minutes and consult a physician.

If swallowed
Never give anything by mouth to an unconscious person. Rinse mouth with water. Consult a physician.

4.2 Most important symptoms and effects, both acute and delayed
The most important known symptoms and effects are described in the labelling (see section 2.2) and/or in section 11

4.3 Indication of any immediate medical attention and special treatment needed
No data available

5. FIREFIGHTING MEASURES

5.1 Extinguishing media

Suitable extinguishing media
Use water spray, alcohol-resistant foam, dry chemical or carbon dioxide.

5.2 Special hazards arising from the substance or mixture
Beryllium oxides

5.3 Advice for firefighters
Wear self-contained breathing apparatus for firefighting if necessary.

5.4 Further information
No data available

6. ACCIDENTAL RELEASE MEASURES

6.1 Personal precautions, protective equipment and emergency procedures
Wear respiratory protection. Avoid dust formation. Avoid breathing vapours, mist or gas. Ensure adequate ventilation. Evacuate personnel to safe areas. Avoid breathing dust.
For personal protection see section 8.

6.2 Environmental precautions
Prevent further leakage or spillage if safe to do so. Do not let product enter drains.

6.3 Methods and materials for containment and cleaning up
Pick up and arrange disposal without creating dust. Sweep up and shovel. Keep in suitable, closed containers for disposal.

6.4 Reference to other sections
For disposal see section 13.

7. HANDLING AND STORAGE

7.1 Precautions for safe handling
Avoid contact with skin and eyes. Avoid formation of dust and aerosols.Further processing of solid materials may result in the formation of combustible dusts. The potential for combustible dust formation should be taken into consideration before additional processing occurs.
Provide appropriate exhaust ventilation at places where dust is formed.
For precautions see section 2.2.

7.2 Conditions for safe storage, including any incompatibilities
Keep container tightly closed in a dry and well-ventilated place.

Keep in a dry place.
Storage class (TRGS 510): Non-combustible, acute toxic Cat. 1 and 2 / very toxic hazardous materials

7.3 Specific end use(s)
Apart from the uses mentioned in section 1.2 no other specific uses are stipulated

8. EXPOSURE CONTROLS/PERSONAL PROTECTION

8.1 Control parameters

Components with workplace control parameters

Component	CAS-No.	Value	Control parameters	Basis
Berylium foil	7440-41-7	TWA	2.000000 mg/m3	USA. Occupational Exposure Limits (OSHA) - Table Z-2
		CEIL	5.000000 mg/m3	USA. Occupational Exposure Limits (OSHA) - Table Z-2
		Peak	25.000000 mg/m3	USA. Occupational Exposure Limits (OSHA) - Table Z-2
		TWA	2.000000microg ram per cubic meter	USA. Occupational Exposure Limits (OSHA) - Table Z-2
	Remarks	Z27.29-1970		
		CEIL	5.000000microg ram per cubic meter	USA. Occupational Exposure Limits (OSHA) - Table Z-2
		Z27.29-1970		
		Peak	25.000000micro gram per cubic meter	USA. Occupational Exposure Limits (OSHA) - Table Z-2
		Z27.29-1970		
		TWA	0.000050 mg/m3	USA. ACGIH Threshold Limit Values (TLV)
		Beryllium sensitization Chronic beryllium disease (berylliosis) Confirmed human carcinogen Danger of cutaneous absorption Sensitizer		
		C	0.000500 mg/m3	USA. NIOSH Recommended Exposure Limits
		Potential Occupational Carcinogen See Appendix A		
		See Table Z-2		
		TWA	2.000000microg ram per cubic meter	USA. Occupational Exposure Limits (OSHA) - Table Z-2
		Z27.29-1970		
		TWA	2.000000microg ram per cubic meter	USA. Occupational Exposure Limits (OSHA) - Table Z-2
		Z27.29-1970		
		CEIL	5.000000microg ram per cubic meter	USA. Occupational Exposure Limits (OSHA) - Table Z-2
		Z27.29-1970		
		CEIL	5.000000microg ram per cubic meter	USA. Occupational Exposure Limits (OSHA) - Table Z-2
		Z27.29-1970		
		Peak	25.000000micro gram per cubic meter	USA. Occupational Exposure Limits (OSHA) - Table Z-2
		Z27.29-1970		
		Peak	25.000000micro gram per cubic meter	USA. Occupational Exposure Limits (OSHA) - Table Z-2
		Z27.29-1970		
		TWA	0.000050 mg/m3	USA. ACGIH Threshold Limit Values (TLV)
		Beryllium sensitization		

		Chronic beryllium disease (berylliosis) Adopted values or notations enclosed are those for which changes are proposed in the NIC See Notice of Intended Changes (NIC) Confirmed human carcinogen Danger of cutaneous absorption Sensitizer		
		C	0.000500 mg/m3	USA. NIOSH Recommended Exposure Limits
		Potential Occupational Carcinogen See Appendix A		
		See Table Z-2		
		TWA	2microgram per cubic meter	USA. Occupational Exposure Limits (OSHA) - Table Z-2
		Z27.29-1970		
		CEIL	5microgram per cubic meter	USA. Occupational Exposure Limits (OSHA) - Table Z-2
		Z27.29-1970		
		Peak	25microgram per cubic meter	USA. Occupational Exposure Limits (OSHA) - Table Z-2
		Z27.29-1970		
		C	0.0005 mg/m3	USA. NIOSH Recommended Exposure Limits
		Potential Occupational Carcinogen See Appendix A		

8.2 Exposure controls

Appropriate engineering controls
Avoid contact with skin, eyes and clothing. Wash hands before breaks and immediately after handling the product.

Personal protective equipment

Eye/face protection
Face shield and safety glasses Use equipment for eye protection tested and approved under appropriate government standards such as NIOSH (US) or EN 166(EU).

Skin protection
Handle with gloves. Gloves must be inspected prior to use. Use proper glove removal technique (without touching glove's outer surface) to avoid skin contact with this product. Dispose of contaminated gloves after use in accordance with applicable laws and good laboratory practices. Wash and dry hands.

Full contact
Material: Nitrile rubber
Minimum layer thickness: 0.11 mm
Break through time: 480 min
Material tested:Dermatril® (KCL 740 / Aldrich Z677272, Size M)

Splash contact
Material: Nitrile rubber
Minimum layer thickness: 0.11 mm
Break through time: 480 min
Material tested:Dermatril® (KCL 740 / Aldrich Z677272, Size M)

data source: KCL GmbH, D-36124 Eichenzell, phone +49 (0)6659 87300, e-mail sales@kcl.de, test method: EN374
If used in solution, or mixed with other substances, and under conditions which differ from EN 374, contact the supplier of the CE approved gloves. This recommendation is advisory only and must be evaluated by an industrial hygienist and safety officer familiar with the specific situation of anticipated use by our customers. It should not be construed as offering an approval for any specific use scenario.

Body Protection
Complete suit protecting against chemicals, The type of protective equipment must be selected according to the concentration and amount of the dangerous substance at the specific workplace.

Respiratory protection
Where risk assessment shows air-purifying respirators are appropriate use a full-face particle respirator type N100 (US) or type P3 (EN 143) respirator cartridges as a backup to engineering controls. If the respirator is the sole means of protection, use a full-face supplied air respirator. Use respirators and components tested and approved under appropriate government standards such as NIOSH (US) or CEN (EU).

Control of environmental exposure
Prevent further leakage or spillage if safe to do so. Do not let product enter drains.

9. PHYSICAL AND CHEMICAL PROPERTIES

9.1 Information on basic physical and chemical properties

a)	Appearance	Form: powder Colour: grey
b)	Odour	odourless
c)	Odour Threshold	No data available
d)	pH	No data available
e)	Melting point/freezing point	Melting point/range: 1,278 °C (2,332 °F) - lit.
f)	Initial boiling point and boiling range	2,970 °C (5,378 °F) - lit.
g)	Flash point	No data available
h)	Evaporation rate	No data available
i)	Flammability (solid, gas)	No data available
j)	Upper/lower flammability or explosive limits	No data available
k)	Vapour pressure	No data available
l)	Vapour density	No data available
m)	Relative density	1.85 g/cm3 at 25 °C (77 °F)
n)	Water solubility	No data available
o)	Partition coefficient: n-octanol/water	No data available
p)	Auto-ignition temperature	No data available
q)	Decomposition temperature	No data available
r)	Viscosity	No data available
s)	Explosive properties	No data available
t)	Oxidizing properties	No data available

9.2 Other safety information
No data available

10. STABILITY AND REACTIVITY

10.1 Reactivity
No data available

10.2 Chemical stability
Stable under recommended storage conditions.

10.3 Possibility of hazardous reactions
No data available

10.4 Conditions to avoid
No data available

10.5 Incompatible materials
Alkali metals

10.6 Hazardous decomposition products
Other decomposition products - No data available
In the event of fire: see section 5

11. TOXICOLOGICAL INFORMATION

11.1 Information on toxicological effects

Acute toxicity
No data available

Inhalation: No data available

Dermal: No data available

LD50 Intravenous - Rat - 0.496 mg/kg
Remarks: Liver:Hepatitis (hepatocellular necrosis), zonal.

Skin corrosion/irritation
No data available

Serious eye damage/eye irritation
No data available

Respiratory or skin sensitisation
No data available

Germ cell mutagenicity
Hamster
Lungs
Result: negative

Carcinogenicity

Carcinogenicity - Rat - Intratracheal
Tumorigenic:Neoplastic by RTECS criteria. Lungs, Thorax, or Respiration:Tumors. Lungs, Thorax, or Respiration:Bronchiogenic carcinoma.

Carcinogenicity - Rabbit - Intravenous
Tumorigenic:Equivocal tumorigenic agent by RTECS criteria. Musculoskeletal:Tumors.

Possible human carcinogen

IARC:	1 - Group 1: Carcinogenic to humans (Berylium foil)
NTP:	Known to be human carcinogen (Berylium foil)
	Known to be human carcinogenThe reference note has been added by TD based on the background information of the NTP. (Berylium foil)
OSHA:	No component of this product present at levels greater than or equal to 0.1% is identified as a carcinogen or potential carcinogen by OSHA.

Reproductive toxicity
No data available

No data available

Specific target organ toxicity - single exposure
No data available

Specific target organ toxicity - repeated exposure
No data available

Aspiration hazard
No data available

Additional Information
RTECS: DS1750000

12. ECOLOGICAL INFORMATION

12.1 Toxicity
No data available

12.2 Persistence and degradability
No data available

12.3 Bioaccumulative potential
No data available

12.4 Mobility in soil
No data available

12.5 Results of PBT and vPvB assessment
PBT/vPvB assessment not available as chemical safety assessment not required/not conducted

12.6 Other adverse effects

No data available

13. DISPOSAL CONSIDERATIONS

13.1 Waste treatment methods

Product
Offer surplus and non-recyclable solutions to a licensed disposal company. Contact a licensed professional waste disposal service to dispose of this material. Dissolve or mix the material with a combustible solvent and burn in a chemical incinerator equipped with an afterburner and scrubber.

Contaminated packaging
Dispose of as unused product.

14. TRANSPORT INFORMATION

DOT (US)
UN number: 1567 Class: 6.1 (4.1) Packing group: II
Proper shipping name: Beryllium, powder
Reportable Quantity (RQ): 10 lbs

Poison Inhalation Hazard: No

IMDG
UN number: 1567 Class: 6.1 (4.1) Packing group: II EMS-No: F-G, S-G
Proper shipping name: BERYLLIUM POWDER

IATA
UN number: 1567 Class: 6.1 (4.1) Packing group: II
Proper shipping name: Beryllium powder

15. REGULATORY INFORMATION

SARA 302 Components
No chemicals in this material are subject to the reporting requirements of SARA Title III, Section 302.

SARA 313 Components
The following components are subject to reporting levels established by SARA Title III, Section 313:

	CAS-No.	Revision Date
Berylium foil	7440-41-7	1993-04-24

SARA 311/312 Hazards

Acute Health Hazard, Chronic Health Hazard

Massachusetts Right To Know Components

	CAS-No.	Revision Date
Berylium foil	7440-41-7	1993-04-24

Pennsylvania Right To Know Components

	CAS-No.	Revision Date
Berylium foil	7440-41-7	1993-04-24

New Jersey Right To Know Components

	CAS-No.	Revision Date
Berylium foil	7440-41-7	1993-04-24

California Prop. 65 Components

WARNING! This product contains a chemical known to the State of California to cause cancer.	CAS-No.	Revision Date
Berylium foil	7440-41-7	2008-10-10

16. OTHER INFORMATION

Full text of H-Statements referred to under sections 2 and 3.

Acute Tox.	Acute toxicity
Carc.	Carcinogenicity
Eye Irrit.	Eye irritation
H301	Toxic if swallowed.
H315	Causes skin irritation.
H317	May cause an allergic skin reaction.
H319	Causes serious eye irritation.
H330	Fatal if inhaled.
H335	May cause respiratory irritation.
H350	May cause cancer.
H372	Causes damage to organs through prolonged or repeated exposure.
Skin Irrit.	Skin irritation
Skin Sens.	Skin sensitisation

HMIS Rating

Health hazard:	4
Chronic Health Hazard:	*
Flammability:	0
Physical Hazard	0

NFPA Rating

Health hazard:	4
Fire Hazard:	3
Reactivity Hazard:	3

Further information

Copyright 2015 Sigma-Aldrich Co. LLC. License granted to make unlimited paper copies for internal use only.
The above information is believed to be correct but does not purport to be all inclusive and shall be used only as a guide. The information in this document is based on the present state of our knowledge and is applicable to the product with regard to appropriate safety precautions. It does not represent any guarantee of the properties of the product. Sigma-Aldrich Corporation and its Affiliates shall not be held liable for any damage resulting from handling or from contact with the above product. See www.sigma-aldrich.com and/or the reverse side of invoice or packing slip for additional terms and conditions of sale.

Preparation Information

Sigma-Aldrich Corporation
Product Safety – Americas Region
1-800-521-8956

SAFETY DATA SHEET

Version 5.11
Revision Date 06/18/2015
Print Date 02/11/2016

1. PRODUCT AND COMPANY IDENTIFICATION

1.1 Product identifiers

Product name : Bis(2-ethylhexyl) phthalate

Product Number : 80030
Brand : Sigma-Aldrich
Index-No. : 607-317-00-9

CAS-No. : 117-81-7

1.2 Relevant identified uses of the substance or mixture and uses advised against

Identified uses : Laboratory chemicals, Manufacture of substances

1.3 Details of the supplier of the safety data sheet

Company : Sigma-Aldrich
3050 Spruce Street
SAINT LOUIS MO 63103
USA

Telephone : +1 800-325-5832
Fax : +1 800-325-5052

1.4 Emergency telephone number

Emergency Phone # : (314) 776-6555

2. HAZARDS IDENTIFICATION

2.1 Classification of the substance or mixture

GHS Classification in accordance with 29 CFR 1910 (OSHA HCS)
Reproductive toxicity (Category 1B), H360

For the full text of the H-Statements mentioned in this Section, see Section 16.

2.2 GHS Label elements, including precautionary statements

Pictogram



Signal word Danger

Hazard statement(s)
H360 May damage fertility or the unborn child.

Precautionary statement(s)
P201 Obtain special instructions before use.
P202 Do not handle until all safety precautions have been read and understood.
P281 Use personal protective equipment as required.
P308 + P313 IF exposed or concerned: Get medical advice/ attention.
P405 Store locked up.
P501 Dispose of contents/ container to an approved waste disposal plant.

2.3 Hazards not otherwise classified (HNOC) or not covered by GHS

Endocrine disrupting chemical(s)

3. COMPOSITION/INFORMATION ON INGREDIENTS

3.1 Substances

Synonyms	:	'Dioctyl' phthalate Phthalic acid bis(2-ethylhexyl ester) DEHP
Formula	:	$C_{24}H_{38}O_4$
Molecular weight	:	390.56 g/mol
CAS-No.	:	117-81-7
EC-No.	:	204-211-0
Index-No.	:	607-317-00-9
Registration number	:	01-2119484611-38-XXXX

Hazardous components

Component	Classification	Concentration
bis(2-Ethylhexyl) phthalate Included in the Candidate List of Substances of Very High Concern (SVHC) according to Regulation (EC) No. 1907/2006 (REACH)		
	Repr. 1B; H360	<= 100 %

For the full text of the H-Statements mentioned in this Section, see Section 16.

4. FIRST AID MEASURES

4.1 Description of first aid measures

General advice
Consult a physician. Show this safety data sheet to the doctor in attendance.Move out of dangerous area.

If inhaled
If breathed in, move person into fresh air. If not breathing, give artificial respiration. Consult a physician.

In case of skin contact
Wash off with soap and plenty of water. Consult a physician.

In case of eye contact
Rinse thoroughly with plenty of water for at least 15 minutes and consult a physician.

If swallowed
Never give anything by mouth to an unconscious person. Rinse mouth with water. Consult a physician.

4.2 Most important symptoms and effects, both acute and delayed
The most important known symptoms and effects are described in the labelling (see section 2.2) and/or in section 11

4.3 Indication of any immediate medical attention and special treatment needed
No data available

5. FIREFIGHTING MEASURES

5.1 Extinguishing media

Suitable extinguishing media
Use water spray, alcohol-resistant foam, dry chemical or carbon dioxide.

5.2 Special hazards arising from the substance or mixture
Carbon oxides

5.3 Advice for firefighters
Wear self-contained breathing apparatus for firefighting if necessary.

5.4 Further information
No data available

6. ACCIDENTAL RELEASE MEASURES

6.1 Personal precautions, protective equipment and emergency procedures

Use personal protective equipment. Avoid breathing vapours, mist or gas. Ensure adequate ventilation. Evacuate personnel to safe areas.
For personal protection see section 8.

6.2 Environmental precautions

Prevent further leakage or spillage if safe to do so. Do not let product enter drains.

6.3 Methods and materials for containment and cleaning up

Soak up with inert absorbent material and dispose of as hazardous waste. Keep in suitable, closed containers for disposal.

6.4 Reference to other sections

For disposal see section 13.

7. HANDLING AND STORAGE

7.1 Precautions for safe handling

Avoid contact with skin and eyes. Avoid inhalation of vapour or mist.
For precautions see section 2.2.

7.2 Conditions for safe storage, including any incompatibilities

Keep container tightly closed in a dry and well-ventilated place. Containers which are opened must be carefully resealed and kept upright to prevent leakage.

7.3 Specific end use(s)

Apart from the uses mentioned in section 1.2 no other specific uses are stipulated

8. EXPOSURE CONTROLS/PERSONAL PROTECTION

8.1 Control parameters

Components with workplace control parameters

Component	CAS-No.	Value	Control parameters	Basis
bis(2-Ethylhexyl) phthalate	117-81-7	TWA	5.000000 mg/m3	USA. ACGIH Threshold Limit Values (TLV)
	Remarks	Lower Respiratory Tract irritation Confirmed animal carcinogen with unknown relevance to humans		
		TWA	5.000000 mg/m3	USA. NIOSH Recommended Exposure Limits
		Potential Occupational Carcinogen See Appendix A		
		ST	10.000000 mg/m3	USA. NIOSH Recommended Exposure Limits
		Potential Occupational Carcinogen See Appendix A		
		TWA	5.000000 mg/m3	USA. Occupational Exposure Limits (OSHA) - Table Z-1 Limits for Air Contaminants

8.2 Exposure controls

Appropriate engineering controls

Handle in accordance with good industrial hygiene and safety practice. Wash hands before breaks and at the end of workday.

Personal protective equipment

Eye/face protection

Safety glasses with side-shields conforming to EN166 Use equipment for eye protection tested and approved under appropriate government standards such as NIOSH (US) or EN 166(EU).

Skin protection
Handle with gloves. Gloves must be inspected prior to use. Use proper glove removal technique (without touching glove's outer surface) to avoid skin contact with this product. Dispose of contaminated gloves after use in accordance with applicable laws and good laboratory practices. Wash and dry hands.

Full contact
Material: Nitrile rubber
Minimum layer thickness: 0.2 mm
Break through time: 480 min
Material tested:Dermatril® P (KCL 743 / Aldrich Z677388, Size M)

Splash contact
Material: Nitrile rubber
Minimum layer thickness: 0.11 mm
Break through time: 230 min
Material tested:Dermatril® (KCL 740 / Aldrich Z677272, Size M)

data source: KCL GmbH, D-36124 Eichenzell, phone +49 (0)6659 87300, e-mail sales@kcl.de, test method: EN374
If used in solution, or mixed with other substances, and under conditions which differ from EN 374, contact the supplier of the CE approved gloves. This recommendation is advisory only and must be evaluated by an industrial hygienist and safety officer familiar with the specific situation of anticipated use by our customers. It should not be construed as offering an approval for any specific use scenario.

Body Protection
impervious clothing, The type of protective equipment must be selected according to the concentration and amount of the dangerous substance at the specific workplace.

Respiratory protection
Where risk assessment shows air-purifying respirators are appropriate use a full-face respirator with multi-purpose combination (US) or type ABEK (EN 14387) respirator cartridges as a backup to engineering controls. If the respirator is the sole means of protection, use a full-face supplied air respirator. Use respirators and components tested and approved under appropriate government standards such as NIOSH (US) or CEN (EU).

Control of environmental exposure
Prevent further leakage or spillage if safe to do so. Do not let product enter drains.

9. PHYSICAL AND CHEMICAL PROPERTIES

9.1 Information on basic physical and chemical properties

a)	Appearance	Form: liquid
b)	Odour	No data available
c)	Odour Threshold	No data available
d)	pH	No data available
e)	Melting point/freezing point	-50.0 °C (-58.0 °F)
f)	Initial boiling point and boiling range	386 °C (727 °F) - lit.
g)	Flash point	207.0 °C (404.6 °F) - closed cup
h)	Evaporation rate	No data available
i)	Flammability (solid, gas)	No data available
j)	Upper/lower flammability or explosive limits	Lower explosion limit: 0.3 %(V)
k)	Vapour pressure	1.6 hPa (1.2 mmHg) at 93.0 °C (199.4 °F)
l)	Vapour density	No data available
m)	Relative density	0.985 g/cm3 at 20 °C (68 °F)
n)	Water solubility	insoluble

o)	Partition coefficient: n-octanol/water	No data available
p)	Auto-ignition temperature	390.0 °C (734.0 °F)
q)	Decomposition temperature	No data available
r)	Viscosity	No data available
s)	Explosive properties	No data available
t)	Oxidizing properties	No data available

9.2 Other safety information
No data available

10. STABILITY AND REACTIVITY

10.1 Reactivity
No data available

10.2 Chemical stability
Stable under recommended storage conditions.

10.3 Possibility of hazardous reactions
No data available

10.4 Conditions to avoid
No data available

10.5 Incompatible materials
Strong oxidizing agents

10.6 Hazardous decomposition products
Other decomposition products - No data available
In the event of fire: see section 5

11. TOXICOLOGICAL INFORMATION

11.1 Information on toxicological effects

Acute toxicity
LD50 Oral - Rat - 30,000 mg/kg

Inhalation: No data available

LD50 Dermal - Rabbit - 25,000 mg/kg

No data available

Skin corrosion/irritation
Skin - Rabbit
Result: Mild skin irritation - 24 h

Serious eye damage/eye irritation
Eyes - Rabbit
Result: Mild eye irritation - 24 h

Respiratory or skin sensitisation
Maximisation Test (GPMT) - Guinea pig
Result: Does not cause skin sensitisation.
(OECD Test Guideline 406)

Germ cell mutagenicity
No data available

Carcinogenicity

This product is or contains a component that has been reported to be possibly carcinogenic based on its IARC, ACGIH, NTP, or EPA classification.

IARC: 2B - Group 2B: Possibly carcinogenic to humans (bis(2-Ethylhexyl) phthalate)

NTP: Reasonably anticipated to be a human carcinogen (bis(2-Ethylhexyl) phthalate)

OSHA: No component of this product present at levels greater than or equal to 0.1% is identified as a carcinogen or potential carcinogen by OSHA.

Reproductive toxicity
May cause congenital malformation in the fetus.
Presumed human reproductive toxicant

May cause reproductive disorders.

Specific target organ toxicity - single exposure
No data available

Specific target organ toxicity - repeated exposure
No data available

Aspiration hazard
No data available

Additional Information
RTECS: TI0350000

Effects due to ingestion may include:, Gastrointestinal disturbance

Kidney -

12. ECOLOGICAL INFORMATION

12.1 Toxicity

Toxicity to fish	LC50 - Pimephales promelas (fathead minnow) - > 0.67 mg/l - 96 h
	LC50 - Oncorhynchus mykiss (rainbow trout) - > 0.32 mg/l - 96 h
	LC50 - Cyprinodon variegatus (sheepshead minnow) - > 0.17 mg/l - 96 h
	LC50 - Lepomis macrochirus (Bluegill) - > 0.20 mg/l - 96 h
	NOEC - other fish - > 0.3 mg/l - 96 h
Toxicity to daphnia and other aquatic invertebrates	Immobilization EC50 - Daphnia magna (Water flea) - > 0.16 mg/l - 48 h

12.2 Persistence and degradability

Biodegradability	Result: - Readily biodegradable (OECD Test Guideline 301)

12.3 Bioaccumulative potential

Bioaccumulation	Oncorhynchus mykiss (rainbow trout) - 100 d - 0.014 mg/l Bioconcentration factor (BCF): 113 Remarks: Does not bioaccumulate.

12.4 Mobility in soil
No data available

12.5 Results of PBT and vPvB assessment
PBT/vPvB assessment not available as chemical safety assessment not required/not conducted

12.6 Other adverse effects

No data available

13. DISPOSAL CONSIDERATIONS

13.1 Waste treatment methods

Product
Offer surplus and non-recyclable solutions to a licensed disposal company. Contact a licensed professional waste disposal service to dispose of this material. Dissolve or mix the material with a combustible solvent and burn in a chemical incinerator equipped with an afterburner and scrubber.

Contaminated packaging
Dispose of as unused product.

14. TRANSPORT INFORMATION

DOT (US)
UN number: 3082 Class: 9 Packing group: III
Proper shipping name: Environmentally hazardous substance, liquid, n.o.s. (bis(2-Ethylhexyl) phthalate)
Reportable Quantity (RQ): 100 lbs

Poison Inhalation Hazard: No

IMDG
Not dangerous goods

IATA
Not dangerous goods

15. REGULATORY INFORMATION

SARA 302 Components
No chemicals in this material are subject to the reporting requirements of SARA Title III, Section 302.

SARA 313 Components
The following components are subject to reporting levels established by SARA Title III, Section 313:

	CAS-No.	Revision Date
bis(2-Ethylhexyl) phthalate	117-81-7	2007-07-01

SARA 311/312 Hazards
Chronic Health Hazard

Massachusetts Right To Know Components

	CAS-No.	Revision Date
bis(2-Ethylhexyl) phthalate	117-81-7	2007-07-01

Pennsylvania Right To Know Components

	CAS-No.	Revision Date
bis(2-Ethylhexyl) phthalate	117-81-7	2007-07-01

New Jersey Right To Know Components

	CAS-No.	Revision Date
bis(2-Ethylhexyl) phthalate	117-81-7	2007-07-01

California Prop. 65 Components

WARNING! This product contains a chemical known to the State of California to cause cancer. bis(2-Ethylhexyl) phthalate	CAS-No. 117-81-7	Revision Date 2009-02-01
WARNING: This product contains a chemical known to the State of California to cause birth defects or other reproductive harm. bis(2-Ethylhexyl) phthalate	CAS-No. 117-81-7	Revision Date 2009-02-01

16. OTHER INFORMATION

Full text of H-Statements referred to under sections 2 and 3.

H360	May damage fertility or the unborn child.
Repr.	Reproductive toxicity

HMIS Rating

Health hazard:	0
Chronic Health Hazard:	*
Flammability:	1
Physical Hazard	0

NFPA Rating

Health hazard:	0
Fire Hazard:	1
Reactivity Hazard:	0

Further information

Copyright 2015 Sigma-Aldrich Co. LLC. License granted to make unlimited paper copies for internal use only.
The above information is believed to be correct but does not purport to be all inclusive and shall be used only as a guide. The information in this document is based on the present state of our knowledge and is applicable to the product with regard to appropriate safety precautions. It does not represent any guarantee of the properties of the product. Sigma-Aldrich Corporation and its Affiliates shall not be held liable for any damage resulting from handling or from contact with the above product. See www.sigma-aldrich.com and/or the reverse side of invoice or packing slip for additional terms and conditions of sale.

Preparation Information

Sigma-Aldrich Corporation
Product Safety – Americas Region
1-800-521-8956

Version: 5.11 Revision Date: 06/18/2015 Print Date: 02/11/2016

SAFETY DATA SHEET

Version 4.6
Revision Date 12/10/2015
Print Date 02/23/2016

1. PRODUCT AND COMPANY IDENTIFICATION

1.1 Product identifiers

Product name : Bromodichloromethane

Product Number : 139181
Brand : Aldrich

CAS-No. : 75-27-4

1.2 Relevant identified uses of the substance or mixture and uses advised against

Identified uses : Laboratory chemicals, Synthesis of substances

1.3 Details of the supplier of the safety data sheet

Company : Sigma-Aldrich
3050 Spruce Street
SAINT LOUIS MO 63103
USA

Telephone : +1 800-325-5832
Fax : +1 800-325-5052

1.4 Emergency telephone number

Emergency Phone # : (314) 776-6555

2. HAZARDS IDENTIFICATION

2.1 Classification of the substance or mixture

GHS Classification in accordance with 29 CFR 1910 (OSHA HCS)
Acute toxicity, Oral (Category 4), H302
Skin irritation (Category 2), H315
Serious eye damage (Category 1), H318
Carcinogenicity (Category 2), H351
Specific target organ toxicity - single exposure (Category 3), Respiratory system, H335

For the full text of the H-Statements mentioned in this Section, see Section 16.

2.2 GHS Label elements, including precautionary statements

Pictogram



Signal word Danger

Hazard statement(s)
H302 Harmful if swallowed.
H315 Causes skin irritation.
H318 Causes serious eye damage.
H335 May cause respiratory irritation.
H351 Suspected of causing cancer.

Precautionary statement(s)
P201 Obtain special instructions before use.
P202 Do not handle until all safety precautions have been read and understood.

P261	Avoid breathing dust/ fume/ gas/ mist/ vapours/ spray.
P264	Wash skin thoroughly after handling.
P270	Do not eat, drink or smoke when using this product.
P271	Use only outdoors or in a well-ventilated area.
P280	Wear eye protection/ face protection.
P280	Wear protective gloves.
P281	Use personal protective equipment as required.
P301 + P312 + P330	IF SWALLOWED: Call a POISON CENTER or doctor/ physician if you feel unwell. Rinse mouth.
P302 + P352	IF ON SKIN: Wash with plenty of soap and water.
P304 + P340 + P312	IF INHALED: Remove victim to fresh air and keep at rest in a position comfortable for breathing. Call a POISON CENTER or doctor/ physician if you feel unwell.
P305 + P351 + P338 + P310	IF IN EYES: Rinse cautiously with water for several minutes. Remove contact lenses, if present and easy to do. Continue rinsing. Immediately call a POISON CENTER or doctor/ physician.
P308 + P313	IF exposed or concerned: Get medical advice/ attention.
P332 + P313	If skin irritation occurs: Get medical advice/ attention.
P362	Take off contaminated clothing and wash before reuse.
P403 + P233	Store in a well-ventilated place. Keep container tightly closed.
P405	Store locked up.
P501	Dispose of contents/ container to an approved waste disposal plant.

2.3 Hazards not otherwise classified (HNOC) or not covered by GHS - none

3. COMPOSITION/INFORMATION ON INGREDIENTS

3.1 Substances

Synonyms : Dichlorobromomethane

Formula : $CHBrCl_2$

Molecular weight : 163.83 g/mol

CAS-No. : 75-27-4

EC-No. : 200-856-7

Hazardous components

Component	Classification	Concentration
Bromodichloromethane		
	Acute Tox. 4; Skin Irrit. 2; Eye Dam. 1; Carc. 2; STOT SE 3; H302, H315, H318, H335, H351	<= 100 %

For the full text of the H-Statements mentioned in this Section, see Section 16.

4. FIRST AID MEASURES

4.1 Description of first aid measures

General advice
Consult a physician. Show this safety data sheet to the doctor in attendance.Move out of dangerous area.

If inhaled
If breathed in, move person into fresh air. If not breathing, give artificial respiration. Consult a physician.

In case of skin contact
Wash off with soap and plenty of water. Consult a physician.

In case of eye contact
Rinse thoroughly with plenty of water for at least 15 minutes and consult a physician.

If swallowed
Never give anything by mouth to an unconscious person. Rinse mouth with water. Consult a physician.

4.2 Most important symptoms and effects, both acute and delayed
The most important known symptoms and effects are described in the labelling (see section 2.2) and/or in section 11

4.3 Indication of any immediate medical attention and special treatment needed
No data available

5. FIREFIGHTING MEASURES

5.1 Extinguishing media

Suitable extinguishing media
Use water spray, alcohol-resistant foam, dry chemical or carbon dioxide.

5.2 Special hazards arising from the substance or mixture
Carbon oxides, Hydrogen chloride gas, Hydrogen bromide gas

5.3 Advice for firefighters
Wear self-contained breathing apparatus for firefighting if necessary.

5.4 Further information
No data available

6. ACCIDENTAL RELEASE MEASURES

6.1 Personal precautions, protective equipment and emergency procedures
Use personal protective equipment. Avoid breathing vapours, mist or gas. Ensure adequate ventilation. Evacuate personnel to safe areas.
For personal protection see section 8.

6.2 Environmental precautions
Prevent further leakage or spillage if safe to do so. Do not let product enter drains.

6.3 Methods and materials for containment and cleaning up
Soak up with inert absorbent material and dispose of as hazardous waste. Keep in suitable, closed containers for disposal.

6.4 Reference to other sections
For disposal see section 13.

7. HANDLING AND STORAGE

7.1 Precautions for safe handling
Avoid contact with skin and eyes. Avoid inhalation of vapour or mist.
For precautions see section 2.2.

7.2 Conditions for safe storage, including any incompatibilities
Keep container tightly closed in a dry and well-ventilated place. Containers which are opened must be carefully resealed and kept upright to prevent leakage.
Storage class (TRGS 510): Non Combustible Liquids

7.3 Specific end use(s)
Apart from the uses mentioned in section 1.2 no other specific uses are stipulated

8. EXPOSURE CONTROLS/PERSONAL PROTECTION

8.1 Control parameters

Components with workplace control parameters
Contains no substances with occupational exposure limit values.

8.2 Exposure controls

Appropriate engineering controls
Handle in accordance with good industrial hygiene and safety practice. Wash hands before breaks and at the end of workday.

Personal protective equipment

Eye/face protection
Tightly fitting safety goggles. Faceshield (8-inch minimum). Use equipment for eye protection tested and approved under appropriate government standards such as NIOSH (US) or EN 166(EU).

Skin protection
Handle with gloves. Gloves must be inspected prior to use. Use proper glove removal technique (without touching glove's outer surface) to avoid skin contact with this product. Dispose of contaminated gloves after use in accordance with applicable laws and good laboratory practices. Wash and dry hands.

Splash contact
Material: Fluorinated rubber
Minimum layer thickness: 0.7 mm
Break through time: 120 min
Material tested:Vitoject® (KCL 890 / Aldrich Z677698, Size M)

data source: KCL GmbH, D-36124 Eichenzell, phone +49 (0)6659 87300, e-mail sales@kcl.de, test method: EN374
If used in solution, or mixed with other substances, and under conditions which differ from EN 374, contact the supplier of the CE approved gloves. This recommendation is advisory only and must be evaluated by an industrial hygienist and safety officer familiar with the specific situation of anticipated use by our customers. It should not be construed as offering an approval for any specific use scenario.

Body Protection
Complete suit protecting against chemicals, The type of protective equipment must be selected according to the concentration and amount of the dangerous substance at the specific workplace.

Respiratory protection
Where risk assessment shows air-purifying respirators are appropriate use a full-face respirator with multi-purpose combination (US) or type ABEK (EN 14387) respirator cartridges as a backup to engineering controls. If the respirator is the sole means of protection, use a full-face supplied air respirator. Use respirators and components tested and approved under appropriate government standards such as NIOSH (US) or CEN (EU).

Control of environmental exposure
Prevent further leakage or spillage if safe to do so. Do not let product enter drains.

9. PHYSICAL AND CHEMICAL PROPERTIES

9.1 Information on basic physical and chemical properties

a)	Appearance	Form: liquid, clear Colour: colourless
b)	Odour	No data available
c)	Odour Threshold	No data available
d)	pH	No data available
e)	Melting point/freezing point	Melting point/range: -55 °C (-67 °F) - lit.
f)	Initial boiling point and boiling range	87 °C (189 °F) - lit.
g)	Flash point	No data available
h)	Evaporation rate	No data available
i)	Flammability (solid, gas)	No data available
j)	Upper/lower flammability or explosive limits	No data available
k)	Vapour pressure	No data available
l)	Vapour density	No data available
m)	Relative density	1.98 g/cm3 at 25 °C (77 °F)

n)	Water solubility	insoluble
o)	Partition coefficient: n-octanol/water	No data available
p)	Auto-ignition temperature	No data available
q)	Decomposition temperature	No data available
r)	Viscosity	No data available
s)	Explosive properties	No data available
t)	Oxidizing properties	No data available

9.2 Other safety information
No data available

10. STABILITY AND REACTIVITY

10.1 Reactivity
No data available

10.2 Chemical stability
Stable under recommended storage conditions.

10.3 Possibility of hazardous reactions
No data available

10.4 Conditions to avoid
No data available

10.5 Incompatible materials
Strong oxidizing agents, Strong bases, Magnesium

10.6 Hazardous decomposition products
Other decomposition products - No data available
In the event of fire: see section 5

11. TOXICOLOGICAL INFORMATION

11.1 Information on toxicological effects

Acute toxicity
LD50 Oral - Mouse - 450.0 mg/kg
Remarks: Brain and Coverings:Changes in circulation (hemorrhage,thrombosis, etc.). Liver:Fatty liver degeneration. Blood: Hemorrhage.

TDLo Oral - Rat - 40 mg/kg
Remarks: Nutritional and Gross Metabolic:Weight loss or decreased weight gain.

TDLo Oral - Rat - 35 mg/kg
Remarks: Liver:Other changes. Kidney, Ureter, Bladder:Other changes.

TDLo Oral - Rat - 20.5 mg/kg
Remarks: Liver:Liver function tests impaired.

TDLo Oral - Rat - 400 mg/kg
Remarks: Biochemical:Enzyme inhibition, induction, or change in blood or tissue levels:Hepatic microsomal mixed oxidase (dealkylation, hydroxylation, etc.). Liver:Other changes.

TDLo Oral - Rat - 2,000 mg/kg
Remarks: Kidney, Ureter, Bladder:Changes in both tubules and glomeruli. Kidney, Ureter, Bladder:Other changes in urine composition.

TDLo Oral - Rat - 9,828 mg/kg
Remarks: Blood:Changes in erythrocyte (RBC) count. Nutritional and Gross Metabolic:Weight loss or decreased weight gain. Biochemical:Enzyme inhibition, induction, or change in blood or tissue levels: Transaminases.

TDLo Oral - Rat - 2,904.6 mg/kg
Remarks: Behavioral:Fluid intake. Nutritional and Gross Metabolic:Weight loss or decreased weight gain. Nutritional and Gross Metabolic:Dehydration.

TDLo Oral - Rat - 5,366.9 mg/kg
Remarks: Kidney, Ureter, Bladder:Changes in kidney weight. Endocrine:Other changes. Skin and Appendages: Other: Hair.

TDLo Oral - Rat - 3,127 mg/kg
Remarks: Behavioral:Fluid intake. Nutritional and Gross Metabolic:Weight loss or decreased weight gain.

TDLo Oral - Rat - 20,075 mg/kg
Remarks: Liver:Fatty liver degeneration. Liver:Other changes. Liver:Changes in liver weight.

TDLo Oral - Rat - 5,670 mg/kg
Remarks: Liver:Changes in liver weight. Blood:Changes in serum composition (e.g., TP, bilirubin, cholesterol). Nutritional and Gross Metabolic:Weight loss or decreased weight gain.

TDLo Oral - Rat - 742 mg/kg
Remarks: Nutritional and Gross Metabolic:Weight loss or decreased weight gain. Behavioral:Food intake (animal).

TDLo Oral - Rat - 2,000 mg/kg
Remarks: Kidney, Ureter, Bladder:Changes in both tubules and glomeruli. Kidney, Ureter, Bladder:Other changes in urine composition.

TDLo Oral - Rat - 375 mg/kg
Remarks: Endocrine:Estrogenic. Blood:Changes in serum composition (e.g., TP, bilirubin, cholesterol).

TDLo Oral - Rat - 750 mg/kg
Remarks: Biochemical:Enzyme inhibition, induction, or change in blood or tissue levels:Hepatic microsomal mixed oxidase (dealkylation, hydroxylation, etc.). Liver:Changes in liver weight. Kidney, Ureter, Bladder:Other changes.

TDLo Oral - Mouse - 1,000 mg/kg
Remarks: Kidney, Ureter, Bladder:Renal function tests depressed. Blood:Changes in serum composition (e.g., TP, bilirubin, cholesterol).

TDLo Oral - Mouse - 750 mg/kg
Remarks: Biochemical:Enzyme inhibition, induction, or change in blood or tissue levels: Dehydrogenases. Biochemical:Enzyme inhibition, induction, or change in blood or tissue levels: Transaminases. Liver:Changes in liver weight.

TDLo Oral - Rabbit - 59.5 mg/kg
Remarks: Behavioral:Fluid intake. Behavioral:Food intake (animal).

Inhalation: No data available

Dermal: No data available

No data available

Skin corrosion/irritation
Irritating to eyes, respiratory system and skin.

Serious eye damage/eye irritation
No data available

Respiratory or skin sensitisation
No data available

Germ cell mutagenicity
Laboratory experiments have shown mutagenic effects.

Carcinogenicity

This product is or contains a component that has been reported to be possibly carcinogenic based on its IARC, ACGIH, NTP, or EPA classification.

Limited evidence of carcinogenicity in animal studies

IARC: 2B - Group 2B: Possibly carcinogenic to humans (Bromodichloromethane)

ACGIH: No component of this product present at levels greater than or equal to 0.1% is identified as a carcinogen or potential carcinogen by ACGIH.

NTP: Reasonably anticipated to be a human carcinogen (Bromodichloromethane)

OSHA: No component of this product present at levels greater than or equal to 0.1% is identified as a carcinogen or potential carcinogen by OSHA.

Reproductive toxicity
No data available

No data available

Specific target organ toxicity - single exposure
Inhalation - May cause respiratory irritation.

Specific target organ toxicity - repeated exposure
No data available

Aspiration hazard
No data available

Additional Information
RTECS: PA5310000

prolonged or repeated exposure can cause:, Nausea, Dizziness, Headache, narcosis

12. ECOLOGICAL INFORMATION

12.1 Toxicity
No data available

12.2 Persistence and degradability
No data available

12.3 Bioaccumulative potential
No data available

12.4 Mobility in soil
No data available

12.5 Results of PBT and vPvB assessment
PBT/vPvB assessment not available as chemical safety assessment not required/not conducted

12.6 Other adverse effects

No data available

13. DISPOSAL CONSIDERATIONS

13.1 Waste treatment methods

Product
Offer surplus and non-recyclable solutions to a licensed disposal company. Contact a licensed professional waste disposal service to dispose of this material. Dissolve or mix the material with a combustible solvent and burn in a chemical incinerator equipped with an afterburner and scrubber.

Contaminated packaging
Dispose of as unused product.

14. TRANSPORT INFORMATION

DOT (US)
UN number: 3082 Class: 9 Packing group: III
Proper shipping name: Environmentally hazardous substance, liquid, n.o.s. (Bromodichloromethane)
Reportable Quantity (RQ): 5000 lbs

Poison Inhalation Hazard: No

IMDG
Not dangerous goods

IATA
Not dangerous goods

15. REGULATORY INFORMATION

SARA 302 Components
No chemicals in this material are subject to the reporting requirements of SARA Title III, Section 302.

SARA 313 Components
The following components are subject to reporting levels established by SARA Title III, Section 313:

	CAS-No.	Revision Date
Bromodichloromethane	75-27-4	2009-07-17

Massachusetts Right To Know Components

	CAS-No.	Revision Date
Bromodichloromethane	75-27-4	2009-07-17

Pennsylvania Right To Know Components

	CAS-No.	Revision Date
Bromodichloromethane	75-27-4	2009-07-17

New Jersey Right To Know Components

	CAS-No.	Revision Date
Bromodichloromethane	75-27-4	2009-07-17

California Prop. 65 Components

WARNING! This product contains a chemical known to the State of California to cause cancer.	CAS-No.	Revision Date
Bromodichloromethane	75-27-4	2007-09-28

16. OTHER INFORMATION

Full text of H-Statements referred to under sections 2 and 3.

Acute Tox.	Acute toxicity
Carc.	Carcinogenicity
Eye Dam.	Serious eye damage
H302	Harmful if swallowed.
H315	Causes skin irritation.
H318	Causes serious eye damage.
H335	May cause respiratory irritation.
H351	Suspected of causing cancer.
Skin Irrit.	Skin irritation
STOT SE	Specific target organ toxicity - single exposure

HMIS Rating

Health hazard:	2
Chronic Health Hazard:	*
Flammability:	0
Physical Hazard	0

NFPA Rating

Health hazard:	2
Fire Hazard:	0
Reactivity Hazard:	0

Further information

Copyright 2015 Sigma-Aldrich Co. LLC. License granted to make unlimited paper copies for internal use only.
The above information is believed to be correct but does not purport to be all inclusive and shall be used only as a guide. The information in this document is based on the present state of our knowledge and is applicable to the product with regard to appropriate safety precautions. It does not represent any guarantee of the properties of the product. Sigma-Aldrich Corporation and its Affiliates shall not be held liable for any damage resulting from handling or from contact with the above product. See www.sigma-aldrich.com and/or the reverse side of invoice or packing slip for additional terms and conditions of sale.

Preparation Information

Sigma-Aldrich Corporation
Product Safety – Americas Region
1-800-521-8956

Version: 4.6 Revision Date: 12/10/2015 Print Date: 02/23/2016

APG

Analytical Products Group, Inc.

2730 Washington Blvd., Belpre, OH 45714
740-423-4200 800-272-4442 Fax 740-423-5588

Material Safety Data Sheet

Date prepared on: 9/18/95

Last revised on: 1/20/08

Page 1

Section I: Product Identification

CATALOG NUMBER: 2600,4230,4232,4233	PRODUCT NAME: BTEX

Section II - Hazardous Ingredients/Identity Information

Chemical Name	CAS Reg. No.	OSHA PEL (TWA)	% Composition*
Methanol	67-56-1	200ppm	>90%
A table of the compounds possible in this purgeable aromatic analytical standard is attached. Data included in the table are formulas, CAS numbers, oral ld50 values for rats and PEL/TWA values if available. Total concentration of purgeable aromatic compounds in the standard is less than 2% with individual compound concentrations of less than 0.1%.			

Non-Hazardous Ingredients/Identity Information

Chemical Name	CAS Reg. No.	OSHA PEL (TWA)	% Composition*

* Components are calculated on a weight/weight basis.

Section III - Physical/Chemical Characteristics of Hazardous Ingredients

BOILING POINT: 65 C (149 F)	SPECIFIC GRAVITY: (water=1) 0.79	
VAPOR PRESSURE: 97 mmHg @ 20 C	SOLUBILITY IN WATER: Complete	APPEARANCE/ODOR: Clear, colorless liquid with pungent odor (methanol).

Section IV - Fire and Explosion Hazard Data

FLASH POINT (Method used): 12 C (54 F) Closed cup	AUTO IGNITION TEMPERATURE: 463 C (867 F)	FLAMMABLE LIMITS	LEL 6%	UEL 36%
EXTINGUISHING MEDIA: Use extinguisher media appropriate for surrounding fire since sample size is small. Alcohol foam, dry chemical or carbon dioxide (water may be ineffective in most laboratory situations.)				
SPECIAL FIRE FIGHTING PROCEDURES: Firefighters should wear proper protective equipment and self-contained breathing apparatus with full face piece operated in positive pressure mode. Move containers from fire area if it can be done without risk. Use water to keep fire exposed containers cool.				
UNUSUAL FIRE AND EXPLOSION HAZARDS: Vapors may flow along surfaces to distant ignition sources and flash back. Closed containers exposed to heat may explode. Contact with strong oxidizers may cause fire. Burns with a clear, almost invisible flame.				

Section V - Reactivity Data

STABILITY:	Unstable ☐	Stable ☒	Conditions to Avoid: Heat , flame and other sources of ignition.
INCOMPATIBILITY (Materials to avoid): String oxidizing agents, strong acids, zinc, aluminum and magnesium.			
HAZARDOUS DECOMPOSITION PRODUCTS: Carbon monoxide, carbon dioxide and formaldehyde.			
HAZARDOUS POLYMERIZATION:	May Occur ☐	Will Not Occur ☒	Conditions to Avoid: N/A

Section VI - Health Hazard Data

ROUTES OF ENTRY	Inhalation? YES	Skin? YES	Ingestion? YES
HEALTH HAZARDS (Acute and Chronic): ACUTE: Yes, see chronic symptoms. CHRONIC: Yes, methanol ingestion may be fatal or cause blindness, headache, nausea, vomiting, dizziness, gastrointestinal irritation, central nervous system depression or hearing loss.			
COMPONENTS LISTED AS CARCINOGENS OR POTENTIAL CARCINOGENS: No, not listed in IARC monograph.			
SIGNS AND SYMPTOMS OF EXPOSURE: Irritation of skin, eyes, nose, throat and headache. Prolonged contact may cause dermatitis. Exposure effects may differ between individuals			
MEDICAL CONDITIONS GENERALLY AGGRAVATED BY EXPOSURE: Eye disorders, skin disorders, liver and kidney disorders			
EMERGENCY AND FIRST AID PROCEDURES: Seek medical assistance for treatment, observation and support if necessary. EYE CONTACT: Flush with water, obtain medical attention. SKIN CONTACT: Wash with soap and water, use protective creams. INHALATION: Remove to fresh air, if not breathing give artificial respiration. If breathing is difficult, give oxygen and obtain medical attention. INGESTION: If conscious, give water and baking soda and induce vomiting. Obtain medical assistance immediately.			

Section VII - Precautions for Safe Handling and Use

STEPS TO BE TAKEN IN CASE MATERIAL IS RELEASED OR SPILLED: (Sample) shut off ignition sources. No flares, smoking or flames in area. Take up with sand or other non-combustible absorbent material and place into container for later disposal. Flush area with water.
WASTE DISPOSAL METHOD: Dispose in accordance with all applicable federal, state and local environmental regulations. Excess sample should be placed in a proper waste solvent container.
PRECAUTIONS TO BE TAKEN IN HANDLING AND STORAGE: Keep container tightly closed, store in a cool, dry, well ventilated, flammable liquid storage area.
OTHER PRECAUTIONS* Do not heat or evaporate sample to dryness.

Section VIII - Control Measures

RESPIRATORY PROTECTION (Please specify): Required if airborne concentration exceeds TWA of 200 ppm.	
VENTILATION: Local exhaust. (general or local exhausts meet TLV regulations).	
PROTECTIVE GLOVES: Rubber gloves recommended.	EYE PROTECTION: Safety glasses or goggles.
OTHER PROTECTIVE EQUIPMENT: N/A	
EMERGENCY WASH FACILITIES: Maintain eye wash and quick drench showers in work area	


The information stated in this Material Safety Data Sheet (MSDS) is believed to be correct on the date of publication and must not be considered all conclusive. The information has been obtained only by a search of available literature and is only a guide for handling the chemicals. Persons not specifically and properly trained should not handle this chemical or its container. This MSDS is provided without any warranty expressed or implied, including merchantability or fitness for any particular purpose.

This product is furnished for laboratory use ONLY! Our standards may not be used as drugs, cosmetics, agricultural or pesticidal products, food additives or as house hold chemicals.

* Various Government agencies (i.e., Department of Transportation, Occupational Safety and Health Administration, Environmental Protection Agency, and others) may have specific regulations concerning the transportation, handling, storage or use of this product which may not be contained herein. The customer or user of this product should be familiar with these regulations.

Hazardous components of the Volatiles Standard

CHEMICAL	***CAS #***	***% by WEIGHT***	***LD50***
Ethylbenzene	100-41-4	<0.2%	3500 mg/kg
Benzene	71-43-2	<0.2%	4894 mg/kg
Toluene	108-88-3	<0.2%	7000 mg/kg
m-Xylene	108-38-3	<0.2%	5 gm/kg
p-Xylene	106-42-3	<0.2%	5 gm/kg
o-Xylene	95-47-6	<0.2%	1364 mg/kg

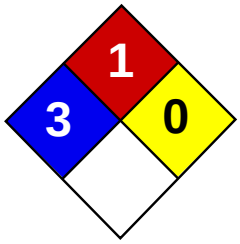

Health	3
Fire	1
Reactivity	0
Personal Protection	E

Material Safety Data Sheet
Cadmium MSDS

Section 1: Chemical Product and Company Identification

Product Name: Cadmium

Catalog Codes: SLC3484, SLC5272, SLC2482

CAS#: 7440-43-9

RTECS: EU9800000

TSCA: TSCA 8(b) inventory: Cadmium

CI#: Not applicable.

Synonym:

Chemical Name: Cadmium

Chemical Formula: Cd

Contact Information:

Sciencelab.com, Inc.
14025 Smith Rd.
Houston, Texas 77396

US Sales: **1-800-901-7247**
International Sales: **1-281-441-4400**

Order Online: ScienceLab.com

CHEMTREC (24HR Emergency Telephone), call:
1-800-424-9300

International CHEMTREC, call: 1-703-527-3887

For non-emergency assistance, call: 1-281-441-4400

Section 2: Composition and Information on Ingredients

Composition:

Name	CAS #	% by Weight
Cadmium	7440-43-9	100

Toxicological Data on Ingredients: Cadmium: ORAL (LD50): Acute: 2330 mg/kg [Rat.]. 890 mg/kg [Mouse]. DUST (LC50): Acute: 50 ppm 4 hour(s) [Rat].

Section 3: Hazards Identification

Potential Acute Health Effects:
Hazardous in case of ingestion, of inhalation. Slightly hazardous in case of skin contact (irritant, sensitizer), of eye contact (irritant). Severe over-exposure can result in death.

Potential Chronic Health Effects:
CARCINOGENIC EFFECTS: Classified A2 (Suspected for human.) by ACGIH, 2 (Reasonably anticipated.) by NTP. MUTAGENIC EFFECTS: Not available. TERATOGENIC EFFECTS: Not available. DEVELOPMENTAL TOXICITY: Not available. The substance is toxic to kidneys, lungs, liver. Repeated or prolonged exposure to the substance can produce target organs damage. Repeated exposure to an highly toxic material may produce general deterioration of health by an accumulation in one or many human organs.

Section 4: First Aid Measures

Eye Contact: No known effect on eye contact, rinse with water for a few minutes.

Skin Contact:
After contact with skin, wash immediately with plenty of water. Gently and thoroughly wash the contaminated skin with running water and non-abrasive soap. Be particularly careful to clean folds, crevices, creases and groin. Cover the irritated skin with an emollient. If irritation persists, seek medical attention. Wash contaminated clothing before reusing.

Serious Skin Contact: Not available.

Inhalation: Allow the victim to rest in a well ventilated area. Seek immediate medical attention.

Serious Inhalation:
Evacuate the victim to a safe area as soon as possible. Loosen tight clothing such as a collar, tie, belt or waistband. If breathing is difficult, administer oxygen. If the victim is not breathing, perform mouth-to-mouth resuscitation. WARNING: It may be hazardous to the person providing aid to give mouth-to-mouth resuscitation when the inhaled material is toxic, infectious or corrosive. Seek immediate medical attention.

Ingestion:
Do not induce vomiting. Examine the lips and mouth to ascertain whether the tissues are damaged, a possible indication that the toxic material was ingested; the absence of such signs, however, is not conclusive. Loosen tight clothing such as a collar, tie, belt or waistband. If the victim is not breathing, perform mouth-to-mouth resuscitation. Seek immediate medical attention.

Serious Ingestion: Not available.

Section 5: Fire and Explosion Data

Flammability of the Product: May be combustible at high temperature.

Auto-Ignition Temperature: 570°C (1058°F)

Flash Points: Not available.

Flammable Limits: Not available.

Products of Combustion: Some metallic oxides.

Fire Hazards in Presence of Various Substances:
Non-flammable in presence of open flames and sparks, of heat, of oxidizing materials, of reducing materials, of combustible materials, of moisture.

Explosion Hazards in Presence of Various Substances:
Risks of explosion of the product in presence of mechanical impact: Not available. Risks of explosion of the product in presence of static discharge: Not available.

Fire Fighting Media and Instructions:
SMALL FIRE: Use DRY chemical powder. LARGE FIRE: Use water spray, fog or foam. Do not use water jet.

Special Remarks on Fire Hazards:
Material in powder form, capable of creating a dust explosion. When heated to decomposition it emits toxic fumes.

Special Remarks on Explosion Hazards: Not available.

Section 6: Accidental Release Measures

Small Spill: Use appropriate tools to put the spilled solid in a convenient waste disposal container.

Large Spill:
Use a shovel to put the material into a convenient waste disposal container. Be careful that the product is not present at a concentration level above TLV. Check TLV on the MSDS and with local authorities.

Section 7: Handling and Storage

Precautions:
Keep locked up Keep away from heat. Keep away from sources of ignition. Empty containers pose a fire risk, evaporate the residue under a fume hood. Ground all equipment containing material. Do not ingest. Do not breathe dust. Wear suitable protective clothing In case of insufficient ventilation, wear suitable respiratory equipment If ingested, seek medical advice immediately and show the container or the label. Keep away from incompatibles such as oxidizing agents.

Storage:
Keep container dry. Keep in a cool place. Ground all equipment containing material. Keep container tightly closed. Keep in a cool, well-ventilated place. Highly toxic or infectious materials should be stored in a separate locked safety storage cabinet or room.

Section 8: Exposure Controls/Personal Protection

Engineering Controls:
Use process enclosures, local exhaust ventilation, or other engineering controls to keep airborne levels below recommended exposure limits. If user operations generate dust, fume or mist, use ventilation to keep exposure to airborne contaminants below the exposure limit.

Personal Protection: Safety glasses. Lab coat. Dust respirator. Be sure to use an approved/certified respirator or equivalent. Gloves.

Personal Protection in Case of a Large Spill:
Splash goggles. Full suit. Dust respirator. Boots. Gloves. A self contained breathing apparatus should be used to avoid inhalation of the product. Suggested protective clothing might not be sufficient; consult a specialist BEFORE handling this product.

Exposure Limits:
TWA: 0.01 (ppm) Consult local authorities for acceptable exposure limits.

Section 9: Physical and Chemical Properties

Physical state and appearance: Solid. (Lustrous solid.)

Odor: Not available.

Taste: Not available.

Molecular Weight: 112.4 g/mole

Color: Silvery.

pH (1% soln/water): Not applicable.

Boiling Point: 765°C (1409°F)

Melting Point: 320.9°C (609.6°F)

Critical Temperature: Not available.

Specific Gravity: 8.64 (Water = 1)

Vapor Pressure: Not applicable.

Vapor Density: Not available.

Volatility: Not available.

Odor Threshold: Not available.

Water/Oil Dist. Coeff.: Not available.

Ionicity (in Water): Not available.

Dispersion Properties: Not available.

Solubility: Insoluble in cold water, hot water, methanol, diethyl ether, n-octanol.

Section 10: Stability and Reactivity Data

Stability: The product is stable.

Instability Temperature: Not available.

Conditions of Instability: Not available.

Incompatibility with various substances: Reactive with oxidizing agents.

Corrosivity: Not considered to be corrosive for metals and glass.

Special Remarks on Reactivity: Reacts violently with potassium.

Special Remarks on Corrosivity: Not available.

Polymerization: No.

Section 11: Toxicological Information

Routes of Entry: Inhalation. Ingestion.

Toxicity to Animals:
WARNING: THE LC50 VALUES HEREUNDER ARE ESTIMATED ON THE BASIS OF A 4-HOUR EXPOSURE. Acute oral toxicity (LD50): 890 mg/kg [Mouse]. Acute toxicity of the dust (LC50): 229.9 mg/m3 4 hour(s) [Rat].

Chronic Effects on Humans:
CARCINOGENIC EFFECTS: Classified A2 (Suspected for human.) by ACGIH, 2 (Reasonably anticipated.) by NTP. The substance is toxic to kidneys, lungs, liver.

Other Toxic Effects on Humans:
Hazardous in case of ingestion, of inhalation. Slightly hazardous in case of skin contact (irritant, sensitizer).

Special Remarks on Toxicity to Animals: Not available.

Special Remarks on Chronic Effects on Humans: An allergen. 0047 Animal: embryotoxic, passes through the placental barrier.

Special Remarks on other Toxic Effects on Humans: May cause allergic reactions, exzema and/or dehydration of the skin.

Section 12: Ecological Information

Ecotoxicity: Not available.

BOD5 and COD: Not available.

Products of Biodegradation:
Possibly hazardous short term degradation products are not likely. However, long term degradation products may arise.

Toxicity of the Products of Biodegradation: The products of degradation are as toxic as the original product.

Special Remarks on the Products of Biodegradation: Not available.

Section 13: Disposal Considerations

Waste Disposal:

Section 14: Transport Information

DOT Classification:

Identification:

Special Provisions for Transport:

Section 15: Other Regulatory Information

Federal and State Regulations:
California prop. 65: This product contains the following ingredients for which the State of California has found to cause cancer, birth defects or other reproductive harm, which would require a warning under the statute: Cadmium California prop. 65: This product contains the following ingredients for which the State of California has found to cause cancer which would require a warning under the statute: Cadmium Pennsylvania RTK: Cadmium Massachusetts RTK: Cadmium TSCA 8(b) inventory: Cadmium SARA 313 toxic chemical notification and release reporting: Cadmium CERCLA: Hazardous substances.: Cadmium

Other Regulations: OSHA: Hazardous by definition of Hazard Communication Standard (29 CFR 1910.1200).

Other Classifications:

WHMIS (Canada):
CLASS D-1A: Material causing immediate and serious toxic effects (VERY TOXIC). CLASS D-2A: Material causing other toxic effects (VERY TOXIC).

DSCL (EEC):
R26- Very toxic by inhalation. R45- May cause cancer.

HMIS (U.S.A.):

Health Hazard: 3

Fire Hazard: 1

Reactivity: 0

Personal Protection: E

National Fire Protection Association (U.S.A.):

Health: 3

Flammability: 1

Reactivity: 0

Specific hazard:

Protective Equipment:
Gloves. Lab coat. Dust respirator. Be sure to use an approved/certified respirator or equivalent. Wear appropriate respirator when ventilation is inadequate. Safety glasses.

Section 16: Other Information

References:
-Hawley, G.G.. The Condensed Chemical Dictionary, 11e ed., New York N.Y., Van Nostrand Reinold, 1987. -Liste des produits purs tératogènes, mutagènes, cancérogènes. Répertoire toxicologique de la Commission de la Santé et de la Sécurité du Travail du Québec. -Material safety data sheet emitted by: la Commission de la Santé et de la Sécurité du Travail du Québec. -SAX, N.I. Dangerous Properties of Indutrial Materials. Toronto, Van Nostrand Reinold, 6e ed. 1984. -The Sigma-Aldrich Library of Chemical Safety Data, Edition II. -Guide de la loi et du règlement sur le transport des marchandises dangeureuses au canada. Centre de conformité internatinal Ltée. 1986.

Other Special Considerations: Not available.

Created: 10/09/2005 04:29 PM

Last Updated: 11/01/2010 12:00 PM

The information above is believed to be accurate and represents the best information currently available to us. However, we make no warranty of merchantability or any other warranty, express or implied, with respect to such information, and we assume no liability resulting from its use. Users should make their own investigations to determine the suitability of the information for their particular purposes. In no event shall ScienceLab.com be liable for any claims, losses, or damages of any third party or for lost profits or any special, indirect, incidental, consequential or exemplary damages, howsoever arising, even if ScienceLab.com has been advised of the possibility of such damages.

Material Safety Data Sheet

Calcium

MSDS# 03840

Section 1 - Chemical Product and Company Identification

MSDS Name:	Calcium
Catalog Numbers:	AC201180000, AC201180050, AC201181000, AC201185000, AC201380000, AC201381000 AC201381000, AC201385000, AC318100000, AC318100050, AC365740000, AC365741000 AC365741000, AC365745000
Synonyms:	Calcium metal, turnings, crystals, granular; Calcicat.
Company Identification:	Fisher Scientific One Reagent Lane Fair Lawn, NJ 07410
For information in the US, call:	201-796-7100
Emergency Number US:	201-796-7100
CHEMTREC Phone Number, US:	800-424-9300

Section 2 - Composition, Information on Ingredients

CAS#:	7440-70-2
Chemical Name:	Calcium
%:	99+
EINECS#:	231-179-5

Hazard Symbols: F



Risk Phrases: 15

Section 3 - Hazards Identification

EMERGENCY OVERVIEW

Danger! Flammable solid. Causes burns by all exposure routes. Contact with water liberates extremely flammable gases.
Target Organs: Respiratory system, gastrointestinal system, eyes, skin.

Potential Health Effects

Eye:	Causes eye burns.
Skin:	Causes skin burns. May be harmful if absorbed through the skin.
Ingestion:	Causes gastrointestinal tract burns. May be harmful if swallowed.
Inhalation:	Causes chemical burns to the respiratory tract. May be harmful if inhaled.
Chronic:	No information found.

Section 4 - First Aid Measures

Eyes:	Immediately flush eyes with plenty of water for at least 15 minutes, occasionally lifting the upper and lower eyelids. Get medical aid immediately.
Skin:	Get medical aid immediately. Immediately flush skin with plenty of water for at least 15 minutes while removing contaminated clothing and shoes.
Ingestion:	Do not induce vomiting. Get medical aid immediately. Call a poison control center.
	Get medical aid immediately. Remove from exposure and move to fresh air immediately. If breathing is difficult, give oxygen. Do not use mouth-to-mouth resuscitation if victim ingested or inhaled the substance;

Inhalation: induce artificial respiration with the aid of a pocket mask equipped with a one-way valve or other proper respiratory medical device.

Notes to Physician:

Section 5 - Fire Fighting Measures

General Information: As in any fire, wear a self-contained breathing apparatus in pressure-demand, MSHA/NIOSH (approved or equivalent), and full protective gear. Will burn if involved in a fire. Water reactive. Material will react with water and may release a flammable and/or toxic gas. Flammable solid.

Extinguishing Media: Use foam, dry chemical, or carbon dioxide. DO NOT USE WATER!

Autoignition Temperature: Not applicable.

Flash Point: Not applicable.

Explosion Limits: Lower: Not available

Explosion Limits: Upper: Not available

NFPA Rating: ; Special Hazard: -W-

Section 6 - Accidental Release Measures

General Information: Use proper personal protective equipment as indicated in Section 8.

Spills/Leaks: Vacuum or sweep up material and place into a suitable disposal container. Wear a self contained breathing apparatus and appropriate personal protection. (See Exposure Controls, Personal Protection section). Avoid generating dusty conditions. Remove all sources of ignition. Use a spark-proof tool. Do not expose spill to water. Place under an inert atmosphere. Do not get water inside containers. Do not let this chemical enter the environment.

Section 7 - Handling and Storage

Handling: Do not allow water to get into the container because of violent reaction. Minimize dust generation and accumulation. Use spark-proof tools and explosion proof equipment. Do not get in eyes, on skin, or on clothing. Keep away from heat, sparks and flame. Do not ingest or inhale. Handle under an inert atmosphere. Do not allow contact with water. Use only in a chemical fume hood.

Storage: Keep away from sources of ignition. Store in a cool, dry place. Store in a tightly closed container. Water free area. Store protected from moisture. Store under an inert atmosphere.

Section 8 - Exposure Controls, Personal Protection

Chemical Name	ACGIH	NIOSH	OSHA - Final PELs
Calcium	none listed	none listed	none listed

OSHA Vacated PELs: Calcium: None listed

Engineering Controls:

Use explosion-proof ventilation equipment. Facilities storing or utilizing this material should be equipped with an eyewash facility and a safety shower. Use only under a chemical fume hood.

Exposure Limits

Personal Protective Equipment

Eyes: Wear appropriate protective eyeglasses or chemical safety goggles as described by OSHA's eye and face protection regulations in 29 CFR 1910.133 or European Standard EN166.

Skin: Wear appropriate protective gloves to prevent skin exposure.

Clothing: Wear appropriate protective clothing to prevent skin exposure.

Respirators: Follow the OSHA respirator regulations found in 29 CFR 1910.134 or European Standard EN 149. Use a NIOSH/MSHA or European Standard EN 149 approved respirator if exposure limits are exceeded or if irritation or other symptoms are experienced.

Section 9 - Physical and Chemical Properties

Physical State:	Solid
Color:	grey
Odor:	none reported
pH:	14 (4g/L aq.sol.)
Vapor Pressure:	13 mbar @ 983 deg C
Vapor Density:	Not available
Evaporation Rate:	Not available
Viscosity:	Not available
Boiling Point:	1484 deg C @ 760 mmHg (2,703.20°F)
Freezing/Melting Point:	845 deg C (1,553.00°F)
Decomposition Temperature:	Not available
Solubility in water:	Reacts
Specific Gravity/Density:	Not available.
Molecular Formula:	Ca
Molecular Weight:	40.07

Section 10 - Stability and Reactivity

Chemical Stability:	Reacts with water. Water contact produces hydrogen gas.
Conditions to Avoid:	Incompatible materials, ignition sources, dust generation, excess heat, exposure to moist air or water.
Incompatibilities with Other Materials	Strong oxidizing agents, acids, alcohols, ammonia, halogens, sulfur, oxygen, phosphorus oxide, mercury, alkali hydroxides, metal oxides, alkali halides, nitrogen oxide.
Hazardous Decomposition Products	Hydrogen gas.
Hazardous Polymerization	Has not been reported.

Section 11 - Toxicological Information

RTECS#:	CAS# 7440-70-2: EV8500000
LD50/LC50:	RTECS: Not available.
Carcinogenicity:	Calcium - Not listed as a carcinogen by ACGIH, IARC, NTP, or CA Prop 65.
Other:	See actual entry in RTECS for complete information.

Section 12 - Ecological Information

Other: Do not empty into drains.

Section 13 - Disposal Considerations

Dispose of in a manner consistent with federal, state, and local regulations.

Section 14 - Transport Information

US DOT
Shipping Name: CALCIUM
Hazard Class: 4.3
UN Number: UN1401
Packing Group: II
Canada TDG
Shipping Name: CALCIUM
Hazard Class: 4.3
UN Number: UN1401
Packing Group: II

Section 15 - Regulatory Information

European/International Regulations

European Labeling in Accordance with EC Directives

Hazard Symbols: F

Risk Phrases:

R 15 Contact with water liberates extremely flammable gases.

Safety Phrases:

S 8 Keep container dry.

S 24/25 Avoid contact with skin and eyes.

S 43C In case of fire, use limestone powder, sodium chloride or dry sand (never use water).

WGK (Water Danger/Protection)

CAS# 7440-70-2: 1

Canada

CAS# 7440-70-2 is listed on Canada's DSL List

Canadian WHMIS Classifications: E, B6

This product has been classified in accordance with the hazard criteria of the Controlled Products Regulations and the MSDS contains all of the information required by those regulations.

CAS# 7440-70-2 is not listed on Canada's Ingredient Disclosure List.

US Federal

TSCA

CAS# 7440-70-2 is listed on the TSCA Inventory.

Section 16 - Other Information

MSDS Creation Date: 5/19/1999

Revision #7 Date 7/20/2009

The information above is believed to be accurate and represents the best information currently available to us. However, we make no warranty of merchantibility or any other warranty, express or implied, with respect to such information, and we assume no liability resulting from its use. Users should make their own investigations to determine the suitability of the information for their particular purposes. In no event shall the company be liable for any claims, losses, or damages of any third party or for lost profits or any special, indirect, incidental, consequential, or exemplary damages howsoever arising, even if the company has been advised of the possibility of such damages.

SAFETY DATA SHEET

Version 3.8
Revision Date 10/12/2015
Print Date 01/29/2016

1. PRODUCT AND COMPANY IDENTIFICATION

1.1 Product identifiers

Product name : Carbazole

Product Number : C5132
Brand : Sigma

CAS-No. : 86-74-8

1.2 Relevant identified uses of the substance or mixture and uses advised against

Identified uses : Laboratory chemicals, Synthesis of substances

1.3 Details of the supplier of the safety data sheet

Company : Sigma-Aldrich
3050 Spruce Street
SAINT LOUIS MO 63103
USA

Telephone : +1 800-325-5832
Fax : +1 800-325-5052

1.4 Emergency telephone number

Emergency Phone # : (314) 776-6555

2. HAZARDS IDENTIFICATION

2.1 Classification of the substance or mixture

GHS Classification in accordance with 29 CFR 1910 (OSHA HCS)
Carcinogenicity (Category 2), H351
Chronic aquatic toxicity (Category 4), H413

For the full text of the H-Statements mentioned in this Section, see Section 16.

2.2 GHS Label elements, including precautionary statements

Pictogram



Signal word Warning

Hazard statement(s)
H351 Suspected of causing cancer.
H413 May cause long lasting harmful effects to aquatic life.

Precautionary statement(s)
P201 Obtain special instructions before use.
P202 Do not handle until all safety precautions have been read and understood.
P273 Avoid release to the environment.
P281 Use personal protective equipment as required.
P308 + P313 IF exposed or concerned: Get medical advice/ attention.
P405 Store locked up.
P501 Dispose of contents/ container to an approved waste disposal plant.

2.3 Hazards not otherwise classified (HNOC) or not covered by GHS - none

3. COMPOSITION/INFORMATION ON INGREDIENTS

3.1 Substances

Formula	:	$C_{12}H_9N$
Molecular weight	:	167.21 g/mol
CAS-No.	:	86-74-8
EC-No.	:	201-696-0

Hazardous components

Component	Classification	Concentration
Carbazole		
	Carc. 2; Aquatic Chronic 4; H351, H413	<= 100 %

For the full text of the H-Statements mentioned in this Section, see Section 16.

4. FIRST AID MEASURES

4.1 Description of first aid measures

General advice
Consult a physician. Show this safety data sheet to the doctor in attendance.Move out of dangerous area.

If inhaled
If breathed in, move person into fresh air. If not breathing, give artificial respiration. Consult a physician.

In case of skin contact
Wash off with soap and plenty of water. Consult a physician.

In case of eye contact
Flush eyes with water as a precaution.

If swallowed
Never give anything by mouth to an unconscious person. Rinse mouth with water. Consult a physician.

4.2 Most important symptoms and effects, both acute and delayed
The most important known symptoms and effects are described in the labelling (see section 2.2) and/or in section 11

4.3 Indication of any immediate medical attention and special treatment needed
No data available

5. FIREFIGHTING MEASURES

5.1 Extinguishing media

Suitable extinguishing media
Use water spray, alcohol-resistant foam, dry chemical or carbon dioxide.

5.2 Special hazards arising from the substance or mixture
Carbon oxides, Nitrogen oxides (NOx)

5.3 Advice for firefighters
Wear self-contained breathing apparatus for firefighting if necessary.

5.4 Further information
No data available

6. ACCIDENTAL RELEASE MEASURES

6.1 Personal precautions, protective equipment and emergency procedures
Use personal protective equipment. Avoid dust formation. Avoid breathing vapours, mist or gas. Ensure adequate ventilation. Evacuate personnel to safe areas. Avoid breathing dust.
For personal protection see section 8.

6.2 Environmental precautions
Prevent further leakage or spillage if safe to do so. Do not let product enter drains. Discharge into the environment must be avoided.

6.3 Methods and materials for containment and cleaning up
Pick up and arrange disposal without creating dust. Sweep up and shovel. Keep in suitable, closed containers for disposal.

6.4 Reference to other sections
For disposal see section 13.

7. HANDLING AND STORAGE

7.1 Precautions for safe handling
Avoid contact with skin and eyes. Avoid formation of dust and aerosols.Further processing of solid materials may result in the formation of combustible dusts. The potential for combustible dust formation should be taken into consideration before additional processing occurs.
Provide appropriate exhaust ventilation at places where dust is formed.
For precautions see section 2.2.

7.2 Conditions for safe storage, including any incompatibilities
Keep container tightly closed in a dry and well-ventilated place.

Keep in a dry place.

7.3 Specific end use(s)
Apart from the uses mentioned in section 1.2 no other specific uses are stipulated

8. EXPOSURE CONTROLS/PERSONAL PROTECTION

8.1 Control parameters

Components with workplace control parameters
Contains no substances with occupational exposure limit values.

8.2 Exposure controls

Appropriate engineering controls
Handle in accordance with good industrial hygiene and safety practice. Wash hands before breaks and at the end of workday.

Personal protective equipment

Eye/face protection
Safety glasses with side-shields conforming to EN166 Use equipment for eye protection tested and approved under appropriate government standards such as NIOSH (US) or EN 166(EU).

Skin protection
Handle with gloves. Gloves must be inspected prior to use. Use proper glove removal technique (without touching glove's outer surface) to avoid skin contact with this product. Dispose of contaminated gloves after use in accordance with applicable laws and good laboratory practices. Wash and dry hands.

Full contact
Material: Nitrile rubber
Minimum layer thickness: 0.11 mm
Break through time: 480 min
Material tested:Dermatril® (KCL 740 / Aldrich Z677272, Size M)

Splash contact
Material: Nitrile rubber
Minimum layer thickness: 0.11 mm
Break through time: 480 min
Material tested:Dermatril® (KCL 740 / Aldrich Z677272, Size M)

data source: KCL GmbH, D-36124 Eichenzell, phone +49 (0)6659 87300, e-mail sales@kcl.de, test method: EN374
If used in solution, or mixed with other substances, and under conditions which differ from EN 374, contact the supplier of the CE approved gloves. This recommendation is advisory only and must be evaluated by an industrial hygienist and safety officer familiar with the specific situation of anticipated use by our customers. It should not be construed as offering an approval for any specific use scenario.

Body Protection
Impervious clothing, The type of protective equipment must be selected according to the concentration and amount of the dangerous substance at the specific workplace.

Respiratory protection
Where risk assessment shows air-purifying respirators are appropriate use a full-face particle respirator type N100 (US) or type P3 (EN 143) respirator cartridges as a backup to engineering controls. If the respirator is the sole means of protection, use a full-face supplied air respirator. Use respirators and components tested and approved under appropriate government standards such as NIOSH (US) or CEN (EU).

Control of environmental exposure
Prevent further leakage or spillage if safe to do so. Do not let product enter drains. Discharge into the environment must be avoided.

9. PHYSICAL AND CHEMICAL PROPERTIES

9.1 Information on basic physical and chemical properties

a)	Appearance	Form: powder Colour: beige
b)	Odour	No data available
c)	Odour Threshold	No data available
d)	pH	No data available
e)	Melting point/freezing point	Melting point/range: 243 - 246 °C (469 - 475 °F)
f)	Initial boiling point and boiling range	355 °C (671 °F)
g)	Flash point	220.0 °C (428.0 °F) - closed cup
h)	Evaporation rate	No data available
i)	Flammability (solid, gas)	The product is not flammable.
j)	Upper/lower flammability or explosive limits	No data available
k)	Vapour pressure	533 hPa (400 mmHg) at 323 °C (613 °F)
l)	Vapour density	No data available
m)	Relative density	1.1 g/cm3 at 18 °C (64 °F)
n)	Water solubility	0.00091 g/l at 25 °C (77 °F)
o)	Partition coefficient: n-octanol/water	log Pow: 3.72 at 22 °C (72 °F)
p)	Auto-ignition temperature	> 600 °C (> 1,112 °F) at 1,013 hPa (760 mmHg)
q)	Decomposition temperature	No data available
r)	Viscosity	No data available
s)	Explosive properties	No data available
t)	Oxidizing properties	No data available

9.2 Other safety information
No data available

10. STABILITY AND REACTIVITY

10.1 Reactivity
No data available

10.2 Chemical stability
Stable under recommended storage conditions.

10.3 Possibility of hazardous reactions
No data available

10.4 Conditions to avoid
No data available

10.5 Incompatible materials
Oxidizing agents

10.6 Hazardous decomposition products
Other decomposition products - No data available
In the event of fire: see section 5

11. TOXICOLOGICAL INFORMATION

11.1 Information on toxicological effects

Acute toxicity
LD0 Oral - Rat - > 16,000 mg/kg
(OECD Test Guideline 401)

Inhalation: No data available

Dermal: No data available

No data available

Skin corrosion/irritation
Skin - Rabbit
Result: No skin irritation
(OECD Test Guideline 404)

Serious eye damage/eye irritation
Eyes - Rabbit
Result: No eye irritation

Respiratory or skin sensitisation
No data available

Germ cell mutagenicity
No data available

Carcinogenicity

Carcinogenicity - Mouse - male and female - Oral
hepatocellular carcinoma

Limited evidence of carcinogenicity in animal studies

IARC:	2B - Group 2B: Possibly carcinogenic to humans (Carbazole)
ACGIH:	No component of this product present at levels greater than or equal to 0.1% is identified as a carcinogen or potential carcinogen by ACGIH.
NTP:	No component of this product present at levels greater than or equal to 0.1% is identified as a known or anticipated carcinogen by NTP.
OSHA:	No component of this product present at levels greater than or equal to 0.1% is identified as a carcinogen or potential carcinogen by OSHA.

Reproductive toxicity
No data available

No data available

Specific target organ toxicity - single exposure
No data available

Specific target organ toxicity - repeated exposure
No data available

Aspiration hazard
No data available

Additional Information
RTECS: FE3150000

To the best of our knowledge, the chemical, physical, and toxicological properties have not been thoroughly investigated.

12. ECOLOGICAL INFORMATION

12.1 Toxicity

Toxicity to fish	LC50 - Pimephales promelas (fathead minnow) - > 0.93 mg/l - 96.0 h Remarks: No toxicity at the limit of solubility
Toxicity to daphnia and other aquatic invertebrates	EC50 - Daphnia magna (Water flea) - 2.30 - 4.90 mg/l - 48 h Remarks: No toxicity at the limit of solubility
Toxicity to algae	Growth inhibition NOEC - Scenedesmus acuminatus - > 0.4 mg/l - 96 h Remarks: No toxicity at the limit of solubility

12.2 Persistence and degradability
No data available

12.3 Bioaccumulative potential

Bioaccumulation	Cyprinus carpio (Carp) - 42 d - 0.05 mg/l Bioconcentration factor (BCF): 241 Cyprinus carpio (Carp) - 42 d - 0.005 mg/l Bioconcentration factor (BCF): 200

12.4 Mobility in soil
No data available

12.5 Results of PBT and vPvB assessment
PBT/vPvB assessment not available as chemical safety assessment not required/not conducted

12.6 Other adverse effects
An environmental hazard cannot be excluded in the event of unprofessional handling or disposal.

13. DISPOSAL CONSIDERATIONS

13.1 Waste treatment methods

Product
Contact a licensed professional waste disposal service to dispose of this material. Dissolve or mix the material with a combustible solvent and burn in a chemical incinerator equipped with an afterburner and scrubber. Offer surplus and non-recyclable solutions to a licensed disposal company.

Contaminated packaging
Dispose of as unused product.

14. TRANSPORT INFORMATION

DOT (US)
Not dangerous goods

IMDG
UN number: 3077 Class: 9 Packing group: III EMS-No: F-A, S-F
Proper shipping name: ENVIRONMENTALLY HAZARDOUS SUBSTANCE, SOLID, N.O.S. (Carbazole)
Marine pollutant:yes
IATA
UN number: 3077 Class: 9 Packing group: III
Proper shipping name: Environmentally hazardous substance, solid, n.o.s. (Carbazole)

Further information
EHS-Mark required (ADR 2.2.9.1.10, IMDG code 2.10.3) for single packagings and combination packagings containing inner packagings with Dangerous Goods > 5L for liquids or > 5kg for solids.

15. REGULATORY INFORMATION

SARA 302 Components
No chemicals in this material are subject to the reporting requirements of SARA Title III, Section 302.

SARA 313 Components
This material does not contain any chemical components with known CAS numbers that exceed the threshold (De Minimis) reporting levels established by SARA Title III, Section 313.

SARA 311/312 Hazards
Chronic Health Hazard

Massachusetts Right To Know Components
No components are subject to the Massachusetts Right to Know Act.

Pennsylvania Right To Know Components

	CAS-No.	Revision Date
Carbazole	86-74-8	2009-07-17

New Jersey Right To Know Components

	CAS-No.	Revision Date
Carbazole	86-74-8	2009-07-17

California Prop. 65 Components

WARNING! This product contains a chemical known to the State of California to cause cancer.	CAS-No.	Revision Date
Carbazole	86-74-8	2007-09-28

16. OTHER INFORMATION

Full text of H-Statements referred to under sections 2 and 3.

Aquatic Chronic	Chronic aquatic toxicity
Carc.	Carcinogenicity
H351	Suspected of causing cancer.
H413	May cause long lasting harmful effects to aquatic life.

HMIS Rating

Health hazard:	2
Chronic Health Hazard:	
Flammability:	0
Physical Hazard	0

NFPA Rating

Health hazard:	2
Fire Hazard:	0
Reactivity Hazard:	0
Health hazard:	2
Fire Hazard:	1
Reactivity Hazard:	0

Further information

Copyright 2015 Sigma-Aldrich Co. LLC. License granted to make unlimited paper copies for internal use only.
The above information is believed to be correct but does not purport to be all inclusive and shall be used only as a guide. The information in this document is based on the present state of our knowledge and is applicable to the product with regard to appropriate safety precautions. It does not represent any guarantee of the properties of the product. Sigma-Aldrich Corporation and its Affiliates shall not be held liable for any damage resulting from handling or from contact with the above product. See www.sigma-aldrich.com and/or the reverse side of invoice or packing slip for additional terms and conditions of sale.

Preparation Information

Sigma-Aldrich Corporation
Product Safety – Americas Region
1-800-521-8956

Version: 3.8 Revision Date: 10/12/2015 Print Date: 01/29/2016

SAFETY DATA SHEET

Version 5.6
Revision Date 12/10/2015
Print Date 02/09/2016

1. PRODUCT AND COMPANY IDENTIFICATION

1.1 Product identifiers

Product name : Carbon disulfide

Product Number : 180173
Brand : Sigma-Aldrich
Index-No. : 006-003-00-3

CAS-No. : 75-15-0

1.2 Relevant identified uses of the substance or mixture and uses advised against

Identified uses : Laboratory chemicals, Synthesis of substances

1.3 Details of the supplier of the safety data sheet

Company : Sigma-Aldrich
3050 Spruce Street
SAINT LOUIS MO 63103
USA

Telephone : +1 800-325-5832
Fax : +1 800-325-5052

1.4 Emergency telephone number

Emergency Phone # : (314) 776-6555

2. HAZARDS IDENTIFICATION

2.1 Classification of the substance or mixture

GHS Classification in accordance with 29 CFR 1910 (OSHA HCS)
Flammable liquids (Category 2), H225
Acute toxicity, Inhalation (Category 4), H332
Skin irritation (Category 2), H315
Eye irritation (Category 2A), H319
Reproductive toxicity (Category 2), H361
Specific target organ toxicity - repeated exposure, Inhalation (Category 1), H372
Acute aquatic toxicity (Category 2), H401

For the full text of the H-Statements mentioned in this Section, see Section 16.

2.2 GHS Label elements, including precautionary statements

Pictogram



Signal word Danger

Hazard statement(s)

H225	Highly flammable liquid and vapour.
H315	Causes skin irritation.
H319	Causes serious eye irritation.
H332	Harmful if inhaled.
H361	Suspected of damaging fertility or the unborn child.
H372	Causes damage to organs through prolonged or repeated exposure if inhaled.

H401	Toxic to aquatic life.

Precautionary statement(s)

P201	Obtain special instructions before use.
P202	Do not handle until all safety precautions have been read and understood.
P210	Keep away from heat/sparks/open flames/hot surfaces. No smoking.
P233	Keep container tightly closed.
P240	Ground/bond container and receiving equipment.
P241	Use explosion-proof electrical/ ventilating/ lighting/ equipment.
P242	Use only non-sparking tools.
P243	Take precautionary measures against static discharge.
P260	Do not breathe dust/ fume/ gas/ mist/ vapours/ spray.
P264	Wash skin thoroughly after handling.
P270	Do not eat, drink or smoke when using this product.
P271	Use only outdoors or in a well-ventilated area.
P273	Avoid release to the environment.
P280	Wear protective gloves/ protective clothing/ eye protection/ face protection.
P303 + P361 + P353	IF ON SKIN (or hair): Take off immediately all contaminated clothing. Rinse skin with water/shower.
P304 + P340 + P312	IF INHALED: Remove person to fresh air and keep comfortable for breathing. Call a POISON CENTER or doctor/ physician if you feel unwell.
P305 + P351 + P338	IF IN EYES: Rinse cautiously with water for several minutes. Remove contact lenses, if present and easy to do. Continue rinsing.
P308 + P313	IF exposed or concerned: Get medical advice/ attention.
P332 + P313	If skin irritation occurs: Get medical advice/ attention.
P337 + P313	If eye irritation persists: Get medical advice/ attention.
P362	Take off contaminated clothing and wash before reuse.
P370 + P378	In case of fire: Use dry sand, dry chemical or alcohol-resistant foam to extinguish.
P403 + P235	Store in a well-ventilated place. Keep cool.
P405	Store locked up.
P501	Dispose of contents/ container to an approved waste disposal plant.

2.3 Hazards not otherwise classified (HNOC) or not covered by GHS - none

3. COMPOSITION/INFORMATION ON INGREDIENTS

3.1 Substances

Formula	:	CS_2
Molecular weight	:	76.14 g/mol
CAS-No.	:	75-15-0
EC-No.	:	200-843-6
Index-No.	:	006-003-00-3

Hazardous components

Component	Classification	Concentration
Carbon disulphide		
	Flam. Liq. 2; Acute Tox. 4; Skin Irrit. 2; Eye Irrit. 2A; Repr. 2; STOT RE 1; Aquatic Acute 2; H225, H315, H319, H332, H361, H372, H401	<= 100 %

For the full text of the H-Statements mentioned in this Section, see Section 16.

4. FIRST AID MEASURES

4.1 Description of first aid measures

General advice
Consult a physician. Show this safety data sheet to the doctor in attendance.Move out of dangerous area.

If inhaled
If breathed in, move person into fresh air. If not breathing, give artificial respiration. Consult a physician.

In case of skin contact
Wash off with soap and plenty of water. Take victim immediately to hospital. Consult a physician.

In case of eye contact
Rinse thoroughly with plenty of water for at least 15 minutes and consult a physician.

If swallowed
Do NOT induce vomiting. Never give anything by mouth to an unconscious person. Rinse mouth with water. Consult a physician.

4.2 Most important symptoms and effects, both acute and delayed
The most important known symptoms and effects are described in the labelling (see section 2.2) and/or in section 11

4.3 Indication of any immediate medical attention and special treatment needed
No data available

5. FIREFIGHTING MEASURES

5.1 Extinguishing media

Suitable extinguishing media
Use water spray, alcohol-resistant foam, dry chemical or carbon dioxide.

5.2 Special hazards arising from the substance or mixture
Carbon oxides, Sulphur oxides
Flash back possible over considerable distance., Container explosion may occur under fire conditions., Vapours may form explosive mixture with air., May explode when heated.

5.3 Advice for firefighters
Wear self-contained breathing apparatus for firefighting if necessary.

5.4 Further information
Use water spray to cool unopened containers.

6. ACCIDENTAL RELEASE MEASURES

6.1 Personal precautions, protective equipment and emergency procedures
Use personal protective equipment. Avoid breathing vapours, mist or gas. Ensure adequate ventilation. Remove all sources of ignition. Evacuate personnel to safe areas. Beware of vapours accumulating to form explosive concentrations. Vapours can accumulate in low areas.
For personal protection see section 8.

6.2 Environmental precautions
Prevent further leakage or spillage if safe to do so. Do not let product enter drains. Discharge into the environment must be avoided.

6.3 Methods and materials for containment and cleaning up
Contain spillage, and then collect with an electrically protected vacuum cleaner or by wet-brushing and place in container for disposal according to local regulations (see section 13).

6.4 Reference to other sections
For disposal see section 13.

7. HANDLING AND STORAGE

7.1 Precautions for safe handling
Avoid contact with skin and eyes. Avoid inhalation of vapour or mist.

Use explosion-proof equipment.Keep away from sources of ignition - No smoking.Take measures to prevent the build up of electrostatic charge.
For precautions see section 2.2.

7.2 Conditions for safe storage, including any incompatibilities

Keep container tightly closed in a dry and well-ventilated place. Containers which are opened must be carefully resealed and kept upright to prevent leakage.

Refrigerate before opening.
Storage class (TRGS 510): Flammable liquids

7.3 Specific end use(s)

Apart from the uses mentioned in section 1.2 no other specific uses are stipulated

8. EXPOSURE CONTROLS/PERSONAL PROTECTION

8.1 Control parameters

Components with workplace control parameters

Component	CAS-No.	Value	Control parameters	Basis
Carbon disulphide	75-15-0	TWA	1 ppm	USA. ACGIH Threshold Limit Values (TLV)
	Remarks	Peripheral Nervous System impairment Substances for which there is a Biological Exposure Index or Indices (see BEI® section) Not classifiable as a human carcinogen Danger of cutaneous absorption		
		TWA	1.000000 ppm	USA. ACGIH Threshold Limit Values (TLV)
		Peripheral Nervous System impairment Substances for which there is a Biological Exposure Index or Indices (see BEI® section) Not classifiable as a human carcinogen Danger of cutaneous absorption		
		TWA	20.000000 ppm	USA. Occupational Exposure Limits (OSHA) - Table Z-2
		Z37.3-1968		
		CEIL	30.000000 ppm	USA. Occupational Exposure Limits (OSHA) - Table Z-2
		Z37.3-1968		
		Peak	100.000000 ppm	USA. Occupational Exposure Limits (OSHA) - Table Z-2
		Z37.3-1968		
		TWA	1.000000 ppm 3.000000 mg/m3	USA. NIOSH Recommended Exposure Limits
		Potential for dermal absorption		
		ST	10.000000 ppm 30.000000 mg/m3	USA. NIOSH Recommended Exposure Limits
		Potential for dermal absorption		
		See Table Z-2		
		TWA	20 ppm	USA. Occupational Exposure Limits (OSHA) - Table Z-2
		Z37.3-1968		
		CEIL	30 ppm	USA. Occupational Exposure Limits (OSHA) - Table Z-2
		Z37.3-1968		

		Peak	100 ppm	USA. Occupational Exposure Limits (OSHA) - Table Z-2
		Z37.3-1968		

Biological occupational exposure limits

Component	CAS-No.	Parameters	Value	Biological specimen	Basis
Carbon disulphide	75-15-0	2-Thiothiazolidine-4-carboxylix acid (TTCA)	0.5000 mg/g	Urine	ACGIH - Biological Exposure Indices (BEI)
	Remarks	End of shift (As soon as possible after exposure ceases)			

8.2 Exposure controls

Appropriate engineering controls
Handle in accordance with good industrial hygiene and safety practice. Wash hands before breaks and at the end of workday.

Personal protective equipment

Eye/face protection
Face shield and safety glasses Use equipment for eye protection tested and approved under appropriate government standards such as NIOSH (US) or EN 166(EU).

Skin protection
Handle with gloves. Gloves must be inspected prior to use. Use proper glove removal technique (without touching glove's outer surface) to avoid skin contact with this product. Dispose of contaminated gloves after use in accordance with applicable laws and good laboratory practices. Wash and dry hands.

Full contact
Material: Fluorinated rubber
Minimum layer thickness: 0.7 mm
Break through time: 480 min
Material tested:Vitoject® (KCL 890 / Aldrich Z677698, Size M)

Splash contact
Material: Fluorinated rubber
Minimum layer thickness: 0.7 mm
Break through time: 480 min
Material tested:Vitoject® (KCL 890 / Aldrich Z677698, Size M)

data source: KCL GmbH, D-36124 Eichenzell, phone +49 (0)6659 87300, e-mail sales@kcl.de, test method: EN374
If used in solution, or mixed with other substances, and under conditions which differ from EN 374, contact the supplier of the CE approved gloves. This recommendation is advisory only and must be evaluated by an industrial hygienist and safety officer familiar with the specific situation of anticipated use by our customers. It should not be construed as offering an approval for any specific use scenario.

Body Protection
Complete suit protecting against chemicals, Flame retardant antistatic protective clothing., The type of protective equipment must be selected according to the concentration and amount of the dangerous substance at the specific workplace.

Respiratory protection
Where risk assessment shows air-purifying respirators are appropriate use a full-face respirator with multi-purpose combination (US) or type AXBEK (EN 14387) respirator cartridges as a backup to engineering controls. If the respirator is the sole means of protection, use a full-face supplied air respirator. Use respirators and components tested and approved under appropriate government standards such as NIOSH (US) or CEN (EU).

Control of environmental exposure
Prevent further leakage or spillage if safe to do so. Do not let product enter drains. Discharge into the environment must be avoided.

9. PHYSICAL AND CHEMICAL PROPERTIES

9.1 Information on basic physical and chemical properties

a)	Appearance	Form: liquid Colour: colourless
b)	Odour	Stench.
c)	Odour Threshold	No data available
d)	pH	No data available
e)	Melting point/freezing point	Melting point/range: -112 °C (-170 °F) - lit.
f)	Initial boiling point and boiling range	46 °C (115 °F) - lit.
g)	Flash point	-30 °C (-22 °F) - closed cup
h)	Evaporation rate	No data available
i)	Flammability (solid, gas)	No data available
j)	Upper/lower flammability or explosive limits	Upper explosion limit: 50 %(V) Lower explosion limit: 1.3 %(V)
k)	Vapour pressure	394.956 hPa (296.241 mmHg) at 20 °C (68 °F) 1,342.711 hPa (1,007.116 mmHg) at 55 °C (131 °F)
l)	Vapour density	2.63 - (Air = 1.0)
m)	Relative density	1.266 g/mL at 25 °C (77 °F)
n)	Water solubility	2.9 g/l at 20 °C (68 °F) - OECD Test Guideline 105
o)	Partition coefficient: n-octanol/water	log Pow: 2.7 at 25 °C (77 °F)
p)	Auto-ignition temperature	97 - 107 °C (207 - 225 °F)
q)	Decomposition temperature	No data available
r)	Viscosity	No data available
s)	Explosive properties	No data available
t)	Oxidizing properties	No data available

9.2 Other safety information

Surface tension	71.9 mN/m at 19.5 °C (67.1 °F)
Relative vapour density	2.63 - (Air = 1.0)

10. STABILITY AND REACTIVITY

10.1 Reactivity
No data available

10.2 Chemical stability
Stable under recommended storage conditions.

10.3 Possibility of hazardous reactions
Vapours may form explosive mixture with air.

10.4 Conditions to avoid
Heat, flames and sparks.

10.5 Incompatible materials
Alkali metals, Zinc, Amines, Azides, Oxidizing agents

10.6 Hazardous decomposition products

Other decomposition products - No data available
In the event of fire: see section 5

11. TOXICOLOGICAL INFORMATION

11.1 Information on toxicological effects

Acute toxicity
LD50 Oral - Rat - female - > 2,000 mg/kg
(OECD Test Guideline 423)

LC50 Inhalation - Rat - male and female - 4 h - 10.35 mg/l
(OECD Test Guideline 403)

Dermal: No data available

No data available

Skin corrosion/irritation
No data available

Serious eye damage/eye irritation
No data available

Respiratory or skin sensitisation
- Mouse
Result: Does not cause skin sensitisation.
(OECD Test Guideline 429)

Germ cell mutagenicity
Laboratory experiments have shown mutagenic effects.

Ames test
Salmonella typhimurium
Result: negative

Carcinogenicity

IARC:	No component of this product present at levels greater than or equal to 0.1% is identified as probable, possible or confirmed human carcinogen by IARC.
NTP:	No component of this product present at levels greater than or equal to 0.1% is identified as a known or anticipated carcinogen by NTP.
OSHA:	No component of this product present at levels greater than or equal to 0.1% is identified as a carcinogen or potential carcinogen by OSHA.

Reproductive toxicity
Suspected human reproductive toxicant

May cause reproductive disorders.

Specific target organ toxicity - single exposure
No data available

Specific target organ toxicity - repeated exposure
No data available

Aspiration hazard
No data available

Additional Information
RTECS: FF6650000

May cause convulsions.

Liver - Irregularities - Based on Human Evidence
Liver - Irregularities - Based on Human Evidence

12. ECOLOGICAL INFORMATION

12.1 Toxicity

Toxicity to fish	LC50 - Poecilia reticulata (guppy) - 4 mg/l - 96 h (OECD Test Guideline 203)
Toxicity to daphnia and other aquatic invertebrates	Immobilization EC50 - Daphnia magna (Water flea) - 2.1 mg/l - 48 h (OECD Test Guideline 202)
Toxicity to algae	Growth inhibition EC50 - Chlorella pyrenoidosa - 21 mg/l - 96 h (OECD Test Guideline 201)

12.2 Persistence and degradability

Biodegradability: aerobic - Exposure time 28 d
Result: > 80 % - Readily biodegradable
(OECD Test Guideline 301D)

12.3 Bioaccumulative potential

12.4 Mobility in soil

No data available

12.5 Results of PBT and vPvB assessment

PBT/vPvB assessment not available as chemical safety assessment not required/not conducted

12.6 Other adverse effects

An environmental hazard cannot be excluded in the event of unprofessional handling or disposal.
Toxic to aquatic life.

No data available

13. DISPOSAL CONSIDERATIONS

13.1 Waste treatment methods

Product

Burn in a chemical incinerator equipped with an afterburner and scrubber but exert extra care in igniting as this material is highly flammable. Offer surplus and non-recyclable solutions to a licensed disposal company. Contact a licensed professional waste disposal service to dispose of this material.

Contaminated packaging

Dispose of as unused product.

14. TRANSPORT INFORMATION

DOT (US)

UN number: 1131 Class: 3 (6.1) Packing group: I
Proper shipping name: Carbon disulfide
Reportable Quantity (RQ): 100 lbs

Poison Inhalation Hazard: No

IMDG

UN number: 1131 Class: 3 (6.1) Packing group: I EMS-No: F-E, S-D
Proper shipping name: CARBON DISULPHIDE

IATA

UN number: 1131 Class: 3 (6.1)
Proper shipping name: Carbon disulphide
IATA Passenger: Not permitted for transport
IATA Cargo: Not permitted for transport

15. REGULATORY INFORMATION

SARA 302 Components

The following components are subject to reporting levels established by SARA Title III, Section 302:

	CAS-No.	Revision Date
Carbon disulphide	75-15-0	2007-07-01

SARA 313 Components

The following components are subject to reporting levels established by SARA Title III, Section 313:

	CAS-No.	Revision Date
Carbon disulphide	75-15-0	2007-07-01

SARA 311/312 Hazards

Fire Hazard, Acute Health Hazard, Chronic Health Hazard

Massachusetts Right To Know Components

	CAS-No.	Revision Date
Carbon disulphide	75-15-0	2007-07-01

Pennsylvania Right To Know Components

	CAS-No.	Revision Date
Carbon disulphide	75-15-0	2007-07-01

New Jersey Right To Know Components

	CAS-No.	Revision Date
Carbon disulphide	75-15-0	2007-07-01

California Prop. 65 Components

WARNING: This product contains a chemical known to the State of California to cause birth defects or other reproductive harm.

	CAS-No.	Revision Date
Carbon disulphide	75-15-0	2008-06-17

16. OTHER INFORMATION

Full text of H-Statements referred to under sections 2 and 3.

Acute Tox.	Acute toxicity
Aquatic Acute	Acute aquatic toxicity
Eye Irrit.	Eye irritation
Flam. Liq.	Flammable liquids
H225	Highly flammable liquid and vapour.
H315	Causes skin irritation.
H319	Causes serious eye irritation.
H332	Harmful if inhaled.
H361	Suspected of damaging fertility or the unborn child.
H372	Causes damage to organs through prolonged or repeated exposure if inhaled.
H401	Toxic to aquatic life.
Repr.	Reproductive toxicity

HMIS Rating

Health hazard:	2
Chronic Health Hazard:	*
Flammability:	3
Physical Hazard	0

NFPA Rating

Health hazard:	2
Fire Hazard:	3
Reactivity Hazard:	0

Further information


Copyright 2015 Sigma-Aldrich Co. LLC. License granted to make unlimited paper copies for internal use only.
The above information is believed to be correct but does not purport to be all inclusive and shall be used only as a guide. The information in this document is based on the present state of our knowledge and is applicable to the product with regard to appropriate safety precautions. It does not represent any guarantee of the properties of the product. Sigma-Aldrich Corporation and its Affiliates shall not be held liable for any damage resulting from handling or from contact with the above product. See www.sigma-aldrich.com and/or the reverse side of invoice or packing slip for additional terms and conditions of sale.

Preparation Information

Sigma-Aldrich Corporation
Product Safety – Americas Region
1-800-521-8956

Version: 5.6 Revision Date: 12/10/2015 Print Date: 02/09/2016



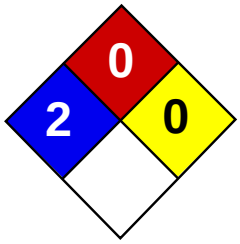



Material Safety Data Sheet
Chloroform MSDS

Section 1: Chemical Product and Company Identification

Product Name: Chloroform

Catalog Codes: SLC1888, SLC5044

CAS#: 67-66-3

RTECS: FS9100000

TSCA: TSCA 8(b) inventory: Chloroform

CI#: Not available.

Synonym: Trichloromethane; Methane, trichlor-

Chemical Name: Chloroform

Chemical Formula: CHCl3

Contact Information:

Sciencelab.com, Inc.
14025 Smith Rd.
Houston, Texas 77396

US Sales: **1-800-901-7247**
International Sales: **1-281-441-4400**

Order Online: ScienceLab.com

CHEMTREC (24HR Emergency Telephone), call:
1-800-424-9300

International CHEMTREC, call: 1-703-527-3887

For non-emergency assistance, call: 1-281-441-4400

Section 2: Composition and Information on Ingredients

Composition:

Name	CAS #	% by Weight
Chloroform	67-66-3	100

Toxicological Data on Ingredients: Chloroform: ORAL (LD50): Acute: 695 mg/kg [Rat]. 36 mg/kg [Mouse]. 820 mg/kg [Guinea pig]. DERMAL (LD50): Acute: >20000 mg/kg [Rabbit]. VAPOR (LC50): Acute: 47702 mg/m 4 hours [Rat].

Section 3: Hazards Identification

Potential Acute Health Effects: Hazardous in case of skin contact (irritant), of eye contact (irritant), of ingestion, of inhalation. Slightly hazardous in case of skin contact (permeator).

Potential Chronic Health Effects: CARCINOGENIC EFFECTS: Classified + (Proven.) by NIOSH. Classified A3 (Proven for animal.) by ACGIH, 2B (Possible for human.) by IARC. Classified 2 (Some evidence.) by NTP. MUTAGENIC EFFECTS: Mutagenic for mammalian somatic cells. Mutagenic for bacteria and/or yeast. TERATOGENIC EFFECTS: Not available. DEVELOPMENTAL TOXICITY: Not available. The substance may be toxic to kidneys, liver, heart. Repeated or prolonged exposure to the substance can produce target organs damage.

Section 4: First Aid Measures

Eye Contact: Check for and remove any contact lenses. In case of contact, immediately flush eyes with plenty of water for at least 15 minutes. Cold water may be used. WARM water MUST be used. Get medical attention.

Skin Contact: In case of contact, immediately flush skin with plenty of water. Cover the irritated skin with an emollient. Remove contaminated clothing and shoes. Wash clothing before reuse. Thoroughly clean shoes before reuse. Get medical attention.

Serious Skin Contact: Wash with a disinfectant soap and cover the contaminated skin with an anti-bacterial cream. Seek immediate medical attention.

Inhalation: If inhaled, remove to fresh air. If not breathing, give artificial respiration. If breathing is difficult, give oxygen. Get medical attention.

Serious Inhalation: Evacuate the victim to a safe area as soon as possible. Loosen tight clothing such as a collar, tie, belt or waistband. If breathing is difficult, administer oxygen. If the victim is not breathing, perform mouth-to-mouth resuscitation. WARNING: It may be hazardous to the person providing aid to give mouth-to-mouth resuscitation when the inhaled material is toxic, infectious or corrosive. Seek medical attention.

Ingestion: Do NOT induce vomiting unless directed to do so by medical personnel. Never give anything by mouth to an unconscious person. If large quantities of this material are swallowed, call a physician immediately. Loosen tight clothing such as a collar, tie, belt or waistband.

Serious Ingestion: Not available.

Section 5: Fire and Explosion Data

Flammability of the Product: Non-flammable.

Auto-Ignition Temperature: Not applicable.

Flash Points: Not applicable.

Flammable Limits: Not applicable.

Products of Combustion: Not available.

Fire Hazards in Presence of Various Substances: Not applicable.

Explosion Hazards in Presence of Various Substances: Risks of explosion of the product in presence of mechanical impact: Not available. Risks of explosion of the product in presence of static discharge: Not available.

Fire Fighting Media and Instructions: Not applicable.

Special Remarks on Fire Hazards: Not available.

Special Remarks on Explosion Hazards: May explode if it comes in contact with aluminum powder, lithium, perchlorate, pentoxide, bis(dimethylamino)dimethylstannane, potassium, potassium-sodium alloy, sodium (or sodium hydroxide or sodium methoxide), and methanol

Section 6: Accidental Release Measures

Small Spill: Absorb with an inert material and put the spilled material in an appropriate waste disposal.

Large Spill: Absorb with an inert material and put the spilled material in an appropriate waste disposal. Be careful that the product is not present at a concentration level above TLV. Check TLV on the MSDS and with local authorities.

Section 7: Handling and Storage

Precautions: Do not ingest. Do not breathe gas/fumes/ vapor/spray. Wear suitable protective clothing. In case of insufficient ventilation, wear suitable respiratory equipment. If ingested, seek medical advice immediately and show the container or the label. Avoid contact with skin and eyes. Keep away from incompatibles such as metals, alkalis.

Storage: Keep container tightly closed. Keep container in a cool, well-ventilated area. Sensitive to light. Store in light-resistant containers.

Section 8: Exposure Controls/Personal Protection

Engineering Controls: Provide exhaust ventilation or other engineering controls to keep the airborne concentrations of vapors below their respective threshold limit value. Ensure that eyewash stations and safety showers are proximal to the work-station location.

Personal Protection: Splash goggles. Lab coat. Vapor respirator. Be sure to use an approved/certified respirator or equivalent. Gloves.

Personal Protection in Case of a Large Spill: Splash goggles. Full suit. Vapor respirator. Boots. Gloves. A self contained breathing apparatus should be used to avoid inhalation of the product. Suggested protective clothing might not be sufficient; consult a specialist BEFORE handling this product.

Exposure Limits: TWA: 10 (ppm) [Australia] Inhalation TWA: 2 (ppm) from OSHA (PEL) [United States] Inhalation STEL: 9.78 (mg/m3) from NIOSH Inhalation STEL: 2 (ppm) from NIOSH Inhalation TWA: 9.78 (mg/m3) from OSHA (PEL) [United States] Inhalation TWA: 10 (ppm) from ACGIH (TLV) [United States] [1999] Inhalation TWA: 2 (ppm) [United Kingdom (UK)] Inhalation TWA: 9.9 (mg/m3) [United Kingdom (UK)] InhalationConsult local authorities for acceptable exposure limits.

Section 9: Physical and Chemical Properties

Physical state and appearance: Liquid.

Odor: Pleasant. Sweetish. Etheric. Non-irritating

Taste: Burning. Sweet.

Molecular Weight: 119.38 g/mole

Color: Colorless. Clear

pH (1% soln/water): Not available.

Boiling Point: 61°C (141.8°F)

Melting Point: -63.5°C (-82.3°F)

Critical Temperature: 263.33°C (506°F)

Specific Gravity: 1.484 (Water = 1)

Vapor Pressure: 21.1 kPa (@ 20°C)

Vapor Density: 4.36 (Air = 1)

Volatility: Not available.

Odor Threshold: 85 ppm

Water/Oil Dist. Coeff.: The product is more soluble in oil; log(oil/water) = 2

Ionicity (in Water): Not available.

Dispersion Properties: Not available.

Solubility: Very slightly soluble in cold water.

Section 10: Stability and Reactivity Data

Stability: The product is stable.

Instability Temperature: Not available.

Conditions of Instability: Incompatible materials, Light

Incompatibility with various substances: Reactive with metals, alkalis.

Corrosivity: Non-corrosive in presence of glass.

Special Remarks on Reactivity: Light Sensitive. Incompatible with triisopropyl phosphine, acetone, disilane, fluorine, strong bases and reactive metals (aluminum, magnesium in powdered form), light.

Special Remarks on Corrosivity: It will attack some forms of plastics, rubber, and coatings.

Polymerization: Will not occur.

Section 11: Toxicological Information

Routes of Entry: Absorbed through skin. Eye contact. Inhalation.

Toxicity to Animals: WARNING: THE LC50 VALUES HEREUNDER ARE ESTIMATED ON THE BASIS OF A 4-HOUR EXPOSURE. Acute oral toxicity (LD50): 36 mg/kg [Mouse]. Acute dermal toxicity (LD50): >20000 mg/kg [Rabbit]. Acute toxicity of the vapor (LC50): 47702 mg/m 4 hours [Rat]. 3

Chronic Effects on Humans: CARCINOGENIC EFFECTS: Classified + (Proven.) by NIOSH. Classified A3 (Proven for animal.) by ACGIH, 2B (Possible for human.) by IARC. Classified 2 (Some evidence.) by NTP. MUTAGENIC EFFECTS: Mutagenic for mammalian somatic cells. Mutagenic for bacteria and/or yeast. May cause damage to the following organs: kidneys, liver, heart.

Other Toxic Effects on Humans: Hazardous in case of skin contact (irritant), of ingestion, of inhalation. Slightly hazardous in case of skin contact (permeator).

Special Remarks on Toxicity to Animals: Not available.

Special Remarks on Chronic Effects on Humans: May affect genetic material (possible mutangen) and cause adverse reproductive effects(embryotoxicity and fetotoxicity) Suspected carcinogen (tumorigenic) and teratogen based on animal data. Human: passes the placental barrier, detected in maternal milk.

Special Remarks on other Toxic Effects on Humans: Acute Potential Health Effects: Skin: Causes skin irritation and may cause chemical burns. Eye: Causes eye irritation, burning pain and reversible injury to corneal epithelium. Inhalation: Causes irritation of the respiratory system (mucous membranes). May affect behavior/Nervous system (CNS depressant, fatigue, dizziness, nervousness, giddiness, euphoria, loss of coordination and judgement, weakness, hallucinations, muscle contraction/spasticity, general anesthetic, spastic paralysis, headache), anorexia (neurological and gastrointestinal symtoms resembling chronic alcoholism), and possibly coma and death. May affect the liver, kidneys and gastrointestinal tract (nausea, vomiting). Ingestion: Causes gastrointestinal tract irritation (nausea, vomiting). May affect the liver, urinary system (kidneys), respiration, behavior/nervous system (symptoms similar to inhalation),and heart. Chronic Potential Health Effects: Inhalation: Prolonged or repeated inhalation may affect the liver (hepatitis, jaundice, hepatocellular necrosis), metabolism (weight loss), respiration (fibrosis, pneumoconoisis), behavior/central nervous system (symptoms similar to acute inhalation), blood, musculoskeletal system, and kidneys. Ingestion: Prolonged or repeated ingestion may affect the liver, kidneys, metabolism (weight loss), endocrine system (spleen), blood (changes in cell count).

Section 12: Ecological Information

Ecotoxicity: Ecotoxicity in water (LC50): 43.8 mg/l 96 hours [Trout].

BOD5 and COD: Not available.

Products of Biodegradation: Possibly hazardous short term degradation products are not likely. However, long term degradation products may arise.

Toxicity of the Products of Biodegradation: The products of degradation are as toxic as the product itself.

Special Remarks on the Products of Biodegradation: Not available.

Section 13: Disposal Considerations

Waste Disposal: Waste must be disposed of in accordance with federal, state and local environmental control regulations.

Section 14: Transport Information

DOT Classification: CLASS 6.1: Poisonous material.

Identification: : Chloroform UNNA: UN1888 PG: III

Special Provisions for Transport: Not available.

Section 15: Other Regulatory Information

Federal and State Regulations: California prop. 65: This product contains the following ingredients for which the State of California has found to cause cancer, birth defects or other reproductive harm, which would require a warning under the statute: Chloroform California prop. 65 (no significant risk level): Chloroform: 0.02 mg/day (value) California prop. 65: This product contains the following ingredients for which the State of California has found to cause cancer which would require a warning under the statute: Chloroform New York release reporting list: Chloroform Rhode Island RTK hazardous substances: Chloroform Pennsylvania RTK: Chloroform Massachusetts RTK: Chloroform New Jersey: Chloroform California Director's List of Hazardous Subtances (8 CCR 339): Chloroform Tennessee: Chloroform TSCA 8(b) inventory: Chloroform TSCA 8(d) H and S data reporting: Chloroform: effective: 6/1/87; sunset: 6/1/97 SARA 302/304/311/312 extremely hazardous substances: Chloroform SARA 313 toxic chemical notification and release reporting: Chloroform CERCLA: Hazardous substances.: Chloroform: 10 lbs. (4.536 kg)

Other Regulations: OSHA: Hazardous by definition of Hazard Communication Standard (29 CFR 1910.1200). EINECS: This product is on the European Inventory of Existing Commercial Chemical Substances.

Other Classifications:

WHMIS (Canada): CLASS D-1A: Material causing immediate and serious toxic effects (VERY TOXIC). CLASS D-2A: Material causing other toxic effects (VERY TOXIC).

DSCL (EEC): R20/22- Harmful by inhalation and if swallowed. R38- Irritating to skin. R40- Possible risks of irreversible effects. S36/37- Wear suitable protective clothing and gloves.

HMIS (U.S.A.):

Health Hazard: 2

Fire Hazard: 0

Reactivity: 0

Personal Protection: h

National Fire Protection Association (U.S.A.):

Health: 2

Flammability: 0

Reactivity: 0

Specific hazard:

Protective Equipment: Gloves. Lab coat. Vapor respirator. Be sure to use an approved/certified respirator or equivalent. Wear appropriate respirator when ventilation is inadequate. Splash goggles.

Section 16: Other Information

References: Not available.


Other Special Considerations: Not available.

Created: 10/10/2005 08:16 PM

Last Updated: 05/21/2013 12:00 PM

The information above is believed to be accurate and represents the best information currently available to us. However, we make no warranty of merchantability or any other warranty, express or implied, with respect to such information, and we assume no liability resulting from its use. Users should make their own investigations to determine the suitability of the information for their particular purposes. In no event shall ScienceLab.com be liable for any claims, losses, or damages of any third party or for lost profits or any special, indirect, incidental, consequential or exemplary damages, howsoever arising, even if ScienceLab.com has been advised of the possibility of such damages.



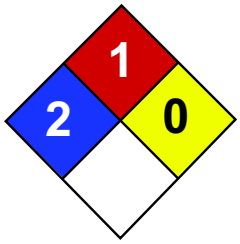



Material Safety Data Sheet
Chromium MSDS

Section 1: Chemical Product and Company Identification

Product Name: Chromium

Catalog Codes: SLC4711, SLC3709

CAS#: 7440-47-3

RTECS: GB4200000

TSCA: TSCA 8(b) inventory: Chromium

CI#: Not applicable.

Synonym: Chromium metal; Chrome; Chromium Metal Chips 2" and finer

Chemical Name: Chromium

Chemical Formula: Cr

Contact Information:

Sciencelab.com, Inc.
14025 Smith Rd.
Houston, Texas 77396

US Sales: **1-800-901-7247**
International Sales: **1-281-441-4400**

Order Online: ScienceLab.com

CHEMTREC (24HR Emergency Telephone), call: 1-800-424-9300

International CHEMTREC, call: 1-703-527-3887

For non-emergency assistance, call: 1-281-441-4400

Section 2: Composition and Information on Ingredients

Composition:

Name	CAS #	% by Weight
Chromium	7440-47-3	100

Toxicological Data on Ingredients: Chromium LD50: Not available. LC50: Not available.

Section 3: Hazards Identification

Potential Acute Health Effects:
Hazardous in case of skin contact (irritant), of eye contact (irritant), of inhalation. Slightly hazardous in case of ingestion.

Potential Chronic Health Effects:
CARCINOGENIC EFFECTS: A4 (Not classifiable for human or animal.) by ACGIH, 3 (Not classifiable for human.) by IARC. MUTAGENIC EFFECTS: Not available. TERATOGENIC EFFECTS: Not available. DEVELOPMENTAL TOXICITY: Not available. The substance may be toxic to kidneys, lungs, liver, upper respiratory tract. Repeated or prolonged exposure to the substance can produce target organs damage.

Section 4: First Aid Measures

Eye Contact:

Check for and remove any contact lenses. In case of contact, immediately flush eyes with plenty of water for at least 15 minutes. Get medical attention.

Skin Contact:
In case of contact, immediately flush skin with plenty of water. Cover the irritated skin with an emollient. Remove contaminated clothing and shoes. Wash clothing before reuse. Thoroughly clean shoes before reuse. Get medical attention.

Serious Skin Contact:
Wash with a disinfectant soap and cover the contaminated skin with an anti-bacterial cream. Seek medical attention.

Inhalation:
If inhaled, remove to fresh air. If not breathing, give artificial respiration. If breathing is difficult, give oxygen. Get medical attention.

Serious Inhalation: Not available.

Ingestion:
Do NOT induce vomiting unless directed to do so by medical personnel. Never give anything by mouth to an unconscious person. Loosen tight clothing such as a collar, tie, belt or waistband. Get medical attention if symptoms appear.

Serious Ingestion: Not available.

Section 5: Fire and Explosion Data

Flammability of the Product: May be combustible at high temperature.

Auto-Ignition Temperature: 580°C (1076°F)

Flash Points: Not available.

Flammable Limits: Not available.

Products of Combustion: Some metallic oxides.

Fire Hazards in Presence of Various Substances:
Slightly flammable to flammable in presence of open flames and sparks, of heat. Non-flammable in presence of shocks.

Explosion Hazards in Presence of Various Substances:
Risks of explosion of the product in presence of mechanical impact: Not available. Risks of explosion of the product in presence of static discharge: Not available.

Fire Fighting Media and Instructions:
SMALL FIRE: Use DRY chemical powder. LARGE FIRE: Use water spray, fog or foam. Do not use water jet.

Special Remarks on Fire Hazards:
Moderate fire hazard when it is in the form of a dust (powder) and burns rapidly when heated in flame. Chromium is attacked vigorously by fused potassium chlorate producing vivid incandescence. Pyrophoric chromium unites with nitric oxide with incandescence. Incandescent reaction with nitrogen oxide or sulfur dioxide.

Special Remarks on Explosion Hazards:
Powdered Chromium metal +fused ammonium nitrate may react violently or explosively. Powdered Chromium will explode spontaneously in air.

Section 6: Accidental Release Measures

Small Spill:
Use appropriate tools to put the spilled solid in a convenient waste disposal container. Finish cleaning by spreading water on the contaminated surface and dispose of according to local and regional authority requirements.

Large Spill:
Use a shovel to put the material into a convenient waste disposal container. Finish cleaning by spreading water on the contaminated surface and allow to evacuate through the sanitary system. Be careful that the product is not present at a concentration level above TLV. Check TLV on the MSDS and with local authorities.

Section 7: Handling and Storage

Precautions:
Keep away from heat. Keep away from sources of ignition. Ground all equipment containing material. Do not ingest. Do not breathe dust. Wear suitable protective clothing. In case of insufficient ventilation, wear suitable respiratory equipment. If ingested, seek medical advice immediately and show the container or the label. Avoid contact with skin and eyes. Keep away from incompatibles such as oxidizing agents, acids, alkalis.

Storage: Keep container tightly closed. Keep container in a cool, well-ventilated area.

Section 8: Exposure Controls/Personal Protection

Engineering Controls:
Use process enclosures, local exhaust ventilation, or other engineering controls to keep airborne levels below recommended exposure limits. If user operations generate dust, fume or mist, use ventilation to keep exposure to airborne contaminants below the exposure limit.

Personal Protection:
Splash goggles. Lab coat. Dust respirator. Be sure to use an approved/certified respirator or equivalent. Gloves.

Personal Protection in Case of a Large Spill:
Splash goggles. Full suit. Dust respirator. Boots. Gloves. A self contained breathing apparatus should be used to avoid inhalation of the product. Suggested protective clothing might not be sufficient; consult a specialist BEFORE handling this product.

Exposure Limits:
TWA: 0.5 (mg/m3) from ACGIH (TLV) [United States] TWA: 1 (mg/m3) from OSHA (PEL) [United States] TWA: 0.5 (mg/m3) from NIOSH [United States] TWA: 0.5 (mg/m3) [United Kingdom (UK)] TWA: 0.5 (mg/m3) [Canada]Consult local authorities for acceptable exposure limits.

Section 9: Physical and Chemical Properties

Physical state and appearance: Solid. (Metal solid.)

Odor: Odorless.

Taste: Not available.

Molecular Weight: 52 g/mole

Color: Silver-white to Grey.

pH (1% soln/water): Not applicable.

Boiling Point: 2642°C (4787.6°F)

Melting Point: 1900°C (3452°F) +/- !0 deg. C

Critical Temperature: Not available.

Specific Gravity: 7.14 (Water = 1)

Vapor Pressure: Not applicable.

Vapor Density: Not available.

Volatility: Not available.

Odor Threshold: Not available.

Water/Oil Dist. Coeff.: Not available.

Ionicity (in Water): Not available.

Dispersion Properties: Not available.

Solubility:
Insoluble in cold water, hot water. Soluble in acids (except Nitric), and strong alkalies.

Section 10: Stability and Reactivity Data

Stability: The product is stable.

Instability Temperature: Not available.

Conditions of Instability: Excess heat, incompatible materials

Incompatibility with various substances: Reactive with oxidizing agents, acids, alkalis.

Corrosivity: Not available.

Special Remarks on Reactivity:
Incompatible with molten Lithium at 180 deg. C, hydrogen peroxide, hydrochloric acid, sulfuric acid, most caustic alkalies and alkali carbonates, potassium chlorate, sulfur dioxide, nitrogen oxide, bromine pentafluoride. It may react violently or ignite with bromine pentafluoride. Chromium is rapidly attacked by fused sodium hydroxide + potassium nitrate. Potentially hazardous incompatibility with strong oxidizers.

Special Remarks on Corrosivity: Not available.

Polymerization: Will not occur.

Section 11: Toxicological Information

Routes of Entry: Inhalation. Ingestion.

Toxicity to Animals:
LD50: Not available. LC50: Not available.

Chronic Effects on Humans:
CARCINOGENIC EFFECTS: A4 (Not classifiable for human or animal.) by ACGIH, 3 (Not classifiable for human.) by IARC. May cause damage to the following organs: kidneys, lungs, liver, upper respiratory tract.

Other Toxic Effects on Humans:
Hazardous in case of skin contact (irritant), of inhalation. Slightly hazardous in case of ingestion.

Special Remarks on Toxicity to Animals: Not available.

Special Remarks on Chronic Effects on Humans:
May cause cancer based on animal data. There is no evidence that exposure to trivalent chromium causes cancer in man.

Special Remarks on other Toxic Effects on Humans:
Acute Potential Health Effects: May cause skin irritation. Eyes: May cause mechanical eye irritation. Inhalation: May cause irritation of the respiratory tract and mucous membranes of the respiratory tract. Ingestion: May cause gastrointestinal tract irritation with nausea, vomiting, diarrhea. Chronic Potential Health Effects: Inhalation: The effects of chronic exposure include irritation , sneezing, reddness of the throat, bronchospasm, asthma, cough, polyps, chronic inflammation, emphysema, chronic bronchitis, pharyngitis, bronchopneumonia, pneumoconoisis. Effects on the nose from chronic chromium exposure include irritation, ulceration, and perforation of the nasal septum. Inflammation and ulceration of the larynx may also occur. Ingestion or Inhalation: Chronic exposure may cause liver and kidney damage.

Section 12: Ecological Information

Ecotoxicity: Not available.

BOD5 and COD: Not available.

Products of Biodegradation:
Possibly hazardous short term degradation products are not likely. However, long term degradation products may arise.

Toxicity of the Products of Biodegradation: The product itself and its products of degradation are not toxic.

Special Remarks on the Products of Biodegradation: Not available.

Section 13: Disposal Considerations

Waste Disposal:
Waste must be disposed of in accordance with federal, state and local environmental control regulations.

Section 14: Transport Information

DOT Classification: Not a DOT controlled material (United States).

Identification: Not applicable.

Special Provisions for Transport: Not applicable.

Section 15: Other Regulatory Information

Federal and State Regulations:
Connecticut hazardous material survey.: Chromium Illinois toxic substances disclosure to employee act: Chromium Illinois chemical safety act: Chromium New York release reporting list: Chromium Rhode Island RTK hazardous substances: Chromium Pennsylvania RTK: Chromium Minnesota: Chromium Michigan critical material: Chromium Massachusetts RTK: Chromium Massachusetts spill list: Chromium New Jersey: Chromium New Jersey spill list: Chromium Louisiana spill reporting: Chromium California Director's List of Hazardous Substances: Chromium TSCA 8(b) inventory: Chromium SARA 313 toxic chemical notification and release reporting: Chromium CERCLA: Hazardous substances.: Chromium: 5000 lbs. (2268 kg)

Other Regulations:
OSHA: Hazardous by definition of Hazard Communication Standard (29 CFR 1910.1200). EINECS: This product is on the European Inventory of Existing Commercial Chemical Substances.

Other Classifications:

WHMIS (Canada): Not controlled under WHMIS (Canada).

DSCL (EEC):
R40- Limited evidence of carcinogenic effect S36/37/39- Wear suitable protective clothing, gloves and eye/face protection. S45- In case of accident or if you feel unwell, seek medical advice immediately (show the label where possible).

HMIS (U.S.A.):

Health Hazard: 2

Fire Hazard: 1

Reactivity: 0

Personal Protection: E

National Fire Protection Association (U.S.A.):

Health: 2

Flammability: 1

Reactivity: 0

Specific hazard:

Protective Equipment:
Gloves. Lab coat. Dust respirator. Be sure to use an approved/certified respirator or equivalent. Splash goggles.

Section 16: Other Information

References: Not available.

Other Special Considerations: Not available.

Created: 10/10/2005 08:16 PM

Last Updated: 11/06/2008 12:00 PM

The information above is believed to be accurate and represents the best information currently available to us. However, we make no warranty of merchantability or any other warranty, express or implied, with respect to such information, and we assume no liability resulting from its use. Users should make their own investigations to determine the suitability of the information for their particular purposes. In no event shall ScienceLab.com be liable for any claims, losses, or damages of any third party or for lost profits or any special, indirect, incidental, consequential or exemplary damages, howsoever arising, even if ScienceLab.com has been advised of the possibility of such damages.

SAFETY DATA SHEET

Based on Directive 2001/58/EC of the Commission of the European Communities

CHRYSENE

1. Identification of the substance/preparation and of the company/undertaking

1.1 Identification of the substance or preparation:

Synonyms: none
CAS No. : 218-01-9
EC index No. : 601-048-00-0
EINECS No. : 205-923-4
RTECS No. : GC0700000
BCR number : BCR-269
NFPA code : N.D.
Molecular weight : 228.30
Formula : C18H12

1.2 Use of the substance or the preparation:
Certified reference material for laboratory use only

1.3 Company/undertaking identification:
Institute for Reference Materials and Measurements
Retieseweg
B-2440 Geel
Tel. : +32 14 57 12 11
Fax : +32 14 58 42 73

1.4 Telephone number for emergency:
+32 70 245 245
Antigifcentrum
p/a Militair Hospitaal Koningin Astrid, Bruynstraat, B-1120 Brussel

2. Composition/information on ingredients

Hazardous ingredients	CAS No. EINECS No.	Conc. in %	Hazard symbol	Risks (R-phrases)
chrysene	218-01-9 205-923-4	100	T;N	45-50/53 (1)

(1) For R-phrases in full: see heading 16

3. Hazards identification

- May cause cancer
- Very toxic to aquatic organisms, may cause long-term adverse effects in the aquatic environment

4. First aid measures

4.1 Eye contact:
- Consult a doctor/medical service if irritation persists
- Rinse immediately with water

4.2 Skin contact:
- Consult a doctor/medical service if irritation persists
- Wash with water and soap
- Wipe off dry product from skin
- Remove clothing before washing

4.3 After inhalation:
- Consult a doctor/medical service if breathing problems develop
- Remove the victim into fresh air
- Unconscious: maintain adequate airway and respiration

4.4 After ingestion:
- Consult a doctor/medical service if you feel unwell
- Immediately give lots of water to drink
- Never give water to an unconscious person

- Do not induce vomiting

5. Fire-fighting measures

5.1 Suitable extinguishing media:
- Water spray
- Alcohol foam
- Polymer foam
- ABC powder
- Carbon dioxide

5.2 Unsuitable extinguishing media:
- Solid water jet ineffective as extinguishing medium

5.3 Special exposure hazards:
- Not easily combustible
- Upon combustion CO and CO2 are formed

5.4 Instructions:
- Take account of toxic firefighting water
- Use firefighting water moderately and contain it

5.5 Special protective equipment for firefighters:
- Heat/fire exposure: compressed air/oxygen apparatus
- Dust cloud production: compressed air/oxygen apparatus

6. Accidental release measures

6.1 Personal protection/precautions: see heading 8.1/8.3/10.3

6.2 Environmental precautions:
- Prevent soil and water pollution
- Substance must not be discharged into the sewer
- Dam up the solid spill

6.3 Methods for cleaning up:
- Stop dust cloud by covering with sand/earth
- Carefully collect the spill/leftovers
- Scoop solid spill into closing containers
- Spill must not return in its original container
- Take collected spill to manufacturer/competent authority
- Clean contaminated surfaces with an excess of water
- Wash clothing and equipment after handling

7. Handling and storage

7.1 Handling:
- Observe strict hygiene
- Avoid prolonged and repeated contact with skin
- Avoid raising dust
- Do not discharge the waste into the drain
- Remove contaminated clothing immediately

7.2 Storage:
- Keep container tightly closed. Store only in a limited quantity. Store in a dry area. Store in a dark area.
- Keep away from: heat sources, ignition sources, oxidizing agents, acids

Storage temperature	:	N.D.	**°C**
Quantity limits	:	N.D.	**kg**
Storage life	:	N.D.	
Materials for packaging	:		

- suitable : no data available
- to avoid : no data available

7.3 Specific uses:
- See information supplied by the manufacturer

8. Exposure controls/Personal protection

8.1 Exposure limit values:

TLV-TWA	:	not listed
TLV-STEL	:	not listed
TLV-Ceiling	:	not listed
OES-LTEL	:	not listed
OES-STEL	:	not listed
MEL-LTEL	:	not listed
MEL-STEL	:	not listed
MAK	:	not listed
TRK	:	not listed
MAC-TGG 8 h	:	not listed
MAC-TGG 15 min.	:	not listed
MAC-Ceiling	:	not listed
VME-8 h	:	not listed
VLE-15 min.	:	not listed
GWBB-8 h	:	not listed
GWK-15 min.	:	not listed
Momentary value	:	not listed
EC	:	not listed
EC-STEL	:	not listed

Sampling methods:

- Chrysene (Polynuclear aromatic Hydrocarbons)	NIOSH 5515
- Chrysene	OSHA 58
- Chrysene (Polynuclear aromatic Hydrocarbons)	NIOSH 5506

8.2 Exposure controls:

8.2.1 Occupational exposure controls:
- Measure the concentration in the air regularly
- Work under local exhaust/ventilation

8.2.2 Environmental exposure controls: see heading 13

8.3 Personal protection:

8.3.1 respiratory protection:
- Dust production: dust mask with filter type P3
- High dust production: compressed air/oxygen apparatus

8.3.2 hand protection:
- Gloves
  Suitable materials: No data available

- Breakthrough time: N.D.

8.3.3 eye protection:
- Safety glasses
- In case of dust production: protective goggles

8.3.4 skin protection:
- Protective clothing
- In case of dust production: head/neck protection
  Suitable materials: No data available

9. Physical and chemical properties

9.1 General information:

Appearance (at 20°C)	:	Crystalline solid / Flakes
Odour	:	Odourless
Colour	:	White

9.2 Important health, safety and environmental information:

pH value	:	N.D.	
Boiling point/boiling range	:	448	**°C**
Flashpoint	:	N.D.	**°C**
Explosion limits	:	N.D.	**vol%** (**°C**)
Vapour pressure (at 20°C)	:	N.D.	**hPa**
Vapour pressure (at 50°C)	:	N.D.	**hPa**
Relative density (at 20°C)	:	1.27	
Water solubility	:	< 0.001	**g/100 ml**
Soluble in	:	N.D.	
Relative vapour density	:	N.D.	
Viscosity	:	N.D.	**Pa.s**
Partition coëfficient n-octanol/water	:	5.61/5.73	
Evaporation rate			
ratio to butyl acetate	:	N.D.	
ratio to ether	:	N.D.	

9.3 Other information:

Melting point/melting range	:	256	**°C**
Auto-ignition point	:	N.D.	**°C**
Saturation concentration	:	N.D.	**g/m^3**

10. Stability and reactivity

10.1 Conditions to avoid/reactivity:
- Stable under normal conditions

10.2 Materials to avoid:
- Keep away from: heat sources, ignition sources, oxidizing agents, acids

10.3 Hazardous decomposition products:
- Upon combustion CO and CO2 are formed
- Reacts violently with (strong) oxidizers
- Decomposes on exposure to (strong) acids

11. Toxicological information

11.1 Acute toxicity:

LD50 oral rat	:	N.D.	**mg/kg**
LD50 dermal rat	:	N.D.	**mg/kg**
LD50 dermal rabbit	:	N.D.	**mg/kg**
LC50 inhalation rat	:	N.D.	**mg/1/4 h**
LC50 inhalation rat	:	N.D.	**ppm/4 h**

11.2 Chronic toxicity:

EC carc. cat.	:	2
EC muta. cat.	:	3
EC repr. cat.	:	not listed
Carcinogenicity (TLV)	:	A3
Carcinogenicity (MAC)	:	K
Carcinogenicity (VME)	:	not listed
Carcinogenicity (GWBB)	:	not listed
Carcinogenicity (MAK)	:	2
Mutagenicity (MAK)	:	not listed
Teratogenicity (MAK)	:	-
IARC classification	:	3

11.3 Routes of exposure: ingestion, inhalation, eyes and skin
Caution! Substance is absorbed through the skin

11.4 Acute effects/symptoms:

AFTER SKIN CONTACT
- Slight irritation

11.5 Chronic effects:

- Probably human carcinogenic
- No certainty about human mutagenic properties

ON CONTINUOUS/REPEATED EXPOSURE/CONTACT:
- No specific information available

SIMILAR PRODUCTS CAUSE FOLLOWING SYMPTOMS:
- Feeling of weakness
- Photoallergy
- Cracking of the skin
- Skin rash/inflammation
- Skin cancer
- Lung tissue affection/degeneration
- Enlargement/affection of the liver
- Affection of the renal tissue

12. Ecological information

12.1 Ecotoxicity:

- LC50 (24 h) : 0.0007 mg/l (DAPHNIA MAGNA)
- LC50 (24 h) : >6.7 mg/l (RANA SP.)

12.2 Mobility:

- **Volatile organic compounds (VOC):** N.D.%

- Forming sediments in water
- Adsorbs into the soil
- Insoluble in water

For other physicochemical properties see heading 9.

12.3 Persistence and degradability:

- **biodegradation BOD_5** : N.D. **% ThOD**
- **water** : - Not readily biodegradable in water
- **soil** : **T ½:** > 77 **days**

12.4 Bioaccumulative potential:
- **log P_{ow}** : 5.61/5.73
- **BCF** : 4440 (LAMELLIBRANCHIATA)
- Highly bioaccumulative

12.5 Other adverse effects:

- **WGK** : 3 (Classification based on the R-phrases in compliance with Verwaltungsvorschrift wassergefährdender Stoffe (VwVwS) of 17 May 1999)
- **Effect on the ozone layer** : Not dangerous for the ozone layer (Council Regulation (EC) 3093/94)
- **Greenhouse effect** : no data available
- **Effect on waste water purification** : no data available

13. Disposal considerations

13.1 Provisions relating to waste:

- Waste material code (91/689/EEC, Council Decision
- 2001/118/EC, O.J. L47 of 16/2/2001): 16 05 06 (laboratory chemicals, consisting of or containing dangerous substances, including mixtures of laboratory)
- Waste material code (Flanders): 001, 045, 691
- Waste code (Germany): 59302
- Hazardous waste (91/689/EEC)


13.2 Disposal methods:

- Dissolve or mix with a combustible solvent
- Remove to an authorized incinerator equipped with an afterburner and a flue gas scrubber
- Do not discharge into surface water (2000/60/EEC, Council

13.3 Packaging/Container:

- Waste material code packaging (91/689/EEC, Council Decision
- 2001/118/EC, O.J. L47 of 16/2/2001): 15 01 10 (packaging containing residues of or contaminated by dangerous substances)

14. Transport information

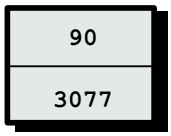

14.1 Classification of the substance in compliance with UN Recommendations

UN number	: 3077
CLASS	: 9
SUB RISKS	: -
PACKING	: III
PROPER SHIPPING NAME	: UN 3077, Environmentally hazardous substance, solid, n.o.s. (chrysene)

14.2 ADR (transport by road)

CLASS	: 9
PACKING	: III
DANGER LABEL TANKS	: 9
DANGER LABEL PACKAGES	: 9

14.3 RID (transport by rail)

CLASS	: 9
PACKING	: III
DANGER LABEL TANKS	: 9
DANGER LABEL PACKAGES	: 9

14.4 ADNR (transport by inland waterways)

CLASS	: 9
PACKING	: III
DANGER LABEL TANKS	: 9
DANGER LABEL PACKAGES	: 9

14.5 IMDG (maritime transport)

CLASS	: 9
SUB RISKS	: -
PACKING	: III
MFAG	: -
EMS	: -
MARINE POLLUTANT	: P

14.6 ICAO (air transport)

CLASS	: 9
SUB RISKS	: -
PACKING	: III
PACKING INSTRUCTIONS PASSENGER AIRCRAFT	:
PACKING INSTRUCTIONS CARGO AIRCRAFT	:

14.7 Special precautions in connection with transport : none

14.8 Limited quantities (LQ) :

When substances and their packaging meet the conditions established by ADR/RID/ADNR in chapter 3.4, **only** the following prescriptions shall be complied with:
each package shall display a diamond-shaped figure with the following inscription:
- 'UN 3077'
or, in the case of different goods with different identification numbers within a single package:
- the letters 'LQ'

15. Regulatory information

Enumerated in substance list Annex I of directive 67/548/EEC et sequens



Toxic



Dangerous for the environment

R45 : May cause cancer
R50/53 : Very toxic to aquatic organisms, may cause long-term adverse effects in the aquatic environment

S53 : Avoid exposure - obtain special instructions before use
S45 : In case of accident or if you feel unwell, seek medical advice (show the label where possible)
S60 : This material and/or its container must be disposed of as hazardous waste
S61 : Avoid release to the environment. Refer to special instructions/safety data sheets.

16. Other information

The information provided on this MSDS is correct to the best of our knowledge, information and belief at the date of its publication. The information given is designed only as a guidance for safe handling, use, processing, storage, transportation, disposal and release and is not to be considered as a warranty or quality specification. The information relates only to the specific material designated and may not be valid for such material used in combination with any other material or in any process, unless specified in the text.

N.A. = NOT APPLICABLE
N.D. = NOT DETERMINED
***** = INTERNAL CLASSIFICATION

Full text of any R-phrases referred to under heading 2:

R45 : May cause cancer
R50/53 : Very toxic to aquatic organisms, may cause long-term adverse effects in the aquatic environment

Exposure limits:
TLV : Threshold Limit Value - ACGIH USA 2000
OES : Occupational Exposure Standards - United Kingdom 1999
MEL : Maximum Exposure Limits - United Kingdom 1999
MAK : Maximale Arbeitsplatzkonzentrationen - Germany 2001
TRK : Technische Richtkonzentrationen - Germany 2001
MAC : Maximale aanvaarde concentratie - The Netherlands 2002
VME : Valeurs limites de Moyenne d'Exposition - France 1999
VLE : Valeurs limites d'Exposition à court terme - France 1999
GWBB : Grenswaarde beroepsmatige blootstelling - Belgium 1998
GWK : Grenswaarde kortstondige blootstelling - Belgium 1998
EC : Indicative occupational exposure limit values - directive 2000/39/EC

Chronic toxicity:
K : List of the carcinogenic substances and processes - The Netherlands 2002

Material Safety Data Sheet

Product Name: COBALT-BASED ALLOYS **ID: 1147**

* * * Section 1 - Chemical Product and Company Identification * * *

Chemical Formula: Cobalt (Co), chromium (Cr) and other alloying elements
Product Use: Cast aerospace parts
Other Designations: 694, 98M2, CoCrNiMoFe, ECY 768, F75, FSX 414, G34, How 1, How 3, How 6, How 12, How 19, How 21, How 25 (L605), How 31 (X40), How 36, How F, How J, Mar-M 302, Mar-M 509, Mar-M 918, Merle 72, MP35N, S 816, PT1377, PT1508, WI 52, X 45 and other Cobalt-Based Alloys

Alcoa Inc.
201 Isabella Street
Pittsburgh, PA 15212-5858

Phone: Health and Safety: 1-412-553-4649

Emergency Information: USA: Chemtrec: 1-800-424-9300 or 1-703-527-3887 Alcoa: 1-412-553-4001
Website: For a current MSDS, refer to Alcoa websites: www.alcoa.com or Internally at my.alcoa.com EHS Community

* * * Section 2 - Hazards Identification * * *

EMERGENCY OVERVIEW

Solid. Metallic appearance. Odorless. Non-combustible as supplied.

Explosion/fire hazards may be present when (See Sections 5, 7 and 10 for additional information):
***** Molten metal is in contact with water/moisture.
***** Heavily concentrated dust clouds are dispersed in the air.

Dust and fume from processing can cause irritation of eyes, skin and upper respiratory tract.

POTENTIAL HEALTH EFFECTS

The following statements summarize the health effects generally expected in cases of overexposures. User specific situations should be assessed by a qualified individual. Additional health information can be found in Section 11.
The health effects listed below are not likely to occur unless processing or recycling/combustion generate dusts or fumes.

Eyes Dust or fume from processing: Can cause irritation.

Skin Dust or fume from processing: Can cause irritation, sensitization and allergic contact dermatitis.

Inhalation Health effects from mechanical processing (e.g., cutting, grinding): Can cause upper respiratory tract irritation. **Chronic overexposures:** Can cause asthma, respiratory sensitization, scarring of the lungs (pulmonary fibrosis), central nervous system damage, secondary Parkinson's disease and reproductive harm in males.

Additional health effects from elevated temperature processing (e.g., welding, melting): **Acute overexposures:** Can cause nausea, fever, chills, shortness of breath and malaise (metal fume fever). **Chronic overexposures:** Can cause the accumulation of fluid in the lungs (pulmonary edema) and lung cancer.

Carcinogenicity and Reproductive Hazard

Product as shipped: Does not present any cancer or reproductive hazards.
Dust and fumes from mechanical processing: Can present a cancer hazard (nickel, cobalt). Can present a reproductive hazard for males (manganese).
Dust and fumes from welding or elevated temperature processing: Can present a cancer hazard (hexavalent chromium compounds, nickel compounds, welding fumes, cobalt compounds). Can present a reproductive hazard for males (manganese).

Medical Conditions Aggravated By Exposure to Product, Components or Compounds Formed During Processing

Dust or fume from processing: Asthma, chronic lung disease, skin rashes and secondary Parkinson's disease.

* * * Section 3 - Composition / Information on Ingredients * * *

Complete composition is provided below and may include some components classified as non-hazardous.

CAS #	Component	Percent
7440-48-4	Cobalt	35-65
7440-47-3	Chromium	15-35
7440-02-0	Nickel	0-35
7440-33-7	Tungsten	0-25
7439-89-6	Iron	0-20
7439-98-7	Molybdenum	0-15
7440-25-7	Tantalum	0-10
7440-62-2	Vanadium	0-5
7439-96-5	Manganese	0-5
7429-90-5	Aluminum	0-5
7440-03-1	Niobium	0-5
7440-21-3	Silicon	0-5
7440-44-0	Carbon	0-5

Component Information

Additional compounds which may be formed during processing are listed in Section 8.

* * * Section 4 - First Aid Measures * * *

First Aid: Eyes

Dust or fume from processing: Flush eyes with plenty of water or saline for at least 15 minutes. Consult a physician.

First Aid: Skin

Dust or fume from processing: Wash skin with soap and water for at least 15 minutes. Consult a physician if irritation persists.

First Aid: Inhalation

Dust or fume from processing: Remove to fresh air. If unconscious or severely injured, check for clear airway, breathing and presence of pulse. Perform CPR if there is no pulse or respiration. Consult a physician.

* * * Section 5 - Fire Fighting Measures * * *

Flammable/Combustible Properties

This product does not present fire or explosion hazards as shipped. Dust and fines may be ignitable.

Fire/Explosion

May be a potential hazard under the following conditions:

***** Molten metal in contact with water/moisture. Moisture entrapped by molten metal can be explosive. ***** Dust or fines dispersed in the air can be explosive. Heavily concentrated dusts in air can be explosive if subjected to a strong ignition source.

Extinguishing Media

Use a Class D agent, fluxing salts, graphite or dry sand on dust or fine fires. Otherwise, use fire fighting methods and materials that are appropriate for surrounding fire.

Unsuitable Extinguishing Media

DO NOT USE:

***** Water around molten metal.

These agents will react with the burning material.

Fire Fighting Equipment/Instructions

Fire fighters should wear NIOSH approved, positive pressure, self-contained breathing apparatus and full protective clothing when appropriate.

* * * Section 6 - Accidental Release Measures * * *

Small/Large Spill: Avoid generating dust. Recover using mechanical means. Collect scrap for recycling.

* * * Section 7 - Handling and Storage * * *

Handling/Storage

Avoid generating dust. Avoid contact with sharp edges or heated metal. Product should be kept dry. Do not eat, drink, apply cosmetics, or smoke when handling or using.

Requirements for Remelting of Scrap Material and/or Ingot

Molten metal and water can be an explosive combination. The risk is greatest when there is sufficient molten metal to entrap or seal off the water. Water and other forms of contamination on or contained in scrap or remelt ingot are known to have caused explosions in melting operations. While the products may have minimal surface roughness and internal voids, there remains the possibility of moisture contamination or entrapment. If confined, even a few drops of water can lead to violent explosions.

During melting operations, the following minimum guidelines should be observed:
***** Inspect all materials prior to furnace charging and completely remove surface contamination such as water, ice, snow, deposits of grease and oil or other surface contamination resulting from weather exposure, shipment, or storage.
***** Store materials in dry, heated areas with any cracks or cavities pointed downwards.
***** Preheat and dry large or heavy items such as ingot adequately before charging into a furnace containing molten metal. This is typically done by use of a drying oven or homogenizing furnace. The drying cycle should bring the internal metal temperature of the coldest item of the batch to 400°F and then hold at that temperature for 6 hours.

* * * Section 8 - Exposure Controls / Personal Protection * * *

Engineering Controls

If dust or fumes are generated through processing: Use with adequate ventilation to meet the limits listed in Section 8, Exposure Guidelines.

Personal Protective Equipment

Respiratory Protection

If dust or fumes are generated through processing: Use NIOSH-approved respiratory protection as specified by an Industrial Hygienist or other qualified professional if concentrations exceed the limits listed in Section 8, Exposure Guidelines. Suggested respiratory protection: N95

Eye Protection Wear safety glasses/goggles to avoid eye injury.

Skin Protection Wear appropriate gloves to avoid any skin injury.

General

Personnel who handle and work with **molten metal** should utilize primary protective clothing like polycarbonate face shields, fire resistant tapper's jackets, neck shades (snoods), leggings, spats and similar equipment to prevent burn injuries. In addition to primary protection, secondary or day-to-day work clothing that is fire resistant and sheds metal splash is recommended for use with molten metal. Synthetic materials should never be worn even as secondary clothing (undergarments).

Exposure Guidelines

A: General Product Information

No Occupational Exposure Limit has been developed specifically for this product.
Alcoa recommends an Occupational Exposure Limit for **Cobalt** of 0.02 mg/m3 TWA.
Alcoa recommends an Occupational Exposure Limit for **Chromium (VI) Compounds [both soluble and insoluble forms]** of 0.25 ug/m3 TWA as chromium.
Alcoa recommends an Occupational Exposure Limit for **Nickel Compounds** of 0.1 mg/m3 TWA.
Alcoa recommends Occupational Exposure Limits for **Manganese** of 0.05 mg/m3 TWA (total particulate) and 0.02 mg/m3 TWA (respirable fraction).

B: Component Exposure Limits

Cobalt (7440-48-4)
ACGIH 0.02 mg/m3 TWA
OSHA 0.1 mg/m3 TWA (dust and fume)

Chromium (7440-47-3)
ACGIH 0.5 mg/m3 TWA
OSHA 1 mg/m3 TWA

Nickel (7440-02-0)
ACGIH 1.5 mg/m3 TWA (inhalable fraction)
OSHA 1 mg/m3 TWA

Tungsten (7440-33-7)
ACGIH 5 mg/m3 TWA
ACGIH 10 mg/m3 STEL

Molybdenum (7439-98-7)
ACGIH 10 mg/m3 TWA (inhalable fraction); 3 mg/m3 TWA (respirable fraction)
OSHA 15 mg/m3 TWA (total dust)

Tantalum (7440-25-7)
ACGIH 5 mg/m3 TWA (dust)
OSHA 5 mg/m3 TWA

Vanadium (7440-62-2)
OSHA 0.5 mg/m3 Ceiling (respirable dust, as V2O5); 0.1 mg/m3 Ceiling (fume, as V2O5)

Manganese (7439-96-5)
ACGIH 0.2 mg/m3 TWA
OSHA 5 mg/m3 Ceiling (fume)

Aluminum (7429-90-5)
ACGIH 10 mg/m3 TWA (metal dust)
OSHA 15 mg/m3 TWA (total dust); 5 mg/m3 TWA (respirable fraction)

Silicon (7440-21-3)
OSHA 15 mg/m3 TWA (total dust); 5 mg/m3 TWA (respirable fraction)

C: Exposure Limits for Additional Compounds Which May Be Formed During Processing

Chromium (II) compounds (Not Available)
OSHA 0.5 mg/m3 TWA (as Cr)

Chromium (III) Compounds (Not Available)
ACGIH 0.5 mg/m3 TWA (as Cr)
OSHA 0.5 mg/m3 TWA (as Cr)

Chromium (VI) compounds- water soluble (Not Available)
ACGIH 0.05 mg/m3 TWA (as Cr)

Chromium (VI) compounds (certain water insoluble forms) (Not Available)
ACGIH 0.01 mg/m3 TWA (as Cr)

Chromium (VI) (18540-29-9)
OSHA 2.5 µg/m3 Action Level; 5 µg/m3 TWA (Cancer hazard - See 29 CFR 1910.1026)

Nickel insoluble compounds (Not Available)
ACGIH 0.2 mg/m3 TWA (inhalable fraction, as Ni)
OSHA 1 mg/m3 TWA (as Ni)

Tungsten, insoluble compounds (Not Available)
ACGIH 5 mg/m3 TWA (as W)
ACGIH 10 mg/m3 STEL (as W)

Iron oxide (1309-37-1)
ACGIH 5 mg/m3 TWA (respirable fraction)
OSHA 10 mg/m3 TWA

Molybdenum insoluble compounds (Not Available)
ACGIH 10 mg/m3 TWA (inhalable fraction, as Mo); 3 mg/m3 TWA (respirable fraction, as Mo)
OSHA 15 mg/m3 TWA (total dust)

Tantalum oxide (1314-61-0)
ACGIH 5 mg/m3 TWA (dust, as Ta)
OSHA 5 mg/m3 TWA (dust)

Vanadium pentoxide (1314-62-1)
ACGIH 0.05 mg/m3 TWA (dust or fume, respirable fraction)
OSHA 0.5 mg/m3 Ceiling (respirable dust, as V2O5); 0.1 mg/m3 Ceiling (fume, as V2O5)

Manganese compounds, inorganic (Not Available)
ACGIH 0.2 mg/m3 TWA (as Mn)
OSHA 5 mg/m3 Ceiling (as Mn) (related to Manganese compounds)

Aluminum oxide (1344-28-1)
ACGIH 10 mg/m3 TWA (particulate matter containing no asbestos and <1% crystalline silica)
OSHA 15 mg/m3 TWA (total dust); 5 mg/m3 TWA (respirable fraction)

* * * Section 9 - Physical & Chemical Properties * * *

Physical State:	Solid	**Appearance:**	Metallic appearance
Boiling Point:	Not determined	**Melting Point:**	2719ºF (1493ºC) Cobalt
Vapor Pressure:	Not applicable	**Vapor Density:**	Not applicable
Solubility in Water:	Not soluble	**Specific Gravity:**	See Density
Density:	550 lb/ft3 (8.8 g/cm3)	**pH Level:**	Not applicable
Odor:	Odorless	**Odor Threshold:**	Not applicable
Octanol-Water Coefficient:	Not applicable		

* * * Section 10 - Chemical Stability & Reactivity Information * * *

Stability Stable under normal conditions of use, storage, and transportation.

Conditions to Avoid

In powder form, can react with strong oxidizers such as concentrated nitric acid. Molten metal can react violently/explosively with water or moisture, particularly when the water is entrapped.

* * * Section 11 - Toxicological Information * * *

Health Effects Associated with Individual Ingredients

Cobalt Can cause irritation of eyes, skin and respiratory tract. Skin contact: Can cause allergic reactions. Acute and chronic overexposures: Can cause respiratory sensitization, asthma, scarring of the lungs (pulmonary fibrosis) and damage to the heart muscle (cardiomyopathy). **Cobalt and certain cobalt compounds** IARC/NTP: Listed as possibly carcinogenic to humans by IARC (Group 2B)*.

Chromium dust and mist Can cause irritation of eyes, skin and respiratory tract. **Chromium and trivalent chromium** IARC/NTP: Listed as "unclassifiable as to carcinogenicity in humans" by IARC (Group 3).

Nickel dust and fumes Can cause irritation of eyes, skin and respiratory tract. Eye contact: Can cause inflammation of the eyes and eyelids (conjunctivitis). Skin contact: Can cause sensitization and allergic contact dermatitis. Chronic overexposures: Can cause perforation of the nasal septum, inflammation of the nasal passages (sinusitis), respiratory sensitization, asthma and scarring of the lungs (pulmonary fibrosis). **Nickel alloys** IARC/NTP: Reviewed but not recommended for listing by the NTP. Listed as possibly carcinogenic to humans by IARC (Group 2B)*.

Tungsten dust Can cause irritation of eyes, skin and upper respiratory tract.

Molybdenum dust and fumes Can cause irritation of mucous membranes, skin and respiratory tract. Acute overexposures: Can cause headache, backache and sore joints. Chronic overexposures: Can cause deformities of the joints, blood disorders, kidney damage, lung damage and liver damage.

Tantalum and tantalum oxide Can cause mechanical irritation of eyes, skin and upper respiratory tract. Generally of low toxicity.

Manganese dust or fumes Chronic overexposures: Can cause inflammation of the lung tissue, scarring of the lungs (pulmonary fibrosis), central nervous system damage, secondary Parkinson's disease and reproductive harm in males.

Aluminum dust, fines and fumes Low health risk by inhalation. Generally considered to be biologically inert.

Niobium dust and fumes Acute overexposures: Generally of low toxicity. Chronic overexposures: Can cause lung damage.

Silicon, inert dusts Chronic overexposures: Can cause chronic bronchitis and narrowing of the airways.

Health Effects Associated with Individual Compounds Formed During Processing

(The following could be expected if welded, remelted or otherwise processed at elevated temperatures.)

Hexavalent chromium (Chrome VI) Can cause irritation of eyes, skin and respiratory tract. Skin contact: Can cause irritant dermatitis, allergic reactions and skin ulcers. Chronic overexposures: Can cause perforation of the nasal septum, respiratory sensitization, asthma, the accumulation of fluid in the lungs (pulmonary edema), lung damage, kidney damage, lung cancer, nasal cancer and cancer of the gastrointestinal tract. IARC/NTP: Listed as "known to be a human carcinogen" by the NTP. Listed as carcinogenic to humans by IARC (Group 1)*.

Nickel compounds Associated with lung cancer, cancer of the vocal cords and nasal cancer. IARC/NTP: Listed as "known to be a human carcinogen" by the NTP. Listed as carcinogenic to humans by IARC (Group 1)*.

Iron oxide Chronic overexposures: Can cause benign lung disease (siderosis). Ingestion: Can cause irritation of gastrointestinal tract, bleeding, changes in the pH of the body fluids (metabolic acidosis) and liver damage.

Molybdenum trioxide Can cause irritation of eyes, mucous membranes and upper respiratory tract. Chronic overexposures: Can cause reduction in the number of red blood cells (anemia), predisposition to gout, thyroid function changes, liver damage and lung damage. Additional information: Studies with experimental animals by inhalation have found lung cancer.

Vanadium pentoxide Can cause irritation of eyes, skin and respiratory tract. Skin contact (prolonged or repeated): Can cause sensitization and dermatitis. Acute overexposures: Can cause inflammation of the eyes and eyelids (conjunctivitis), bronchitis and the accumulation of fluid in the lungs (pulmonary edema). Effects can be delayed for several days. Chronic overexposures: Can cause kidney damage, blindness, asthma and emphysema. IARC/NTP: Listed as possibly carcinogenic to humans by IARC (Group 2B)*.

Manganese oxide fumes Can cause irritation of eyes, skin and respiratory tract. Acute overexposures: Can cause nausea, fever, chills, shortness of breath and malaise (metal fume fever).

Alumina (aluminum oxide) Low health risk by inhalation. Generally considered to be biologically inert.

Silica, amorphous Acute overexposures: Can cause dryness of eyes, nose and upper respiratory tract.

Acute Toxicity of Ingredients/Formed Compounds

A: General Product Information No information available for product.

B: Component Analysis - LD50/LC50

Cobalt (7440-48-4) Inhalation LC50 Rat: >10 mg/L/1H; Oral LD50 Rat:6170 mg/kg

Nickel (7440-02-0) Oral LD50 Rat: >9000 mg/kg
Iron (7439-89-6) Oral LD50 Rat: 984 mg/kg
Manganese (7439-96-5) Oral LD50 Rat: 9 g/kg
Silicon (7440-21-3) Oral LD50 Rat: 3160 mg/kg
Carbon (7440-44-0) Oral LD50 Rat: >10000 mg/kg

C: Formed Compound Toxicity - LD50s/LC50s

Iron oxide (1309-37-1) Oral LD50 Rat: >10000 mg/kg
Tantalum oxide (1314-61-0) Oral LD50 Rat: 8 g/kg
Vanadium pentoxide (1314-62-1)
Inhalation LC50 Rat: 2.21 mg/L/4H; Oral LD50 Rat:10 mg/kg; Dermal LD50 Rat:>2500 mg/kg
Aluminum oxide (1344-28-1) Oral LD50 Rat: >5000 mg/kg
Silicon dioxide (amorphous) (69012-64-2)
Oral LD50 Rat: >5000 mg/kg; Inhalation LC50 Rat:>2.2 mg/L/1H; Dermal LD50 Rabbit:>2000 mg/kg (related to Silica, amorphous)

Carcinogenicity of Ingredients
A: Ingredient Carcinogenicity - IARC/NTP

Component	CAS	IARC 1	IARC 2A	IARC 2B	IARC 3	IARC 4	NTP K	NTP RA
Cobalt	7440-48-4	No	No	Yes	No	No	No	No
Chromium	7440-47-3	No	No	No	Yes	No	No	No
Nickel	7440-02-0	No	No	Yes	No	No	No	No

B: Ingredient Carcinogenicity - ACGIH

Cobalt (7440-48-4)
ACGIH A3 - Confirmed animal carcinogen with unknown relevance to humans
Chromium (7440-47-3)
ACGIH A4 - Not Classifiable as a Human Carcinogen
Nickel (7440-02-0)
ACGIH A5 - Not Suspected as a Human Carcinogen

C: Ingredient References

Cobalt (7440-48-4)
IARC Monograph 86 [2006] (without tungsten carbide), Monograph 52 [1991]
Chromium (7440-47-3)
IARC Monograph 49 [1990] (listed under Chromium and Chromium compounds), Supplement 7 [1987]
Nickel (7440-02-0)
IARC Monograph 49 [1990], Supplement 7 [1987]

Carcinogenicity of Compounds Formed During Processing
A: Formed Compound Carcinogenicity - IARC/NTP

Component	CAS	IARC 1	IARC 2A	IARC 2B	IARC 3	IARC 4	NTP K	NTP RA
Chromium (III) Compounds	Not Available	No	No	No	Yes	No	No	No
Chromium (VI) compounds (certain water insoluble forms)	Not Available	Yes	No	No	No	No	Yes	No
Nickel compounds	Not Available	Yes	No	No	No	No	Yes	No
Iron oxide	1309-37-1	No	No	No	Yes	No	No	No
Vanadium pentoxide	1314-62-1	No	No	Yes	No	No	No	No
Silicon dioxide (amorphous) (related to Silica, amorphous)	69012-64-2	No	No	No	Yes	No	No	No

B: Formed Compound Carcinogenicity - ACGIH

Chromium (III) Compounds (Not Available)
ACGIH A4 - Not Classifiable as a Human Carcinogen

Chromium (VI) compounds- water soluble (Not Available)
ACGIH A1 - Confirmed Human Carcinogen

Chromium (VI) compounds (certain water insoluble forms) (Not Available)
ACGIH A1 - Confirmed Human Carcinogen

Nickel insoluble compounds (Not Available)
ACGIH A1 - Confirmed Human Carcinogen

Iron oxide (1309-37-1)
ACGIH A4 - Not Classifiable as a Human Carcinogen

Vanadium pentoxide (1314-62-1)
ACGIH A4 - Not Classifiable as a Human Carcinogen (dust and fume)

Aluminum oxide (1344-28-1)
ACGIH A4 - Not Classifiable as a Human Carcinogen

C: Formed Compound References

Chromium (III) Compounds (Not Available)
IARC Monograph 49 [1990] (listed under Chromium and Chromium compounds), Supplement 7 [1987]

Chromium (VI) compounds (certain water insoluble forms) (Not Available)
IARC Monograph 49 [1990] (evaluated as a group)

Chromium (VI) (18540-29-9)
IARC Monograph 49 [1990] (evaluated as a group)

Nickel compounds (Not Available)
IARC Monograph 49 [1990] (evaluated as a group)

Iron oxide (1309-37-1)
IARC Supplement 7 [1987], Monograph 1 [1972]

Vanadium pentoxide (1314-62-1)
IARC Monograph 86 [2006]

Silicon dioxide (amorphous) (69012-64-2)
IARC Monograph 68 [1997], Supplement 7 [1987] (related to Silica, amorphous)

Descriptions of IARC and NTP Classifications

IARC 1: The agent is carcinogenic to humans. There is sufficient evidence that a causal relationship existed between exposure to the agent and human cancer.

IARC 2A: The agent is probably carcinogenic to humans. Generally includes agents for which there is limited evidence of carcinogenicity in humans and sufficient evidence of carcinogenicity in experimental animals.

IARC 2B: The agent is possibly carcinogenic to humans. Generally includes agents for which there is limited evidence in humans and less than sufficient evidence in experimental animals.

IARC 3: The agent is not classifiable as to its carcinogenicity to humans. Generally includes agents for which there is inadequate evidence in humans and inadequate or limited evidence in experimental animals.

IARC 4: The agent is probably not carcinogenic to humans. Generally includes agents for which there is evidence suggesting lack of carcinogenicity in humans and in experimental animals.

NTP K: Known to be a human carcinogen.

NTP RA: Reasonably anticipated to be a human carcinogen.

* * * Section 12 - Ecological Information * * *

Ecotoxicity

A: General Product Information No information available for product.

B: Component Analysis - Ecotoxicity - Aquatic Toxicity

Cobalt (7440-48-4) 96 Hr LC50 Brachydanio rerio: >100 mg/L [static]

Nickel (7440-02-0)
96 Hr LC50 Oncorhynchus mykiss: 31.7 mg/L (adult); 96 Hr LC50 Pimephales promelas: 3.1 mg/L; 96 Hr LC50 Brachydanio rerio: >100 mg/L
72 Hr EC50 freshwater algae (4 species): 0.1 mg/L; 72 Hr EC50 Selenastrum capricornutum: 0.18 mg/L
96 Hr EC50 water flea: 510 µg/L
Iron (7439-89-6) 96 Hr LC50 Morone saxatilis: 13.6 mg/L [static]

Environmental Fate No information available for product.

* * * Section 13 - Disposal Considerations * * *

Disposal Instructions Reuse or recycle material whenever possible.
US EPA Waste Number & Descriptions
A: General Product Information
If reuse or recycle is not possible, then characterize in accordance with applicable regulations (40 CFR 261 or state equivalent in the U.S.) prior to disposal. TCLP testing is recommended for chromium.
B: Component Waste Numbers
RCRA waste codes other than described under Section A may apply depending on use of product. Refer to 40 CFR 261 or state equivalent in the U.S.

* * * Section 14 - Transportation Information * * *

Special Transportation

	PSN #1	PSN #2	PSN #3	PSN #4
Notes:	(1)			
UN NA Number:	-			
Proper Shipping Name:	Not regulated			
Hazard Class:	-			
Packing Group:	-			
RQ:	-			
Other - Tech Name:	-			
Other - Marine Pollutant:	-			

Notes:
(1) When "Not regulated," enter the proper freight classification, "MSDS Number," and "Product Name" on the shipping paperwork.

Canadian Controlled Products Regulation PIN:	Not regulated

* * * Section 15 - Regulatory Information * * *

US Federal Regulations
A: General Product Information
In reference to Title VI of the Clean Air Act of 1990, this material does not contain nor was it manufactured using ozone-depleting chemicals.
B: Component Analysis
This material contains one or more of the following chemicals required to be identified under SARA Section 302 (40 CFR 355 Appendix A), SARA Section 313 (40 CFR 372.65) and/or CERCLA (40 CFR 302.4).
Cobalt (7440-48-4)
SARA 313: 0.1 % de minimis concentration
Chromium (7440-47-3)
SARA 313: 1.0 % de minimis concentration
CERCLA: 5000 lb final RQ (no reporting of releases of this hazardous substance is required if the diameter of the pieces of the solid metal released is larger than 100 micrometers); 2270 kg final RQ (no reporting of releases of this hazardous substance is required if the diameter of the pieces of the solid metal released is larger than 100 micrometers)

Nickel (7440-02-0)
SARA 313: 0.1 % de minimis concentration
CERCLA: 100 lb final RQ (no reporting of releases of this hazardous substance is required if the diameter of the pieces of the solid metal released is larger than 100 micrometers); 45.4 kg final RQ (no reporting of releases of this hazardous substance is required if the diameter of the pieces of the solid metal released is larger than 100 micrometers)

Vanadium (7440-62-2)
SARA 313: 1.0 % de minimis concentration (except when contained in an alloy)

Manganese (7439-96-5)
SARA 313: 1.0 % de minimis concentration

Aluminum (7429-90-5)
SARA 313: 1.0 % de minimis concentration (dust or fume only)

SARA 311/312 Physical and Health Hazard Categories:

Immediate (acute) Health Hazard:	Yes, if particulates/fumes generated during processing
Delayed (chronic) Health Hazard:	Yes, if particulates/fumes generated during processing
Fire Hazard:	No
Sudden Release of Pressure:	No
Reactive:	No

State Regulations

A: General Product Information PENNSYLVANIA "Special Hazardous Substance": Chromium, Nickel
Chemical(s) known to the State of California to cause cancer: Chromium (hexavalent compounds), Cobalt metal powder, Nickel (metallic) and nickel compounds

B: Component Analysis - State

The following components appear on one or more of the following state hazardous substances lists:

Component	CAS #	CA	FL	MA	MN	NJ	PA
Cobalt	7440-48-4	Yes	No	Yes	Yes	Yes	Yes
Chromium	7440-47-3	Yes	No	Yes	Yes	Yes	Yes
Nickel	7440-02-0	Yes	No	Yes	Yes	Yes	Yes
Tungsten	7440-33-7	Yes	No	Yes	Yes	Yes	Yes
Iron	7439-89-6	Yes	No	No	No	No	No
Molybdenum	7439-98-7	Yes	No	Yes	Yes	Yes	Yes
Tantalum	7440-25-7	Yes	No	Yes	Yes	Yes	Yes
Vanadium	7440-62-2	Yes	No	Yes	No	Yes	Yes
Manganese	7439-96-5	Yes	No	Yes	Yes	Yes	Yes
Aluminum	7429-90-5	Yes	No	Yes	Yes	Yes	Yes
Silicon	7440-21-3	No	No	Yes	Yes	Yes	Yes

The following statement(s) are provided under the California Safe Drinking Water and Toxic Enforcement Act of 1986 (Proposition 65):
WARNING! This product contains a chemical known to the state of California to cause cancer.

Other Regulations

A: General Product Information Material meets the criteria for inclusion in WHMIS Class D2A.

B: Component Analysis - WHMIS IDL

The following components are identified under the Canadian Hazardous Products Act Ingredient Disclosure List:

Component	CAS #	Minimum Concentration
Cobalt	7440-48-4	0.1 %
Chromium	7440-47-3	0.1 %
Nickel	7440-02-0	0.1 %
Tungsten	7440-33-7	1 %
Molybdenum	7439-98-7	1 %
Tantalum	7440-25-7	1 %
Vanadium	7440-62-2	1 %
Manganese	7439-96-5	1 %
Aluminum	7429-90-5	1 %

C: Component Analysis - Inventory

Component	CAS #	TSCA	DSL	EINECS	AUST.	MITI
Cobalt	7440-48-4	Yes	Yes	Yes	Yes	No
Chromium	7440-47-3	Yes	Yes	Yes	Yes	No
Nickel	7440-02-0	Yes	Yes	Yes	Yes	No
Tungsten	7440-33-7	Yes	Yes	Yes	Yes	No
Iron	7439-89-6	Yes	Yes	Yes	Yes	No
Molybdenum	7439-98-7	Yes	Yes	Yes	Yes	No
Tantalum	7440-25-7	Yes	Yes	Yes	Yes	No
Vanadium	7440-62-2	Yes	Yes	Yes	Yes	No
Manganese	7439-96-5	Yes	Yes	Yes	Yes	No
Aluminum	7429-90-5	Yes	Yes	Yes	Yes	No
Niobium	7440-03-1	Yes	Yes	Yes	Yes	No
Silicon	7440-21-3	Yes	Yes	Yes	Yes	No
Carbon	7440-44-0	Yes	Yes	Yes	Yes	No

Inventory information

MITI Inventory: Pure metals are not specifically listed by CAS or MITI number on the MITI Inventory. However, the class of compounds for each of these metals is listed.

* * * Section 16 - Other Information * * *

MSDS History

Original: June 18, 2001
Supersedes: October 11, 2004
Revised: April 22, 2008

MSDS Status

04/22/2008: Reviewed on a periodic basis in accordance with Alcoa policy. Changes in Sections 1, 2, 3, 4, 5, 8, 11, 12, 13, 14 & 15.
10/11/2004: Combined with Alcoa MSDS #'s 1148 and 1149. Changes in Sections 1, 2, 3, 8 and 15. Covers some products formerly on Howmet MSDSs 201, 202, 203, 204, 205, 206 and 504.
06/18/2001: New MSDS; covers some products formerly on Howmet MSDS 201.

Prepared By

Hazardous Materials Control Committee
Preparer: Stephanie Williams, 412-553-1479/Jon N. Peace, 412-553-2293

MSDS System Number

159242

Other Information

***** Guide to Occupational Exposure Values-2007, Compiled by the American Conference of Governmental Industrial Hygienists (ACGIH).
***** Documentation of the Threshold Limit Values and Biological Exposure Indices, Sixth Edition, 1991, Compiled by the American Conference of Governmental Industrial Hygienists, Inc. (ACGIH).
***** NIOSH Pocket Guide to Chemical Hazards, U.S. Department of Health and Human Services, February 2004.
***** Patty's Industrial Hygiene and Toxicology: Volume II: Toxicology, 4th ed., 1994, Patty, F. A.; edited by Clayton, G. D. and Clayton, F. E.: New York: John Wiley & Sons, Inc.
***** expub, www.expub.com, Expert Publishing, LLC.

Key-Legend:

ACGIH	American Conference of Governmental Industrial Hygienists
AICS	Australian Inventory of Chemical Substances
CAS	Chemical Abstract Service
CERCLA	Comprehensive Environmental Response, Compensation, and Liability Act
CFR	Code of Federal Regulations
CPR	Cardio-pulmonary Resuscitation
DOT	Department of Transportation
DSL	Domestic Substances List (Canada)
EC	Effective Concentration
ED	Effective Dose
EINECS	European Inventory of Existing Commercial Chemical Substances
EPA	Environmental Protection Act
IARC	International Agency for Research on Cancer
LC_{50}	Lethal concentration (50 percent kill)
LC_{Lo}	Lowest published lethal concentration
LD_{50}	Lethal dose (50 percent kill)
LD_{Lo}	Lowest published lethal dose
LFL	Lower Flammable Limit
MITI	Ministry of International Trade & Industry
NFPA	National Fire Protection Association
NIOSH	National Institute for Occupational Safety and Health
NORM	Naturally Occurring Radioactive Materials
NTP	National Toxicology Program
OEL	Occupational Exposure Limit
OSHA	Occupational Safety and Health Administration
PEL	Permissible Exposure Limit
PIN	Product Identification Number
PSN	Proper Shipping Name
RCRA	Resource Conservation and Recovery Act
SARA	Superfund Amendments and Reauthorization Act
STEL	Short Term Exposure Limit
TCLP	Toxic Chemicals Leachate Program
TDG	Transportation of Dangerous Goods
TLV	Threshold Limit Value
TSCA	Toxic Substance Control Act
TWA	Time Weighted Average
UFL	Upper Flammable Limit
WHMIS	Workplace Hazardous Materials Information System
atm	atmosphere
cm	centimeter
g, gm	gram
in	inch
kg	kilogram
lb	pound
m	meter
mg	milligram
ml, ML	milliliter
mm	millimeter
mppcf	million particles per cubic foot
n.o.s.	not otherwise specified
ppb	parts per billion
ppm	parts per million
psia	pounds per square inch absolute
u	micron
ug	microgram

INFORMATION HEREIN IS GIVEN IN GOOD FAITH AS AUTHORITATIVE AND VALID; HOWEVER, NO WARRANTY, EXPRESS OR IMPLIED, CAN BE MADE.

This is the end of MSDS # 1147

COBALT-BASED ALLOYS

⚠ WARNING

Physical Hazards: Non-combustible as supplied. Dust and fines from processing may be ignitable. Explosion/fire hazards may be present when (1) molten metal is in contact with water or moisture or (2) heavily concentrated dust clouds are dispersed in air.

Health Hazards: Health effects generally expected in cases of overexposures:

EYES: Dust or fume from processing: Can cause irritation.

SKIN: Dust or fume from processing: Can cause irritation, sensitization and allergic contact dermatitis.

INHALATION: Health effects from mechanical processing (e.g., cutting, grinding): Can cause upper respiratory tract irritation. **Chronic overexposures:** Can cause asthma, respiratory sensitization, scarring of the lungs (pulmonary fibrosis), central nervous system damage, secondary Parkinson's disease and reproductive harm in males. Additional health effects from elevated temperature processing (e.g., welding, melting): **Acute overexposures:** Can cause nausea, fever, chills, shortness of breath and malaise (metal fume fever). **Chronic overexposures:** Can cause the accumulation of fluid in the lungs (pulmonary edema) and lung cancer.

WARNING: Cobalt metal powder, Chromium (hexavalent compounds) and nickel (metallic) and nickel compounds are chemicals known to the State of California to cause cancer (Proposition 65).

Precautions: Avoid generating dust. Use with adequate ventilation. Keep material dry. Use appropriate personal protective equipment (safety glasses/gloves) to avoid injury. Use appropriate NIOSH approved respiratory protection (N95) if concentrations exceed the permissible limits.

First Aid (dust or fume from processing): EYES: Flush eyes with plenty of water or saline for at least 15 minutes. Consult a physician. SKIN: Wash skin with soap and water for at least 15 minutes. Consult a physician if irritation persists. INHALATION: Remove to fresh air. If unconscious or severely injured, check for clear airway, breathing and presence of pulse. Perform CPR if there is no pulse or respiration. Consult a physician.

In case of fire: Use a Class D agent, fluxing salts, graphite or dry sand on dust or fine fires. Otherwise, use fire fighting methods and materials that are appropriate for surrounding fire. Do NOT use water around molten metal. This will react with the burning material.

Read Alcoa Material Safety Data Sheet No. 1147 for more information about use and disposal.

Emergency Phone: (412) 553-4001.

INGREDIENTS:	CAS No:	INGREDIENTS:	CAS No:
Cobalt	(7440-48-4)	Vanadium	(7440-62-2)
Chromium	(7440-47-3)	Manganese	(7439-96-5)
Nickel	(7440-02-0)	Aluminum	(7429-90-5)
Tungsten	(7440-33-7)	Niobium	(7440-03-1)
Iron	(7439-89-6)	Silicon	(7440-21-3)
Molybdenum	(7439-98-7)	Carbon	(7440-44-0)
Tantalum	(7440-25-7)		

Alcoa Inc.
201 Isabella Street, Pittsburgh, PA 15212-5858 USA

ALCOA

4/08 1147

```
ERROR: undefined
OFFENDING COMMAND: get

STACK:

/quit
-dictionary-
-mark-
```

SAFETY DATA SHEET

Version 4.8
Revision Date 12/01/2015
Print Date 05/13/2016

1. PRODUCT AND COMPANY IDENTIFICATION

1.1 Product identifiers

Product name : Cumene

Product Number : 36698
Brand : Sigma-Aldrich
Index-No. : 601-024-00-X

CAS-No. : 98-82-8

1.2 Relevant identified uses of the substance or mixture and uses advised against

Identified uses : Laboratory chemicals, Synthesis of substances

1.3 Details of the supplier of the safety data sheet

Company : Sigma-Aldrich
3050 Spruce Street
SAINT LOUIS MO 63103
USA

Telephone : +1 800-325-5832
Fax : +1 800-325-5052

1.4 Emergency telephone number

Emergency Phone # : (314) 776-6555

2. HAZARDS IDENTIFICATION

2.1 Classification of the substance or mixture

GHS Classification in accordance with 29 CFR 1910 (OSHA HCS)
Flammable liquids (Category 3), H226
Carcinogenicity (Category 2), H351
Specific target organ toxicity - single exposure (Category 3), Respiratory system, H335
Aspiration hazard (Category 1), H304
Acute aquatic toxicity (Category 2), H401
Chronic aquatic toxicity (Category 2), H411

For the full text of the H-Statements mentioned in this Section, see Section 16.

2.2 GHS Label elements, including precautionary statements

Pictogram



Signal word Danger

Hazard statement(s)
H226 Flammable liquid and vapour.
H304 May be fatal if swallowed and enters airways.
H335 May cause respiratory irritation.
H351 Suspected of causing cancer.
H411 Toxic to aquatic life with long lasting effects.

Precautionary statement(s)
P201 Obtain special instructions before use.

P202	Do not handle until all safety precautions have been read and understood.
P210	Keep away from heat/sparks/open flames/hot surfaces. No smoking.
P233	Keep container tightly closed.
P240	Ground/bond container and receiving equipment.
P241	Use explosion-proof electrical/ ventilating/ lighting/ equipment.
P242	Use only non-sparking tools.
P243	Take precautionary measures against static discharge.
P261	Avoid breathing dust/ fume/ gas/ mist/ vapours/ spray.
P271	Use only outdoors or in a well-ventilated area.
P273	Avoid release to the environment.
P280	Wear protective gloves/ protective clothing/ eye protection/ face protection.
P301 + P310	IF SWALLOWED: Immediately call a POISON CENTER or doctor/ physician.
P303 + P361 + P353	IF ON SKIN (or hair): Take off immediately all contaminated clothing. Rinse skin with water/shower.
P304 + P340 + P312	IF INHALED: Remove person to fresh air and keep comfortable for breathing. Call a POISON CENTER or doctor/ physician if you feel unwell.
P308 + P313	IF exposed or concerned: Get medical advice/ attention.
P331	Do NOT induce vomiting.
P370 + P378	In case of fire: Use dry sand, dry chemical or alcohol-resistant foam to extinguish.
P391	Collect spillage.
P403 + P233	Store in a well-ventilated place. Keep container tightly closed.
P403 + P235	Store in a well-ventilated place. Keep cool.
P405	Store locked up.
P501	Dispose of contents/ container to an approved waste disposal plant.

2.3 Hazards not otherwise classified (HNOC) or not covered by GHS

May form explosive peroxides.

3. COMPOSITION/INFORMATION ON INGREDIENTS

3.1 Substances

Synonyms	:	Isopropylbenzene
Formula	:	C_9H_{12}
Molecular weight	:	120.19 g/mol
CAS-No.	:	98-82-8
EC-No.	:	202-704-5
Index-No.	:	601-024-00-X

Hazardous components

Component	Classification	Concentration
Cumene		
	Flam. Liq. 3; Carc. 2; STOT SE 3; Asp. Tox. 1; Aquatic Acute 2; Aquatic Chronic 2; H226, H304, H335, H351, H411	<= 100 %

For the full text of the H-Statements mentioned in this Section, see Section 16.

4. FIRST AID MEASURES

4.1 Description of first aid measures

General advice

Consult a physician. Show this safety data sheet to the doctor in attendance.Move out of dangerous area.

If inhaled
If breathed in, move person into fresh air. If not breathing, give artificial respiration. Consult a physician.

In case of skin contact
Wash off with soap and plenty of water. Consult a physician.

In case of eye contact
Flush eyes with water as a precaution.

If swallowed
Do NOT induce vomiting. Never give anything by mouth to an unconscious person. Rinse mouth with water. Consult a physician.

4.2 Most important symptoms and effects, both acute and delayed
The most important known symptoms and effects are described in the labelling (see section 2.2) and/or in section 11

4.3 Indication of any immediate medical attention and special treatment needed
No data available

5. FIREFIGHTING MEASURES

5.1 Extinguishing media

Suitable extinguishing media
Use water spray, alcohol-resistant foam, dry chemical or carbon dioxide.

5.2 Special hazards arising from the substance or mixture
Carbon oxides

5.3 Advice for firefighters
Wear self-contained breathing apparatus for firefighting if necessary.

5.4 Further information
Use water spray to cool unopened containers.

6. ACCIDENTAL RELEASE MEASURES

6.1 Personal precautions, protective equipment and emergency procedures
Use personal protective equipment. Avoid breathing vapours, mist or gas. Ensure adequate ventilation. Remove all sources of ignition. Evacuate personnel to safe areas. Beware of vapours accumulating to form explosive concentrations. Vapours can accumulate in low areas.
For personal protection see section 8.

6.2 Environmental precautions
Prevent further leakage or spillage if safe to do so. Do not let product enter drains. Discharge into the environment must be avoided.

6.3 Methods and materials for containment and cleaning up
Contain spillage, and then collect with an electrically protected vacuum cleaner or by wet-brushing and place in container for disposal according to local regulations (see section 13).

6.4 Reference to other sections
For disposal see section 13.

7. HANDLING AND STORAGE

7.1 Precautions for safe handling
Avoid contact with skin and eyes. Avoid inhalation of vapour or mist.
Keep away from sources of ignition - No smoking.Take measures to prevent the build up of electrostatic charge.
For precautions see section 2.2.

7.2 Conditions for safe storage, including any incompatibilities
Keep container tightly closed in a dry and well-ventilated place. Containers which are opened must be carefully resealed and kept upright to prevent leakage.

7.3 Specific end use(s)
Apart from the uses mentioned in section 1.2 no other specific uses are stipulated

8. EXPOSURE CONTROLS/PERSONAL PROTECTION

8.1 Control parameters

Components with workplace control parameters

Component	CAS-No.	Value	Control parameters	Basis
Cumene	98-82-8	TWA	50.000000 ppm	USA. ACGIH Threshold Limit Values (TLV)
	Remarks	Central Nervous System impairment Upper Respiratory Tract irritation Eye irritation Skin irritation		
		TWA	50.000000 ppm 245.000000 mg/m3	USA. NIOSH Recommended Exposure Limits
		Potential for dermal absorption		
		TWA	50.000000 ppm 245.000000 mg/m3	USA. Occupational Exposure Limits (OSHA) - Table Z-1 Limits for Air Contaminants
		Skin designation The value in mg/m3 is approximate.		

8.2 Exposure controls

Appropriate engineering controls
Handle in accordance with good industrial hygiene and safety practice. Wash hands before breaks and at the end of workday.

Personal protective equipment

Eye/face protection
Face shield and safety glasses Use equipment for eye protection tested and approved under appropriate government standards such as NIOSH (US) or EN 166(EU).

Skin protection
Handle with gloves. Gloves must be inspected prior to use. Use proper glove removal technique (without touching glove's outer surface) to avoid skin contact with this product. Dispose of contaminated gloves after use in accordance with applicable laws and good laboratory practices. Wash and dry hands.

Full contact
Material: Fluorinated rubber
Minimum layer thickness: 0.7 mm
Break through time: 480 min
Material tested:Vitoject® (KCL 890 / Aldrich Z677698, Size M)

Splash contact
Material: Nitrile rubber
Minimum layer thickness: 0.4 mm
Break through time: 30 min
Material tested:Camatril® (KCL 730 / Aldrich Z677442, Size M)

data source: KCL GmbH, D-36124 Eichenzell, phone +49 (0)6659 87300, e-mail sales@kcl.de, test method: EN374
If used in solution, or mixed with other substances, and under conditions which differ from EN 374, contact the supplier of the CE approved gloves. This recommendation is advisory only and must be evaluated by an industrial hygienist and safety officer familiar with the specific situation of anticipated use by our customers. It should not be construed as offering an approval for any specific use scenario.

Body Protection
Complete suit protecting against chemicals, Flame retardant antistatic protective clothing., The type of protective equipment must be selected according to the concentration and amount of the dangerous substance at the specific workplace.

Respiratory protection
Where risk assessment shows air-purifying respirators are appropriate use a full-face respirator with multi-purpose combination (US) or type ABEK (EN 14387) respirator cartridges as a backup to engineering controls. If the respirator is the sole means of protection, use a full-face supplied air respirator. Use respirators and components tested and approved under appropriate government standards such as NIOSH (US) or CEN (EU).

Control of environmental exposure
Prevent further leakage or spillage if safe to do so. Do not let product enter drains. Discharge into the environment must be avoided.

9. PHYSICAL AND CHEMICAL PROPERTIES

9.1 Information on basic physical and chemical properties

a)	Appearance	Form: liquid, clear Colour: colourless
b)	Odour	No data available
c)	Odour Threshold	No data available
d)	pH	No data available
e)	Melting point/freezing point	Melting point/range: -96 °C (-141 °F) - lit.
f)	Initial boiling point and boiling range	152 - 154 °C (306 - 309 °F) - lit.
g)	Flash point	31.0 °C (87.8 °F) - closed cup
h)	Evaporation rate	No data available
i)	Flammability (solid, gas)	No data available
j)	Upper/lower flammability or explosive limits	Upper explosion limit: 6.5 %(V) Lower explosion limit: 0.9 %(V)
k)	Vapour pressure	10.7 hPa (8.0 mmHg) at 20.0 °C (68.0 °F)
l)	Vapour density	No data available
m)	Relative density	0.864 g/cm3 at 25 °C (77 °F)
n)	Water solubility	0.06 g/l at 25 °C (77 °F) - slightly soluble
o)	Partition coefficient: n-octanol/water	log Pow: 3.55 at 23 °C (73 °F)
p)	Auto-ignition temperature	425.0 °C (797.0 °F)
q)	Decomposition temperature	No data available
r)	Viscosity	No data available
s)	Explosive properties	No data available
t)	Oxidizing properties	No data available

9.2 Other safety information

Surface tension	27.69 mN/m at 25 °C (77 °F)

10. STABILITY AND REACTIVITY

10.1 Reactivity
No data available

10.2 Chemical stability
Stable under recommended storage conditions.
Test for peroxide formation before distillation or evaporation. Test for peroxide formation or discard after 1 year.

10.3 Possibility of hazardous reactions
Vapours may form explosive mixture with air.

10.4 Conditions to avoid
Heat, flames and sparks.

10.5 Incompatible materials
Strong oxidizing agents

10.6 Hazardous decomposition products
Other decomposition products - No data available
In the event of fire: see section 5

11. TOXICOLOGICAL INFORMATION

11.1 Information on toxicological effects

Acute toxicity
LD50 Oral - Rat - male - 2,260 mg/kg

Inhalation: No data available

Dermal: No data available

NOAEL Feed - Rat - male - > 535.8 mg/kg

Skin corrosion/irritation
Skin - Rabbit
Result: No skin irritation
(OECD Test Guideline 404)

Serious eye damage/eye irritation
Eyes - Rabbit
Result: No eye irritation
(OECD Test Guideline 405)

Respiratory or skin sensitisation
- Guinea pig
Result: Did not cause sensitisation on laboratory animals.
(OECD Test Guideline 406)

Germ cell mutagenicity
in vitro assay
S. typhimurium
Result: negative

Mutagenicity (micronucleus test)
Mouse - male and female
Result: negative

Carcinogenicity

IARC:	2B - Group 2B: Possibly carcinogenic to humans (Cumene)
NTP:	Reasonably anticipated to be a human carcinogen (Cumene)
OSHA:	No component of this product present at levels greater than or equal to 0.1% is identified as a carcinogen or potential carcinogen by OSHA.

Reproductive toxicity
No data available

No data available

Specific target organ toxicity - single exposure
May cause respiratory irritation.

Specific target organ toxicity - repeated exposure
No data available

Aspiration hazard
May be fatal if swallowed and enters airways.

Additional Information
RTECS: GR8575000

narcosis, Central nervous system depression, Dermatitis, Gastrointestinal disturbance, Damage to the lungs., Liver injury may occur., Kidney injury may occur.

Stomach - Irregularities - Based on Human Evidence
Stomach - Irregularities - Based on Human Evidence

12. ECOLOGICAL INFORMATION

12.1 Toxicity

Toxicity to fish	LC50 - Oncorhynchus mykiss (rainbow trout) - 4.8 mg/l - 96 h
Toxicity to daphnia and other aquatic invertebrates	EC50 - Daphnia (water flea) - 2.14 mg/l - 48 h (OECD Test Guideline 202)
Toxicity to algae	EC50 - Pseudokirchneriella subcapitata (green algae) - 2.60 mg/l - 72 h

12.2 Persistence and degradability

Biodegradability Result: - According to the results of tests of biodegradability this product is not readily biodegradable.

No data available

12.3 Bioaccumulative potential

No data available

12.4 Mobility in soil

No data available

12.5 Results of PBT and vPvB assessment

PBT/vPvB assessment not available as chemical safety assessment not required/not conducted

12.6 Other adverse effects

An environmental hazard cannot be excluded in the event of unprofessional handling or disposal.
Toxic to aquatic life with long lasting effects.

13. DISPOSAL CONSIDERATIONS

13.1 Waste treatment methods

Product
Burn in a chemical incinerator equipped with an afterburner and scrubber but exert extra care in igniting as this material is highly flammable. Offer surplus and non-recyclable solutions to a licensed disposal company. Contact a licensed professional waste disposal service to dispose of this material.

Contaminated packaging
Dispose of as unused product.

14. TRANSPORT INFORMATION

DOT (US)
UN number: 1918 Class: 3 Packing group: III
Proper shipping name: Isopropylbenzene
Reportable Quantity (RQ): 5000 lbs

Poison Inhalation Hazard: No

IMDG
UN number: 1918 Class: 3 Packing group: III EMS-No: F-E, S-E
Proper shipping name: ISOPROPYLBENZENE
Marine pollutant:yes
IATA

UN number: 1918 Class: 3 Packing group: III
Proper shipping name: Isopropylbenzene

15. REGULATORY INFORMATION

SARA 302 Components
No chemicals in this material are subject to the reporting requirements of SARA Title III, Section 302.

SARA 313 Components
The following components are subject to reporting levels established by SARA Title III, Section 313:

	CAS-No.	Revision Date
Cumene	98-82-8	2007-07-01

SARA 311/312 Hazards
Fire Hazard, Acute Health Hazard, Chronic Health Hazard

Massachusetts Right To Know Components

	CAS-No.	Revision Date
Cumene	98-82-8	2007-07-01

Pennsylvania Right To Know Components

	CAS-No.	Revision Date
Cumene	98-82-8	2007-07-01

New Jersey Right To Know Components

	CAS-No.	Revision Date
Cumene	98-82-8	2007-07-01

California Prop. 65 Components

	CAS-No.	Revision Date
WARNING! This product contains a chemical known to the State of California to cause cancer. Cumene	98-82-8	2010-06-11

16. OTHER INFORMATION

Full text of H-Statements referred to under sections 2 and 3.

Aquatic Acute	Acute aquatic toxicity
Aquatic Chronic	Chronic aquatic toxicity
Asp. Tox.	Aspiration hazard
Carc.	Carcinogenicity
Flam. Liq.	Flammable liquids
H226	Flammable liquid and vapour.
H304	May be fatal if swallowed and enters airways.
H335	May cause respiratory irritation.
H351	Suspected of causing cancer.
H401	Toxic to aquatic life.
H411	Toxic to aquatic life with long lasting effects.

HMIS Rating

Health hazard:	2
Chronic Health Hazard:	*
Flammability:	3
Physical Hazard	0

NFPA Rating

Health hazard:	2
Fire Hazard:	3
Reactivity Hazard:	0

Further information

Copyright 2015 Sigma-Aldrich Co. LLC. License granted to make unlimited paper copies for internal use only.
The above information is believed to be correct but does not purport to be all inclusive and shall be used only as a guide. The information in this document is based on the present state of our knowledge and is applicable to the product with regard to appropriate safety precautions. It does not represent any guarantee of the properties of the product. Sigma-Aldrich Corporation and its Affiliates shall not be held liable for any damage resulting from handling or from contact with the above product. See www.sigma-aldrich.com and/or the reverse side of invoice or packing slip for additional terms and conditions of sale.

Preparation Information

Sigma-Aldrich Corporation
Product Safety – Americas Region
1-800-521-8956

Version: 4.8 Revision Date: 12/01/2015 Print Date: 05/13/2016

ISO9001:2000 Certified

Material Safety Data Sheet
Cyanide Standard, 1000 ppm

Section 1 - Chemical Product and Company Identification

MSDS Name:
Cyanide Standard, 1000 ppm
Catalog Numbers:
LC13545
Synonyms:
None
Company Identification:
LabChem Inc
200 William Pitt Way
Pittsburgh, PA 15238
Company Phone Number:
(412) 826-5230
Emergency Phone Number:
(800) 424-9300
CHEMTREC Phone Number:
(800) 424-9300

Section 2 – Composition, Information on Ingredients

CAS#	Chemical Name:	Percent
7732-18-5	Water	balance
1310-73-2	Sodium hydroxide	<0.16
151-50-8	Potassium cyanide	0.25

Section 3 - Hazards Identification

Emergency Overview

Appearance: *Clear, colorless solution*

Danger! May be fatal if inhaled, swallowed, or absorbed through the skin. Contact with acids liberates toxic gas. May cause long-term effects in the aquatic environment. May cause irritation to eyes, skin, respiratory, and gastrointestinal tracts.

Target Organs: *Central nervous system, lungs, eyes, thyroid, skin*

Potential Health Effects

Eye:
Causes eye irritation.
Skin:
Causes skin irritation. If absorbed through the skin, causes symptoms similar to those of ingestion.
Ingestion:
May be fatal if swallowed. Causes tissue anoxia, characterized by weakness, headache, dizziness, confusion, cyanosis, weak and irregular heartbeat, collapse, unconsciousness, convulsions and

death, sometimes within 1-15 minutes. May cause gastrointestinal irritation with nausea, vomiting and diarrhea.

Inhalation:

Causes respiratory tract irritation. Inhalation of high concentrations of vapors may cause effects similar to those of ingestion.

Chronic:

Exposure to low levels over long periods of time may cause loss of appetite, headache, nausea, dizziness, upper respiratory tract irritation. Prolonged skin contact may cause dermatitis and "cyanide rash" characterized by itching. Prolonged eye contact may cause conjunctivitis and corrosion of cornea.

Section 4 - First Aid Measures

Eyes:

Immediately flush eyes with plenty of water for at least 15 minutes, occasionally lifting the upper and lower lids until chemical is gone. Get medical aid at once.

Skin:

Immediately flush skin with plenty of soap and water for at least 15 minutes while removing contaminated clothing and shoes. Get medical aid at once.

Ingestion:

SPEEDY ACTION IS CRITICAL. NOTIFY MEDICAL PERSONNEL IMMEDIATELY. Call a poison control center. If conscious, drink water, then induce vomiting with syrup of ipecac. If unconscious, immediately take victim to a physician and do NOT attempt to induce vomiting.

Inhalation:

SPEEDY ACTION IS CRITICAL. NOTIFY MEDICAL PERSONNEL IMMEDIATELY. Remove from exposure and move to fresh air immediately. If not breathing, give artificial respiration. If breathing is difficult, give oxygen. Do NOT use mouth-to-mouth resuscitation.

Notes to Physician:

Exposure should be treated as a cyanide poisoning.

Section 5 - Fire Fighting Measures

General Information:

As in any fire, wear a self-contained breathing apparatus in pressure-demand, MSHA/NIOSH (approved or equivalent), and full protective gear. Combustion generates toxic fumes.

Extinguishing Media:

Substance is noncombustible; use agent most appropriate to extinguish surrounding fire. Do NOT use carbon dioxide.

Autoignition Temperature:

Not applicable

Flash Point:

Not applicable

NFPA Rating:

CAS# 7732-18-5: Health- 0, Flammability- 0, Instability- 0.
CAS# 1310-73-2: Health- 3, Flammability- 0, Instability- 1.
CAS# 151-50-8: Health- 4, Flammability- 0, Instability- 1.

Explosion Limits:

Lower: n/a Upper: n/a

Section 6 - Accidental Release Measures

General Information:

Use proper personal protective equipment as indicated in Section 8.

Spills/Leaks:

Absorb spills with absorbent (vermiculite, sand, fuller's earth) and place in plastic bags for later disposal. Clean up spills immediately, observing precautions in the Protective Equipment section.

Section 7 - Handling and Storage

Handling:

Wash thoroughly after handling. Use with adequate ventilation. Do not get in eyes, on skin, or on clothing. Avoid ingestion and inhalation. Do not ingest or inhale. Wash clothing before reuse.

Storage:

Store in a tightly closed container. Keep from contact with oxidizing materials. Store in a cool, dry, well-ventilated area away from incompatible substances. Keep away from acids.

Section 8 - Exposure Controls, Personal Protection

Engineering Controls:

Facilities storing or utilizing this material should be equipped with an eyewash facility and a safety shower. Use adequate ventilation to keep airborne concentrations below the permissible exposure limits.

Exposure Limits:

Chemical Name:	ACGIH	NIOSH	OSHA
Water	none listed	none listed	none listed
Sodium hydroxide	2 mg/m3 Ceiling	10 mg/m3 IDLH	2 mg/m3 TWA
Potassium cyanide	5 mg/m3 Ceiling (as CN) (listed as Hydrogen cyanide and cyanide salts)	25 mg/m3 IDLH (as CN)	5 mg/m3 TWA (listed under Cyanide anion)

OSHA Vacated PELs:

None.

Personal Protective Equipment

Eyes:

Wear appropriate protective eyeglasses or chemical safety goggles as described by OSHA's eye and face protection regulations in 29 CFR 1910.133 or European Standard EN166.

Skin:

Wear appropriate gloves to prevent skin exposure.

Clothing:

Wear appropriate protective clothing to prevent skin exposure.

Respirators:

Follow the OSHA respirator regulations found in 29 CFR 1910.134 or European Standard EN 149. Use a NIOSH/MSHA or European Standard EN 149 approved respirator if exposure limits are exceeded or if irritation or other symptoms are experienced.

Material Safety Data Sheet
Cyanide Standard, 1000 ppm

Section 9 - Physical and Chemical Properties

Physical State:	Clear liquid
Color:	Colorless
Odor:	Odorless to slight odor of bitter almond
pH:	Alkaline
Vapor Pressure:	Not available
Vapor Density:	Not available
Evaporation Rate:	Not available
Viscosity:	Not available
Boiling Point:	>100°C (>212°F)
Freezing/Melting Point:	<0°C (<32°F)
Decomposition Temperature:	Not available
Solubility in water:	Soluble
Specific Gravity/Density:	1.0
Molecular Formula:	Not applicable
Molecular Weight:	Not applicable

Section 10 - Stability and Reactivity

Chemical Stability:

Absorbs carbon dioxide from the air.

Conditions to Avoid:

Incompatible materials, excess heat.

Incompatibilities with Other Materials:

Acids, bases, aluminum, chlorates, permanganates, peroxides, zinc, aldehydes, metallic salts, chloral hydrate, iodine.

Hazardous Decomposition Products:

Hydrogen cyanide, nitrogen oxides, potassium oxides.

Hazardous Polymerization:

Has not been reported.

Section 11 - Toxicological Information

RTECS:

CAS# 7732-18-5: ZC0110000.
CAS# 1310-73-2: WB4900000.
CAS# 151-50-8: TS8750000.

LD50/LC50:

CAS# 7732-18-5:
Oral, rat: LD50 = >90 mL/kg.
CAS# 1310-73-2:
Draize test, rabbit, eye: 50ug/24h Severe,
Draize test, rabbit, skin: 500mg/24h Severe
CAS# 151-50-8:
Oral, mouse: LD50 = 8500 ug/kg
Oral, rabbit: LD50 = 5 mg/kg
Oral, rat: LD50 = 5 mg/kg

Carcinogenicity:

CAS# 7732-18-5: Not listed as a carcinogen by ACGIH, IARC, NIOSH, NTP, OSHA, or CA Prop 65.
CAS# 1310-73-2: Not listed as a carcinogen by ACGIH, IARC, NIOSH, NTP, OSHA, or CA Prop 65.
CAS# 151-50-8: Not listed as a carcinogen by ACGIH, IARC, NIOSH, NTP, OSHA, or CA Prop 65.

Epidemiology:

Workers exposed to cyanide long-term experienced headaches, weakness, changes in taste and smell, irritation of the throat, vomiting, and effort dyspnea. Enlargement of the thyroid occurred in 50% of the workers.

Teratogenicity:

Animal studies have only shown harmful effects in the offspring of animals exposed to doses that also produced significant maternal toxicity.

Reproductive:

See actual entry in RTECS for complete information.

Mutagenicity:

See actual entry in RTECS for complete information.

Neurotoxicity:

No information found

Section 12 - Ecological Information

No information found

Section 13 - Disposal Considerations

Dispose of in accordance with Federal, State, and local regulations.

Section 14 - Transport Information

US DOT

Shipping Name: Not regulated.
Hazard Class:
UN Number:
Packing Group:

Section 15 - Regulatory Information

US Federal

TSCA:

CAS# 7732-18-5 is listed on the TSCA Inventory.
CAS# 1310-73-2 is listed on the TSCA Inventory.
CAS# 151-50-8 is listed on the TSCA Inventory.

SARA Reportable Quantities (RQ):

CAS# 1310-73-2: final RQ = 1000 pounds (454 kg)
CAS# 151-50-8: final RQ = 10 pounds (4.54 kg)

CERCLA/SARA Section 313:

None of the components are on this list.

OSHA - Highly Hazardous:

None of the chemicals in this product are considered highly hazardous by OSHA.

US State

State Right to Know:

Sodium hydroxide can be found on the following state Right-to-Know lists: California, New Jersey, Florida, Pennsylvania, Minnesota, Massachusetts.

Potassium cyanide can be found on the following state Right-to-Know lists: California, New Jersey, Florida, Pennsylvania, Minnesota, Massachusetts.

California Regulations:

None.

European/International Regulations

Canadian DSL/NDSL:

CAS# 7732-18-5 is listed on Canada's DSL List.

CAS# 1310-73-2 is listed on Canada's DSL List.

CAS# 151-50-8 is listed on Canada's DSL List.

Canada Ingredient Disclosure List:

CAS# 7732-18-5 is not listed on Canada's Ingredient Disclosure List.

CAS# 1310-73-2 is listed on Canada's Ingredient Disclosure List.

CAS# 151-50-8 is not listed on Canada's Ingredient Disclosure List as Cyanides, inorganic salts.

Section 16 - Other Information

MSDS Creation Date: July 20, 1998
Revision Date: October 13, 2009

Information in this MSDS is from available published sources and is believed to be accurate. No warranty, express or implied, is made and LabChem Inc. assumes no liability resulting from the use of this MSDS. The user must determine suitability of this information for his application.

SAFETY DATA SHEET

Version 5.8
Revision Date 03/07/2015
Print Date 02/23/2016

1. PRODUCT AND COMPANY IDENTIFICATION

1.1 Product identifiers

Product name : Cyclohexane

Product Number : 320633
Brand : Aldrich
Index-No. : 601-017-00-1

CAS-No. : 110-82-7

1.2 Relevant identified uses of the substance or mixture and uses advised against

Identified uses : Laboratory chemicals, Manufacture of substances

1.3 Details of the supplier of the safety data sheet

Company : Sigma-Aldrich
3050 Spruce Street
SAINT LOUIS MO 63103
USA

Telephone : +1 800-325-5832
Fax : +1 800-325-5052

1.4 Emergency telephone number

Emergency Phone # : (314) 776-6555

2. HAZARDS IDENTIFICATION

2.1 Classification of the substance or mixture

GHS Classification in accordance with 29 CFR 1910 (OSHA HCS)
Flammable liquids (Category 2), H225
Skin irritation (Category 2), H315
Specific target organ toxicity - single exposure (Category 3), Central nervous system, H336
Aspiration hazard (Category 1), H304
Acute aquatic toxicity (Category 1), H400

For the full text of the H-Statements mentioned in this Section, see Section 16.

2.2 GHS Label elements, including precautionary statements

Pictogram



Signal word Danger

Hazard statement(s)
H225 Highly flammable liquid and vapour.
H304 May be fatal if swallowed and enters airways.
H315 Causes skin irritation.
H336 May cause drowsiness or dizziness.
H400 Very toxic to aquatic life.

Precautionary statement(s)
P210 Keep away from heat/sparks/open flames/hot surfaces. - No smoking.
P233 Keep container tightly closed.
P240 Ground/bond container and receiving equipment.

P241	Use explosion-proof electrical/ ventilating/ lighting/ equipment.
P242	Use only non-sparking tools.
P243	Take precautionary measures against static discharge.
P261	Avoid breathing dust/ fume/ gas/ mist/ vapours/ spray.
P264	Wash skin thoroughly after handling.
P271	Use only outdoors or in a well-ventilated area.
P273	Avoid release to the environment.
P280	Wear protective gloves/ eye protection/ face protection.
P301 + P310	IF SWALLOWED: Immediately call a POISON CENTER or doctor/ physician.
P303 + P361 + P353	IF ON SKIN (or hair): Remove/ Take off immediately all contaminated clothing. Rinse skin with water/ shower.
P304 + P340 + P312	IF INHALED: Remove victim to fresh air and keep at rest in a position comfortable for breathing. Call a POISON CENTER or doctor/ physician if you feel unwell.
P331	Do NOT induce vomiting.
P332 + P313	If skin irritation occurs: Get medical advice/ attention.
P362	Take off contaminated clothing and wash before reuse.
P370 + P378	In case of fire: Use dry sand, dry chemical or alcohol-resistant foam for extinction.
P391	Collect spillage.
P403 + P233	Store in a well-ventilated place. Keep container tightly closed.
P403 + P235	Store in a well-ventilated place. Keep cool.
P405	Store locked up.
P501	Dispose of contents/ container to an approved waste disposal plant.

2.3 Hazards not otherwise classified (HNOC) or not covered by GHS - none

3. COMPOSITION/INFORMATION ON INGREDIENTS

3.1 Substances

Formula	:	C_6H_{12}
Molecular weight	:	84.16 g/mol
CAS-No.	:	110-82-7
EC-No.	:	203-806-2
Index-No.	:	601-017-00-1

Hazardous components

Component	Classification	Concentration
Cyclohexane		
	Flam. Liq. 2; Skin Irrit. 2; STOT SE 3; Asp. Tox. 1; Aquatic Acute 1; H225, H304, H315, H336, H400	<= 100 %

For the full text of the H-Statements mentioned in this Section, see Section 16.

4. FIRST AID MEASURES

4.1 Description of first aid measures

General advice
Consult a physician. Show this safety data sheet to the doctor in attendance.Move out of dangerous area.

If inhaled
If breathed in, move person into fresh air. If not breathing, give artificial respiration. Consult a physician.

In case of skin contact
Wash off with soap and plenty of water. Consult a physician.

In case of eye contact
Flush eyes with water as a precaution.

If swallowed
Do NOT induce vomiting. Never give anything by mouth to an unconscious person. Rinse mouth with water. Consult a physician.

4.2 Most important symptoms and effects, both acute and delayed
The most important known symptoms and effects are described in the labelling (see section 2.2) and/or in section 11

4.3 Indication of any immediate medical attention and special treatment needed
No data available

5. FIREFIGHTING MEASURES

5.1 Extinguishing media

Suitable extinguishing media
Use water spray, alcohol-resistant foam, dry chemical or carbon dioxide.

5.2 Special hazards arising from the substance or mixture
No data available

5.3 Advice for firefighters
Wear self-contained breathing apparatus for firefighting if necessary.

5.4 Further information
Use water spray to cool unopened containers.

6. ACCIDENTAL RELEASE MEASURES

6.1 Personal precautions, protective equipment and emergency procedures
Use personal protective equipment. Avoid breathing vapours, mist or gas. Ensure adequate ventilation. Remove all sources of ignition. Evacuate personnel to safe areas. Beware of vapours accumulating to form explosive concentrations. Vapours can accumulate in low areas.
For personal protection see section 8.

6.2 Environmental precautions
Prevent further leakage or spillage if safe to do so. Do not let product enter drains. Discharge into the environment must be avoided.

6.3 Methods and materials for containment and cleaning up
Contain spillage, and then collect with an electrically protected vacuum cleaner or by wet-brushing and place in container for disposal according to local regulations (see section 13).

6.4 Reference to other sections
For disposal see section 13.

7. HANDLING AND STORAGE

7.1 Precautions for safe handling
Avoid contact with skin and eyes. Avoid inhalation of vapour or mist.
Use explosion-proof equipment.Keep away from sources of ignition - No smoking.Take measures to prevent the build up of electrostatic charge.
For precautions see section 2.2.

7.2 Conditions for safe storage, including any incompatibilities
Keep container tightly closed in a dry and well-ventilated place. Containers which are opened must be carefully resealed and kept upright to prevent leakage.
Storage class (TRGS 510): Flammable liquids

7.3 Specific end use(s)
Apart from the uses mentioned in section 1.2 no other specific uses are stipulated

8. EXPOSURE CONTROLS/PERSONAL PROTECTION

8.1 Control parameters

Components with workplace control parameters

Component	CAS-No.	Value	Control parameters	Basis
Cyclohexane	110-82-7	TWA	100.000000 ppm	USA. ACGIH Threshold Limit Values (TLV)
	Remarks	Central Nervous System impairment		
		TWA	300.000000 ppm 1,050.000000 mg/m3	USA. NIOSH Recommended Exposure Limits
		TWA	300.000000 ppm 1,050.000000 mg/m3	USA. Occupational Exposure Limits (OSHA) - Table Z-1 Limits for Air Contaminants
		The value in mg/m3 is approximate.		

8.2 Exposure controls

Appropriate engineering controls
Handle in accordance with good industrial hygiene and safety practice. Wash hands before breaks and at the end of workday.

Personal protective equipment

Eye/face protection
Face shield and safety glasses Use equipment for eye protection tested and approved under appropriate government standards such as NIOSH (US) or EN 166(EU).

Skin protection
Handle with gloves. Gloves must be inspected prior to use. Use proper glove removal technique (without touching glove's outer surface) to avoid skin contact with this product. Dispose of contaminated gloves after use in accordance with applicable laws and good laboratory practices. Wash and dry hands.

Full contact
Material: Nitrile rubber
Minimum layer thickness: 0.4 mm
Break through time: 480 min
Material tested:Camatril® (KCL 730 / Aldrich Z677442, Size M)

Splash contact
Material: Nitrile rubber
Minimum layer thickness: 0.11 mm
Break through time: 35 min
Material tested:Dermatril® (KCL 740 / Aldrich Z677272, Size M)

data source: KCL GmbH, D-36124 Eichenzell, phone +49 (0)6659 87300, e-mail sales@kcl.de, test method: EN374
If used in solution, or mixed with other substances, and under conditions which differ from EN 374, contact the supplier of the CE approved gloves. This recommendation is advisory only and must be evaluated by an industrial hygienist and safety officer familiar with the specific situation of anticipated use by our customers. It should not be construed as offering an approval for any specific use scenario.

Body Protection
Complete suit protecting against chemicals, Flame retardant antistatic protective clothing., The type of protective equipment must be selected according to the concentration and amount of the dangerous substance at the specific workplace.

Respiratory protection
Where risk assessment shows air-purifying respirators are appropriate use a full-face respirator with multi-purpose combination (US) or type ABEK (EN 14387) respirator cartridges as a backup to engineering controls. If the respirator is the sole means of protection, use a full-face supplied air respirator. Use respirators and components tested and approved under appropriate government standards such as NIOSH (US) or CEN (EU).

Control of environmental exposure
Prevent further leakage or spillage if safe to do so. Do not let product enter drains. Discharge into the environment must be avoided.

9. PHYSICAL AND CHEMICAL PROPERTIES

9.1 Information on basic physical and chemical properties

a)	Appearance	Form: liquid Colour: colourless
b)	Odour	No data available
c)	Odour Threshold	No data available
d)	pH	No data available
e)	Melting point/freezing point	Melting point/range: 4 - 7 °C (39 - 45 °F) - lit.
f)	Initial boiling point and boiling range	80.7 °C (177.3 °F) - lit.
g)	Flash point	-17.99 °C (-0.38 °F) - closed cup
h)	Evaporation rate	No data available
i)	Flammability (solid, gas)	No data available
j)	Upper/lower flammability or explosive limits	Upper explosion limit: 9 %(V) Lower explosion limit: 1 %(V)
k)	Vapour pressure	225.0 hPa (168.8 mmHg) at 37.7 °C (99.9 °F) 102.7 hPa (77.0 mmHg) at 20.0 °C (68.0 °F)
l)	Vapour density	No data available
m)	Relative density	0.779 g/cm3 at 25 °C (77 °F)
n)	Water solubility	No data available
o)	Partition coefficient: n-octanol/water	log Pow: 3.44
p)	Auto-ignition temperature	260.0 °C (500.0 °F)
q)	Decomposition temperature	No data available
r)	Viscosity	No data available
s)	Explosive properties	No data available
t)	Oxidizing properties	No data available

9.2 Other safety information

No data available

10. STABILITY AND REACTIVITY

10.1 Reactivity

No data available

10.2 Chemical stability

Stable under recommended storage conditions.

10.3 Possibility of hazardous reactions

Vapours may form explosive mixture with air.

10.4 Conditions to avoid

Heat, flames and sparks.

10.5 Incompatible materials

Strong oxidizing agents

10.6 Hazardous decomposition products

Other decomposition products - No data available
In the event of fire: see section 5

11. TOXICOLOGICAL INFORMATION

11.1 Information on toxicological effects

Acute toxicity
LD50 Oral - Rat - 12,705 mg/kg

LC50 Inhalation - Rat - 4 h - 34,000 mg/l
(OECD Test Guideline 403)

LD50 Dermal - Rabbit - > 2,000 mg/kg

No data available

Skin corrosion/irritation
Skin - Rabbit
Result: No skin irritation

Serious eye damage/eye irritation
Eyes - Rabbit
Result: Mild eye irritation

Respiratory or skin sensitisation
No data available

Germ cell mutagenicity
No data available

Carcinogenicity

IARC:	No component of this product present at levels greater than or equal to 0.1% is identified as probable, possible or confirmed human carcinogen by IARC.
ACGIH:	No component of this product present at levels greater than or equal to 0.1% is identified as a carcinogen or potential carcinogen by ACGIH.
NTP:	No component of this product present at levels greater than or equal to 0.1% is identified as a known or anticipated carcinogen by NTP.
OSHA:	No component of this product present at levels greater than or equal to 0.1% is identified as a carcinogen or potential carcinogen by OSHA.

Reproductive toxicity
No data available

No data available

Specific target organ toxicity - single exposure
No data available

Specific target organ toxicity - repeated exposure
No data available

Aspiration hazard
May be fatal if swallowed and enters airways.

Additional Information
RTECS: GU6300000

Central nervous system depression, Drowsiness, Irritability, Dizziness, Gastrointestinal disturbance, Lung irritation, chest pain, pulmonary edema

12. ECOLOGICAL INFORMATION

12.1 Toxicity

Toxicity to fish	flow-through test LC50 - Pimephales promelas (fathead minnow) - 4.53 mg/l -

	96 h (OECD Test Guideline 203)
Toxicity to daphnia and other aquatic invertebrates	Immobilization EC50 - Daphnia magna (Water flea) - 0.9 mg/l - 48 h (OECD Test Guideline 202)
Toxicity to algae	EC50 - Pseudokirchneriella subcapitata (green algae) - 3.4 mg/l - 72 h (OECD Test Guideline 201)

12.2 Persistence and degradability

Biodegradability Result: - Readily biodegradable

12.3 Bioaccumulative potential

No data available

12.4 Mobility in soil

No data available

12.5 Results of PBT and vPvB assessment

PBT/vPvB assessment not available as chemical safety assessment not required/not conducted

12.6 Other adverse effects

An environmental hazard cannot be excluded in the event of unprofessional handling or disposal.
Very toxic to aquatic life.

13. DISPOSAL CONSIDERATIONS

13.1 Waste treatment methods

Product

Burn in a chemical incinerator equipped with an afterburner and scrubber but exert extra care in igniting as this material is highly flammable. Offer surplus and non-recyclable solutions to a licensed disposal company. Contact a licensed professional waste disposal service to dispose of this material.

Contaminated packaging

Dispose of as unused product.

14. TRANSPORT INFORMATION

DOT (US)

UN number: 1145 Class: 3 Packing group: II
Proper shipping name: Cyclohexane
Reportable Quantity (RQ): 1000 lbs

Poison Inhalation Hazard: No

IMDG

UN number: 1145 Class: 3 Packing group: II EMS-No: F-E, S-D
Proper shipping name: CYCLOHEXANE
Marine pollutant:yes

IATA

UN number: 1145 Class: 3 Packing group: II
Proper shipping name: Cyclohexane

15. REGULATORY INFORMATION

SARA 302 Components

No chemicals in this material are subject to the reporting requirements of SARA Title III, Section 302.

SARA 313 Components

The following components are subject to reporting levels established by SARA Title III, Section 313:

	CAS-No.	Revision Date
Cyclohexane	110-82-7	2007-07-01

SARA 311/312 Hazards

Fire Hazard, Acute Health Hazard

Massachusetts Right To Know Components

	CAS-No.	Revision Date
Cyclohexane	110-82-7	2007-07-01

Pennsylvania Right To Know Components

	CAS-No.	Revision Date
Cyclohexane	110-82-7	2007-07-01

New Jersey Right To Know Components

	CAS-No.	Revision Date
Cyclohexane	110-82-7	2007-07-01

California Prop. 65 Components

This product does not contain any chemicals known to State of California to cause cancer, birth defects, or any other reproductive harm.

16. OTHER INFORMATION

Full text of H-Statements referred to under sections 2 and 3.

Aquatic Acute	Acute aquatic toxicity
Asp. Tox.	Aspiration hazard
Flam. Liq.	Flammable liquids
H225	Highly flammable liquid and vapour.
H304	May be fatal if swallowed and enters airways.
H315	Causes skin irritation.
H336	May cause drowsiness or dizziness.
H400	Very toxic to aquatic life.
Skin Irrit.	Skin irritation
STOT SE	Specific target organ toxicity - single exposure

HMIS Rating

Health hazard:	2
Chronic Health Hazard:	
Flammability:	3
Physical Hazard	0

NFPA Rating

Health hazard:	2
Fire Hazard:	3
Reactivity Hazard:	0

Further information

Copyright 2015 Sigma-Aldrich Co. LLC. License granted to make unlimited paper copies for internal use only.
The above information is believed to be correct but does not purport to be all inclusive and shall be used only as a guide. The information in this document is based on the present state of our knowledge and is applicable to the product with regard to appropriate safety precautions. It does not represent any guarantee of the properties of the product. Sigma-Aldrich Corporation and its Affiliates shall not be held liable for any damage resulting from handling or from contact with the above product. See www.sigma-aldrich.com and/or the reverse side of invoice or packing slip for additional terms and conditions of sale.

Preparation Information

Sigma-Aldrich Corporation
Product Safety – Americas Region
1-800-521-8956

Version: 5.8 Revision Date: 03/07/2015 Print Date: 02/23/2016

Chem Service Inc.

MATERIAL SAFETY DATA SHEET

Last Revision Date: 1/11/2012

SECTION 1 - CHEMICAL PRODUCT and COMPANY IDENTIFICATION

Catalog Number: M-CSM8080U99
Description: Pesticide Control Sample Mixture in Toluene
Product is: Mixture

Supplied by CHEM SERVICE, Inc. PO BOX 599, WEST CHESTER, PA 19381 (610)-692-3026
EMERGENCY PHONE: 1-610-692-3026

SECTION 2 - COMPOSITION, INFORMATION ON INGREDIENTS

The following compounds are contained in this mixture at the stated concentrations:

CONC	ANALYTE	CAS
100ug/ml	4,4'-DDD	72-54-8
100ug/ml	4,4'-DDT	50-29-3
100ug/ml	b-Endosulfan	33213-65-9
100ug/ml	Endosulfan sulfate	1031-07-8
100ug/ml	Endrin	72-20-8
20ug/ml	Heptachlor	76-44-8
20ug/ml	BHC (alpha isomer)	319-84-6
20ug/ml	BHC (beta isomer)	319-85-7
20ug/ml	a-Endosulfan	959-98-8
20ug/ml	Heptachlor epoxide (Isomer B)	1024-57-3
20ug/ml	Aldrin	309-00-2
20ug/ml	Dieldrin	60-57-1
20ug/ml	4,4'-DDE	72-55-9

SECTION 3 - HAZARDS IDENTIFICATION

Contact lenses should not be worn in the laboratory. All chemicals should be considered hazardous - Avoid direct physical contact!

For the solvent: Toluene

Can cause eye irritation. Prolonged exposure may cause nausea/headache/dizziness and/or eye damage. May be harmful if inhaled. Dust and/or vapors can cause irritation to respiratory tract. Can be irritating to mucous membranes.

May be harmful if swallowed. Can cause gastro-intestinal disturbances. Can cause blood disorders. Exposure can cause liver damage. Exposure can cause kidney damage.

Can cause skin irritation. May be harmful if absorbed through the skin. May be rapidly absorbed through the skin with potential adverse health effects.

Can cause delayed adverse health effects. Can cause nervous system injury.

Avoid consumption of alcohol before and after handling of this compound because it will increase the toxicity of the compound. Narcotic at high concentrations.

This chemical is considered to cause DEVELOPMENTAL TOXICITY by the state of California.

SECTION 4 - FIRST AID MEASURES

An antidote is a substance intended to counteract the effect of a poison. It should be administered only by a physician or trained emergency personnel. Medical advice can be obtained from a POISON CONTROL CENTER.

For the solvent: Toluene

In case of contact: Flush eyes continuously with water for 15-20 minutes. Flush skin with water for 15-20 minutes. If no burns have occurred-use soap and water to cleanse skin. If inhaled remove patient to fresh air. Administer oxygen if patient is having difficulty breathing. If patient has stopped breathing administer artificial respirations. If patient is in cardiac arrest administer CPR. Continue life supporting measures until medical assistance has arrived. Contact Poison Control Center immediately if necessary.

Remove and wash contaminated clothing. If patient is exhibiting signs of shock - Keep warm and quiet.

If swallowed DO NOT induce vomiting. If taken internally give milk, milk of magnesia or egg whites beaten with water. Do not administer liquids or induce vomiting to an unconscious or convulsing person. If patient is vomiting-watch closely to make sure airway does not become obstructed by vomit.

Get medical attention if necessary.

SECTION 5 - FIRE AND EXPLOSION DATA

For the solvent: Toluene

Flash Point:	4.4°C
Extinguishing Media:	Carbon dioxide or dry chemical powder. DO NOT USE WATER!
Lower Explosion Limit:	1.2%
Upper Explosion Limit:	7%
Autoignition Temperature:	535°C
NFPA Scale:	0 - Least, 1 - Slight, 2 - Moderate, 3 - High, 4 - Severe
NFPA Hazard Rating:	Health: 2, Reactivity: 0, Flammability: 3

SECTION 6 - ACCIDENTAL RELEASE MEASURES

Spills or Leaks: Evacuate area. Wear appropriate OSHA regulated equipment. Ventilate area. Absorb on vermiculite or similar material. Sweep up and place in an appropriate container. Hold for disposal.

Wash contaminated surfaces to remove any residue.

Remove contaminated clothing and wash before reuse.

SECTION 7 - HANDLING AND STORAGE

Handling: This chemical should be handled only in a hood. Eye shields should be worn. Use appropriate OSHA/MSHA approved safety equipment. Avoid contact with skin, eyes and clothing. Avoid ingestion and inhalation. Wash thoroughly after handling.

Storage: Store in a cool dry place. Store only with compatible chemicals.
Keep tightly closed.

SECTION 8 - EXPOSURE CONTROLS/PERSONAL PROTECTION

For the solvent: Toluene

OSHA PEL (TWA):	100 ppm (375mg/m3)
ACGIH TLV (TWA):	50ppm (147mg/m3)
ACGIH TLV (STEL):	Data Not Available

Personal Protective Equipment
Eyes: Wear Safety Glasses.
Skin: Wear appropriate protective gloves to prevent skin exposure.
Clothing: Wear appropriate protective clothing to minimize contact with skin.
Respirators: A respiratory protection program that meets OSHA's 29 CFR 1910.134 requirements must be followed whenever workplace conditions warrant the use of a respirator.

SECTION 9 - PHYSICAL AND CHEMICAL PROPERTIES

For the solvent: Toluene

Color:	Colorless
Phase:	Liquid
Melting Point:	-95°C
Boiling Point:	110.6°C
Specific Gravity:	0.866g/mL @ 20°C
Vapor Density:	2.9
Vapor Preasure:	29.1hPa @ 20°C
Solubility in Water:	Very slightly soluble
Odor:	Aromatic
Evaporation Rate (Butyl acetate=1):	1.9
Molecular Weight:	92.14
Molecular Formula:	C7H8

SECTION 10 - STABILITY AND REACTIVITY

For the solvent: Toluene

Flammable. Readily absorbed and retained on clothing and/or shoes.
Volatile. Incompatible with strong oxidizing agents. Decomposition liberates toxic fumes.
Hygroscopic.

SECTION 11 - TOXICOLOGY INFORMATION

Since this solution contains a very low concentration of active component, the primary hazard is from the solvent.

The LD50 for the minor component:

ANALYTE	CAS	LD50
4,4'-DDD	72-54-8	113 mg/kg
4,4'-DDT	50-29-3	87 mg/kg
b-Endosulfan	33213-65-9	240 mg/kg
Endosulfan sulfate	1031-07-8	18 mg/kg
Endrin	72-20-8	8 mg/kg
Heptachlor	76-44-8	40 mg/kg
BHC (alpha isomer)	319-84-6	177 mg/kg
BHC (beta isomer)	319-85-7	6,000 mg/kg
a-Endosulfan	959-98-8	76 mg/kg
Heptachlor epoxide (Isomer B)	1024-57-3	15 mg/kg
Aldrin	309-00-2	38 mg/kg
Dieldrin	60-57-1	38 mg/kg
4,4'-DDE	72-55-9	880 mg/kg

For the solvent: Toluene

RTECS:	XS5250000
Oral Rat or Mouse LD50:	5000.0 mg/kg
Dermal Rat or Mouse LD50:	N/A mg/kg
Rat or Mouse LC50 :	49 g/m3(4h)

Carcinogenicity

OSHA:	NO
IARC:	NO Details: 3

NTP:	NO
ACGIH:	NO Details: A4
NIOSH:	NO
Other:	NO

Property 65: This chemical is considered to cause DEVELOPMENTAL TOXICITY by the state of California.

Carcinogenicity

For the minor component:

4,4'-DDD	OSHA	No	NTP	No	IARC	Yes	NIOSH	No	ACGIH	No
4,4'-DDT	OSHA	No	NTP	Yes	IARC	Yes	NIOSH	Yes	ACGIH	No
Heptachlor	OSHA	No	NTP	No	IARC	Yes	NIOSH	Yes	ACGIH	Yes
BHC (alpha isomer)	OSHA	No	NTP	No	IARC	Yes	NIOSH	No	ACGIH	No
BHC (beta isomer)	OSHA	No	NTP	Yes	IARC	Yes	NIOSH	No	ACGIH	No
Heptachlor epoxide (Isomer B)	OSHA	No	NTP	No	IARC	Yes	NIOSH	No	ACGIH	No
Aldrin	OSHA	No	NTP	No	IARC	No	NIOSH	Yes	ACGIH	No
Dieldrin	OSHA	No	NTP	No	IARC	No	NIOSH	Yes	ACGIH	No
4,4'-DDE	OSHA	No	NTP	No	IARC	Yes	NIOSH	No	ACGIH	No

SECTION 12 - ECOLOGICAL INFORMATION

Ecotoxicity: Not Available
Environmental Fate: Not Available

SECTION 13 - DISPOSAL CONSIDERATIONS

Disposal: Dispose in accordance with Federal, State and Local regulations.

SECTION 14 - TRANSPORTATION INFORMATION

For the solvent: Toluene

UN Number:	UN1294
Class:	3
Packing Group:	II
Proper Shipping Name:	Toluene

SECTION 15 - REGULATORY INFORMATION

For the solvent: Toluene

European Labeling in Accordance with EC Directives

Hazard Symbols: F, Xn

Risk Phrases:
-R11: Highly Flammable.
-R20: Harmful by inhalation.

Safety Phrases:
-S16: Keep away from sources of ignition - No smoking.
-S25: Avoid contact with the eyes.
-S29: Do not empty into drains.
-S33: Take precautionary measures against static discharges.

SECTION 16 - OTHER INFORMATION

The above information is believed to be correct on the date it was last revised and must not be considered all inclusive. The information has been obtained only by a search of available literature and is only a guide for handling the chemicals. OSHA regulations require that if other hazards become evident, an upgraded MSDS must be made available to the employee within three months. RESPONSIBILITY for updates lies with the employer and not with CHEM SERVICE, Inc.

Persons not specifically and properly trained should not handle this chemical or its container. This product is furnished FOR LABORATORY USE ONLY! Our products may NOT BE USED as drugs, cosmetics, agricultural or pesticide products, food additives or as household chemicals.

This Material Safety Data Sheet (MSDS) is intended only for use with Chem Service, Inc. products and should not be relied on for use with materials from any other supplier even if the chemical name(s) on the product are identical! Whenever using an MSDS for a solution or mixture the user should refer to the MSDS for every component of the solution or mixture. Chem Service warrants that this MSDS is based upon the most current information available to Chem Service at the time it was last revised. THIS WARRANTY IS EXCLUSIVE, AND CHEM SERVICE, INC. MAKES NO OTHER WARRANTY, EXPRESSED OR IMPLIED, INCLUDING ANY IMPLIED WARRANTY OF MERCHANTABILITY OR FITNESS FOR ANY PARTICULAR PURPOSE. This MSDS is provided gratis and CHEM SERVICE, INC. SHALL NOT BE LIABLE FOR ANY INCIDENTAL, CONSEQUENTIAL OR CONTINGENT DAMAGES.

Copyright © 2011 Chem Service, Inc. All rights reserved except that this MSDS may be printed for the use of a customer or prospective customer of Chem Service, Inc provided the entire MSDS is printed. The MSDS may not be placed in any database or otherwise stored or distributed in electronic or any other form.

This product is furnished FOR LABORATORY USE ONLY!

Chem Service Inc. Material Safety Data Sheet

Last Revised On: **11/3/2011**

SECTION 1 - CHEMICAL PRODUCT and COMPANY IDENTIFICATION

Catalog Number: S-10875M1
Description: 4,4'-DDE
Product is: Solution
Other Name(s): 1,1-Dichloro-2,2-bis[p-chlorophenyl]ethylene/p,p'-DDE/1,1 -(Dichloroethenylidene)bis[4-chlorobenzene]
Supplied by CHEM SERVICE, Inc. PO BOX 599, WEST CHESTER, PA 19381 (610)-692-3026
EMERGENCY PHONE: 1-610-692-3026

SECTION 2 - COMPOSITION, INFORMATION ON INGREDIENTS

CAS No.: 72-55-9
Description: 4,4'-DDE Solution
Concentration: 100ug/mL in Methanol
EINECS No.: 200-784-6
Hazard Symbols: XN

SECTION 3 - HAZARDS IDENTIFICATION

Contact lenses should not be worn in the laboratory. All chemicals should be considered hazardous - Avoid direct physical contact!

For the solvent: Methanol

Health Risks: May be fatal if absorbed through the skin! Repeated exposure to vapors and/or dust can cause eye injury. May be fatal if inhaled! Can cause cardiovascular system injury. Exposure can cause liver damage. Exposure can cause kidney damage. May be fatal or cause blindness if swallowed. Can cause gastro-intestinal disturbances. Can cause convulsions.

Property 65: Data Not Available

SECTION 4 - FIRST AID MEASURES

An antidote is a substance intended to counteract the effect of a poison. It should be administered only by a physician or trained emergency personnel. Medical advice can be obtained from a POISON CONTROL CENTER.

For the solvent: Methanol
First Aid: In case of contact: Flush eyes continuously with water for 15-20 minutes. Flush skin with water for 15-20 minutes. If patient has stopped breathing administer artificial respiration. If patient is in cardiac arrest administer CPR. Continue life supporting measures until medical assistance has arrived. Do not wear shoes or clothing until absolutely free of all chemical odors. Get medical attention if necessary. If no burns have occurred-use soap and water to cleanse skin. If inhaled remove patient to fresh air. Administer oxygen if patient is having difficulty breathing. If swallowed do not induce vomiting.

SECTION 5 - FIRE AND EXPLOSION DATA
For the solvent: Methanol

Flash Point: 11°C This is a flammable chemical.
Extinguishing Media: Carbon dioxide or dry chemical powder. DO NOT USE WATER!
Upper Explosion Limit: 36%
Lower Explosion Limit: 6.0%
Autoignition Temperature: 464°C

NFPA Scale: 0 - Least, 1 - Slight, 2 - Moderate, 3 - High, 4 - Severe
NFPA Hazard Rating: Health: 1. Reactivity: 0. Flammability: 3. Special: No Data.

SECTION 6 - ACCIDENTAL RELEASE MEASURES
Spills or Leaks: Evacuate area. Wear appropriate OSHA regulated equipment. Ventilate area. Absorb on vermiculite or similar material. Sweep up and place in an appropriate container. Hold for disposal.

Wash contaminated surfaces to remove any residue.
Remove contaminated clothing and wash before reuse.

SECTION 7 - HANDLING AND STORAGE
Handling: This chemical should be handled only in a hood. Eye shields should be worn. Use appropriate OSHA/MSHA approved safety equipment. Avoid contact with skin, eyes and clothing. Avoid ingestion and inhalation. Wash thoroughly after handling.

Storage:
Store in a cool dry place. Store only with compatible chemicals.
Keep tightly closed.

SECTION 8 - EXPOSURE CONTROLS/PERSONAL PROTECTION
For the solvent: Methanol

OSHA PEL (TWA):	200 ppm (260 mg/m3)
ACGIH TLV (TWA):	200 ppm (262 mg/m3)
ACGIH TLV (STEL):	Data Not Available

<u>Personal Protective Equipment</u>
Eyes: Wear Safety Glasses.
Skin: Wear appropriate protective gloves to prevent skin exposure.
Clothing: Wear appropriate protective clothing to minimize contact with skin.
Respirators: A respiratory protection program that meets OSHA's 29 CFR 1910.134 requirements must be followed whenever workplace conditions warrant a respirators use.

SECTION 9 - PHYSICAL AND CHEMICAL PROPERTIES
For the solvent: Methanol

Color:	Colorless
Phase:	Liquid
Melting Point:	-98°C
Boiling Point:	64.6°C
Specific Gravity:	0.791g/mL
Vapor Density:	1.11
Vapor Pressure:	130.3 hPa @ 20°C
Solubility in Water:	Completely miscible.
Odor:	Data Not Available

Evaporation Rate (Butyl acetate=1): Data Not Available

Molecular Weight: 32.05
Molecular Formula: CH4O

SECTION 10 - STABILITY AND REACTIVITY
For the solvent: Methanol

Reacts with Acid halides and anhydrides. Flammable. Incompatible with strong acids. Incompatible with strong reducing agents. Incompatible with strong oxidizing agents. Decomposition liberates toxic fumes. Hygroscopic. Incompatible with active metals (e.g. Sodium).

SECTION 11 - TOXICOLOGY INFORMATION
The primary hazards for this solution are predominantly from the solvent.

For the solvent: Methanol

RTECS: PC1400000
Oral Rat or Mouse LD50: 5628 mg/kg
Dermal Rat or Mouse LD50: N/A mg/kg
Rat or Mouse LC50 : 64000 ppm/8H
Carcinogenicity
OSHA: NO
IARC: NO
NTP: NO
ACGIH: NO
NIOSH: NO
Other: NO

Property 65: Data Not Available

SECTION 12 - ECOLOGICAL INFORMATION
Ecotoxicity: Not Available
Environmental Fate: Not Available

SECTION 13 - DISPOSAL CONSIDERATIONS
Disposal: Dispose in accordance with Federal, State and Local regulations.

SECTION 14 - TRANSPORTATION INFORMATION
For the solvent: Methanol

UN Number: UN1230
Class: 3
Packing Group: II
Proper Shipping Name: Methanol

SECTION 15 - REGULATORY INFORMATION
For the solvent: Methanol

European Labeling in Accordance with EC Directives
Hazard Symbols: T F
Risk Phrases
R11 Highly Flammable.
R23/25 Toxic by inhalation and if swallowed.

Safety Phrases
S16 Keep away from sources of ignition- No smoking.
S2 Keep out of reach of children.

S24	Avoid contact with the skin.
S45	In case of accident or if you feel unwell, seek medical advice immediately (show label where possible).
S7	Keep container tightly closed

SECTION 16 - OTHER INFORMATION

The above information is believed to be correct on the date it was last revised and must not be considered all inclusive. The information has been obtained only by a search of available literature and is only a guide for handling the chemicals. OSHA regulations require that if other hazards become evident, an upgraded MSDS must be made available to the employee within three months. RESPONSIBILITY for updates lies with the employer and not with
CHEM SERVICE, Inc.

Persons not specifically and properly trained should not handle this chemical or its container. This product is furnished FOR LABORATORY USE ONLY! Our products may NOT BE USED as drugs, cosmetics, agricultural or pesticide products, food additives or as household chemicals.
This Material Safety Data Sheet (MSDS) is intended only for use with Chem Service, Inc. products and should not be relied on for use with materials from any other supplier even if the chemical name(s) on the product are identical! Whenever using an MSDS for a solution or mixture the user should refer to the MSDS for every component of the solution or mixture. Chem Service warrants that this MSDS is based upon the most current information available to Chem Service at the time it was last revised. THIS WARRANTY IS EXCLUSIVE, AND CHEM SERVICE, INC. MAKES NO OTHER WARRANTY, EXPRESSED OR IMPLIED, INCLUDING ANY IMPLIED WARRANTY OF MERCHANTABILITY OR FITNESS FOR ANY PARTICULAR PURPOSE. This MSDS is provided gratis and CHEM SERVICE, INC. SHALL NOT BE LIABLE FOR ANY INCIDENTAL, CONSEQUENTIAL OR CONTINGENT DAMAGES.
Copyright © 2011 Chem Service, Inc. All rights reserved except that this MSDS may be printed for the use of a customer or prospective customer of Chem Service, Inc provided the entire MSDS is printed. The MSDS may not be placed in any database or otherwise stored or distributed in electronic or any other form.
This product is furnished FOR LABORATORY USE ONLY!

Safety data for dibenz(a,h)anthracene



Glossary of terms on this data sheet.

The information on this web page is provided to help you to work safely, but it is intended to be an overview of hazards, not a replacement for a full Material Safety Data Sheet (MSDS). MSDS forms can be downloaded from the web sites of many chemical suppliers.

General

Synonyms: 1,2:5,6-benzanthracene, 1,2:5,6-dibenzanthracene, dibenzo(a,h) anthracene, DBA, 1,2,5,6-DBA
Use: a common pollutant in smoke and used oils
Molecular formula: $C_{22}H_{14}$
CAS No: 53-70-3
EINECS No: 200-181-8
Annex I Index. No: 601-041-00-2

Physical data

Appearance: white to light yellow crystalline solid
Melting point: 266 - 267 C
Boiling point: 524 C
Vapour density:
Vapour pressure:
Density (g cm^{-3}): 1.28
Flash point:
Explosion limits:
Autoignition temperature:
Water solubility:

Stability

Stable. Combustible. Incompatible with strong oxidizing agents.

Toxicology

Harmful if swallowed or inhaled. Experimental carcinogen, tumorigen and neoplastigen. IARC probable human carcinogen.

Toxicity data

(The meaning of any toxicological abbreviations which appear in this section is given here.)

IVN-MUS LDLO 10 mg kg^{-1}

Risk phrases

(The meaning of any risk phrases which appear in this section is given here.)

R45 R50 R53.

Environmental information

Harmful in the environment - may cause long-term damage.

Transport information

(The meaning of any UN hazard codes which appear in this section is given here.)

Non-hazardous for air, sea and road freight.

Personal protection

Safety glasses, gloves, good ventilation. Handle as a possible carcinogen.

Safety phrases

(The meaning of any safety phrases which appear in this section is given here.)

S45 S53 S60 S61.

[Return to Physical & Theoretical Chemistry Lab. Safety home page.]

This information was last updated on October 8, 2006. We have tried to make it as accurate and useful as possible, but can take no responsibility for its use, misuse, or accuracy. We have not verified this information, and cannot guarantee that it is up-to-date. Note also that the information on the PTCL Safety web site, where this page was hosted, has been copied onto many other sites, often without permission. If you have any doubts about the veracity of the information that you are viewing, or have any queries, please check the URL that your web browser displays for this page. If the URL **begins** "http://msds.chem.ox.ac.uk/" the page is maintained by the Safety Officer in Physical Chemistry at Oxford University. If not, this page is a copy made by some other person and we have no responsibility for it.

SAFETY DATA SHEET

Version 3.7
Revision Date 11/25/2014
Print Date 01/29/2016

1. PRODUCT AND COMPANY IDENTIFICATION

1.1 Product identifiers

Product name : Dibenzofuran

Product Number : 236373
Brand : Aldrich

CAS-No. : 132-64-9

1.2 Relevant identified uses of the substance or mixture and uses advised against

Identified uses : Laboratory chemicals, Manufacture of substances

1.3 Details of the supplier of the safety data sheet

Company : Sigma-Aldrich
3050 Spruce Street
SAINT LOUIS MO 63103
USA

Telephone : +1 800-325-5832
Fax : +1 800-325-5052

1.4 Emergency telephone number

Emergency Phone # : (314) 776-6555

2. HAZARDS IDENTIFICATION

2.1 Classification of the substance or mixture

GHS Classification in accordance with 29 CFR 1910 (OSHA HCS)
Acute toxicity, Oral (Category 4), H302
Acute aquatic toxicity (Category 2), H401
Chronic aquatic toxicity (Category 2), H411

For the full text of the H-Statements mentioned in this Section, see Section 16.

2.2 GHS Label elements, including precautionary statements

Pictogram



Signal word Warning

Hazard statement(s)
H302 Harmful if swallowed.
H411 Toxic to aquatic life with long lasting effects.

Precautionary statement(s)
P264 Wash skin thoroughly after handling.
P270 Do not eat, drink or smoke when using this product.
P273 Avoid release to the environment.
P301 + P312 + P330 IF SWALLOWED: Call a POISON CENTER or doctor/ physician if you feel unwell. Rinse mouth.
P391 Collect spillage.
P501 Dispose of contents/ container to an approved waste disposal plant.

2.3 Hazards not otherwise classified (HNOC) or not covered by GHS - none

3. COMPOSITION/INFORMATION ON INGREDIENTS

3.1 Substances

Synonyms : Diphenylene oxide

Formula : $C_{12}H_8O$
Molecular weight : 168.19 g/mol
CAS-No. : 132-64-9
EC-No. : 205-071-3

Hazardous components

Component	Classification	Concentration
Dibenzofuran		
	Acute Tox. 4; Aquatic Acute 2; Aquatic Chronic 2; H302, H411	<= 100 %

For the full text of the H-Statements mentioned in this Section, see Section 16.

4. FIRST AID MEASURES

4.1 Description of first aid measures

General advice
Consult a physician. Show this safety data sheet to the doctor in attendance.Move out of dangerous area.

If inhaled
If breathed in, move person into fresh air. If not breathing, give artificial respiration. Consult a physician.

In case of skin contact
Wash off with soap and plenty of water. Consult a physician.

In case of eye contact
Flush eyes with water as a precaution.

If swallowed
Never give anything by mouth to an unconscious person. Rinse mouth with water. Consult a physician.

4.2 Most important symptoms and effects, both acute and delayed

The most important known symptoms and effects are described in the labelling (see section 2.2) and/or in section 11

4.3 Indication of any immediate medical attention and special treatment needed

No data available

5. FIREFIGHTING MEASURES

5.1 Extinguishing media

Suitable extinguishing media
Use water spray, alcohol-resistant foam, dry chemical or carbon dioxide.

5.2 Special hazards arising from the substance or mixture

Carbon oxides

5.3 Advice for firefighters

Wear self-contained breathing apparatus for firefighting if necessary.

5.4 Further information

No data available

6. ACCIDENTAL RELEASE MEASURES

6.1 Personal precautions, protective equipment and emergency procedures

Use personal protective equipment. Avoid dust formation. Avoid breathing vapours, mist or gas. Ensure adequate ventilation. Avoid breathing dust.
For personal protection see section 8.

6.2 Environmental precautions
Prevent further leakage or spillage if safe to do so. Do not let product enter drains. Discharge into the environment must be avoided.

6.3 Methods and materials for containment and cleaning up
Pick up and arrange disposal without creating dust. Sweep up and shovel. Keep in suitable, closed containers for disposal.

6.4 Reference to other sections
For disposal see section 13.

7. HANDLING AND STORAGE

7.1 Precautions for safe handling
Avoid contact with skin and eyes. Avoid formation of dust and aerosols.Further processing of solid materials may result in the formation of combustible dusts. The potential for combustible dust formation should be taken into consideration before additional processing occurs.
Provide appropriate exhaust ventilation at places where dust is formed.
For precautions see section 2.2.

7.2 Conditions for safe storage, including any incompatibilities
Keep container tightly closed in a dry and well-ventilated place.
Storage class (TRGS 510): Non Combustible Solids

7.3 Specific end use(s)
Apart from the uses mentioned in section 1.2 no other specific uses are stipulated

8. EXPOSURE CONTROLS/PERSONAL PROTECTION

8.1 Control parameters

Components with workplace control parameters
Contains no substances with occupational exposure limit values.

8.2 Exposure controls

Appropriate engineering controls
Handle in accordance with good industrial hygiene and safety practice. Wash hands before breaks and at the end of workday.

Personal protective equipment

Eye/face protection
Safety glasses with side-shields conforming to EN166 Use equipment for eye protection tested and approved under appropriate government standards such as NIOSH (US) or EN 166(EU).

Skin protection
Handle with gloves. Gloves must be inspected prior to use. Use proper glove removal technique (without touching glove's outer surface) to avoid skin contact with this product. Dispose of contaminated gloves after use in accordance with applicable laws and good laboratory practices. Wash and dry hands.

Full contact
Material: Nitrile rubber
Minimum layer thickness: 0.11 mm
Break through time: 480 min
Material tested:Dermatril® (KCL 740 / Aldrich Z677272, Size M)

Splash contact
Material: Nitrile rubber
Minimum layer thickness: 0.11 mm
Break through time: 480 min
Material tested:Dermatril® (KCL 740 / Aldrich Z677272, Size M)

data source: KCL GmbH, D-36124 Eichenzell, phone +49 (0)6659 87300, e-mail sales@kcl.de, test method: EN374
If used in solution, or mixed with other substances, and under conditions which differ from EN 374, contact the supplier of the CE approved gloves. This recommendation is advisory only and must be evaluated by an

industrial hygienist and safety officer familiar with the specific situation of anticipated use by our customers. It should not be construed as offering an approval for any specific use scenario.

Body Protection
Complete suit protecting against chemicals, The type of protective equipment must be selected according to the concentration and amount of the dangerous substance at the specific workplace.

Respiratory protection
For nuisance exposures use type P95 (US) or type P1 (EU EN 143) particle respirator.For higher level protection use type OV/AG/P99 (US) or type ABEK-P2 (EU EN 143) respirator cartridges. Use respirators and components tested and approved under appropriate government standards such as NIOSH (US) or CEN (EU).

Control of environmental exposure
Prevent further leakage or spillage if safe to do so. Do not let product enter drains. Discharge into the environment must be avoided.

9. PHYSICAL AND CHEMICAL PROPERTIES

9.1 Information on basic physical and chemical properties

a)	Appearance	Form: crystalline Colour: white, beige
b)	Odour	No data available
c)	Odour Threshold	No data available
d)	pH	No data available
e)	Melting point/freezing point	Melting point/range: 80 - 82 °C (176 - 180 °F) - lit.
f)	Initial boiling point and boiling range	154 - 155 °C (309 - 311 °F) at 27 hPa (20 mmHg) - lit.
g)	Flash point	130.0 °C (266.0 °F) - closed cup
h)	Evaporation rate	No data available
i)	Flammability (solid, gas)	No data available
j)	Upper/lower flammability or explosive limits	No data available
k)	Vapour pressure	No data available
l)	Vapour density	No data available
m)	Relative density	No data available
n)	Water solubility	No data available
o)	Partition coefficient: n-octanol/water	log Pow: 3.77
p)	Auto-ignition temperature	No data available
q)	Decomposition temperature	No data available
r)	Viscosity	No data available
s)	Explosive properties	No data available
t)	Oxidizing properties	No data available

9.2 Other safety information
No data available

10. STABILITY AND REACTIVITY

10.1 Reactivity
No data available

10.2 Chemical stability
Stable under recommended storage conditions.

10.3 Possibility of hazardous reactions
No data available

10.4 Conditions to avoid
No data available

10.5 Incompatible materials
Strong oxidizing agents

10.6 Hazardous decomposition products
Other decomposition products - No data available
In the event of fire: see section 5

11. TOXICOLOGICAL INFORMATION

11.1 Information on toxicological effects

Acute toxicity
The preceding data, or interpretation of data, was determined using Quantitative Structure Activity Relationship (QSAR) modeling.

Inhalation: No data available

Dermal: No data available

No data available

Skin corrosion/irritation
No data available

Serious eye damage/eye irritation
No data available

Respiratory or skin sensitisation
No data available

Germ cell mutagenicity
No data available

Carcinogenicity

IARC: No component of this product present at levels greater than or equal to 0.1% is identified as probable, possible or confirmed human carcinogen by IARC.

ACGIH: No component of this product present at levels greater than or equal to 0.1% is identified as a carcinogen or potential carcinogen by ACGIH.

NTP: No component of this product present at levels greater than or equal to 0.1% is identified as a known or anticipated carcinogen by NTP.

OSHA: No component of this product present at levels greater than or equal to 0.1% is identified as a carcinogen or potential carcinogen by OSHA.

Reproductive toxicity
No data available

No data available

Specific target organ toxicity - single exposure
No data available

Specific target organ toxicity - repeated exposure
No data available

Aspiration hazard
No data available

Additional Information
RTECS: HP4430000

To the best of our knowledge, the chemical, physical, and toxicological properties have not been thoroughly investigated.

12. ECOLOGICAL INFORMATION

12.1 Toxicity

Toxicity to fish	NOEC - Cyprinodon variegatus (sheepshead minnow) - 1 mg/l - 96.0 h
	LC50 - Pimephales promelas (fathead minnow) - 1.05 mg/l - 96.0 h

12.2 Persistence and degradability
No data available

12.3 Bioaccumulative potential
No data available

12.4 Mobility in soil
No data available

12.5 Results of PBT and vPvB assessment
PBT/vPvB assessment not available as chemical safety assessment not required/not conducted

12.6 Other adverse effects
An environmental hazard cannot be excluded in the event of unprofessional handling or disposal.
Toxic to aquatic life with long lasting effects.

13. DISPOSAL CONSIDERATIONS

13.1 Waste treatment methods

Product
Offer surplus and non-recyclable solutions to a licensed disposal company.

Contaminated packaging
Dispose of as unused product.

14. TRANSPORT INFORMATION

DOT (US)
UN number: 3077 Class: 9 Packing group: III
Proper shipping name: Environmentally hazardous substance, solid, n.o.s. (Dibenzofuran)
Reportable Quantity (RQ): 100 lbs
Marine pollutant:yes
Poison Inhalation Hazard: No

IMDG
UN number: 3077 Class: 9 Packing group: III EMS-No: F-A, S-F
Proper shipping name: ENVIRONMENTALLY HAZARDOUS SUBSTANCE, SOLID, N.O.S. (Dibenzofuran)
Marine pollutant:yes

IATA
UN number: 3077 Class: 9 Packing group: III
Proper shipping name: Environmentally hazardous substance, solid, n.o.s. (Dibenzofuran)

15. REGULATORY INFORMATION

SARA 302 Components
No chemicals in this material are subject to the reporting requirements of SARA Title III, Section 302.

SARA 313 Components
The following components are subject to reporting levels established by SARA Title III, Section 313:

	CAS-No.	Revision Date

Dibenzofuran	132-64-9	2007-07-01

SARA 311/312 Hazards
Acute Health Hazard

Massachusetts Right To Know Components

	CAS-No.	Revision Date
Dibenzofuran	132-64-9	2007-07-01

Pennsylvania Right To Know Components

	CAS-No.	Revision Date
Dibenzofuran	132-64-9	2007-07-01

New Jersey Right To Know Components

	CAS-No.	Revision Date
Dibenzofuran	132-64-9	2007-07-01

California Prop. 65 Components
This product does not contain any chemicals known to State of California to cause cancer, birth defects, or any other reproductive harm.

16. OTHER INFORMATION

Full text of H-Statements referred to under sections 2 and 3.

Acute Tox.	Acute toxicity
Aquatic Acute	Acute aquatic toxicity
Aquatic Chronic	Chronic aquatic toxicity
H302	Harmful if swallowed.
H401	Toxic to aquatic life.
H411	Toxic to aquatic life with long lasting effects.

HMIS Rating

Health hazard:	1
Chronic Health Hazard:	
Flammability:	1
Physical Hazard	0

NFPA Rating

Health hazard:	2
Fire Hazard:	1
Reactivity Hazard:	0

Further information
Copyright 2014 Sigma-Aldrich Co. LLC. License granted to make unlimited paper copies for internal use only.
The above information is believed to be correct but does not purport to be all inclusive and shall be used only as a guide. The information in this document is based on the present state of our knowledge and is applicable to the product with regard to appropriate safety precautions. It does not represent any guarantee of the properties of the product. Sigma-Aldrich Corporation and its Affiliates shall not be held liable for any damage resulting from handling or from contact with the above product. See www.sigma-aldrich.com and/or the reverse side of invoice or packing slip for additional terms and conditions of sale.

Preparation Information
Sigma-Aldrich Corporation
Product Safety – Americas Region
1-800-521-8956

Version: 3.7 Revision Date: 11/25/2014 Print Date: 01/29/2016

SAFETY DATA SHEET

Version 3.11
Revision Date 03/03/2015
Print Date 05/01/2016

1. PRODUCT AND COMPANY IDENTIFICATION

1.1 Product identifiers

Product name : Dibutyl phthalate

Product Number : 152439
Brand : Aldrich
Index-No. : 607-318-00-4

CAS-No. : 84-74-2

1.2 Relevant identified uses of the substance or mixture and uses advised against

Identified uses : Laboratory chemicals, Manufacture of substances

1.3 Details of the supplier of the safety data sheet

Company : Sigma-Aldrich
3050 Spruce Street
SAINT LOUIS MO 63103
USA

Telephone : +1 800-325-5832
Fax : +1 800-325-5052

1.4 Emergency telephone number

Emergency Phone # : (314) 776-6555

2. HAZARDS IDENTIFICATION

2.1 Classification of the substance or mixture

GHS Classification in accordance with 29 CFR 1910 (OSHA HCS)
Reproductive toxicity (Category 1B), H360
Acute aquatic toxicity (Category 1), H400

For the full text of the H-Statements mentioned in this Section, see Section 16.

2.2 GHS Label elements, including precautionary statements

Pictogram



Signal word Danger

Hazard statement(s)
H360 May damage fertility or the unborn child.
H400 Very toxic to aquatic life.

Precautionary statement(s)
P201 Obtain special instructions before use.
P202 Do not handle until all safety precautions have been read and understood.
P273 Avoid release to the environment.
P281 Use personal protective equipment as required.
P308 + P313 IF exposed or concerned: Get medical advice/ attention.
P391 Collect spillage.
P405 Store locked up.
P501 Dispose of contents/ container to an approved waste disposal plant.

2.3 Hazards not otherwise classified (HNOC) or not covered by GHS - none

3. COMPOSITION/INFORMATION ON INGREDIENTS

3.1 Substances

Synonyms	:	n-Butyl phthalate Phthalic acid dibutyl ester DBP
Formula	:	$C_{16}H_{22}O_4$
Molecular weight	:	278.34 g/mol
CAS-No.	:	84-74-2
EC-No.	:	201-557-4
Index-No.	:	607-318-00-4
Registration number	:	01-2119493042-44-XXXX

Hazardous components

Component	Classification	Concentration
Dibutyl phthalate Included in the Candidate List of Substances of Very High Concern (SVHC) according to Regulation (EC) No. 1907/2006 (REACH)		
	Repr. 1B; Aquatic Acute 1; H360, H400	<= 100 %

For the full text of the H-Statements mentioned in this Section, see Section 16.

4. FIRST AID MEASURES

4.1 Description of first aid measures

General advice
Consult a physician. Show this safety data sheet to the doctor in attendance.Move out of dangerous area.

If inhaled
If breathed in, move person into fresh air. If not breathing, give artificial respiration. Consult a physician.

In case of skin contact
Wash off with soap and plenty of water. Consult a physician.

In case of eye contact
Flush eyes with water as a precaution.

If swallowed
Never give anything by mouth to an unconscious person. Rinse mouth with water. Consult a physician.

4.2 Most important symptoms and effects, both acute and delayed
The most important known symptoms and effects are described in the labelling (see section 2.2) and/or in section 11

4.3 Indication of any immediate medical attention and special treatment needed
No data available

5. FIREFIGHTING MEASURES

5.1 Extinguishing media

Suitable extinguishing media
Use water spray, alcohol-resistant foam, dry chemical or carbon dioxide.

5.2 Special hazards arising from the substance or mixture
Carbon oxides

5.3 Advice for firefighters
Wear self-contained breathing apparatus for firefighting if necessary.

5.4 Further information
No data available

6. ACCIDENTAL RELEASE MEASURES

6.1 Personal precautions, protective equipment and emergency procedures

Use personal protective equipment. Avoid breathing vapours, mist or gas. Ensure adequate ventilation. Evacuate personnel to safe areas.
For personal protection see section 8.

6.2 Environmental precautions

Prevent further leakage or spillage if safe to do so. Do not let product enter drains. Discharge into the environment must be avoided.

6.3 Methods and materials for containment and cleaning up

Soak up with inert absorbent material and dispose of as hazardous waste. Keep in suitable, closed containers for disposal.

6.4 Reference to other sections

For disposal see section 13.

7. HANDLING AND STORAGE

7.1 Precautions for safe handling

Avoid inhalation of vapour or mist.
For precautions see section 2.2.

7.2 Conditions for safe storage, including any incompatibilities

Keep container tightly closed in a dry and well-ventilated place. Containers which are opened must be carefully resealed and kept upright to prevent leakage.
Storage class (TRGS 510): Non-combustible, acute toxic Cat.3 / toxic hazardous materials or hazardous materials causing chronic effects

7.3 Specific end use(s)

Apart from the uses mentioned in section 1.2 no other specific uses are stipulated

8. EXPOSURE CONTROLS/PERSONAL PROTECTION

8.1 Control parameters

Components with workplace control parameters

Component	CAS-No.	Value	Control parameters	Basis
Dibutyl phthalate	84-74-2	TWA	5.000000 mg/m3	USA. ACGIH Threshold Limit Values (TLV)
	Remarks	Upper Respiratory Tract irritation Eye irritation Testicular damage		
		TWA	5 mg/m3	USA. ACGIH Threshold Limit Values (TLV)
		Upper Respiratory Tract irritation Eye irritation Testicular damage		
		TWA	5.000000 mg/m3	USA. Occupational Exposure Limits (OSHA) - Table Z-1 Limits for Air Contaminants
		TWA	5.000000 mg/m3	USA. NIOSH Recommended Exposure Limits

8.2 Exposure controls

Appropriate engineering controls

Handle in accordance with good industrial hygiene and safety practice. Wash hands before breaks and at the end of workday.

Personal protective equipment

Eye/face protection
Safety glasses with side-shields conforming to EN166 Use equipment for eye protection tested and approved under appropriate government standards such as NIOSH (US) or EN 166(EU).

Skin protection
Handle with gloves. Gloves must be inspected prior to use. Use proper glove removal technique (without touching glove's outer surface) to avoid skin contact with this product. Dispose of contaminated gloves after use in accordance with applicable laws and good laboratory practices. Wash and dry hands.

Full contact
Material: Nitrile rubber
Minimum layer thickness: 0.4 mm
Break through time: 480 min
Material tested:Camatril® (KCL 730 / Aldrich Z677442, Size M)

Splash contact
Material: Nature latex/chloroprene
Minimum layer thickness: 0.6 mm
Break through time: 120 min
Material tested:Lapren® (KCL 706 / Aldrich Z677558, Size M)

data source: KCL GmbH, D-36124 Eichenzell, phone +49 (0)6659 87300, e-mail sales@kcl.de, test method: EN374
If used in solution, or mixed with other substances, and under conditions which differ from EN 374, contact the supplier of the CE approved gloves. This recommendation is advisory only and must be evaluated by an industrial hygienist and safety officer familiar with the specific situation of anticipated use by our customers. It should not be construed as offering an approval for any specific use scenario.

Body Protection
impervious clothing, The type of protective equipment must be selected according to the concentration and amount of the dangerous substance at the specific workplace.

Respiratory protection
Where risk assessment shows air-purifying respirators are appropriate use a full-face respirator with multi-purpose combination (US) or type ABEK (EN 14387) respirator cartridges as a backup to engineering controls. If the respirator is the sole means of protection, use a full-face supplied air respirator. Use respirators and components tested and approved under appropriate government standards such as NIOSH (US) or CEN (EU).

Control of environmental exposure
Prevent further leakage or spillage if safe to do so. Do not let product enter drains. Discharge into the environment must be avoided.

9. PHYSICAL AND CHEMICAL PROPERTIES

9.1 Information on basic physical and chemical properties

a)	Appearance	Form: liquid, clear Colour: colourless
b)	Odour	No data available
c)	Odour Threshold	No data available
d)	pH	No data available
e)	Melting point/freezing point	Melting point/range: -35 °C (-31 °F) - lit.
f)	Initial boiling point and boiling range	340 °C (644 °F) - lit.
g)	Flash point	171.0 °C (339.8 °F) - closed cup
h)	Evaporation rate	No data available
i)	Flammability (solid, gas)	No data available
j)	Upper/lower	Lower explosion limit: 0.47 %(V)

	flammability or explosive limits	
k)	Vapour pressure	1.3 hPa (1.0 mmHg) at 147.0 °C (296.6 °F)
l)	Vapour density	No data available
m)	Relative density	1.043 g/cm3 at 25 °C (77 °F)
n)	Water solubility	0.0114 g/l at 25 °C (77 °F) - OECD Test Guideline 105 - slightly soluble
o)	Partition coefficient: n-octanol/water	No data available
p)	Auto-ignition temperature	402.0 °C (755.6 °F)
q)	Decomposition temperature	No data available
r)	Viscosity	18.8 mm2/s at 20 °C (68 °F) -
s)	Explosive properties	No data available
t)	Oxidizing properties	No data available

9.2 Other safety information
No data available

10. STABILITY AND REACTIVITY

10.1 Reactivity
No data available

10.2 Chemical stability
Stable under recommended storage conditions.

10.3 Possibility of hazardous reactions
No data available

10.4 Conditions to avoid
No data available

10.5 Incompatible materials
Strong oxidizing agents, Nitrates, Bases, acids, Chlorine

10.6 Hazardous decomposition products
Other decomposition products - No data available
In the event of fire: see section 5

11. TOXICOLOGICAL INFORMATION

11.1 Information on toxicological effects

Acute toxicity
LD50 Oral - Rat - 8,000 mg/kg

LC50 Inhalation - Rat - 4,250 mg/m3

LD50 Dermal - Rabbit - > 20,860 mg/kg

No data available

Skin corrosion/irritation
Skin - Rabbit
Result: No skin irritation
(OECD Test Guideline 404)

Serious eye damage/eye irritation
Eyes - Rabbit
Result: No eye irritation
(OECD Test Guideline 405)

Respiratory or skin sensitisation
Maximisation Test (GPMT) - Guinea pig
Result: Does not cause skin sensitisation.
(OECD Test Guideline 406)

Germ cell mutagenicity
No data available

Carcinogenicity

IARC: No component of this product present at levels greater than or equal to 0.1% is identified as probable, possible or confirmed human carcinogen by IARC.

ACGIH: No component of this product present at levels greater than or equal to 0.1% is identified as a carcinogen or potential carcinogen by ACGIH.

NTP: No component of this product present at levels greater than or equal to 0.1% is identified as a known or anticipated carcinogen by NTP.

OSHA: No component of this product present at levels greater than or equal to 0.1% is identified as a carcinogen or potential carcinogen by OSHA.

Reproductive toxicity
Presumed human reproductive toxicant

Overexposure may cause reproductive disorder(s) based on tests with laboratory animals.

Specific target organ toxicity - single exposure
No data available

Specific target organ toxicity - repeated exposure
No data available

Aspiration hazard
No data available

Additional Information
RTECS: TI0875000

Nausea, Dizziness, Headache, To the best of our knowledge, the chemical, physical, and toxicological properties have not been thoroughly investigated.

Central nervous system -

12. ECOLOGICAL INFORMATION

12.1 Toxicity

Toxicity to fish	LC50 - Pimephales promelas (fathead minnow) - 0.85 mg/l - 96.0 h
	NOEC - Pimephales promelas (fathead minnow) - 0.32 mg/l - 96.0 h
Toxicity to daphnia and other aquatic invertebrates	LC50 - Daphnia magna (Water flea) - 3.7 mg/l - 48 h

12.2 Persistence and degradability

Biodegradability	Result: 81 % - Readily biodegradable (C.4-C of the COUNCIL REGULATION (EC) No 440/2008)

12.3 Bioaccumulative potential

Bioaccumulation	Pimephales promelas (fathead minnow) - 11 d - 0.0348 mg/l Bioconcentration factor (BCF): 2,165 Remarks: Does not bioaccumulate.

12.4 Mobility in soil
No data available

12.5 Results of PBT and vPvB assessment

PBT/vPvB assessment not available as chemical safety assessment not required/not conducted

12.6 Other adverse effects

An environmental hazard cannot be excluded in the event of unprofessional handling or disposal.
Very toxic to aquatic life.

No data available

13. DISPOSAL CONSIDERATIONS

13.1 Waste treatment methods

Product

Offer surplus and non-recyclable solutions to a licensed disposal company. Contact a licensed professional waste disposal service to dispose of this material.

Contaminated packaging

Dispose of as unused product.

14. TRANSPORT INFORMATION

DOT (US)

UN number: 3082 Class: 9 Packing group: III
Proper shipping name: Environmentally hazardous substance, liquid, n.o.s. (Dibutyl phthalate)
Reportable Quantity (RQ): 10 lbs
Marine pollutant:yes
Poison Inhalation Hazard: No

IMDG

UN number: 3082 Class: 9 Packing group: III EMS-No: F-A, S-F
Proper shipping name: ENVIRONMENTALLY HAZARDOUS SUBSTANCE, LIQUID, N.O.S. (Dibutyl phthalate)
Marine pollutant:yes

IATA

UN number: 3082 Class: 9 Packing group: III
Proper shipping name: Environmentally hazardous substance, liquid, n.o.s. (Dibutyl phthalate)

15. REGULATORY INFORMATION

SARA 302 Components

No chemicals in this material are subject to the reporting requirements of SARA Title III, Section 302.

SARA 313 Components

The following components are subject to reporting levels established by SARA Title III, Section 313:

	CAS-No.	Revision Date
Dibutyl phthalate	84-74-2	2007-07-01

SARA 311/312 Hazards

Chronic Health Hazard

Massachusetts Right To Know Components

	CAS-No.	Revision Date
Dibutyl phthalate	84-74-2	2007-07-01

Pennsylvania Right To Know Components

	CAS-No.	Revision Date
Dibutyl phthalate	84-74-2	2007-07-01

New Jersey Right To Know Components

	CAS-No.	Revision Date
Dibutyl phthalate	84-74-2	2007-07-01

California Prop. 65 Components

	CAS-No.	Revision Date
WARNING: This product contains a chemical known to the State of California to cause birth defects or other reproductive harm.	84-74-2	2008-06-17
Dibutyl phthalate		

16. OTHER INFORMATION

Full text of H-Statements referred to under sections 2 and 3.

Aquatic Acute	Acute aquatic toxicity
H360	May damage fertility or the unborn child.
H400	Very toxic to aquatic life.
Repr.	Reproductive toxicity

HMIS Rating

Health hazard:	1
Chronic Health Hazard:	*
Flammability:	1
Physical Hazard	0

NFPA Rating

Health hazard:	2
Fire Hazard:	1
Reactivity Hazard:	0

Further information

Copyright 2015 Sigma-Aldrich Co. LLC. License granted to make unlimited paper copies for internal use only.
The above information is believed to be correct but does not purport to be all inclusive and shall be used only as a guide. The information in this document is based on the present state of our knowledge and is applicable to the product with regard to appropriate safety precautions. It does not represent any guarantee of the properties of the product. Sigma-Aldrich Corporation and its Affiliates shall not be held liable for any damage resulting from handling or from contact with the above product. See www.sigma-aldrich.com and/or the reverse side of invoice or packing slip for additional terms and conditions of sale.

Preparation Information

Sigma-Aldrich Corporation
Product Safety – Americas Region
1-800-521-8956

Version: 3.11 Revision Date: 03/03/2015 Print Date: 05/01/2016

SAFETY DATA SHEET

Halocarbon R-12 (Dichlorodifluoromethane)

Section 1. Identification

GHS product identifier : Halocarbon R-12 (Dichlorodifluoromethane)

Chemical name : dichlorodifluoromethane

Other means of identification : ASPEN R-12, Methane, dichlorodifluoro-; Refrigerant 12; Propellant 12; Halon 122; Genetron 12; Freon 12; Fluorocarbon 12; Difluorodichloromethane; DICHLORODIFLUOROMETHANE (FC 12); CFC-12

Product use : Synthetic/Analytical chemistry.

Synonym : ASPEN R-12, Methane, dichlorodifluoro-; Refrigerant 12; Propellant 12; Halon 122; Genetron 12; Freon 12; Fluorocarbon 12; Difluorodichloromethane; DICHLORODIFLUOROMETHANE (FC 12); CFC-12

SDS # : 001018

Supplier's details : Airgas USA, LLC and its affiliates
259 North Radnor-Chester Road
Suite 100
Radnor, PA 19087-5283
1-610-687-5253

Emergency telephone number (with hours of operation) : 1-866-734-3438

Section 2. Hazards identification

OSHA/HCS status : This material is considered hazardous by the OSHA Hazard Communication Standard (29 CFR 1910.1200).

Classification of the substance or mixture : GASES UNDER PRESSURE - Liquefied gas
HAZARDOUS TO THE OZONE LAYER - Category 1

GHS label elements

Hazard pictograms :



Signal word : Warning

Hazard statements : Contains gas under pressure; may explode if heated.
May cause frostbite.
May displace oxygen and cause rapid suffocation.
Harms public health and the environment by destroying ozone in the upper atmosphere.

Precautionary statements

General : Read and follow all Safety Data Sheets (SDS'S) before use. Read label before use. Keep out of reach of children. If medical advice is needed, have product container or label at hand. Close valve after each use and when empty. Use equipment rated for cylinder pressure. Do not open valve until connected to equipment prepared for use. Use a back flow preventative device in the piping. Use only equipment of compatible materials of construction. Always keep container in upright position.

Prevention : Use and store only outdoors or in a well ventilated place.

Response : Not applicable.

Storage : Protect from sunlight. Protect from sunlight when ambient temperature exceeds 52°C/125°F. Store in a well-ventilated place.

Disposal : Refer to manufacturer/supplier for information on recovery/recycling.

Powered by IHS

Section 2. Hazards identification

Hazards not otherwise classified : Liquid can cause burns similar to frostbite.

Section 3. Composition/information on ingredients

Substance/mixture : Substance

Chemical name : dichlorodifluoromethane

Other means of identification : ASPEN R-12, Methane, dichlorodifluoro-; Refrigerant 12; Propellant 12; Halon 122; Genetron 12; Freon 12; Fluorocarbon 12; Difluorodichloromethane; DICHLORODIFLUOROMETHANE (FC 12); CFC-12

CAS number/other identifiers

CAS number : 75-71-8

Product code : 001018

Ingredient name	%	CAS number
Methane, dichlorodifluoro-	100	75-71-8

There are no additional ingredients present which, within the current knowledge of the supplier and in the concentrations applicable, are classified as hazardous to health or the environment and hence require reporting in this section.

Occupational exposure limits, if available, are listed in Section 8.

Section 4. First aid measures

Description of necessary first aid measures

Eye contact : Immediately flush eyes with plenty of water, occasionally lifting the upper and lower eyelids. Check for and remove any contact lenses. Continue to rinse for at least 10 minutes. Get medical attention if irritation occurs.

Inhalation : Remove victim to fresh air and keep at rest in a position comfortable for breathing. If not breathing, if breathing is irregular or if respiratory arrest occurs, provide artificial respiration or oxygen by trained personnel. It may be dangerous to the person providing aid to give mouth-to-mouth resuscitation. Get medical attention if adverse health effects persist or are severe. If unconscious, place in recovery position and get medical attention immediately. Maintain an open airway. Loosen tight clothing such as a collar, tie, belt or waistband. In case of inhalation of decomposition products in a fire, symptoms may be delayed. The exposed person may need to be kept under medical surveillance for 48 hours.

Skin contact : Flush contaminated skin with plenty of water. Remove contaminated clothing and shoes. Get medical attention if symptoms occur. In case of contact with liquid, warm frozen tissues slowly with lukewarm water and get medical attention. Do not rub affected area. Wash clothing before reuse. Clean shoes thoroughly before reuse.

Ingestion : Remove victim to fresh air and keep at rest in a position comfortable for breathing. Get medical attention if adverse health effects persist or are severe. Ingestion of liquid can cause burns similar to frostbite. If frostbite occurs, get medical attention. Never give anything by mouth to an unconscious person. If unconscious, place in recovery position and get medical attention immediately. Maintain an open airway. Loosen tight clothing such as a collar, tie, belt or waistband. As this product rapidly becomes a gas when released, refer to the inhalation section.

Most important symptoms/effects, acute and delayed

Potential acute health effects

Eye contact : Liquid can cause burns similar to frostbite.

Inhalation : Exposure to decomposition products may cause a health hazard. Serious effects may be delayed following exposure.

Powered by IHS

Section 4. First aid measures

Skin contact : Dermal contact with rapidly evaporating liquid could result in freezing of the tissues or frostbite.

Frostbite : Try to warm up the frozen tissues and seek medical attention.

Ingestion : Ingestion of liquid can cause burns similar to frostbite.

Over-exposure signs/symptoms

Eye contact : Adverse symptoms may include the following:
frostbite

Inhalation : No specific data.

Skin contact : Adverse symptoms may include the following:
frostbite

Ingestion : Adverse symptoms may include the following:
frostbite

Indication of immediate medical attention and special treatment needed, if necessary

Notes to physician : In case of inhalation of decomposition products in a fire, symptoms may be delayed. The exposed person may need to be kept under medical surveillance for 48 hours.

Specific treatments : No specific treatment.

Protection of first-aiders : No action shall be taken involving any personal risk or without suitable training. It may be dangerous to the person providing aid to give mouth-to-mouth resuscitation.

See toxicological information (Section 11)

Section 5. Fire-fighting measures

Extinguishing media

Suitable extinguishing media : Use an extinguishing agent suitable for the surrounding fire.

Unsuitable extinguishing media : None known.

Specific hazards arising from the chemical : Contains gas under pressure. In a fire or if heated, a pressure increase will occur and the container may burst or explode.

Hazardous thermal decomposition products : Decomposition products may include the following materials:
carbon dioxide
carbon monoxide
halogenated compounds
carbonyl halides

Special protective actions for fire-fighters : Promptly isolate the scene by removing all persons from the vicinity of the incident if there is a fire. No action shall be taken involving any personal risk or without suitable training. Contact supplier immediately for specialist advice. Move containers from fire area if this can be done without risk. Use water spray to keep fire-exposed containers cool.

Special protective equipment for fire-fighters : Fire-fighters should wear appropriate protective equipment and self-contained breathing apparatus (SCBA) with a full face-piece operated in positive pressure mode. For incidents involving large quantities, thermally insulated undergarments and thick textile or leather gloves should be worn.

Powered by IHS

Section 6. Accidental release measures

Personal precautions, protective equipment and emergency procedures

For non-emergency personnel : No action shall be taken involving any personal risk or without suitable training. Evacuate surrounding areas. Keep unnecessary and unprotected personnel from entering. Do not touch or walk through spilled material. Avoid breathing gas. Provide adequate ventilation. Wear appropriate respirator when ventilation is inadequate. Put on appropriate personal protective equipment.

For emergency responders : If specialised clothing is required to deal with the spillage, take note of any information in Section 8 on suitable and unsuitable materials. See also the information in "For non-emergency personnel".

Environmental precautions : Ensure emergency procedures to deal with accidental gas releases are in place to avoid contamination of the environment. Avoid dispersal of spilled material and runoff and contact with soil, waterways, drains and sewers. Inform the relevant authorities if the product has caused environmental pollution (sewers, waterways, soil or air). May be harmful to the environment if released in large quantities.

Methods and materials for containment and cleaning up

Small spill : Immediately contact emergency personnel. Stop leak if without risk.

Large spill : Immediately contact emergency personnel. Stop leak if without risk. Note: see Section 1 for emergency contact information and Section 13 for waste disposal.

Section 7. Handling and storage

Precautions for safe handling

Protective measures : Put on appropriate personal protective equipment (see Section 8). Contains gas under pressure. Do not get in eyes or on skin or clothing. Avoid breathing gas. Avoid release to the environment. Refer to special instructions/safety data sheet. Empty containers retain product residue and can be hazardous. Do not puncture or incinerate container. Use equipment rated for cylinder pressure. Close valve after each use and when empty. Protect cylinders from physical damage; do not drag, roll, slide, or drop. Use a suitable hand truck for cylinder movement.

Advice on general occupational hygiene : Eating, drinking and smoking should be prohibited in areas where this material is handled, stored and processed. Workers should wash hands and face before eating, drinking and smoking. Remove contaminated clothing and protective equipment before entering eating areas. See also Section 8 for additional information on hygiene measures.

Conditions for safe storage, including any incompatibilities : Store in accordance with local regulations. Store in a segregated and approved area. Store away from direct sunlight in a dry, cool and well-ventilated area, away from incompatible materials (see Section 10). Keep container tightly closed and sealed until ready for use. Cylinders should be stored upright, with valve protection cap in place, and firmly secured to prevent falling or being knocked over. Cylinder temperatures should not exceed 52 °C (125 °F).

Section 8. Exposure controls/personal protection

Control parameters

Occupational exposure limits

Powered by IHS

Section 8. Exposure controls/personal protection

Ingredient name	Exposure limits
Methane, dichlorodifluoro-	**ACGIH TLV (United States, 3/2012).** TWA: 4950 mg/m³ 8 hours. TWA: 1000 ppm 8 hours. **NIOSH REL (United States, 1/2013).** TWA: 4950 mg/m³ 10 hours. TWA: 1000 ppm 10 hours. **OSHA PEL (United States, 6/2010).** TWA: 4950 mg/m³ 8 hours. TWA: 1000 ppm 8 hours. **OSHA PEL 1989 (United States, 3/1989).** TWA: 4950 mg/m³ 8 hours. TWA: 1000 ppm 8 hours.

Appropriate engineering controls : Good general ventilation should be sufficient to control worker exposure to airborne contaminants.

Environmental exposure controls : Emissions from ventilation or work process equipment should be checked to ensure they comply with the requirements of environmental protection legislation. In some cases, fume scrubbers, filters or engineering modifications to the process equipment will be necessary to reduce emissions to acceptable levels.

Individual protection measures

Hygiene measures : Wash hands, forearms and face thoroughly after handling chemical products, before eating, smoking and using the lavatory and at the end of the working period. Appropriate techniques should be used to remove potentially contaminated clothing. Wash contaminated clothing before reusing. Ensure that eyewash stations and safety showers are close to the workstation location.

Eye/face protection : Safety eyewear complying with an approved standard should be used when a risk assessment indicates this is necessary to avoid exposure to liquid splashes, mists, gases or dusts. If contact is possible, the following protection should be worn, unless the assessment indicates a higher degree of protection: safety glasses with side-shields.

Skin protection

Hand protection : Chemical-resistant, impervious gloves complying with an approved standard should be worn at all times when handling chemical products if a risk assessment indicates this is necessary. If contact with the liquid is possible, insulated gloves suitable for low temperatures should be worn. Considering the parameters specified by the glove manufacturer, check during use that the gloves are still retaining their protective properties. It should be noted that the time to breakthrough for any glove material may be different for different glove manufacturers. In the case of mixtures, consisting of several substances, the protection time of the gloves cannot be accurately estimated.

Body protection : Personal protective equipment for the body should be selected based on the task being performed and the risks involved and should be approved by a specialist before handling this product.

Other skin protection : Appropriate footwear and any additional skin protection measures should be selected based on the task being performed and the risks involved and should be approved by a specialist before handling this product.

Respiratory protection : Use a properly fitted, air-purifying or air-fed respirator complying with an approved standard if a risk assessment indicates this is necessary. Respirator selection must be based on known or anticipated exposure levels, the hazards of the product and the safe working limits of the selected respirator.

Powered by IHS

Section 9. Physical and chemical properties

Appearance

Physical state : Gas. [Liquefied gas]

Color : Colorless.

Molecular weight : 120.91 g/mole

Molecular formula : C-Cl2-F2

Boiling/condensation point : -29.8°C (-21.6°F)

Melting/freezing point : -158°C (-252.4°F)

Critical temperature : 111.85°C (233.3°F)

Odor : Characteristic.

Odor threshold : Not available.

pH : Not available.

Flash point : [Product does not sustain combustion.]

Burning time : Not applicable.

Burning rate : Not applicable.

Evaporation rate : Not available.

Flammability (solid, gas) : Not available.

Lower and upper explosive (flammable) limits : Not available.

Vapor pressure : 84.9 (psia)

Vapor density : 4.2 (Air = 1)

Specific Volume (ft^3/lb) : 3.1746

Gas Density (lb/ft^3) : 0.315

Relative density : Not applicable.

Solubility : Not available.

Solubility in water : 0.3 g/l

Partition coefficient: n-octanol/water : 2.16

Auto-ignition temperature : Not available.

Decomposition temperature : Not available.

SADT : Not available.

Viscosity : Not applicable.

Section 10. Stability and reactivity

Reactivity : No specific test data related to reactivity available for this product or its ingredients.

Chemical stability : The product is stable.

Possibility of hazardous reactions : Under normal conditions of storage and use, hazardous reactions will not occur.

Conditions to avoid : No specific data.

Hazardous decomposition products : Under normal conditions of storage and use, hazardous decomposition products should not be produced.

Powered by IHS

Section 10. Stability and reactivity

Hazardous polymerization : Under normal conditions of storage and use, hazardous polymerization will not occur.

Section 11. Toxicological information

Information on toxicological effects

Acute toxicity

Not available.

Irritation/Corrosion

Not available.

Sensitization

Not available.

Mutagenicity

Not available.

Carcinogenicity

Not available.

Reproductive toxicity

Not available.

Teratogenicity

Not available.

Specific target organ toxicity (single exposure)

Not available.

Specific target organ toxicity (repeated exposure)

Not available.

Aspiration hazard

Not available.

Information on the likely routes of exposure : Not available.

Potential acute health effects

Eye contact : Liquid can cause burns similar to frostbite.

Inhalation : Exposure to decomposition products may cause a health hazard. Serious effects may be delayed following exposure.

Skin contact : Dermal contact with rapidly evaporating liquid could result in freezing of the tissues or frostbite.

Ingestion : Ingestion of liquid can cause burns similar to frostbite.

Symptoms related to the physical, chemical and toxicological characteristics

Eye contact : Adverse symptoms may include the following:
frostbite

Inhalation : No specific data.

Skin contact : Adverse symptoms may include the following:
frostbite

Powered by IHS

Section 11. Toxicological information

Ingestion : Adverse symptoms may include the following:
frostbite

Delayed and immediate effects and also chronic effects from short and long term exposure

Short term exposure

Potential immediate effects : Not available.

Potential delayed effects : Not available.

Long term exposure

Potential immediate effects : Not available.

Potential delayed effects : Not available.

Potential chronic health effects

Not available.

General : No known significant effects or critical hazards.

Carcinogenicity : No known significant effects or critical hazards.

Mutagenicity : No known significant effects or critical hazards.

Teratogenicity : No known significant effects or critical hazards.

Developmental effects : No known significant effects or critical hazards.

Fertility effects : No known significant effects or critical hazards.

Numerical measures of toxicity

Acute toxicity estimates

Not available.

Section 12. Ecological information

Toxicity

Not available.

Persistence and degradability

Not available.

Bioaccumulative potential

Product/ingredient name	$LogP_{ow}$	BCF	Potential
Methane, dichlorodifluoro-	2.16	6.17	low

Mobility in soil

Soil/water partition coefficient (K_{OC}) : Not available.

Other adverse effects : No known significant effects or critical hazards.

Powered by IHS

Section 13. Disposal considerations

Disposal methods : The generation of waste should be avoided or minimized wherever possible. Disposal of this product, solutions and any by-products should at all times comply with the requirements of environmental protection and waste disposal legislation and any regional local authority requirements. Dispose of surplus and non-recyclable products via a licensed waste disposal contractor. Waste should not be disposed of untreated to the sewer unless fully compliant with the requirements of all authorities with jurisdiction. Empty Airgas-owned pressure vessels should be returned to Airgas. Waste packaging should be recycled. Incineration or landfill should only be considered when recycling is not feasible. This material and its container must be disposed of in a safe way. Empty containers or liners may retain some product residues. Do not puncture or incinerate container.

United States - RCRA Toxic hazardous waste "U" List

Ingredient	CAS #	Status	Reference number
Dichlorodifluoromethane; Methane, dichlorodifluoro-	75-71-8	Listed	U075

Section 14. Transport information

	DOT	TDG	Mexico	IMDG	IATA
UN number	UN1028	UN1028	UN1028	UN1028	UN1028
UN proper shipping name	DICHLORODIFLUOROMETHANE OR REFRIGERANT GAS R 12	DICHLORODIFLUOROMETHANE; OR REFRIGERANT GAS R 12	DICHLORODIFLUOROMETHANE OR REFRIGERANT GAS R 12	DICHLORODIFLUOROMETHANE (REFRIGERANT GAS R 12)	DICHLORODIFLUOROMETHANE
Transport hazard class(es)	2.2 	2.2 	2.2 	2.2 	2.2 
Packing group	-	-	-	-	-
Environment	No.	No.	No.	No.	No.
Additional information	**Reportable quantity** 5000 lbs / 2270 kg Package sizes shipped in quantities less than the product reportable quantity are not subject to the RQ (reportable quantity) transportation requirements. **Limited quantity** Yes. **Packaging instruction** **Passenger aircraft** Quantity limitation: 75 kg **Cargo aircraft** Quantity limitation: 150 kg **Special provisions** T50	**Explosive Limit and Limited Quantity Index** 0.125 **Passenger Carrying Road or Rail Index** 75	-	-	**Passenger and Cargo Aircraft** Quantity limitation: 75 kg **Cargo Aircraft Only** Quantity limitation: 150 kg

"Refer to CFR 49 (or authority having jurisdiction) to determine the information required for shipment of the product."

Powered by IHS

Section 14. Transport information

Special precautions for user : **Transport within user's premises:** always transport in closed containers that are upright and secure. Ensure that persons transporting the product know what to do in the event of an accident or spillage.

Transport in bulk according to Annex II of MARPOL 73/78 and the IBC Code : Not available.

Section 15. Regulatory information

U.S. Federal regulations : **TSCA 8(a) CDR Exempt/Partial exemption**: Not determined

TSCA 12(b) annual export notification: dichlorodifluoromethane

United States inventory (TSCA 8b): This material is listed or exempted.

Clean Air Act Section 112 (b) Hazardous Air Pollutants (HAPs) : Not listed

Clean Air Act Section 602 Class I Substances : Listed

Clean Air Act Section 602 Class II Substances : Not listed

DEA List I Chemicals (Precursor Chemicals) : Not listed

DEA List II Chemicals (Essential Chemicals) : Not listed

SARA 302/304

Composition/information on ingredients

No products were found.

SARA 304 RQ : Not applicable.

SARA 311/312

Classification : Sudden release of pressure

Composition/information on ingredients

Name	%	Fire hazard	Sudden release of pressure	Reactive	Immediate (acute) health hazard	Delayed (chronic) health hazard
Methane, dichlorodifluoro-	100	No.	Yes.	No.	No.	No.

SARA 313

	Product name	CAS number	%
Form R - Reporting requirements	dichlorodifluoromethane	75-71-8	100
Supplier notification	dichlorodifluoromethane	75-71-8	100

SARA 313 notifications must not be detached from the SDS and any copying and redistribution of the SDS shall include copying and redistribution of the notice attached to copies of the SDS subsequently redistributed.

State regulations

Massachusetts : This material is listed.

New York : This material is listed.

Powered by IHS

Section 15. Regulatory information

New Jersey : This material is listed.

Pennsylvania : This material is listed.

Canada inventory : This material is listed or exempted.

International regulations

International lists : **Australia inventory (AICS)**: This material is listed or exempted.
China inventory (IECSC): This material is listed or exempted.
Japan inventory: This material is listed or exempted.
Korea inventory: This material is listed or exempted.
Malaysia Inventory (EHS Register): Not determined.
New Zealand Inventory of Chemicals (NZIoC): This material is listed or exempted.
Philippines inventory (PICCS): This material is listed or exempted.
Taiwan inventory (CSNN): Not determined.

Chemical Weapons Convention List Schedule I Chemicals : Not listed

Chemical Weapons Convention List Schedule II Chemicals : Not listed

Chemical Weapons Convention List Schedule III Chemicals : Not listed


Canada

WHMIS (Canada) : Class A: Compressed gas.
CEPA Toxic substances: This material is listed.
Canadian ARET: This material is not listed.
Canadian NPRI: This material is listed.
Alberta Designated Substances: This material is not listed.
Ontario Designated Substances: This material is not listed.
Quebec Designated Substances: This material is not listed.

Section 16. Other information

Canada Label requirements : Class A: Compressed gas.

Hazardous Material Information System (U.S.A.)

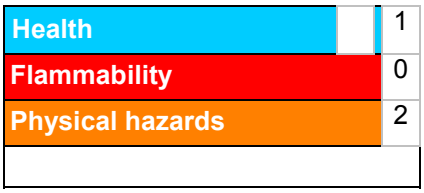

Caution: HMIS® ratings are based on a 0-4 rating scale, with 0 representing minimal hazards or risks, and 4 representing significant hazards or risks Although HMIS® ratings are not required on SDSs under 29 CFR 1910. 1200, the preparer may choose to provide them. HMIS® ratings are to be used with a fully implemented HMIS® program. HMIS® is a registered mark of the National Paint & Coatings Association (NPCA). HMIS® materials may be purchased exclusively from J. J. Keller (800) 327-6868.

The customer is responsible for determining the PPE code for this material.

National Fire Protection Association (U.S.A.)



Powered by IHS

Section 16. Other information

Reprinted with permission from NFPA 704-2001, Identification of the Hazards of Materials for Emergency Response Copyright ©1997, National Fire Protection Association, Quincy, MA 02269. This reprinted material is not the complete and official position of the National Fire Protection Association, on the referenced subject which is represented only by the standard in its entirety.

Copyright ©2001, National Fire Protection Association, Quincy, MA 02269. This warning system is intended to be interpreted and applied only by properly trained individuals to identify fire, health and reactivity hazards of chemicals. The user is referred to certain limited number of chemicals with recommended classifications in NFPA 49 and NFPA 325, which would be used as a guideline only. Whether the chemicals are classified by NFPA or not, anyone using the 704 systems to classify chemicals does so at their own risk.

History

Date of printing : 5/21/2015.

Date of issue/Date of revision : 5/21/2015.

Date of previous issue : 5/21/2015.

Version : 2

Key to abbreviations : ATE = Acute Toxicity Estimate
BCF = Bioconcentration Factor
GHS = Globally Harmonized System of Classification and Labelling of Chemicals
IATA = International Air Transport Association
IBC = Intermediate Bulk Container
IMDG = International Maritime Dangerous Goods
LogPow = logarithm of the octanol/water partition coefficient
MARPOL 73/78 = International Convention for the Prevention of Pollution From Ships, 1973 as modified by the Protocol of 1978. ("Marpol" = marine pollution)
UN = United NationsACGIH – American Conference of Governmental Industrial Hygienists
AIHA – American Industrial Hygiene Association
CAS – Chemical Abstract Services
CEPA – Canadian Environmental Protection Act
CERCLA – Comprehensive Environmental Response, Compensation, and Liability Act (EPA)
CFR – United States Code of Federal Regulations
CPR – Controlled Products Regulations
DSL – Domestic Substances List
GWP – Global Warming Potential
IARC – International Agency for Research on Cancer
ICAO – International Civil Aviation Organisation
Inh – Inhalation
LC – Lethal concentration
LD – Lethal dosage
NDSL – Non-Domestic Substances List
NIOSH – National Institute for Occupational Safety and Health
TDG – Canadian Transportation of Dangerous Goods Act and Regulations
TLV – Threshold Limit Value
TSCA – Toxic Substances Control Act
WEEL – Workplace Environmental Exposure Level
WHMIS – Canadian Workplace Hazardous Material Information System

References : Not available.

Indicates information that has changed from previously issued version.

Other special considerations : WARNING: Contains (Dichlorodifluoromethane), a substance which harms the public health and environment by destroying ozone in the upper atmosphere.

Notice to reader

Powered by IHS

Section 16. Other information

To the best of our knowledge, the information contained herein is accurate. However, neither the above-named supplier, nor any of its subsidiaries, assumes any liability whatsoever for the accuracy or completeness of the information contained herein.

Final determination of suitability of any material is the sole responsibility of the user. All materials may present unknown hazards and should be used with caution. Although certain hazards are described herein, we cannot guarantee that these are the only hazards that exist.

Powered by IHS

MSDS SUMMARY SHEET

Manufacturer:
Name: PHILLIPS PETROLEUM COMPANY
Address 1:
Address 2:
Address 3:
CSZ: BARTLESVILLE **State:** OK **Zipcode:** 74004
Emergency phone: (800) 424-9300
Business phone: 800-762-0942

Product:

Ferndale MSDS#: 1354 **Version # :** 6
Manufacturer MSDS#: 0041
Current? : 2002
Name:

NO. 2 DIESEL FUEL

Synonyms:

CARB **Diesel** TF3
CARB **Diesel**
CARB **Diesel** 10%
Diesel Fuel Oil
EPA Low Sulfur **Diesel** Fuel
EPA Low Sulfur **Diesel** Fuel – Dyed
EPA Off Road High Sulfur **Diesel –** Dyed
Fuel Oil No. 2 – CAS # 68476-30-2
No. 2 **Diesel** Fuel Oil
No. 2 Fuel Oil – Non Hiway – Dyed
No. 2 High Sulfur **Diesel** – Dyed
No. 2 Low Sulfur **Diesel** - Dyed
No. 2 Low Sulfur **Diesel** - Undyed
Crude column 3rd IR
Crude column 3rd side cut
Atmospheric tower 3rd side cut
Ultra Low Sulfur **Diesel** No. 2
Finished **Diesel**
DHT Reactor Feed
Straight Run **Diesel**
Diesel
Middle Distillate

Product/Catalog Numbers:
MSDS Date: 01/01/2002 **(received:** 01/14/2002**)**

NFPA codes:
Health: 0 **Flammability:** 2 **Reactivity:** 0

MATERIAL SAFETY DATA SHEET
No. 2 Diesel Fuel

1. PRODUCT AND COMPANY IDENTIFICATION

Product Name: No. 2 Diesel Fuel
Product Code: Multiple
SAP Code:
Synonyms: 1354
CARB Diesel TF3
CARB Diesel
CARB Diesel 10%
Diesel Fuel Oil
EPA Low Sulfur Diesel Fuel
EPA Low Sulfur Diesel Fuel – Dyed
EPA Off Road High Sulfur Diesel – Dyed
Fuel Oil No. 2 – CAS # 68476-30-2
No. 2 Diesel Fuel Oil
No. 2 Fuel Oil – Non Hiway – Dyed
No. 2 High Sulfur Diesel – Dyed
No. 2 Low Sulfur Diesel - Dyed
No. 2 Low Sulfur Diesel – Undyed
No. 2 Ultra Low Sulfur Diesel – Dyed
No. 2 Ultra Low Sulfur Diesel - Undyed
Intended Use: Fuel
Chemical Family:
Responsible Party: Phillip's Petroleum Company
Bartlesville, Oklahoma 74004
For Additional MSDSs: 800-762-0942
Technical Information:

The intended use of this product is indicated above. If any additional use is known, please contact us at the Technical Information number listed.

EMERGENCY OVERVIEW

24 Hour Emergency Telephone Numbers:
Spill, Leak, Fire or Accident
Call CHEMTREC
North America: (800) 424-9300
Others: (703) 527-3887 (collect)

California Poison Control System: 800-356-3120

Health Hazards/Precautionary Measures: Causes severe skin irritation. Aspiration hazard if swallowed. Can enter lungs and cause damage. Use with adequate ventilation. Avoid contact with eyes, skin and clothing. Do not taste or swallow. Wash thoroughly after handling.

Physical Hazards/Precautionary Measures: Flammable liquid and vapor. Keep away from heat, sparks, flames, static electricity or other sources of ignition.

Appearance: Straw-colored to dyed red
Physical Form: Liquid
Odor: Characteristic petroleum

HFPA Hazard Class:
Health: 0 (Least)
Flammability: 2 (Moderate)
Reactivity: 0 (Least)

HMIS Hazard Class
Not Evaluated

2. COMPOSITION/INFORMATION ON INGREDIENTS

HAZARDOUS COMPONENTS	% VOLUME		EXPOSURE GUIDELINE	
		Limits	Agency	Type
Diesel Fuel No. 2 CAS# 68476-34-6	100	100* mg/m3	ACGIH	TWA-SKIN
Naphthalene CAS# 91-20-3	<1	10ppm	ACGIH	TWA
		15ppm	ACGIH	STEL
		10ppm	OSHA	TWA
		250ppm	NIOSH	IDLH

All components are listed on the TSCA inventory

Tosco Low Sulfur No. 2 Diesel meets the specifications of 40 CFR 60.41 for low sulfur diesel fuel.

Note: State, local or other agencies or advisory groups may have established more stringent limits. Consult an industrial hygienist or similar professional, or your local agencies, for further information.

*Proposed ACGIH (1999)

3. HAZARDS IDENTIFICATION

Potential Health Effects:

Eye: Contact may cause mild eye irritation including stinging, watering, and redness.

Skin: Severe skin irritant. Contact may cause redness, itching, burning, and severe skin damage. Prolonged or repeated contact can worsen irritation by causing drying and cracking of the skin, leading to dermatitis (inflammation). Not actually toxic by skin absorption, but prolonged or repeated skin contact may be harmful (see Section 11).

Inhalation (Breathing): No information available. Studies by other exposure routes suggest a low degree of toxicity by inhalation.

Ingestion (Swallowing): Low degree of toxicity by ingestion. ASPIRATION HAZARD – This material can enter lungs during swallowing or vomiting and cause lung inflammation and damage.

Signs and Symptoms: Effects of overexposure may include irritation of the nose and throat, irritation of the digestive tract, nausea, diarrhea and transient excitation followed by signs of nervous system depression (e.g., headache, drowsiness, dizziness, loss of coordination, disorientation and fatigue).

Cancer: Possible skin cancer hazard (see Sections 11 and 14).

Target Organs: There is limited evidence from animal studies that overexposure may cause injury to the kidney (see Section 11).

Developmental: Inadequate data available for this material.

Pre-Existing Medical Conditions: Conditions aggravated by exposure may include skin disorders and kidney disorders.

4. FIRST AID MEASURES

Eye: If irritation or redness develops, move victim away from exposure and into fresh air. Flush eyes with clean water. If symptoms persist, seek medical attention.

Skin: Immediately remove contaminated shoes, clothing, and constrictive jewelry and flush affected area(s) with large amounts of water. If skin surface is damaged, apply a clean dressing and seek immediate medical attention. If skin surface is not damaged, cleanse affected area(s) thoroughly by washing with mild soap and water. If irritation or redness develops, seek immediate medical attention.

Inhalation (Breathing): If respiratory symptoms develop, move victim away from source of exposure and into fresh air. If symptoms persist, seek medical attention. If victim is not breathing, clear airway and immediately begin artificial respiration. If breathing difficulties develop, oxygen should be administered by qualified personnel. Seek immediate medical attention.

Ingestion (Swallowing): Aspiration hazard; Do not induce vomiting or give anything by mouth because this material can enter the lungs and cause severe lung damage. If victim is drowsy or unconscious and vomiting, place on the left side with the head down. If possible, do not leave victim unattended and observe closely for adequacy of breathing. Seek medical attention.

5. FIRE FIGHTING MEASURES

Flammable Properties:

Flash Point: >125°F/>52°
OSHA Flammability Class: Combustible liquid
LEL %: 0.3 / UEL %; 10.0
Autoignition Temperature: 500°F/260°C

Unusual Fire & Explosion Hazards: This material is flammable and can be ignited by heat, sparks, flames, or other sources of ignition (e.g., static electricity, pilot lights, or mechanical/electrical equipment, and electronic devices such as cell phones, computers, calculators, and pagers which have not been certified as intrinsically safe). Vapors may travel considerable distances to a source of ignition where they can ignite, flash back, or explode. May create vapor/air explosion hazard indoors, in confined spaces, outdoors, or in sewers. Vapors are heavier than air and can accumulate in low areas. If container is not properly cooled, it can rupture in the heat of a fire.

Extinguishing Media: Dry chemical, carbon dioxide, or foam is recommended. Water spray is recommended to cool or protect exposed materials or structures. Carbon dioxide can displace oxygen. Use caution when applying carbon dioxide in confined spaces. Water may be ineffective for extinguishment, unless used under favorable conditions by experienced fire fighters.

Fire Fighting Instructions: For fires beyond the incipient stage, emergency responders in the immediate hazard area should wear bunker gear. When the potential chemical hazard is unknown, in enclosed or confined spaces, or when explicitly required by DOT, a self contained breathing apparatus should be worn. In addition, wear other appropriate protective equipment as conditions warrant (see Section 8).

Isolate immediate hazard area, keep unauthorized personnel out. Stop spill/release if it can be done with minimal risk. Move undamaged containers from immediate hazard area if it can be done with minimal risk.

Water spray may be useful in minimizing or dispersing vapors and to protect personnel. Cool equipment exposed to fire with water, if it can be done with minimal risk. Avoid spreading burning liquid with water used for cooling purposes.

6. ACCIDENTAL RELEASE MEASURES

Flammable. Keep all sources of ignition and hot metal surfaces away from spill/release. The use of explosion-proof equipment is recommended.

Stay upwind and away from spill/release. Notify persons down wind of the spill/release, isolate immediate hazard area and keep unauthorized personnel out. Stop spill/release if it can be done with minimal risk. Wear appropriate protective equipment including respiratory protection as conditions warrant (see Section 8).

Prevent spilled material from entering sewers, storm drains, other unauthorized drainage systems, and natural waterways. Dike far ahead of spill for later recovery or disposal. Use foam on spills to minimize vapors (see Section 5). Spilled material may be absorbed into an appropriate material.

Notify fire authorities and appropriate federal, state, and local agencies. Immediate cleanup of any spill is recommended. If spill of any amount is made into or upon navigable waters, the contiguous zone, or adjoining shorelines, notify the National Response Center (phone number 800-424-8802).

7. HANDLING AND STORAGE

Handling: Open container slowly to relieve any pressure. Bond and ground all equipment when transferring from one vessel to another. Can accumulate static charge by flow or agitation. Can be ignited by static discharged. The use of explosion-proof equipment is recommended and may be required (see appropriate fire codes). Refer to NFPA-704 and/or API RP 2003 for specific bonding/grounding requirements.

Do not enter confined spaces such as tanks or pits without following proper entry procedures such ASTM D-4276 and 29CFR 1910.146. The use of appropriate respiratory protection is advised when concentrations exceed any established exposure limits (see Sections 2 and 8).

Do not wear contaminated clothing or shoes. Keep contaminated clothing away from sources of ignition such as sparks or open flames. Use good personal hygiene practices.

High pressure injection of hydrocarbon fuels, hydraulic oils or greases under the skin may have serious consequences even though no symptoms or injury may be apparent. This can happen accidentally when using high pressure equipment such as high pressure grease guns, fuel injection apparatus or from pinhole leaks in tubing or high pressure hydraulic oil equipment.

“Empty” containers retain residue and may be dangerous. Do not pressurize, cut, weld, braze, solder, drill, grind, or expose such containers to heat, flame, sparks, or other sources of ignition. They may explode and cause injury or death. “Empty” drums should be completely drained, properly bunged, and promptly shipped to the supplier or a drum reconditioner. All containers should be disposed of in an environmentally safe manner and in accordance with governmental regulations.

Before working on or in tanks which contain or have contained this material, refer to OSHA regulations, ANSIZ49.1 and other references pertaining to cleaning, repairing, welding, or other contemplated operations.

Storage: Keep container(s) tightly closed. Use and store this material in cool, dry, well-ventilated areas away from heat, direct sunlight, hot metal surfaces, and all sources of ignition. Post area “No Smoking or Open Flame.” Store only in approved containers. Keep away from incompatible material (see Section 10). Protect container(s) against physical damage. Outdoor or detached storage is preferred. Indoor storage should meet OSHA standards and appropriate fire codes.

8. EXPOSURE CONTROLS/PERSONAL PROTECTION

Engineering controls: If current ventilation practices are not adequate to maintain airborne concentration below the established exposure limits (see Section 2), additional ventilation or exhaust systems may be required. Where explosive mixtures may be present, electrical systems safe for such locations must be used (see appropriate electrical codes).

Personal Protective Equipment (PPE):

Respiratory: A NIOSH certified air purifying respirator with an organic vapor cartridge maybe used under conditions where airborne concentrations are expected to exceed exposure limits (see Section 2).

Protection provided by air purifying respirators is limited (see manufacturer's respirator selection guide). Use a positive pressure air supplied respirator if there is a potential for an uncontrolled release, exposure levels are not known, or any other circumstances where air purifying respirators may not provide adequate protection.

A respiratory protection program that meets OSHA's 29 CFR 1910.134 and ANSI Z88.2 requirements must be followed whenever workplace conditions warrants a respirator's use.

Skin: The use of gloves impervious to the specific material handled is advised to prevent skin contact, possible irritation and skin damage (see glove manufacturer literature for information on permeability). Depending on conditions of use, apron and/or arm covers may be necessary.

Eyes/Face: Approved eye protection to safeguard against potential eye contact, irritation, or injury is recommended. Depending on conditions of use, a face shield may be necessary.

Other Protective Equipment: Eye wash and quick-drench shower facilities should be available in the work area. Thoroughly clean shoes and wash contaminated clothing before reuse. It is recommended that impervious clothing be worn when skin contact is possible.

9. PHYSICAL AND CHEMICAL PROPERTIES

Note: Unless otherwise stated, values are determined at 20°C (68°F) and 760 mm Hg (1atm).

Appearance: Straw-colored to dyed red
Physical State: Liquid
Odor: Characteristic petroleum
pH: unavailable
Vapor Pressure (mm Hg): 0.40
Vapor Densisty (air=1):>3
Boiling Point/Range: 320-700°F /160-371°C
Freezing/Melting Point: No Data
Solubility in Water: Negligible
Specific Gravity: 0.81-0.88 @ 60°F
Percent Volatile: Negligible
Evaporation Rate (nBuAc=1): <1
Viscosity: 32.6-40.0 SUS @ 100°F
Bulk Density: 7.08 lbs/gal
Flash Point: >125°F / >52°C
Flammable/Expolsive Limits (%): LEL: 0.3 / UEL: 10.0

10. STABILITY AND REACTIVITY

Stability: Stable under normal ambient and anticipated storage and handling conditions of temperature and pressure. Flammable liquid and vapor. Vapor can cause flash fire.

Conditions To Avoid: Avoid all possible sources of ignition (see Sections 5 and 7).

Materials to Avoid (Incompatible Materials): Avoid contact with strong oxidants such as liquid chlorine, concentrated oxygen, sodium hypochlorite, calcium hypochlorite, etc.

Hazardous Decomposition Products: The use of hydrocarbon fuels in an area without adequate ventilation may result in hazardous levels of combustion products (e.g., oxides of carbon, sulfur and nitrogen, benzene and other hydrocarbons) and/or dangerously low oxygen levels. ACGIH has included a TLV of 0.05 mg/m3 TWA for diesel exhaust particulate on its 1999 Notice of Intended Changes. See Section 11 for additional information on hazards of engine exhaust.

Hazardous Polymerization: Will not occur.

11. TOXICOLOGICAL INFORMATION

Diesel Fuel No. 2 (CAS# 68476-34-6)

Carcinogenicity: Chronic dermal application of certain middle distillate streams contained in diesel fuel No. 2 resulted in an increased incidence of skin tumors in mice. This material has not been identified as carcinogen by NTP, IARC, or OSHA. Diesel exhaust is a probable cancer hazard based on tests with laboratory animals.

Target Organ(s): Limited evidence of renal impairment has been noted from a few case reports involving excessive exposure to diesel fuel No. 2.

Naphthalene (CAS# 91-20-3)

Carcinogenicity: Naphthalene has been evaluated in two year inhalation studies in both rats and mice. The National Toxicology Program (NTP) concluded that there is clear evidence of carcinogenicity in male and female rats based on increased incidences of respiratory epithelial adenomas and olfactory epithelial neuroblastomas of the nose. NTP found some evidence of carcinogenicity in female mice (alveolar adenomas) and no evidence of carcinogenicity in male mice. Naphthalene has not been identified as a carcinogen by IARC or OSHA.

12. ECOLOGICAL INFORMATION

Not evaluated at this time

13. DISPOSAL CONSIDERATIONS

This material, if discarded as produced, would be a RCRA “characteristic” hazardous waste due to the characteristic(s) of ignitability (D001) and benzene (D018). If the material is spilled to soil or water, characteristic testing of the contaminated materials is recommended. Further, this material, once it becomes a waste, is subject to the land disposal restrictions in 40 CFR 268.40 and may require treatment prior to disposal to meet specific standards. Consult state and local regulations to determine whether they are more stringent then the federal requirements.

Container contents should be completely used and containers should be emptied prior to discard. Container ?insate? could be considered a RCRA hazardous waste and must be disposed of with care and in compliance with federal, state and local regulations. Large empty containers, such as drums, should be returned to the distributor or to a drum reconditioner. To assure proper disposal of smaller containers, consult with state and local regulations and disposal authorities.

14. TRANSPORT INFORMATION

DOT Shipping Description: Diesel Fuel, NA1983
Non-Bulk Package Marking: Diesel Fuel, 3, NA 1993, III

15. REGULATORY INFORMATION

EPA SARA 311/312 (Title III Hazard Categories):

Acute Health:	Yes
Chronic Health:	Yes
Fire Hazard:	Yes
Pressure Hazard:	No
Reactive Hazard:	No

SARA 313 and 40 CFR 372:

This material contains the following chemicals subject to the reporting requirements of SARA 313 and 40 CFR 372:

Component	CAS Number	Weight %
-- None known --		

California Proposition 65:

Warning: This material contains the following chemicals which are known to the state of California to cause cancer, birth defects or other reproductive harm, and are subject to the requirements of California Proposition 65 (CA Health & Safety Code Section 25249.5):

Component	Effect
Benzene	Cancer, Developmental and Reproductive Toxicant
Toluene	Developmental Toxicant

Diesel engine exhaust, while not a component of this material, is on the Proposition 65 list of chemicals known to the State of California to cause cancer.

Carcinogen Identification:

This material has not been identified as a carcinogen by NTP, IARC, or OSHA. See Section 11 for carcinogenicity information of individual components, if any. Diesel exhaust is a probable cancer hazard based on tests in laboratory animals. It has been identified as carcinogen by IARC.

EPA (CERCLA Reportable Quantity: None

16. OTHER INFORMATION

Issue Date: 01/01/02
Previous Issue Date: 05/15/01
Product Code: Multiple
Revised Sections: None
Previous Product Code: Multiple
MSDS Number: 0041

Disclaimer of Expressed and Implied Warranties:

The information presented in this Material Data Safety Sheet is based on data believed to be accurate as of the date this Material Data Sheet was prepared. HOWEVER, NO WARRANTY OF MERCHANTABILITY, FITNESS FOR ANY PARTICULAR PURPOSE, OR ANY OTHER WARRANTY IS EXPRESSED OR IS TO BE IMPLIED REGARDING THE ACCURACY OR COMPLETENESS OF THE INFORMATION PROVIDED ABOVE, THE RESULTS TO BE OBTAINED FROM THE USE OF THIS INFORMATION OR THE PRODUCT, THE SAFETY OF THE PRODUCT, OR THE HAZARDS RELATED TO ITS USE. No responsibility is assumed for any damage or injury resulting from abnormal use or from any failure to adhere to recommended practices. The information provided above, and the product, are furnished on the condition that the person receiving them shall make their own determination as to the suitability of the product for their particular purpose and on the condition that they assume the risk of their use. In addition, no authorization is given nor implied to practice any patented invention without a license.

Tosco Refining Company ***Ferndale Refinery***

UltraLow Sulfur Diesel Product Specification

Ferndale Product Code:34380xx (5) Product Code: ULSD2

(COMETS)

Specification	Unit	Limit	Test Procedure	Typical
Appearance				
Water & Sediment	Vol %	0.05 Max	D 2709	
Color	Number	3.0 Max	D 1500	
Haze Rating	Rating	2 Max	D 4176	
Composition				
Carbon Residue (Ramsbottom)	Wt %	0.35 Max	D 524, D 189	
Volatility				
90% Recovered	Deg; F	540 Min	D 86	
	Deg; F	640 Min	D 86	
Flash Point	Deg; F	125 Min (1)	D 93	130 F
Gravity	API	30 Min	D 287, D4052	
Fluidity				
Pour Point	Deg; F	See Season Table (6)	D 97	
Cloud Point	Deg; F	See Season Table (6)	D 2500	10 F
Viscosity @ 104F	cSt	1.9 Min	D 445	
	cSt	4.1 Max	D 445	
Lubricity, SLBOCLE	grams	3100 Min	D 6078	3300gm
Lubricity, HFRR	mm	.45	D 6079	
Combustion				
Cetane Index or Cetane Number (3,4)	Number	40.0 Min	D 976, D613	47.0
Corrosion				
Copper Strip, 3hr @ 50 deg C	Number	3 Max (2)	D 130	
Aromatics (4)	Vol %	35 Max	D 1319	25 %
Contaminants				
Total Sulfur	PPM	30 Max	D 2622, D4294	15-20ppm
Water & Sediment	Vol %	0.05 Max	D 1796	
Ash	Wt %	0.01 Max	D 482	
Additives				
Cetane Improver	Lb/MBbl	675 Max		
Dye		Undyed		

1. Minimum release specification is 125 deg. F. The refinery should target 135 deg. F.
2. Test result reported as a number and letter (e.g. 1a). Any letter is allowable as long as the number meets the spec shown.
3. Either specification must be met.
4. Either cetane index minimum or aromatics maximum must be met.
5. Winter cloud and pour specifications may be relaxed to the summer specifications by agreement with the customer.
6. Season Table

Month	Product Code	Pour Point	Cloud Point
Jan, Feb, Nov, Dec	WI	0 max (5)	14 max (5)
Mar - Oct	SU	15 max	24 max

SAFETY DATA SHEET

BP Ultimate Diesel

Section 1. Identification

Product name BP Ultimate Diesel

Product code 0000003121

SDS no. 0000003121

Use of the substance/mixture Fuel for compression ignition diesel engines.
For specific application advice see appropriate Technical Data Sheet or consult our company representative.

Product type Oily liquid.

Supplier

BP Oil New Zealand Limited
Ground floor and 1st floor
Watercare House
73 Remuera Road
Newmarket
Auckland
New Zealand

General enquiries
Helpdesk: 0800 800 027
Email: Customerenquiries@se1.bp.com

Emergency telephone number Tel: 0800 805 111

New Zealand National Poisons Centre 0800 764 766

Section 2. Hazards identification

HSNO Classification

3.1 - FLAMMABLE LIQUIDS - Category D
6.3 - SKIN IRRITATION - Category B
6.7 - CARCINOGENICITY - Category B
6.1 - ACUTE TOXICITY (aspiration) (oral) - Category E
9.1 - AQUATIC ECOTOXICITY - Category B

This material is classified as hazardous according to criteria in the Hazardous Substances (Minimum Degrees of Hazard) Regulations 2001 and has been classified according to the Hazardous Substances (Classifications) Regulations 2001.

This material is classified as DANGEROUS GOODS according to criteria in New Zealand Standard 5433:2012 Transport of Dangerous Goods on Land.

Routes of entry Dermal contact. Eye contact. Inhalation. Ingestion.

GHS label elements

Signal word Danger

Hazard statements

Combustible liquid.
May be fatal if swallowed and enters airways.
Causes mild skin irritation.
Suspected of causing cancer.
Toxic to aquatic life with long lasting effects.

Precautionary statements

Prevention Obtain special instructions before use. Do not handle until all safety precautions have been read and understood. Use personal protective equipment as required. Wear protective gloves. Wear eye or face protection. Keep away from flames and hot surfaces. Avoid release to the environment. Keep out of reach of children. If medical advice is needed: Have product container or label at hand.

Response Collect spillage. Immediately call a POISON CENTER or doctor/physician. IF SWALLOWED: Do NOT induce vomiting. IF exposed or concerned: Get medical advice/attention.

Storage Store locked up. Store in a well-ventilated place. Keep cool.

Section 2. Hazards identification

Disposal

Dispose of contents and container in accordance with all local, regional, national and international regulations.

Symbol



Other hazards which do not result in classification

Note: High Pressure Applications
Injections through the skin resulting from contact with the product at high pressure constitute a major medical emergency.
See 'Notes to physician' under First-Aid Measures, Section 4 of this Safety Data Sheet.
This material may contain significant quantities of polycyclic aromatic hydrocarbons, some of which have been shown by experimental studies to induce skin cancer.

Section 3. Composition/information on ingredients

Substance/mixture

Mixture

Complex mixture of middle distillate hydrocarbons, with carbon numbers in C10 to C28 range. May also contain small quantities of proprietary performance additives.

Ingredient name	%	CAS number
Fuels, diesel	>99.5	68334-30-5

There are no additional ingredients present which, within the current knowledge of the supplier and in the concentrations applicable, are classified as hazardous to health or the environment and hence require reporting in this section.

Occupational exposure limits, if available, are listed in Section 8.

Section 4. First aid measures

Description of necessary first aid measures

Inhalation

If inhaled, remove to fresh air. Get medical attention.

Ingestion

Do not induce vomiting. Get medical attention immediately. Never give anything by mouth to an unconscious person. If unconscious, place in recovery position and get medical attention immediately. Aspiration hazard if swallowed. Can enter lungs and cause damage.

Skin contact

In case of contact, immediately flush skin with plenty of water for at least 15 minutes while removing contaminated clothing and shoes. Wash clothing before reuse. Clean shoes thoroughly before reuse. Get medical attention if symptoms occur.

Eye contact

In case of contact, immediately flush eyes with plenty of water for at least 15 minutes. Check for and remove any contact lenses. Eyelids should be held away from the eyeball to ensure thorough rinsing. Get medical attention if symptoms occur.

Indication of immediate medical attention and special treatment needed, if necessary

Notes to physician

Treatment should in general be symptomatic and directed to relieving any effects. Product can be aspirated on swallowing or following regurgitation of stomach contents, and can cause severe and potentially fatal chemical pneumonitis, which will require urgent treatment. Because of the risk of aspiration, induction of vomiting and gastric lavage should be avoided. Gastric lavage should be undertaken only after endotracheal intubation. Monitor for cardiac dysrhythmias.

Note: High Pressure Applications
Injections through the skin resulting from contact with the product at high pressure constitute a major medical emergency. Injuries may not appear serious at first but within a few hours tissue becomes swollen, discoloured and extremely painful with extensive subcutaneous necrosis.
Surgical exploration should be undertaken without delay. Thorough and extensive debridement of the wound and underlying tissue is necessary to minimise tissue loss and prevent or limit permanent damage. Note that high pressure may force the product considerable distances along tissue planes.

Protection of first-aiders

No action shall be taken involving any personal risk or without suitable training. It may be dangerous to the person providing aid to give mouth-to-mouth resuscitation.

Section 5. Firefighting measures

Extinguishing media

Suitable
In case of fire, use water fog, foam, dry chemical or carbon dioxide extinguisher or spray.

Not suitable
Do not use water jet.

Specific hazards arising from the chemical
Combustible liquid. In a fire or if heated, a pressure increase will occur and the container may burst, with the risk of a subsequent explosion. The vapour/gas is heavier than air and will spread along the ground. Vapours may accumulate in low or confined areas or travel a considerable distance to a source of ignition and flash back. Runoff to sewer may create fire or explosion hazard. This material is toxic to aquatic life with long lasting effects. Fire water contaminated with this material must be contained and prevented from being discharged to any waterway, sewer or drain. Liquid will float and may reignite on surface of water.

Hazardous combustion products
Combustion products may include the following:
carbon oxides (CO, CO_2) (carbon monoxide, carbon dioxide)

Hazchem code
•3Z

Special precautions for fire-fighters
No action shall be taken involving any personal risk or without suitable training. Promptly isolate the scene by removing all persons from the vicinity of the incident if there is a fire. Move containers from fire area if this can be done without risk. Use water spray to keep fire-exposed containers cool.

Special protective equipment for fire-fighters
Fire-fighters should wear appropriate protective equipment and self-contained breathing apparatus (SCBA) with a full face-piece operated in positive pressure mode.

Section 6. Accidental release measures

Personal precautions, protective equipment and emergency procedures

For non-emergency personnel
Immediately contact emergency personnel. No action shall be taken involving any personal risk or without suitable training. Eliminate all ignition sources. Evacuate surrounding areas. Keep unnecessary and unprotected personnel from entering. Do not touch or walk through spilt material. Floors may be slippery; use care to avoid falling. No flares, smoking or flames in hazard area. Avoid breathing vapour or mist. Provide adequate ventilation. Put on appropriate personal protective equipment (see Section 8).

For emergency responders
Entry into a confined space or poorly ventilated area contaminated with vapour, mist or fume is extremely hazardous without the correct respiratory protective equipment and a safe system of work. Wear self-contained breathing apparatus. Wear a suitable chemical protective suit. Chemical resistant boots. See also the information in "For non-emergency personnel".

Environmental precautions
Avoid dispersal of spilt material and runoff and contact with soil, waterways, drains and sewers. Inform the relevant authorities if the product has caused environmental pollution (sewers, waterways, soil or air). Water polluting material. May be harmful to the environment if released in large quantities. Collect spillage. In case of small spillages in closed waters (i.e. ports), contain product with floating barriers or other equipment. Collect spilled product by absorbing with specific floating absorbents. If possible, large spillages in open waters should be contained with floating barriers or other mechanical means. If this is not possible, control the spreading of the spillage, and collect the product by skimming or other suitable mechanical means. The use of dispersants should be advised by an expert, and, if required, approved by local authorities. Collect recovered product and other contaminated materials in suitable tanks or containers for recycle, recovery or safe disposal.

Methods and material for containment and cleaning up

Small spill
Eliminate all ignition sources. Stop leak if without risk. Use spark-proof tools and explosion-proof equipment. Move containers from spill area. Absorb with an inert material and place in an appropriate waste disposal container. The method and equipment used must be in conformance with appropriate regulations and industry practice on explosive atmospheres. Dispose of via a licensed waste disposal contractor.

Section 6. Accidental release measures

Large spill

Eliminate all ignition sources. Stop leak if without risk. Move containers from spill area. Approach the release from upwind. Prevent entry into sewers, water courses, basements or confined areas. Dike spill area and do not allow product to reach sewage system and surface or ground water. Contain and collect spillage with non-combustible, absorbent material e.g. sand, earth, vermiculite or diatomaceous earth and place in container for disposal according to local regulations (see Section 13). Use spark-proof tools and explosion-proof equipment. Contaminated absorbent material may pose the same hazard as the spilt product. The method and equipment used must be in conformance with appropriate regulations and industry practice on explosive atmospheres. Dispose of via a licensed waste disposal contractor.

Section 7. Handling and storage

Precautions for safe handling

Put on appropriate personal protective equipment (see Section 8). Do not get in eyes or on skin or clothing. Do not swallow. Never siphon by mouth. Avoid exposure - obtain special instructions before use. Avoid breathing vapour or mist. Use only with adequate ventilation. Avoid release to the environment. Do not enter storage areas and confined spaces unless adequately ventilated. Wear appropriate respirator when ventilation is inadequate. Take precautionary measures against electrostatic discharges. To avoid fire or explosion, dissipate static electricity during transfer by earthing and bonding containers and equipment before transferring material. Wash thoroughly after handling. Eating, drinking and smoking should be prohibited in areas where this material is handled, stored and processed. Remove contaminated clothing and protective equipment before entering eating areas. Workers should wash hands and face before eating, drinking and smoking. Keep in the original container or an approved alternative made from a compatible material, kept tightly closed when not in use. Store and use away from heat, sparks, open flame or any other ignition source. Use explosion-proof electrical (ventilating, lighting and material handling) equipment. Use only non-sparking tools. Empty containers retain product residue and can be hazardous. Do not reuse container. Aspiration hazard if swallowed. Can enter lungs and cause damage. See also Section 8 for additional information on hygiene measures.

Conditions for safe storage, including any incompatibilities

Store in accordance with local regulations. Store in a segregated and approved area. Store in original container protected from direct sunlight in a dry, cool and well-ventilated area, away from incompatible materials (see Section 10) and food and drink. Eliminate all ignition sources. Separate from oxidising materials. Keep container tightly closed and sealed until ready for use. Store and use only in equipment/containers designed for use with this product. Containers that have been opened must be carefully resealed and kept upright to prevent leakage. Do not store in unlabelled containers. Use appropriate containment to avoid environmental contamination.

Light hydrocarbon vapours can build up in the headspace of tanks. These can cause flammability/explosion hazards even at temperatures below the normal flash point (note: flash point must not be regarded as a reliable indicator of the potential flammability of vapour in tank headspaces). Tank headspaces should always be regarded as potentially flammable and care should be taken to avoid static electrical discharge and all ignition sources during filling, ullaging and sampling from storage tanks. Do not enter storage tanks. If entry to vessels is necessary, follow permit to work procedures. Entry to any tanks or other confined space requires a full risk assessment and appropriate control measures to be put in place in conformance with appropriate regulations and industry practice on confined space entry. When the product is pumped (e.g. during filling, discharge or ullaging) and when sampling, there is a risk of static discharge. Ensure equipment used is properly earthed or bonded to the tank structure. Electrical equipment should not be used unless it is intrinsically safe (i.e. will not produce sparks). Explosive air/vapour mixtures may form at ambient temperature. If product comes into contact with hot surfaces, or leaks occur from pressurised fuel pipes, the vapour or mists generated will create a flammability or explosion hazard. Product contaminated rags, paper or material used to absorb spillages, represent a fire hazard, and should not be allowed to accumulate. Dispose of safely immediately after use.

Section 8. Exposure controls/personal protection

Control parameters

Occupational exposure limits

Ingredient name	Exposure limits
Fuels, diesel	**ACGIH TLV (United States). Absorbed through skin.** TWA: 100 mg/m³, (measured as total hydrocarbons) 8 hours. Issued/Revised: 1/2007 Form: Inhalable fraction and vapor TWA: 100 mg/m³ 8 hours. Issued/Revised: 1/2007 Form: Total hydrocarbons

Recommended monitoring procedures

If this product contains ingredients with exposure limits, personal, workplace atmosphere or biological monitoring may be required to determine the effectiveness of the ventilation or other control measures and/or the necessity to use respiratory protective equipment. Reference should be made to appropriate monitoring standards. Reference to national guidance documents for methods for the determination of hazardous substances will also be required.

Appropriate engineering controls

Provide exhaust ventilation or other engineering controls to keep the relevant airborne concentrations below their respective occupational exposure limits. All activities involving chemicals should be assessed for their risks to health, to ensure exposures are adequately controlled. Personal protective equipment should only be considered after other forms of control measures (e.g. engineering controls) have been suitably evaluated. Personal protective equipment should conform to appropriate standards, be suitable for use, be kept in good condition and properly maintained.
Your supplier of personal protective equipment should be consulted for advice on selection and appropriate standards. For further information contact your national organisation for standards. The final choice of protective equipment will depend upon a risk assessment. It is important to ensure that all items of personal protective equipment are compatible.

Environmental exposure controls

Emissions from ventilation or work process equipment should be checked to ensure they comply with the requirements of environmental protection legislation. In some cases, fume scrubbers, filters or engineering modifications to the process equipment will be necessary to reduce emissions to acceptable levels.

Individual protection measures

Hygiene measures

Wash hands, forearms and face thoroughly after handling chemical products, before eating, smoking and using the lavatory and at the end of the working period. Appropriate techniques should be used to remove potentially contaminated clothing. Wash contaminated clothing before reusing. Ensure that eyewash stations and safety showers are close to the workstation location.

Eye protection

Chemical splash goggles.

Hand protection

Wear chemical resistant gloves. Recommended: Nitrile gloves.

Do not re-use gloves. Protective gloves must give suitable protection against mechanical risks (i.e. abrasion, blade cut and puncture). Protective gloves will deteriorate over time due to physical and chemical damage. Inspect and replace gloves on a regular basis. The frequency of replacement will depend upon the circumstances of use.

Skin protection

Use of protective clothing is good industrial practice. Cotton or polyester/cotton overalls will only provide protection against light superficial contamination that will not soak through to the skin. Overalls should be laundered on a regular basis. When the risk of skin exposure is high (e.g. when cleaning up spillages or if there is a risk of splashing) then chemical resistant aprons and/or impervious chemical suits and boots will be required. Wear suitable protective clothing. Footwear highly resistant to chemicals. When there is a risk of ignition from static electricity, wear anti-static protective clothing. For greatest effectiveness against static electricity, overalls, boots and gloves should all be anti-static. When there is a risk of ignition wear inherently fire resistant protective clothes and gloves. Work clothing / overalls should be laundered on a regular basis. Laundering of contaminated work clothing should only be done by professional cleaners who have been told about the hazards of the contamination. Always keep contaminated work clothing away from

Section 8. Exposure controls/personal protection

uncontaminated work clothing and uncontaminated personal clothes. When the risk of skin exposure is high (from experience this could apply to the following tasks: cleaning work, maintenance and service, filling and transfer, taking samples and cleaning up spillages) then a chemical protective suit and boots will be required. Personal protective equipment for the body should be selected based on the task being performed and the risks involved and should be approved by a specialist before handling this product.

Respiratory protection

In case of insufficient ventilation, wear suitable respiratory equipment. If there is a requirement for the use of a respiratory protective device, but the use of breathing apparatus (independent of ambient atmosphere) is not required, then a suitable filtering device must be worn. The filter class must be suitable for the maximum contaminant concentration (gas/vapour/aerosol/particulates) that may arise when handling the product. The correct choice of respiratory protection depends upon the chemicals being handled, the conditions of work and use, and the condition of the respiratory equipment. Safety procedures should be developed for each intended application. Respiratory protection equipment should therefore be chosen in consultation with the supplier/manufacturer and with a full assessment of the working conditions. Respiratory protection should conform to AS/NZS 1715 and AS/NZS 1716.

Section 9. Physical and chemical properties

Appearance

Physical state Oily liquid.

Colour Clear Colourless. to Amber.

Odour Diesel fuel

Odour threshold 0.7 ppm (Based on Diesel fuel)

pH Not applicable. Based on: Solubility in Water (Very slightly soluble in water)

Melting point -29 to -18°C (-20.2 to -0.4°F) (Based on Diesel)

Boiling point 180 to 380°C (356 to 716°F)

Drop Point Not available.

Flash point Closed cup: >61.5°C (>142.7°F) [Pensky-Martens.]

Auto-ignition temperature 240°C (464°F)

Flammability (solid, gas) Not applicable. Based on physical state.

Lower and upper explosive (flammable) limits Lower: 0.7%
Upper: 5%

Vapour pressure 0.093 kPa (0.7 mm Hg) [20°C (68°F)]

Vapour density >1 [Air = 1]

Density 830 kg/m³ (0.83 g/cm³)

Solubility Very slightly soluble in water

Partition coefficient: n-octanol/water Not applicable. Based on Fuels, diesel - Substance is a hydrocarbon UVCB. Standard tests for this endpoint are intended for single substances and are not appropriate for this complex substance.

Decomposition temperature Not observed to decompose by final boiling point: >380°C (>716°F)

Viscosity Kinematic: 2 to 4.5 mm^2/s (2 to 4.5 cSt) at 40°C

Section 10. Stability and reactivity

Chemical stability The product is stable.

Possibility of hazardous reactions Under normal conditions of storage and use, hazardous reactions will not occur. Under normal conditions of storage and use, hazardous polymerisation will not occur.

Conditions to avoid Avoid all possible sources of ignition (spark or flame). Avoid excessive heat.

Incompatible materials Reactive or incompatible with the following materials: oxidising materials.

Hazardous decomposition products Under normal conditions of storage and use, hazardous decomposition products should not be produced.

Section 11. Toxicological information

Information on likely routes of exposure

Inhalation Harmful if inhaled.

Ingestion Irritating to mouth, throat and stomach. Aspiration hazard if swallowed -- harmful or fatal if liquid is aspirated into lungs.

Skin contact Causes mild skin irritation.

Eye contact No known significant effects or critical hazards.

Symptoms related to the physical, chemical and toxicological characteristics

Inhalation Adverse symptoms may include the following:
nausea or vomiting
headache
drowsiness/fatigue
dizziness/vertigo
unconsciousness

Ingestion Adverse symptoms may include the following:
nausea or vomiting

Skin contact Adverse symptoms may include the following:
irritation
redness

Eye contact Adverse symptoms may include the following:
pain or irritation
watering
redness

Acute toxicity

Product/ingredient name	Test	Species	Result	Exposure	Remarks
Fuels, diesel	LC50 Inhalation Dusts and mists	Rat	4.1 mg/l	4 hours	Based on Diesel fuel
	LD50 Dermal	Rabbit	>4300 mg/kg	-	Based on No. 2 Heating Oil.
	LD50 Dermal	Rabbit	>4300 mg/kg	-	Based on Diesel fuel
	LD50 Oral	Rat	17900 mg/kg	-	Based on No. 2 Heating Oil.
	LD50 Oral	Rat	7600 mg/kg	-	Based on Diesel fuel

Conclusion/Summary Harmful if inhaled.

Irritation/Corrosion

Product/ingredient name	Species	Result	Score	Exposure	Observation	Conc.	Remarks
Fuels, diesel	Rabbit	Skin - Irritation	-	-	-	-	Based on No. 2 Heating Oil.
	Rabbit	Skin - Irritation	-	-	-	-	Based on Diesel fuel
	Rabbit	Eyes - Non-irritating to the eyes.	-	-	-	-	Based on No. 2 Heating Oil.
	Rabbit	Eyes - Non-irritating to the eyes.	-	-	-	-	Based on Diesel fuel

Conclusion/Summary

Section 11. Toxicological information

Skin Causes mild skin irritation.

Eyes Not classified. Based on available data, the classification criteria are not met.

Respiratory Not available.

Sensitisation

Product/ingredient name	Route of exposure	Species	Result	Remarks
Fuels, diesel	skin	Guinea pig	Not sensitising	Based on No. 2 Heating Oil.
	skin	Guinea pig	Not sensitising	Based on Diesel fuel

Conclusion/Summary

Skin Not classified. Based on available data, the classification criteria are not met.

Respiratory Not available.

Potential chronic health effects

General May cause damage to organs through prolonged or repeated exposure. Vapour, mists or fumes may contain polycyclic aromatic hydrocarbons some of which are known to produce skin cancer.

Inhalation Vapour, mists or fumes may contain polycyclic aromatic hydrocarbons some of which are known to produce skin cancer. May be harmful by inhalation after often repeated exposure. Vapour, mist or fume may irritate the nose, mouth and respiratory tract.

Ingestion If swallowed, may irritate the mouth, throat and digestive system. If swallowed, may cause abdominal pain, stomach cramps, nausea, vomiting, diarrhoea, dizziness and drowsiness.

Skin contact As with all such products containing potentially harmful levels of polycyclic aromatic hydrocarbons, prolonged or repeated skin contact may eventually result in dermatitis or more serious irreversible skin disorders including cancer.

Eye contact Vapour, mist or fume may cause eye irritation. Exposure to vapour, mist or fume may cause stinging, redness and watering of the eyes.

Carcinogenicity Suspected of causing cancer. Risk of cancer depends on duration and level of exposure.

Mutagenicity No known significant effects or critical hazards.

Teratogenicity No known significant effects or critical hazards.

Developmental effects No known significant effects or critical hazards.

Fertility effects No known significant effects or critical hazards.

Carcinogenicity

Product/ingredient name	Test		Species	Result		Exposure
Fuels, diesel	Mouse	Dermal	2 years	Positive - Dermal - Unspecified	-	Based on Heating Oil.

Conclusion/Summary Suspected of causing cancer.

Mutagenicity

Product/ingredient name	Test	Experiment	Result	Remarks
Fuels, diesel	OECD 471	Experiment: In vitro Subject: Non-mammalian species	Positive	Based on Diesel fuel
	Equivalent to OECD 476	Experiment: In vitro Subject: Mammalian-Animal Cell: Germ	Negative	Based on Heating Oil.

Section 11. Toxicological information

	not guideline	Experiment: In vivo Subject: Unspecified Cell: Somatic	Negative	Based on Heating Oil.

Conclusion/Summary Not classified. Based on available data, the classification criteria are not met.

Reproductive toxicity

Product/ingredient name	Maternal toxicity	Fertility	Developmental toxin	Species	Result	Exposure
Fuels, diesel	-	-	Negative	Rat	Dermal	20 days
	-	-	Negative	Rat	Dermal	10 days
	-	-	Negative	Rat	Dermal	10 days

Conclusion/Summary Development: Not classified. Based on available data, the classification criteria are not met.
Fertility: Not classified. Based on available data, the classification criteria are not met.
Effects on or via lactation: Not classified. Based on available data, the classification criteria are not met.

Aspiration hazard

Name
Fuels, diesel

Section 12. Ecological information

Ecotoxicity Water polluting material. May be harmful to the environment if released in large quantities. This material is toxic to aquatic life with long lasting effects.

Aquatic and terrestrial toxicity

Product/ingredient name	Species	Result/Test	Exposure	Effects	Remarks
Fuels, diesel	Micro-organism	EL50 >1000 mg/l Nominal Fresh water	40 hours	growth inhibition	Based on Vacuum gas oil / Hydrocracked gas oil / Distillate Fuel
	Micro-organism	NOELR 3.217 mg/l Nominal Fresh water	40 hours	growth inhibition	Based on Vacuum gas oil / Hydrocracked gas oil / Distillate Fuel
	Algae	Acute EL50 22 mg/l Nominal Fresh water	72 hours	(growth rate)	Based on Diesel fuel
	Daphnia	Acute EL50 210 mg/l Nominal Fresh water	48 hours	Mobility	Based on Diesel fuel
	Daphnia	Acute EL50 68 mg/l Nominal Fresh water	48 hours	Mobility	Based on Diesel fuel
	Algae	Acute ErL50 78 mg/l Nominal Fresh water	72 hours	(growth rate)	Based on Diesel fuel
	Fish	Acute LL50 65 mg/l Nominal	96 hours	Mortality	Based on Diesel fuel

Section 12. Ecological information

		Fresh water			
	Fish	Acute LL50 21 mg/l Nominal Fresh water	96 hours	Mortality	Based on Diesel fuel
	Algae	Acute NOELR 10 mg/l Nominal Fresh water	72 hours	(growth rate)	Based on Diesel fuel
	Algae	Acute NOELR 1 mg/l Nominal Fresh water	72 hours	(growth rate)	Based on Diesel fuel
	Daphnia	Acute NOELR 46 mg/l Nominal Fresh water	48 hours	Mobility	Based on Diesel fuel
	Fish	Chronic NOEL 0.083 mg/l Nominal Fresh water	14 days	Mortality	Based on Vacuum gas oil / Hydrocracked gas oil / Distillate Fuel
	Daphnia	Chronic NOELR 0.2 mg/l Nominal Fresh water	21 days	Immobilisation	Based on Vacuum gas oil / Hydrocracked gas oil / Distillate Fuel

Persistence and degradability

Expected to be biodegradable.

Product/ingredient name	Test	Result	Remarks
Fuels, diesel	OECD 301 F	60 % - Readily - 28 days	Based on Diesel fuel
	OECD 301 F	57.5 % - Not readily - 28 days	Based on Diesel fuel
	Equivalent to EPA OTS 796.3100	35 % - Not readily - 28 days	Based on Gas Oils (petroleum), solvent refined

Bioaccumulative potential

This product is not expected to bioaccumulate through food chains in the environment.

Mobility in soil

Mobility Spillages may penetrate the soil causing ground water contamination. This material may accumulate in sediments.

Soil/water partition coefficient (K_{OC}) Not available.

Other ecological information Spills may form a film on water surfaces causing physical damage to organisms. Oxygen transfer could also be impaired.



Section 13. Disposal considerations

Disposal methods The generation of waste should be avoided or minimised wherever possible. Disposal of this product, solutions and any by-products should at all times comply with the requirements of environmental protection and waste disposal legislation and any regional local authority requirements. Dispose of surplus and non-recyclable products via a licensed waste disposal contractor. Waste should not be disposed of untreated to the sewer unless fully compliant with the requirements of all authorities with jurisdiction. Waste packaging should be recycled. Incineration or landfill should only be considered when recycling is not feasible. This material and its container must be disposed of in a safe way. Care should be taken when handling emptied containers that have not been cleaned or rinsed out. Empty containers or liners may retain some product residues. Vapour from product

Section 13. Disposal considerations

residues may create a highly flammable or explosive atmosphere inside the container. Do not cut, weld or grind used containers unless they have been cleaned thoroughly internally. Avoid dispersal of spilt material and runoff and contact with soil, waterways, drains and sewers.

Section 14. Transport information

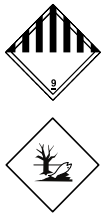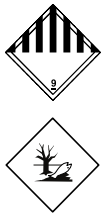Regulatory information	UN number	Proper shipping name	Classes	PG*	Label	Additional information
New Zealand Class	UN3082	ENVIRONMENTALLY HAZARDOUS SUBSTANCE, LIQUID, N.O.S.. Marine pollutant (Diesel)	9	III		**Hazchem code** •3Z
ADG Class	Not regulated.	-	-	-		**Remarks** Combustible liquid Class C1 (AS 1940).
IATA Class	UN3082	ENVIRONMENTALLY HAZARDOUS SUBSTANCE, LIQUID, N.O.S. (Fuels, diesel)	9	III		This product is not regulated as a dangerous good when transported in sizes of ≤5 L or ≤5 kg, provided the packagings meet the general provisions of 5.0.2.4.1, 5.0.2.6.1.1 and 5.0.2.8.
IMDG Class	UN3082	ENVIRONMENTALLY HAZARDOUS SUBSTANCE, LIQUID, N.O.S.. Marine pollutant (Fuels, diesel)	9	III		This product is not regulated as a dangerous good when transported in sizes of ≤5 L or ≤5 kg, provided the packagings meet the general provisions of 4.1.1.1, 4.1.1.2 and 4.1.1.4 to 4.1.1.8. **Emergency schedules** F-A, S-F

PG* : Packing group

Section 15. Regulatory information

New Zealand Regulatory Information

HSNO Approval Number	HSR001441
HSNO Group Standard	Diesel fuel
HSNO Classification	3.1 - FLAMMABLE LIQUIDS - Category D 6.3 - SKIN IRRITATION - Category B 6.7 - CARCINOGENICITY - Category B 6.1 - ACUTE TOXICITY (aspiration) (oral) - Category E 9.1 - AQUATIC ECOTOXICITY - Category B

Regulation according to other foreign laws

REACH Status	For the REACH status of this product please consult your company contact, as identified in Section 1.
United States inventory (TSCA 8b)	Not determined.

Section 15. Regulatory information

Australia inventory (AICS)	At least one component is not listed.
Canada inventory status	At least one component is not listed.
China inventory (IECSC)	All components are listed or exempted.
Japan inventory (ENCS)	At least one component is not listed.
Korea inventory (KECI)	All components are listed or exempted.
Philippines inventory (PICCS)	At least one component is not listed.
Taiwan Chemical Substances Inventory (TCSI)	All components are listed or exempted.

Section 16. Other information

History

Date of issue/Date of revision	11 March 2021
Date of previous issue	No previous validation.
Version	1
Prepared by	Not available.
Key to abbreviations	Varies = may contain one or more of the following 64741-88-4, 64741-89-5, 64741-95-3, 64741-96-4, 64742-01-4, 64742-44-5, 64742-45-6, 64742-52-5, 64742-53-6, 64742-54-7, 64742-55-8, 64742-56-9, 64742-57-0, 64742-58-1, 64742-62-7, 64742-63-8, 64742-65-0, 64742-70-7, 72623-85-9, 72623-86-0, 72623-87-1

Notice to reader

Indicates information that has changed from previously issued version.

All reasonably practicable steps have been taken to ensure this data sheet and the health, safety and environmental information contained in it is accurate as of the date specified below. No warranty or representation, express or implied is made as to the accuracy or completeness of the data and information in this data sheet.

The data and advice given apply when the product is sold for the stated application or applications. You should not use the product other than for the stated application or applications without seeking advice from BP Group.

It is the user's obligation to evaluate and use this product safely and to comply with all applicable laws and regulations. The BP Group shall not be responsible for any damage or injury resulting from use, other than the stated product use of the material, from any failure to adhere to recommendations, or from any hazards inherent in the nature of the material. Purchasers of the product for supply to a third party for use at work, have a duty to take all necessary steps to ensure that any person handling or using the product is provided with the information in this sheet. Employers have a duty to tell employees and others who may be affected of any hazards described in this sheet and of any precautions that should be taken. You can contact the BP Group to ensure that this document is the most current available. Alteration of this document is strictly prohibited.

SAFETY DATA SHEET

Version 5.1
Revision Date 06/27/2014
Print Date 04/20/2016

1. PRODUCT AND COMPANY IDENTIFICATION

1.1 Product identifiers

Product name : Endosulfan sulfate

Product Number : 36676
Brand : Sigma

CAS-No. : 1031-07-8

1.2 Relevant identified uses of the substance or mixture and uses advised against

Identified uses : Laboratory chemicals, Manufacture of substances

1.3 Details of the supplier of the safety data sheet

Company : Sigma-Aldrich
3050 Spruce Street
SAINT LOUIS MO 63103
USA

Telephone : +1 800-325-5832
Fax : +1 800-325-5052

1.4 Emergency telephone number

Emergency Phone # : (314) 776-6555

2. HAZARDS IDENTIFICATION

2.1 Classification of the substance or mixture

GHS Classification in accordance with 29 CFR 1910 (OSHA HCS)
Acute toxicity, Oral (Category 2), H300
Acute aquatic toxicity (Category 1), H400
Chronic aquatic toxicity (Category 1), H410

For the full text of the H-Statements mentioned in this Section, see Section 16.

2.2 GHS Label elements, including precautionary statements

Pictogram



Signal word Danger

Hazard statement(s)
H300 Fatal if swallowed.
H410 Very toxic to aquatic life with long lasting effects.

Precautionary statement(s)
P264 Wash skin thoroughly after handling.
P270 Do not eat, drink or smoke when using this product.
P273 Avoid release to the environment.
P301 + P310 IF SWALLOWED: Immediately call a POISON CENTER or doctor/ physician.
P321 Specific treatment (see supplemental first aid instructions on this label).
P330 Rinse mouth.
P391 Collect spillage.
P405 Store locked up.

P501 Dispose of contents/ container to an approved waste disposal plant.

2.3 Hazards not otherwise classified (HNOC) or not covered by GHS - none

3. COMPOSITION/INFORMATION ON INGREDIENTS

3.1 Substances

Formula : $C_9H_6Cl_6O_4S$
Molecular Weight : 422.92 g/mol
CAS-No. : 1031-07-8

Hazardous components

Component	Classification	Concentration
Endosulfan sulfate		
	Acute Tox. 2; Aquatic Acute 1; Aquatic Chronic 1; H300, H410	-

For the full text of the H-Statements mentioned in this Section, see Section 16.

4. FIRST AID MEASURES

4.1 Description of first aid measures

General advice
Consult a physician. Show this safety data sheet to the doctor in attendance.Move out of dangerous area.

If inhaled
If breathed in, move person into fresh air. If not breathing, give artificial respiration. Consult a physician.

In case of skin contact
Wash off with soap and plenty of water. Take victim immediately to hospital. Consult a physician.

In case of eye contact
Flush eyes with water as a precaution.

If swallowed
Never give anything by mouth to an unconscious person. Rinse mouth with water. Consult a physician.

4.2 Most important symptoms and effects, both acute and delayed
The most important known symptoms and effects are described in the labelling (see section 2.2) and/or in section 11

4.3 Indication of any immediate medical attention and special treatment needed
no data available

5. FIREFIGHTING MEASURES

5.1 Extinguishing media

Suitable extinguishing media
Use water spray, alcohol-resistant foam, dry chemical or carbon dioxide.

5.2 Special hazards arising from the substance or mixture
Carbon oxides, Sulphur oxides

5.3 Advice for firefighters
Wear self contained breathing apparatus for fire fighting if necessary.

5.4 Further information
no data available

6. ACCIDENTAL RELEASE MEASURES

6.1 Personal precautions, protective equipment and emergency procedures
Wear respiratory protection. Avoid dust formation. Avoid breathing vapours, mist or gas. Ensure adequate ventilation. Evacuate personnel to safe areas. Avoid breathing dust.
For personal protection see section 8.

6.2 Environmental precautions
Prevent further leakage or spillage if safe to do so. Do not let product enter drains. Discharge into the environment must be avoided.

6.3 Methods and materials for containment and cleaning up
Pick up and arrange disposal without creating dust. Sweep up and shovel. Keep in suitable, closed containers for disposal.

6.4 Reference to other sections
For disposal see section 13.

7. HANDLING AND STORAGE

7.1 Precautions for safe handling
Avoid contact with skin and eyes. Avoid formation of dust and aerosols.
Provide appropriate exhaust ventilation at places where dust is formed.Normal measures for preventive fire protection.
For precautions see section 2.2.

7.2 Conditions for safe storage, including any incompatibilities
Keep container tightly closed in a dry and well-ventilated place.

7.3 Specific end use(s)
Apart from the uses mentioned in section 1.2 no other specific uses are stipulated

8. EXPOSURE CONTROLS/PERSONAL PROTECTION

8.1 Control parameters

Components with workplace control parameters
Contains no substances with occupational exposure limit values.

8.2 Exposure controls

Appropriate engineering controls
Avoid contact with skin, eyes and clothing. Wash hands before breaks and immediately after handling the product.

Personal protective equipment

Eye/face protection
Face shield and safety glasses Use equipment for eye protection tested and approved under appropriate government standards such as NIOSH (US) or EN 166(EU).

Skin protection
Handle with gloves. Gloves must be inspected prior to use. Use proper glove removal technique (without touching glove's outer surface) to avoid skin contact with this product. Dispose of contaminated gloves after use in accordance with applicable laws and good laboratory practices. Wash and dry hands.

Full contact
Material: Nitrile rubber
Minimum layer thickness: 0.11 mm
Break through time: 480 min
Material tested:Dermatril® (KCL 740 / Aldrich Z677272, Size M)

Splash contact
Material: Nitrile rubber
Minimum layer thickness: 0.11 mm
Break through time: 480 min
Material tested:Dermatril® (KCL 740 / Aldrich Z677272, Size M)

data source: KCL GmbH, D-36124 Eichenzell, phone +49 (0)6659 87300, e-mail sales@kcl.de, test method: EN374
If used in solution, or mixed with other substances, and under conditions which differ from EN 374, contact the supplier of the CE approved gloves. This recommendation is advisory only and must be evaluated by an industrial hygienist and safety officer familiar with the specific situation of anticipated use by our customers. It should not be construed as offering an approval for any specific use scenario.

Body Protection
Complete suit protecting against chemicals, The type of protective equipment must be selected according to the concentration and amount of the dangerous substance at the specific workplace.

Respiratory protection
Where risk assessment shows air-purifying respirators are appropriate use a full-face particle respirator type N100 (US) or type P3 (EN 143) respirator cartridges as a backup to engineering controls. If the respirator is the sole means of protection, use a full-face supplied air respirator. Use respirators and components tested and approved under appropriate government standards such as NIOSH (US) or CEN (EU).

Control of environmental exposure
Prevent further leakage or spillage if safe to do so. Do not let product enter drains. Discharge into the environment must be avoided.

9. PHYSICAL AND CHEMICAL PROPERTIES

9.1 Information on basic physical and chemical properties

a)	Appearance	Form: solid
b)	Odour	no data available
c)	Odour Threshold	no data available
d)	pH	no data available
e)	Melting point/freezing point	179.0 - 182.0 °C (354.2 - 359.6 °F)
f)	Initial boiling point and boiling range	no data available
g)	Flash point	no data available
h)	Evapouration rate	no data available
i)	Flammability (solid, gas)	no data available
j)	Upper/lower flammability or explosive limits	no data available
k)	Vapour pressure	no data available
l)	Vapour density	no data available
m)	Relative density	no data available
n)	Water solubility	insoluble
o)	Partition coefficient: n-octanol/water	log Pow: 3.66
p)	Auto-ignition temperature	no data available
q)	Decomposition temperature	no data available
r)	Viscosity	no data available
s)	Explosive properties	no data available
t)	Oxidizing properties	no data available

9.2 Other safety information
no data available

10. STABILITY AND REACTIVITY

10.1 Reactivity
no data available

10.2 Chemical stability
Stable under recommended storage conditions.

10.3 Possibility of hazardous reactions
no data available

10.4 Conditions to avoid
no data available

10.5 Incompatible materials
Strong oxidizing agents

10.6 Hazardous decomposition products
Other decomposition products - no data available
In the event of fire: see section 5

11. TOXICOLOGICAL INFORMATION

11.1 Information on toxicological effects

Acute toxicity
LD50 Oral - rat - 18.0 mg/kg

Inhalation: no data available

Dermal: no data available

no data available

Skin corrosion/irritation
no data available

Serious eye damage/eye irritation
no data available

Respiratory or skin sensitisation
no data available

Germ cell mutagenicity
no data available

Carcinogenicity

IARC: No component of this product present at levels greater than or equal to 0.1% is identified as probable, possible or confirmed human carcinogen by IARC.

ACGIH: No component of this product present at levels greater than or equal to 0.1% is identified as a carcinogen or potential carcinogen by ACGIH.

NTP: No component of this product present at levels greater than or equal to 0.1% is identified as a known or anticipated carcinogen by NTP.

OSHA: No component of this product present at levels greater than or equal to 0.1% is identified as a carcinogen or potential carcinogen by OSHA.

Reproductive toxicity
no data available

no data available

Specific target organ toxicity - single exposure
no data available

Specific target organ toxicity - repeated exposure
no data available

Aspiration hazard
no data available

Additional Information
RTECS: RB9150000

Cholinesterase inhibitors can cause heavy salivation and secretion in the lungs, lachrymation, blurred vision, involuntary defecation, diarrhea, tremor, ataxia, sweating, hypothermia, lowered heart rate, and/or a fall in blood pressure as a result of their action at cholinergic nerve sites., Headache, Nausea, Vomiting, Dizziness, Drowsiness, Confusion., Weakness, Muscle cramps/spasms., Change in pupil size., Fever, Seizures., Incoordination., Convulsions, Coma.

12. ECOLOGICAL INFORMATION

12.1 Toxicity

Toxicity to fish	LC50 - Carassius auratus (goldfish) - > 0.01 - < 0.1 mg/l - 48.0 h
	LC50 - Leuciscus idus (Golden orfe) - > 0.01 - < 0.1 mg/l - 48.0 h
	LC50 - other fish - > 0.001 - < 0.01 mg/l - 48.0 h
Toxicity to daphnia and other aquatic invertebrates	EC50 - Daphnia magna (Water flea) - 0.76 mg/l - 48 h
	LC50 - Daphnia magna (Water flea) - > 0.1 - < 1 mg/l - 48 h

12.2 Persistence and degradability
no data available

12.3 Bioaccumulative potential
no data available

12.4 Mobility in soil
no data available

12.5 Results of PBT and vPvB assessment
PBT/vPvB assessment not available as chemical safety assessment not required/not conducted

12.6 Other adverse effects
An environmental hazard cannot be excluded in the event of unprofessional handling or disposal.
Very toxic to aquatic life.

13. DISPOSAL CONSIDERATIONS

13.1 Waste treatment methods

Product
Offer surplus and non-recyclable solutions to a licensed disposal company. Contact a licensed professional waste disposal service to dispose of this material. Dissolve or mix the material with a combustible solvent and burn in a chemical incinerator equipped with an afterburner and scrubber.

Contaminated packaging
Dispose of as unused product.

14. TRANSPORT INFORMATION

DOT (US)
UN number: 2811 Class: 6.1 Packing group: II
Proper shipping name: Toxic solids, organic, n.o.s. (Endosulfan sulfate)
Reportable Quantity (RQ): 1 lbs
Marine pollutant: No
Poison Inhalation Hazard: No

IMDG
UN number: 2811 Class: 6.1 Packing group: II EMS-No: F-A, S-A
Proper shipping name: TOXIC SOLID, ORGANIC, N.O.S. (Endosulfan sulfate)
Marine pollutant: No

IATA
UN number: 2811 Class: 6.1 Packing group: II
Proper shipping name: Toxic solid, organic, n.o.s. (Endosulfan sulfate)

15. REGULATORY INFORMATION

SARA 302 Components
SARA 302: No chemicals in this material are subject to the reporting requirements of SARA Title III, Section 302.

SARA 313 Components
SARA 313: This material does not contain any chemical components with known CAS numbers that exceed the threshold (De Minimis) reporting levels established by SARA Title III, Section 313.

SARA 311/312 Hazards
Acute Health Hazard

Massachusetts Right To Know Components

	CAS-No.	Revision Date
Endosulfan sulfate	1031-07-8	1993-04-24

Pennsylvania Right To Know Components

	CAS-No.	Revision Date
Endosulfan sulfate	1031-07-8	1993-04-24

New Jersey Right To Know Components

	CAS-No.	Revision Date
Endosulfan sulfate	1031-07-8	1993-04-24

California Prop. 65 Components
This product does not contain any chemicals known to State of California to cause cancer, birth defects, or any other reproductive harm.

16. OTHER INFORMATION

Full text of H-Statements referred to under sections 2 and 3.

Acute Tox.	Acute toxicity
Aquatic Acute	Acute aquatic toxicity
Aquatic Chronic	Chronic aquatic toxicity
H300	Fatal if swallowed.
H400	Very toxic to aquatic life.
H410	Very toxic to aquatic life with long lasting effects.

HMIS Rating

Health hazard:	3
Chronic Health Hazard:	*
Flammability:	0
Physical Hazard	0

NFPA Rating

Health hazard:	3
Fire Hazard:	0
Reactivity Hazard:	0

Further information
Copyright 2014 Sigma-Aldrich Co. LLC. License granted to make unlimited paper copies for internal use only.
The above information is believed to be correct but does not purport to be all inclusive and shall be used only as a guide. The information in this document is based on the present state of our knowledge and is applicable to the product with regard to appropriate safety precautions. It does not represent any guarantee of the properties of the product. Sigma-Aldrich Corporation and its Affiliates shall not be held liable for any damage resulting from handling or from contact with the above product. See www.sigma-aldrich.com and/or the reverse side of invoice or packing slip for additional terms and conditions of sale.

Preparation Information
Sigma-Aldrich Corporation
Product Safety – Americas Region
1-800-521-8956

Version: 5.1 Revision Date: 06/27/2014 Print Date: 04/20/2016

SAFETY DATA SHEET

Version 5.2
Revision Date 06/27/2014
Print Date 06/21/2016

1. PRODUCT AND COMPANY IDENTIFICATION

1.1 Product identifiers

Product name : Endrin aldehyde

Product Number : 442578
Brand : Supelco

1.2 Relevant identified uses of the substance or mixture and uses advised against

Identified uses : Laboratory chemicals, Manufacture of substances

1.3 Details of the supplier of the safety data sheet

Company : Sigma-Aldrich
3050 Spruce Street
SAINT LOUIS MO 63103
USA

Telephone : +1 800-325-5832
Fax : +1 800-325-5052

1.4 Emergency telephone number

Emergency Phone # : (314) 776-6555

2. HAZARDS IDENTIFICATION

2.1 Classification of the substance or mixture

GHS Classification in accordance with 29 CFR 1910 (OSHA HCS)
Acute toxicity, Oral (Category 4), H302
Chronic aquatic toxicity (Category 4), H413

For the full text of the H-Statements mentioned in this Section, see Section 16.

2.2 GHS Label elements, including precautionary statements

Pictogram



Signal word Warning

Hazard statement(s)
H302 Harmful if swallowed.
H413 May cause long lasting harmful effects to aquatic life.

Precautionary statement(s)
P264 Wash skin thoroughly after handling.
P270 Do not eat, drink or smoke when using this product.
P273 Avoid release to the environment.
P301 + P312 IF SWALLOWED: Call a POISON CENTER or doctor/ physician if you feel unwell.
P330 Rinse mouth.
P501 Dispose of contents/ container to an approved waste disposal plant.

2.3 Hazards not otherwise classified (HNOC) or not covered by GHS - none

3. COMPOSITION/INFORMATION ON INGREDIENTS

3.1 Substances

Molecular Weight : 380.89 g/mol

Hazardous components

Component	Classification	Concentration
Endrin aldehyde		
	Acute Tox. 4; Aquatic Chronic 4; H302, H413	-

For the full text of the H-Statements mentioned in this Section, see Section 16.

4. FIRST AID MEASURES

4.1 Description of first aid measures

General advice
Consult a physician. Show this safety data sheet to the doctor in attendance.Move out of dangerous area.

If inhaled
If breathed in, move person into fresh air. If not breathing, give artificial respiration. Consult a physician.

In case of skin contact
Wash off with soap and plenty of water. Consult a physician.

In case of eye contact
Flush eyes with water as a precaution.

If swallowed
Never give anything by mouth to an unconscious person. Rinse mouth with water. Consult a physician.

4.2 Most important symptoms and effects, both acute and delayed

The most important known symptoms and effects are described in the labelling (see section 2.2) and/or in section 11

4.3 Indication of any immediate medical attention and special treatment needed

no data available

5. FIREFIGHTING MEASURES

5.1 Extinguishing media

Suitable extinguishing media
Use water spray, alcohol-resistant foam, dry chemical or carbon dioxide.

5.2 Special hazards arising from the substance or mixture

Carbon oxides, Hydrogen chloride gas

5.3 Advice for firefighters

Wear self contained breathing apparatus for fire fighting if necessary.

5.4 Further information

no data available

6. ACCIDENTAL RELEASE MEASURES

6.1 Personal precautions, protective equipment and emergency procedures

Use personal protective equipment. Avoid dust formation. Avoid breathing vapours, mist or gas. Ensure adequate ventilation. Avoid breathing dust.
For personal protection see section 8.

6.2 Environmental precautions

Prevent further leakage or spillage if safe to do so. Do not let product enter drains. Discharge into the environment must be avoided.

6.3 Methods and materials for containment and cleaning up

Pick up and arrange disposal without creating dust. Sweep up and shovel. Keep in suitable, closed containers for disposal.

6.4 Reference to other sections
For disposal see section 13.

7. HANDLING AND STORAGE

7.1 Precautions for safe handling
Avoid contact with skin and eyes. Avoid formation of dust and aerosols.
Provide appropriate exhaust ventilation at places where dust is formed.Normal measures for preventive fire protection.
For precautions see section 2.2.

7.2 Conditions for safe storage, including any incompatibilities
Keep container tightly closed in a dry and well-ventilated place.

7.3 Specific end use(s)
Apart from the uses mentioned in section 1.2 no other specific uses are stipulated

8. EXPOSURE CONTROLS/PERSONAL PROTECTION

8.1 Control parameters

Components with workplace control parameters
Contains no substances with occupational exposure limit values.

8.2 Exposure controls

Appropriate engineering controls
Handle in accordance with good industrial hygiene and safety practice. Wash hands before breaks and at the end of workday.

Personal protective equipment

Eye/face protection
Safety glasses with side-shields conforming to EN166 Use equipment for eye protection tested and approved under appropriate government standards such as NIOSH (US) or EN 166(EU).

Skin protection
Handle with gloves. Gloves must be inspected prior to use. Use proper glove removal technique (without touching glove's outer surface) to avoid skin contact with this product. Dispose of contaminated gloves after use in accordance with applicable laws and good laboratory practices. Wash and dry hands.

Body Protection
Complete suit protecting against chemicals, The type of protective equipment must be selected according to the concentration and amount of the dangerous substance at the specific workplace.

Respiratory protection
For nuisance exposures use type P95 (US) or type P1 (EU EN 143) particle respirator.For higher level protection use type OV/AG/P99 (US) or type ABEK-P2 (EU EN 143) respirator cartridges. Use respirators and components tested and approved under appropriate government standards such as NIOSH (US) or CEN (EU).

Control of environmental exposure
Prevent further leakage or spillage if safe to do so. Do not let product enter drains. Discharge into the environment must be avoided.

9. PHYSICAL AND CHEMICAL PROPERTIES

9.1 Information on basic physical and chemical properties

a)	Appearance	Form: solid
b)	Odour	no data available
c)	Odour Threshold	no data available
d)	pH	no data available
e)	Melting point/freezing point	151.0 °C (303.8 °F)
f)	Initial boiling point and boiling range	no data available

g)	Flash point	no data available
h)	Evapouration rate	no data available
i)	Flammability (solid, gas)	no data available
j)	Upper/lower flammability or explosive limits	no data available
k)	Vapour pressure	no data available
l)	Vapour density	no data available
m)	Relative density	no data available
n)	Water solubility	insoluble
o)	Partition coefficient: n-octanol/water	log Pow: 5.60
p)	Auto-ignition temperature	no data available
q)	Decomposition temperature	no data available
r)	Viscosity	no data available
s)	Explosive properties	no data available
t)	Oxidizing properties	no data available

9.2 Other safety information
no data available

10. STABILITY AND REACTIVITY

10.1 Reactivity
no data available

10.2 Chemical stability
Stable under recommended storage conditions.

10.3 Possibility of hazardous reactions
no data available

10.4 Conditions to avoid
no data available

10.5 Incompatible materials
Strong oxidizing agents

10.6 Hazardous decomposition products
Other decomposition products - no data available
In the event of fire: see section 5

11. TOXICOLOGICAL INFORMATION

11.1 Information on toxicological effects

Acute toxicity
LD50 Oral - rat - 500.0 mg/kg

Inhalation: no data available

Dermal: no data available

no data available

Skin corrosion/irritation
no data available

Serious eye damage/eye irritation
no data available

Respiratory or skin sensitisation
no data available

Germ cell mutagenicity
no data available

Carcinogenicity

IARC: No component of this product present at levels greater than or equal to 0.1% is identified as probable, possible or confirmed human carcinogen by IARC.

ACGIH: No component of this product present at levels greater than or equal to 0.1% is identified as a carcinogen or potential carcinogen by ACGIH.

NTP: No component of this product present at levels greater than or equal to 0.1% is identified as a known or anticipated carcinogen by NTP.

OSHA: No component of this product present at levels greater than or equal to 0.1% is identified as a carcinogen or potential carcinogen by OSHA.

Reproductive toxicity
no data available

no data available

Specific target organ toxicity - single exposure
no data available

Specific target organ toxicity - repeated exposure
no data available

Aspiration hazard
no data available

Additional Information
RTECS: Not available

To the best of our knowledge, the chemical, physical, and toxicological properties have not been thoroughly investigated.

12. ECOLOGICAL INFORMATION

12.1 Toxicity
no data available

12.2 Persistence and degradability
no data available

12.3 Bioaccumulative potential
no data available

12.4 Mobility in soil
no data available

12.5 Results of PBT and vPvB assessment
PBT/vPvB assessment not available as chemical safety assessment not required/not conducted

12.6 Other adverse effects
An environmental hazard cannot be excluded in the event of unprofessional handling or disposal.

no data available

13. DISPOSAL CONSIDERATIONS

13.1 Waste treatment methods

Product
Offer surplus and non-recyclable solutions to a licensed disposal company. Contact a licensed professional waste disposal service to dispose of this material. Dissolve or mix the material with a combustible solvent and burn in a chemical incinerator equipped with an afterburner and scrubber.

Contaminated packaging
Dispose of as unused product.

14. TRANSPORT INFORMATION

DOT (US)
Not dangerous goods

IMDG
Not dangerous goods

IATA
Not dangerous goods

15. REGULATORY INFORMATION

SARA 302 Components
SARA 302: No chemicals in this material are subject to the reporting requirements of SARA Title III, Section 302.

SARA 313 Components
SARA 313: This material does not contain any chemical components with known CAS numbers that exceed the threshold (De Minimis) reporting levels established by SARA Title III, Section 313.

SARA 311/312 Hazards
Acute Health Hazard

Massachusetts Right To Know Components
No components are subject to the Massachusetts Right to Know Act.

Pennsylvania Right To Know Components

	CAS-No.	Revision Date
Endrin aldehyde	7421-93-4	2007-03-01

New Jersey Right To Know Components

	CAS-No.	Revision Date
Endrin aldehyde	7421-93-4	2007-03-01

California Prop. 65 Components
This product does not contain any chemicals known to State of California to cause cancer, birth defects, or any other reproductive harm.

16. OTHER INFORMATION

Full text of H-Statements referred to under sections 2 and 3.

Acute Tox.	Acute toxicity
Aquatic Chronic	Chronic aquatic toxicity
H302	Harmful if swallowed.
H413	May cause long lasting harmful effects to aquatic life.

HMIS Rating

Health hazard:	2
Chronic Health Hazard:	
Flammability:	0
Physical Hazard	0

NFPA Rating

Health hazard:	2
Fire Hazard:	0
Reactivity Hazard:	0

Further information

Copyright 2014 Sigma-Aldrich Co. LLC. License granted to make unlimited paper copies for internal use only.
The above information is believed to be correct but does not purport to be all inclusive and shall be used only as a guide. The information in this document is based on the present state of our knowledge and is applicable to the product with regard to appropriate safety precautions. It does not represent any guarantee of the properties of the product. Sigma-Aldrich Corporation and its Affiliates shall not be held liable for any damage resulting from handling or from contact with the above product. See www.sigma-aldrich.com and/or the reverse side of invoice or packing slip for additional terms and conditions of sale.

Preparation Information

Sigma-Aldrich Corporation
Product Safety – Americas Region
1-800-521-8956

Version: 5.2 Revision Date: 06/27/2014 Print Date: 06/21/2016

SAFETY DATA SHEET

Version 4.10
Revision Date 07/09/2015
Print Date 02/23/2016

1. PRODUCT AND COMPANY IDENTIFICATION

1.1 Product identifiers

Product name : Ethyl Alcohol, pure

Product Number : 459836
Brand : Sigma-Aldrich
Index-No. : 603-002-00-5

CAS-No. : 64-17-5

1.2 Relevant identified uses of the substance or mixture and uses advised against

Identified uses : Laboratory chemicals, Manufacture of substances

1.3 Details of the supplier of the safety data sheet

Company : Sigma-Aldrich
3050 Spruce Street
SAINT LOUIS MO 63103
USA

Telephone : +1 800-325-5832
Fax : +1 800-325-5052

1.4 Emergency telephone number

Emergency Phone # : (314) 776-6555

2. HAZARDS IDENTIFICATION

2.1 Classification of the substance or mixture

GHS Classification in accordance with 29 CFR 1910 (OSHA HCS)
Flammable liquids (Category 2), H225
Eye irritation (Category 2A), H319

For the full text of the H-Statements mentioned in this Section, see Section 16.

2.2 GHS Label elements, including precautionary statements

Pictogram



Signal word Danger

Hazard statement(s)
H225 Highly flammable liquid and vapour.
H319 Causes serious eye irritation.

Precautionary statement(s)
P210 Keep away from heat/sparks/open flames/hot surfaces. - No smoking.
P233 Keep container tightly closed.
P240 Ground/bond container and receiving equipment.
P241 Use explosion-proof electrical/ ventilating/ lighting/ equipment.
P242 Use only non-sparking tools.
P243 Take precautionary measures against static discharge.
P264 Wash skin thoroughly after handling.
P280 Wear protective gloves/ eye protection/ face protection.
P303 + P361 + P353 IF ON SKIN (or hair): Take off immediately all contaminated clothing.

	Rinse skin with water/shower.
P305 + P351 + P338	IF IN EYES: Rinse cautiously with water for several minutes. Remove contact lenses, if present and easy to do. Continue rinsing.
P337 + P313	If eye irritation persists: Get medical advice/ attention.
P370 + P378	In case of fire: Use dry sand, dry chemical or alcohol-resistant foam to extinguish.
P403 + P235	Store in a well-ventilated place. Keep cool.
P501	Dispose of contents/ container to an approved waste disposal plant.

2.3 Hazards not otherwise classified (HNOC) or not covered by GHS - none

3. COMPOSITION/INFORMATION ON INGREDIENTS

3.1 Substances

Synonyms : Absolute alcohol

Formula : C_2H_6O

Molecular weight : 46.07 g/mol

CAS-No. : 64-17-5

EC-No. : 200-578-6

Index-No. : 603-002-00-5

Hazardous components

Component	Classification	Concentration
Ethanol		
	Flam. Liq. 2; Eye Irrit. 2A; H225, H319	<= 100 %

For the full text of the H-Statements mentioned in this Section, see Section 16.

4. FIRST AID MEASURES

4.1 Description of first aid measures

General advice
Consult a physician. Show this safety data sheet to the doctor in attendance.Move out of dangerous area.

If inhaled
If breathed in, move person into fresh air. If not breathing, give artificial respiration. Consult a physician.

In case of skin contact
Wash off with soap and plenty of water. Consult a physician.

In case of eye contact
Rinse thoroughly with plenty of water for at least 15 minutes and consult a physician.

If swallowed
Do NOT induce vomiting. Never give anything by mouth to an unconscious person. Rinse mouth with water. Consult a physician.

4.2 Most important symptoms and effects, both acute and delayed

The most important known symptoms and effects are described in the labelling (see section 2.2) and/or in section 11

4.3 Indication of any immediate medical attention and special treatment needed

No data available

5. FIREFIGHTING MEASURES

5.1 Extinguishing media

Suitable extinguishing media
Use water spray, alcohol-resistant foam, dry chemical or carbon dioxide.

5.2 Special hazards arising from the substance or mixture

Carbon oxides

5.3 Advice for firefighters
Wear self-contained breathing apparatus for firefighting if necessary.

5.4 Further information
Use water spray to cool unopened containers.

6. ACCIDENTAL RELEASE MEASURES

6.1 Personal precautions, protective equipment and emergency procedures
Use personal protective equipment. Avoid breathing vapours, mist or gas. Ensure adequate ventilation. Remove all sources of ignition. Evacuate personnel to safe areas. Beware of vapours accumulating to form explosive concentrations. Vapours can accumulate in low areas.
For personal protection see section 8.

6.2 Environmental precautions
Prevent further leakage or spillage if safe to do so. Do not let product enter drains.

6.3 Methods and materials for containment and cleaning up
Contain spillage, and then collect with an electrically protected vacuum cleaner or by wet-brushing and place in container for disposal according to local regulations (see section 13).

6.4 Reference to other sections
For disposal see section 13.

7. HANDLING AND STORAGE

7.1 Precautions for safe handling
Avoid contact with skin and eyes. Avoid inhalation of vapour or mist.
Use explosion-proof equipment.Keep away from sources of ignition - No smoking.Take measures to prevent the build up of electrostatic charge.
For precautions see section 2.2.

7.2 Conditions for safe storage, including any incompatibilities
Keep container tightly closed in a dry and well-ventilated place. Containers which are opened must be carefully resealed and kept upright to prevent leakage.

Hygroscopic.
Storage class (TRGS 510): Flammable liquids

7.3 Specific end use(s)
Apart from the uses mentioned in section 1.2 no other specific uses are stipulated

8. EXPOSURE CONTROLS/PERSONAL PROTECTION

8.1 Control parameters

Components with workplace control parameters

Component	CAS-No.	Value	Control parameters	Basis
Ethanol	64-17-5	TWA	1,000.000000 ppm	USA. ACGIH Threshold Limit Values (TLV)
	Remarks	Upper Respiratory Tract irritation Confirmed animal carcinogen with unknown relevance to humans		
		TWA	1,000 ppm 1,900 mg/m3	USA. OSHA - TABLE Z-1 Limits for Air Contaminants - 1910.1000
		TWA	1,000 ppm 1,900 mg/m3	USA. Occupational Exposure Limits (OSHA) - Table Z-1 Limits for Air Contaminants
		The value in mg/m3 is approximate.		
		TWA	1,000.000000 ppm 1,900.000000 mg/m3	USA. Occupational Exposure Limits (OSHA) - Table Z-1 Limits for Air Contaminants
		The value in mg/m3 is approximate.		

		TWA	1,000.000000 ppm 1,900.000000 mg/m3	USA. NIOSH Recommended Exposure Limits
		STEL	1,000.000000 ppm	USA. ACGIH Threshold Limit Values (TLV)
		Upper Respiratory Tract irritation Confirmed animal carcinogen with unknown relevance to humans		

8.2 Exposure controls

Appropriate engineering controls
Handle in accordance with good industrial hygiene and safety practice. Wash hands before breaks and at the end of workday.

Personal protective equipment

Eye/face protection
Face shield and safety glasses Use equipment for eye protection tested and approved under appropriate government standards such as NIOSH (US) or EN 166(EU).

Skin protection
Handle with gloves. Gloves must be inspected prior to use. Use proper glove removal technique (without touching glove's outer surface) to avoid skin contact with this product. Dispose of contaminated gloves after use in accordance with applicable laws and good laboratory practices. Wash and dry hands.

Full contact
Material: butyl-rubber
Minimum layer thickness: 0.3 mm
Break through time: 480 min
Material tested:Butoject® (KCL 897 / Aldrich Z677647, Size M)

Splash contact
Material: Nitrile rubber
Minimum layer thickness: 0.2 mm
Break through time: 38 min
Material tested:Dermatril® P (KCL 743 / Aldrich Z677388, Size M)

data source: KCL GmbH, D-36124 Eichenzell, phone +49 (0)6659 87300, e-mail sales@kcl.de, test method: EN374
If used in solution, or mixed with other substances, and under conditions which differ from EN 374, contact the supplier of the CE approved gloves. This recommendation is advisory only and must be evaluated by an industrial hygienist and safety officer familiar with the specific situation of anticipated use by our customers. It should not be construed as offering an approval for any specific use scenario.

Body Protection
impervious clothing, Flame retardant antistatic protective clothing., The type of protective equipment must be selected according to the concentration and amount of the dangerous substance at the specific workplace.

Respiratory protection
Where risk assessment shows air-purifying respirators are appropriate use a full-face respirator with multi-purpose combination (US) or type ABEK (EN 14387) respirator cartridges as a backup to engineering controls. If the respirator is the sole means of protection, use a full-face supplied air respirator. Use respirators and components tested and approved under appropriate government standards such as NIOSH (US) or CEN (EU).

Control of environmental exposure
Prevent further leakage or spillage if safe to do so. Do not let product enter drains.

9. PHYSICAL AND CHEMICAL PROPERTIES

9.1 Information on basic physical and chemical properties

a)	Appearance	Form: liquid, clear Colour: colourless
b)	Odour	No data available

c)	Odour Threshold	No data available
d)	pH	No data available
e)	Melting point/freezing point	Melting point/range: -114 °C (-173 °F)
f)	Initial boiling point and boiling range	78 °C (172 °F)
g)	Flash point	14.0 °C (57.2 °F) - closed cup
h)	Evaporation rate	No data available
i)	Flammability (solid, gas)	No data available
j)	Upper/lower flammability or explosive limits	Upper explosion limit: 19 %(V) Lower explosion limit: 3.3 %(V)
k)	Vapour pressure	59.5 hPa (44.6 mmHg) at 20.0 °C (68.0 °F)
l)	Vapour density	No data available
m)	Relative density	0.789 g/mL at 25 °C (77 °F)
n)	Water solubility	completely soluble
o)	Partition coefficient: n-octanol/water	log Pow: -0.349 at 24 °C (75 °F)
p)	Auto-ignition temperature	363.0 °C (685.4 °F)
q)	Decomposition temperature	No data available
r)	Viscosity	No data available
s)	Explosive properties	No data available
t)	Oxidizing properties	No data available

9.2 Other safety information
No data available

10. STABILITY AND REACTIVITY

10.1 Reactivity
No data available

10.2 Chemical stability
Stable under recommended storage conditions.

10.3 Possibility of hazardous reactions
Vapours may form explosive mixture with air.

10.4 Conditions to avoid
Heat, flames and sparks.

10.5 Incompatible materials
Alkali metals, Oxidizing agents, Peroxides

10.6 Hazardous decomposition products
Other decomposition products - No data available
In the event of fire: see section 5

11. TOXICOLOGICAL INFORMATION

11.1 Information on toxicological effects

Acute toxicity
LD50 Oral - Rat - 10,470 mg/kg

LC50 Inhalation - Rat - 4 h - 30,000 mg/l

LD50 Dermal - Rabbit - 15,800 mg/kg

No data available

Skin corrosion/irritation
Skin - Rabbit
Result: No skin irritation - 24 h
(OECD Test Guideline 404)

Serious eye damage/eye irritation
Eyes - Rabbit
Result: Moderate eye irritation
(OECD Test Guideline 405)

Respiratory or skin sensitisation
No data available

Germ cell mutagenicity
No data available

Carcinogenicity

Carcinogenicity - Mouse - Oral
Tumorigenic:Equivocal tumorigenic agent by RTECS criteria. Liver:Tumors. Blood:Lymphomas including Hodgkin's disease.

IARC:	No component of this product present at levels greater than or equal to 0.1% is identified as probable, possible or confirmed human carcinogen by IARC.
NTP:	No component of this product present at levels greater than or equal to 0.1% is identified as a known or anticipated carcinogen by NTP.
OSHA:	No component of this product present at levels greater than or equal to 0.1% is identified as a carcinogen or potential carcinogen by OSHA.

Reproductive toxicity
No data available

Reproductive toxicity - Human - female - Oral
Effects on Newborn: Apgar score (human only). Effects on Newborn: Other neonatal measures or effects. Effects on Newborn: Drug dependence.

Specific target organ toxicity - single exposure
No data available

Specific target organ toxicity - repeated exposure
No data available

Aspiration hazard
No data available

Additional Information
RTECS: KQ6300000

Central nervous system depression, narcosis, Damage to the heart., To the best of our knowledge, the chemical, physical, and toxicological properties have not been thoroughly investigated.

Stomach - Irregularities - Based on Human Evidence
Stomach - Irregularities - Based on Human Evidence

12. ECOLOGICAL INFORMATION

12.1 Toxicity

Toxicity to fish	LC50 - Pimephales promelas (fathead minnow) - 14,200 mg/l - 96 h
Toxicity to daphnia and other aquatic invertebrates	LC50 - Ceriodaphnia dubia (water flea) - 5,012 mg/l - 48 h

	NOEC - Daphnia magna (Water flea) - 9.6 mg/l - 9 d
Toxicity to algae	EC50 - Chlorella vulgaris (Fresh water algae) - 275 mg/l - 72 h (OECD Test Guideline 201)

12.2 Persistence and degradability

Biodegradability	Result: 95 % - Readily biodegradable

12.3 Bioaccumulative potential

Due to the distribution coefficient n-octanol/water, accumulation in organisms is not expected.

12.4 Mobility in soil

No data available

12.5 Results of PBT and vPvB assessment

PBT/vPvB assessment not available as chemical safety assessment not required/not conducted

12.6 Other adverse effects

No data available

13. DISPOSAL CONSIDERATIONS

13.1 Waste treatment methods

Product

Burn in a chemical incinerator equipped with an afterburner and scrubber but exert extra care in igniting as this material is highly flammable. Offer surplus and non-recyclable solutions to a licensed disposal company. Contact a licensed professional waste disposal service to dispose of this material.

Contaminated packaging

Dispose of as unused product.

14. TRANSPORT INFORMATION

DOT (US)

UN number: 1170 Class: 3 Packing group: II
Proper shipping name: Ethanol
Reportable Quantity (RQ):

Poison Inhalation Hazard: No

IMDG

UN number: 1170 Class: 3 Packing group: II EMS-No: F-E, S-D
Proper shipping name: ETHANOL

IATA

UN number: 1170 Class: 3 Packing group: II
Proper shipping name: Ethanol

15. REGULATORY INFORMATION

SARA 302 Components

No chemicals in this material are subject to the reporting requirements of SARA Title III, Section 302.

SARA 313 Components

This material does not contain any chemical components with known CAS numbers that exceed the threshold (De Minimis) reporting levels established by SARA Title III, Section 313.

SARA 311/312 Hazards

Fire Hazard, Acute Health Hazard, Chronic Health Hazard

Massachusetts Right To Know Components

	CAS-No.	Revision Date
Ethanol	64-17-5	2007-03-01

Pennsylvania Right To Know Components

	CAS-No.	Revision Date

Ethanol	64-17-5	2007-03-01

New Jersey Right To Know Components

	CAS-No.	Revision Date
Ethanol	64-17-5	2007-03-01

California Prop. 65 Components

This product does not contain any chemicals known to State of California to cause cancer, birth defects, or any other reproductive harm.

16. OTHER INFORMATION

Full text of H-Statements referred to under sections 2 and 3.

Eye Irrit.	Eye irritation
Flam. Liq.	Flammable liquids
H225	Highly flammable liquid and vapour.
H319	Causes serious eye irritation.

HMIS Rating

Health hazard:	2
Chronic Health Hazard:	*
Flammability:	3
Physical Hazard	0

NFPA Rating

Health hazard:	2
Fire Hazard:	3
Reactivity Hazard:	0

Further information

Copyright 2015 Sigma-Aldrich Co. LLC. License granted to make unlimited paper copies for internal use only.
The above information is believed to be correct but does not purport to be all inclusive and shall be used only as a guide. The information in this document is based on the present state of our knowledge and is applicable to the product with regard to appropriate safety precautions. It does not represent any guarantee of the properties of the product. Sigma-Aldrich Corporation and its Affiliates shall not be held liable for any damage resulting from handling or from contact with the above product. See www.sigma-aldrich.com and/or the reverse side of invoice or packing slip for additional terms and conditions of sale.

Preparation Information

Sigma-Aldrich Corporation
Product Safety – Americas Region
1-800-521-8956

Version: 4.10 Revision Date: 07/09/2015 Print Date: 02/23/2016

SAFETY DATA SHEET

Version 3.12
Revision Date 02/26/2015
Print Date 04/30/2016

1. PRODUCT AND COMPANY IDENTIFICATION

1.1 Product identifiers

Product name : Ethyl acetate

Product Number : 154857
Brand : Sigma-Aldrich
Index-No. : 607-022-00-5

CAS-No. : 141-78-6

1.2 Relevant identified uses of the substance or mixture and uses advised against

Identified uses : Laboratory chemicals, Manufacture of substances

1.3 Details of the supplier of the safety data sheet

Company : Sigma-Aldrich
3050 Spruce Street
SAINT LOUIS MO 63103
USA

Telephone : +1 800-325-5832
Fax : +1 800-325-5052

1.4 Emergency telephone number

Emergency Phone # : (314) 776-6555

2. HAZARDS IDENTIFICATION

2.1 Classification of the substance or mixture

GHS Classification in accordance with 29 CFR 1910 (OSHA HCS)
Flammable liquids (Category 2), H225
Eye irritation (Category 2A), H319
Specific target organ toxicity - single exposure (Category 3), Central nervous system, H336

For the full text of the H-Statements mentioned in this Section, see Section 16.

2.2 GHS Label elements, including precautionary statements

Pictogram



Signal word Danger

Hazard statement(s)
H225 Highly flammable liquid and vapour.
H319 Causes serious eye irritation.
H336 May cause drowsiness or dizziness.

Precautionary statement(s)
P210 Keep away from heat/sparks/open flames/hot surfaces. - No smoking.
P233 Keep container tightly closed.
P240 Ground/bond container and receiving equipment.
P241 Use explosion-proof electrical/ ventilating/ lighting/ equipment.
P242 Use only non-sparking tools.
P243 Take precautionary measures against static discharge.
P261 Avoid breathing dust/ fume/ gas/ mist/ vapours/ spray.

P264	Wash skin thoroughly after handling.
P271	Use only outdoors or in a well-ventilated area.
P280	Wear protective gloves/ eye protection/ face protection.
P303 + P361 + P353	IF ON SKIN (or hair): Remove/ Take off immediately all contaminated clothing. Rinse skin with water/ shower.
P304 + P340 + P312	IF INHALED: Remove victim to fresh air and keep at rest in a position comfortable for breathing. Call a POISON CENTER or doctor/ physician if you feel unwell.
P305 + P351 + P338	IF IN EYES: Rinse cautiously with water for several minutes. Remove contact lenses, if present and easy to do. Continue rinsing.
P337 + P313	If eye irritation persists: Get medical advice/ attention.
P370 + P378	In case of fire: Use dry sand, dry chemical or alcohol-resistant foam for extinction.
P403 + P233	Store in a well-ventilated place. Keep container tightly closed.
P403 + P235	Store in a well-ventilated place. Keep cool.
P405	Store locked up.
P501	Dispose of contents/ container to an approved waste disposal plant.

2.3 Hazards not otherwise classified (HNOC) or not covered by GHS

Repeated exposure may cause skin dryness or cracking.

3. COMPOSITION/INFORMATION ON INGREDIENTS

3.1 Substances

Formula	:	$C_4H_8O_2$
Molecular weight	:	88.11 g/mol
CAS-No.	:	141-78-6
EC-No.	:	205-500-4
Index-No.	:	607-022-00-5
Registration number	:	01-2119475103-46-XXXX

Hazardous components

Component	Classification	Concentration
Ethyl acetate		
	Flam. Liq. 2; ; Eye Irrit. 2A; STOT SE 3; H225,, H319, H336	<= 100 %

For the full text of the H-Statements mentioned in this Section, see Section 16.

4. FIRST AID MEASURES

4.1 Description of first aid measures

General advice
Consult a physician. Show this safety data sheet to the doctor in attendance.Move out of dangerous area.

If inhaled
If breathed in, move person into fresh air. If not breathing, give artificial respiration. Consult a physician.

In case of skin contact
Wash off with soap and plenty of water. Consult a physician.

In case of eye contact
Rinse thoroughly with plenty of water for at least 15 minutes and consult a physician.

If swallowed
Do NOT induce vomiting. Never give anything by mouth to an unconscious person. Rinse mouth with water. Consult a physician.

4.2 Most important symptoms and effects, both acute and delayed

The most important known symptoms and effects are described in the labelling (see section 2.2) and/or in section 11

4.3 Indication of any immediate medical attention and special treatment needed

No data available

5. FIREFIGHTING MEASURES

5.1 Extinguishing media

Suitable extinguishing media
Use water spray, alcohol-resistant foam, dry chemical or carbon dioxide.

5.2 Special hazards arising from the substance or mixture
Carbon oxides

5.3 Advice for firefighters
Wear self-contained breathing apparatus for firefighting if necessary.

5.4 Further information
Use water spray to cool unopened containers.

6. ACCIDENTAL RELEASE MEASURES

6.1 Personal precautions, protective equipment and emergency procedures
Use personal protective equipment. Avoid breathing vapours, mist or gas. Ensure adequate ventilation. Remove all sources of ignition. Evacuate personnel to safe areas. Beware of vapours accumulating to form explosive concentrations. Vapours can accumulate in low areas.
For personal protection see section 8.

6.2 Environmental precautions
Prevent further leakage or spillage if safe to do so. Do not let product enter drains.

6.3 Methods and materials for containment and cleaning up
Contain spillage, and then collect with an electrically protected vacuum cleaner or by wet-brushing and place in container for disposal according to local regulations (see section 13).

6.4 Reference to other sections
For disposal see section 13.

7. HANDLING AND STORAGE

7.1 Precautions for safe handling
Avoid contact with skin and eyes. Avoid inhalation of vapour or mist.
Use explosion-proof equipment.Keep away from sources of ignition - No smoking.Take measures to prevent the build up of electrostatic charge.
For precautions see section 2.2.

7.2 Conditions for safe storage, including any incompatibilities
Keep container tightly closed in a dry and well-ventilated place. Containers which are opened must be carefully resealed and kept upright to prevent leakage.
Storage class (TRGS 510): Flammable liquids

7.3 Specific end use(s)
Apart from the uses mentioned in section 1.2 no other specific uses are stipulated

8. EXPOSURE CONTROLS/PERSONAL PROTECTION

8.1 Control parameters

Components with workplace control parameters

Component	CAS-No.	Value	Control parameters	Basis
Ethyl acetate	141-78-6	TWA	400.000000 ppm	USA. ACGIH Threshold Limit Values (TLV)
	Remarks	Upper Respiratory Tract irritation Eye irritation		

		TWA	400.000000 ppm 1,400.000000 mg/m3	USA. NIOSH Recommended Exposure Limits
		TWA	400.000000 ppm 1,400.000000 mg/m3	USA. Occupational Exposure Limits (OSHA) - Table Z-1 Limits for Air Contaminants
		The value in mg/m3 is approximate.		

Derived No Effect Level (DNEL)

Application Area	Exposure routes	Health effect	Value
Workers	Inhalation	Acute systemic effects	1468 mg/m3
Workers	Inhalation	Acute local effects	1468 mg/m3
Workers	Skin contact	Long-term systemic effects	63mg/kg BW/d
Workers	Inhalation	Long-term systemic effects	734 mg/m3
Workers	Inhalation	Long-term local effects	734 mg/m3
Consumers	Inhalation	Acute local effects, Acute systemic effects	734 mg/m3
Consumers	Skin contact	Long-term systemic effects	37mg/kg BW/d
Consumers	Inhalation	Long-term systemic effects	367 mg/m3
Consumers	Ingestion	Long-term systemic effects	4.5mg/kg BW/d
Consumers	Inhalation	Long-term local effects	367 mg/m3

Predicted No Effect Concentration (PNEC)

Compartment	Value
Soil	0.24 mg/kg
Marine water	0.026 mg/l
Fresh water	0.26 mg/l
Marine sediment	0.125 mg/kg
Fresh water sediment	1.25 mg/kg

8.2 Exposure controls

Appropriate engineering controls
Handle in accordance with good industrial hygiene and safety practice. Wash hands before breaks and at the end of workday.

Personal protective equipment

Eye/face protection
Face shield and safety glasses Use equipment for eye protection tested and approved under appropriate government standards such as NIOSH (US) or EN 166(EU).

Skin protection
Handle with gloves. Gloves must be inspected prior to use. Use proper glove removal technique (without touching glove's outer surface) to avoid skin contact with this product. Dispose of contaminated gloves after use in accordance with applicable laws and good laboratory practices. Wash and dry hands.

Splash contact
Material: butyl-rubber
Minimum layer thickness: 0.3 mm
Break through time: 113 min
Material tested:Butoject® (KCL 897 / Aldrich Z677647, Size M)

data source: KCL GmbH, D-36124 Eichenzell, phone +49 (0)6659 87300, e-mail sales@kcl.de, test method: EN374
If used in solution, or mixed with other substances, and under conditions which differ from EN 374, contact the supplier of the CE approved gloves. This recommendation is advisory only and must be evaluated by an industrial hygienist and safety officer familiar with the specific situation of anticipated use by our customers. It should not be construed as offering an approval for any specific use scenario.

Body Protection
impervious clothing, Flame retardant antistatic protective clothing., The type of protective equipment must be selected according to the concentration and amount of the dangerous substance at the specific workplace.

Respiratory protection
Where risk assessment shows air-purifying respirators are appropriate use a full-face respirator with multi-purpose combination (US) or type ABEK (EN 14387) respirator cartridges as a backup to engineering controls. If the respirator is the sole means of protection, use a full-face supplied air respirator. Use respirators and components tested and approved under appropriate government standards such as NIOSH (US) or CEN (EU).

Control of environmental exposure
Prevent further leakage or spillage if safe to do so. Do not let product enter drains.

9. PHYSICAL AND CHEMICAL PROPERTIES

9.1 Information on basic physical and chemical properties

a)	Appearance	Form: clear, liquid Colour: colourless
b)	Odour	No data available
c)	Odour Threshold	No data available
d)	pH	No data available
e)	Melting point/freezing point	-84.0 °C (-119.2 °F)
f)	Initial boiling point and boiling range	76.5 - 77.5 °C (169.7 - 171.5 °F) - lit.
g)	Flash point	-2.99 °C (26.62 °F) - closed cup
h)	Evaporation rate	No data available
i)	Flammability (solid, gas)	May form explosive dust-air mixture.
j)	Upper/lower flammability or explosive limits	Upper explosion limit: 11.5 %(V) Lower explosion limit: 2.2 %(V)
k)	Vapour pressure	97.3 hPa (73.0 mmHg) at 20.0 °C (68.0 °F)
l)	Vapour density	No data available
m)	Relative density	0.90 g/cm3 at 20 °C (68 °F)
n)	Water solubility	soluble
o)	Partition coefficient: n-octanol/water	log Pow: 0.73
p)	Auto-ignition temperature	427.0 °C (800.6 °F)
q)	Decomposition temperature	No data available
r)	Viscosity	No data available
s)	Explosive properties	No data available
t)	Oxidizing properties	No data available

9.2 Other safety information

Surface tension	24.0 mN/m at 20.0 °C (68.0 °F)

10. STABILITY AND REACTIVITY

10.1 Reactivity
No data available

10.2 Chemical stability
Stable under recommended storage conditions.

10.3 Possibility of hazardous reactions
Vapours may form explosive mixture with air.

10.4 Conditions to avoid
Heat, flames and sparks.

10.5 Incompatible materials
Strong oxidizing agents

10.6 Hazardous decomposition products
Other decomposition products - No data available
In the event of fire: see section 5

11. TOXICOLOGICAL INFORMATION

11.1 Information on toxicological effects

Acute toxicity
LD50 Oral - Rat - 5,620 mg/kg

LC50 Inhalation - Mouse - 2 h - 45,000 mg/m3

LD50 Dermal - Rabbit - > 18,000 mg/kg

No data available

Skin corrosion/irritation
Skin - Rabbit
Result: Mild skin irritation
(OECD Test Guideline 404)

Serious eye damage/eye irritation
Classified according to Regulation (EU) 1272/2008, Annex VI (Table 3.1/3.2)

Respiratory or skin sensitisation
No data available

Germ cell mutagenicity
No data available

Carcinogenicity

This product is or contains a component that is not classifiable as to its carcinogenicity based on its IARC, ACGIH, NTP, or EPA classification.

IARC:	No component of this product present at levels greater than or equal to 0.1% is identified as probable, possible or confirmed human carcinogen by IARC.
ACGIH:	No component of this product present at levels greater than or equal to 0.1% is identified as a carcinogen or potential carcinogen by ACGIH.
NTP:	No component of this product present at levels greater than or equal to 0.1% is identified as a known or anticipated carcinogen by NTP.
OSHA:	No component of this product present at levels greater than or equal to 0.1% is identified as a carcinogen or potential carcinogen by OSHA.

Reproductive toxicity
No data available

No data available

Specific target organ toxicity - single exposure
May cause drowsiness or dizziness.

Specific target organ toxicity - repeated exposure
No data available

Aspiration hazard
No data available

Additional Information
RTECS: AH5425000

Inhalation of high concentrations may cause:, Headache, Drowsiness, Dizziness, Vomiting, narcosis, anemia, Central nervous system depression

Kidney - Irregularities - Based on Human Evidence
Kidney - Irregularities - Based on Human Evidence

12. ECOLOGICAL INFORMATION

12.1 Toxicity

Toxicity to fish	LC50 - Oncorhynchus mykiss (rainbow trout) - 350.00 - 600.00 mg/l - 96 h
	LC50 - Pimephales promelas (fathead minnow) - 220.00 - 250.00 mg/l - 96 h
Toxicity to daphnia and other aquatic invertebrates	EC50 - Daphnia magna (Water flea) - 2,300.00 - 3,090.00 mg/l - 24 h
	LC50 - Daphnia magna (Water flea) - 560 mg/l - 48 h
Toxicity to algae	EC50 - Algae - 4,300.00 mg/l - 24 h
	EC50 - SELENASTRUM - 1,800.00 - 3,200.00 mg/l - 72 h

12.2 Persistence and degradability

Biodegradability	Result: 79 % - Readily biodegradable (OECD Test Guideline 301D)

12.3 Bioaccumulative potential

Bioaccumulation	- 3 d
	Bioconcentration factor (BCF): 30

12.4 Mobility in soil
No data available

12.5 Results of PBT and vPvB assessment
PBT/vPvB assessment not available as chemical safety assessment not required/not conducted

12.6 Other adverse effects

No data available

13. DISPOSAL CONSIDERATIONS

13.1 Waste treatment methods

Product
Burn in a chemical incinerator equipped with an afterburner and scrubber but exert extra care in igniting as this material is highly flammable. Offer surplus and non-recyclable solutions to a licensed disposal company. Contact a licensed professional waste disposal service to dispose of this material.

Contaminated packaging
Dispose of as unused product.

14. TRANSPORT INFORMATION

DOT (US)
UN number: 1173 Class: 3 Packing group: II
Proper shipping name: Ethyl acetate
Reportable Quantity (RQ): 5000 lbs

Poison Inhalation Hazard: No

IMDG
UN number: 1173 Class: 3 Packing group: II EMS-No: F-E, S-D
Proper shipping name: ETHYL ACETATE

IATA
UN number: 1173 Class: 3 Packing group: II
Proper shipping name: Ethyl acetate

15. REGULATORY INFORMATION

SARA 302 Components
No chemicals in this material are subject to the reporting requirements of SARA Title III, Section 302.

SARA 313 Components
This material does not contain any chemical components with known CAS numbers that exceed the threshold (De Minimis) reporting levels established by SARA Title III, Section 313.

SARA 311/312 Hazards
Fire Hazard, Acute Health Hazard, Chronic Health Hazard

Massachusetts Right To Know Components

	CAS-No.	Revision Date
Ethyl acetate	141-78-6	1993-04-24

Pennsylvania Right To Know Components

	CAS-No.	Revision Date
Ethyl acetate	141-78-6	1993-04-24

New Jersey Right To Know Components

	CAS-No.	Revision Date
Ethyl acetate	141-78-6	1993-04-24

California Prop. 65 Components
This product does not contain any chemicals known to State of California to cause cancer, birth defects, or any other reproductive harm.

16. OTHER INFORMATION

Full text of H-Statements referred to under sections 2 and 3.

	Combustible dust
Eye Irrit.	Eye irritation
Flam. Liq.	Flammable liquids
H225	Highly flammable liquid and vapour.
H319	Causes serious eye irritation.
H336	May cause drowsiness or dizziness.
STOT SE	Specific target organ toxicity - single exposure

HMIS Rating

Health hazard:	2
Chronic Health Hazard:	*
Flammability:	3
Physical Hazard	0

NFPA Rating

Health hazard:	2
Fire Hazard:	3
Reactivity Hazard:	0

Further information

Copyright 2015 Sigma-Aldrich Co. LLC. License granted to make unlimited paper copies for internal use only.
The above information is believed to be correct but does not purport to be all inclusive and shall be used only as a guide. The information in this document is based on the present state of our knowledge and is applicable to the product with regard to appropriate safety precautions. It does not represent any guarantee of the properties of the product. Sigma-Aldrich Corporation and its Affiliates shall not be held liable for any damage resulting from handling or from contact with the above product. See www.sigma-aldrich.com and/or the reverse side of invoice or packing slip for additional terms and conditions of sale.

Preparation Information

Sigma-Aldrich Corporation
Product Safety – Americas Region
1-800-521-8956

Version: 3.12 Revision Date: 02/26/2015 Print Date: 04/30/2016

MATHESON
ask. . .The Gas Professionals™

Safety Data Sheet

Material Name: ETHYL BENZENE **SDS ID: MAT08780**

Section 1 - PRODUCT AND COMPANY IDENTIFICATION

Material Name
ETHYL BENZENE
Synonyms
MTG MSDS 185; EB; PHENYLETHANE; ETHYLBENZENE; ETHYLBENZOL; ALPHA-METHYLTOLUENE; UN 1175; C8H10
Chemical Family
Hydrocarbons, aromatic
Product Use
industrial.
Restrictions on Use
None known.
Details of the supplier of the safety data sheet
MATHESON TRI-GAS, INC.
150 Allen Road, Suite 302
Basking Ridge, NJ 07920
General Information: 1-800-416-2505
Emergency #: 1-800-424-9300 (CHEMTREC)
Outside the US: 703-527-3887 (Call collect)

Section 2 - HAZARDS IDENTIFICATION

Classification in accordance with paragraph (d) of 29 CFR 1910.1200.
Flammable Liquids - Category 2
Aspiration Hazard - Category 1
Acute Toxicity - Inhalation - Dust/Mist - Category 4
Acute Toxicity - Inhalation - Vapor - Category 4
Skin Corrosion/Irritation - Category 2
Serious Eye Damage/Eye Irritation - Category 2A
Carcinogenicity - Category 2
Reproductive Toxicity - Category 1B
Specific target organ toxicity - Single exposure - Category 2
Specific target organ toxicity - Single exposure - Category 3
Specific Target Organ Toxicity - Repeated Exposure - Category 2 (ears , Ears)
Hazardous to the Aquatic Environment - Acute - Category 2
Hazardous to the Aquatic Environment - Chronic - Category 2
GHS Label Elements
Symbol(s)



Signal Word
Danger
Hazard Statement(s)

Highly flammable liquid and vapor.
Harmful if inhaled.
Causes skin irritation.
Causes serious eye irritation.
Suspected of causing cancer.
May damage fertility or the unborn child.
May cause damage to organs. (central nervous system)
May cause respiratory irritation.
May be fatal if swallowed and enters airways.
Toxic to aquatic life.

Precautionary Statement(s)

Prevention

Keep away from heat, sparks, open flame, and hot surfaces - No smoking.
Keep container tightly closed.
Ground/Bond container and receiving equipment.
Use explosion-proof electrical/ventilating/lighting equipment.
Use only non-sparking tools.
Take precautionary measures against static discharge.
Obtain special instructions before use.
Do not handle until all safety precautions have been read and understood.
Use Personal Protective equipment as required.
Do not breathe vapor or mist.
Use only outdoors or in a well-ventilated area.
Wear protective gloves and eye/face protection.
Wash thoroughly after handling.
Do not eat, drink or smoke when using this product.
Avoid release to the environment.

Response

In case of fire, use media appropriate for extinction.
IF exposed or concerned: Get medical advice/attention.
IF INHALED: Remove victim to fresh air and keep at rest in a position comfortable for breathing.
Call a POISON CENTER or doctor/physician if you feel unwell.
IF ON SKIN (or hair): Remove/Take off immediately all contaminated clothing. Rinse skin with water/shower.
If skin irritation occurs: Get medical advice/attention.
Wash contaminated clothing before reuse.
IF IN EYES: Rinse cautiously with water for several minutes. Remove contact lenses, if present and easy to do.
Continue rinsing.
If eye irritation persists: Get medical advice/attention.
IF SWALLOWED: Immediately call a POISON CENTER or doctor/physician.
Do NOT induce vomiting.

Storage

Store in a well-ventilated place.
Keep cool.
Keep container tightly closed.
Store locked up.

Disposal

Dispose in accordance with all applicable regulations.

Statement(s) of Unknown Acute Toxicity

Inhalation 0% of the mixture consists of ingredient(s) of unknown acute toxicity.

Statement(s) of Unknown Aquatic Toxicity
0% of the mixture consists of ingredient(s) of unknown acute aquatic toxicity.
0% of the mixture consists of ingredient(s) of unknown chronic aquatic toxicity.

Section 3 - COMPOSITION / INFORMATION ON INGREDIENTS

CAS	Component Name	Percent
100-41-4	ETHYL BENZENE	100

Section 4 - FIRST AID MEASURES

Inhalation
If adverse effects occur, remove to uncontaminated area. Give artificial respiration if not breathing. If breathing is difficult, oxygen should be administered by qualified personnel. Get immediate medical attention.
Skin
Wash skin with soap and water for at least 15 minutes while removing contaminated clothing and shoes. Get medical attention, if needed. Thoroughly clean and dry contaminated clothing and shoes before reuse.
Eyes
Flush eyes with plenty of water for at least 15 minutes. Remove contact lenses, if present and easy to do. Continue rinsing. Then get immediate medical attention.
Ingestion
aspiration hazard. Do NOT induce vomiting. When vomiting occurs, keep head lower than hips to help prevent aspiration. Get medical attention immediately. Give artificial respiration if not breathing.
Most Important Symptoms/Effects
Acute
respiratory tract irritation, skin irritation, eye irritation, central nervous system damage, lung damage (from aspiration)
Delayed
cancer, Reproductive Effects
Note to Physicians
For inhalation, consider oxygen.

Section 5 - FIRE FIGHTING MEASURES

Extinguishing Media
Suitable Extinguishing Media
regular dry chemical, carbon dioxide, water spray, regular foam, Large fires: Use water spray, fog or regular foam.
Unsuitable Extinguishing Media
Do not use high-pressure water streams.
Special Hazards Arising from the Chemical
Severe fire hazard. Vapor/air mixtures are explosive above flash point. The vapor is heavier than air. Vapors or gases may ignite at distant ignition sources and flash back. Electrostatic discharges may be generated by flow or agitation resulting in ignition or explosion.
Hazardous Combustion Products
Oxides of carbon
Fire Fighting Measures
Move container from fire area if it can be done without risk. Cool containers with water spray until well after the fire is out. Stay away from the ends of tanks. For fires in cargo or storage area: Cool containers with water from unmanned hose holder or monitor nozzles until well after fire is out. If this is impossible then take the following precautions: Keep unnecessary people away, isolate hazard area and deny entry. Let the fire burn. Withdraw immediately in case of rising sound from venting safety device or any discoloration of tanks due to fire. For tank,

rail car or tank truck: Evacuation radius: 800 meters (1/2 mile). Do not attempt to extinguish fire unless flow of material can be stopped first. Flood with fine water spray. Do not scatter spilled material with high-pressure water streams. Cool containers with water spray until well after the fire is out. Apply water from a protected location or from a safe distance. Avoid inhalation of material or combustion by-products. Stay upwind and keep out of low areas. Water may be ineffective.

Special Protective Equipment and Precautions for Firefighters

Wear full protective fire fighting gear including self contained breathing apparatus (SCBA) for protection against possible exposure.

Section 6 - ACCIDENTAL RELEASE MEASURES

Personal Precautions, Protective Equipment and Emergency Procedures

Wear personal protective clothing and equipment, see Section 8.

Methods and Materials for Containment and Cleaning Up

Avoid heat, flames, sparks and other sources of ignition. Eliminate all ignition sources if safe to do so. All equipment used when handling the product must be grounded. Do not touch or walk through spilled material. Stop leak if possible without personal risk. Prevent entry into waterways, sewers, basements, or confined areas. Reduce vapors with water spray. Absorb with sand or other non-combustible material. Collect spilled material in appropriate container for disposal. Dike for later disposal. Remove sources of ignition. Use water spray to reduce vapors or divert vapor cloud drift. Keep unnecessary people away, isolate hazard area and deny entry. Notify Local Emergency Planning Committee and State Emergency Response Commission for release greater than or equal to RQ (U.S. SARA Section 304). If release occurs in the U.S. and is reportable under CERCLA Section 103, notify the National Response Center at (800)424-8802 (USA) or (202)426-2675 (USA).

Environmental Precautions

Avoid release to the environment.

Section 7 - HANDLING AND STORAGE

Precautions for Safe Handling

Keep away from heat, sparks, open flame, and hot surfaces - No smoking. Keep container tightly closed. Ground/bond container and receiving equipment. Use explosion-proof electrical/ventilating/lighting equipment. Use only non-sparking tools. Take precautionary measures against static discharges. Obtain special instructions before use. Do not handle until all safety precautions have been read and understood. Use Personal Protective equipment as required. Do not breathe vapor or mist. Use only outdoors or in a well-ventilated area. Wear protective gloves/eye protection/face protection. Wash hands thoroughly after handling. Do not eat, drink, or smoke when using this product. Avoid release to the environment.

Conditions for Safe Storage, Including any Incompatibilities

Store in a well-ventilated place.
Keep cool.
Keep container tightly closed.
Store locked up.
Store and handle in accordance with all current regulations and standards. Store in a well-ventilated area. Keep cool. Keep container tightly closed. Keep locked up. Grounding and bonding required. Keep separated from incompatible substances. Protect from physical damage. Store outside or in a detached building. Store with flammable liquids. Subject to storage regulations: U.S. OSHA 29 CFR 1910.106.

Incompatible Materials

Acids, bases, oxidizing materials, combustible materials

Section 8 - EXPOSURE CONTROLS / PERSONAL PROTECTION

Component Exposure Limits

ETHYL BENZENE	**100-41-4**

ACGIH:	20 ppm TWA
NIOSH:	100 ppm TWA ; 435 mg/m3 TWA
	125 ppm STEL ; 545 mg/m3 STEL
	800 ppm IDLH (10% LEL)
Europe:	100 ppm TWA ; 442 mg/m3 TWA
	Possibility of significant uptake through the skin
	200 ppm STEL ; 884 mg/m3 STEL
OSHA (US):	100 ppm TWA ; 435 mg/m3 TWA
Mexico:	100 ppm TWA VLE-PPT ; 435 mg/m3 TWA VLE-PPT
	125 ppm STEL [PPT-CT]; 545 mg/m3 STEL [PPT-CT]

ACGIH - Threshold Limit Values - Biological Exposure Indices (BEI)
ETHYL BENZENE (100-41-4)
0.15 g/g creatinine Medium: urine Time: end of shift Parameter: Sum of mandelic acid and phenylglyoxylic acid (nonspecific)

Engineering Controls
Ventilation equipment should be explosion-resistant if explosive concentrations of material are present. Provide local exhaust or process enclosure ventilation system. Ensure compliance with applicable exposure limits.

Individual Protection Measures, such as Personal Protective Equipment

Eye/face protection
Wear splash resistant safety goggles with a faceshield. Provide an emergency eye wash fountain and quick drench shower in the immediate work area.

Skin Protection
Wear appropriate chemical resistant clothing.

Respiratory Protection
The following respirators and maximum use concentrations are drawn from NIOSH and/or OSHA. 800 ppm. Any air-purifying half-mask respirator equipped with organic vapor cartridge(s). Any air-purifying full-facepiece respirator (gas mask) with a chin-style, front-mounted or back-mounted organic vapor canister. Any powered, air-purifying respirator with organic vapor cartridge(s). Any supplied-air respirator. Any self-contained breathing apparatus with a full facepiece. Emergency or planned entry into unknown concentrations or IDLH conditions -. Any self-contained breathing apparatus that has a full facepiece and is operated in a pressure-demand or other positive-pressure mode. Any supplied-air respirator with a full facepiece that is operated in a pressure-demand or other positive-pressure mode in combination with an auxiliary self-contained breathing apparatus operated in pressure-demand or other positive-pressure mode. Escape -. Any air-purifying full-facepiece respirator (gas mask) with a chin-style, front-mounted or back-mounted organic vapor canister. Any appropriate escape-type, self-contained breathing apparatus. Any supplied-air respirator with a full facepiece that is operated in a pressure-demand or other positive-pressure mode in combination with an auxiliary self-contained breathing apparatus operated in pressure-demand or other positive-pressure mode. Any self-contained breathing apparatus that has a full facepiece and is operated in a pressure-demand or other positive-pressure mode.

Glove Recommendations
Wear appropriate chemical resistant gloves.

Section 9 - PHYSICAL AND CHEMICAL PROPERTIES

Appearance	Clear, colorless liquid	**Physical State**	liquid
Odor	aromatic odor	**Color**	colorless
Odor Threshold	140 ppm	**pH**	Not available
Melting Point	-95 °C (-139 °F)	**Boiling Point**	136 °C (277 °F)
Boiling Point Range	Not available	**Freezing point**	Not available
Evaporation Rate	<1 (Butyl acetate = 1)	**Flammability (solid, gas)**	Not available
Autoignition Temperature	432 °C (810 °F)	**Flash Point**	15 °C Closed Cup (59 °F)
Lower Explosive Limit	0.8 %	**Decomposition temperature**	Not available
Upper Explosive Limit	6.7 %	**Vapor Pressure**	7.1 mmHg @ 20 °C
Vapor Density (air=1)	3.66	**Specific Gravity (water=1)**	0.867
Water Solubility	0.015 %	**Partition coefficient: n-octanol/water**	154170.05
Viscosity	0.64 cp	**Kinematic viscosity**	Not available
Solubility (Other)	Not available	**Bioconcentration Factor (BCF)**	36.39
Density	Not available	**Henry's Law Constant**	0.00788 atm-m3/mole
KOC	520 (Estimated)	**Physical Form**	liquid
Volatility	100 %	**Molecular Formula**	C-H3-C-H2-C6-H5
Molecular Weight	106.17	**OSHA Flammability Class**	IB

Solvent Solubility
Soluble
alcohol, ether, Benzene, sulfur dioxide, carbon tetrachloride
Insoluble
ammonia

Section 10 - STABILITY AND REACTIVITY

Reactivity
No reactivity hazard is expected.
Chemical Stability
Stable at normal temperatures and pressure.

Possibility of Hazardous Reactions
Will not polymerize.
Conditions to Avoid
Avoid heat, flames, sparks and other sources of ignition. Containers may rupture or explode if exposed to heat. Keep out of water supplies and sewers.
Incompatible Materials
Acids, bases, oxidizing materials, combustible materials
Hazardous decomposition products
Oxides of carbon

Section 11 - TOXICOLOGICAL INFORMATION

Information on Likely Routes of Exposure
Inhalation
irritation (possibly severe), chest pain, difficulty breathing, emotional disturbances, headache, drowsiness, dizziness, loss of coordination, coma, cancer
Skin Contact
irritation
Eye Contact
irritation
Ingestion
nausea, vomiting, stomach pain, aspiration hazard
Acute and Chronic Toxicity
Component Analysis - LD50/LC50
The components of this material have been reviewed in various sources and the following selected endpoints are published:
ETHYL BENZENE (100-41-4)
Oral LD50 Rat 3500 mg/kg
Dermal LD50 Rabbit 15400 mg/kg
Inhalation LC50 Rat 17.4 mg/L 4 h
Product Toxicity Data
Acute Toxicity Estimate

Dermal	> 2000 mg/kg
Inhalation - Vapor	17.4 mg/L
Oral	> 2000 mg/kg

Immediate Effects
respiratory tract irritation, skin irritation, eye irritation, central nervous system damage, lung damage (from aspiration)
Delayed Effects
Reproductive Effects, cancer
Irritation/Corrosivity Data
respiratory tract irritation, skin irritation, eye irritation
Respiratory Sensitization
No data available.
Dermal Sensitization
No data available.
Component Carcinogenicity

ETHYL BENZENE	**100-41-4**
ACGIH:	A3 - Confirmed Animal Carcinogen with Unknown Relevance to Humans
IARC:	Monograph 77 [2000] (Group 2B (possibly carcinogenic to humans))
DFG:	Category 4 (no significant contribution to human cancer)
OSHA:	Present

Germ Cell Mutagenicity
No data available.
Tumorigenic Data
No data available
Reproductive Toxicity
Available data characterizes components of this product as reproductive hazards.
Specific Target Organ Toxicity - Single Exposure
central nervous system, Respiratory system
Specific Target Organ Toxicity - Repeated Exposure
No target organs identified.
Aspiration hazard
This material is an aspiration hazard.
Medical Conditions Aggravated by Exposure
kidney disorders, liver disorders, respiratory disorders, skin disorders and allergies
Additional Data
May cross the placenta.

Section 12 - ECOLOGICAL INFORMATION

Ecotoxicity
Toxic to aquatic life.
Component Analysis - Aquatic Toxicity

ETHYL BENZENE	**100-41-4**
Fish:	LC50 96 h Oncorhynchus mykiss 11 - 18 mg/L [static]; LC50 96 h Oncorhynchus mykiss 4.2 mg/L [semi-static]; LC50 96 h Pimephales promelas 7.55 - 11 mg/L [flow-through]; LC50 96 h Lepomis macrochirus 32 mg/L [static]; LC50 96 h Pimephales promelas 9.1 - 15.6 mg/L [static]; LC50 96 h Poecilia reticulata 9.6 mg/L [static]
Algae:	EC50 72 h Pseudokirchneriella subcapitata 4.6 mg/L IUCLID ; EC50 96 h Pseudokirchneriella subcapitata >438 mg/L IUCLID ; EC50 72 h Pseudokirchneriella subcapitata 2.6 - 11.3 mg/L [static] EPA ; EC50 96 h Pseudokirchneriella subcapitata 1.7 - 7.6 mg/L [static] EPA
Invertebrate:	EC50 48 h Daphnia magna 1.8 - 2.4 mg/L IUCLID

Persistence and Degradability
Not expected to undergo hydrolysis in the environment.
Bioaccumulative Potential
Bioconcentration potential in aquatic organisms is low based on a BCF value of 15.
Mobility

Expected to have moderate mobility in soil.

Section 13 - DISPOSAL CONSIDERATIONS

Disposal Methods
Dispose in accordance with all applicable regulations. Subject to disposal regulations: U.S. EPA 40 CFR 262.
Hazardous Waste Number(s): D001.
Component Waste Numbers
The U.S. EPA has not published waste numbers for this product's components.

Section 14 - TRANSPORT INFORMATION

US DOT Information:
Shipping Name: ETHYLBENZENE
Hazard Class: 3
UN/NA #: UN1175
Packing Group: II
Required Label(s): 3
Marine pollutant

IMDG Information:
Shipping Name: ETHYLBENZENE
Hazard Class: 3
UN#: UN1175
Packing Group: II
Required Label(s): 3
Marine pollutant
International Bulk Chemical Code
This material contains one or more of the following chemicals required by the IBC Code to be identified as dangerous chemicals in bulk.

ETHYL BENZENE	**100-41-4**
IBC Code:	Category Y

Section 15 - REGULATORY INFORMATION

U.S. Federal Regulations
This material contains one or more of the following chemicals required to be identified under SARA Section 302 (40 CFR 355 Appendix A), SARA Section 313 (40 CFR 372.65), CERCLA (40 CFR 302.4), TSCA 12(b), and/or require an OSHA process safety plan.

ETHYL BENZENE	**100-41-4**
SARA 313:	0.1 % de minimis concentration
CERCLA:	1000 lb final RQ ; 454 kg final RQ

SARA Section 311/312 (40 CFR 370 Subparts B and C) reporting categories
Flammable; Carcinogenicity; Acute toxicity; Reproductive Toxicity; Skin Corrosion/Irritation; Serious Eye Damage/Eye Irritation; Specific Target Organ Toxicity; Aspiration Hazard
U.S. State Regulations
The following components appear on one or more of the following state hazardous substances lists:

Component	CAS	CA	MA	MN	NJ	PA
ETHYL BENZENE	**100-41-4**	Yes	Yes	Yes	Yes	Yes

The following statement(s) are provided under the California Safe Drinking Water and Toxic Enforcement Act of 1986 (Proposition 65):
WARNING! This product contains a chemical known to the state of California to cause cancer

ETHYL BENZENE	**100-41-4**
Carc:	carcinogen , 6/11/2004

Canada Regulations
Canadian WHMIS Ingredient Disclosure List (IDL)
Components of this material have been checked against the Canadian WHMIS Ingredients Disclosure List. The List is composed of chemicals which must be identified on MSDSs if they are included in products which meet WHMIS criteria specified in the Controlled Products Regulations and are present above the threshold limits listed on the IDL

ETHYL BENZENE	**100-41-4**
	0.1 %

WHMIS Classification
B2
Component Analysis - Inventory
ETHYL BENZENE (100-41-4)

US	CA	EU	AU	PH	JP - ENCS	JP - ISHL	KR KECI - Annex 1	KR KECI - Annex 2	KR - REACH CCA	CN	NZ	MX	TW	VN - NCI (Draft)
Yes	DSL	EIN	Yes	Yes	Yes	Yes	Yes	No	No	Yes	Yes	Yes	Yes	Yes

Section 16 - OTHER INFORMATION

NFPA Ratings
Health: 2 Fire: 3 Reactivity: 0
Hazard Scale: 0 = Minimal 1 = Slight 2 = Moderate 3 = Serious 4 = Severe
Summary of Changes
Updated: 05/01/2015
Key / Legend
ACGIH - American Conference of Governmental Industrial Hygienists; ADR - European Road Transport; AU - Australia; BOD - Biochemical Oxygen Demand; C - Celsius; CA - Canada; CA/MA/MN/NJ/PA - California/Massachusetts/Minnesota/New Jersey/Pennsylvania*; CAS - Chemical Abstracts Service; CERCLA - Comprehensive Environmental Response, Compensation, and Liability Act; CFR - Code of Federal Regulations (US); CLP - Classification, Labelling, and Packaging; CN - China; CPR - Controlled Products Regulations; DFG - Deutsche Forschungsgemeinschaft; DOT - Department of Transportation; DSD - Dangerous Substance Directive; DSL - Domestic Substances List; EC – European Commission; EEC - European Economic Community; EIN - European Inventory of (Existing Commercial Chemical Substances); EINECS - European Inventory of Existing Commercial Chemical Substances; ENCS - Japan Existing and New Chemical Substance Inventory; EPA - Environmental Protection Agency; EU - European Union; F - Fahrenheit; IARC - International Agency for Research

on Cancer; IATA - International Air Transport Association; ICAO - International Civil Aviation Organization; IDL - Ingredient Disclosure List; IDLH - Immediately Dangerous to Life and Health; IMDG - International Maritime Dangerous Goods; ISHL - Japan Industrial Safety and Health Law; IUCLID - International Uniform Chemical Information Database; JP - Japan; Kow - Octanol/water partition coefficient; KR KECI Annex 1 - Korea Existing Chemicals Inventory (KECI) / Korea Existing Chemicals List (KECL); KR KECI Annex 2 - Korea Existing Chemicals Inventory (KECI) / Korea Existing Chemicals List (KECL) , KR - Korea; LD50/LC50 - Lethal Dose/ Lethal Concentration; LEL - Lower Explosive Limit; LLV - Level Limit Value; LOLI - List Of LIsts™ - ChemADVISOR's Regulatory Database; MAK - Maximum Concentration Value in the Workplace; MEL - Maximum Exposure Limits; MX – Mexico; NDSL – Non-Domestic Substance List (Canada); NFPA - National Fire Protection Agency; NIOSH - National Institute for Occupational Safety and Health; NJTSR - New Jersey Trade Secret Registry; NTP - National Toxicology Program; NZ - New Zealand; OSHA - Occupational Safety and Health Administration; PEL- Permissible Exposure Limit; PH - Philippines; RCRA - Resource Conservation and Recovery Act; REACH- Registration, Evaluation, Authorisation, and restriction of Chemicals; RID - European Rail Transport; SARA - Superfund Amendments and Reauthorization Act; STEL - Short-term Exposure Limit; TCCA – Korea Toxic Chemicals Control Act; TDG - Transportation of Dangerous Goods; TLV - Threshold Limit Value; TSCA - Toxic Substances Control Act; TW – Taiwan; TWA - Time Weighted Average; UEL - Upper Explosive Limit; UN/NA - United Nations /North American; US - United States; VLE - Exposure Limit Value (Mexico); VN NCI (Draft) - Vietnam National Chemicals Inventory (NCI) (Draft); WHMIS - Workplace Hazardous Materials Information System (Canada) .

Other Information

Disclaimer:

Matheson Tri-Gas, Inc. makes no express or implied warranties, guarantees or representations regarding the product or the information herein, including but not limited to any implied warranty or merchantability or fitness for use. Matheson Tri-Gas, Inc. shall not be liable for any personal injury, property or other damages of any nature, whether compensatory, consequential, exemplary, or otherwise, resulting from any publication, use or reliance upon the information herein.

SAFETY DATA SHEET

Ethyl Chloride

Section 1. Identification

GHS product identifier : Ethyl Chloride

Chemical name : chloroethane

Other means of identification : Ethane, chloro-; Ethyl chloride; Ethane, chloro- (chloroethane)

Product use : Synthetic/Analytical chemistry.

Synonym : Ethane, chloro-; Ethyl chloride; Ethane, chloro- (chloroethane)

SDS # : 001023

Supplier's details : Airgas USA, LLC and its affiliates
259 North Radnor-Chester Road
Suite 100
Radnor, PA 19087-5283
1-610-687-5253

Emergency telephone number (with hours of operation) : 1-866-734-3438

Section 2. Hazards identification

OSHA/HCS status : This material is considered hazardous by the OSHA Hazard Communication Standard (29 CFR 1910.1200).

Classification of the substance or mixture : FLAMMABLE GASES - Category 1
GASES UNDER PRESSURE - Liquefied gas
CARCINOGENICITY - Category 2
AQUATIC HAZARD (LONG-TERM) - Category 3

GHS label elements

Hazard pictograms :



Signal word : Danger

Hazard statements : Extremely flammable gas.
May form explosive mixtures with air.
Contains gas under pressure; may explode if heated.
May cause frostbite.
May displace oxygen and cause rapid suffocation.
Suspected of causing cancer.
Harmful to aquatic life with long lasting effects.

Precautionary statements

General : Read and follow all Safety Data Sheets (SDS'S) before use. Read label before use. Keep out of reach of children. If medical advice is needed, have product container or label at hand. Close valve after each use and when empty. Use equipment rated for cylinder pressure. Do not open valve until connected to equipment prepared for use. Use a back flow preventative device in the piping. Use only equipment of compatible materials of construction. Always keep container in upright position. Approach suspected leak area with caution.

Powered by IHS

Section 2. Hazards identification

Prevention : Never Put cylinders into unventilated areas of passenger vehicles. Obtain special instructions before use. Do not handle until all safety precautions have been read and understood. Use personal protective equipment as required. Keep away from heat, sparks, open flames and hot surfaces. - No smoking. Avoid release to the environment.

Response : IF exposed or concerned: Get medical attention. Leaking gas fire: Do not extinguish, unless leak can be stopped safely. Eliminate all ignition sources if safe to do so.

Storage : Store locked up. Protect from sunlight. Protect from sunlight when ambient temperature exceeds 52°C/125°F. Store in a well-ventilated place.

Disposal : Dispose of contents and container in accordance with all local, regional, national and international regulations.

Hazards not otherwise classified : Liquid can cause burns similar to frostbite.

Section 3. Composition/information on ingredients

Substance/mixture : Substance

Chemical name : chloroethane

Other means of identification : Ethane, chloro-; Ethyl chloride; Ethane, chloro- (chloroethane)

CAS number/other identifiers

CAS number : 75-00-3

Product code : 001023

Ingredient name	%	CAS number
Ethyl chloride	100	75-00-3

There are no additional ingredients present which, within the current knowledge of the supplier and in the concentrations applicable, are classified as hazardous to health or the environment and hence require reporting in this section.

Occupational exposure limits, if available, are listed in Section 8.

Section 4. First aid measures

Description of necessary first aid measures

Eye contact : Immediately flush eyes with plenty of water, occasionally lifting the upper and lower eyelids. Check for and remove any contact lenses. Continue to rinse for at least 10 minutes. Get medical attention.

Inhalation : Remove victim to fresh air and keep at rest in a position comfortable for breathing. If not breathing, if breathing is irregular or if respiratory arrest occurs, provide artificial respiration or oxygen by trained personnel. It may be dangerous to the person providing aid to give mouth-to-mouth resuscitation. Get medical attention. If unconscious, place in recovery position and get medical attention immediately. Maintain an open airway. Loosen tight clothing such as a collar, tie, belt or waistband. In case of inhalation of decomposition products in a fire, symptoms may be delayed. The exposed person may need to be kept under medical surveillance for 48 hours.

Skin contact : Flush contaminated skin with plenty of water. Remove contaminated clothing and shoes. To avoid the risk of static discharges and gas ignition, soak contaminated clothing thoroughly with water before removing it. Continue to rinse for at least 10 minutes. Get medical attention. In case of contact with liquid, warm frozen tissues slowly with lukewarm water and get medical attention. Do not rub affected area. Wash clothing before reuse. Clean shoes thoroughly before reuse.

Powered by IHS

Section 4. First aid measures

Ingestion : Remove victim to fresh air and keep at rest in a position comfortable for breathing. Get medical attention. Ingestion of liquid can cause burns similar to frostbite. If frostbite occurs, get medical attention. Never give anything by mouth to an unconscious person. If unconscious, place in recovery position and get medical attention immediately. Maintain an open airway. Loosen tight clothing such as a collar, tie, belt or waistband. As this product rapidly becomes a gas when released, refer to the inhalation section.

Most important symptoms/effects, acute and delayed

Potential acute health effects

Eye contact : Liquid can cause burns similar to frostbite.

Inhalation : Exposure to decomposition products may cause a health hazard. Serious effects may be delayed following exposure.

Skin contact : Dermal contact with rapidly evaporating liquid could result in freezing of the tissues or frostbite.

Frostbite : Try to warm up the frozen tissues and seek medical attention.

Ingestion : Ingestion of liquid can cause burns similar to frostbite.

Over-exposure signs/symptoms

Eye contact : Adverse symptoms may include the following:
frostbite

Inhalation : No specific data.

Skin contact : Adverse symptoms may include the following:
frostbite

Ingestion : Adverse symptoms may include the following:
frostbite

Indication of immediate medical attention and special treatment needed, if necessary

Notes to physician : In case of inhalation of decomposition products in a fire, symptoms may be delayed. The exposed person may need to be kept under medical surveillance for 48 hours.

Specific treatments : No specific treatment.

Protection of first-aiders : No action shall be taken involving any personal risk or without suitable training. It may be dangerous to the person providing aid to give mouth-to-mouth resuscitation.

See toxicological information (Section 11)

Section 5. Fire-fighting measures

Extinguishing media

Suitable extinguishing media : Use an extinguishing agent suitable for the surrounding fire.

Unsuitable extinguishing media : None known.

Specific hazards arising from the chemical : Contains gas under pressure. Extremely flammable gas. In a fire or if heated, a pressure increase will occur and the container may burst, with the risk of a subsequent explosion. The vapor/gas is heavier than air and will spread along the ground. Gas may accumulate in low or confined areas or travel a considerable distance to a source of ignition and flash back, causing fire or explosion. This material is harmful to aquatic life with long lasting effects. Fire water contaminated with this material must be contained and prevented from being discharged to any waterway, sewer or drain.

Powered by IHS

Section 5. Fire-fighting measures

Hazardous thermal decomposition products : Decomposition products may include the following materials:
carbon dioxide
carbon monoxide
halogenated compounds
carbonyl halides

Special protective actions for fire-fighters : Promptly isolate the scene by removing all persons from the vicinity of the incident if there is a fire. No action shall be taken involving any personal risk or without suitable training. Contact supplier immediately for specialist advice. Move containers from fire area if this can be done without risk. Use water spray to keep fire-exposed containers cool. If involved in fire, shut off flow immediately if it can be done without risk. If this is impossible, withdraw from area and allow fire to burn. Fight fire from protected location or maximum possible distance. Eliminate all ignition sources if safe to do so.

Special protective equipment for fire-fighters : Fire-fighters should wear appropriate protective equipment and self-contained breathing apparatus (SCBA) with a full face-piece operated in positive pressure mode. For incidents involving large quantities, thermally insulated undergarments and thick textile or leather gloves should be worn.

Section 6. Accidental release measures

Personal precautions, protective equipment and emergency procedures

For non-emergency personnel : Accidental releases pose a serious fire or explosion hazard. No action shall be taken involving any personal risk or without suitable training. Evacuate surrounding areas. Keep unnecessary and unprotected personnel from entering. Do not touch or walk through spilled material. Shut off all ignition sources. No flares, smoking or flames in hazard area. Avoid breathing gas. Provide adequate ventilation. Wear appropriate respirator when ventilation is inadequate. Put on appropriate personal protective equipment.

For emergency responders : If specialised clothing is required to deal with the spillage, take note of any information in Section 8 on suitable and unsuitable materials. See also the information in "For non-emergency personnel".

Environmental precautions : Ensure emergency procedures to deal with accidental gas releases are in place to avoid contamination of the environment. Avoid dispersal of spilled material and runoff and contact with soil, waterways, drains and sewers. Inform the relevant authorities if the product has caused environmental pollution (sewers, waterways, soil or air). Water polluting material. May be harmful to the environment if released in large quantities.

Methods and materials for containment and cleaning up

Small spill : Immediately contact emergency personnel. Stop leak if without risk. Use spark-proof tools and explosion-proof equipment.

Large spill : Immediately contact emergency personnel. Stop leak if without risk. Use spark-proof tools and explosion-proof equipment. Note: see Section 1 for emergency contact information and Section 13 for waste disposal.

Section 7. Handling and storage

Precautions for safe handling

Protective measures : Put on appropriate personal protective equipment (see Section 8). Contains gas under pressure. Avoid exposure - obtain special instructions before use. Do not handle until all safety precautions have been read and understood. Do not get in eyes or on skin or clothing. Avoid breathing gas. Avoid release to the environment. Use only with adequate ventilation. Wear appropriate respirator when ventilation is inadequate. Do not enter storage areas and confined spaces unless adequately ventilated. Store and use away from heat, sparks, open flame or any other ignition source. Use explosion-proof electrical (ventilating, lighting and material handling) equipment. Use only non-

Powered by IHS

Section 7. Handling and storage

sparking tools. Empty containers retain product residue and can be hazardous. Do not puncture or incinerate container. Use equipment rated for cylinder pressure. Close valve after each use and when empty. Protect cylinders from physical damage; do not drag, roll, slide, or drop. Use a suitable hand truck for cylinder movement.

Advice on general occupational hygiene : Eating, drinking and smoking should be prohibited in areas where this material is handled, stored and processed. Workers should wash hands and face before eating, drinking and smoking. Remove contaminated clothing and protective equipment before entering eating areas. See also Section 8 for additional information on hygiene measures.

Conditions for safe storage, including any incompatibilities : Store in accordance with local regulations. Store in a segregated and approved area. Store away from direct sunlight in a dry, cool and well-ventilated area, away from incompatible materials (see Section 10). Store locked up. Eliminate all ignition sources. Keep container tightly closed and sealed until ready for use. Cylinders should be stored upright, with valve protection cap in place, and firmly secured to prevent falling or being knocked over. Cylinder temperatures should not exceed 52 °C (125 °F).

Section 8. Exposure controls/personal protection

Control parameters

Occupational exposure limits

Ingredient name	Exposure limits
Ethyl chloride	**ACGIH TLV (United States, 3/2012).** **Absorbed through skin.** TWA: 264 mg/m³ 8 hours. TWA: 100 ppm 8 hours. **OSHA PEL (United States, 6/2010).** TWA: 2600 mg/m³ 8 hours. TWA: 1000 ppm 8 hours. **OSHA PEL 1989 (United States, 3/1989).** TWA: 2600 mg/m³ 8 hours. TWA: 1000 ppm 8 hours.

Appropriate engineering controls : Use only with adequate ventilation. Use process enclosures, local exhaust ventilation or other engineering controls to keep worker exposure to airborne contaminants below any recommended or statutory limits. The engineering controls also need to keep gas, vapor or dust concentrations below any lower explosive limits. Use explosion-proof ventilation equipment.

Environmental exposure controls : Emissions from ventilation or work process equipment should be checked to ensure they comply with the requirements of environmental protection legislation. In some cases, fume scrubbers, filters or engineering modifications to the process equipment will be necessary to reduce emissions to acceptable levels.

Individual protection measures

Hygiene measures : Wash hands, forearms and face thoroughly after handling chemical products, before eating, smoking and using the lavatory and at the end of the working period. Appropriate techniques should be used to remove potentially contaminated clothing. Wash contaminated clothing before reusing. Ensure that eyewash stations and safety showers are close to the workstation location.

Powered by IHS

Section 8. Exposure controls/personal protection

Eye/face protection : Safety eyewear complying with an approved standard should be used when a risk assessment indicates this is necessary to avoid exposure to liquid splashes, mists, gases or dusts. If contact is possible, the following protection should be worn, unless the assessment indicates a higher degree of protection: safety glasses with side-shields.

Skin protection

Hand protection : Chemical-resistant, impervious gloves complying with an approved standard should be worn at all times when handling chemical products if a risk assessment indicates this is necessary. If contact with the liquid is possible, insulated gloves suitable for low temperatures should be worn. Considering the parameters specified by the glove manufacturer, check during use that the gloves are still retaining their protective properties. It should be noted that the time to breakthrough for any glove material may be different for different glove manufacturers. In the case of mixtures, consisting of several substances, the protection time of the gloves cannot be accurately estimated.

Body protection : Personal protective equipment for the body should be selected based on the task being performed and the risks involved and should be approved by a specialist before handling this product. When there is a risk of ignition from static electricity, wear anti-static protective clothing. For the greatest protection from static discharges, clothing should include anti-static overalls, boots and gloves.

Other skin protection : Appropriate footwear and any additional skin protection measures should be selected based on the task being performed and the risks involved and should be approved by a specialist before handling this product.

Respiratory protection : Use a properly fitted, air-purifying or air-fed respirator complying with an approved standard if a risk assessment indicates this is necessary. Respirator selection must be based on known or anticipated exposure levels, the hazards of the product and the safe working limits of the selected respirator.

Section 9. Physical and chemical properties

Appearance

Physical state : Gas. [Liquefied gas]

Color : Colorless.

Molecular weight : 64.52 g/mole

Molecular formula : C2-H5-Cl

Boiling/condensation point : 12.3°C (54.1°F)

Melting/freezing point : -138.7°C (-217.7°F)

Critical temperature : 187.25°C (369.1°F)

Odor : Characteristic. Ether-like.

Odor threshold : Not available.

pH : Not available.

Flash point : Closed cup: -50°C (-58°F)

Burning time : Not applicable.

Burning rate : Not applicable.

Evaporation rate : Not available.

Flammability (solid, gas) : Extremely flammable in the presence of the following materials or conditions: open flames, sparks and static discharge, heat and oxidizing materials.

Lower and upper explosive (flammable) limits : Lower: 3.16%
Upper: 15%

Vapor pressure : 5.6 psi

Vapor density : 2.22 (Air = 1)

Specific Volume (ft ^{3}/lb) : 6.0241

Powered by IHS

Section 9. Physical and chemical properties

Gas Density (lb/ft ^{3}) : 0.166

Relative density : Not applicable.

Solubility : Not available.

Solubility in water : 5.74 g/l

Partition coefficient: n-octanol/water : 1.43

Auto-ignition temperature : 519°C (966.2°F)

Decomposition temperature : Not available.

SADT : Not available.

Viscosity : Not applicable.

Section 10. Stability and reactivity

Reactivity : No specific test data related to reactivity available for this product or its ingredients.

Chemical stability : The product is stable.

Possibility of hazardous reactions : Under normal conditions of storage and use, hazardous reactions will not occur.

Conditions to avoid : Avoid all possible sources of ignition (spark or flame). Do not pressurize, cut, weld, braze, solder, drill, grind or expose containers to heat or sources of ignition. Do not allow gas to accumulate in low or confined areas.

Incompatibility with various substances : Extremely reactive or incompatible with the following materials: oxidizing materials.

Hazardous decomposition products : Under normal conditions of storage and use, hazardous decomposition products should not be produced.

Hazardous polymerization : Under normal conditions of storage and use, hazardous polymerization will not occur.

Section 11. Toxicological information

Information on toxicological effects

Acute toxicity

Not available.

Irritation/Corrosion

Not available.

Sensitization

Not available.

Mutagenicity

Not available.

Carcinogenicity

Not available.

Classification

Powered by IHS

Section 11. Toxicological information

Product/ingredient name	OSHA	IARC	NTP
Ethyl chloride	-	3	-

Reproductive toxicity

Not available.

Teratogenicity

Not available.

Specific target organ toxicity (single exposure)

Not available.

Specific target organ toxicity (repeated exposure)

Not available.

Aspiration hazard

Not available.

Information on the likely routes of exposure : Not available.

Potential acute health effects

Eye contact : Liquid can cause burns similar to frostbite.

Inhalation : Exposure to decomposition products may cause a health hazard. Serious effects may be delayed following exposure.

Skin contact : Dermal contact with rapidly evaporating liquid could result in freezing of the tissues or frostbite.

Ingestion : Ingestion of liquid can cause burns similar to frostbite.

Symptoms related to the physical, chemical and toxicological characteristics

Eye contact : Adverse symptoms may include the following:
frostbite

Inhalation : No specific data.

Skin contact : Adverse symptoms may include the following:
frostbite

Ingestion : Adverse symptoms may include the following:
frostbite

Delayed and immediate effects and also chronic effects from short and long term exposure

Short term exposure

Potential immediate effects : Not available.

Potential delayed effects : Not available.

Long term exposure

Potential immediate effects : Not available.

Potential delayed effects : Not available.

Potential chronic health effects

Not available.

General : No known significant effects or critical hazards.

Powered by IHS

Section 11. Toxicological information

Carcinogenicity : Suspected of causing cancer. Risk of cancer depends on duration and level of exposure.

Mutagenicity : No known significant effects or critical hazards.

Teratogenicity : No known significant effects or critical hazards.

Developmental effects : No known significant effects or critical hazards.

Fertility effects : No known significant effects or critical hazards.

Numerical measures of toxicity

Acute toxicity estimates

Not available.

Section 12. Ecological information

Toxicity

Not available.

Persistence and degradability

Not available.

Bioaccumulative potential

Product/ingredient name	$LogP_{ow}$	BCF	Potential
Ethyl chloride	1.43	-	low

Mobility in soil

Soil/water partition coefficient (K_{OC}) : Not available.

Other adverse effects : No known significant effects or critical hazards.

Section 13. Disposal considerations

Disposal methods : The generation of waste should be avoided or minimized wherever possible. Disposal of this product, solutions and any by-products should at all times comply with the requirements of environmental protection and waste disposal legislation and any regional local authority requirements. Dispose of surplus and non-recyclable products via a licensed waste disposal contractor. Waste should not be disposed of untreated to the sewer unless fully compliant with the requirements of all authorities with jurisdiction. Empty Airgas-owned pressure vessels should be returned to Airgas. Waste packaging should be recycled. Incineration or landfill should only be considered when recycling is not feasible. This material and its container must be disposed of in a safe way. Empty containers or liners may retain some product residues. Do not puncture or incinerate container.

Powered by IHS

Section 14. Transport information

	DOT	TDG	Mexico	IMDG	IATA
UN number	UN1037	UN1037	UN1037	UN1037	UN1037
UN proper shipping name	ETHYL CHLORIDE	ETHYL CHLORIDE	ETHYL CHLORIDE	ETHYL CHLORIDE	ETHYL CHLORIDE (CYLINDERS)
Transport hazard class(es)	2.1 	2.1 	2.1 	2.1 	2.1 
Packing group	-	-	-	-	-
Environment	No.	No.	No.	No.	No.
Additional information	**Reportable quantity** 100 lbs / 45.4 kg Package sizes shipped in quantities less than the product reportable quantity are not subject to the RQ (reportable quantity) transportation requirements. **Limited quantity** Yes. **Packaging instruction** **Passenger aircraft** Quantity limitation: Forbidden. **Cargo aircraft** Quantity limitation: 150 kg **Special provisions** B77, T50	**Explosive Limit and Limited Quantity Index** 0.125 **ERAP Index** 3000 **Passenger Carrying Road or Rail Index** Forbidden	-	-	**Passenger and Cargo Aircraft**Quantity limitation: 0 Forbidden **Cargo Aircraft Only** Quantity limitation: 150 kg

"Refer to CFR 49 (or authority having jurisdiction) to determine the information required for shipment of the product."

Special precautions for user : **Transport within user's premises:** always transport in closed containers that are upright and secure. Ensure that persons transporting the product know what to do in the event of an accident or spillage.

Transport in bulk according to Annex II of MARPOL 73/78 and the IBC Code : Not available.

Section 15. Regulatory information

U.S. Federal regulations : **TSCA 8(a) CDR Exempt/Partial exemption**: Not determined

United States inventory (TSCA 8b): This material is listed or exempted.

Clean Water Act (CWA) 307: chloroethane

Clean Air Act (CAA) 112 regulated flammable substances: chloroethane

Clean Air Act Section 112 (b) Hazardous Air Pollutants (HAPs) : Listed

Powered by IHS

Section 15. Regulatory information

Clean Air Act Section 602 Class I Substances : Not listed

Clean Air Act Section 602 Class II Substances : Not listed

DEA List I Chemicals (Precursor Chemicals) : Not listed

DEA List II Chemicals (Essential Chemicals) : Not listed

SARA 302/304

Composition/information on ingredients

No products were found.

SARA 304 RQ : Not applicable.

SARA 311/312

Classification : Fire hazard
Sudden release of pressure
Delayed (chronic) health hazard

Composition/information on ingredients

Name	%	Fire hazard	Sudden release of pressure	Reactive	Immediate (acute) health hazard	Delayed (chronic) health hazard
Ethyl chloride	100	Yes.	Yes.	No.	No.	Yes.

SARA 313

	Product name	CAS number	%
Form R - Reporting requirements	chloroethane	75-00-3	100
Supplier notification	chloroethane	75-00-3	100

SARA 313 notifications must not be detached from the SDS and any copying and redistribution of the SDS shall include copying and redistribution of the notice attached to copies of the SDS subsequently redistributed.

State regulations

Massachusetts : This material is listed.

New York : This material is listed.

New Jersey : This material is listed.

Pennsylvania : This material is listed.

California Prop. 65

WARNING: This product contains a chemical known to the State of California to cause cancer.

Ingredient name	Cancer	Reproductive	No significant risk level	Maximum acceptable dosage level
chloroethane	Yes.	No.	Yes.	No.

Canada inventory : This material is listed or exempted.

International regulations

Powered by IHS

Section 15. Regulatory information

International lists : **Australia inventory (AICS)**: This material is listed or exempted.
China inventory (IECSC): This material is listed or exempted.
Japan inventory: This material is listed or exempted.
Korea inventory: This material is listed or exempted.
Malaysia Inventory (EHS Register): Not determined.
New Zealand Inventory of Chemicals (NZIoC): This material is listed or exempted.
Philippines inventory (PICCS): This material is listed or exempted.
Taiwan inventory (CSNN): Not determined.

Chemical Weapons Convention List Schedule I Chemicals : Not listed

Chemical Weapons Convention List Schedule II Chemicals : Not listed

Chemical Weapons Convention List Schedule III Chemicals : Not listed

Canada


WHMIS (Canada) : Class A: Compressed gas.
Class B-1: Flammable gas.

CEPA Toxic substances: This material is not listed.
Canadian ARET: This material is not listed.
Canadian NPRI: This material is listed.
Alberta Designated Substances: This material is not listed.
Ontario Designated Substances: This material is not listed.
Quebec Designated Substances: This material is not listed.

Section 16. Other information

Canada Label requirements : Class A: Compressed gas.
Class B-1: Flammable gas.

Hazardous Material Information System (U.S.A.)

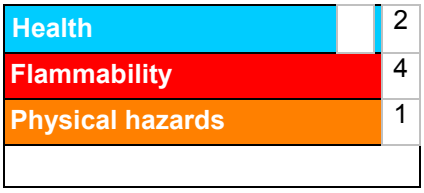

Caution: HMIS® ratings are based on a 0-4 rating scale, with 0 representing minimal hazards or risks, and 4 representing significant hazards or risks Although HMIS® ratings are not required on SDSs under 29 CFR 1910. 1200, the preparer may choose to provide them. HMIS® ratings are to be used with a fully implemented HMIS® program. HMIS® is a registered mark of the National Paint & Coatings Association (NPCA). HMIS® materials may be purchased exclusively from J. J. Keller (800) 327-6868.

The customer is responsible for determining the PPE code for this material.

National Fire Protection Association (U.S.A.)



Powered by IHS

Section 16. Other information

Reprinted with permission from NFPA 704-2001, Identification of the Hazards of Materials for Emergency Response Copyright ©1997, National Fire Protection Association, Quincy, MA 02269. This reprinted material is not the complete and official position of the National Fire Protection Association, on the referenced subject which is represented only by the standard in its entirety.

Copyright ©2001, National Fire Protection Association, Quincy, MA 02269. This warning system is intended to be interpreted and applied only by properly trained individuals to identify fire, health and reactivity hazards of chemicals. The user is referred to certain limited number of chemicals with recommended classifications in NFPA 49 and NFPA 325, which would be used as a guideline only. Whether the chemicals are classified by NFPA or not, anyone using the 704 systems to classify chemicals does so at their own risk.

History

Date of printing : 5/18/2015.

Date of issue/Date of revision : 5/18/2015.

Date of previous issue : 10/15/2014.

Version : 0.03

Key to abbreviations :
ATE = Acute Toxicity Estimate
BCF = Bioconcentration Factor
GHS = Globally Harmonized System of Classification and Labelling of Chemicals
IATA = International Air Transport Association
IBC = Intermediate Bulk Container
IMDG = International Maritime Dangerous Goods
LogPow = logarithm of the octanol/water partition coefficient
MARPOL 73/78 = International Convention for the Prevention of Pollution From Ships, 1973 as modified by the Protocol of 1978. ("Marpol" = marine pollution)
UN = United NationsACGIH – American Conference of Governmental Industrial Hygienists
AIHA – American Industrial Hygiene Association
CAS – Chemical Abstract Services
CEPA – Canadian Environmental Protection Act
CERCLA – Comprehensive Environmental Response, Compensation, and Liability Act (EPA)
CFR – United States Code of Federal Regulations
CPR – Controlled Products Regulations
DSL – Domestic Substances List
GWP – Global Warming Potential
IARC – International Agency for Research on Cancer
ICAO – International Civil Aviation Organisation
Inh – Inhalation
LC – Lethal concentration
LD – Lethal dosage
NDSL – Non-Domestic Substances List
NIOSH – National Institute for Occupational Safety and Health
TDG – Canadian Transportation of Dangerous Goods Act and Regulations
TLV – Threshold Limit Value
TSCA – Toxic Substances Control Act
WEEL – Workplace Environmental Exposure Level
WHMIS – Canadian Workplace Hazardous Material Information System

References : Not available.

Indicates information that has changed from previously issued version.

Notice to reader


Powered by IHS

Section 16. Other information

To the best of our knowledge, the information contained herein is accurate. However, neither the above-named supplier, nor any of its subsidiaries, assumes any liability whatsoever for the accuracy or completeness of the information contained herein.
Final determination of suitability of any material is the sole responsibility of the user. All materials may present unknown hazards and should be used with caution. Although certain hazards are described herein, we cannot guarantee that these are the only hazards that exist.

Powered by IHS



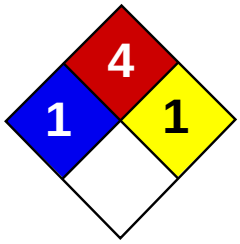



Material Safety Data Sheet
Ethyl ether MSDS

Section 1: Chemical Product and Company Identification

Product Name: Ethyl ether

Catalog Codes: SLE2170, SLE1783, SLE1465

CAS#: 60-29-7

RTECS: KI5775000

TSCA: TSCA 8(b) inventory: Ethyl ether

CI#: Not available.

Synonym: Diethyl Ether; Ether

Chemical Name: Ethyl Ether

Chemical Formula: C4H10O

Contact Information:

Sciencelab.com, Inc.
14025 Smith Rd.
Houston, Texas 77396

US Sales: **1-800-901-7247**
International Sales: **1-281-441-4400**

Order Online: ScienceLab.com

CHEMTREC (24HR Emergency Telephone), call:
1-800-424-9300

International CHEMTREC, call: 1-703-527-3887

For non-emergency assistance, call: 1-281-441-4400

Section 2: Composition and Information on Ingredients

Composition:

Name	CAS #	% by Weight
Ethyl ether	60-29-7	100

Toxicological Data on Ingredients: Ethyl ether: ORAL (LD50): Acute: 1215 mg/kg [Rat]. VAPOR (LC50): Acute: 73000 ppm 2 hours [Rat].

Section 3: Hazards Identification

Potential Acute Health Effects:
Hazardous in case of skin contact (irritant), of eye contact (irritant), of ingestion, of inhalation. Slightly hazardous in case of skin contact (permeator).

Potential Chronic Health Effects:
CARCINOGENIC EFFECTS: Not available. MUTAGENIC EFFECTS: Mutagenic for mammalian somatic cells. Mutagenic for bacteria and/or yeast. TERATOGENIC EFFECTS: Not available. DEVELOPMENTAL TOXICITY: Not available. The substance may be toxic to skin, central nervous system (CNS). Repeated or prolonged exposure to the substance can produce target organs damage.

Section 4: First Aid Measures

Eye Contact:

Check for and remove any contact lenses. In case of contact, immediately flush eyes with plenty of water for at least 15 minutes. Cold water may be used. Get medical attention.

Skin Contact:
In case of contact, immediately flush skin with plenty of water. Cover the irritated skin with an emollient. Remove contaminated clothing and shoes. Cold water may be used.Wash clothing before reuse. Thoroughly clean shoes before reuse. Get medical attention.

Serious Skin Contact:
Wash with a disinfectant soap and cover the contaminated skin with an anti-bacterial cream. Seek immediate medical attention.

Inhalation:
If inhaled, remove to fresh air. If not breathing, give artificial respiration. If breathing is difficult, give oxygen. Get medical attention if symptoms appear.

Serious Inhalation:
Evacuate the victim to a safe area as soon as possible. Loosen tight clothing such as a collar, tie, belt or waistband. If breathing is difficult, administer oxygen. If the victim is not breathing, perform mouth-to-mouth resuscitation. Seek medical attention.

Ingestion:
Do NOT induce vomiting unless directed to do so by medical personnel. Never give anything by mouth to an unconscious person. If large quantities of this material are swallowed, call a physician immediately. Loosen tight clothing such as a collar, tie, belt or waistband.

Serious Ingestion: Not available.

Section 5: Fire and Explosion Data

Flammability of the Product: Flammable.

Auto-Ignition Temperature: 180°C (356°F)

Flash Points: CLOSED CUP: -45°C (-49°F).

Flammable Limits: LOWER: 1.9% UPPER: 36%

Products of Combustion: These products are carbon oxides (CO, CO2).

Fire Hazards in Presence of Various Substances:
Extremely flammable in presence of open flames and sparks, of heat. Slightly flammable to flammable in presence of oxidizing materials, of acids.

Explosion Hazards in Presence of Various Substances:
Risks of explosion of the product in presence of mechanical impact: Not available. Highly explosive in presence of open flames and sparks, of heat. Slightly explosive in presence of oxidizing materials.

Fire Fighting Media and Instructions:
Flammable liquid, soluble or dispersed in water. SMALL FIRE: Use DRY chemical powder. LARGE FIRE: Use alcohol foam, water spray or fog. Cool containing vessels with water jet in order to prevent pressure build-up, autoignition or explosion.

Special Remarks on Fire Hazards:
Highly flammable. Will be easily ignited by heat, sparks, and flames. Vapors may travel to source of ignition and flash back. Most vapors are heavier than air. Burns with smokey greenish flame. Violent reaction or ignition on contact with halogens (e.g., bromine, chlorine), interhalogens (e.g., iodine heptafluoride), oxidants (e.g., silver perchlorate, nitrosyl perchlorate, nitryl perchlorate, chromyl chloride, fluorine nitrate, permanganic acid, nitric acid, hydrogen peroxide, peroxodisulfuric acid, iodine (VII) oxide, sodium peroxide, ozone, and liquid air), sulfur and sulfur compounds (e.g., sulfur when dried with peroxidized ether, sulfuryl chloride).

Special Remarks on Explosion Hazards:
Vapors may form explosive mixtures with air. Vapor explosion hazard indoors, outdoors, or in sewers. Run off to sewer may create a fire or explosion hazard. Containers may explode when heated. Tends to form explosive peroxides under influence of light and air and evaporated to dryness. Explosive reaction with boron triazide, bromine trifluoride, bromine pentafluoride,

perchloric acid, uranyl nitrate + light, wood pulp extracts + heat. Only electrical equipment of explosion proof type (group C classification) is permitted to be operated in ether areas. May explode when brought in contact with anhydrous nitric acid.

Section 6: Accidental Release Measures

Small Spill:
Dilute with water and mop up, or absorb with an inert dry material and place in an appropriate waste disposal container.

Large Spill:
Flammable liquid. Keep away from heat. Keep away from sources of ignition. Stop leak if without risk. Absorb with DRY earth, sand or other non-combustible material. Do not touch spilled material. Prevent entry into sewers, basements or confined areas; dike if needed. Be careful that the product is not present at a concentration level above TLV. Check TLV on the MSDS and with local authorities.

Section 7: Handling and Storage

Precautions:
Keep away from heat. Keep away from sources of ignition. Ground all equipment containing material. Do not ingest. Do not breathe gas/fumes/ vapor/spray. Wear suitable protective clothing. In case of insufficient ventilation, wear suitable respiratory equipment. If ingested, seek medical advice immediately and show the container or the label. Avoid contact with skin and eyes. Keep away from incompatibles such as oxidizing agents, acids, moisture.

Storage:
Store in a segregated and approved area. Keep container in a cool, well-ventilated area. Keep container tightly closed and sealed until ready for use. Avoid all possible sources of ignition (spark or flame). Do not store above 30°C (86°F). Hygroscopic; keep container tightly closed. Air Sensitive Sensitive to light.

Section 8: Exposure Controls/Personal Protection

Engineering Controls:
Provide exhaust ventilation or other engineering controls to keep the airborne concentrations of vapors below their respective threshold limit value. Ensure that eyewash stations and safety showers are proximal to the work-station location.

Personal Protection:
Splash goggles. Lab coat. Vapor respirator. Be sure to use an approved/certified respirator or equivalent. Gloves.

Personal Protection in Case of a Large Spill:
Splash goggles. Full suit. Vapor respirator. Boots. Gloves. A self contained breathing apparatus should be used to avoid inhalation of the product. Suggested protective clothing might not be sufficient; consult a specialist BEFORE handling this product.

Exposure Limits:
TWA: 400 (ppm) from OSHA (PEL) [United States] TWA: 400 STEL: 500 CEIL: 500 (ppm) from ACGIH (TLV) [United States] TWA: 1200 STEL: 1520 CEIL: 1500 (mg/m3) from ACGIH (TLV) [United States] STEL: 500 (ppm) [Australia] TWA: 1200 (mg/m3) from OSHA (PEL) [United States] Consult local authorities for acceptable exposure limits.

Section 9: Physical and Chemical Properties

Physical state and appearance: Liquid. (volatile, mobile liquid)

Odor: Sweetish. Pungent. Ethereal.

Taste: Burning. Sweet.

Molecular Weight: 74.12g/mole

Color: Clear Colorless.

pH (1% soln/water): Not available.

Boiling Point: 34.6°C (94.3°F)

Melting Point: -116.3°C (-177.3°F)

Critical Temperature: 192.7°C (378.9°F)

Specific Gravity: 0.7134 (Water = 1)

Vapor Pressure: 58.6 kPa (@ 20°C)

Vapor Density: 2.56 (Air = 1)

Volatility: Not available.

Odor Threshold: 0.83 ppm

Water/Oil Dist. Coeff.: The product is more soluble in oil; log(oil/water) = 0.9

Ionicity (in Water): Not available.

Dispersion Properties: See solubility in water, acetone.

Solubility:
Soluble in acetone. Partially soluble in cold water.

Section 10: Stability and Reactivity Data

Stability: The product is stable.

Instability Temperature: Not available.

Conditions of Instability: Heat, ignition sources, incompatible materials, light, air.

Incompatibility with various substances: Highly reactive with oxidizing agents, acids.

Corrosivity: Non-corrosive in presence of glass.

Special Remarks on Reactivity:
Air and light sensitive. Hygroscopic. Also incompatiable with bromoazide, chlorine, chlorine trifluoride, chromic anhydride, chromyl chloride, lithium aluminum hydride, nitrosyl perchlorate, nitryl perchlorate, ozone, perchloric acid, permanganated, sulfuric acid, potassium peroxide, sodium peroxide, triethyl aluminum trimethyl aluminum, bromine, iodine heptaflluoride, silver perchlorate, fluorine nitrate, permanganic acid, nitric acid, hydrogen peroxide, peroxodisulfuric acid, iodine (VII) oxide, peat soils, thiotriazyl perchlorate, sulfonyl chloride, sulfur, uranyl nitrate, acetyl peroxide, and wood pulp extracts. Can react vigorously with acetyl peroxide, air, bromoazide, ClF3, CrO3, Cr(OCl)2, LiAlH2, NOClO4, O2, NClO2, (H2SO4 + permanganates), K2O2, [(C2H5)3Al + air], [(CH3)3Al + air].

Special Remarks on Corrosivity: Not available.

Polymerization: Will not occur.

Section 11: Toxicological Information

Routes of Entry: Absorbed through skin. Eye contact. Inhalation.

Toxicity to Animals:
WARNING: THE LC50 VALUES HEREUNDER ARE ESTIMATED ON THE BASIS OF A 4-HOUR EXPOSURE. Acute oral toxicity (LD50): 1215 mg/kg [Rat]. Acute toxicity of the vapor (LC50): 31000 0.5 hours [Mouse].

Chronic Effects on Humans:
MUTAGENIC EFFECTS: Mutagenic for mammalian somatic cells. Mutagenic for bacteria and/or yeast. May cause damage to the following organs: skin, central nervous system (CNS).

Other Toxic Effects on Humans:

Hazardous in case of skin contact (irritant), of ingestion, of inhalation. Slightly hazardous in case of skin contact (permeator).

Special Remarks on Toxicity to Animals:
LD50 [Rabbit] -Route: Skin; Dose: >20 ml/kg LDL[Man] - Route: Oral; Dose: 260 mg/kg

Special Remarks on Chronic Effects on Humans: May affect genetic material (mutagenic) based on animal data.

Special Remarks on other Toxic Effects on Humans:
Acute Potential Health Effects: Skin: Causes skin irritation. It is not appreciably absorbed through intact skin. Eyes: Causes eye irritation. Can cause slight , reversible eye injury from contact with liquid or vapor. Inhalation: It is rapidly absorbed through lungs. Vapor mist causes irritation of the respiratory tract and mucous membranes. Affects behavior, sense organs, peripheral and central nervous systems, liver and metabolism, cardiovascular system. Symptoms may include excitement, drowsiness, headache, nausea, vomiting, paleness, decreased pulse and temperature, irregular respiration, coughing, bronchodilation, increase in respiratory rate, increase in heart rate, excessive salivation, muscle relaxation, anesthetic effects, and possible kidney irritation or injury, and temporarily abnormal liver function tests. Ingestion: May be harmful if swallowed. May cause gastrointestinal tract irritation with nausea, vomiting

Section 12: Ecological Information

Ecotoxicity: Not available.

BOD5 and COD: Not available.

Products of Biodegradation:
Possibly hazardous short term degradation products are not likely. However, long term degradation products may arise.

Toxicity of the Products of Biodegradation: The products of degradation are less toxic than the product itself.

Special Remarks on the Products of Biodegradation:
WHEN RELEASED INTO THE SOIL, THIS MATERIAL IS EXPECTED TO QUICKLY EVAPORAT WHEN RELEASED INTO THE SOIL, THIS MATERIAL IS EXPECTED TO LEACH INTO GROUNDWATER. WHEN RELEASED INTO THE SOIL, THIS MATERIAL IS NOT EXPECTED TO BIODEGRADE. WHEN RELEASED INTO WATER, THIS MATERIAL IS NOT EXPECTED TO BIODEGRADE. WHEN RELEASED INTO THE WATER, THIS MATERIAL IS EXPECTED TO HAV HALF-LIFE OF LESS THAN 1 DAY. WHEN RELEASED TO WATER, THIS MATERIAL IS EXP TO QUICKLY EVAPORATE. THIS MATERIAL IS NOT EXPECTED TO SIGNIFICANTLY BIOACCUMULATE. THIS MATERIAL HAS A LOG OCTANOL-WATER PARTITION COEFFICIENT LESS THAN 3.0. WHEN RELEASED INTO THE AIR, THIS MATERIAL IS EXPECTED TO BE READILY DEGRADED BY REACTION WITH PHOTOCHEMICALLY PRODUCED HYDROXYL RADICA WHEN RELEASED INTO THE AIR, THIS MATERIAL IS NOT EXPECTED TO BE DEGRADED B PHOTOLYSIS. WHEN RELEASED INTO THE AIR, THIS MATERIAL IS EXPECTED TO HAVE HALF-LIFE BETWEEN 1 AND 10 DAYS.

Section 13: Disposal Considerations

Waste Disposal:
Consult with Local and Regional (State) authorities (waste regulators). Waste must be disposed of in accordance with federal, state and local environmental control regulations.

Section 14: Transport Information

DOT Classification: CLASS 3: Flammable liquid.

Identification: : Diethyl ether UNNA: 1155 PG: I

Special Provisions for Transport: Not available.

Section 15: Other Regulatory Information

Federal and State Regulations:

Connecticut hazardous material survey.: Ethyl ether Illinois toxic substances disclosure to employee act: Ethyl ether Illinois chemical safety act: Ethyl ether New York release reporting list: Ethyl ether Rhode Island RTK hazardous substances: Ethyl ether Pennsylvania RTK: Ethyl ether Florida: Ethyl ether Minnesota: Ethyl ether Massachusetts RTK: Ethyl ether Massachusetts spill list: Ethyl ether New Jersey: Ethyl ether New Jersey toxic catastrophe prevention act: Ethyl ether Louisiana spill reporting: Ethyl ether California Director's List of Hazardous Substances: Ethyl ether TSCA 8(b) inventory: Ethyl ether TSCA 4(a) proposed test rules: Ethyl ether TSCA 8(a) PAIR: Ethyl ether

Other Regulations:
OSHA: Hazardous by definition of Hazard Communication Standard (29 CFR 1910.1200). EINECS: This product is on the European Inventory of Existing Commercial Chemical Substances.

Other Classifications:

WHMIS (Canada): CLASS B-2: Flammable liquid with a flash point lower than 37.8°C (100°F).

DSCL (EEC):
R12- Extremely flammable. R19- May form explosive peroxides. R22- Harmful if swallowed. S9- Keep container in a well-ventilated place. S16- Keep away from sources of ignition - No smoking. S29- Do not empty into drains. S33- Take precautionary measures against static discharges.

HMIS (U.S.A.):

Health Hazard: 2

Fire Hazard: 4

Reactivity: 0

Personal Protection: h

National Fire Protection Association (U.S.A.):

Health: 1

Flammability: 4

Reactivity: 1

Specific hazard:

Protective Equipment:
Gloves. Lab coat. Vapor respirator. Be sure to use an approved/certified respirator or equivalent. Wear appropriate respirator when ventilation is inadequate. Splash goggles.

Section 16: Other Information

References: Not available.

Other Special Considerations: Not available.

Created: 10/10/2005 08:18 PM

Last Updated: 05/21/2013 12:00 PM

The information above is believed to be accurate and represents the best information currently available to us. However, we make no warranty of merchantability or any other warranty, express or implied, with respect to such information, and we assume no liability resulting from its use. Users should make their own investigations to determine the suitability of the information for their particular purposes. In no event shall ScienceLab.com be liable for any claims, losses, or damages of any third party or for lost profits or any special, indirect, incidental, consequential or exemplary damages, howsoever arising, even if ScienceLab.com has been advised of the possibility of such damages.

MATERIAL SAFETY DATA SHEET

Prepared to U.S. OSHA, CMA, ANSI and Canadian WHMIS Standards

1. PRODUCT IDENTIFICATION

CHEMICAL NAME; CLASS: NON-FLAMMABLE GAS MIXTURE

Containing One or More of the Following Components in a Nitrogen Balance Gas:Oxygen, 0.0015-23.5%;Methane, 0.0005-2.5%;Carbon Monoxide, 0.0005-1.0%; Hydrogen Sulfide, 0.001-0.025%

SYNONYMS: Not Applicable
CHEMICAL FAMILY NAME: Not Applicable
FORMULA: Not Applicable
Document Number: 50018

Note: The Material Safety Data Sheet is for this gas mixture supplied in cylinders with 33 cubic feet (935 liters) or less gas capacity (DOT - 39 cylinders). This MSDS has been developed for various gas mixtures with the composition of components within the ranges listed in Section 2 (Composition and Information on Ingredients). Refer to the product label for information on the actual composition of the product.

PRODUCT USE:	Calibration of Monitoring and Research Equipment
SUPPLIER/MANUFACTURER'S NAME:	CALGAZ
ADDRESS:	821 Chesapeake Drive Cambridge, MD 21613
EMERGENCY PHONE:	CHEMTREC: 1-800-424-9300
BUSINESS PHONE:	1-410-228-6400
General MSDS Information	1-713/868-0440
Fax on Demand:	1-800/231-1366

2. COMPOSITION and INFORMATION ON INGREDIENTS

CHEMICAL NAME	CAS #	mole %	EXPOSURE LIMITS IN AIR					
			ACGIH		OSHA		NIOSH	OTHER
			TLV ppm	STEL ppm	PEL ppm	STEL ppm	IDLH ppm	ppm
Oxygen	7782-44-7	0.0015 - 23.5%	There are no specific exposure limits for Oxygen. Oxygen levels should be maintained above 19.5%.					
Methane	74-82-8	0.0005 - 2.5%	There are no specific exposure limits for Methane. Methane is a simple asphyxiant (SA). Oxygen levels should be maintained above 19.5%.					
Hydrogen Sulfide	7783-06-4	0.001- 0.025 %	10 (NIC = 5)	15	10 (Vacated 1989 PEL)	20 (ceiling); 50 (ceiling, 10 min. peak once per 8-hour shift 15 (vacated 1989 PEL)	100	NIOSH REL: STEL = 10 (ceiling) 10 minutes DFG-MAKs: TWA = 10 PEAK = 2•MAK, 10 min., momentary value
Carbon Monoxide	630-08-0	0.0005 - 1.0%	25	NE	50 35 (Vacated 1989 PEL)	200 [ceiling] (Vacated 1989 PEL)	1200	NIOSH RELS: TWA = 35 STEL = 200 (ceiling) DFG MAKs: TWA = 30 PEAK = 2•MAK, 15 min., average value DFG MAK Pregnancy Risk Classification: B
Nitrogen	7727-37-9	Balance	There are no specific exposure limits for Nitrogen. Nitrogen is a simple asphyxiant (SA). Oxygen levels should be maintained above 19.5%.					

NE = Not Established. NIC = Notice of Intended Change See Section 16 for Definitions of Terms Used.
NOTE (1): ALL WHMIS required information is included in appropriate sections based on the ANSI Z400.1-1998 format. This gas mixture has been classified in accordance with the hazard criteria of the CPR and the MSDS contains all the information required by the CPR.

3. HAZARD IDENTIFICATION

EMERGENCY OVERVIEW: This gas mixture is a colorless gas which has a rotten-egg odor (due to the presence of Hydrogen Sulfide). The odor cannot be relied on as an adequate warning of the presence of this gas mixture, because olfactory fatigue occurs after over-exposure to Hydrogen Sulfide. Hydrogen Sulfide and Carbon Monoxide (another component of this gas mixture) are toxic to humans in relatively low concentrations. Over-exposure to this gas mixture can cause skin or eye irritation, nausea, dizziness, headaches, collapse, unconsciousness, coma, and death. Additionally, releases of this gas mixture may produce oxygen-deficient atmospheres (especially in small confined spaces or other poorly-ventilated environments); individuals in such atmospheres may be asphyxiated.

SYMPTOMS OF OVER-EXPOSURE BY ROUTE OF EXPOSURE: The most significant route of over-exposure for this gas mixture is by inhalation.

INHALATION: Due to the small size of an individual cylinder of this gas mixture, no unusual health effects from over-exposure to the product are anticipated under routine circumstances of use. A potential health hazard associated with this gas mixture is the potential of inhalation of Hydrogen Sulfide, a component of this gas mixture. Such over-exposures may occur if this gas mixture is used in a confined space or other poorly-ventilated area. Over-exposures to Hydrogen Sulfide can cause dizziness, headache, and nausea. Over-exposure to this gas could result in respiratory arrest, coma, or unconsciousness, due to the presence of Hydrogen Sulfide. Continuous inhalation of low concentrations of Hydrogen Sulfide may cause olfactory fatigue, so that the odor is no longer an effective warning of the presence of this gas. A summary of exposure concentrations and observed effects are as follows:

CONCENTRATION OF HYDROGEN SULFIDE	**OBSERVED EFFECT**
0.3-30 ppm	Odor is unpleasant.
50 ppm	Eye irritation. Dryness and irritation of nose, throat.
Slightly higher than 50 ppm	Irritation of the respiratory system.
100-150 ppm	Temporary loss of smell.
200-250 ppm	Headache, vomiting nausea. Prolonged exposure may lead to lung damage. Exposures of 4-8 hours can be fatal.
300-500	Swifter onset of symptoms. Death occurs in 1-4 hours.
500 ppm	Headache, excitement, staggering, and stomach ache after brief exposure. Death occurs within 0.5 - 1 hour of exposure.
> 600 ppm	Rapid onset of unconsciousness, coma, death.
> 1000 ppm	Immediate respiratory arrest.

NOTE: This gas mixture contains a maximum of 250 ppm Hydrogen Sulfide. The higher concentration values here are presented to delineate the complete health effects which have been observed for humans after exposure to Hydrogen Sulfide.

HAZARDOUS MATERIAL IDENTIFICATION SYSTEM

HEALTH HAZARD	(BLUE)	3
FLAMMABILITY HAZARD	(RED)	0
PHYSICAL HAZARD	(YELLOW)	0

PROTECTIVE EQUIPMENT

EYES	RESPIRATORY	HANDS	BODY

See Section 8

For Routine Industrial Use and Handling Applications

3. HAZARD IDENTIFICATION (continued)

Inhalation over-exposures to atmospheres containing more than the Threshold Limit Value of Carbon Monoxide (25 ppm), another component of this gas mixture, can result in serious health consequences. Carbon Monoxide is classified as a chemical asphyxiant, producing a toxic action by combining with the hemoglobin of the blood and replacing the available oxygen. Through this replacement, the body is deprived of the required oxygen, and asphyxiation occurs. Since the affinity of Carbon Monoxide for hemoglobin is about 200-300 times that of oxygen, only a small amount of Carbon Monoxide will cause a toxic reaction to occur. Carbon Monoxide exposures in excess of 50 ppm will produce symptoms of poisoning if breathed for a sufficiently long time. If this gas mixture is released in a small, poorly ventilated area (i.e. an enclosed or confined space), symptoms which may develop include the following:

CONCENTRATION OF CARBON MONOXIDE	**OBSERVED EFFECT**
All exposure levels:	Over-exposure to Carbon Monoxide can be indicated by the lips and fingernails turning bright red.
200 ppm:	Slight symptoms (i.e. headache) after several hours of exposure.
400 ppm:	Headache and discomfort experienced within 2-3 hours of exposure.
1,000 -2000 ppm:	Within 30 minutes, slight palpitations of the heart occurs. Within 1.5 hours, there is a tendency to stagger.
200-2500 ppm:	Within 2 hours, there is mental confusion, headaches, and nausea. Unconsciousness within 30 minutes.
>2500 ppm:	Potential for collapse and death before warning symptoms.

Additionally, if mixtures of this gas mixture contain less than 19.5% Oxygen and are released in a small, poorly ventilated area (i.e. an enclosed or confined space), an oxygen-deficient environment may occur. Individuals breathing such an atmosphere may experience symptoms which include headaches, ringing in ears, dizziness, drowsiness, unconsciousness, nausea, vomiting, and depression of all the senses. Under some circumstances of over-exposure, death may occur. The following effects associated with various levels of oxygen are as follows:

CONCENTRATION OF OXYGEN	**OBSERVED EFFECT**
12-16% Oxygen:	Breathing and pulse rate increased, muscular coordination slightly disturbed.
10-14% Oxygen:	Emotional upset, abnormal fatigue, disturbed respiration.
6-10% Oxygen:	Nausea, vomiting, collapse, or loss of consciousness.
Below 6%:	Convulsive movements, possible respiratory collapse, and death.

SKIN and EYE CONTACT: Hydrogen Sulfide, a component of this gas mixture, may be irritating to the skin. Inflammation and irritation of the eyes can occur at very low airborne concentration of Hydrogen Sulfide (less than 10 ppm). Exposure over several hours may result in "gas eyes" or "sore eyes" with symptoms of scratchiness, irritation, tearing and burning. Above 50 ppm of Hydrogen Sulfide, there is an intense tearing, blurring of vision, and pain when looking at light. Over-exposed individuals may see rings around bright lights. Most symptoms disappear when exposure ceases. However, in serious cases, the eye can be permanently damaged.

HEALTH EFFECTS OR RISKS FROM EXPOSURE: An Explanation in Lay Terms. Over-exposure to this gas mixture may cause the following health effects:

ACUTE: Due to the small size of the individual cylinder of this gas mixture, no unusual health effects from exposure to the product are anticipated under routine circumstances of use. However the Hydrogen Sulfide and Carbon Monoxide components of this gas mixture are toxic to humans. Over-exposure to this gas mixture can cause nausea, dizziness, headaches, collapse, unconsciousness, coma, and death. Due to the presence of Hydrogen Sulfide, over-exposures to this gas mixture can also irritate the skin and eyes; severe eye contamination can result in blindness.

CHRONIC: Severe over-exposures to the Hydrogen Sulfide component of this gas mixture, which do not result in death, may cause long-term symptoms such as memory loss, paralysis of facial muscles, or nerve tissue damage. In serious cases of over-exposure, the eyes can be permanently damaged. Skin disorders and respiratory conditions may be aggravated by repeated over-exposures to this gas product. Refer to Section 11 (Toxicology Information) for additional information on the components of this gas mixture. Chronic exposure to oxygen-deficient atmospheres (below 18% oxygen in air) may affect the heart and nervous system.

TARGET ORGANS: ACUTE: Respiratory system, blood system, central nervous system effects, cardiovascular system, skin, eyes. CHRONIC: Neurological system, reproductive system, eyes.

4. FIRST-AID MEASURES

RESCUERS SHOULD NOT ATTEMPT TO RETRIEVE VICTIMS OF EXPOSURE TO THIS GAS MIXTURE WITHOUT ADEQUATE PERSONAL PROTECTIVE EQUIPMENT. At a minimum, Self-Contained Breathing Apparatus must be worn. Victim(s) who experience any adverse effect after over-exposure to this gas mixture must be taken for medical attention. Rescuers should be taken for medical attention if necessary. Take a copy of the label and the MSDS to physician or other health professional with victim(s).

No unusual health effects are anticipated after exposure to this gas mixture, due to the small cylinder size. If any adverse symptom develops after over-exposure to this gas mixture, remove victim(s) to fresh air as quickly as possible. Only trained personnel should administer supplemental oxygen and/or cardio-pulmonary resuscitation if necessary.

SKIN EXPOSURE: If irritation of the skin develops after exposure to this gas mixture, immediately begin decontamination with running water. Minimum flushing is for 15 minutes. Remove exposed or contaminated clothing, taking care not to contaminate eyes. Victim must seek immediate medical attention.

EYE EXPOSURE: If irritation of the eye develops after exposure to this gas mixture, open victim's eyes while under gentle running water. Use sufficient force to open eyelids. Have victim "roll" eyes. Minimum flushing is for 15 minutes. Seek medical assistance immediately, preferably an ophthalmologist.

MEDICAL CONDITIONS AGGRAVATED BY EXPOSURE: Pre-existing respiratory conditions may be aggravated by over-exposure to this gas mixture. Carbon Monoxide, a component of this gas mixture, can aggravate some diseases of the cardiovascular system, such as coronary artery disease and angina pectoris. Because of the presence of Hydrogen Sulfide, eye disorders or skin problems may be aggravated by over-exposure to this gas mixture.

RECOMMENDATIONS TO PHYSICIANS: Treat symptoms and eliminate over-exposure. Hyperbaric oxygen is the most efficient antidote to Carbon Monoxide poisoning, the optimum range being 2-2.5 atm. A special mask, or, preferably, a compression chamber to utilize oxygen at these pressures is required. Avoid administering stimulant drugs. Be observant for initial signs of pulmonary edema in the event of severe inhalation over-exposures.

5. FIRE-FIGHTING MEASURES

FLASH POINT: Not applicable.


AUTOIGNITION TEMPERATURE: Not applicable.

FLAMMABLE LIMITS (in air by volume, %):

Lower (LEL): Not applicable.

Upper (UEL): Not applicable.

NFPA RATING

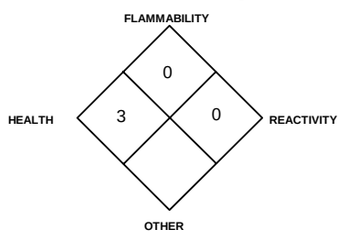

FIRE EXTINGUISHING MATERIALS: Non-flammable gas mixture. Use extinguishing media appropriate for surrounding fire.

UNUSUAL FIRE AND EXPLOSION HAZARDS: This gas mixture contains toxic gases, Hydrogen Sulfide and Carbon Monoxide, and presents an health hazard to firefighters. This gas mixture is not flammable; however, containers, when involved in fire, may rupture or burst in the heat of the fire.

Explosion Sensitivity to Mechanical Impact: Not Sensitive.

Explosion Sensitivity to Static Discharge: Not Sensitive.

SPECIAL FIRE-FIGHTING PROCEDURES: Structural firefighters must wear Self-Contained Breathing Apparatus and full protective equipment.

6. ACCIDENTAL RELEASE MEASURES

LEAK RESPONSE: Due to the small size and content of the cylinder, an accidental release of this gas mixture presents significantly less risk of over-exposure to Hydrogen Sulfide and Carbon Monoxide, the toxic components of this gas mixture, and other safety hazards related to the remaining components of this gas mixture, than a similar release from a larger cylinder. However, as with any chemical release, extreme caution must be used during emergency response procedures. In the event of a release in which the atmosphere is unknown, and in which other chemicals are potentially involved, evacuate immediate area. Such releases should be responded to by trained personnel using pre-planned procedures. Proper protective equipment should be used. In case of a leak, clear the affected area, protect people, and respond with trained personnel. For emergency disposal,

6. ACCIDENTAL RELEASE MEASURES (continued)

secure the cylinder and slowly discharge the gas to the atmosphere in a well-ventilated area or outdoors. Allow the gas mixture to dissipate. If necessary, monitor the surrounding area (and the original area of the release) for Hydrogen Sulfide, Carbon Monoxide, and Oxygen. Hydrogen Sulfide and Carbon Monoxide level must be below exposure level listed in Section 2 (Composition and Information on Ingredients) and Oxygen levels must be above 19.5% before non-emergency personnel are allowed to re-enter area. If leaking incidentally from the cylinder, contact your supplier.

7. HANDLING and USE

WORK PRACTICES AND HYGIENE PRACTICES: Be aware of any signs of dizziness or fatigue, especially if work is done in a poorly ventilated area; exposures to fatal concentrations of this gas mixture could occur without any significant warning symptoms, due to olfactory fatigue or oxygen deficiency. Do not attempt to repair, adjust, or in any other way modify cylinders containing a gas mixture with Hydrogen Sulfide or Carbon Monoxide. If there is a malfunction or another type of operational problem, contact nearest distributor immediately. Eye wash stations/safety showers should be near areas where this gas mixture is used or stored. All work operations should be monitored in such a way that emergency personnel can be immediately contacted in the event of a release. All work practices should minimize releases of Hydrogen Sulfide and Carbon Monoxide-containing gas mixtures.

STORAGE AND HANDLING PRACTICES: Cylinders should be firmly secured to prevent falling or being knocked-over. Cylinders must be protected from the environment, and preferably kept at room temperature (approximately 21°C (70°F). Cylinders should be stored in dry, well-ventilated areas, away from sources of heat, ignition, and direct sunlight. Protect cylinders against physical damage. Full and empty cylinders should be segregated. Use a first-in, first-out inventory system to prevent full containers from being stored for long periods of time. These cylinders are not refillable. **WARNING! Do not refill DOT 39 cylinders. To do so may cause personal injury or property damage.**

SPECIAL PRECAUTIONS FOR HANDLING GAS CYLINDERS: WARNING! Compressed gases can present significant safety hazards. During cylinder use, use equipment designed for these specific cylinders. Ensure all lines and equipment are rated for proper service pressure.

PROTECTIVE PRACTICES DURING MAINTENANCE OF CONTAMINATED EQUIPMENT: Follow practices indicated in Section 6 (Accidental Release Measures). Make certain that application equipment is locked and tagged-out safely. Always use product in areas where adequate ventilation is provided.

8. EXPOSURE CONTROLS - PERSONAL PROTECTION

VENTILATION AND ENGINEERING CONTROLS: No special ventilation systems or engineering controls are needed under normal circumstances of use. As with all chemicals, use this gas mixture in well-ventilated areas. If this gas mixture is used in a poorly-ventilated area, install automatic monitoring equipment to detect the levels of Oxygen, Hydrogen Sulfide, and Carbon Monoxide.

RESPIRATORY PROTECTION: No special respiratory protection is required under normal circumstances of use. Use supplied air respiratory protection if the levels of components exceeds exposure limits presented in Section 2 (Composition and Information of Ingredients) and Oxygen levels are below 19.5%, or unknown, during emergency response to a release of this gas mixture. If respiratory protection is needed, use only protection authorized in the U.S. Federal OSHA Standard (29 CFR 1910.134), applicable U.S. State regulations, or the Canadian CSA Standard Z94.4-93 and applicable standards of Canadian Provinces. Oxygen levels below 19.16.33% are considered IDLH by OSHA. In such atmospheres, use of a full-facepiece pressure/demand SCBA or a full facepiece, supplied air respirator with auxiliary self-contained air supply is required under OSHA's Respiratory Protection Standard (1910.134-1998). The following NIOSH respiratory protection recommendations for Hydrogen Sulfide and Carbon Monoxide are provided for further information.

NIOSH/OSHA RECOMMENDATIONS FOR HYDROGEN SULFIDE CONCENTRATIONS IN AIR:

Up to 100 ppm:	Powered air-purifying respirator with cartridge(s) to protect against hydrogen sulfide; gas mask with canister to protect against hydrogen sulfide; or SAR; or full-facepiece SCBA.
Emergency or Planned Entry into Unknown Concentration or IDLH Conditions:	Positive pressure, full-facepiece SCBA; or positive pressure, full-facepiece SAR with an auxiliary positive pressure SCBA.
Escape:	Gas mask with canister to protect against hydrogen sulfide; or escape-type SCBA
NOTE:	The IDLH concentration for Hydrogen Sulfide is 100 ppm.

NIOSH/OSHA RECOMMENDATIONS FOR CARBON MONOXIDE CONCENTRATIONS IN AIR:

Up to 350 ppm	Supplied Air Respirator (SAR)
Up to 875 ppm	Supplied Air Respirator (SAR) operated in a continuous flow mode.
Up to 1200 ppm	Gas mask with canister to protect against carbon monoxide; or full-facepiece SCBA; or full-facepiece Supplied Air Respirator (SAR).
Emergency or Planned Entry into Unknown Concentration or IDLH Conditions:	Positive pressure, full-facepiece SCBA; or positive pressure, full-facepiece Supplied Air Respirator (SAR) with an auxiliary positive pressure SCBA.
Escape:	Gas mask with canister to protect against carbon monoxide; or escape-type SCBA. **NOTE**: End of Service Life Indicator (ESLI) required for gas masks.
NOTE:	The IDLH concentration for Carbon Monoxide is 1200 ppm.

EYE PROTECTION: Safety glasses. If necessary, refer to U.S. OSHA 29 CFR 1910.133 or appropriate Canadian Standards.

HAND PROTECTION: Wear leather gloves when handling cylinders. Chemically resistant gloves should be worn when using this gas mixture. If necessary, refer to U.S. OSHA 29 CFR 1910.138 or appropriate Standards of Canada.

BODY PROTECTION: No special protection is needed under normal circumstances of use. If a hazard of injury to the feet exists due to falling objects, rolling objects, where objects may pierce the soles of the feet or where employee's feet may be exposed to electrical hazards, use foot protection, as described in U.S. OSHA 29 CFR 1910.136.

9. PHYSICAL and CHEMICAL PROPERTIES

The following information is for Nitrogen, the main component of this gas mixture.

GAS DENSITY @ 32°F (0°C) and 1 atm: .072 lbs/ ft^3 (1.153 kg/m^3)

FREEZING/MELTING POINT @ 10 psig: -345.8°F (-210°C)

SPECIFIC GRAVITY (air = 1) @ 70°F (21.1°C): 0.906

SOLUBILITY IN WATER vol/vol @ 32°F (0°C) and 1 atm: 0.023

EVAPORATION RATE (nBuAc = 1): Not applicable.

VAPOR PRESSURE @ 70°F (21.1°C) (psig): Not applicable.

COEFFICIENT WATER/OIL DISTRIBUTION: Not applicable.

BOILING POINT: -320.4°F (-195.8°C)

pH: Not applicable.

MOLECULAR WEIGHT: 28.01

EXPANSION RATIO: Not applicable.

SPECIFIC VOLUME (ft^3/lb): 13.8

The following information is for this gas mixture.

ODOR THRESHOLD: 0.13 ppm (Hydrogen Sulfide)

APPEARANCE AND COLOR: This gas mixture is a colorless gas which has an rotten egg-like odor, due to the presence of Hydrogen Sulfide.

HOW TO DETECT THIS SUBSTANCE (warning properties): Continuous inhalation of low concentrations of this gas mixture may cause olfactory fatigue, due to the presence of Hydrogen Sulfide, so the odor is not a good warning property of a release of this gas mixture. In terms of leak detection, fittings and joints can be painted with a soap solution to detect leaks, which will be indicated by a bubble formation. Wet lead acetate paper can be used for leak detection. The paper turns black in the presence of Hydrogen Sulfide. Cadmium chloride solutions can also be used. Cadmium solutions will turn yellow upon contact with Hydrogen Sulfide.

10. STABILITY and REACTIVITY

STABILITY: Normally stable in gaseous state.

DECOMPOSITION PRODUCTS: The thermal decomposition products of Methane include carbon oxides. The decomposition products of Hydrogen Sulfide include water and sulfur oxides. The other components of this gas mixture do not decompose, per se, but can react with other compounds in the heat of a fire.

MATERIALS WITH WHICH SUBSTANCE IS INCOMPATIBLE: Titanium will burn in Nitrogen (the main component of this gas mixture). Lithium reacts slowly with Nitrogen at ambient temperatures. Components of this gas mixture (Hydrogen Sulfide, Methane) are also incompatible with strong oxidizers (i.e. chlorine, bromine pentafluoride, oxygen, oxygen difluoride, and nitrogen trifluoride). Carbon Monoxide is mildly corrosive to nickel and iron (especially at high temperatures and pressures). Hydrogen Sulfide is corrosive to most metals, because it reacts with these substances to form metal sulfides.

HAZARDOUS POLYMERIZATION: Will not occur.

CONDITIONS TO AVOID: Contact with incompatible materials. Cylinders exposed to high temperatures or direct flame can rupture or burst.

11. TOXICOLOGICAL INFORMATION

TOXICITY DATA: The following toxicology data are available for the components of this gas mixture:

NITROGEN:

There are no specific toxicology data for Nitrogen. Nitrogen is a simple asphyxiant, which acts to displace oxygen in the environment.

METHANE:

There are no specific toxicology data for Methane. Methane is a simple asphyxiant, which acts to displace oxygen in the environment.

CARBON MONOXIDE:

LC_{50} (Inhalation-Rat) 1807 ppm/4 hours
LC_{50} (Inhalation-Mouse) 2444 ppm/4 hours
LC_{50} (Inhalation-Guinea Pig) 5718 ppm/4 hours
LC_{50} (Inhalation-wild bird species) 1334 ppm
LCLo (Inhalation-Human) 4 mg/m^3/12 hours: Behavioral: coma; Vascular: BP lowering not characterized in autonomic section; Blood: methemoglobinemia-carboxyhemoglobin
LCLo (Inhalation-Man) 4000 ppm/30 minutes
LCLo (Inhalation-Human) 5000 ppm/5 minutes
LCLo (Inhalation-Dog) 4000 ppm/46 minutes
LCLo (Inhalation-Rabbit) 4000 ppm
LCLo (Inhalation-Mammal-species unspecified) 5000 ppm/5 minutes
TCLo (Inhalation-Human) 600 mg/m^3/10 minutes: Behavioral: headache
TCLo (Inhalation-Man) 650 ppm/45 minutes: Blood: methemoglobinemia-carboxyhemoglobin; Behavioral: changes in psychophysiological tests
TCLo (Inhalation-Rat) 1800 ppm/1 hour/14 days-intermittent: Cardiac: other changes
TCLo (Inhalation-Rat) 30 mg/m^3/8 hours/10 weeks-intermittent: Brain and Coverings: other degenerative changes; Behavioral: muscle contraction or spasticity
TCLo (Inhalation-Rat) 96 ppm/24 hours/90 days-continuous: Blood: pigmented or nucleated red blood cells, other changes
TCLo (Inhalation-Rat) 250 ppm/5 hours/20 days-intermittent: Blood :pigmented or nucleated red blood cells, changes in other cell count (unspecified), changes in erythrocyte (RBC) count
TDLo (Subcutaneous-Rat) 5983 mg/kg/18 weeks-intermittent: Blood: changes in serum composition (e.g. TP, bilirubin, cholesterol)
TCLo (Inhalation-Monkey) 200 ppm/24 hours/90 days-continuous: Blood: pigmented or nucleated red blood cells, other changes
TCLo (Inhalation-Rabbit) 200 mg/m^3/3 hours/13 weeks-intermittent: Brain and Coverings: other degenerative changes; Cardiac: other changes; Blood: hemorrhage
TCLo (Inhalation-Guinea Pig) 200 mg/m^3/5 hours/30 weeks-continuous: Cardiac: arrhythmias (including changes in conduction), EKG changes not diagnostic of specified effects, pulse rate increase, without fall in BP

CARBON MONOXIDE (continued):

TCLo (Inhalation-Mouse) 50 ppm/30 days-intermittent: Lungs, Thorax, or Respiration: structural or functional change in trachea or bronchi
TCLo (Inhalation-Guinea Pig) 200 mg/m^3/5 hours/4 weeks-intermittent: Endocrine: hyperglycemia
TCLo (Inhalation-Guinea Pig) 200 ppm/24 hours/90 days-continuous: Blood: pigmented or nucleated red blood cells, other changes
TCLo (Inhalation-Rat) 75 ppm/24 hours: female 0-20 day(s) after conception: Reproductive: Maternal Effects: other effects; Effects on Newborn: behavioral
TCLo (Inhalation-Rat) 150 ppm/24 hours: female 1-22 day(s) after conception: Reproductive: Specific Developmental Abnormalities: cardiovascular (circulatory) system
TCLo (Inhalation-Rat) 150 ppm/24 hours: female 1-22 day(s) after conception: Reproductive: Effects on Newborn: growth statistics (e.g.%, reduced weight gain), behavioral
TCLo (Inhalation-Rat) 1 mg/m^3/24 hours: female 72 day(s) pre-mating: Reproductive: Maternal Effects: menstrual cycle changes or disorders, parturition; Fertility: female fertility index (e.g. # females pregnant per # sperm positive females; # females pregnant per # females mated)
TCLo (Inhalation-Rat) 150 ppm/24 hours: female 0-20 day(s) after conception: Reproductive: Effects on Newborn: behavioral
TCLo (Inhalation-Rat) 75 ppm/24 hours: female 0-20 day(s) after conception: Reproductive: Specific Developmental Abnormalities: immune and reticuloendothelial system
TCLo (Inhalation-Mouse) 65 ppm/24 hours: female 7-18 day(s) after conception: Reproductive: Effects on Newborn: behavioral
TCLo (Inhalation-Mouse) 250 ppm/7 hours: female 6-15 day(s) after conception: Reproductive: Fertility: post-implantation mortality (e.g. dead and/or resorbed implants per total number of implants); Specific Developmental Abnormalities: musculoskeletal system
TCLo (Inhalation-Mouse) 125 ppm/24 hours: female 7-18 day(s) after conception: Reproductive: Effects on Embryo or Fetus: fetotoxicity (except death, e.g., stunted fetus)
TCLo (Inhalation-Mouse) 8 pph/1 hour: female 8 day(s) after conception: Reproductive: Fertility: litter size (e.g. # fetuses per litter; measured before birth); Effects on Embryo or Fetus: fetotoxicity (except death, e.g., stunted fetus), fetal death

CARBON MONOXIDE (continued):

TCLo (Inhalation-Rabbit) 50 ppm/24 hours/8 weeks-continuous: Blood: changes in platelet count
TCLo (Inhalation-Mouse) 8 pph/1 hour: female 8 day(s) after conception: Reproductive: Specific Developmental Abnormalities: Central Nervous System
TCLo (Inhalation-Rabbit) 180 ppm/24 hours: female 1-30 day(s) after conception: Reproductive: Effects on Newborn: stillbirth, viability index (e.g., # alive at day 4 per # born alive)
Micronucleus Test (Inhalation-Mouse)1500 ppm/10 minutes
Sister Chromatid Exchange (Inhalation-Mouse) 2500 ppm/10 minutes

HYDROGEN SULFIDE:

LC_{50} (Inhalation-Rat) 444 ppm: Lungs, Thorax, or Respiration: other changes; Gastrointestinal: hypermotility, diarrhea; Kidney, Ureter, Bladder: urine volume increased
LC_{50} (Inhalation-Mouse) 634 ppm/1 hour
LCLo (Inhalation-Human) 600 ppm/30 minutes
LCLo (Inhalation-Man) 5700 µg/kg: Behavioral: coma; Lungs, Thorax, or Respiration: chronic pulmonary edema
LCLo (Inhalation-Human) 800 ppm/5 minutes
LCLo (Inhalation-Mammal-species unspecified) 800 ppm/5 minutes
TCLo (Inhalation-Rat) 30 ppm/6 hours/10 weeks-intermittent: Sense Organs and Special Senses (Olfaction): olfactory nerve change, effect, not otherwise specified
TCLo (Inhalation-Rat) 1200 mg/m^3/2 hours/5 days-intermittent: Brain and Coverings: other degenerative changes; Biochemical: Enzyme inhibition, induction, or change in blood or tissue levels: true cholinesterase
TCLo (Inhalation-Rat) 100 ppm/8 hours/5 weeks-intermittent: Brain and Coverings: other degenerative changes; Lungs, Thorax, or Respiration: other changes; Biochemical: Enzyme inhibition, induction, or change in blood or tissue levels: cytochrome oxidases (including oxidative phosphorylation)
TCLo (Inhalation-Rat) 80 ppm/6 hours/90 days-intermittent: Brain and Coverings: changes in brain weight; Nutritional and Gross Metabolic: weight loss or decreased weight gain
TCLo (Inhalation-Rat) 20 ppm: female 6-22 day(s) after conception lactating female 21 day(s) post-birth: Reproductive: Effects on Newborn: physical
TCLo (Inhalation-Mouse) 80 ppm/6 hours/90 days-intermittent: Nutritional and Gross Metabolic: weight loss or decreased weight gain; Related to Chronic Data: death
TCLo (Inhalation-Rabbit) 40 mg/m^3/5 hours/30 weeks-intermittent: Sense Organs and Special Senses (Eye): conjunctive irritation

SUSPECTED CANCER AGENT: The components of this gas mixture are not found on the following lists: FEDERAL OSHA Z LIST, NTP, CAL/OSHA, and IARC; therefore, they are not considered to be, nor suspected to be, cancer-causing agents by these agencies.

IRRITANCY OF PRODUCT: This gas mixture is irritating to the eyes, and may be irritating to the skin.

SENSITIZATION OF PRODUCT: The components of this gas mixture are not known to be skin or respiratory sensitizers.

REPRODUCTIVE TOXICITY INFORMATION: Listed below is information concerning the effects of this gas mixture on the human reproductive system.

Mutagenicity: The components of this gas mixture are not reported to cause mutagenic effects in humans.

REPRODUCTIVE TOXICITY INFORMATION (continued):

Embryotoxicity: This gas mixture contains components that may cause embryotoxic effects in humans; however, due to the small total amount of the components, embryotoxic effects are not expected to occur.

Teratogenicity: This gas mixture is not expected to cause teratogenic effects in humans due to the small cylinder size and small total amount of all components. The Carbon Monoxide component of this gas mixture which exists up to 1%, can cause teratogenic effects in humans. Severe exposure to Carbon Monoxide during pregnancy has caused adverse effects and the death of the fetus. In general, maternal symptoms are an indicator of the potential risk to the fetus since Carbon Monoxide is toxic to the mother before it is toxic to the fetus.

Reproductive Toxicity: The components of this gas mixture are not reported to cause adverse reproductive effects in humans.

A mutagen is a chemical which causes permanent changes to genetic material (DNA) such that the changes will propagate through generation lines. An embryotoxin is a chemical which causes damage to a developing embryo (i.e. within the first eight weeks of pregnancy in humans), but the damage does not propagate across generational lines. A teratogen is a chemical which causes damage to a developing fetus, but the damage does not propagate across generational lines. A reproductive toxin is any substance which interferes in any way with the reproductive process.

BIOLOGICAL EXPOSURE INDICES (BEIs): Biological Exposure Indices (BEIs) have been determined for components of this gas mixture, as follows:

CHEMICAL DETERMINANT	SAMPLING TIME	BEI
CARBON MONOXIDE • Carboxyhemoglobin in blood • Carbon monoxide in end-exhaled air	 • End of shift • End of shift	 • 3.5% of hemoglobin • 20 ppm

12. ECOLOGICAL INFORMATION

ENVIRONMENTAL STABILITY: The gas will be dissipated rapidly in well-ventilated areas. The following environmental data are applicable to the components of this gas mixture.

CARBON MONOXIDE:

Atmospheric Fate: A photochemical model was used to quantify the sensitivity of the tropospheric oxidants ozone (O_3) and OH to changes in methane (CH_4), Carbon Monoxide (CO), and NO emissions and to perturbations in climate and stratospheric chemistry. In most cases, increased CH_4 and CO emissions will suppress OH (negative coefficients) in increased O_3 (positive coefficients) except in areas where NO and O_3 influenced by pollution are sufficient to increased OH. In most regions, NO, CO, and CH_4 emission increased will suppress OH and increased O_3, but these trends may be opposed by stratospheric O3 depletion and climate change.

HYDROGEN SULFIDE:

Water Solubility = 1 g/242 mL at 20°C.

Plant toxicity: Continuous fumigation of plants with 300 or 3000 ppb Hydrogen Sulfide caused leaf lesions, defoliation, and reduced growth with severity of injury correlated to dose. At higher (3.25 and 5.03 ppm) Hydrogen Sulfide, significant reductions in leaf CO2 and water vapor exchanges occurred, and stomatal openings were depressed. When Hydrogen Sulfide gas was applied to 29 species of green plants for 5 hours, young, rapidly elongating tissues were more sensitive to injury than older tissues. Symptoms included scorching of young shoots and

12. ECOLOGICAL INFORMATION(continued)

leaves, basal and marginal scorching of older leaves. Mature leaves were unaffected. Seeds exposed to Hydrogen Sulfide gas showed delay in germination.

Persistence: Converts to elemental sulfur upon standing in water.

Major Species Threatened: Aquatic and animal life plants may be injured if exposed to 5 ppm in air over 24 hours.

Biodegradation: Microorganisms in soil and water are involved in oxidation-reduction reactions that oxidize hydrogen sulfide to elemental sulfur. Members of the genera Beggiatoa, Thioploca, and Thiotrix function in transition zones between aerobic and anaerobic conditions where both molecular oxygen and hydrogen sulfide are found. Also, some photosynthetic bacteria oxidize hydrogen sulfide to elemental sulfur. Members of the families Chlorobiaceae and Chromatiaceae (purple sulfur bacteria) are obligate aerobes and are phototropic, and are found in waters with high H_2S concentrations. The interactions of these organisms form part of the global sulfur cycle.

Bioconcentration: Does not have bioaccumulation or food chain contamination potential.

NITROGEN: Water Solubility = 2.4 volumes Nitrogen/100 volumes water at 0°C; 1.6 volumes Nitrogen/100 volumes water at 20°C.

EFFECT OF MATERIAL ON PLANTS or ANIMALS: No evidence is currently available on this gas mixture's effects on plant and animal life. Hydrogen Sulfide and Carbon Monoxide, components of this gas mixture, can be deadly to exposed animal life, producing symptoms similar to those experienced by humans. This gas mixture may also be harmful to plant life.

EFFECT OF CHEMICAL ON AQUATIC LIFE: No evidence is currently available on this gas mixture's effects on aquatic life. The presence of more than a trace of the Carbon Monoxide component of this gas mixture is a hazard to fish. The following aquatic toxicity data are available for the Hydrogen Sulfide component of this gas mixture:

HYDROGEN SULFIDE:

LC_{50} (*Asellus* arthropods) 96 hours = 0.111 mg/L

LC_{50} (*Crangon* arthropods) 96 hours = 1.07 mg/L

LC_{50} (*Gammarus* arthropods) 96 hours = 0.84 mg/L

LC_{50} (Ephemera) 96 hours = 0.316 mg/L

LC_{50} (Inhalation-Flies) > 960 minutes = 380 mg/m^3

LC_{50} (Inhalation-Flies) 7 minutes = 1,500 mg/m^3

LC_{50},F (bluegill, eggs) 72 hours = 0.0190 mg/L

HYDROGEN SULFIDE (continued):

LC_{50},F (bluegill, 35-day-old fry) 96 hours = 0.0131 mg/L

LC_{50},F (bluegill, juveniles) 96 hours = 0.0478 mg/L

LC_{50},F (bluegill, adults) 96 hours = 0.0448 mg/L

LC_{50},F (fathead minnows) 96 hours = 0.0071-0.55 mg/L

LC_{50},F (bluegill) 96 hours = 0.0090-0.0140 mg/L

LC_{50},F (brook trout) 96 hours = 0.0216-0.0308 mg/L

Toxic (goldfish) = 100 mg/L

HYDROGEN SULFIDE (continued):

Lethal (goldfish) 96 hours = 10 mg/L

Toxic (carp) 24 hours = 3.3 mg/L

Toxic (goldfish) 24 hours = 4.3 mg/L

Toxic (sunfish) 1 hour = 4.9 to 5.3 mg/L

Toxic (goldfish) 200 hours = 5 mg/L

Toxic (minnows) 24 hours = 5-6 mg/L

Toxic (carp) 24 hours = 6-25 mg/L

Toxic (trout) 15 minutes = 10 mg/L

Toxic (goldfish) 24 hours = 25 mg/L

Toxic (tench) 3 hours = 100 mg/L

MATC,F (fathead minnows) 0.0037 mg/L

MATC,F (bluegill) 0.0004 mg/L

MATC,F (brook trout) 0.055 mg/L

13. DISPOSAL CONSIDERATIONS

PREPARING WASTES FOR DISPOSAL PREPARING WASTES FOR DISPOSAL: Waste disposal must be in accordance with appropriate Federal, State, and local regulations. Cylinders with undesired residual product may be safely vented outdoors with the proper regulator. For further information, refer to Section 16 (Other Information).

14. TRANSPORTATION INFORMATION

THIS GAS MIXTURE IS HAZARDOUS AS DEFINED BY 49 CFR 172.101 BY THE U.S. DEPARTMENT OF TRANSPORTATION.

PROPER SHIPPING NAME: Compressed gases, n.o.s. (*Oxygen, Nitrogen)*or the gas component with the next highest concentration next to Nitrogen.

HAZARD CLASS NUMBER and DESCRIPTION: 2.2 (Non-Flammable Gas)

UN IDENTIFICATION NUMBER: UN 1956

PACKING GROUP: Not Applicable

DOT LABEL(S) REQUIRED: Non-Flammable Gas

NORTH AMERICAN EMERGENCY RESPONSE GUIDEBOOK NUMBER (2000): 126

U.S. DEPARTMENT OF TRANSPORTATION INFORMATION (continued):

MARINE POLLUTANT: The components of this gas mixture are not classified by the DOT as Marine Pollutants (as defined by 49 CFR 172.101, Appendix B).

SPECIAL SHIPPING INFORMATION: Cylinders should be transported in a secure position, in a well-ventilated vehicle. The transportation of compressed gas cylinders in automobiles or in closed-body vehicles can present serious safety hazards. If transporting these cylinders in vehicles, ensure these cylinders are not exposed to extremely high temperatures (as may occur in an enclosed vehicle on a hot day). Additionally, the vehicle should be well-ventilated during transportation.

Note: DOT 39 Cylinders ship in a strong outer carton (overpack). Pertinent shipping information goes on the outside of the overpack. DOT 39 Cylinders do not have transportation information on the cylinder itself.

TRANSPORT CANADA TRANSPORTATION OF DANGEROUS GOODS REGULATIONS: This gas mixture is considered as Dangerous Goods, per regulations of Transport Canada.

PROPER SHIPPING NAME: Compressed gases, n.o.s. (*Oxygen, Nitrogen)*or the gas component with the next highest concentration next to Nitrogen.

HAZARD CLASS NUMBER and DESCRIPTION: 2.2 (Non-Flammable Gas)

UN IDENTIFICATION NUMBER: UN 1956

PACKING GROUP: Not Applicable

HAZARD LABEL: Class 2.2 (Non-Flammable Gas)

SPECIAL PROVISIONS: None

EXPLOSIVE LIMIT AND LIMITED QUANTITY INDEX: 0.12

ERAP INDEX: 3000

PASSENGER CARRYING SHIP INDEX: Forbidden

PASSENGER CARRYING ROAD VEHICLE OR PASSENGER CARRYING RAILWAY VEHICLE INDEX: Forbidden

NORTH AMERICAN EMERGENCY RESPONSE GUIDEBOOK NUMBER (2000): 126

NOTE: Shipment of compressed gas cylinders via Public Passenger Road Vehicle is a violation of Canadian law (Transport Canada Transportation of Dangerous Goods Act, 1992).

15. REGULATORY INFORMATION

ADDITIONAL U.S. REGULATIONS:

U.S. SARA REPORTING REQUIREMENTS: This gas mixture is subject to the reporting requirements of Sections 302, 304, and 313 of Title III of the Superfund Amendments and Reauthorization Act, as follows:

CHEMICAL NAME	SARA 302 (40 CFR 355, Appendix A)	SARA 304 (40 CFR Table 302.4)	SARA 313 (40 CFR 372.65)
Hydrogen Sulfide	YES	YES	YES

U.S. SARA THRESHOLD PLANNING QUANTITY: Hydrogen Sulfide = 500 lb (227 kg)

U.S. TSCA INVENTORY STATUS: The components of this gas mixture are listed on the TSCA Inventory.

U.S. CERCLA REPORTABLE QUANTITY (RQ): Hydrogen Sulfide = 100 lb (45 kg)

OTHER U.S. FEDERAL REGULATIONS:

- Hydrogen Sulfide and Carbon Monoxide are subject to the reporting requirements of CFR 29 1910.1000.
- Hydrogen Sulfide and Methane are subject to the reporting requirements of Section 112(r) of the Clean Air Act. The Threshold Quantity for each of these gases is 10,000 pounds and so this mixture will not be affected by the regulation.
- Depending on specific operations involving the use of this gas mixture, the regulations of the Process Safety Management of Highly Hazardous Chemicals may be applicable (29 CFR 1910.119). Hydrogen Sulfide is listed in Appendix A of this regulation. The Threshold Quantity for Hydrogen Sulfide under this regulation is 1500 lbs (and so one cylinder of this gas mixture will not be affected by this regulation).
- This gas mixture does not contain any Class I or Class II ozone depleting chemicals (40 CFR part 82).
- Nitrogen and Oxygen are not listed Regulated Substances, per 40 CFR, Part 68, of the Risk Management for Chemical Releases. Hydrogen Sulfide is listed under this regulation in Table 1 as a Regulated Substance (Toxic Substance), in quantities of 10,000 lbs (4,553 kg) or greater.

15. REGULATORY INFORMATION(continued)

Carbon Monoxide and Methane are listed under this regulation in Table 3, as Regulated Substances (Flammable), in quantities of 10,000 lbs (4,553 kg) or greater, and so this mixture will not be affected by the regulation.

U.S. STATE REGULATORY INFORMATION: The components of this gas mixture are covered under the following specific State regulations:

Alaska - Designated Toxic and Hazardous Substances: Carbon Monoxide, Hydrogen Sulfide, Methane.

California - Permissible Exposure Limits for Chemical Contaminants: Carbon Monoxide, Nitrogen, Hydrogen Sulfide, Methane.

Florida - Substance List: Oxygen, Carbon Monoxide, Hydrogen Sulfide

Illinois - Toxic Substance List: Carbon Monoxide, Methane, Hydrogen Sulfide.

Kansas - Section 302/313 List: No.

Massachusetts - Substance List: Oxygen, Carbon Monoxide, Hydrogen Sulfide, Methane.

Michigan - Critical Materials Register: No.

Minnesota - List of Hazardous Substances: Carbon Monoxide, Hydrogen Sulfide, Methane.

Missouri - Employer Information/Toxic Substance List t: Hydrogen Sulfide, Methane.

New Jersey - Right to Know Hazardous Substance List: Oxygen, Carbon Monoxide, Nitrogen, Methane.

North Dakota - List of Hazardous Chemicals, Reportable Quantities: Hydrogen Sulfide.

Pennsylvania - Hazardous Substance List: Oxygen, Carbon Monoxide, Nitrogen, Hydrogen Sulfide, Methane.

Rhode Island - Hazardous Substance List: Oxygen, Carbon Monoxide, Nitrogen, Hydrogen Sulfide, Methane.

Texas - Hazardous Substance List: Hydrogen Sulfide.

West Virginia - Hazardous Substance List: Hydrogen Sulfide.

Wisconsin - Toxic and Hazardous Substances: Hydrogen Sulfide

CALIFORNIA SAFE DRINKING WATER AND TOXIC ENFORCEMENT ACT (PROPOSITION 65): The Carbon Monoxide component of this gas mixture is on the California Proposition 65 lists. WARNING! This gas mixture contains a compound known to the State of California to cause birth defects or other reproductive harm.

ADDITIONAL CANADIAN REGULATIONS:

CANADIAN DSL/NDSL INVENTORY STATUS: The components of this gas mixture are listed on the DSL Inventory.

CANADIAN ENVIRONMENTAL PROTECTION ACT (CEPA) PRIORITIES SUBSTANCES LISTS: The components of this gas mixture are not on the CEPA Priorities Substances Lists.

CANADIAN WHMIS CLASSIFICATION: This gas mixture is categorized as a Controlled Product, Hazard Classes A and D2A, as per the Controlled Product Regulations.

16. OTHER INFORMATION

INFORMATION ABOUT DOT-39 NRC (Non-Refillable Cylinder) PRODUCTS

DOT 39 cylinders ship as hazardous materials when full. Once the cylinders are relieved of pressure (empty) they are not considered hazardous material or waste. Residual gas in this type of cylinder is not an issue because toxic gas mixtures are prohibited. Calibration gas mixtures typically packaged in these cylinders are Nonflammable n.o.s., UN 1956. A small percentage of calibration gases packaged in DOT 39 cylinders are flammable or oxidizing gas mixtures.

For disposal of used DOT-39 cylinders, it is acceptable to place them in a landfill if local laws permit. Their disposal is no different than that employed with other DOT containers such as spray paint cans, household aerosols, or disposable cylinders of propane (for camping, torch etc.). When feasible, we recommended recycling for scrap metal content. CALGAZ will do this for any customer that wishes to return cylinders to us prepaid. All that is required is a phone call to make arrangements so we may anticipate arrival. Scrapping cylinders involves some preparation before the metal dealer may accept them. We perform this operation as a service to valued customers who want to participate.

MIXTURES: When two or more gases or liquefied gases are mixed, their hazardous properties may combine to create additional, unexpected hazards. Obtain and evaluate the safety information for each component before you produce the mixture. Consult an Industrial Hygienist or other trained person when you make your safety evaluation of the end product. Remember, gases and liquids have properties which can cause serious injury or death.

Further information about the handling of compressed gases can be found in the following pamphlets published by: Compressed Gas Association Inc. (CGA), 1725 Jefferson Davis Highway, Suite 1004, Arlington, VA 22202-4102. Telephone: (703) 412-0900.

P-1 *"Safe Handling of Compressed Gases in Containers"*

AV-1 *"Safe Handling and Storage of Compressed Gases"*

"Handbook of Compressed Gases"

PREPARED BY: CHEMICAL SAFETY ASSOCIATES, Inc.
PO Box 3519, La Mesa, CA 91944-3519
619/670-0609

Fax on Demand: 1-800/231-1366

AIR LIQUIDE™

This Material Safety Data Sheet is offered pursuant to OSHA's Hazard Communication Standard, 29 CFR, 1910.1200. Other government regulations must be reviewed for applicability to this gas mixture. To the best of CALGAZ knowledge, the information contained herein is reliable and accurate as of this date; however, accuracy, suitability or completeness are not guaranteed and no warranties of any type, either express or implied, are provided. The information contained herein relates only to this specific product. If this gas mixture is combined with other materials, all component properties must be considered. Data may be changed from time to time. Be sure to consult the latest edition.

SAFETY DATA SHEET

Helium

Section 1. Identification

GHS product identifier : Helium

Chemical name : Helium

Other means of identification : helium (dot); Helium-4; He; o-Helium; UN 1046

Product use : Synthetic/Analytical chemistry.

Synonym : helium (dot); Helium-4; He; o-Helium; UN 1046

SDS # : 001025

Supplier's details : Airgas USA, LLC and its affiliates
259 North Radnor-Chester Road
Suite 100
Radnor, PA 19087-5283
1-610-687-5253

Emergency telephone number (with hours of operation) : 1-866-734-3438

Section 2. Hazards identification

OSHA/HCS status : This material is considered hazardous by the OSHA Hazard Communication Standard (29 CFR 1910.1200).

Classification of the substance or mixture : GASES UNDER PRESSURE - Compressed gas

GHS label elements

Hazard pictograms :



Signal word : Warning

Hazard statements : Contains gas under pressure; may explode if heated.
May displace oxygen and cause rapid suffocation.

Precautionary statements

General : Read and follow all Safety Data Sheets (SDS'S) before use. Read label before use. Keep out of reach of children. If medical advice is needed, have product container or label at hand. Close valve after each use and when empty. Use equipment rated for cylinder pressure. Do not open valve until connected to equipment prepared for use. Use a back flow preventative device in the piping. Use only equipment of compatible materials of construction.

Prevention : Use and store only outdoors or in a well ventilated place.

Response : Not applicable.

Storage : Protect from sunlight. Protect from sunlight when ambient temperature exceeds 52°C/125°F. Store in a well-ventilated place.

Disposal : Not applicable.

Hazards not otherwise classified : In addition to any other important health or physical hazards, this product may displace oxygen and cause rapid suffocation.

Powered by IHS

Section 3. Composition/information on ingredients

Substance/mixture : Substance

Chemical name : Helium

Other means of identification : helium (dot); Helium-4; He; o-Helium; UN 1046

CAS number/other identifiers

CAS number : 7440-59-7

Product code : 001025

Ingredient name	%	CAS number
Helium	100	7440-59-7

There are no additional ingredients present which, within the current knowledge of the supplier and in the concentrations applicable, are classified as hazardous to health or the environment and hence require reporting in this section.

Occupational exposure limits, if available, are listed in Section 8.

Section 4. First aid measures

Description of necessary first aid measures

Eye contact : Immediately flush eyes with plenty of water, occasionally lifting the upper and lower eyelids. Check for and remove any contact lenses. Continue to rinse for at least 10 minutes. Get medical attention if irritation occurs.

Inhalation : Remove victim to fresh air and keep at rest in a position comfortable for breathing. If not breathing, if breathing is irregular or if respiratory arrest occurs, provide artificial respiration or oxygen by trained personnel. It may be dangerous to the person providing aid to give mouth-to-mouth resuscitation. Get medical attention if adverse health effects persist or are severe. If unconscious, place in recovery position and get medical attention immediately. Maintain an open airway. Loosen tight clothing such as a collar, tie, belt or waistband.

Skin contact : Flush contaminated skin with plenty of water. Remove contaminated clothing and shoes. Get medical attention if symptoms occur. Wash clothing before reuse. Clean shoes thoroughly before reuse.

Ingestion : As this product is a gas, refer to the inhalation section.

Most important symptoms/effects, acute and delayed

Potential acute health effects

Eye contact : Contact with rapidly expanding gas may cause burns or frostbite.

Inhalation : No known significant effects or critical hazards.

Skin contact : Contact with rapidly expanding gas may cause burns or frostbite.

Frostbite : Try to warm up the frozen tissues and seek medical attention.

Ingestion : As this product is a gas, refer to the inhalation section.

Over-exposure signs/symptoms

Eye contact : No specific data.

Inhalation : No specific data.

Skin contact : No specific data.

Ingestion : No specific data.

Indication of immediate medical attention and special treatment needed, if necessary

Notes to physician : Treat symptomatically. Contact poison treatment specialist immediately if large quantities have been ingested or inhaled.

Powered by IHS

Section 4. First aid measures

Specific treatments : No specific treatment.

Protection of first-aiders : No action shall be taken involving any personal risk or without suitable training. It may be dangerous to the person providing aid to give mouth-to-mouth resuscitation.

See toxicological information (Section 11)

Section 5. Fire-fighting measures

Extinguishing media

Suitable extinguishing media : Use an extinguishing agent suitable for the surrounding fire.

Unsuitable extinguishing media : None known.

Specific hazards arising from the chemical : Contains gas under pressure. In a fire or if heated, a pressure increase will occur and the container may burst or explode.

Hazardous thermal decomposition products : No specific data.

Special protective actions for fire-fighters : Promptly isolate the scene by removing all persons from the vicinity of the incident if there is a fire. No action shall be taken involving any personal risk or without suitable training. Contact supplier immediately for specialist advice. Move containers from fire area if this can be done without risk. Use water spray to keep fire-exposed containers cool.

Special protective equipment for fire-fighters : Fire-fighters should wear appropriate protective equipment and self-contained breathing apparatus (SCBA) with a full face-piece operated in positive pressure mode.

Section 6. Accidental release measures

Personal precautions, protective equipment and emergency procedures

For non-emergency personnel : No action shall be taken involving any personal risk or without suitable training. Evacuate surrounding areas. Keep unnecessary and unprotected personnel from entering. Avoid breathing gas. Provide adequate ventilation. Wear appropriate respirator when ventilation is inadequate. Put on appropriate personal protective equipment.

For emergency responders : If specialised clothing is required to deal with the spillage, take note of any information in Section 8 on suitable and unsuitable materials. See also the information in "For non-emergency personnel".

Environmental precautions : Ensure emergency procedures to deal with accidental gas releases are in place to avoid contamination of the environment. Inform the relevant authorities if the product has caused environmental pollution (sewers, waterways, soil or air).

Methods and materials for containment and cleaning up

Small spill : Immediately contact emergency personnel. Stop leak if without risk.

Large spill : Immediately contact emergency personnel. Stop leak if without risk. Note: see Section 1 for emergency contact information and Section 13 for waste disposal.

Powered by IHS

Section 7. Handling and storage

Precautions for safe handling

Protective measures : Put on appropriate personal protective equipment (see Section 8). Contains gas under pressure. Avoid contact with eyes, skin and clothing. Avoid breathing gas. Empty containers retain product residue and can be hazardous. Do not puncture or incinerate container. Use equipment rated for cylinder pressure. Close valve after each use and when empty. Protect cylinders from physical damage; do not drag, roll, slide, or drop. Use a suitable hand truck for cylinder movement.

Advice on general occupational hygiene : Eating, drinking and smoking should be prohibited in areas where this material is handled, stored and processed. Workers should wash hands and face before eating, drinking and smoking. Remove contaminated clothing and protective equipment before entering eating areas. See also Section 8 for additional information on hygiene measures.

Conditions for safe storage, including any incompatibilities : Store in accordance with local regulations. Store in a segregated and approved area. Store away from direct sunlight in a dry, cool and well-ventilated area, away from incompatible materials (see Section 10). Keep container tightly closed and sealed until ready for use. Cylinders should be stored upright, with valve protection cap in place, and firmly secured to prevent falling or being knocked over. Cylinder temperatures should not exceed 52 °C (125 °F).

Section 8. Exposure controls/personal protection

Control parameters

Occupational exposure limits

Ingredient name	Exposure limits
Helium	Oxygen Depletion [Asphyxiant]

Appropriate engineering controls : Good general ventilation should be sufficient to control worker exposure to airborne contaminants.

Environmental exposure controls : Emissions from ventilation or work process equipment should be checked to ensure they comply with the requirements of environmental protection legislation. In some cases, fume scrubbers, filters or engineering modifications to the process equipment will be necessary to reduce emissions to acceptable levels.

Individual protection measures

Hygiene measures : Wash hands, forearms and face thoroughly after handling chemical products, before eating, smoking and using the lavatory and at the end of the working period. Appropriate techniques should be used to remove potentially contaminated clothing. Wash contaminated clothing before reusing. Ensure that eyewash stations and safety showers are close to the workstation location.

Eye/face protection : Safety eyewear complying with an approved standard should be used when a risk assessment indicates this is necessary to avoid exposure to liquid splashes, mists, gases or dusts. If contact is possible, the following protection should be worn, unless the assessment indicates a higher degree of protection: safety glasses with side-shields.

Skin protection

Powered by IHS

Section 8. Exposure controls/personal protection

Hand protection : Chemical-resistant, impervious gloves complying with an approved standard should be worn at all times when handling chemical products if a risk assessment indicates this is necessary. Considering the parameters specified by the glove manufacturer, check during use that the gloves are still retaining their protective properties. It should be noted that the time to breakthrough for any glove material may be different for different glove manufacturers. In the case of mixtures, consisting of several substances, the protection time of the gloves cannot be accurately estimated.

Body protection : Personal protective equipment for the body should be selected based on the task being performed and the risks involved and should be approved by a specialist before handling this product.

Other skin protection : Appropriate footwear and any additional skin protection measures should be selected based on the task being performed and the risks involved and should be approved by a specialist before handling this product.

Respiratory protection : Use a properly fitted, air-purifying or air-fed respirator complying with an approved standard if a risk assessment indicates this is necessary. Respirator selection must be based on known or anticipated exposure levels, the hazards of the product and the safe working limits of the selected respirator.

Section 9. Physical and chemical properties

Appearance

Physical state : Gas. [Compressed gas.]

Color : Colorless.

Molecular weight : 4 g/mole

Molecular formula : He

Boiling/condensation point : -268.9°C (-452°F)

Melting/freezing point : -272.2°C (-458°F)

Critical temperature : -267.9°C (-450.2°F)

Odor : Odorless.

Odor threshold : Not available.

pH : Not available.

Flash point : [Product does not sustain combustion.]

Burning time : Not applicable.

Burning rate : Not applicable.

Evaporation rate : Not available.

Flammability (solid, gas) : Not available.

Lower and upper explosive (flammable) limits : Not available.

Vapor pressure : Not available.

Vapor density : 0.14 (Air = 1) Liquid Density@BP: 7.8 lb/ft3 (125 kg/m3)

Specific Volume (ft ^{3}/lb) : 96.1538

Gas Density (lb/ft ^{3}) : 0.0104

Relative density : Not applicable.

Solubility : Not available.

Solubility in water : Not available.

Partition coefficient: n-octanol/water : 0.28

Auto-ignition temperature : Not available.

Decomposition temperature : Not available.

Powered by IHS

Section 9. Physical and chemical properties

SADT : Not available.

Viscosity : Not applicable.

Section 10. Stability and reactivity

Reactivity : No specific test data related to reactivity available for this product or its ingredients.

Chemical stability : The product is stable.

Possibility of hazardous reactions : Under normal conditions of storage and use, hazardous reactions will not occur.

Conditions to avoid : No specific data.

Hazardous decomposition products : Under normal conditions of storage and use, hazardous decomposition products should not be produced.

Hazardous polymerization : Under normal conditions of storage and use, hazardous polymerization will not occur.

Section 11. Toxicological information

Information on toxicological effects

Acute toxicity

Not available.

Irritation/Corrosion

Not available.

Sensitization

Not available.

Mutagenicity

Not available.

Carcinogenicity

Not available.

Reproductive toxicity

Not available.

Teratogenicity

Not available.

Specific target organ toxicity (single exposure)

Not available.

Specific target organ toxicity (repeated exposure)

Not available.

Aspiration hazard

Not available.

Powered by IHS

Section 11. Toxicological information

Information on the likely routes of exposure : Not available.

Potential acute health effects

Eye contact : Contact with rapidly expanding gas may cause burns or frostbite.

Inhalation : No known significant effects or critical hazards.

Skin contact : Contact with rapidly expanding gas may cause burns or frostbite.

Ingestion : As this product is a gas, refer to the inhalation section.

Symptoms related to the physical, chemical and toxicological characteristics

Eye contact : No specific data.

Inhalation : No specific data.

Skin contact : No specific data.

Ingestion : No specific data.

Delayed and immediate effects and also chronic effects from short and long term exposure

Short term exposure

Potential immediate effects : Not available.

Potential delayed effects : Not available.

Long term exposure

Potential immediate effects : Not available.

Potential delayed effects : Not available.

Potential chronic health effects

Not available.

General : No known significant effects or critical hazards.

Carcinogenicity : No known significant effects or critical hazards.

Mutagenicity : No known significant effects or critical hazards.

Teratogenicity : No known significant effects or critical hazards.

Developmental effects : No known significant effects or critical hazards.

Fertility effects : No known significant effects or critical hazards.

Numerical measures of toxicity

Acute toxicity estimates

Not available.

Section 12. Ecological information

Toxicity

Not available.

Persistence and degradability

Not available.

Powered by IHS

Section 12. Ecological information

Bioaccumulative potential

Product/ingredient name	$LogP_{ow}$	BCF	Potential
Helium	0.28	-	low

Mobility in soil

Soil/water partition coefficient (K_{OC}) : Not available.

Other adverse effects : No known significant effects or critical hazards.

Section 13. Disposal considerations

Disposal methods : The generation of waste should be avoided or minimized wherever possible. Disposal of this product, solutions and any by-products should at all times comply with the requirements of environmental protection and waste disposal legislation and any regional local authority requirements. Dispose of surplus and non-recyclable products via a licensed waste disposal contractor. Waste should not be disposed of untreated to the sewer unless fully compliant with the requirements of all authorities with jurisdiction. Empty Airgas-owned pressure vessels should be returned to Airgas. Waste packaging should be recycled. Incineration or landfill should only be considered when recycling is not feasible. This material and its container must be disposed of in a safe way. Empty containers or liners may retain some product residues. Do not puncture or incinerate container.

Section 14. Transport information

	DOT	TDG	Mexico	IMDG	IATA
UN number	UN1046	UN1046	UN1046	UN1046	UN1046
UN proper shipping name	HELIUM, COMPRESSED	HELIUM, COMPRESSED	HELIUM, COMPRESSED	HELIUM, COMPRESSED	HELIUM, COMPRESSED
Transport hazard class(es)	2.2 	2.2 	2.2 	2.2 	2.2 
Packing group	-	-	-	-	-
Environment	No.	No.	No.	No.	No.
Additional information	**Limited quantity** Yes. **Packaging instruction** **Passenger aircraft** Quantity limitation: 75 kg **Cargo aircraft** Quantity limitation: 150 kg	**Explosive Limit and Limited Quantity Index** 0.125 **Passenger Carrying Road or Rail Index** 75	-	-	**Passenger and Cargo Aircraft**Quantity limitation: 75 kg **Cargo Aircraft Only** Quantity limitation: 150 kg

"Refer to CFR 49 (or authority having jurisdiction) to determine the information required for shipment of the product."

Powered by IHS

Section 14. Transport information

Special precautions for user : **Transport within user's premises:** always transport in closed containers that are upright and secure. Ensure that persons transporting the product know what to do in the event of an accident or spillage.

Transport in bulk according to Annex II of MARPOL 73/78 and the IBC Code : Not available.

Section 15. Regulatory information

U.S. Federal regulations : **TSCA 8(a) CDR Exempt/Partial exemption**: Not determined

United States inventory (TSCA 8b): This material is listed or exempted.

Clean Air Act Section 112 (b) Hazardous Air Pollutants (HAPs) : Not listed

Clean Air Act Section 602 Class I Substances : Not listed

Clean Air Act Section 602 Class II Substances : Not listed

DEA List I Chemicals (Precursor Chemicals) : Not listed

DEA List II Chemicals (Essential Chemicals) : Not listed

SARA 302/304

Composition/information on ingredients

No products were found.

SARA 304 RQ : Not applicable.

SARA 311/312

Classification : Sudden release of pressure

Composition/information on ingredients

Name	%	Fire hazard	Sudden release of pressure	Reactive	Immediate (acute) health hazard	Delayed (chronic) health hazard
Helium	100	No.	Yes.	No.	No.	No.

State regulations

Massachusetts : This material is listed.

New York : This material is not listed.

New Jersey : This material is listed.

Pennsylvania : This material is listed.

Canada inventory : This material is listed or exempted.

International regulations

Powered by IHS

Section 15. Regulatory information

International lists : **Australia inventory (AICS)**: This material is listed or exempted.
China inventory (IECSC): This material is listed or exempted.
Japan inventory: Not determined.
Korea inventory: This material is listed or exempted.
Malaysia Inventory (EHS Register): Not determined.
New Zealand Inventory of Chemicals (NZIoC): This material is listed or exempted.
Philippines inventory (PICCS): This material is listed or exempted.
Taiwan inventory (CSNN): Not determined.

Chemical Weapons Convention List Schedule I Chemicals : Not listed

Chemical Weapons Convention List Schedule II Chemicals : Not listed

Chemical Weapons Convention List Schedule III Chemicals : Not listed

Canada


WHMIS (Canada) : Class A: Compressed gas.

CEPA Toxic substances: This material is not listed.
Canadian ARET: This material is not listed.
Canadian NPRI: This material is not listed.
Alberta Designated Substances: This material is not listed.
Ontario Designated Substances: This material is not listed.
Quebec Designated Substances: This material is not listed.

Section 16. Other information

Canada Label requirements : Class A: Compressed gas.

Hazardous Material Information System (U.S.A.)

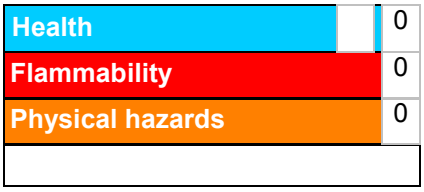

Caution: HMIS® ratings are based on a 0-4 rating scale, with 0 representing minimal hazards or risks, and 4 representing significant hazards or risks Although HMIS® ratings are not required on SDSs under 29 CFR 1910. 1200, the preparer may choose to provide them. HMIS® ratings are to be used with a fully implemented HMIS® program. HMIS® is a registered mark of the National Paint & Coatings Association (NPCA). HMIS® materials may be purchased exclusively from J. J. Keller (800) 327-6868.

The customer is responsible for determining the PPE code for this material.

National Fire Protection Association (U.S.A.)



Reprinted with permission from NFPA 704-2001, Identification of the Hazards of Materials for Emergency Response Copyright ©1997, National Fire Protection Association, Quincy, MA 02269. This reprinted material is not the complete and official position of the National Fire Protection Association, on the referenced subject which is represented only by the standard in its entirety.

Powered by IHS

Section 16. Other information

Copyright ©2001, National Fire Protection Association, Quincy, MA 02269. This warning system is intended to be interpreted and applied only by properly trained individuals to identify fire, health and reactivity hazards of chemicals. The user is referred to certain limited number of chemicals with recommended classifications in NFPA 49 and NFPA 325, which would be used as a guideline only. Whether the chemicals are classified by NFPA or not, anyone using the 704 systems to classify chemicals does so at their own risk.

History

Date of printing : 10/15/2014.

Date of issue/Date of revision : 10/15/2014.

Date of previous issue : 10/2/2014.

Version : 0.02

Key to abbreviations : ATE = Acute Toxicity Estimate
BCF = Bioconcentration Factor
GHS = Globally Harmonized System of Classification and Labelling of Chemicals
IATA = International Air Transport Association
IBC = Intermediate Bulk Container
IMDG = International Maritime Dangerous Goods
LogPow = logarithm of the octanol/water partition coefficient
MARPOL 73/78 = International Convention for the Prevention of Pollution From Ships, 1973 as modified by the Protocol of 1978. ("Marpol" = marine pollution)
UN = United NationsACGIH – American Conference of Governmental Industrial Hygienists
AIHA – American Industrial Hygiene Association
CAS – Chemical Abstract Services
CEPA – Canadian Environmental Protection Act
CERCLA – Comprehensive Environmental Response, Compensation, and Liability Act (EPA)
CFR – United States Code of Federal Regulations
CPR – Controlled Products Regulations
DSL – Domestic Substances List
GWP – Global Warming Potential
IARC – International Agency for Research on Cancer
ICAO – International Civil Aviation Organisation
Inh – Inhalation
LC – Lethal concentration
LD – Lethal dosage
NDSL – Non-Domestic Substances List
NIOSH – National Institute for Occupational Safety and Health
TDG – Canadian Transportation of Dangerous Goods Act and Regulations
TLV – Threshold Limit Value
TSCA – Toxic Substances Control Act
WEEL – Workplace Environmental Exposure Level
WHMIS – Canadian Workplace Hazardous Material Information System

References : Not available.

Indicates information that has changed from previously issued version.

Notice to reader

To the best of our knowledge, the information contained herein is accurate. However, neither the above-named supplier, nor any of its subsidiaries, assumes any liability whatsoever for the accuracy or completeness of the information contained herein.
Final determination of suitability of any material is the sole responsibility of the user. All materials may present unknown hazards and should be used with caution. Although certain hazards are described herein, we cannot guarantee that these are the only hazards that exist.

Powered by IHS

MATERIAL SAFETY DATA SHEET
HORIBA INSTRUMENTS, INC.
17671 Armstrong Avenue, Irvine, CA 92614
(949) 250-4811

REVISION DATE MAY 2003

SECTION I: MATERIAL IDENTIFICATION

IDENTITY: Potassium hydrogen phthalate
P/N 350623, 527033, 696138-1, 9003001600, 100-4

CHEMICAL FORMULA: $C_6H_4(COOK)(COOH)$ ~1% in water

GENERIC NAME: pH 4 Buffer Solution

CHEMICAL FAMILY: Salt solution

OTHER DESIGNATION: pH 4 Standard Solution, Autocal solution, 100-4

IN CASE OF EMERGENCY CONTACT YOUR REGIONAL PLANT MANAGER

SECTION II: HAZARDOUS INGREDIENTS

Irritant: Eyes, nose and throat, skin.

This product contains the following toxic chemical(s) subject to Section 313 Title III reporting requirements (40 CFR Part 372): NONE

SECTION III: PHYSICAL DATA

MELTING POINT (*): 295-300°C

SPECIFIC GRAVITY (H_2O = 1): 1.636

VAPOR PRESSURE: N/A

PERCENT, VOLATILE BY VOLUME (%): None

SOLUBILITY IN WATER v/v @°C: 1.2% (cool water) CAS #: 877-24-7

APPEARANCE AND ODOR: Colorless liquid

SECTION IV:PHYSICAL DATA

FLASH POINT AND METHOD: N/A

FLAMMABLE LIMITS: None

EXTINGUISHING MEDIA: Determine based on surrounding combustibles.

SPECIAL FIRE FIGHTING PROCEDURES: None

UNUSUAL FIRE AND EXPLOSION HAZARDS: N/A

SECTION V: REACTIVITY DATA

STABILITY: Stable at normal temperature

INCOMPATIBILITY (MATERIALS TO AVOID): None

HAZARDOUS DECOMPOSITION PRODUCTS: None

HAZARDOUS POLYMERIZATION: None

SECTION VI: HEALTH HAZARD DATA

EMERGENCY AND FIRST AID PROCEDURES:

Eyes:	Wash eyes with clean water flowing for 10-15 minutes. Call doctor immediately.
Skin:	Take off contaminated clothing and wash skin with water.
Inhaled:	Move the patient into clear air. Keep patient warm and stable. Loosen clothing and use artificial respiration if necessary. Call doctor immediately.
Swallowed:	Give patient plenty of warm water/milk. Induce vomiting. Call doctor immediately. If patient is unconscious, do not give water/milk, but call doctor immediately.

SECTION VII: SPILL OR LEAK PROCEDURES

Highway or railway spills call Chemtrec (800) 424-9300

STEPS TO BE TAKEN IN CASE MATERIAL IS RELEASED OR SPILLED:
Collect as much material as possible. The place of leakage should be washed with plenty of water.

WASTE DISPOSAL METHOD:
Dispose as chemical waste.

SECTION VIII: SPECIAL PROTECTION INFORMATION

RESPIRATORY PROTECTION (SPECIFY TYPE):	Not normally required.
VENTILATION:	Not normally required.
OTHER PROTECTIVE EQUIPMENT:	Optional - eye mask, gloves and long-sleeve working clothes.

SECTION IX:SPECIAL PRECAUTIONS

PRECAUTIONS TO BE TAKEN IN HANDLING AND STORING:
After working, wash hands thoroughly.

OTHER PRECAUTIONS: None.

For the following RAE Part Numbers:

600-0001-000, 600-0002-000

600-0002-001, 600-0026-000

600-0027-000, 600-0069-000

AIR LIQUIDE

MATERIAL SAFETY DATA SHEET

Prepared to U.S. OSHA, CMA, ANSI and Canadian WHMIS Standards

1. PRODUCT IDENTIFICATION

CHEMICAL NAME; CLASS: NONFLAMMABLE GAS MIXTURE

Containing One or More of the Following Components in a Nitrogen Balance Gas: Oxygen 0-23.5%; Isobutylene, 0.0005-0.9%

SYNONYMS: Not Applicable
CHEMICAL FAMILY NAME: Not Applicable
FORMULA: Not Applicable
Document Number: 50054

Note: The Material Safety Data Sheet is for this gas mixture supplied in cylinders with 33 cubic feet (935 liters) or less gas capacity (DOT - 39 cylinders). This MSDS has been developed for various gas mixtures with the composition of components within the ranges listed in Section 2 (Composition and Information on Ingredients). Refer to the product label for information on the actual composition of the product.

PRODUCT USE:	Calibration of Monitoring and Research Equipment
SUPPLIER/MANUFACTURER'S NAME:	CALGAZ
ADDRESS:	821 Chesapeake Drive Cambridge, MD 21613
EMERGENCY PHONE:	CHEMTREC: 1-800-424-9300
BUSINESS PHONE:	1-410-228-6400
General MSDS Information:	1-713/868-0440
Fax on Demand:	1-800/231-1366

2. COMPOSITION and INFORMATION ON INGREDIENTS

CHEMICAL NAME	CAS #	mole %	EXPOSURE LIMITS IN AIR					
			ACGIH-TLV		OSHA-PEL		NIOSH	OTHER
			TWA ppm	STEL ppm	TWA ppm	STEL ppm	IDLH ppm	ppm
Isobutylene	115-11-7	0.0005-0.9%	There are no specific exposure limits for Isobutylene.					
Oxygen	7782-44-7	0-23.5%	There are no specific exposure limits for Oxygen.					
Nitrogen	7727-37-9	Balance	There are no specific exposure limits for Nitrogen. Nitrogen is a simple asphyxiant (SA). Oxygen levels should be maintained above 19.5%.					

NE = Not Established. See Section 16 for Definitions of Terms Used.

NOTE (1): ALL WHMIS required information is included in appropriate sections based on the ANSI Z400.1-1998 format. This gas mixture has been classified in accordance with the hazard criteria of the CPR and the MSDS contains all the information required by the CPR.

3. HAZARD IDENTIFICATION

EMERGENCY OVERVIEW: This is a colorless, odorless gas mixture. Releases of this gas mixture may produce oxygen-deficient atmospheres (especially in confined spaces or other poorly-ventilated environments); individuals in such atmospheres may be asphyxiated. Isobutylene, a component of this gas mixture, may cause drowsiness and other central nervous system effects in high concentrations; however, due to its low concentration in this gas mixture, this is unlikely to occur.

SYMPTOMS OF OVER-EXPOSURE BY ROUTE OF EXPOSURE: The most significant route of over-exposure for this gas mixture is by inhalation.

INHALATION: Due to the small size of an individual cylinder of this gas mixture, no unusual health effects from over-exposure to the product are anticipated under routine circumstances of use. The chief health hazard associated with this gas mixture is when this gas mixture contains less than 19.5% Oxygen and is released in a small, poorly-ventilated area (i.e. an enclosed or confined space). Under this circumstance, an oxygen-deficient environment may occur. Individuals breathing such an atmosphere may experience symptoms which include headaches, ringing in ears, dizziness, drowsiness, unconsciousness, nausea, vomiting, and depression of all the senses. Under some circumstances of over-exposure, death may occur. The effects associated with various levels of oxygen are as follows:


CONCENTRATION OF OXYGEN	OBSERVED EFFECT
12-16% Oxygen:	Breathing and pulse rate increase, muscular coordination slightly disturbed.
10-14% Oxygen:	Emotional upset, abnormal fatigue, disturbed respiration.
6-10% Oxygen:	Nausea, vomiting, collapse, or loss of consciousness.
Below 6%:	Convulsive movements, possible respiratory collapse, and death.

HEALTH EFFECTS OR RISKS FROM EXPOSURE: An Explanation in Lay Terms. Over-exposure to this gas mixture may cause the following health effects:

ACUTE: Due to the small size of the individual cylinder of this gas mixture, no unusual health effects from exposure to the product are anticipated under routine circumstances of use. The most significant hazard associated with this gas mixture when it contains less than 19.5% oxygen is the potential for exposure to oxygen-deficient atmospheres. Symptoms of oxygen deficiency include respiratory difficulty, ringing in ears, headaches, shortness of breath, wheezing, headache, dizziness, indigestion, nausea, unconsciousness, and death. The skin of a victim of over-exposure may have a blue color. Additionally, Isobutylene, a component of this gas mixture, may cause drowsiness or central nervous system effects in high concentrations; however, due to its low concentration in this gas mixture, this is unlikely to occur.

CHRONIC: Chronic exposure to oxygen-deficient atmospheres (below 18% oxygen in air) may affect the heart and nervous system.

TARGET ORGANS: ACUTE: Respiratory system, eyes. CHRONIC: Heart, cardiovascular system, central nervous system.

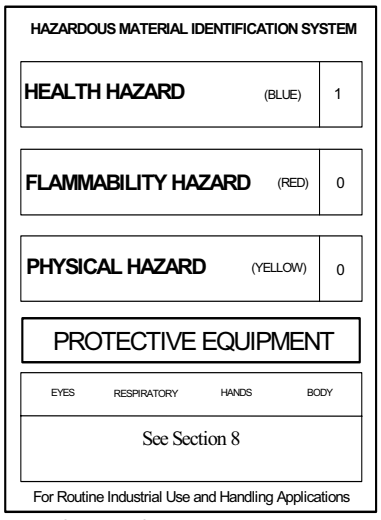

4. FIRST-AID MEASURES

RESCUERS SHOULD NOT ATTEMPT TO RETRIEVE VICTIMS OF EXPOSURE TO THIS GAS MIXTURE WITHOUT ADEQUATE PERSONAL PROTECTIVE EQUIPMENT. At a minimum, Self-Contained Breathing Apparatus must be worn.

No unusual health effects are anticipated after exposure to this gas mixture, due to the small cylinder size. If any adverse symptom develops after over-exposure to this gas mixture, remove victim(s) to fresh air as quickly as possible. Only trained personnel should administer supplemental oxygen and/or cardio-pulmonary resuscitation if necessary. Victim(s) who experience any adverse effect after over-exposure to this gas mixture must be taken for medical attention. Rescuers should be taken for medical attention if necessary. Take a copy of the label and the MSDS to physician or other health professional with victim(s).

MEDICAL CONDITIONS AGGRAVATED BY EXPOSURE: Acute or chronic respiratory conditions may be aggravated by over-exposure to this gas mixture.

RECOMMENDATIONS TO PHYSICIANS: Administer oxygen, if necessary; treat symptoms and eliminate exposure.

5. FIRE-FIGHTING MEASURES

FLASH POINT: Not applicable.

AUTOIGNITION TEMPERATURE: Not applicable.

FLAMMABLE LIMITS (in air by volume, %):

Lower (LEL): Not applicable.
Upper (UEL): Not applicable.


FIRE EXTINGUISHING MATERIALS: Non-flammable gas mixture. Use extinguishing media appropriate for surrounding fire.

UNUSUAL FIRE AND EXPLOSION HAZARDS: This gas mixture is not flammable; however, containers, when involved in fire, may rupture or burst in the heat of the fire.

Explosion Sensitivity to Mechanical Impact: Not sensitive.
Explosion Sensitivity to Static Discharge: Not sensitive.

SPECIAL FIRE-FIGHTING PROCEDURES: Structural firefighters must wear Self-Contained Breathing Apparatus and full protective equipment.

NFPA RATING

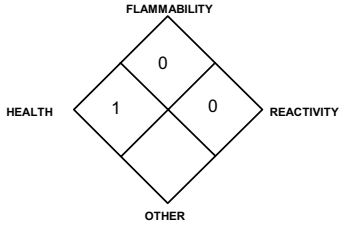

6. ACCIDENTAL RELEASE MEASURES

LEAK RESPONSE: Due to the small size and content of the cylinder, an accidental release of this gas mixture presents significantly less risk of an oxygen deficient environment and other safety hazards than a similar release from a larger cylinder. However, as with any chemical release, extreme caution must be used during emergency response procedures. In the event of a release in which the atmosphere is unknown, and in which other chemicals are potentially involved, evacuate immediate area. Such releases should be responded to by trained personnel using pre-planned procedures. Proper protective equipment should be used. In case of a leak, clear the affected area, protect people, and respond with trained personnel.

Allow the gas mixture to dissipate. If necessary, monitor the surrounding area (and the original area of the release) for oxygen. Oxygen levels must be above 19.5% before non-emergency personnel are allowed to re-enter area.

If leaking incidentally from the cylinder, contact your supplier.

7. HANDLING and USE

WORK PRACTICES AND HYGIENE PRACTICES: Be aware of any signs of dizziness or fatigue; exposures to fatal concentrations of this gas mixture could occur without any significant warning symptoms, due to oxygen deficiency. Do not attempt to repair, adjust, or in any other way modify the cylinders containing this gas mixture. If there is a malfunction or another type of operational problem, contact nearest distributor immediately.

STORAGE AND HANDLING PRACTICES: Cylinders should be firmly secured to prevent falling or being knocked-over. Cylinders must be protected from the environment, and preferably kept at room temperature (approximately 21°C [70°F]). Cylinders should be stored in dry, well-ventilated areas, away from sources of heat, ignition, and direct sunlight. Protect cylinders against physical damage. Full and empty cylinders should be segregated. Use a first-in, first-out inventory system to prevent full containers from being stored for long periods of time. These cylinders are not refillable. **WARNING! Do not refill DOT 39 cylinders. To do so may cause personal injury or property damage.**

SPECIAL PRECAUTIONS FOR HANDLING GAS CYLINDERS: WARNING! Compressed gases can present significant safety hazards. During cylinder use, use equipment designed for these specific cylinders. Ensure all lines and equipment are rated for proper service pressure.

PROTECTIVE PRACTICES DURING MAINTENANCE OF CONTAMINATED EQUIPMENT: Follow practices indicated in Section 6 (Accidental Release Measures). Make certain that application equipment is locked and tagged-out safely. Always use product in areas where adequate ventilation is provided.

8. EXPOSURE CONTROLS - PERSONAL PROTECTION

VENTILATION AND ENGINEERING CONTROLS: No special ventilation systems or engineering controls are needed under normal circumstances of use. As with all chemicals, use this gas mixture in well-ventilated areas. If this gas mixture is used in a poorly-ventilated area, install automatic monitoring equipment to detect the levels of Nitrous Oxide and Oxygen.

RESPIRATORY PROTECTION: No special respiratory protection is required under normal circumstances of use. Maintain oxygen levels above 19.5% in the workplace. Use supplied air respiratory protection when oxygen levels are below 19.5%, or during emergency response to a release of this gas mixture. During an emergency situation, before entering the area, check the concentration of Methane and Oxygen. If respiratory protection is needed, use only protection authorized in the U.S. Federal OSHA Standard (29 CFR 1910.134), applicable U.S. State regulations, or the Canadian CSA Standard Z94.4-93 and applicable standards of Canadian Provinces. Oxygen levels below 19.5% are considered IDLH by OSHA. In such atmospheres, use of a full-facepiece pressure/demand SCBA or a full facepiece, supplied air respirator with auxiliary self-contained air supply is required under OSHA's Respiratory Protection Standard (1910.134-1998).

EYE PROTECTION: Safety glasses. If necessary, refer to U.S. OSHA 29 CFR 1910.133 or appropriate Canadian Standards.

HAND PROTECTION: Wear leather gloves when handling cylinders. Chemically resistant gloves should be worn when using this gas mixture. If necessary, refer to U.S. OSHA 29 CFR 1910.138 or appropriate Standards of Canada.

BODY PROTECTION: No special protection is needed under normal circumstances of use. If a hazard of injury to the feet exists due to falling objects, rolling objects, where objects may pierce the soles of the feet or where employee's feet may be exposed to electrical hazards, use foot protection, as described in U.S. OSHA 29 CFR 1910.136.

9. PHYSICAL and CHEMICAL PROPERTIES

The following information is for Nitrogen, a main component of this gas mixture.

GAS DENSITY @ 32°F (0°C) and 1 atm: 0.072 lbs/ ft^3 (1.153 kg/m^3)

BOILING POINT: -195.8°C (-320.4°F)
FREEZING/MELTING POINT @ 10 psig: -210°C (-345.8°F)
SPECIFIC GRAVITY (air = 1) @ 70°F (21.1°C): 0.906
pH: Not applicable.
SOLUBILITY IN WATER vol/vol @ 32°F (0°C) and 1 atm: 0.023
MOLECULAR WEIGHT: 28.01
EVAPORATION RATE (nBuAc = 1): Not applicable.
EXPANSION RATIO: Not applicable.
ODOR THRESHOLD: Not applicable.
SPECIFIC VOLUME (ft^3/lb): 13.8
VAPOR PRESSURE @ 70°F (21.1°C) psig: Not applicable.
COEFFICIENT WATER/OIL DISTRIBUTION: Not applicable.

The following information is for Oxygen, a main component of this gas mixture.

GAS DENSITY @ 32°F (0°C) and 1 atm: 0.083 lb/cu ft (1.326 kg/m^3)

FREEZING/MELTING POINT @ 10 psig: -218.8°C (-361.8°F)
BOILING POINT: -183.0°C (-297.4°F)
SPECIFIC GRAVITY (air = 1) @ 70°F (21.1°C): 1.105
pH: Not applicable.
SOLUBILITY IN WATER vol/vol at 32°F (0°C) and 1 atm: 0.04.91
MOLECULAR WEIGHT: 32.00
EVAPORATION RATE (nBuAc = 1): Not applicable.
EXPANSION RATIO: Not applicable.
ODOR THRESHOLD: Not applicable.
VOLUME (ft^3/lb): 12.1
VAPOR PRESSURE @ 70°F (21.1°C) psig: Not applicable.
COEFFICIENT WATER/OIL DISTRIBUTION: Not applicable.

The following information is for the gas mixture.

APPEARANCE AND COLOR: This is a colorless, odorless gas mixture.

HOW TO DETECT THIS SUBSTANCE (warning properties): There are no unusual warning properties associated with a release of this gas mixture. In terms of leak detection, fittings and joints can be painted with a soap solution to detect leaks, which will be indicated by a bubble formation.

10. STABILITY and REACTIVITY

STABILITY: Normally stable in gaseous state.
DECOMPOSITION PRODUCTS: The thermal decomposition products of Isobutylene include carbon oxides. The other components of this gas mixture do not decompose, per se, but can react with other compounds in the heat of a fire.
MATERIALS WITH WHICH SUBSTANCE IS INCOMPATIBLE: Titanium will burn in the Nitrogen component of this gas mixture. Lithium reacts slowly with Nitrogen at ambient temperatures. The Isobutylene component of this gas mixture is also incompatible with strong oxidizers (i.e. chlorine, bromine pentafluoride, oxygen difluoride, and nitrogen trifluoride).
HAZARDOUS POLYMERIZATION: Will not occur.
CONDITIONS TO AVOID: Contact with incompatible materials. Cylinders exposed to high temperatures or direct flame can rupture or burst.

11. TOXICOLOGICAL INFORMATION

TOXICITY DATA: The following toxicology data are available for the components of this gas mixture:
ISOBUTYLENE:
LC_{50} (inhalation, rat) = 620,000 mg/kg/4 hours
LC_{50} (inhalation, mouse) = 415,000 mg/kg
NITROGEN:
There are no specific toxicology data for Nitrogen. Nitrogen is a simple asphyxiant, which acts to displace oxygen in the environment.
SUSPECTED CANCER AGENT: The components of this gas mixture are not found on the following lists: FEDERAL OSHA Z LIST, NTP, CAL/OSHA, and IARC; therefore, they are not considered to be, nor suspected to be, cancer-causing agents by these agencies.
IRRITANCY OF PRODUCT: Contact with rapidly expanding gases can be irritating to exposed skin and eyes.
SENSITIZATION TO THE PRODUCT: The components of this gas mixture are not known to cause human skin or respiratory sensitization.
REPRODUCTIVE TOXICITY INFORMATION: Listed below is information concerning the effects of this gas mixture and its components on the human reproductive system.
Mutagenicity: No mutagenicity effects have been described for the components in this gas mixture.
Embryotoxcity: No embryotoxic effects have been described for the components in this gas mixture.
Teratogenicity: No teratogenicity effects have been described for the components in this gas mixture.
Reproductive Toxicity: No reproductive toxicity effects have been described for the components in gas mixture.
A mutagen is a chemical which causes permanent changes to genetic material (DNA) such that the changes will propagate through generation lines. An embryotoxin is a chemical which causes damage to a developing embryo (i.e. within the first eight weeks of pregnancy in humans), but the damage does not propagate across generational lines. A teratogen is a chemical which causes damage to a developing fetus, but the damage does not propagate across generational lines. A reproductive toxin is any substance which interferes in any way with the reproductive process.
BIOLOGICAL EXPOSURE INDICES (BEIs): Currently, Biological Exposure Indices (BEIs) are not applicable for the components of this gas mixture.

12. ECOLOGICAL INFORMATION

ENVIRONMENTAL STABILITY: The components of this gas mixture occur naturally in the atmosphere. The gas will be dissipated rapidly in well-ventilated areas. The following environmental data are applicable to the components of this gas mixture.
OXYGEN: Water Solubility = 1 volume Oxygen/32 volumes water at 20°C. Log K_{ow} = -0.65
NITROGEN: Water Solubility = 2.4 volumes Nitrogen/100 volumes water at 0°C. 1.6 volumes Nitrogen/100 volumes water at 20°C.
EFFECT OF MATERIAL ON PLANTS or ANIMALS: No evidence is currently available on the effects of this gas mixture on plant and animal life.
EFFECT OF CHEMICAL ON AQUATIC LIFE: No evidence is currently available on the effects of this gas mixture on aquatic life.

13. DISPOSAL CONSIDERATIONS

PREPARING WASTES FOR DISPOSAL PREPARING WASTES FOR DISPOSAL: Waste disposal must be in accordance with appropriate Federal, State, and local regulations. Cylinders with undesired residual product may be safely vented outdoors with the proper regulator. For further information, refer to Section 16 (Other Information).

14. TRANSPORTATION INFORMATION

THIS GAS MIXTURE IS HAZARDOUS AS DEFINED BY 49 CFR 172.101 BY THE U.S. DEPARTMENT OF TRANSPORTATION.
PROPER SHIPPING NAME: Compressed gases, n.o.s. (*Oxygen, Nitrogen)*or the gas component with the next highest concentration next to Nitrogen.
HAZARD CLASS NUMBER and DESCRIPTION: 2.2 (Non-Flammable Gas)
UN IDENTIFICATION NUMBER: UN 1956
PACKING GROUP: Not applicable.
DOT LABEL(S) REQUIRED: Class 2.2 (Non-Flammable Gas)
NORTH AMERICAN EMERGENCY RESPONSE GUIDEBOOK NUMBER (2000): 126
MARINE POLLUTANT: The components of this gas mixture are not classified by the DOT as Marine Pollutants (as defined by 49 CFR 172.101, Appendix B).
SPECIAL SHIPPING INFORMATION: Cylinders should be transported in a secure position, in a well-ventilated vehicle. The transportation of compressed gas cylinders in automobiles or in closed-body vehicles can present serious safety hazards. If transporting these cylinders in vehicles, ensure these cylinders are not exposed to extremely high temperatures (as may occur in an enclosed vehicle on a hot day). Additionally, the vehicle should be well-ventilated during transportation.
Note: DOT 39 Cylinders ship in a strong outer carton (overpack). Pertinent shipping information goes on the outside of the overpack. DOT 39 Cylinders do not have transportation information on the cylinder itself.
TRANSPORT CANADA TRANSPORTATION OF DANGEROUS GOODS REGULATIONS: This gas is considered as Dangerous Goods, per regulations of Transport Canada.
PROPER SHIPPING NAME: Compressed gases, n.o.s. (*Oxygen, Nitrogen)*or the gas component with the next highest concentration next to Nitrogen.
HAZARD CLASS NUMBER and DESCRIPTION: 2.2 (Non-Flammable Gas)
UN IDENTIFICATION NUMBER: UN 1956
PACKING GROUP: Not Applicable
HAZARD LABEL: Class 2.2 (Non-Flammable Gas)
SPECIAL PROVISIONS: None
EXPLOSIVE LIMIT AND LIMITED QUANTITY INDEX: 0.12
ERAP INDEX: None
PASSENGER CARRYING SHIP INDEX: None
PASSENGER CARRYING ROAD VEHICLE OR PASSENGER CARRYING RAILWAY VEHICLE INDEX: 75
NORTH AMERICAN EMERGENCY RESPONSE GUIDEBOOK NUMBER (2000): 126
NOTE: Shipment of compressed gas cylinders via Public Passenger Road Vehicle is a violation of Canadian law (Transport Canada Transportation of Dangerous Goods Act, 1992).

15. REGULATORY INFORMATION

ADDITIONAL U.S. REGULATIONS:
U.S. SARA REPORTING REQUIREMENTS: The components of this gas mixture are not subject to the reporting requirements of Sections 302, 304, and 313 of Title III of the Superfund Amendments and Reauthorization Act.
U.S. SARA THRESHOLD PLANNING QUANTITY: There are no specific Threshold Planning Quantities for this gas mixture. The default Federal MSDS submission and inventory requirement filing threshold of 10,000 lb (4,540 kg) may apply, per 40 CFR 370.20.
U.S. TSCA INVENTORY STATUS: The components of this gas mixture are listed on the TSCA Inventory.
U.S. CERCLA REPORTABLE QUANTITY (RQ): Not applicable.
OTHER U.S. FEDERAL REGULATIONS:
- No component of this gas mixture is subject to the requirements of CFR 29 1910.1000 (under the 1989 PELs).
- Isobutylene is subject to the reporting requirements of Section 112(r) of the Clean Air Act. The Threshold Quantity for this gas is 10,000 pounds.
- The regulations of the Process Safety Management of Highly Hazardous Chemicals are not applicable (29 CFR 1910.119).
- This gas mixture does not contain any Class I or Class II ozone depleting chemicals (40 CFR Part 82).

15. REGULATORY INFORMATION (continued)

- Nitrogen and Oxygen are not listed as Regulated Substances, per 40 CFR, Part 68, of the Risk Management for Chemical Releases. Isobutylene is listed under this regulation in Table 3 as Regulated Substances (Flammable Substances), in quantities of 10,000 lbs (4,554 kg) or greater.

U.S. STATE REGULATORY INFORMATION: The components of this gas mixture are covered under the following specific State regulations:

Alaska - Designated Toxic and Hazardous Substances: No.
California - Permissible Exposure Limits for Chemical Contaminants: Nitrogen.
Florida - Substance List: Oxygen, Isobutylene.
Illinois - Toxic Substance List: No.
Kansas - Section 302/313 List: No.
Massachusetts - Substance List: Oxygen, Isobutylene.
Michigan - Critical Materials Register: No.
Minnesota - List of Hazardous Substances: No.
Missouri - Employer Information/Toxic Substance List: No.
New Jersey - Right to Know Hazardous Substance List: Oxygen, Nitrogen, Isobutylene.
North Dakota - List of Hazardous Chemicals, Reportable Quantities: No.
Pennsylvania - Hazardous Substance List: Oxygen, Nitrogen, Isobutylene.
Rhode Island - Hazardous Substance List: Oxygen, Nitrogen.
Texas - Hazardous Substance List: No.
West Virginia - Hazardous Substance List: No.
Wisconsin - Toxic and Hazardous Substances: : No.

CALIFORNIA SAFE DRINKING WATER AND TOXIC ENFORCEMENT ACT (PROPOSITION 65): No component of this gas mixture is on the California Proposition 65 lists.

ADDITIONAL CANADIAN REGULATIONS:
CANADIAN DSL/NDSL INVENTORY STATUS: The components of this gas mixture are listed on the DSL Inventory.
CANADIAN ENVIRONMENTAL PROTECTION ACT (CEPA) PRIORITIES SUBSTANCES LISTS: The components of this gas mixture are not on the CEPA Priorities Substances Lists.
CANADIAN WHMIS REGULATIONS: This gas mixture is categorized as a Controlled Product, Hazard Class A, as per the Controlled Product Regulations.

16. OTHER INFORMATION

INFORMATION ABOUT DOT-39 NRC (Non-Refillable Cylinder) PRODUCTS

DOT 39 cylinders ship as hazardous materials when full. Once the cylinders are relieved of pressure (empty) they are not considered hazardous material or waste. Residual gas in this type of cylinder is not an issue because toxic gas mixtures are prohibited. Calibration gas mixtures typically packaged in these cylinders are Nonflammable n.o.s., UN 1956. A small percentage of calibration gases packaged in DOT 39 cylinders are flammable or oxidizing gas mixtures.

For disposal of used DOT-39 cylinders, it is acceptable to place them in a landfill if local laws permit. Their disposal is no different than that employed with other DOT containers such as spray paint cans, household aerosols, or disposable cylinders of propane (for camping, torch etc.). When feasible, we recommended recycling for scrap metal content. CALGAZ will do this for any customer that wishes to return cylinders to us prepaid. All that is required is a phone call to make arrangements so we may anticipate arrival. Scrapping cylinders involves some preparation before the metal dealer may accept them. We perform this operation as a service to valued customers who want to participate.

MIXTURES: When two or more gases or liquefied gases are mixed, their hazardous properties may combine to create additional, unexpected hazards. Obtain and evaluate the safety information for each component before you produce the mixture. Consult an Industrial Hygienist or other trained person when you make your safety evaluation of the end product. Remember, gases and liquids have properties which can cause serious injury or death.

Further information about the handling of compressed gases can be found in the following pamphlets published by: Compressed Gas Association Inc. (CGA), 1725 Jefferson Davis Highway, Suite 1004, Arlington, VA 22202-4102. Telephone: (703) 412-0900.

P-1 *"Safe Handling of Compressed Gases in Containers"*
AV-1 *"Safe Handling and Storage of Compressed Gases"*
"Handbook of Compressed Gases"

PREPARED BY:
CHEMICAL SAFETY ASSOCIATES, Inc.
PO Box 3519, La Mesa, CA 91944-3519
619/670-0609
Fax on Demand: 1-800/231-1366

AIR LIQUIDE

This Material Safety Data Sheet is offered pursuant to OSHA's Hazard Communication Standard, 29 CFR, 1910.1200. Other government regulations must be reviewed for applicability to this gas mixture. To the best of CALGAZ knowledge, the information contained herein is reliable and accurate as of this date; however, accuracy, suitability or completeness are not guaranteed and no warranties of any type, either express or implied, are provided. The information contained herein relates only to this specific product. If this gas mixture is combined with other materials, all component properties must be considered. Data may be changed from time to time. Be sure to consult the latest edition.

SAFETY DATA SHEET

Creation Date 08-Nov-2010 **Revision Date** 18-Jun-2015 **Revision Number** 2

1. Identification

Product Name **Fluoranthene**

Cat No. : **AC119170000; AC119170250; AC119171000; AC119175000**

Synonyms Benzo[j,k]fluorene

Recommended Use Laboratory chemicals.

Uses advised against No Information available

Details of the supplier of the safety data sheet

Company
Fisher Scientific
One Reagent Lane
Fair Lawn, NJ 07410
Tel: (201) 796-7100

Entity / Business Name
Acros Organics
One Reagent Lane
Fair Lawn, NJ 07410

Emergency Telephone Number
For information **US** call: 001-800-ACROS-01 / **Europe** call: +32 14 57 52 11
Emergency Number **US:**001-201-796-7100 / **Europe:** +32 14 57 52 99
CHEMTREC Tel. No.**US:**001-800-424-9300 / **Europe:**001-703-527-3887

2. Hazard(s) identification

Classification
This chemical is considered hazardous by the 2012 OSHA Hazard Communication Standard (29 CFR 1910.1200)

Acute oral toxicity	Category 4

Label Elements

Signal Word
Warning

Hazard Statements
Harmful if swallowed



Precautionary Statements
Prevention
Wash face, hands and any exposed skin thoroughly after handling
Do not eat, drink or smoke when using this product
Ingestion
IF SWALLOWED: Call a POISON CENTER or doctor/physician if you feel unwell

Rinse mouth

Disposal

Dispose of contents/container to an approved waste disposal plant

Hazards not otherwise classified (HNOC)

Very toxic to aquatic life with long lasting effects

3. Composition / information on ingredients

Component	CAS-No	Weight %
Fluoranthene	206-44-0	>95

4. First-aid measures

Eye Contact Rinse immediately with plenty of water, also under the eyelids, for at least 15 minutes. Obtain medical attention.

Skin Contact Wash off immediately with soap and plenty of water while removing all contaminated clothes and shoes. Obtain medical attention.

Inhalation Move to fresh air. If breathing is difficult, give oxygen. Obtain medical attention.

Ingestion Do not induce vomiting. Get medical attention.

Most important symptoms/effects No information available.

Notes to Physician Treat symptomatically

5. Fire-fighting measures

Suitable Extinguishing Media Water spray. Carbon dioxide (CO_2). Dry chemical. alcohol-resistant foam.

Unsuitable Extinguishing Media No information available

Flash Point 100 °C / 212 °F

Method - No information available

Autoignition Temperature No information available

Explosion Limits

Upper No data available

Lower No data available

Sensitivity to Mechanical Impact No information available

Sensitivity to Static Discharge No information available

Specific Hazards Arising from the Chemical

Keep product and empty container away from heat and sources of ignition.

Hazardous Combustion Products

Carbon monoxide (CO) Carbon dioxide (CO_2)

Protective Equipment and Precautions for Firefighters

As in any fire, wear self-contained breathing apparatus pressure-demand, MSHA/NIOSH (approved or equivalent) and full protective gear.

NFPA

Health	Flammability	Instability	Physical hazards
2	0	0	N/A

6. Accidental release measures

Personal Precautions Ensure adequate ventilation. Use personal protective equipment.

Environmental Precautions See Section 12 for additional ecological information. Avoid release to the environment. Collect spillage.

Methods for Containment and Clean Up Sweep up or vacuum up spillage and collect in suitable container for disposal.

7. Handling and storage

Handling Ensure adequate ventilation. Wear personal protective equipment. Avoid contact with skin and eyes. Do not breathe dust. Do not breathe vapors or spray mist. Avoid dust formation.

Storage Keep in a dry, cool and well-ventilated place. Keep container tightly closed.

8. Exposure controls / personal protection

Exposure Guidelines This product does not contain any hazardous materials with occupational exposure limits established by the region specific regulatory bodies.

Engineering Measures Ensure adequate ventilation, especially in confined areas. Ensure that eyewash stations and safety showers are close to the workstation location.

Personal Protective Equipment

Eye/face Protection Wear appropriate protective eyeglasses or chemical safety goggles as described by OSHA's eye and face protection regulations in 29 CFR 1910.133 or European Standard EN166.

Skin and body protection Wear appropriate protective gloves and clothing to prevent skin exposure.

Respiratory Protection Follow the OSHA respirator regulations found in 29 CFR 1910.134 or European Standard EN 149. Use a NIOSH/MSHA or European Standard EN 149 approved respirator if exposure limits are exceeded or if irritation or other symptoms are experienced.

Hygiene Measures Handle in accordance with good industrial hygiene and safety practice.

9. Physical and chemical properties

Physical State	Powder Solid
Appearance	Light green
Odor	Odorless
Odor Threshold	No information available
pH	No information available
Melting Point/Range	109 - 111 °C / 228.2 - 231.8 °F
Boiling Point/Range	384 - 34 °C / 723.2 - 93.2 °F
Flash Point	100 °C / 212 °F
Evaporation Rate	No information available
Flammability (solid,gas)	No information available
Flammability or explosive limits	
Upper	No data available
Lower	No data available
Vapor Pressure	No information available
Vapor Density	No information available
Relative Density	No information available
Solubility	No information available
Partition coefficient; n-octanol/water	No data available
Autoignition Temperature	No information available
Decomposition Temperature	No information available
Viscosity	No information available
Molecular Formula	C16 H10
Molecular Weight	202.25

10. Stability and reactivity

Reactive Hazard None known, based on information available

Stability Stable under normal conditions.

Conditions to Avoid Incompatible products.

Incompatible Materials Strong oxidizing agents

Hazardous Decomposition Products Carbon monoxide (CO), Carbon dioxide (CO_2)

Hazardous Polymerization Hazardous polymerization does not occur.

Hazardous Reactions None under normal processing.

11. Toxicological information

Acute Toxicity

Product Information No acute toxicity information is available for this product

Component Information

Component	LD50 Oral	LD50 Dermal	LC50 Inhalation
Fluoranthene	2 g/kg (Rat)	3180 mg/kg (Rabbit)	Not listed

Toxicologically Synergistic Products No information available

Delayed and immediate effects as well as chronic effects from short and long-term exposure

Irritation No information available

Sensitization No information available

Carcinogenicity The table below indicates whether each agency has listed any ingredient as a carcinogen.

Component	CAS-No	IARC	NTP	ACGIH	OSHA	Mexico
Fluoranthene	206-44-0	Not listed	Not listed	Not listed	Not listed	Not listed

Mutagenic Effects No information available

Reproductive Effects No information available.

Developmental Effects No information available.

Teratogenicity No information available.

STOT - single exposure None known

STOT - repeated exposure None known

Aspiration hazard No information available

Symptoms / effects,both acute and delayed No information available

Endocrine Disruptor Information No information available

Other Adverse Effects The toxicological properties have not been fully investigated. See actual entry in RTECS for complete information.

12. Ecological information

Ecotoxicity

Very toxic to aquatic organisms, may cause long-term adverse effects in the aquatic environment.

Component	Freshwater Algae	Freshwater Fish	Microtox	Water Flea
Fluoranthene	Not listed	Oncorhynchus mykiss: LC50=0.0077 mg/L 96h	Not listed	EC50: 0.78 mg/L 20h

Persistence and Degradability No information available
Bioaccumulation/ Accumulation No information available.

Mobility .

Component	log Pow
Fluoranthene	5.33

13. Disposal considerations

Waste Disposal Methods Chemical waste generators must determine whether a discarded chemical is classified as a hazardous waste. Chemical waste generators must also consult local, regional, and national hazardous waste regulations to ensure complete and accurate classification.

Component	RCRA - U Series Wastes	RCRA - P Series Wastes
Fluoranthene - 206-44-0	U120	-

14. Transport information

DOT
- **UN-No** UN3077
- **Proper Shipping Name** ENVIRONMENTALLY HAZARDOUS SUBSTANCE,SOLID, N.O.S.
- **Proper technical name** (Fluoranthene)
- **Hazard Class** 9
- **Packing Group** III

TDG
- **UN-No** UN3077
- **Proper Shipping Name** ENVIRONMENTALLY HAZARDOUS SUBSTANCE,SOLID, N.O.S.
- **Hazard Class** 9
- **Packing Group** III

IATA
- **UN-No** UN3077
- **Proper Shipping Name** Environmentally hazardous substance, solid, n.o.s
- **Hazard Class** 9
- **Packing Group** III

IMDG/IMO
- **UN-No** UN3077
- **Proper Shipping Name** Environmentally hazardous substance, solid, n.o.s
- **Hazard Class** 9
- **Packing Group** III

15. Regulatory information

International Inventories

Component	TSCA	DSL	NDSL	EINECS	ELINCS	NLP	PICCS	ENCS	AICS	IECSC	KECL
Fluoranthene	X	-	X	205-912-4	-		-	X	X	X	-

Legend:
X - Listed
E - Indicates a substance that is the subject of a Section 5(e) Consent order under TSCA.
F - Indicates a substance that is the subject of a Section 5(f) Rule under TSCA.
N - Indicates a polymeric substance containing no free-radical initiator in its inventory name but is considered to cover the designated polymer made with any free-radical initiator regardless of the amount used.
P - Indicates a commenced PMN substance
R - Indicates a substance that is the subject of a Section 6 risk management rule under TSCA.
S - Indicates a substance that is identified in a proposed or final Significant New Use Rule
T - Indicates a substance that is the subject of a Section 4 test rule under TSCA.
XU - Indicates a substance exempt from reporting under the Inventory Update Rule, i.e. Partial Updating of the TSCA Inventory Data Base Production and Site Reports (40 CFR 710(B).

Y1 - Indicates an exempt polymer that has a number-average molecular weight of 1,000 or greater.
Y2 - Indicates an exempt polymer that is a polyester and is made only from reactants included in a specified list of low concern reactants that comprises one of the eligibility criteria for the exemption rule.

U.S. Federal Regulations

TSCA 12(b) Not applicable

SARA 313

Component	CAS-No	Weight %	SARA 313 - Threshold Values %
Fluoranthene	206-44-0	>95	1.0 0.1

SARA 311/312 Hazardous Categorization

Acute Health Hazard	Yes
Chronic Health Hazard	No
Fire Hazard	No
Sudden Release of Pressure Hazard	No
Reactive Hazard	No

Clean Water Act

Component	CWA - Hazardous Substances	CWA - Reportable Quantities	CWA - Toxic Pollutants	CWA - Priority Pollutants
Fluoranthene	-	-	X	X

Clean Air Act Not applicable

OSHA Occupational Safety and Health Administration
Not applicable

CERCLA
This material, as supplied, contains one or more substances regulated as a hazardous substance under the Comprehensive Environmental Response Compensation and Liability Act (CERCLA) (40 CFR 302)

Component	Hazardous Substances RQs	CERCLA EHS RQs
Fluoranthene	100 lb	-

California Proposition 65 This product does not contain any Proposition 65 chemicals

State Right-to-Know

Component	Massachusetts	New Jersey	Pennsylvania	Illinois	Rhode Island
Fluoranthene	X	X	X	-	-

U.S. Department of Transportation

Reportable Quantity (RQ):	N
DOT Marine Pollutant	N
DOT Severe Marine Pollutant	N

U.S. Department of Homeland Security
This product does not contain any DHS chemicals.

Other International Regulations

Mexico - Grade No information available

Canada
This product has been classified in accordance with the hazard criteria of the Controlled Products Regulations (CPR) and the MSDS contains all the information required by the CPR

WHMIS Hazard Class D1B Toxic materials



16. Other information

Prepared By	Regulatory Affairs Thermo Fisher Scientific Email: EMSDS.RA@thermofisher.com
Creation Date	08-Nov-2010
Revision Date	18-Jun-2015
Print Date	18-Jun-2015
Revision Summary	This document has been updated to comply with the US OSHA HazCom 2012 Standard replacing the current legislation under 29 CFR 1910.1200 to align with the Globally Harmonized System of Classification and Labeling of Chemicals (GHS)

Disclaimer

The information provided on this Safety Data Sheet is correct to the best of our knowledge, information and belief at the date of its publication. The information given is designed only as a guide for safe handling, use, processing, storage, transportation, disposal and release and is not to be considered as a warranty or quality specification. The information relates only to the specific material designated and may not be valid for such material used in combination with any other material or in any process, unless specified in the text.

End of SDS

SAFETY DATA SHEET

Revision Date 10-Feb-2015 **Revision Number** 1

1. Identification

Product Name **Fluorene**

Cat No. : **AC156130000; AC156130250; AC156131000; AC156135000**

Synonyms Diphenylenemethane

Recommended Use Laboratory chemicals.

Uses advised against No Information available

Details of the supplier of the safety data sheet

Company
Fisher Scientific
One Reagent Lane
Fair Lawn, NJ 07410
Tel: (201) 796-7100

Entity / Business Name
Acros Organics
One Reagent Lane
Fair Lawn, NJ 07410

Emergency Telephone Number
For information **US** call: 001-800-ACROS-01 / **Europe** call: +32 14 57 52 11
Emergency Number **US:**001-201-796-7100 / **Europe:** +32 14 57 52 99
CHEMTREC Tel. No.**US:**001-800-424-9300 / **Europe:**001-703-527-3887

2. Hazard(s) identification

Classification
Classification under 2012 OSHA Hazard Communication Standard (29 CFR 1910.1200)

Label Elements
None required

Hazards not otherwise classified (HNOC)
Very toxic to aquatic life with long lasting effects
May form combustible dust concentrations in air

3. Composition / information on ingredients

Component	CAS-No	Weight %
Fluorene	86-73-7	98

4. First-aid measures

Eye Contact Rinse immediately with plenty of water, also under the eyelids, for at least 15 minutes. Obtain medical attention.

Skin Contact Wash off immediately with soap and plenty of water while removing all contaminated

clothes and shoes. Obtain medical attention.

Inhalation Remove from exposure, lie down. Move to fresh air. Obtain medical attention.

Ingestion Clean mouth with water. Get medical attention.

Most important symptoms/effects No information available.
Notes to Physician Treat symptomatically

5. Fire-fighting measures

Suitable Extinguishing Media Water spray. Carbon dioxide (CO_2). Dry chemical. chemical foam.

Unsuitable Extinguishing Media No information available

Flash Point 151 °C / 303.8 °F
Method - No information available

Autoignition Temperature Not applicable
Explosion Limits
Upper No data available
Lower No data available
Sensitivity to Mechanical Impact No information available
Sensitivity to Static Discharge No information available

Specific Hazards Arising from the Chemical
Dust can form an explosive mixture in air. Do not allow run-off from fire fighting to enter drains or water courses.

Hazardous Combustion Products
None known
Protective Equipment and Precautions for Firefighters
As in any fire, wear self-contained breathing apparatus pressure-demand, MSHA/NIOSH (approved or equivalent) and full protective gear.

NFPA

Health	Flammability	Instability	Physical hazards
0	1	0	N/A

6. Accidental release measures

Personal Precautions Ensure adequate ventilation. Use personal protective equipment.
Environmental Precautions Do not flush into surface water or sanitary sewer system. Do not allow material to contaminate ground water system. Prevent product from entering drains. Local authorities should be advised if significant spillages cannot be contained.

Methods for Containment and Clean Up Sweep up or vacuum up spillage and collect in suitable container for disposal. Do not let this chemical enter the environment.

7. Handling and storage

Handling Avoid contact with skin and eyes. Do not breathe dust. Do not ingest.

Storage Keep in a dry, cool and well-ventilated place. Keep container tightly closed.

8. Exposure controls / personal protection

Exposure Guidelines This product does not contain any hazardous materials with occupational exposure limits established by the region specific regulatory bodies.

Engineering Measures Ensure adequate ventilation, especially in confined areas.

Personal Protective Equipment

Eye/face Protection	Wear appropriate protective eyeglasses or chemical safety goggles as described by OSHA's eye and face protection regulations in 29 CFR 1910.133 or European Standard EN166.
Skin and body protection	Wear appropriate protective gloves and clothing to prevent skin exposure.
Respiratory Protection	No protective equipment is needed under normal use conditions.
Hygiene Measures	Handle in accordance with good industrial hygiene and safety practice.

9. Physical and chemical properties

Physical State	Powder Solid
Appearance	Beige
Odor	Odorless
Odor Threshold	No information available
pH	No information available
Melting Point/Range	112 - 116 °C / 233.6 - 240.8 °F
Boiling Point/Range	298 °C / 568.4 °F @ 760 mmHg
Flash Point	151 °C / 303.8 °F
Evaporation Rate	Not applicable
Flammability (solid,gas)	No information available
Flammability or explosive limits	
Upper	No data available
Lower	No data available
Vapor Pressure	13 hPa @ 146 °C
Vapor Density	Not applicable
Relative Density	1.200
Solubility	No information available
Partition coefficient; n-octanol/water	No data available
Autoignition Temperature	Not applicable
Decomposition Temperature	No information available
Viscosity	Not applicable
Molecular Formula	C13 H10
Molecular Weight	166.22

10. Stability and reactivity

Reactive Hazard	None known, based on information available
Stability	Stable under normal conditions.
Conditions to Avoid	Incompatible products.
Incompatible Materials	Strong oxidizing agents
Hazardous Decomposition Products	None under normal use conditions
Hazardous Polymerization	No information available.
Hazardous Reactions	None under normal processing.

11. Toxicological information

Acute Toxicity

Product Information	No acute toxicity information is available for this product
Component Information	

Toxicologically Synergistic Products No information available

Delayed and immediate effects as well as chronic effects from short and long-term exposure

Irritation No information available

Sensitization No information available

Carcinogenicity The table below indicates whether each agency has listed any ingredient as a carcinogen.

Component	CAS-No	IARC	NTP	ACGIH	OSHA	Mexico
Fluorene	86-73-7	Not listed	Not listed	Not listed	Not listed	Not listed

Mutagenic Effects No information available

Reproductive Effects No information available.

Developmental Effects No information available.

Teratogenicity No information available.

STOT - single exposure None known
STOT - repeated exposure None known

Aspiration hazard No information available

Symptoms / effects,both acute and delayed No information available

Endocrine Disruptor Information No information available

Other Adverse Effects The toxicological properties have not been fully investigated. See actual entry in RTECS for complete information.

12. Ecological information

Ecotoxicity

Very toxic to aquatic organisms, may cause long-term adverse effects in the aquatic environment. The product contains following substances which are hazardous for the environment.

Persistence and Degradability Insoluble in water May persist
Bioaccumulation/ Accumulation No information available.

Mobility . Is not likely mobile in the environment due its low water solubility.

Component	log Pow
Fluorene	4.18

13. Disposal considerations

Waste Disposal Methods Chemical waste generators must determine whether a discarded chemical is classified as a hazardous waste. Chemical waste generators must also consult local, regional, and national hazardous waste regulations to ensure complete and accurate classification.

14. Transport information

DOT Not regulated
TDG Not regulated
IATA
- **UN-No** 3077
- **Proper Shipping Name** ENVIRONMENTALLY HAZARDOUS SUBSTANCE, SOLID, N.O.S.*
- **Hazard Class** 9
- **Packing Group** III

IMDG/IMO

UN-No	3077
Proper Shipping Name	ENVIRONMENTALLY HAZARDOUS SUBSTANCE, SOLID, N.O.S.
Hazard Class	9
Packing Group	III

15. Regulatory information

International Inventories

Component	TSCA	DSL	NDSL	EINECS	ELINCS	NLP	PICCS	ENCS	AICS	IECSC	KECL
Fluorene	X	X	-	201-695-5	-		X	X	X	X	-

Legend:
X - Listed
E - Indicates a substance that is the subject of a Section 5(e) Consent order under TSCA.
F - Indicates a substance that is the subject of a Section 5(f) Rule under TSCA.
N - Indicates a polymeric substance containing no free-radical initiator in its inventory name but is considered to cover the designated polymer made with any free-radical initiator regardless of the amount used.
P - Indicates a commenced PMN substance
R - Indicates a substance that is the subject of a Section 6 risk management rule under TSCA.
S - Indicates a substance that is identified in a proposed or final Significant New Use Rule
T - Indicates a substance that is the subject of a Section 4 test rule under TSCA.
XU - Indicates a substance exempt from reporting under the Inventory Update Rule, i.e. Partial Updating of the TSCA Inventory Data Base Production and Site Reports (40 CFR 710(B).
Y1 - Indicates an exempt polymer that has a number-average molecular weight of 1,000 or greater.
Y2 - Indicates an exempt polymer that is a polyester and is made only from reactants included in a specified list of low concern reactants that comprises one of the eligibility criteria for the exemption rule.

U.S. Federal Regulations

TSCA 12(b) Not applicable

SARA 313 Not applicable

SARA 311/312 Hazardous Categorization

Acute Health Hazard	No
Chronic Health Hazard	No
Fire Hazard	Yes
Sudden Release of Pressure Hazard	No
Reactive Hazard	No

Clean Water Act

Component	CWA - Hazardous Substances	CWA - Reportable Quantities	CWA - Toxic Pollutants	CWA - Priority Pollutants
Fluorene	-	-	X	X

Clean Air Act Not applicable

OSHA Occupational Safety and Health Administration
Not applicable

CERCLA
This material, as supplied, contains one or more substances regulated as a hazardous substance under the Comprehensive Environmental Response Compensation and Liability Act (CERCLA) (40 CFR 302)

Component	Hazardous Substances RQs	CERCLA EHS RQs
Fluorene	5000 lb	-

California Proposition 65 This product does not contain any Proposition 65 chemicals

State Right-to-Know

Component	Massachusetts	New Jersey	Pennsylvania	Illinois	Rhode Island
Fluorene	X	X	X	-	-

U.S. Department of Transportation

Reportable Quantity (RQ):	N
DOT Marine Pollutant	N
DOT Severe Marine Pollutant	N

U.S. Department of Homeland Security
This product does not contain any DHS chemicals.

Other International Regulations

Mexico - Grade No information available

Canada
This product has been classified in accordance with the hazard criteria of the Controlled Products Regulations (CPR) and the MSDS contains all the information required by the CPR

WHMIS Hazard Class B4 Flammable solid



16. Other information

Prepared By
Regulatory Affairs
Thermo Fisher Scientific
Email: EMSDS.RA@thermofisher.com

Revision Date 10-Feb-2015
Print Date 10-Feb-2015
Revision Summary This document has been updated to comply with the US OSHA HazCom 2012 Standard replacing the current legislation under 29 CFR 1910.1200 to align with the Globally Harmonized System of Classification and Labeling of Chemicals (GHS)

Disclaimer
The information provided on this Safety Data Sheet is correct to the best of our knowledge, information and belief at the date of its publication. The information given is designed only as a guide for safe handling, use, processing, storage, transportation, disposal and release and is not to be considered as a warranty or quality specification. The information relates only to the specific material designated and may not be valid for such material used in combination with any other material or in any process, unless specified in the text.

End of SDS

Safety Data Sheet

Material Name: Fuel Oil No. 2

SDS No. 0088
EU/CLP GHS

Synonyms: #2 Heating Oil; 2 Oil; Off-road Diesel Fuel

* * * Section 1 - Product and Company Identification * * *

Manufacturer Information

Hess Corporation
1 Hess Plaza
Woodbridge, NJ 07095-0961

Phone: 732-750-6000 Corporate EHS
Emergency # 800-424-9300 CHEMTREC
www.hess.com (Environment, Health, Safety Internet Website)

* * * Section 2 - Hazards Identification * * *

GHS Classification:

Flammable Liquids - Category 3
Acute Toxicity, Inhalation - Category 4
Skin Corrosion/Irritation – Category 2
Eye Damage/Irritation – Category 2
Carcinogenicity - Category 2
Specific Target Organ Toxicity (Single Exposure) – Category 3 (respiratory irritation, narcosis)
Aspiration Hazard – Category 1
Hazardous to the Aquatic Environment, Acute Hazard – Category 3

GHS LABEL ELEMENTS

Symbol(s)



Signal Word

DANGER

Hazard Statements

Flammable liquid and vapor.
Harmful if inhaled.
Causes skin irritation.
Causes eye irritation.
Suspected of causing cancer.
Suspected of causing genetic defects.
May cause respiratory irritation.
May cause drowsiness or dizziness.
May be fatal if swallowed and enters airways.
Harmful to aquatic life.

Precautionary Statements

Prevention

Keep away from heat/sparks/open flames/hot surfaces. No smoking
Keep container tightly closed.
Ground/bond container and receiving equipment.
Use explosion-proof electrical/ventilating/lighting/equipment.
Use only non-sparking tools.
Take precautionary measures against static discharge.
Wear protective gloves/protective clothing/eye protection/face protection.
Avoid breathing fume/mist/vapors/spray.
Use only outdoors or in a well-ventilated area.
Wash hands and forearms thoroughly after handling.
Obtain special instructions before use.
Do not handle until all safety precautions have been read and understood.
Avoid release to the environment.

Response

In case of fire: Use water spray, fog or foam.
If on skin (or hair): Wash with plenty of soap and water. Take off immediately all contaminated clothing and wash it before reuse. If skin irritation occurs, get medical advice/attention.
If inhaled: Remove person to fresh air and keep comfortable for breathing. Call a poison center or doctor if you feel unwell.
If in eyes: Rinse cautiously with water for several minutes. Remove contact lenses, if present and easy to do. Continue rinsing. If eye irritation persists: Get medical advice/attention.
If exposed or concerned: Get medical advice/attention.
If swallowed: Immediately all a poison center or doctor/physician if you feel unwell. Do NOT induce vomiting.

Storage

Store in a well ventilated place.
Keep cool. Keep container tightly closed.
Store locked up.

Disposal

Dispose of contents/container in accordance with local/regional/national/international regulations.

* * * Section 3 - Composition / Information on Ingredients * * *

CAS #	Component	Percent
68476-30-2	Fuel oil No. 2	100
91-20-3	Naphthalene	<0.1

A complex combination of hydrocarbons with carbon numbers in the range C9 and higher produced from the distillation of petroleum crude oil.

* * * Section 4 - First Aid Measures * * *

First Aid: Eyes

In case of contact with eyes, immediately flush with clean, low-pressure water for at least 15 min. Hold eyelids open to ensure adequate flushing. Seek medical attention.

First Aid: Skin

Remove contaminated clothing. Wash contaminated areas thoroughly with soap and water or with waterless hand cleanser. Obtain medical attention if irritation or redness develops.

First Aid: Ingestion

DO NOT INDUCE VOMITING. Do not give liquids. Obtain immediate medical attention. If spontaneous vomiting occurs, lean victim forward to reduce the risk of aspiration. Monitor for breathing difficulties. Small amounts of material which enter the mouth should be rinsed out until the taste is dissipated.

First Aid: Inhalation

Remove person to fresh air. If person is not breathing, provide artificial respiration. If necessary, provide additional oxygen once breathing is restored if trained to do so. Seek medical attention immediately.

* * * Section 5 - Fire Fighting Measures * * *

General Fire Hazards

See Section 9 for Flammability Properties.

Vapors may be ignited rapidly when exposed to heat, spark, open flame or other source of ignition. When mixed with air and exposed to an ignition source, flammable vapors can burn in the open or explode in confined spaces. Being heavier than air, vapors may travel long distances to an ignition source and flash back. Runoff to sewer may cause fire or explosion hazard.

Hazardous Combustion Products

Carbon monoxide, carbon dioxide and non-combusted hydrocarbons (smoke).

Extinguishing Media

SMALL FIRES: Any extinguisher suitable for Class B fires, dry chemical, CO2, water spray, fire fighting foam, or gaseous extinguishing agent.

LARGE FIRES: Water spray, fog or fire fighting foam. Water may be ineffective for fighting the fire, but may be used to cool fire-exposed containers.

Unsuitable Extinguishing Media

None

Fire Fighting Equipment/Instructions

Small fires in the incipient (beginning) stage may typically be extinguished using handheld portable fire extinguishers and other fire fighting equipment. Firefighting activities that may result in potential exposure to high heat, smoke or toxic by-products of combustion should require NIOSH/MSHA- approved pressure-demand self-contained breathing apparatus with full facepiece and full protective clothing. Isolate area around container involved in fire. Cool tanks, shells, and containers exposed to fire and excessive heat with water. For massive fires the use of unmanned hose holders or monitor nozzles may be advantageous to further minimize personnel exposure. Major fires may require withdrawal, allowing the tank to burn. Large storage tank fires typically require specially trained personnel and equipment to extinguish the fire, often including the need for properly applied fire fighting foam.

* * * Section 6 - Accidental Release Measures * * *

Recovery and Neutralization

Carefully contain and stop the source of the spill, if safe to do so.

Materials and Methods for Clean-Up

Take up with sand or other oil absorbing materials. Carefully shovel, scoop or sweep up into a waste container for reclamation or disposal.

Emergency Measures

Evacuate nonessential personnel and remove or secure all ignition sources. Consider wind direction; stay upwind and uphill, if possible. Evaluate the direction of product travel, diking, sewers, etc. to confirm spill areas. Spills may infiltrate subsurface soil and groundwater; professional assistance may be necessary to determine the extent of subsurface impact.

Personal Precautions and Protective Equipment

Response and clean-up crews must be properly trained and must utilize proper protective equipment (see Section 8).

Environmental Precautions

Protect bodies of water by diking, absorbents, or absorbent boom, if possible. Do not flush down sewer or drainage systems, unless system is designed and permitted to handle such material. The use of fire fighting foam may be useful in certain situations to reduce vapors. The proper use of water spray may effectively disperse product vapors or the liquid itself, preventing contact with ignition sources or areas/equipment that require protection.

Prevention of Secondary Hazards

None

* * * Section 7 - Handling and Storage * * *

Handling Procedures

Handle as a combustible liquid. Keep away from heat, sparks, excessive temperatures and open flame! No smoking or open flame in storage, use or handling areas. Bond and ground containers during product transfer to reduce the possibility of static-initiated fire or explosion.

Special slow load procedures for "switch loading" must be followed to avoid the static ignition hazard that can exist when this product is loaded into tanks previously containing low flash point products (such as gasoline) - see API Publication 2003, "Protection Against Ignitions Arising Out Of Static, Lightning and Stray Currents."

Storage Procedures

Keep containers closed and clearly labeled. Use approved vented storage containers. Empty product containers or vessels may contain explosive vapors. Do not pressurize, cut, heat, weld or expose such containers to sources of ignition.

Store in a well-ventilated area. This storage area should comply with NFPA 30 "Flammable and Combustible Liquid Code". Avoid storage near incompatible materials. The cleaning of tanks previously containing this product should follow API Recommended Practice (RP) 2013 "Cleaning Mobile Tanks In Flammable and Combustible Liquid Service" and API RP 2015 "Cleaning Petroleum Storage Tanks."

Incompatibilities

Keep away from strong oxidizers; Fluorel ®

* * * Section 8 - Exposure Controls / Personal Protection * * *

Component Exposure Limits

Fuel oil No. 2 (270-671-4)

ACGIH: 100 mg/m3 TWA (inhalable fraction and vapor, as total hydrocarbons, listed under Diesel fuel)
Skin - potential significant contribution to overall exposure by the cutaneous route (listed under Diesel fuel)

Belgium: 100 mg/m3 TWA (as total hydrocarbon, aerosol and vapor)
Skin (listed under Gas oil)

Portugal: 100 mg/m3 TWA [VLE-MP] (aerosol and vapor, as total Hydrocarbons, listed under Fuel diesel)

Naphthalene (202-049-5)

ACGIH: 15 ppm STEL
10 ppm TWA
Skin - potential significant contribution to overall exposure by the cutaneous route

Austria: 10 ppm TWA [TMW]; 50 mg/m3 TWA [TMW]
skin notation

Belgium: 15 ppm STEL; 80 mg/m3 STEL
10 ppm TWA; 53 mg/m3 TWA
Skin

Denmark: 10 ppm TWA; 50 mg/m3 TWA

Finland: 2 ppm STEL; 10 mg/m3 STEL
1 ppm TWA; 5 mg/m3 TWA

France: 10 ppm TWA [VME]; 50 mg/m3 TWA [VME]

Germany: 0.1 ppm TWA AGW (The risk of damage to the embryo or fetus can be excluded when MAK and BAT values are observed, inhalable fraction, exposure factor 1); 0.5 mg/m3 TWA AGW (The risk of damage to the embryo or fetus can be excluded when MAK and BAT values are observed, inhalable fraction, exposure factor 1)

Greece: 10 ppm TWA; 50 mg/m3 TWA

Ireland: 15 ppm STEL; 75 mg/m3 STEL
10 ppm TWA; 50 mg/m3 TWA

Netherlands: 80 mg/m3 STEL
50 mg/m3 TWA

Portugal: 10 ppm TWA [VLE-MP]

Spain: 15 ppm STEL [VLA-EC]; 80 mg/m3 STEL [VLA-EC]
10 ppm TWA [VLA-ED]; 53 mg/m3 TWA [VLA-ED]
skin - potential for cutaneous exposure

Sweden: 10 ppm LLV; 50 mg/m3 LLV
15 ppm STV; 80 mg/m3 STV

Engineering Measures

Use adequate ventilation to keep vapor concentrations of this product below occupational exposure and flammability limits, particularly in confined spaces.

Personal Protective Equipment: Respiratory

A NIOSH/MSHA-approved air-purifying respirator with organic vapor cartridges or canister may be permissible under certain circumstances where airborne concentrations are or may be expected to exceed exposure limits or for odor or irritation. Protection provided by air-purifying respirators is limited.

Use a positive pressure, air-supplied respirator if there is a potential for uncontrolled release, exposure levels are not known, in oxygen-deficient atmospheres, or any other circumstance where an air-purifying respirator may not provide adequate protection.

Personal Protective Equipment: Hands

Gloves constructed of nitrile, neoprene, or PVC are recommended.

Personal Protective Equipment: Eyes

Safety glasses or goggles are recommended where there is a possibility of splashing or spraying.

Personal Protective Equipment: Skin and Body

Chemical protective clothing such as of E.I. DuPont TyChem®, Saranex® or equivalent recommended based on degree of exposure. Note: The resistance of specific material may vary from product to product as well as with degree of exposure. Consult manufacturer specifications for further information.

* * * Section 9 - Physical & Chemical Properties * * *

Appearance:	Red or reddish/orange colored (dyed)	**Odor:**	Mild, petroleum distillate odor
Physical State:	Liquid	**pH:**	ND
Vapor Pressure:	0.009 psia @ 70 °F (21 °C)	**Vapor Density:**	>1.0
Boiling Point:	340 to 700 °F (171 to 371 °C)	**Melting Point:**	ND
Solubility (H2O):	Negligible	**Specific Gravity:**	AP 0.823-0871
Evaporation Rate:	Slow; varies with conditions	**VOC:**	ND
Octanol/H2O Coeff.:	ND	**Flash Point:**	100 °F (38 °C) minimum
Flash Point Method:	PMCC	**Upper Flammability Limit (UFL):**	7.5
Lower Flammability Limit (LFL):	0.6	**Burning Rate:**	ND
Auto Ignition:	494°F (257°C)		

* * * Section 10 - Chemical Stability & Reactivity Information * * *

Chemical Stability

This is a stable material.

Hazardous Reaction Potential

Will not occur.

Conditions to Avoid

Avoid high temperatures, open flames, sparks, welding, smoking and other ignition sources.

Incompatible Products

Keep away from strong oxidizers; Fluorel ®

Hazardous Decomposition Products

Carbon monoxide, carbon dioxide and non-combusted hydrocarbons (smoke).

* * * Section 11 - Toxicological Information * * *

Acute Toxicity

A: General Product Information

Harmful if swallowed.

B: Component Analysis - LD50/LC50

Fuel oil No. 2 (68476-30-2)

Oral LD50 Rat 12 g/kg; Dermal LD50 Rabbit 4720 µL/kg; Dermal LD50 Rabbit >2000 mg/kg; Inhalation LC50 Rat 4.6 mg/L 4 h

Naphthalene (91-20-3)

Inhalation LC50 Rat >340 mg/m3 1 h; Oral LD50 Rat 490 mg/kg; Dermal LD50 Rat >2500 mg/kg; Dermal LD50 Rabbit >20 g/kg

Product Mixture

Oral LD50 Rat 14.5 ml/kg; Dermal LD50 Rabbit >5 mL/kg; Guinea Pig Sensitization: negative; Primary dermal irritation: moderately irritating (Draize mean irritation score - 3.98 rabbits); Draize eye irritation: mildly irritating (Draize score, 48 hours, unwashed - 2.0 rabbits)

Potential Health Effects: Skin Corrosion Property/Stimulativeness

Practically non-toxic if absorbed following acute (single) exposure. May cause skin irritation with prolonged or repeated contact. Liquid may be absorbed through the skin in toxic amounts if large areas of skin are repeatedly exposed.

Potential Health Effects: Eye Critical Damage/ Stimulativeness

Contact with eyes may cause mild irritation.

Potential Health Effects: Ingestion

Ingestion may cause gastrointestinal disturbances, including irritation, nausea, vomiting and diarrhea, and central nervous system (brain) effects similar to alcohol intoxication. In severe cases, tremors, convulsions, loss of consciousness, coma, respiratory arrest, and death may occur.

Potential Health Effects: Inhalation

Excessive exposure may cause irritations to the nose, throat, lungs and respiratory tract. Central nervous system (brain) effects may include headache, dizziness, loss of balance and coordination, unconsciousness, coma, respiratory failure, and death.

WARNING: the burning of any hydrocarbon as a fuel in an area without adequate ventilation may result in hazardous levels of combustion products, including carbon monoxide, and inadequate oxygen levels, which may cause unconsciousness, suffocation, and death.

Respiratory Organs Sensitization/Skin Sensitization

This product is not reported to have any skin sensitization effects.

Generative Cell Mutagenicity

This product is not reported to have any mutagenic effects. Material of similar composition has been positive in a mutagenicity study.

Carcinogenicity

A: General Product Information

Suspected of causing cancer.

Dermal carcinogenicity: positive - mice

Studies have shown that similar products produce skin tumors in laboratory animals following repeated applications without washing or removal. The significance of this finding to human exposure has not been determined. Other studies with active skin carcinogens have shown that washing the animal's skin with soap and water between applications reduced tumor formation.

This product is similar to Diesel Fuel. IARC classifies whole diesel fuel exhaust particulates as probably carcinogenic to humans (Group 2A) and NIOSH regards it as a potential cause of occupational lung cancer based on animal studies and limited evidence in humans.

B: Component Carcinogenicity

Fuel oil No. 2 (68476-30-2)

ACGIH: A3 - Confirmed Animal Carcinogen with Unknown Relevance to Humans (listed under Diesel fuel)

Naphthalene (91-20-3)

ACGIH: A4 - Not Classifiable as a Human Carcinogen
NTP: Reasonably Anticipated To Be A Human Carcinogen (Possible Select Carcinogen)
IARC: Monograph 82 [2002] (Group 2B (possibly carcinogenic to humans))

Reproductive Toxicity

This product is not reported to have any reproductive toxicity effects.

Specified Target Organ General Toxicity: Single Exposure

This product is not reported to have any specific target organ general toxicity single exposure effects.

Specified Target Organ General Toxicity: Repeated Exposure

This product is not reported to have any specific target organ general toxicity repeat exposure effects.

Aspiration Respiratory Organs Hazard

The major health threat of ingestion occurs from the danger of aspiration (breathing) of liquid drops into the lungs, particularly from vomiting. Aspiration may result in chemical pneumonia (fluid in the lungs), severe lung damage, respiratory failure and even death.

* * * Section 12 - Ecological Information * * *

Ecotoxicity

A: General Product Information

Very toxic to aquatic life with long lasting effects. Keep out of sewers, drainage areas and waterways. Report spills and releases, as applicable, under Federal and State regulations.

B: Component Analysis - Ecotoxicity - Aquatic Toxicity

Fuel oil No. 2 (68476-30-2)

Test & Species		Conditions
96 Hr LC50 Pimephales promelas	35 mg/L [flow-through]	

Naphthalene (91-20-3)

Test & Species		Conditions
96 Hr LC50 Pimephales promelas	5.74-6.44 mg/L [flow-through]	
96 Hr LC50 Oncorhynchus mykiss	1.6 mg/L [flow-through]	

96 Hr LC50 Oncorhynchus mykiss	0.91-2.82 mg/L [static]
96 Hr LC50 Pimephales promelas	1.99 mg/L [static]
96 Hr LC50 Lepomis macrochirus	31.0265 mg/L [static]
72 Hr EC50 Skeletonema costatum	0.4 mg/L
48 Hr LC50 Daphnia magna	2.16 mg/L
48 Hr EC50 Daphnia magna	1.96 mg/L [Flow through]
48 Hr EC50 Daphnia magna	1.09 - 3.4 mg/L [Static]

Persistence/Degradability
No information available.

Bioaccumulation
No information available.

Mobility in Soil
No information available.

* * * Section 13 - Disposal Considerations * * *

Waste Disposal Instructions
See Section 7 for Handling Procedures. See Section 8 for Personal Protective Equipment recommendations.

Disposal of Contaminated Containers or Packaging
Dispose of contents/container in accordance with local/regional/national/international regulations.

* * * Section 14 - Transportation Information * * *

IATA Information
Shipping Name: Heating oil, light
UN #: 1202 **Hazard Class:** 3 **Packing Group:** III

ICAO Information
Shipping Name: Heating oil, light
UN #: 1202 **Hazard Class:** 3 **Packing Group:** III

IMDG Information
Shipping Name: Heating oil, light
UN #: 1202 **Hazard Class:** 3 **Packing Group:** III

* * * Section 15 - Regulatory Information * * *

Regulatory Information

Component Analysis – Inventory

Component/CAS	EC #	EEC	CAN	TSCA
Fuel oil No. 2 68476-30-2	270-671-4	EINECS	DSL	Yes
Naphthalene 91-20-3	202-049-5	EINECS	DSL	Yes

* * * Section 16 - Other Information * * *

Key/Legend

ACGIH = American Conference of Governmental Industrial Hygienists; ADG = Australian Code for the Transport of Dangerous Goods by Road and Rail; ADR/RID = European Agreement of Dangerous Goods by Road/Rail; AS = Standards Australia; DFG = Deutsche Forschungsgemeinschaft; DOT = Department of Transportation; DSL = Domestic Substances List; EEC = European Economic Community; EINECS = European Inventory of Existing Commercial Chemical Substances; ELINCS = European List of Notified Chemical Substances; EU = European Union; HMIS = Hazardous Materials Identification System; IARC = International Agency for Research on Cancer; IMO = International Maritime Organization; IATA = International Air Transport Association; MAK = Maximum Concentration Value in the Workplace; NDSL = Non-Domestic Substances List; NFPA = National Fire Protection Association; NOHSC = National Occupational Health & Safety Commission; NTP = National Toxicology Program; STEL = Short-term Exposure Limit; TDG = Transportation of Dangerous Goods; TLV = Threshold Limit Value; TSCA = Toxic Substances Control Act; TWA = Time Weighted Average

Literature References

None

Other Information

Information presented herein has been compiled from sources considered to be dependable, and is accurate and reliable to the best of our knowledge and belief, but is not guaranteed to be so. Since conditions of use are beyond our control, we make no warranties, expressed or implied, except those that may be contained in our written contract of sale or acknowledgment.

Vendor assumes no responsibility for injury to vendee or third persons proximately caused by the material if reasonable safety procedures are not adhered to as stipulated in the data sheet. Additionally, vendor assumes no responsibility for injury to vendee or third persons proximately caused by abnormal use of the material, even if reasonable safety procedures are followed. Furthermore, vendee assumes the risk in their use of the material.

End of Sheet

SAFETY DATA SHEET

according to Regulation (EC) No. 1907/2006

Version 6.2
Revision Date 23.06.2020
Print Date 19.06.2021
GENERIC EU MSDS - NO COUNTRY SPECIFIC DATA - NO OEL DATA

SECTION 1: Identification of the substance/mixture and of the company/undertaking

1.1 Product identifiers

Product name	:	trans-Chlordane
Product Number	:	ERC-004
Brand	:	Cerilliant
REACH No.	:	A registration number is not available for this substance as the substance or its uses are exempted from registration, the annual tonnage does not require a registration or the registration is envisaged for a later registration deadline.
CAS-No.	:	5103-74-2

1.2 Relevant identified uses of the substance or mixture and uses advised against

Identified uses	:	Laboratory chemicals, Manufacture of substances

1.3 Details of the supplier of the safety data sheet

Company	:	Sigma-Aldrich Inc. 3050 SPRUCE ST ST. LOUIS MO 63103 UNITED STATES
Telephone	:	+1 314 771-5765
Fax	:	+1 800 325-5052

1.4 Emergency telephone

Emergency Phone #	:	800-424-9300 CHEMTREC (USA) +1-703-527-3887 CHEMTREC (International) 24 Hours/day; 7 Days/week

SECTION 2: Hazards identification

2.1 Classification of the substance or mixture

Classification according to Regulation (EC) No 1272/2008
Acute toxicity, Oral (Category 3), H301
Acute toxicity, Inhalation (Category 4), H332
Carcinogenicity (Category 2), H351
Short-term (acute) aquatic hazard (Category 1), H400
Long-term (chronic) aquatic hazard (Category 1), H410

For the full text of the H-Statements mentioned in this Section, see Section 16.

2.2 Label elements

Labelling according Regulation (EC) No 1272/2008

The life science business of Merck operates as MilliporeSigma in the US and Canada

Pictogram	
Signal word	Danger
Hazard statement(s)	
H301	Toxic if swallowed.
H332	Harmful if inhaled.
H351	Suspected of causing cancer.
H410	Very toxic to aquatic life with long lasting effects.
Precautionary statement(s)	
P201	Obtain special instructions before use.
P273	Avoid release to the environment.
P301 + P310 + P330	IF SWALLOWED: Immediately call a POISON CENTER/ doctor. Rinse mouth.
P304 + P340 + P312	IF INHALED: Remove person to fresh air and keep comfortable for breathing. Call a POISON CENTER/ doctor if you feel unwell.
Supplemental Hazard Statements	none

2.3 Other hazards

This substance/mixture contains no components considered to be either persistent, bioaccumulative and toxic (PBT), or very persistent and very bioaccumulative (vPvB) at levels of 0.1% or higher.

SECTION 3: Composition/information on ingredients

3.1 Substances

Molecular weight	:	409,78 g/mol
CAS-No.	:	5103-74-2
EC-No.	:	225-826-0

Component	Classification	Concentration
trans-Chlordane		
	Acute Tox. 3; Acute Tox. 4; Carc. 2; Aquatic Acute 1; Aquatic Chronic 1; H301, H332, H351, H400, H410 M-Factor - Aquatic Acute: 10	<= 100 %

For the full text of the H-Statements mentioned in this Section, see Section 16.

SECTION 4: First aid measures

4.1 Description of first-aid measures

General advice

Consult a physician. Show this material safety data sheet to the doctor in attendance.

If inhaled

If breathed in, move person into fresh air. If not breathing, give artificial respiration. Consult a physician.

The life science business of Merck operates as MilliporeSigma in the US and Canada

In case of skin contact
Wash off with soap and plenty of water. Take victim immediately to hospital. Consult a physician.

In case of eye contact
Flush eyes with water as a precaution.

If swallowed
Never give anything by mouth to an unconscious person. Rinse mouth with water. Consult a physician.

4.2 Most important symptoms and effects, both acute and delayed
The most important known symptoms and effects are described in the labelling (see section 2.2) and/or in section 11

4.3 Indication of any immediate medical attention and special treatment needed
No data available

SECTION 5: Firefighting measures

5.1 Extinguishing media

Suitable extinguishing media
Use water spray, alcohol-resistant foam, dry chemical or carbon dioxide.

5.2 Special hazards arising from the substance or mixture
Carbon oxides, Hydrogen chloride gas

5.3 Advice for firefighters
Wear self-contained breathing apparatus for firefighting if necessary.

5.4 Further information
No data available

SECTION 6: Accidental release measures

6.1 Personal precautions, protective equipment and emergency procedures
Wear respiratory protection. Avoid dust formation. Avoid breathing vapors, mist or gas. Ensure adequate ventilation. Evacuate personnel to safe areas. Avoid breathing dust. For personal protection see section 8.

6.2 Environmental precautions
Prevent further leakage or spillage if safe to do so. Do not let product enter drains. Discharge into the environment must be avoided.

6.3 Methods and materials for containment and cleaning up
Pick up and arrange disposal without creating dust. Sweep up and shovel. Keep in suitable, closed containers for disposal.

6.4 Reference to other sections
For disposal see section 13.

SECTION 7: Handling and storage

7.1 Precautions for safe handling
Avoid contact with skin and eyes. Avoid formation of dust and aerosols. Provide appropriate exhaust ventilation at places where dust is formed. For precautions see section 2.2.

The life science business of Merck operates as MilliporeSigma in the US and Canada

7.2 Conditions for safe storage, including any incompatibilities
Keep container tightly closed in a dry and well-ventilated place. Store in cool place.

7.3 Specific end use(s)
Apart from the uses mentioned in section 1.2 no other specific uses are stipulated

SECTION 8: Exposure controls/personal protection

8.1 Control parameters

Ingredients with workplace control parameters

8.2 Exposure controls

Appropriate engineering controls
Avoid contact with skin, eyes and clothing. Wash hands before breaks and immediately after handling the product.

Personal protective equipment

Eye/face protection
Face shield and safety glasses Use equipment for eye protection tested and approved under appropriate government standards such as NIOSH (US) or EN 166(EU).

Skin protection
Handle with gloves. Gloves must be inspected prior to use. Use proper glove removal technique (without touching glove's outer surface) to avoid skin contact with this product. Dispose of contaminated gloves after use in accordance with applicable laws and good laboratory practices. Wash and dry hands.

The selected protective gloves have to satisfy the specifications of Regulation (EU) 2016/425 and the standard EN 374 derived from it.

Body Protection
Complete suit protecting against chemicals, The type of protective equipment must be selected according to the concentration and amount of the dangerous substance at the specific workplace.

Respiratory protection
Where risk assessment shows air-purifying respirators are appropriate use a full-face particle respirator type N100 (US) or type P3 (EN 143) respirator cartridges as a backup to engineering controls. If the respirator is the sole means of protection, use a full-face supplied air respirator. Use respirators and components tested and approved under appropriate government standards such as NIOSH (US) or CEN (EU).

Control of environmental exposure
Prevent further leakage or spillage if safe to do so. Do not let product enter drains. Discharge into the environment must be avoided.

SECTION 9: Physical and chemical properties

9.1 Information on basic physical and chemical properties

a)	Appearance	Form: crystalline Color: white
b)	Odor	odorless

The life science business of Merck operates as MilliporeSigma in the US and Canada

c)	Odor Threshold	No data available
d)	pH	No data available
e)	Melting point/freezing point	No data available
f)	Initial boiling point and boiling range	No data available
g)	Flash point	No data available
h)	Evaporation rate	No data available
i)	Flammability (solid, gas)	No data available
j)	Upper/lower flammability or explosive limits	No data available
k)	Vapor pressure	No data available
l)	Vapor density	No data available
m)	Relative density	1,590 g/cm3
n)	Water solubility	insoluble
o)	Partition coefficient: n-octanol/water	No data available
p)	Autoignition temperature	No data available
q)	Decomposition temperature	No data available
r)	Viscosity	No data available
s)	Explosive properties	No data available
t)	Oxidizing properties	No data available

9.2 Other safety information
No data available

SECTION 10: Stability and reactivity

10.1 Reactivity
No data available

10.2 Chemical stability
Stable under recommended storage conditions.

10.3 Possibility of hazardous reactions
No data available

10.4 Conditions to avoid
No data available

10.5 Incompatible materials
Strong oxidizing agents

10.6 Hazardous decomposition products
Other decomposition products - No data available

The life science business of Merck operates as MilliporeSigma in the US and Canada

Hazardous decomposition products formed under fire conditions. - Carbon oxides, Hydrogen chloride gas
In the event of fire: see section 5

SECTION 11: Toxicological information

11.1 Information on toxicological effects

Acute toxicity
LD50 Oral - Rat - 200 mg/kg
LD50 Oral - Mouse - 145 mg/kg
Inhalation: (Regulation (EC) No 1272/2008, Annex VI)

Skin corrosion/irritation
No data available

Serious eye damage/eye irritation
No data available

Respiratory or skin sensitization
No data available

Germ cell mutagenicity

Carcinogenicity
Suspected of causing cancer.

IARC: 2B - Group 2B: Possibly carcinogenic to humans (trans-Chlordane)

Reproductive toxicity

Specific target organ toxicity - single exposure
No data available

Specific target organ toxicity - repeated exposure
No data available

Aspiration hazard
No data available

Additional Information
RTECS: Not available

To the best of our knowledge, the chemical, physical, and toxicological properties have not been thoroughly investigated.

To the best of our knowledge, the chemical, physical, and toxicological properties have not been thoroughly investigated.

SECTION 12: Ecological information

12.1 Toxicity

Toxicity to fish	LC50 - Oncorhynchus mykiss (rainbow trout) - 0,044 mg/l - 96,0 h Remarks: (in analogy to similar products)
	LOEC - Pimephales promelas (fathead minnow) - 0,025 mg/l - 48,0 h Remarks: (in analogy to similar products)

The life science business of Merck operates as MilliporeSigma in the US and Canada

Toxicity to daphnia and other aquatic invertebrates	LOEC - Daphnia magna (Water flea) - 0,07 mg/l - 48 h Remarks: (in analogy to similar products)
	LC50 - Daphnia magna (Water flea) - 0,0984 mg/l - 48 h Remarks: (in analogy to similar products)

12.2 Persistence and degradability
No data available

12.3 Bioaccumulative potential
No data available

12.4 Mobility in soil
No data available

12.5 Results of PBT and vPvB assessment
This substance/mixture contains no components considered to be either persistent, bioaccumulative and toxic (PBT), or very persistent and very bioaccumulative (vPvB) at levels of 0.1% or higher.

12.6 Other adverse effects
Very toxic to aquatic life with long lasting effects.
No data available

SECTION 13: Disposal considerations

13.1 Waste treatment methods

Product
Offer surplus and non-recyclable solutions to a licensed disposal company. Dissolve or mix the material with a combustible solvent and burn in a chemical incinerator equipped with an afterburner and scrubber. Waste material must be disposed of in accordance with the Directive on waste 2008/98/EC as well as other national and local regulations. Leave chemicals in original containers. No mixing with other waste. Handle uncleaned containers like the product itself.

Contaminated packaging
Dispose of as unused product.

SECTION 14: Transport information

14.1 UN number
ADR/RID: 3077 IMDG: 3077 IATA: 3077

14.2 UN proper shipping name
ADR/RID: ENVIRONMENTALLY HAZARDOUS SUBSTANCE, SOLID, N.O.S. (trans-Chlordane)
IMDG: ENVIRONMENTALLY HAZARDOUS SUBSTANCE, SOLID, N.O.S. (trans-Chlordane)
IATA: Environmentally hazardous substance, solid, n.o.s. (trans-Chlordane)

14.3 Transport hazard class(es)
ADR/RID: 9 IMDG: 9 IATA: 9

14.4 Packaging group
ADR/RID: III IMDG: III IATA: III

14.5 Environmental hazards
ADR/RID: yes IMDG Marine pollutant: yes IATA: yes

The life science business of Merck operates as MilliporeSigma in the US and Canada

14.6 Special precautions for user

No data available

SECTION 15: Regulatory information

15.1 Safety, health and environmental regulations/legislation specific for the substance or mixture

This material safety data sheet complies with the requirements of Regulation (EC) No. 1907/2006.

15.2 Chemical Safety Assessment

For this product a chemical safety assessment was not carried out

SECTION 16: Other information

Full text of H-Statements referred to under sections 2 and 3.

H301	Toxic if swallowed.
H332	Harmful if inhaled.
H351	Suspected of causing cancer.
H400	Very toxic to aquatic life.
H410	Very toxic to aquatic life with long lasting effects.

Further information

Copyright 2020 Sigma-Aldrich Co. LLC. License granted to make unlimited paper copies for internal use only.

The above information is believed to be correct but does not purport to be all inclusive and shall be used only as a guide. The information in this document is based on the present state of our knowledge and is applicable to the product with regard to appropriate safety precautions. It does not represent any guarantee of the properties of the product. Sigma-Aldrich Corporation and its Affiliates shall not be held liable for any damage resulting from handling or from contact with the above product. See www.sigma-aldrich.com and/or the reverse side of invoice or packing slip for additional terms and conditions of sale.

The branding on the header and/or footer of this document may temporarily not visually match the product purchased as we transition our branding. However, all of the information in the document regarding the product remains unchanged and matches the product ordered. For further information please contact mlsbranding@sial.com.

The life science business of Merck operates as MilliporeSigma in the US and Canada

SAFETY DATA SHEET

SDS ID NO.: 0127MAR019
Revision Date: 06/01/2016

1. IDENTIFICATION

Product Name: Marathon Petroleum Gasoline - All Grades

Synonym: Gasoline; Regular Unleaded Gasoline; Conventional Regular Unleaded Gasoline; Mid Grade Unleaded Gasoline; Conventional Mid Grade Unleaded Gasoline; Premium Unleaded Gasoline; Conventional Premium Unleaded Gasoline; Sub-Octane Gasoline; Regular RBOB; Super RBOB; Premium RBOB; RBOB; Reformulated Blend Stock For Oxygenated Blending; 84 Octane Gasoline; CBOB; Premium CBOB; Conventional Blend Stock for Oxygenate Blending; Recreational Gasoline; Recreational Gasoline; Recreational Unleaded Gasoline; 89 Recreational Gasoline; Brand 89 Recreational Gasoline; 7.0 Max RVP 89 Recreational Gasoline; BR 7.0 Max RVP 89 Recreational Gasoline; 90 Recreational Gasoline; 90 Marina Gasoline; Brand 91 Recreational Gasoline; 91 Recreational Gasoline; 91 Marina Gasoline; 90 Octane Midgrade Gasoline with No Ethanol; 0125MAR019; 0126MAR019; 0134MAR019; 0313MAR019; 0314MAR019

Chemical Family: Complex Hydrocarbon Substance

Recommended Use: Fuel.
Restrictions on Use: All others.

Manufacturer, Importer, or Responsible Party Name and Address:

MARATHON PETROLEUM COMPANY LP
539 South Main Street
Findlay, OH 45840

SDS information: 1-419-421-3070

Emergency Telephone: 1-877-627-5463

2. HAZARD IDENTIFICATION

Classification

OSHA Regulatory Status
This chemical is considered hazardous by the 2012 OSHA Hazard Communication Standard (29 CFR 1910.1200)

Flammable liquids	Category 1
Skin corrosion/irritation	Category 2
Germ cell mutagenicity	Category 1B
Carcinogenicity	Category 1B
Reproductive toxicity	Category 2
Specific target organ toxicity (single exposure)	Category 3
Aspiration toxicity	Category 1
Acute aquatic toxicity	Category 2
Chronic aquatic toxicity	Category 2

Hazards Not Otherwise Classified (HNOC)

Static accumulating flammable liquid

Label elements

EMERGENCY OVERVIEW

Danger

EXTREMELY FLAMMABLE LIQUID AND VAPOR
May accumulate electrostatic charge and ignite or explode
May be fatal if swallowed and enters airways
Causes skin irritation
May cause respiratory irritation
May cause drowsiness or dizziness
May cause genetic defects
May cause cancer
Suspected of damaging fertility or the unborn child
Toxic to aquatic life with long lasting effects



Appearance Clear yellow liquid **Physical State** Liquid **Odor** Hydrocarbon

Precautionary Statements - Prevention
Obtain special instructions before use
Do not handle until all safety precautions have been read and understood
Keep away from heat/sparks/open flames/hot surfaces. - No smoking
Keep container tightly closed
Ground/bond container and receiving equipment
Use explosion-proof electrical/ventilating/lighting/equipment
Use only non-sparking tools.
Take precautionary measures against static discharge
Avoid breathing mist/vapors/spray
Use only outdoors or in a well-ventilated area
Wear protective gloves/protective clothing/eye protection/face protection
Wash hands and any possibly exposed skin thoroughly after handling
Avoid release to the environment

Precautionary Statements - Response
IF exposed or concerned: Get medical attention
IF ON SKIN (or hair): Take off immediately all contaminated clothing. Rinse skin with water/shower
If skin irritation occurs: Get medical attention
Wash contaminated clothing before reuse
IF INHALED: Remove victim to fresh air and keep at rest in a position comfortable for breathing
Call a POISON CENTER or doctor if you feel unwell
IF SWALLOWED: Immediately call a POISON CENTER or doctor
Do NOT induce vomiting
In case of fire: Use water spray, fog or regular foam for extinction
Collect spillage

Precautionary Statements - Storage
Store in a well-ventilated place. Keep container tightly closed
Keep cool
Store locked up

Precautionary Statements - Disposal
Dispose of contents/container at an approved waste disposal plant

3. COMPOSITION/INFORMATION ON INGREDIENTS

Gasoline is a complex combination of hydrocarbons consisting of paraffins, cycloparaffins, aromatic and olefinic hydrocarbons having molecular chains ranging in length from four to ten carbons. May contain small amounts of dye and other additives (>0.02%) which are not considered hazardous at the concentrations used.

Composition Information:

Name	CAS Number	% Concentration
Gasoline	86290-81-5	100
Heptane (mixed isomers)	142-82-5	2.5-26
Pentane (mixed isomers)	78-78-4	6.5-19
Butane (mixed isomers)	106-97-8	0.5-14
Hexane Isomers (other than n-Hexane)	107-83-5	2-12
Toluene	108-88-3	3-9.5
Xylene (mixed isomers)	1330-20-7	3.5-9.5
n-Hexane	110-54-3	0.1-4.5
Cumene	98-82-8	0-4
1,2,4 Trimethylbenzene	95-63-6	1-4
Ethylbenzene	100-41-4	0.5-2.5
Benzene	71-43-2	0.1-1.5
Cyclohexane	110-82-7	0-1.5
Octane	111-65-9	0-1.5
1,2,3-trimethylbenzene	526-73-8	0-1
Naphthalene	91-20-3	0.1-0.5

All concentrations are percent by weight unless material is a gas. Gas concentrations are in percent by volume.

4. FIRST AID MEASURES

First Aid Measures

General Advice: In case of accident or if you feel unwell, seek medical advice immediately (show directions for use or safety data sheet if possible).

Inhalation: Remove to fresh air. If not breathing, institute rescue breathing. If breathing is difficult, ensure airway is clear, give oxygen and continue to monitor. If heart has stopped, immediately begin cardiopulmonary resuscitation (CPR). Keep affected person warm and at rest. If symptoms occur get medical attention.

Skin Contact: Immediately wash exposed skin with plenty of soap and water while removing contaminated clothing and shoes. May be absorbed through the skin in harmful amounts. Get medical attention if irritation persists. Any injection injury from high pressure equipment should be evaluated immediately by a physician as potentially serious (See NOTES TO PHYSICIAN).

Place contaminated clothing in closed container until cleaned or discarded. If clothing is to be laundered, inform the person performing the operation of contaminant's hazardous properties. Destroy contaminated, non-chemical resistant footwear.

Eye Contact: Flush immediately with large amounts of water for at least 15 minutes. Eyelids should be held away from the eyeball to ensure thorough rinsing. Gently remove contacts while flushing. Get medical attention if irritation persists.

Ingestion: Do not induce vomiting because of danger of aspirating liquid into lungs, causing serious damage and chemical pneumonitis. If spontaneous vomiting occurs, keep head below hips, or if patient is lying down, turn body and head to side to prevent aspiration and monitor for breathing difficulty. Never give anything by mouth to an unconscious person. Keep affected person warm and at rest. GET IMMEDIATE MEDICAL ATTENTION.

Most important signs and symptoms, both short-term and delayed with overexposure

Adverse Effects: Irritating to the skin and mucous membranes. Symptoms may include redness, itching, and inflammation. May cause nausea, vomiting, diarrhea, and signs of nervous system depression: headache, drowsiness, dizziness, loss of coordination, disorientation and fatigue. Aspiration hazard. May cause coughing, chest pains, shortness of breath, pulmonary edema and/or chemical pneumonitis. Repeated or prolonged skin contact may cause drying, reddening, itching and cracking.

Indication of any immediate medical attention and special treatment needed

Notes To Physician: INHALATION: This material (or a component) sensitizes the myocardium to the effects of sympathomimetic amines. Epinephrine and other sympathomimetic drugs may initiate cardiac arrhythmias in individuals exposed to this material. Administration of sympathomimetic drugs should be avoided.

SKIN: Leaks or accidents involving high-pressure equipment may inject a stream of material through the skin and initially produce an injury that may not appear serious. Only a small puncture wound may appear on the skin surface but, without proper treatment and depending on the nature, original pressure, volume, and location of the injected material, can compromise blood supply to an affected body part. Prompt surgical debridement of the wound may be necessary to prevent irreversible loss of function and/or the affected body part. High pressure injection injuries may be SERIOUS SURGICAL EMERGENCIES.

INGESTION: This material represents a significant aspiration and chemical pneumonitis hazard. Induction of emesis is not recommended.

5. FIRE-FIGHTING MEASURES

Suitable extinguishing media
For small fires, Class B fire extinguishing media such as CO2, dry chemical, foam (AFFF/ATC) or water spray can be used. For large fires, water spray, fog or foam (AFFF/ATC) can be used. Firefighting should be attempted only by those who are adequately trained and equipped with proper protective equipment.

Unsuitable extinguishing media
Do not use straight water streams to avoid spreading fire.

Specific hazards arising from the chemical
This product has been determined to be an extremely flammable liquid per the OSHA Hazard Communication Standard and should be handled accordingly. May accumulate electrostatic charge and ignite or explode. Vapors may travel along the ground or be moved by ventilation and ignited by many sources such as pilot lights, sparks, electric motors, static discharge, or other ignition sources at locations distant from material handling. Flashback can occur along vapor trail. For additional fire related information, see NFPA 30 or the Emergency Response Guidebook 128.

Hazardous combustion products
Smoke, carbon monoxide, and other products of incomplete combustion.

Explosion data
Sensitivity to Mechanical Impact No.
Sensitivity to Static Discharge Yes.

Special protective equipment and precautions for firefighters
Firefighters should wear full protective clothing and positive-pressure self-contained breathing apparatus (SCBA) with a full face-piece, as appropriate. Avoid using straight water streams. Water may be ineffective in extinguishing low flash point fires, but can be used to cool exposed surfaces. Avoid excessive water spray application. Water spray and foam (AFFF/ATC) must be applied carefully to avoid frothing and from as far a distance as possible. Keep run-off water out of sewers and water sources.

Additional firefighting tactics
FIRES INVOLVING TANKS OR CAR/TRAILER LOADS: Fight fire from maximum distance or use unmanned hose holders or monitor nozzles. Cool containers with flooding quantities of water until well after the fire is out. Do not direct water at source of leak or safety devices; icing may occur. Withdraw immediately in case of rising sound from venting safety devices or discoloration of tank. ALWAYS stay away from tanks engulfed in fire. For massive fire, use unmanned hose holders or monitor nozzles: if this is impossible, withdraw from area and let fire burn.

EVACUATION: Consider initial downwind evacuation for at least 1000 feet. If tank, rail car or tank truck is involved in a fire, ISOLATE for 5280 feet (1 mile) in all directions; also, consider initial evacuation of 5280 feet (1 mile) in all directions.

NFPA	Health 1	Flammability 3	Instability 0	Special Hazard -

6. ACCIDENTAL RELEASE MEASURES

Personal precautions:	Keep public away. Isolate and evacuate area. Shut off source if safe to do so. Eliminate all ignition sources.
Protective equipment:	Use personal protection measures as recommended in Section 8.
Emergency procedures:	Advise authorities and National Response Center (800-424-8802) if the product has entered a water course or sewer. Notify local health and pollution control agencies, if appropriate.
Environmental precautions:	Avoid release to the environment. Avoid subsoil penetration. Ethanol in gasoline phase seperates in contact with water. Monitor downstream for dissolved ethanol or other appropriate indicators.
Methods and materials for containment:	Contain liquid with sand or soil. Prevent spilled material from entering storm drains, sewers, and open waterways.
Methods and materials for cleaning up:	Use suitable absorbent materials such as vermiculite, sand, or clay to clean up residual liquids. Recover and return free product to proper containers. When recovering free liquids ensure all equipment is grounded and bonded. Use only non-sparking tools.

7. HANDLING AND STORAGE

Safe Handling Precautions:

NEVER SIPHON THIS PRODUCT BY MOUTH. Use appropriate grounding and bonding practices. Static accumulating flammable liquid. Bonding and grounding may be insufficient to eliminate the hazard from static electricity. Do not expose to heat, open flames, strong oxidizers or other sources of ignition. Vapors may travel along the ground or be moved by ventilation. Flashback may occur along vapor trails. No smoking. Use only non-sparking tools. Avoid contact with skin, eyes and clothing. Avoid breathing fumes, gas, or vapors. Use only with adequate ventilation. Avoid repeated and prolonged skin contact. Use personal protection measures as recommended in Section 8. Exercise good personal hygiene including removal of soiled clothing and prompt washing with soap and water. Do not cut, drill, grind or weld on empty containers since explosive residues may remain. Refer to applicable EPA, OSHA, NFPA and consistent state and local requirements.

Hydrocarbons are basically non-conductors of electricity and can become electrostatically charged during mixing, filtering, pumping at high flow rates or loading and transfer operations. If this charge reaches a sufficiently high level, sparks can form that may ignite the vapors of flammable liquids. Sudden release of hot organic chemical vapors or mists from process equipment operating under elevated temperature and pressure, or sudden ingress of air into vacuum equipment may result in ignition of vapors or mists without the presence of obvious ignition sources. Nozzle spouts must be kept in contact with the containers or tank during the entire filling operation.

Portable containers should never be filled while in or on a motor vehicle or marine craft. Containers should be placed on the ground. Static electric discharge can ignite fuel vapors when filling non-grounded containers or vehicles on trailers. The nozzle spout must be kept in contact with the container before and during the entire filling operation. Use only approved containers.

A buildup of static electricity can occur upon re-entry into a vehicle during fueling especially in cold or dry climate conditions. The charge is generated by the action of dissimilar fabrics (i.e., clothing and upholstery) rubbing across each other as a person enters/exits the vehicle. A flash fire can result from this discharge if sufficient flammable vapors are present. Therefore, do not get back in your vehicle while refueling.

Cellular phones and other electronic devices may have the potential to emit electrical charges (sparks). Sparks in potentially explosive atmospheres (including fueling areas such as gas stations) could cause an explosion if sufficient flammable vapors are present. Therefore, turn off cellular phones and other electronic devices when working in potentially explosive atmospheres or keep devices inside your vehicle during refueling.

High-pressure injection of any material through the skin is a serious medical emergency even though the small entrance wound at the injection site may not initially appear serious. These injection injuries can occur from high-pressure equipment such as paint spray or grease or guns, fuel injectors, or pinhole leaks in hoses or hydraulic lines and should all be considered serious. High pressure injection injuries may be SERIOUS SURGICAL EMERGENCIES (See First Aid Section 4).

Storage Conditions:

Store in properly closed containers that are appropriately labeled and in a cool, well-ventilated area. Do not store near an open flame, heat or other sources of ignition.

Incompatible Materials

Strong oxidizing agents.

8. EXPOSURE CONTROLS/PERSONAL PROTECTION

Name	ACGIH TLV	OSHA PELS:	OSHA - Vacated PELs	NIOSH IDLH
Gasoline 86290-81-5	300 ppm TWA 500 ppm STEL	-	300 ppm TWA 900 mg/m^3 TWA 500 ppm STEL 1500 mg/m^3 STEL	-

Heptane (mixed isomers) 142-82-5	400 ppm TWA 500 ppm STEL	TWA: 500 ppm TWA: 2000 mg/m³	400 ppm TWA 1600 mg/m³ TWA 500 ppm STEL 2000 mg/m³ STEL	750 ppm
Pentane (mixed isomers) 78-78-4	1000 ppm TWA	-	-	-
Butane (mixed isomers) 106-97-8	1000 ppm STEL	-	800 ppm TWA 1900 mg/m³ TWA	-
Hexane Isomers (other than n-Hexane) 107-83-5	500 ppm TWA 1000 ppm STEL	-	500 ppm TWA 1800 mg/m³ TWA 1000 ppm STEL 3600 mg/m³ STEL	-
Toluene 108-88-3	20 ppm TWA	TWA: 200 ppm Ceiling: 300 ppm	100 ppm TWA 375 mg/m³ TWA 150 ppm STEL 560 mg/m³ STEL	500 ppm
Xylene (mixed isomers) 1330-20-7	100 ppm TWA 150 ppm STEL	TWA: 100 ppm TWA: 435 mg/m³	100 ppm TWA 435 mg/m³ TWA 150 ppm STEL 655 mg/m³ STEL	900 ppm
n-Hexane 110-54-3	50 ppm TWA Skin - potential significant contribution to overall exposure by the cutaneous route	TWA: 500 ppm TWA: 1800 mg/m³	50 ppm TWA 180 mg/m³ TWA	1100 ppm
Cumene 98-82-8	50 ppm TWA	TWA: 50 ppm TWA: 245 mg/m³ Skin	50 ppm TWA 245 mg/m³ TWA Limit applies to skin	900 ppm
1,2,4 Trimethylbenzene 95-63-6	25 ppm TWA	-	25 ppm TWA 125 mg/m³ TWA	-
Ethylbenzene 100-41-4	20 ppm TWA	TWA: 100 ppm TWA: 435 mg/m³	100 ppm TWA 435 mg/m³ TWA 125 ppm STEL 545 mg/m³ STEL	800 ppm
Benzene 71-43-2	0.5 ppm TWA 2.5 ppm STEL Skin - potential significant contribution to overall exposure by the cutaneous route	TWA: 10 ppm (applies to industry segments exempt from the benzene standard) TWA: 1 ppm STEL: 5 ppm (see 29 CFR 1910.1028)	25 ppm Ceiling 1 ppm TWA 5 ppm STEL	500 ppm
Cyclohexane 110-82-7	100 ppm TWA	TWA: 300 ppm TWA: 1050 mg/m³	300 ppm TWA 1050 mg/m³ TWA	1300 ppm
Octane 111-65-9	300 ppm TWA	TWA: 500 ppm TWA: 2350 mg/m³	300 ppm TWA 1450 mg/m³ TWA 375 ppm STEL 1800 mg/m³ STEL	1000 ppm
1,2,3-trimethylbenzene 526-73-8	25 ppm TWA	-	25 ppm TWA 125 mg/m³ TWA	-
Naphthalene 91-20-3	10 ppm TWA Skin - potential significant contribution to overall exposure by the cutaneous route	TWA: 10 ppm TWA: 50 mg/m³	10 ppm TWA 50 mg/m³ TWA 15 ppm STEL 75 mg/m³ STEL	250 ppm

Notes: The manufacturer has voluntarily elected to provide exposure limits contained in OSHA's 1989 air contaminants standard in its SDSs, even though certain of those exposure limits were vacated in 1992.

Engineering measures: Local or general exhaust required in an enclosed area or when there is inadequate ventilation. Use mechanical ventilation equipment that is explosion-proof.

Personal protective equipment

Eye protection: Use goggles or face-shield if the potential for splashing exists.

Skin and body protection: Use nitrile rubber, Viton® or PVA gloves for repeated or prolonged skin exposure. Glove suitability is based on workplace conditions and usage. Contact the glove manufacturer for specific advice on glove selection and breakthrough times.

Respiratory protection: Use a NIOSH approved organic vapor chemical cartridge or supplied air respirators when there is the potential for airborne exposures to exceed permissible exposure limits or if excessive vapors are generated. Observe respirator assigned protection factors (APFs) criteria cited in federal OSHA 29 CFR 1910.134. Self-contained breathing apparatus should be used for fire fighting.

Hygiene measures: Handle in accordance with good industrial hygiene and safety practice. Avoid contact with skin, eyes and clothing.

9. PHYSICAL AND CHEMICAL PROPERTIES

Information on basic physical and chemical properties

Physical State	Liquid
Appearance	Clear yellow liquid
Color	Yellow
Odor	Hydrocarbon
Odor Threshold	No data available.

Property	**Values (Method)**
Melting Point / Freezing Point	No data available.
Initial Boiling Point / Boiling Range	24-210 °C / 75-410 °F (ASTM D86)
Flash Point	-43 °C / -45 °F
Evaporation Rate	No data available.
Flammability (solid, gas)	Not applicable.
Flammability Limit in Air (%):	
Upper Flammability Limit:	7.6
Lower Flammability Limit:	1.4
Explosion limits:	No data available.
Vapor Pressure	5.5-15 psi (ASTM D4814)
Vapor Density	3-4
Specific Gravity / Relative Density	0.70-0.76
Water Solubility	No data available.
Solubility in other solvents	No data available.
Partition Coefficient	2.13-4.5
Decomposition temperature	No data available.
pH:	Not applicable
Autoignition Temperature	280 °C / 536 °F
Kinematic Viscosity	No data available.
Dynamic Viscosity	No data available.
Explosive Properties	No data available.
VOC Content (%)	100%
Density	No data available.
Bulk Density	Not applicable.

10. STABILITY AND REACTIVITY

Reactivity The product is non-reactive under normal conditions.

Chemical stability The material is stable at 70°F, 760 mmHg pressure.

Possibility of hazardous reactions None under normal processing.

Hazardous polymerization Will not occur.

Conditions to avoid Excessive heat, sources of ignition, open flame.

Incompatible Materials Strong oxidizing agents.

Hazardous decomposition products None known under normal conditions of use.

11. TOXICOLOGICAL INFORMATION

Potential short-term adverse effects from overexposures

Inhalation May cause irritation of respiratory tract. May cause drowsiness or dizziness. Breathing high concentrations of this material in a confined space or by intentional abuse can cause irregular heartbeats which can cause death.

Eye contact Exposure to vapor or contact with liquid may cause mild eye irritation, including tearing, stinging, and redness.

Skin contact Causes skin irritation. Effects may become more serious with repeated or prolonged contact. May be absorbed through the skin in harmful amounts.

Ingestion May be fatal if swallowed or vomited and enters airways. May cause irritation of the mouth, throat and gastrointestinal tract.

Acute toxicological data

Name	Oral LD50	Dermal LD50	Inhalation LC50
Gasoline 86290-81-5	14000 mg/kg (Rat)	> 2000 mg/kg (Rabbit)	> 5.2 mg/L (Rat) 4 h
Heptane (mixed isomers) 142-82-5	-	3000 mg/kg (Rabbit)	103 g/m³ (Rat) 4 h
Pentane (mixed isomers) 78-78-4	-	-	450 mg/L (Mouse) 2 h
Butane (mixed isomers) 106-97-8	-	-	658 mg/L (Rat) 4 h
Hexane Isomers (other than n-Hexane) 107-83-5	> 5000 mg/kg (Rat)	-	-
Toluene 108-88-3	> 2000 mg/kg (Rat)	8390 mg/kg (Rabbit)	12.5 mg/L (Rat) 4 h
Xylene (mixed isomers) 1330-20-7	> 2000 mg/kg (Rat)	> 2000 mg/kg (Rabbit)	> 5.04 mg/L (Rat) 4 h
n-Hexane 110-54-3	15000 mg/kg (Rat)	3000 mg/kg (Rabbit)	48000 ppm (Rat) 4 h
Cumene 98-82-8	> 2000 mg/kg (Rat)	> 2000 mg/kg (Rabbit)	> 20 mg/L (Rat) 6 h
1,2,4 Trimethylbenzene 95-63-6	3280 mg/kg (Rat)	> 3160 mg/kg (Rabbit)	18,000 mg/m³ (Rat) 4 h
Ethylbenzene 100-41-4	> 2000 mg/kg (Rat)	> 2000 mg/kg (Rabbit)	17.2 mg/L (Rat) 4 h
Benzene 71-43-2	> 2000 mg/kg (Rat)	> 5000 mg/kg (Rabbit)	> 20 mg/l (Rat) 4 h
Cyclohexane 110-82-7	> 5000 mg/kg (Rat)	> 2000 mg/kg (Rabbit)	13.9 mg/L (Rat) 4 h
Octane 111-65-9	-	-	118 g/m³ (Rat) 4 h
1,2,3-trimethylbenzene 526-73-8	-	-	-
Naphthalene 91-20-3	490 mg/kg (Rat)	> 2000 mg/kg (Rabbit)	> 340 mg/m³ (Rat) 1 h

Delayed and immediate effects as well as chronic effects from short and long-term exposure

NAPHTHAS: In a large epidemiological study on over 15,000 employees at several petroleum refineries and amongst residents located near these refineries, no increased risk of kidney cancer was observed in association with gasoline exposures (a similar material). In a similar study, no increased risk of kidney cancer was observed among petroleum refinery workers, but there was a slight trend in the incidence of kidney cancers among service station employees, especially after a 30-year latency period. Altered mental state, drowsiness, peripheral motor neuropathy, irreversible brain damage (so-called Petrol Sniffer's Encephalopathy), delirium, seizures, and sudden death have been reported from repeated overexposure to some hydrocarbon solvents, naphthas, and gasoline.

ISOPARAFFINS: Studies in laboratory animals have shown that long-term exposure to similar materials (isoparaffins) can cause kidney damage and kidney cancer in male laboratory rats. However, in-depth research indicates that these findings are unique to the male rat, and that these effects are not relevant to humans.

C9 AROMATIC HYDROCARBONS: A developmental inhalation study was conducted in laboratory mice. Increased implantation losses, reduced fetal weights, delayed ossification and an increased incidence of cleft palate were observed at the highest exposure level (1,500 ppm). This exposure level was extremely toxic to pregnant female mice (44% mortality). Reduced fetal body weights were also observed at 500 ppm. A multi-generation reproduction inhalation study was conducted in laboratory rats. Reductions in pup weights, pup weight gain, litter size, and pup survival were observed at 1,500 ppm, an exposure level at which significant maternal toxicity was observed. Reduced pup weight gain was also observed at 500 ppm.

PENTANES: Studies of pentane isomers in laboratory animals indicate exposure to extremely high levels (roughly 10 vol.%) may induce cardiac arrhythmias (irregular heartbeats) which may be serious or fatal.

BUTANES: Studies in laboratory animals indicate exposure to extremely high levels of butanes (1-10 or higher vol.% in air) may cause cardiac arrhythmias (irregular heartbeats) which may be serious or fatal.

TOLUENE: Case studies of persons abusing toluene suggest isolated incidences of adverse effects on the fetus including birth defects. Abuse of toluene at high concentrations (e.g., glue sniffing and solvent abuse) has been associated with adverse effects on the liver, kidney and nervous system, and can cause CNS depression, cardiac arrhythmias, and death. Studies of workers indicate longterm exposure may be related to impaired color vision and hearing. Some studies of workers suggest longterm exposure may be related to neurobehavioral and cognitive changes. Some of these effects have been observed in laboratory animals following repeated exposure to high levels of toluene. Several studies of workers suggest longterm exposure may be related to small increases in spontaneous abortions and changes in some gonadotropic hormones. However, the weight of evidence does not indicate toluene is a reproductive hazard to humans. Studies in laboratory animals indicate some changes in reproductive organs following high levels of exposure, but no significant effects on mating performance or reproduction were observed. Case studies of persons abusing toluene suggest isolated incidences of adverse effects on the fetus including birth defects. Findings in laboratory animals have been largely negative. Positive findings include small increases in minor skeletal and visceral malformations and developmental delays following very high levels of maternal exposure. Studies of workers indicate long-term exposure may be related to effects on the liver, kidney and blood, but these appear to be limited to changes in serum enzymes and decreased leukocyte counts. Adverse effects on the liver, kidney, thymus and nervous system were observed in animal studies following very high levels of exposure. The relevance of these findings to humans is not clear at this time.

XYLENES, ALL ISOMERS: Overexposure to xylene may cause upper respiratory tract irritation, headache, cyanosis, blood serum changes, nervous system damage and narcosis. Effects may be increased by the use of alcoholic beverages. Evidence of liver and kidney impairment were reported in workers recovering from a gross overexposure. Effects from Prolonged or Repeated Exposure: Impaired neurological function was reported

in workers exposed to solvents including xylene. Studies in laboratory animals have shown evidence of impaired hearing following high levels of exposure. Studies in laboratory animals suggest some changes in reproductive organs following high levels of exposure but no significant effects on reproduction were observed. Studies in laboratory animals indicate skeletal and visceral malformations, developmental delays, and increased fetal resorptions following extremely high levels of maternal exposure with evidence of maternal toxicity. The relevance of these observations to humans is not clear at this time. Adverse effects on the liver, kidney, bone marrow (changes in blood cell parameters) were observed in laboratory animals following high levels of exposure. The relevance of these observations to humans is not clear at this time.

1,2,4-TRIMETHYLBENZENE: The following information pertains to a mixture of C9 aromatic hydrocarbons, over 40% of which was composed of 1,2,4-trimethylbenzene. A developmental inhalation study was conducted in laboratory mice. Increased implantation losses, reduced fetal weights, delayed ossification and an increased incidence of cleft palate were observed at the highest exposure level (1,500 ppm). This exposure level was extremely toxic to pregnant female mice (44% mortality). Reduced fetal body weights were also observed at 500 ppm. A multi-generation reproduction inhalation study was conducted in laboratory rats. Reductions in pup weights, pup weight gain, litter size, and pup survival were observed at 1,500 ppm, an exposure level at which significant maternal toxicity was observed. Reduced pup weight gain was also observed at 500 ppm. Embryotoxicity has been reported in studies of laboratory animals. Adverse effects included increased implantation losses, reduced fetal weights, delayed ossification and an increased incidence of cleft palate.<n><n>

N-HEXANE: Long-term or repeated exposure to n-hexane can cause peripheral nerve damage. Initial symptoms are numbness of the fingers and toes. Also, motor weakness can occur in the digits, but may also involve muscles of the arms, thighs and forearms. The onset of these symptoms may be delayed for several months to a year after the beginning of exposure. Testicular atrophy and partial to full loss of the germ cell line were observed in sub-chronic high-dose inhalation studies of laboratory rodents. These effects appeared irreversible. Rodent reproduction studies have shown evidence of reduced fetal weight but no frank malformations.

CUMENE: Overexposure to cumene may cause upper respiratory tract irritation and CNS depression. Studies in laboratory animals indicate evidence of respiratory tract hyperplasia, and adverse effects on the liver, kidney and adrenal glands following high level exposure. The relevance of these findings to humans is not clear at this time. Findings from lifetime laboratory rodent inhalation studies were as follows: In F344/N rats: an increased incidence of renal carcinomas and adenomas, respiratory epithelial adenomas, and interstitial cell adenomas of the testes. In B6C3F1 mice: an increased incidence of carcinomas and adenomas of the bronchi and lung, liver neoplasms, hemangiosarcomas of the spleen, and adenomas of the thyroid.

ETHYLBENZENE: Findings from a 2-year inhalation study in rodents conducted by NTP were as follows: Effects were observed only at the highest exposure level (750 ppm). At this level the incidence of renal tumors was elevated in male rats (tubular carcinomas) and female rats (tubular adenomas). The incidence of tumors was also elevated in male mice (alveolar and bronchiolar carcinomas) and female mice (hepatocellular carcinomas). IARC has classified ethyl benzene as "possibly carcinogenic to humans" (Group 2B). Studies in laboratory animals indicate some evidence of post-implantation deaths following high levels of maternal exposure. The relevance of these findings to humans is not clear at this time. Studies in laboratory animals indicate limited evidence of renal malformations, resorptions, and developmental delays following high levels of maternal exposure with evidence of maternal toxicity. The relevance of these findings to humans is not clear at this time. Studies in laboratory animals have demonstrated evidence of ototoxicity (hearing loss) following exposure levels as low as 300 ppm for 5 days. Studies in laboratory animals indicate some evidence of adverse effects on the liver, kidney, thyroid, and pituitary gland.

BENZENE: Studies of workers exposed to benzene show clear evidence that overexposure can cause cancer and other diseases of the blood forming organs including Acute

Myelogenous Leukemia (AML), and Aplastic Anemia (AA), an often fatal disease. Some studies suggest overexposure to benzene may also be associated with Myelodysplastic Syndrome (MDS). Findings from a case control study of workers exposed to benzene was reported during the 2009 Benzene Symposium in Munich included an increase in Acute Myeloid Leukemias and Non-Hodgkins Lymphoid Neoplasms (NHLN) of the subtype follicular lymphoma (FL) in some occupational categories. Some studies of workers exposed to benzene have shown an association with increased rates of chromosome aberrations in circulating lymphocytes. One study of women workers exposed to benzene suggested a weak association with irregular menstruation. However, other studies of workers exposed to benzene have not demonstrated clear evidence of an effect on fertility or reproductive outcome in humans. Benzene can cross the placenta and affect the developing fetus. Cases of AA have been reported in the offspring of persons severely overexposed to benzene. Studies in laboratory animals indicate that prolonged, repeated exposure to high levels of benzene vapor can cause bone marrow suppression and cancer in multiple organ systems. Studies in laboratory animals show evidence of adverse effects on male reproductive organs following high levels of exposure but no significant effects on reproduction have been observed. Embryotoxicity has been reported in studies of laboratory animals but effects were limited to reduced fetal weight and minor skeletal variations. Benzene has been classified as a proven human carcinogen by OSHA and a Group 1 (Carcinogenic to Humans) material by IARC. The current proposed IARC classification for benzene is summarized as follows: Sufficient evidence for Acute Myeloid Leukemia; limited evidence for Acute Lymphatic Leukemia, Chronic Lymphatic Leukemia, Non-Hodgkin Lymphoma, and Multiple Myeloma.

NAPHTHALENE: Severe jaundice, neurotoxicity (kernicterus) and fatalities have been reported in young children and infants as a result of hemolytic anemia from overexposure to naphthalene. Persons with glucose 6-phosphate dehydrogenase (G6PD) deficiency are more prone to the hemolytic effects of naphthalene. Adverse effects on the kidney have been reported in persons overexposed to naphthalene but these effects are believed to be a consequence of hemolytic anemia, and not a direct effect. Hemolytic anemia has been observed in laboratory animals exposed to naphthalene. Laboratory rodents exposed to naphthalene vapor for 2 years (lifetime studies) developed non-neoplastic and neoplastic tumors and inflammatory lesions of the nasal and respiratory tract. Cataracts and other adverse effects on the eye have been observed in laboratory animals exposed to high levels of naphthalene. Findings from a large number of bacterial and mammalian cell mutation assays have been negative. A few studies have shown chromosomal effects (elevated levels of Sister Chromatid Exchange or chromosomal aberrations) in vitro. Naphthalene has been classified as Possibly Carcinogenic to Humans (2B) by IARC, based on findings from studies in laboratory animals.

CARBON MONOXIDE: is a chemical asphyxiant with no warning properties (such as odor). At 400-500 ppm for 1 hour headache and dyspnea may occur. If activity is increased, symptoms of overexposure may include nausea, irritability, increased respiration, tinnitus, sweating, chest pain, confusion, impaired judgement, dizziness, weakness, drowsiness, ataxia, irregular heart beat, cyanosis and pallor. Levels in excess of 1000 ppm can result in collapse, loss of conciousness, respiratory failure and death. Extremely high concentrations (12,800 ppm) can cause immediate unconsciousness and death in 1-3 minutes. Repeated anoxia can lead to central nervous system damage and peripheral neuropathy, with loss of sensation in the fingers, amnesia, and mental deterioration and possible congestive heart failure. Damage may also occur to the fetus, lung, liver, kidney, spleen, cardiovascular system and other organs.

WHOLLY-VAPORIZED UNLEADED GASOLINE: Lifetime exposure to wholly vaporized unleaded gasoline produced an increased incidence of liver tumors in female mice exposed to the highest exposure concentration (2056 ppm) and α-2 urinary globulin-mediated kidney tumors in male rats. No exposure-related tumors were observed in male mice or female rats. The male-specific rat kidney tumors are not considered relevant to human health. Mice receiving lifetime repeated skin application of various petroleum naphthas exhibited an irritation-dependent increased incidence of skin tumors. Additional studies suggest that these tumors occur through a mechanism that may not be relevant to human health. Epidemiological data from over 18,000 petroleum marketing and distribution workers

showed no increased risk of leukemia, multiple myeloma, or kidney cancer resulting from gasoline exposure. Unleaded gasoline has been identified as possibly carcinogenic to humans (2B) by the International Agency for Research on Cancer (IARC).

COMBUSTION ENGINE EXHAUST: Chronic inhalation studies of gasoline engine exhaust in mice, rats and hamsters did not produce any carcinogenic effects. Condensates/extracts of gasoline engine exhaust produced an increase in tumors compared to controls when testing by skin painting, subcutaneous injection, intratracheal instillation or implantation into the lungs. Gasoline exhaust has been classified as possibly carcinogenic to humans (2B) by the International Agency for Research on Cancer (IARC).

Adverse effects related to the physical, chemical and toxicological characteristics

Signs and Symptoms Irritating to the skin and mucous membranes. Symptoms may include redness, itching, and inflammation. May cause nausea, vomiting, diarrhea, and signs of nervous system depression: headache, drowsiness, dizziness, loss of coordination, disorientation and fatigue. Aspiration hazard. May cause coughing, chest pains, shortness of breath, pulmonary edema and/or chemical pneumonitis. Repeated or prolonged skin contact may cause drying, reddening, itching and cracking.

Sensitization Not expected to be a skin or respiratory sensitizer.

Mutagenic effects May cause genetic defects.

Carcinogenicity May cause cancer.

Cancer designations are listed in the table below

Name	ACGIH (Class)	IARC (Class)	NTP	OSHA
Gasoline 86290-81-5	Confirmed animal carcinogen (A3)	Possible human carcinogen (2B)	Not Listed	Not Listed
Heptane (mixed isomers) 142-82-5	Not Listed	Not Listed	Not Listed	Not Listed
Pentane (mixed isomers) 78-78-4	Not Listed	Not Listed	Not Listed	Not Listed
Butane (mixed isomers) 106-97-8	Not Listed	Not Listed	Not Listed	Not Listed
Hexane Isomers (other than n-Hexane) 107-83-5	Not Listed	Not Listed	Not Listed	Not Listed
Toluene 108-88-3	Not Classifiable (A4)	Not Classifiable (3)	Not Listed	Not Listed
Xylene (mixed isomers) 1330-20-7	Not classifiable (A4)	Not classifiable (3)	Not Listed	Not Listed
n-Hexane 110-54-3	Not Listed	Not Listed	Not Listed	Not Listed
Cumene 98-82-8	Not listed	Possible human carcinogen (2B)	Reasonably anticipated to be a human carcinogen	Not listed
1,2,4 Trimethylbenzene 95-63-6	Not Listed	Not Listed	Not Listed	Not Listed
Ethylbenzene 100-41-4	Confirmed animal carcinogen (A3)	Possible human carcinogen (2B)	Not Listed	Not Listed
Benzene 71-43-2	Confirmed human carcinogen (A1)	Carcinogenic to humans (1)	Known to be human carcinogen	Known carcinogen
Cyclohexane 110-82-7	Not Listed	Not Listed	Not Listed	Not Listed
Octane 111-65-9	Not Listed	Not Listed	Not Listed	Not Listed
1,2,3-trimethylbenzene 526-73-8	Not Listed	Not Listed	Not Listed	Not Listed
Naphthalene 91-20-3	Confirmed animal carcinogen (A3)	Possible human carcinogen (2B)	Reasonably anticipated to be a human carcinogen	Not Listed

Reproductive toxicity Suspected of damaging fertility or the unborn child.

Specific Target Organ Toxicity (STOT) - single exposure Respiratory system. Central nervous system.

Specific Target Organ Toxicity (STOT) - repeated exposure Not classified.

Aspiration hazard May be fatal if swallowed or vomited and enters airways.

12. ECOLOGICAL INFORMATION

Ecotoxicity This product should be considered toxic to aquatic organisms, with the potential to cause long lasting adverse effects in the aquatic environment.

Name	Algae/aquatic plants	Fish	Toxicity to Microorganisms	Crustacea
Gasoline 86290-81-5	72-hr EC50 = 56 mg/l Algae	96-hr LC50 = 11 mg/l Rainbow trout (static)	-	48-hr LC50 = 7.6 mg/l Daphnia magna
Heptane (mixed isomers) 142-82-5	-	96-hr LC50 = 375 mg/L Tilapia	-	-
Pentane (mixed isomers) 78-78-4	-	96-hr LC50 = 3.1 mg/L Rainbow trout	-	48-hr EC50 = >1 - <10 mg/L Daphnia magna
Butane (mixed isomers) 106-97-8	-	-	-	-
Hexane Isomers (other than n-Hexane) 107-83-5	-	-	-	-
Toluene 108-88-3	72-hr EC50 = 12.5 mg/l Algae	96-hr LC50 <= 10 mg/l Rainbow trout	-	48-hr EC50 = 5.46-9.83 mg/l Daphnia magna 48-hr EC50 = 11.5 mg/l Daphnia magna (Static)
Xylene (mixed isomers) 1330-20-7	72-hr EC50 = 11 mg/l Algae	96-hr LC50 = 8 mg/l Rainbow trout	-	48-hr LC50 = 3.82 mg/l Daphnia magna
n-Hexane 110-54-3	-	96-hr LC50 = 2.5 mg/l Fathead minnow	-	-
Cumene 98-82-8	72-hr EC50 = 2.6 mg/l Algae	96-hr LC50 = 6.04-6.61 mg/l Fathead minnow (Flow-through) 96-hr LC50 = 2.7 mg/l Rainbow trout (semi-static)	-	48-hr EC50 = 7.9-14.1 mg/l Daphnia magna (static)
1,2,4 Trimethylbenzene 95-63-6	-	96-hr LC50 = 7.19-8.28 mg/l Fathead minnow (flow-through)	-	48-hr EC50 = 6.14 mg/L Daphnia magna
Ethylbenzene 100-41-4	72-hr EC50 = 1.7-7.6 mg/l Algae	96-hr LC50 = 4 mg/L Rainbow trout	-	48-hr EC50 = 1-4 mg/L Daphnia magna
Benzene 71-43-2	72-hr EC50 = 29 mg/l Algae	96-hr LC50 = 5.3 mg/l Rainbow trout (flow-through)	-	48-hr EC50 = 8.76-15.6 mg/l Daphnia magna (Static)
Cyclohexane 110-82-7	72-hr EC50 = 500 mg/l Algae	96-hr LC50 = 3.96-5.18 mg/l Fathead minnow	-	48-hr EC50 = 1.7-3.5 mg/L Bay shrimp
Octane 111-65-9	-	-	-	48-hr LC50 = 0.38 mg/l Daphnia magna
1,2,3-trimethylbenzene 526-73-8	-	96-hr LC50 = 7.72 mg/l Fathead Minnow (flow-through)	-	-
Naphthalene 91-20-3	-	96-hr LC50 = 0.91-2.82 mg/l Rainbow trout (static) 96-hr LC50 = 1.99 mg/l Fathead minnow (static)	-	48-hr LC50 = 1.6 mg/l Daphnia magna

Persistence and degradability Expected to be inherently biodegradable. The presence of ethanol in this product may impede the biodegradation of benzene, toluene, ethylbenzene and xylene in groundwater, resulting in elongated plumes of these constituents.

Bioaccumulation Has the potential to bioaccumulate.

Mobility in soil May partition into air, soil and water.

Other adverse effects No information available.

13. DISPOSAL CONSIDERATIONS

Description of Waste Residues
This material may be a flammable liquid waste.

Safe Handling of Wastes
Handle in accordance with applicable local, state, and federal regulations. Use personal protection measures as required. Use appropriate grounding and bonding practices. Use only non-sparking tools. Do not expose to heat, open flames, strong oxidizers or other sources of ignition. No smoking.

Disposal of Wastes / Methods of Disposal
The user is responsible for determining if any discarded material is a hazardous waste (40 CFR 262.11). Dispose of in accordance with federal, state and local regulations.

Methods of Contaminated Packaging Disposal
Empty containers should be completely drained and then discarded or recycled, if possible. Do not cut, drill, grind or weld on empty containers since explosive residues may be present. Dispose of in accordance with federal, state and local regulations.

14. TRANSPORT INFORMATION

DOT (49 CFR 172.101):

UN Proper Shipping Name:	Gasoline
UN/Identification No:	UN 1203
Transport Hazard Class(es):	3
Packing Group:	II

TDG (Canada):

UN Proper Shipping Name:	Gasoline
UN/Identification No:	UN 1203
Transport Hazard Class(es):	3
Packing Group:	II

15. REGULATORY INFORMATION

US Federal Regulatory Information:

US TSCA Chemical Inventory Section 8(b): This product and/or its components are listed on the TSCA Chemical Inventory.

EPA Superfund Amendment & Reauthorization Act (SARA):

SARA Section 302: This product does not contain any component(s) included on EPA's Extremely Hazardous Substance (EHS) List.

Name	CERCLA/SARA - Section 302 Extremely Hazardous Substances and TPQs
Gasoline	NA
Heptane (mixed isomers)	NA
Pentane (mixed isomers)	NA
Butane (mixed isomers)	NA
Hexane Isomers (other than n-Hexane)	NA
Toluene	NA
Xylene (mixed isomers)	NA

n-Hexane	NA
Cumene	NA
1,2,4 Trimethylbenzene	NA
Ethylbenzene	NA
Benzene	NA
Cyclohexane	NA
Octane	NA
1,2,3-trimethylbenzene	NA
Naphthalene	NA

SARA Section 304: This product may contain component(s) identified either as an EHS or a CERCLA Hazardous substance which in case of a spill or release may be subject to SARA reporting requirements:

Name	Hazardous Substances RQs
Gasoline	NA
Heptane (mixed isomers)	NA
Pentane (mixed isomers)	NA
Butane (mixed isomers)	NA
Hexane Isomers (other than n-Hexane)	NA
Toluene	1000 lb final RQ 454 kg final RQ
Xylene (mixed isomers)	100 lb final RQ 45.4 kg final RQ
n-Hexane	5000 lb final RQ 2270 kg final RQ
Cumene	5000 lb final RQ 2270 kg final RQ
1,2,4 Trimethylbenzene	NA
Ethylbenzene	1000 lb final RQ 454 kg final RQ
Benzene	10 lb final RQ 4.54 kg final RQ
Cyclohexane	1000 lb final RQ 454 kg final RQ
Octane	NA
1,2,3-trimethylbenzene	NA
Naphthalene	100 lb final RQ 45.4 kg final RQ

SARA: The following EPA hazard categories apply to this product:

Acute Health Hazard
Chronic Health Hazard
Fire Hazard

SARA Section 313: This product may contain component(s), which if in exceedance of the de minimus threshold, may be subject to the reporting requirements of SARA Title III Section 313 Toxic Release Reporting (Form R).

Name	CERCLA/SARA 313 Emission reporting:
Gasoline	None
Heptane (mixed isomers)	None
Pentane (mixed isomers)	None
Butane (mixed isomers)	None
Hexane Isomers (other than n-Hexane)	None
Toluene	1.0 % de minimis concentration
Xylene (mixed isomers)	1.0 % de minimis concentration
n-Hexane	1.0 % de minimis concentration
Cumene	1.0 % de minimis concentration

1,2,4 Trimethylbenzene	1.0 % de minimis concentration
Ethylbenzene	0.1 % de minimis concentration
Benzene	0.1 % de minimis concentration
Cyclohexane	1.0 % de minimis concentration
Octane	None
1,2,3-trimethylbenzene	None
Naphthalene	0.1 % de minimis concentration

State and Community Right-To-Know Regulations:
The following component(s) of this material are identified on the regulatory lists below:

Gasoline

Louisiana Right-To-Know:	Not Listed
California Proposition 65:	Not Listed
New Jersey Right-To-Know:	SN 0957
Pennsylvania Right-To-Know:	Present
Massachusetts Right-To Know:	Present
Florida Substance List:	Not Listed
Rhode Island Right-To-Know:	Not Listed
Michigan Critical Materials Register List:	Not Listed
Massachusetts Extraordinarily Hazardous Substances:	Not Listed
California - Regulated Carcinogens:	Not Listed
Pennsylvania RTK - Special Hazardous Substances:	Not Listed
New Jersey - Special Hazardous Substances:	Carcinogen; Flammable - third degree
New Jersey - Environmental Hazardous Substances List:	SN 0957 TPQ: 10000 lb (Under N.J.A.C. 7:1G, environmental hazardous substances in mixtures such as gasoline or new and used petroleum oil may be reported under these categories)
Illinois - Toxic Air Contaminants:	Present
New York - Reporting of Releases Part 597 - List of Hazardous Substances:	Not Listed

Heptane (mixed isomers)

Louisiana Right-To-Know:	Not Listed
California Proposition 65:	Not Listed
New Jersey Right-To-Know:	SN 1339
Pennsylvania Right-To-Know:	Present
Massachusetts Right-To Know:	Present
Florida Substance List:	Not Listed
Rhode Island Right-To-Know:	Toxic; Flammable
Michigan Critical Materials Register List:	Not Listed
Massachusetts Extraordinarily Hazardous Substances:	Not Listed
California - Regulated Carcinogens:	Not Listed
Pennsylvania RTK - Special Hazardous Substances:	Not Listed
New Jersey - Special Hazardous Substances:	Flammable - third degree
New Jersey - Environmental Hazardous Substances List:	Not Listed
Illinois - Toxic Air Contaminants:	Not Listed
New York - Reporting of Releases Part 597 - List of Hazardous Substances:	Not Listed

Pentane (mixed isomers)

Louisiana Right-To-Know:	Not Listed
California Proposition 65:	Not Listed
New Jersey Right-To-Know:	SN 1064
Pennsylvania Right-To-Know:	Present
Massachusetts Right-To Know:	Present
Florida Substance List:	Not Listed
Rhode Island Right-To-Know:	Not Listed
Michigan Critical Materials Register List:	Not Listed
Massachusetts Extraordinarily Hazardous Substances:	Not Listed

California - Regulated Carcinogens:	Not Listed
Pennsylvania RTK - Special Hazardous Substances:	Not Listed
New Jersey - Special Hazardous Substances:	Flammable - fourth degree
New Jersey - Environmental Hazardous Substances List:	SN 1064 TPQ: 500 lb
Illinois - Toxic Air Contaminants:	Not Listed
New York - Reporting of Releases Part 597 - List of Hazardous Substances:	Not Listed

Butane (mixed isomers)

Louisiana Right-To-Know:	Not Listed
California Proposition 65:	Not Listed
New Jersey Right-To-Know:	SN 0273
Pennsylvania Right-To-Know:	Present
Massachusetts Right-To Know:	Present
Florida Substance List:	Not Listed
Rhode Island Right-To-Know:	Toxic; Flammable
Michigan Critical Materials Register List:	Not Listed
Massachusetts Extraordinarily Hazardous Substances:	Not Listed
California - Regulated Carcinogens:	Not Listed
Pennsylvania RTK - Special Hazardous Substances:	Not Listed
New Jersey - Special Hazardous Substances:	Flammable - fourth degree
New Jersey - Environmental Hazardous Substances List:	SN 0273 TPQ: 500 lb
Illinois - Toxic Air Contaminants:	Not Listed
New York - Reporting of Releases Part 597 - List of Hazardous Substances:	Not Listed

Hexane Isomers (other than n-Hexane)

Louisiana Right-To-Know:	Not Listed
California Proposition 65:	Not Listed
New Jersey Right-To-Know:	SN 1285
Pennsylvania Right-To-Know:	Present
Massachusetts Right-To Know:	Present
Florida Substance List:	Not Listed
Rhode Island Right-To-Know:	Not Listed
Michigan Critical Materials Register List:	Not Listed
Massachusetts Extraordinarily Hazardous Substances:	Not Listed
California - Regulated Carcinogens:	Not Listed
Pennsylvania RTK - Special Hazardous Substances:	Not Listed
New Jersey - Special Hazardous Substances:	Flammable - third degree
New Jersey - Environmental Hazardous Substances List:	Not Listed
Illinois - Toxic Air Contaminants:	Not Listed
New York - Reporting of Releases Part 597 - List of Hazardous Substances:	Not Listed

Toluene

Louisiana Right-To-Know:	Not Listed
California Proposition 65:	Developmental toxicity, initial date 1/1/91 Female reproductive toxicity, initial date 8/7/09
New Jersey Right-To-Know:	SN 1866
Pennsylvania Right-To-Know:	Environmental hazard
Massachusetts Right-To Know:	Present
Florida Substance List:	Not Listed
Rhode Island Right-To-Know:	Toxic (skin); Flammable (skin)
Michigan Critical Materials Register List:	100 lb Annual usage threshold
Massachusetts Extraordinarily Hazardous Substances:	Not Listed
California - Regulated Carcinogens:	Not Listed
Pennsylvania RTK - Special Hazardous Substances:	Not Listed

New Jersey - Special Hazardous Substances:	Flammable - third degree; Teratogen
New Jersey - Environmental Hazardous Substances List:	SN 1866 TPQ: 500 lb
Illinois - Toxic Air Contaminants:	Present
New York - Reporting of Releases Part 597 - List of Hazardous Substances:	1000 lb RQ (air); 1 lb RQ (land/water)

Xylene (mixed isomers)

Louisiana Right-To-Know:	Not Listed
California Proposition 65:	Not Listed
New Jersey Right-To-Know:	SN 2014
Pennsylvania Right-To-Know:	Environmental hazard
Massachusetts Right-To Know:	Present
Florida Substance List:	Not Listed
Rhode Island Right-To-Know:	Toxic (skin); Flammable (skin)
Michigan Critical Materials Register List:	100 lb Annual usage threshold all isomers
Massachusetts Extraordinarily Hazardous Substances:	Not Listed
California - Regulated Carcinogens:	Not Listed
Pennsylvania RTK - Special Hazardous Substances:	Not Listed
New Jersey - Special Hazardous Substances:	Flammable - third degree
New Jersey - Environmental Hazardous Substances List:	SN 2014 TPQ: 500 lb
Illinois - Toxic Air Contaminants:	Present
New York - Reporting of Releases Part 597 - List of Hazardous Substances:	1000 lb RQ (air); 1 lb RQ (land/water)

n-Hexane

Louisiana Right-To-Know:	Not Listed
California Proposition 65:	Not Listed
New Jersey Right-To-Know:	SN 1340
Pennsylvania Right-To-Know:	Present
Massachusetts Right-To Know:	Present
Florida Substance List:	Not Listed
Rhode Island Right-To-Know:	Toxic; Flammable
Michigan Critical Materials Register List:	Not Listed
Massachusetts Extraordinarily Hazardous Substances:	Not Listed
California - Regulated Carcinogens:	Not Listed
Pennsylvania RTK - Special Hazardous Substances:	Not Listed
New Jersey - Special Hazardous Substances:	Flammable - third degree
New Jersey - Environmental Hazardous Substances List:	SN 1340 TPQ: 500 lb
Illinois - Toxic Air Contaminants:	Present
New York - Reporting of Releases Part 597 - List of Hazardous Substances:	1 lb RQ (air); 1 lb RQ (land/water)

Cumene

Louisiana Right-To-Know:	Not Listed
California Proposition 65:	Carcinogen, initial date 4/6/10
New Jersey Right-To-Know:	SN 0542
Pennsylvania Right-To-Know:	Environmental hazard
Massachusetts Right-To Know:	Present
Florida Substance List:	Not Listed
Rhode Island Right-To-Know:	Toxic (skin); Flammable (skin)
Michigan Critical Materials Register List:	Not Listed
Massachusetts Extraordinarily Hazardous Substances:	Not Listed
California - Regulated Carcinogens:	Not Listed
Pennsylvania RTK - Special Hazardous Substances:	Not Listed
New Jersey - Special Hazardous Substances:	Flammable - third degree
New Jersey - Environmental Hazardous Substances List:	SN 0542 TPQ: 500 lb
Illinois - Toxic Air Contaminants:	Present

New York - Reporting of Releases Part 597 - List of Hazardous Substances:	5000 lb RQ (air); 1 lb RQ (land/water)

1,2,4 Trimethylbenzene

Louisiana Right-To-Know:	Not Listed
California Proposition 65:	Not Listed
New Jersey Right-To-Know:	SN 1929
Pennsylvania Right-To-Know:	Present
Massachusetts Right-To Know:	Present
Florida Substance List:	Not Listed
Rhode Island Right-To-Know:	Toxic
Michigan Critical Materials Register List:	Not Listed
Massachusetts Extraordinarily Hazardous Substances:	Not Listed
California - Regulated Carcinogens:	Not Listed
Pennsylvania RTK - Special Hazardous Substances:	Not Listed
New Jersey - Special Hazardous Substances:	Not Listed
New Jersey - Environmental Hazardous Substances List:	Not Listed
Illinois - Toxic Air Contaminants:	Present
New York - Reporting of Releases Part 597 - List of Hazardous Substances:	Not Listed

Ethylbenzene

Louisiana Right-To-Know:	Not Listed
California Proposition 65:	Carcinogen, initial date 6/11/04
New Jersey Right-To-Know:	SN 0851
Pennsylvania Right-To-Know:	Environmental hazard
Massachusetts Right-To Know:	Present
Florida Substance List:	Not Listed
Rhode Island Right-To-Know:	Toxic; Flammable
Michigan Critical Materials Register List:	Not Listed
Massachusetts Extraordinarily Hazardous Substances:	Not Listed
California - Regulated Carcinogens:	Not Listed
Pennsylvania RTK - Special Hazardous Substances:	Not Listed
New Jersey - Special Hazardous Substances:	Carcinogen; flammable - Third degree
New Jersey - Environmental Hazardous Substances List:	SN 0851 TPQ: 500 lb
Illinois - Toxic Air Contaminants:	Present
New York - Reporting of Releases Part 597 - List of Hazardous Substances:	1000 lb RQ (air); 1 lb RQ (land/water)

Benzene

Louisiana Right-To-Know:	Not Listed
California Proposition 65:	Carcinogen, initial date 2/27/87 Developmental toxicity, initial date 12/26/97 Male reproductive toxicity, initial date 12/26/97
New Jersey Right-To-Know:	SN 0197
Pennsylvania Right-To-Know:	Environmental hazard; Special hazardous substance
Massachusetts Right-To Know:	Carcinogen; Extraordinarily hazardous
Florida Substance List:	Not Listed
Rhode Island Right-To-Know:	Toxic (skin); Flammable (skin); Carcinogen (skin)
Michigan Critical Materials Register List:	100 lb Annual usage threshold
Massachusetts Extraordinarily Hazardous Substances:	Carcinogen; Extraordinarily hazardous
California - Regulated Carcinogens:	Not Listed
Pennsylvania RTK - Special Hazardous Substances:	Present
New Jersey - Special Hazardous Substances:	Carcinogen; Flammable - third degree; Mutagen
New Jersey - Environmental Hazardous Substances List:	SN 0197 TPQ: 500 lb
Illinois - Toxic Air Contaminants:	Present
New York - Reporting of Releases Part 597 - List of Hazardous Substances:	10 lb RQ (air); 1 lb RQ (land/water)

Cyclohexane

Louisiana Right-To-Know:	Not Listed
California Proposition 65:	Not Listed
New Jersey Right-To-Know:	SN 0565
Pennsylvania Right-To-Know:	Environmental hazard
Massachusetts Right-To Know:	Present
Florida Substance List:	Not Listed
Rhode Island Right-To-Know:	Toxic; Flammable
Michigan Critical Materials Register List:	Not Listed
Massachusetts Extraordinarily Hazardous Substances:	Not Listed
California - Regulated Carcinogens:	Not Listed
Pennsylvania RTK - Special Hazardous Substances:	Not Listed
New Jersey - Special Hazardous Substances:	Flammable - third degree
New Jersey - Environmental Hazardous Substances List:	SN 0565 TPQ: 500 lb
Illinois - Toxic Air Contaminants:	Not Listed
New York - Reporting of Releases Part 597 - List of Hazardous Substances:	1000 lb RQ (air); 1 lb RQ (land/water)

Octane

Louisiana Right-To-Know:	Not Listed
California Proposition 65:	Not Listed
New Jersey Right-To-Know:	SN 1434
Pennsylvania Right-To-Know:	Present
Massachusetts Right-To Know:	Present
Florida Substance List:	Not Listed
Rhode Island Right-To-Know:	Toxic; Flammable
Michigan Critical Materials Register List:	Not Listed
Massachusetts Extraordinarily Hazardous Substances:	Not Listed
California - Regulated Carcinogens:	Not Listed
Pennsylvania RTK - Special Hazardous Substances:	Not Listed
New Jersey - Special Hazardous Substances:	Flammable - third degree
New Jersey - Environmental Hazardous Substances List:	Not Listed
Illinois - Toxic Air Contaminants:	Not Listed
New York - Reporting of Releases Part 597 - List of Hazardous Substances:	Not Listed

1,2,3-trimethylbenzene

Louisiana Right-To-Know:	Not Listed
California Proposition 65:	Not Listed
New Jersey Right-To-Know:	SN 1929
Pennsylvania Right-To-Know:	Present
Massachusetts Right-To Know:	Present
Florida Substance List:	Not Listed
Rhode Island Right-To-Know:	Toxic
Michigan Critical Materials Register List:	Not Listed
Massachusetts Extraordinarily Hazardous Substances:	Not Listed
California - Regulated Carcinogens:	Not Listed
Pennsylvania RTK - Special Hazardous Substances:	Not Listed
New Jersey - Special Hazardous Substances:	Not Listed
New Jersey - Environmental Hazardous Substances List:	Not Listed
Illinois - Toxic Air Contaminants:	Present
New York - Reporting of Releases Part 597 - List of Hazardous Substances:	Not Listed

Naphthalene

Louisiana Right-To-Know:	Not Listed
California Proposition 65:	Carcinogen, initial date 4/19/02
New Jersey Right-To-Know:	SN 1322 SN 3758

Pennsylvania Right-To-Know:	Environmental hazard Present (particulate)
Massachusetts Right-To Know:	Present
Florida Substance List:	Not Listed
Rhode Island Right-To-Know:	Toxic; Flammable
Michigan Critical Materials Register List:	Not Listed
Massachusetts Extraordinarily Hazardous Substances:	Not Listed
California - Regulated Carcinogens:	Not Listed
Pennsylvania RTK - Special Hazardous Substances:	Not Listed
New Jersey - Special Hazardous Substances:	Carcinogen
New Jersey - Environmental Hazardous Substances List:	SN 1322 TPQ: 500 lb (Reportable at the de minimis quantity of >0.1%)
Illinois - Toxic Air Contaminants:	Present
New York - Reporting of Releases Part 597 - List of Hazardous Substances:	100 lb RQ (air); 1 lb RQ (land/water)

Canada DSL/NDSL Inventory: This product and/or its components are listed either on the Domestic Substances List (DSL) or are exempt.

Canadian Regulatory Information: This product has been classified in accordance with the hazard criteria of the Controlled Products Regulations and the (M)SDS contains all the information required by the Controlled Products Regulations.

Name	Canada - WHMIS: Classifications of Substances:	Canada - WHMIS: Ingredient Disclosure:
Gasoline	B2,D2A,D2B	0.1%
Heptane (mixed isomers)	B2,D2B	1%
Pentane (mixed isomers)	B2	1%
Butane (mixed isomers)	A,B1	1%
Hexane Isomers (other than n-Hexane)	B2	1%
Toluene	B2,D2A,D2B	0.1%
Xylene (mixed isomers)	B2,D2A,D2B	m-, o-isomers 1.0%; p-isomer 0.1%
n-Hexane	B2,D2A,D2B	1%
Cumene	B2,D2A	0.1%
1,2,4 Trimethylbenzene	B3,D2B	1%
Ethylbenzene	B2,D2A,D2B	0.1%
Benzene	B2,D2A,D2B	0.1%
Cyclohexane	B2,D2B	1%
Octane	B2,D2B	1%
1,2,3-trimethylbenzene	B3	1%
Naphthalene	B4,D2A	0.1%



Note: Not applicable.

16. OTHER INFORMATION

Prepared By Toxicology and Product Safety

Revision Date: 06/01/2016

Revision Note:

Revised Sections

The following sections (§) have been updated:
1. IDENTIFICATION
2. HAZARD IDENTIFICATION
3. COMPOSITION/INFORMATION ON INGREDIENTS
4. FIRST AID MEASURES
6. ACCIDENTAL RELEASE MEASURES
7. HANDLING AND STORAGE
8. EXPOSURE CONTROLS/PERSONAL PROTECTION
9. PHYSICAL AND CHEMICAL PROPERTIES
11. TOXICOLOGICAL INFORMATION
12. ECOLOGICAL INFORMATION
15. REGULATORY INFORMATION

Disclaimer

The information provided in this Safety Data Sheet is correct to the best of our knowledge, information and belief at the date of its publication. The information is intended as guidance for safe handling, use, processing, storage, transportation, accidental release, clean-up and disposal and is not considered a warranty or quality specification. The information relates only to the specific material designated and may not be valid for such material used in combination with any other materials or in any process, unless specified in the text.

SAFETY DATA SHEET

Helium

Section 1. Identification

GHS product identifier : Helium

Chemical name : Helium

Other means of identification : helium (dot); Helium-4; He; o-Helium; UN 1046

Product use : Synthetic/Analytical chemistry.

Synonym : helium (dot); Helium-4; He; o-Helium; UN 1046

SDS # : 001025

Supplier's details : Airgas USA, LLC and its affiliates
259 North Radnor-Chester Road
Suite 100
Radnor, PA 19087-5283
1-610-687-5253

Emergency telephone number (with hours of operation) : 1-866-734-3438

Section 2. Hazards identification

OSHA/HCS status : This material is considered hazardous by the OSHA Hazard Communication Standard (29 CFR 1910.1200).

Classification of the substance or mixture : GASES UNDER PRESSURE - Compressed gas

GHS label elements

Hazard pictograms :



Signal word : Warning

Hazard statements : Contains gas under pressure; may explode if heated.
May displace oxygen and cause rapid suffocation.

Precautionary statements

General : Read and follow all Safety Data Sheets (SDS'S) before use. Read label before use. Keep out of reach of children. If medical advice is needed, have product container or label at hand. Close valve after each use and when empty. Use equipment rated for cylinder pressure. Do not open valve until connected to equipment prepared for use. Use a back flow preventative device in the piping. Use only equipment of compatible materials of construction.

Prevention : Use and store only outdoors or in a well ventilated place.

Response : Not applicable.

Storage : Protect from sunlight. Protect from sunlight when ambient temperature exceeds 52°C/125°F. Store in a well-ventilated place.

Disposal : Not applicable.

Hazards not otherwise classified : In addition to any other important health or physical hazards, this product may displace oxygen and cause rapid suffocation.

Powered by IHS

Section 3. Composition/information on ingredients

Substance/mixture : Substance

Chemical name : Helium

Other means of identification : helium (dot); Helium-4; He; o-Helium; UN 1046

CAS number/other identifiers

CAS number : 7440-59-7

Product code : 001025

Ingredient name	%	CAS number
Helium	100	7440-59-7

There are no additional ingredients present which, within the current knowledge of the supplier and in the concentrations applicable, are classified as hazardous to health or the environment and hence require reporting in this section.

Occupational exposure limits, if available, are listed in Section 8.

Section 4. First aid measures

Description of necessary first aid measures

Eye contact : Immediately flush eyes with plenty of water, occasionally lifting the upper and lower eyelids. Check for and remove any contact lenses. Continue to rinse for at least 10 minutes. Get medical attention if irritation occurs.

Inhalation : Remove victim to fresh air and keep at rest in a position comfortable for breathing. If not breathing, if breathing is irregular or if respiratory arrest occurs, provide artificial respiration or oxygen by trained personnel. It may be dangerous to the person providing aid to give mouth-to-mouth resuscitation. Get medical attention if adverse health effects persist or are severe. If unconscious, place in recovery position and get medical attention immediately. Maintain an open airway. Loosen tight clothing such as a collar, tie, belt or waistband.

Skin contact : Flush contaminated skin with plenty of water. Remove contaminated clothing and shoes. Get medical attention if symptoms occur. Wash clothing before reuse. Clean shoes thoroughly before reuse.

Ingestion : As this product is a gas, refer to the inhalation section.

Most important symptoms/effects, acute and delayed

Potential acute health effects

Eye contact : Contact with rapidly expanding gas may cause burns or frostbite.

Inhalation : No known significant effects or critical hazards.

Skin contact : Contact with rapidly expanding gas may cause burns or frostbite.

Frostbite : Try to warm up the frozen tissues and seek medical attention.

Ingestion : As this product is a gas, refer to the inhalation section.

Over-exposure signs/symptoms

Eye contact : No specific data.

Inhalation : No specific data.

Skin contact : No specific data.

Ingestion : No specific data.

Indication of immediate medical attention and special treatment needed, if necessary

Notes to physician : Treat symptomatically. Contact poison treatment specialist immediately if large quantities have been ingested or inhaled.

Powered by IHS

Section 4. First aid measures

Specific treatments : No specific treatment.

Protection of first-aiders : No action shall be taken involving any personal risk or without suitable training. It may be dangerous to the person providing aid to give mouth-to-mouth resuscitation.

See toxicological information (Section 11)

Section 5. Fire-fighting measures

Extinguishing media

Suitable extinguishing media : Use an extinguishing agent suitable for the surrounding fire.

Unsuitable extinguishing media : None known.

Specific hazards arising from the chemical : Contains gas under pressure. In a fire or if heated, a pressure increase will occur and the container may burst or explode.

Hazardous thermal decomposition products : No specific data.

Special protective actions for fire-fighters : Promptly isolate the scene by removing all persons from the vicinity of the incident if there is a fire. No action shall be taken involving any personal risk or without suitable training. Contact supplier immediately for specialist advice. Move containers from fire area if this can be done without risk. Use water spray to keep fire-exposed containers cool.

Special protective equipment for fire-fighters : Fire-fighters should wear appropriate protective equipment and self-contained breathing apparatus (SCBA) with a full face-piece operated in positive pressure mode.

Section 6. Accidental release measures

Personal precautions, protective equipment and emergency procedures

For non-emergency personnel : No action shall be taken involving any personal risk or without suitable training. Evacuate surrounding areas. Keep unnecessary and unprotected personnel from entering. Avoid breathing gas. Provide adequate ventilation. Wear appropriate respirator when ventilation is inadequate. Put on appropriate personal protective equipment.

For emergency responders : If specialised clothing is required to deal with the spillage, take note of any information in Section 8 on suitable and unsuitable materials. See also the information in "For non-emergency personnel".

Environmental precautions : Ensure emergency procedures to deal with accidental gas releases are in place to avoid contamination of the environment. Inform the relevant authorities if the product has caused environmental pollution (sewers, waterways, soil or air).

Methods and materials for containment and cleaning up

Small spill : Immediately contact emergency personnel. Stop leak if without risk.

Large spill : Immediately contact emergency personnel. Stop leak if without risk. Note: see Section 1 for emergency contact information and Section 13 for waste disposal.

Powered by IHS

Section 7. Handling and storage

Precautions for safe handling

Protective measures : Put on appropriate personal protective equipment (see Section 8). Contains gas under pressure. Avoid contact with eyes, skin and clothing. Avoid breathing gas. Empty containers retain product residue and can be hazardous. Do not puncture or incinerate container. Use equipment rated for cylinder pressure. Close valve after each use and when empty. Protect cylinders from physical damage; do not drag, roll, slide, or drop. Use a suitable hand truck for cylinder movement.

Advice on general occupational hygiene : Eating, drinking and smoking should be prohibited in areas where this material is handled, stored and processed. Workers should wash hands and face before eating, drinking and smoking. Remove contaminated clothing and protective equipment before entering eating areas. See also Section 8 for additional information on hygiene measures.

Conditions for safe storage, including any incompatibilities : Store in accordance with local regulations. Store in a segregated and approved area. Store away from direct sunlight in a dry, cool and well-ventilated area, away from incompatible materials (see Section 10). Keep container tightly closed and sealed until ready for use. Cylinders should be stored upright, with valve protection cap in place, and firmly secured to prevent falling or being knocked over. Cylinder temperatures should not exceed 52 °C (125 °F).

Section 8. Exposure controls/personal protection

Control parameters

Occupational exposure limits

Ingredient name	Exposure limits
Helium	Oxygen Depletion [Asphyxiant]

Appropriate engineering controls : Good general ventilation should be sufficient to control worker exposure to airborne contaminants.

Environmental exposure controls : Emissions from ventilation or work process equipment should be checked to ensure they comply with the requirements of environmental protection legislation. In some cases, fume scrubbers, filters or engineering modifications to the process equipment will be necessary to reduce emissions to acceptable levels.

Individual protection measures

Hygiene measures : Wash hands, forearms and face thoroughly after handling chemical products, before eating, smoking and using the lavatory and at the end of the working period. Appropriate techniques should be used to remove potentially contaminated clothing. Wash contaminated clothing before reusing. Ensure that eyewash stations and safety showers are close to the workstation location.

Eye/face protection : Safety eyewear complying with an approved standard should be used when a risk assessment indicates this is necessary to avoid exposure to liquid splashes, mists, gases or dusts. If contact is possible, the following protection should be worn, unless the assessment indicates a higher degree of protection: safety glasses with side-shields.

Skin protection

Powered by IHS

Section 8. Exposure controls/personal protection

Hand protection : Chemical-resistant, impervious gloves complying with an approved standard should be worn at all times when handling chemical products if a risk assessment indicates this is necessary. Considering the parameters specified by the glove manufacturer, check during use that the gloves are still retaining their protective properties. It should be noted that the time to breakthrough for any glove material may be different for different glove manufacturers. In the case of mixtures, consisting of several substances, the protection time of the gloves cannot be accurately estimated.

Body protection : Personal protective equipment for the body should be selected based on the task being performed and the risks involved and should be approved by a specialist before handling this product.

Other skin protection : Appropriate footwear and any additional skin protection measures should be selected based on the task being performed and the risks involved and should be approved by a specialist before handling this product.

Respiratory protection : Use a properly fitted, air-purifying or air-fed respirator complying with an approved standard if a risk assessment indicates this is necessary. Respirator selection must be based on known or anticipated exposure levels, the hazards of the product and the safe working limits of the selected respirator.

Section 9. Physical and chemical properties

Appearance

Physical state : Gas. [Compressed gas.]

Color : Colorless.

Molecular weight : 4 g/mole

Molecular formula : He

Boiling/condensation point : -268.9°C (-452°F)

Melting/freezing point : -272.2°C (-458°F)

Critical temperature : -267.9°C (-450.2°F)

Odor : Odorless.

Odor threshold : Not available.

pH : Not available.

Flash point : [Product does not sustain combustion.]

Burning time : Not applicable.

Burning rate : Not applicable.

Evaporation rate : Not available.

Flammability (solid, gas) : Not available.

Lower and upper explosive (flammable) limits : Not available.

Vapor pressure : Not available.

Vapor density : 0.14 (Air = 1) Liquid Density@BP: 7.8 lb/ft3 (125 kg/m3)

Specific Volume (ft ^{3}/lb) : 96.1538

Gas Density (lb/ft ^{3}) : 0.0104

Relative density : Not applicable.

Solubility : Not available.

Solubility in water : Not available.

Partition coefficient: n-octanol/water : 0.28

Auto-ignition temperature : Not available.

Decomposition temperature : Not available.

Powered by IHS

Section 9. Physical and chemical properties

SADT : Not available.

Viscosity : Not applicable.

Section 10. Stability and reactivity

Reactivity : No specific test data related to reactivity available for this product or its ingredients.

Chemical stability : The product is stable.

Possibility of hazardous reactions : Under normal conditions of storage and use, hazardous reactions will not occur.

Conditions to avoid : No specific data.

Hazardous decomposition products : Under normal conditions of storage and use, hazardous decomposition products should not be produced.

Hazardous polymerization : Under normal conditions of storage and use, hazardous polymerization will not occur.

Section 11. Toxicological information

Information on toxicological effects

Acute toxicity

Not available.

Irritation/Corrosion

Not available.

Sensitization

Not available.

Mutagenicity

Not available.

Carcinogenicity

Not available.

Reproductive toxicity

Not available.

Teratogenicity

Not available.

Specific target organ toxicity (single exposure)

Not available.

Specific target organ toxicity (repeated exposure)

Not available.

Aspiration hazard

Not available.

Powered by IHS

Section 11. Toxicological information

Information on the likely routes of exposure : Not available.

Potential acute health effects

Eye contact : Contact with rapidly expanding gas may cause burns or frostbite.

Inhalation : No known significant effects or critical hazards.

Skin contact : Contact with rapidly expanding gas may cause burns or frostbite.

Ingestion : As this product is a gas, refer to the inhalation section.

Symptoms related to the physical, chemical and toxicological characteristics

Eye contact : No specific data.

Inhalation : No specific data.

Skin contact : No specific data.

Ingestion : No specific data.

Delayed and immediate effects and also chronic effects from short and long term exposure

Short term exposure

Potential immediate effects : Not available.

Potential delayed effects : Not available.

Long term exposure

Potential immediate effects : Not available.

Potential delayed effects : Not available.

Potential chronic health effects

Not available.

General : No known significant effects or critical hazards.

Carcinogenicity : No known significant effects or critical hazards.

Mutagenicity : No known significant effects or critical hazards.

Teratogenicity : No known significant effects or critical hazards.

Developmental effects : No known significant effects or critical hazards.

Fertility effects : No known significant effects or critical hazards.

Numerical measures of toxicity

Acute toxicity estimates

Not available.

Section 12. Ecological information

Toxicity

Not available.

Persistence and degradability

Not available.

Powered by IHS

Section 12. Ecological information

Bioaccumulative potential

Product/ingredient name	$LogP_{ow}$	BCF	Potential
Helium	0.28	-	low

Mobility in soil

Soil/water partition coefficient (K_{OC}) : Not available.

Other adverse effects : No known significant effects or critical hazards.

Section 13. Disposal considerations

Disposal methods : The generation of waste should be avoided or minimized wherever possible. Disposal of this product, solutions and any by-products should at all times comply with the requirements of environmental protection and waste disposal legislation and any regional local authority requirements. Dispose of surplus and non-recyclable products via a licensed waste disposal contractor. Waste should not be disposed of untreated to the sewer unless fully compliant with the requirements of all authorities with jurisdiction. Empty Airgas-owned pressure vessels should be returned to Airgas. Waste packaging should be recycled. Incineration or landfill should only be considered when recycling is not feasible. This material and its container must be disposed of in a safe way. Empty containers or liners may retain some product residues. Do not puncture or incinerate container.

Section 14. Transport information

	DOT	TDG	Mexico	IMDG	IATA
UN number	UN1046	UN1046	UN1046	UN1046	UN1046
UN proper shipping name	HELIUM, COMPRESSED	HELIUM, COMPRESSED	HELIUM, COMPRESSED	HELIUM, COMPRESSED	HELIUM, COMPRESSED
Transport hazard class(es)	2.2 	2.2 	2.2 	2.2 	2.2 
Packing group	-	-	-	-	-
Environment	No.	No.	No.	No.	No.
Additional information	**Limited quantity** Yes. **Packaging instruction** **Passenger aircraft** Quantity limitation: 75 kg **Cargo aircraft** Quantity limitation: 150 kg	**Explosive Limit and Limited Quantity Index** 0.125 **Passenger Carrying Road or Rail Index** 75	-	-	**Passenger and Cargo Aircraft**Quantity limitation: 75 kg **Cargo Aircraft Only** Quantity limitation: 150 kg

"Refer to CFR 49 (or authority having jurisdiction) to determine the information required for shipment of the product."

Powered by IHS

Section 14. Transport information

Special precautions for user : **Transport within user's premises:** always transport in closed containers that are upright and secure. Ensure that persons transporting the product know what to do in the event of an accident or spillage.

Transport in bulk according to Annex II of MARPOL 73/78 and the IBC Code : Not available.

Section 15. Regulatory information

U.S. Federal regulations : **TSCA 8(a) CDR Exempt/Partial exemption**: Not determined

United States inventory (TSCA 8b): This material is listed or exempted.

Clean Air Act Section 112 (b) Hazardous Air Pollutants (HAPs) : Not listed

Clean Air Act Section 602 Class I Substances : Not listed

Clean Air Act Section 602 Class II Substances : Not listed

DEA List I Chemicals (Precursor Chemicals) : Not listed

DEA List II Chemicals (Essential Chemicals) : Not listed

SARA 302/304

Composition/information on ingredients

No products were found.

SARA 304 RQ : Not applicable.

SARA 311/312

Classification : Sudden release of pressure

Composition/information on ingredients

Name	%	Fire hazard	Sudden release of pressure	Reactive	Immediate (acute) health hazard	Delayed (chronic) health hazard
Helium	100	No.	Yes.	No.	No.	No.

State regulations

Massachusetts : This material is listed.

New York : This material is not listed.

New Jersey : This material is listed.

Pennsylvania : This material is listed.

Canada inventory : This material is listed or exempted.

International regulations

Powered by IHS

Section 15. Regulatory information

International lists : **Australia inventory (AICS)**: This material is listed or exempted.
China inventory (IECSC): This material is listed or exempted.
Japan inventory: Not determined.
Korea inventory: This material is listed or exempted.
Malaysia Inventory (EHS Register): Not determined.
New Zealand Inventory of Chemicals (NZIoC): This material is listed or exempted.
Philippines inventory (PICCS): This material is listed or exempted.
Taiwan inventory (CSNN): Not determined.

Chemical Weapons Convention List Schedule I Chemicals : Not listed

Chemical Weapons Convention List Schedule II Chemicals : Not listed

Chemical Weapons Convention List Schedule III Chemicals : Not listed

Canada


WHMIS (Canada) : Class A: Compressed gas.

CEPA Toxic substances: This material is not listed.
Canadian ARET: This material is not listed.
Canadian NPRI: This material is not listed.
Alberta Designated Substances: This material is not listed.
Ontario Designated Substances: This material is not listed.
Quebec Designated Substances: This material is not listed.

Section 16. Other information

Canada Label requirements : Class A: Compressed gas.

Hazardous Material Information System (U.S.A.)

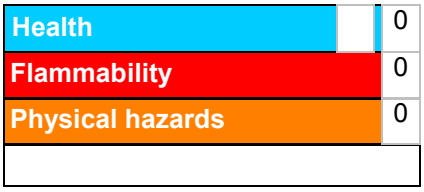

Caution: HMIS® ratings are based on a 0-4 rating scale, with 0 representing minimal hazards or risks, and 4 representing significant hazards or risks Although HMIS® ratings are not required on SDSs under 29 CFR 1910. 1200, the preparer may choose to provide them. HMIS® ratings are to be used with a fully implemented HMIS® program. HMIS® is a registered mark of the National Paint & Coatings Association (NPCA). HMIS® materials may be purchased exclusively from J. J. Keller (800) 327-6868.

The customer is responsible for determining the PPE code for this material.

National Fire Protection Association (U.S.A.)



Reprinted with permission from NFPA 704-2001, Identification of the Hazards of Materials for Emergency Response Copyright ©1997, National Fire Protection Association, Quincy, MA 02269. This reprinted material is not the complete and official position of the National Fire Protection Association, on the referenced subject which is represented only by the standard in its entirety.

Powered by IHS

Section 16. Other information

Copyright ©2001, National Fire Protection Association, Quincy, MA 02269. This warning system is intended to be interpreted and applied only by properly trained individuals to identify fire, health and reactivity hazards of chemicals. The user is referred to certain limited number of chemicals with recommended classifications in NFPA 49 and NFPA 325, which would be used as a guideline only. Whether the chemicals are classified by NFPA or not, anyone using the 704 systems to classify chemicals does so at their own risk.

History

Date of printing : 10/15/2014.

Date of issue/Date of revision : 10/15/2014.

Date of previous issue : 10/2/2014.

Version : 0.02

Key to abbreviations : ATE = Acute Toxicity Estimate
BCF = Bioconcentration Factor
GHS = Globally Harmonized System of Classification and Labelling of Chemicals
IATA = International Air Transport Association
IBC = Intermediate Bulk Container
IMDG = International Maritime Dangerous Goods
LogPow = logarithm of the octanol/water partition coefficient
MARPOL 73/78 = International Convention for the Prevention of Pollution From Ships, 1973 as modified by the Protocol of 1978. ("Marpol" = marine pollution)
UN = United NationsACGIH – American Conference of Governmental Industrial Hygienists
AIHA – American Industrial Hygiene Association
CAS – Chemical Abstract Services
CEPA – Canadian Environmental Protection Act
CERCLA – Comprehensive Environmental Response, Compensation, and Liability Act (EPA)
CFR – United States Code of Federal Regulations
CPR – Controlled Products Regulations
DSL – Domestic Substances List
GWP – Global Warming Potential
IARC – International Agency for Research on Cancer
ICAO – International Civil Aviation Organisation
Inh – Inhalation
LC – Lethal concentration
LD – Lethal dosage
NDSL – Non-Domestic Substances List
NIOSH – National Institute for Occupational Safety and Health
TDG – Canadian Transportation of Dangerous Goods Act and Regulations
TLV – Threshold Limit Value
TSCA – Toxic Substances Control Act
WEEL – Workplace Environmental Exposure Level
WHMIS – Canadian Workplace Hazardous Material Information System

References : Not available.

Indicates information that has changed from previously issued version.

Notice to reader

To the best of our knowledge, the information contained herein is accurate. However, neither the above-named supplier, nor any of its subsidiaries, assumes any liability whatsoever for the accuracy or completeness of the information contained herein.
Final determination of suitability of any material is the sole responsibility of the user. All materials may present unknown hazards and should be used with caution. Although certain hazards are described herein, we cannot guarantee that these are the only hazards that exist.

Powered by IHS

SAFETY DATA SHEET

Version 5.6
Revision Date 04/24/2015
Print Date 02/09/2016

1. PRODUCT AND COMPANY IDENTIFICATION

1.1 Product identifiers

Product name : Heptachlor

Product Number : PS78
Brand : Supelco
Index-No. : 602-046-00-2

CAS-No. : 76-44-8

1.2 Relevant identified uses of the substance or mixture and uses advised against

Identified uses : Laboratory chemicals, Manufacture of substances

1.3 Details of the supplier of the safety data sheet

Company : Sigma-Aldrich
3050 Spruce Street
SAINT LOUIS MO 63103
USA

Telephone : +1 800-325-5832
Fax : +1 800-325-5052

1.4 Emergency telephone number

Emergency Phone # : (314) 776-6555

2. HAZARDS IDENTIFICATION

2.1 Classification of the substance or mixture

GHS Classification in accordance with 29 CFR 1910 (OSHA HCS)
Acute toxicity, Oral (Category 2), H300
Acute toxicity, Dermal (Category 2), H310
Carcinogenicity (Category 2), H351
Specific target organ toxicity - repeated exposure (Category 2), H373
Acute aquatic toxicity (Category 1), H400
Chronic aquatic toxicity (Category 1), H410

For the full text of the H-Statements mentioned in this Section, see Section 16.

2.2 GHS Label elements, including precautionary statements

Pictogram



Signal word Danger

Hazard statement(s)
H300 + H310 Fatal if swallowed or in contact with skin
H351 Suspected of causing cancer.
H373 May cause damage to organs through prolonged or repeated exposure.
H410 Very toxic to aquatic life with long lasting effects.

Precautionary statement(s)
P201 Obtain special instructions before use.
P202 Do not handle until all safety precautions have been read and understood.

P260	Do not breathe dust/ fume/ gas/ mist/ vapours/ spray.
P262	Do not get in eyes, on skin, or on clothing.
P264	Wash skin thoroughly after handling.
P270	Do not eat, drink or smoke when using this product.
P273	Avoid release to the environment.
P280	Wear protective gloves/ protective clothing.
P301 + P310	IF SWALLOWED: Immediately call a POISON CENTER or doctor/ physician.
P302 + P350	IF ON SKIN: Gently wash with plenty of soap and water.
P310	Immediately call a POISON CENTER or doctor/ physician.
P322	Specific measures (see supplemental first aid instructions on this label).
P330	Rinse mouth.
P361	Remove/Take off immediately all contaminated clothing.
P363	Wash contaminated clothing before reuse.
P391	Collect spillage.
P405	Store locked up.
P501	Dispose of contents/ container to an approved waste disposal plant.

2.3 Hazards not otherwise classified (HNOC) or not covered by GHS - none

3. COMPOSITION/INFORMATION ON INGREDIENTS

3.1 Substances

Synonyms	:	1,4,5,6,7,8,8-Heptachloro-3a,4,7,7a-tetrahydro-4,7-methanoindene
Formula	:	$C_{10}H_5Cl_7$
Molecular weight	:	373.32 g/mol
CAS-No.	:	76-44-8
EC-No.	:	200-962-3
Index-No.	:	602-046-00-2

Hazardous components

Component	Classification	Concentration
Heptachlor		
	Acute Tox. 2; Carc. 2; STOT RE 2; Aquatic Acute 1; Aquatic Chronic 1; H300 + H310, H351, H373, H410	<= 100 %

For the full text of the H-Statements mentioned in this Section, see Section 16.

4. FIRST AID MEASURES

4.1 Description of first aid measures

General advice
Consult a physician. Show this safety data sheet to the doctor in attendance.Move out of dangerous area.

If inhaled
If breathed in, move person into fresh air. If not breathing, give artificial respiration. Consult a physician.

In case of skin contact
Wash off with soap and plenty of water. Take victim immediately to hospital. Consult a physician.

In case of eye contact
Flush eyes with water as a precaution.

If swallowed
Never give anything by mouth to an unconscious person. Rinse mouth with water. Consult a physician.

4.2 Most important symptoms and effects, both acute and delayed
The most important known symptoms and effects are described in the labelling (see section 2.2) and/or in section 11

4.3 Indication of any immediate medical attention and special treatment needed
No data available

5. FIREFIGHTING MEASURES

5.1 Extinguishing media

Suitable extinguishing media
Use water spray, alcohol-resistant foam, dry chemical or carbon dioxide.

5.2 Special hazards arising from the substance or mixture
Carbon oxides, Hydrogen chloride gas

5.3 Advice for firefighters
Wear self-contained breathing apparatus for firefighting if necessary.

5.4 Further information
No data available

6. ACCIDENTAL RELEASE MEASURES

6.1 Personal precautions, protective equipment and emergency procedures
Wear respiratory protection. Avoid dust formation. Avoid breathing vapours, mist or gas. Ensure adequate ventilation. Evacuate personnel to safe areas. Avoid breathing dust.
For personal protection see section 8.

6.2 Environmental precautions
Prevent further leakage or spillage if safe to do so. Do not let product enter drains. Discharge into the environment must be avoided.

6.3 Methods and materials for containment and cleaning up
Pick up and arrange disposal without creating dust. Sweep up and shovel. Keep in suitable, closed containers for disposal.

6.4 Reference to other sections
For disposal see section 13.

7. HANDLING AND STORAGE

7.1 Precautions for safe handling
Avoid contact with skin and eyes. Avoid formation of dust and aerosols.Further processing of solid materials may result in the formation of combustible dusts. The potential for combustible dust formation should be taken into consideration before additional processing occurs.
Provide appropriate exhaust ventilation at places where dust is formed.
For precautions see section 2.2.

7.2 Conditions for safe storage, including any incompatibilities
Keep container tightly closed in a dry and well-ventilated place.

7.3 Specific end use(s)
Apart from the uses mentioned in section 1.2 no other specific uses are stipulated

8. EXPOSURE CONTROLS/PERSONAL PROTECTION

8.1 Control parameters

Components with workplace control parameters

Component	CAS-No.	Value	Control parameters	Basis
Heptachlor	76-44-8	TWA	0.050000 mg/m3	USA. ACGIH Threshold Limit Values (TLV)
	Remarks	Skin contact does contribute to exposure. Confirmed animal carcinogen with unknown relevance to humans		
		TWA	0.5 mg/m3	USA. Occupational Exposure Limits (OSHA) - Table Z-1 Limits for Air Contaminants
		Skin designation		

		TWA	0.500000 mg/m3	USA. Occupational Exposure Limits (OSHA) - Table Z-1 Limits for Air Contaminants
		Skin designation		
		TWA	0.500000 mg/m3	USA. NIOSH Recommended Exposure Limits
		Potential Occupational Carcinogen See Appendix A Potential for dermal absorption		
		TWA	0.05 mg/m3	USA. ACGIH Threshold Limit Values (TLV)
		Liver damage Confirmed animal carcinogen with unknown relevance to humans Danger of cutaneous absorption		

8.2 Exposure controls

Appropriate engineering controls
Avoid contact with skin, eyes and clothing. Wash hands before breaks and immediately after handling the product.

Personal protective equipment

Eye/face protection
Face shield and safety glasses Use equipment for eye protection tested and approved under appropriate government standards such as NIOSH (US) or EN 166(EU).

Skin protection
Handle with gloves. Gloves must be inspected prior to use. Use proper glove removal technique (without touching glove's outer surface) to avoid skin contact with this product. Dispose of contaminated gloves after use in accordance with applicable laws and good laboratory practices. Wash and dry hands.

Full contact
Material: Nitrile rubber
Minimum layer thickness: 0.11 mm
Break through time: 480 min
Material tested:Dermatril® (KCL 740 / Aldrich Z677272, Size M)

Splash contact
Material: Nitrile rubber
Minimum layer thickness: 0.11 mm
Break through time: 480 min
Material tested:Dermatril® (KCL 740 / Aldrich Z677272, Size M)

data source: KCL GmbH, D-36124 Eichenzell, phone +49 (0)6659 87300, e-mail sales@kcl.de, test method: EN374
If used in solution, or mixed with other substances, and under conditions which differ from EN 374, contact the supplier of the CE approved gloves. This recommendation is advisory only and must be evaluated by an industrial hygienist and safety officer familiar with the specific situation of anticipated use by our customers. It should not be construed as offering an approval for any specific use scenario.

Body Protection
Complete suit protecting against chemicals, The type of protective equipment must be selected according to the concentration and amount of the dangerous substance at the specific workplace.

Respiratory protection
Where risk assessment shows air-purifying respirators are appropriate use a full-face particle respirator type N100 (US) or type P3 (EN 143) respirator cartridges as a backup to engineering controls. If the respirator is the sole means of protection, use a full-face supplied air respirator. Use respirators and components tested and approved under appropriate government standards such as NIOSH (US) or CEN (EU).

Control of environmental exposure
Prevent further leakage or spillage if safe to do so. Do not let product enter drains. Discharge into the environment must be avoided.

9. PHYSICAL AND CHEMICAL PROPERTIES

9.1 Information on basic physical and chemical properties

a)	Appearance	Form: solid
b)	Odour	No data available
c)	Odour Threshold	No data available
d)	pH	No data available
e)	Melting point/freezing point	No data available
f)	Initial boiling point and boiling range	No data available
g)	Flash point	No data available
h)	Evaporation rate	No data available
i)	Flammability (solid, gas)	No data available
j)	Upper/lower flammability or explosive limits	No data available
k)	Vapour pressure	No data available
l)	Vapour density	No data available
m)	Relative density	No data available
n)	Water solubility	No data available
o)	Partition coefficient: n-octanol/water	No data available
p)	Auto-ignition temperature	No data available
q)	Decomposition temperature	No data available
r)	Viscosity	No data available
s)	Explosive properties	No data available
t)	Oxidizing properties	No data available

9.2 Other safety information

No data available

10. STABILITY AND REACTIVITY

10.1 Reactivity

No data available

10.2 Chemical stability

Stable under recommended storage conditions.

10.3 Possibility of hazardous reactions

No data available

10.4 Conditions to avoid

No data available

10.5 Incompatible materials

Strong oxidizing agents

10.6 Hazardous decomposition products

Other decomposition products - No data available
In the event of fire: see section 5

11. TOXICOLOGICAL INFORMATION

11.1 Information on toxicological effects

Acute toxicity
LD50 Oral - Rat - 40.0 mg/kg

Inhalation: No data available

LD50 Dermal - Rat - 119.0 mg/kg

No data available

Skin corrosion/irritation
No data available

Serious eye damage/eye irritation
No data available

Respiratory or skin sensitisation
No data available

Germ cell mutagenicity
No data available

Carcinogenicity

This product is or contains a component that has been reported to be possibly carcinogenic based on its IARC, ACGIH, NTP, or EPA classification.

Limited evidence of carcinogenicity in animal studies

IARC:	2B - Group 2B: Possibly carcinogenic to humans (Heptachlor)
NTP:	No component of this product present at levels greater than or equal to 0.1% is identified as a known or anticipated carcinogen by NTP.
OSHA:	No component of this product present at levels greater than or equal to 0.1% is identified as a carcinogen or potential carcinogen by OSHA.

Reproductive toxicity
No data available

No data available

Specific target organ toxicity - single exposure
No data available

Specific target organ toxicity - repeated exposure
No data available

Aspiration hazard
No data available

Additional Information
RTECS: PC0700000

To the best of our knowledge, the chemical, physical, and toxicological properties have not been thoroughly investigated.

12. ECOLOGICAL INFORMATION

12.1 Toxicity

Toxicity to fish	LC50 - Oncorhynchus mykiss (rainbow trout) - 0.007 mg/l - 96.0 h
Toxicity to daphnia and other aquatic	LC50 - Daphnia magna (Water flea) - 0.078 mg/l - 48 h

invertebrates

12.2 Persistence and degradability
No data available

12.3 Bioaccumulative potential
Bioaccumulation Pimephales promelas (fathead minnow) - 276 d
- 0.00043 mg/l

Bioconcentration factor (BCF): 23,814

12.4 Mobility in soil
No data available

12.5 Results of PBT and vPvB assessment
PBT/vPvB assessment not available as chemical safety assessment not required/not conducted

12.6 Other adverse effects
An environmental hazard cannot be excluded in the event of unprofessional handling or disposal.
Very toxic to aquatic life with long lasting effects.

No data available

13. DISPOSAL CONSIDERATIONS

13.1 Waste treatment methods

Product
Offer surplus and non-recyclable solutions to a licensed disposal company. Contact a licensed professional waste disposal service to dispose of this material. Dissolve or mix the material with a combustible solvent and burn in a chemical incinerator equipped with an afterburner and scrubber.

Contaminated packaging
Dispose of as unused product.

14. TRANSPORT INFORMATION

DOT (US)
UN number: 2811 Class: 6.1 Packing group: II
Proper shipping name: Toxic solids, organic, n.o.s. (Heptachlor)
Reportable Quantity (RQ): 1 lbs
Marine pollutant:yes
Poison Inhalation Hazard: No

IMDG
UN number: 2811 Class: 6.1 Packing group: II EMS-No: F-A, S-A
Proper shipping name: TOXIC SOLID, ORGANIC, N.O.S. (Heptachlor)
Marine pollutant:yes

IATA
UN number: 2811 Class: 6.1 Packing group: II
Proper shipping name: Toxic solid, organic, n.o.s. (Heptachlor)

15. REGULATORY INFORMATION

SARA 302 Components
No chemicals in this material are subject to the reporting requirements of SARA Title III, Section 302.

SARA 313 Components
This material does not contain any chemical components with known CAS numbers that exceed the threshold (De Minimis) reporting levels established by SARA Title III, Section 313.

SARA 311/312 Hazards
Acute Health Hazard, Chronic Health Hazard

Massachusetts Right To Know Components

	CAS-No.	Revision Date
Heptachlor	76-44-8	2007-03-01

Pennsylvania Right To Know Components

	CAS-No.	Revision Date
Heptachlor	76-44-8	2007-03-01

New Jersey Right To Know Components

	CAS-No.	Revision Date
Heptachlor	76-44-8	2007-03-01

California Prop. 65 Components

WARNING! This product contains a chemical known to the State of California to cause cancer. Heptachlor	CAS-No. 76-44-8	Revision Date 2007-09-28
WARNING: This product contains a chemical known to the State of California to cause birth defects or other reproductive harm. Heptachlor	CAS-No. 76-44-8	Revision Date 2007-09-28

16. OTHER INFORMATION

Full text of H-Statements referred to under sections 2 and 3.

Acute Tox.	Acute toxicity
Aquatic Acute	Acute aquatic toxicity
Aquatic Chronic	Chronic aquatic toxicity
Carc.	Carcinogenicity
H300	Fatal if swallowed.
H300 + H310	Fatal if swallowed or in contact with skin
H310	Fatal in contact with skin.
H351	Suspected of causing cancer.
H373	May cause damage to organs through prolonged or repeated exposure.

HMIS Rating

Health hazard:	4
Chronic Health Hazard:	*
Flammability:	0
Physical Hazard	0

NFPA Rating

Health hazard:	3
Fire Hazard:	0
Reactivity Hazard:	0

Further information

Copyright 2015 Sigma-Aldrich Co. LLC. License granted to make unlimited paper copies for internal use only.
The above information is believed to be correct but does not purport to be all inclusive and shall be used only as a guide. The information in this document is based on the present state of our knowledge and is applicable to the product with regard to appropriate safety precautions. It does not represent any guarantee of the properties of the product. Sigma-Aldrich Corporation and its Affiliates shall not be held liable for any damage resulting from handling or from contact with the above product. See www.sigma-aldrich.com and/or the reverse side of invoice or packing slip for additional terms and conditions of sale.

Preparation Information

Sigma-Aldrich Corporation
Product Safety – Americas Region
1-800-521-8956

Version: 5.6 Revision Date: 04/24/2015 Print Date: 02/09/2016

SAFETY DATA SHEET

Version 5.7
Revision Date 11/03/2015
Print Date 02/18/2016

1. PRODUCT AND COMPANY IDENTIFICATION

1.1 Product identifiers

Product name : Heptane

Product Number : 246654
Brand : Sigma-Aldrich
Index-No. : 601-008-00-2

CAS-No. : 142-82-5

1.2 Relevant identified uses of the substance or mixture and uses advised against

Identified uses : Laboratory chemicals, Synthesis of substances

1.3 Details of the supplier of the safety data sheet

Company : Sigma-Aldrich
3050 Spruce Street
SAINT LOUIS MO 63103
USA

Telephone : +1 800-325-5832
Fax : +1 800-325-5052

1.4 Emergency telephone number

Emergency Phone # : (314) 776-6555

2. HAZARDS IDENTIFICATION

2.1 Classification of the substance or mixture

GHS Classification in accordance with 29 CFR 1910 (OSHA HCS)
Flammable liquids (Category 2), H225
Skin irritation (Category 2), H315
Specific target organ toxicity - single exposure (Category 3), Central nervous system, H336
Aspiration hazard (Category 1), H304
Acute aquatic toxicity (Category 1), H400
Chronic aquatic toxicity (Category 1), H410

For the full text of the H-Statements mentioned in this Section, see Section 16.

2.2 GHS Label elements, including precautionary statements

Pictogram



Signal word Danger

Hazard statement(s)
H225 Highly flammable liquid and vapour.
H304 May be fatal if swallowed and enters airways.
H315 Causes skin irritation.
H336 May cause drowsiness or dizziness.
H410 Very toxic to aquatic life with long lasting effects.

Precautionary statement(s)
P210 Keep away from heat/sparks/open flames/hot surfaces. No smoking.

P233	Keep container tightly closed.
P240	Ground/bond container and receiving equipment.
P241	Use explosion-proof electrical/ ventilating/ lighting/ equipment.
P242	Use only non-sparking tools.
P243	Take precautionary measures against static discharge.
P261	Avoid breathing dust/ fume/ gas/ mist/ vapours/ spray.
P264	Wash skin thoroughly after handling.
P271	Use only outdoors or in a well-ventilated area.
P273	Avoid release to the environment.
P280	Wear protective gloves/ eye protection/ face protection.
P301 + P310	IF SWALLOWED: Immediately call a POISON CENTER or doctor/ physician.
P303 + P361 + P353	IF ON SKIN (or hair): Remove/ Take off immediately all contaminated clothing. Rinse skin with water/ shower.
P304 + P340 + P312	IF INHALED: Remove victim to fresh air and keep at rest in a position comfortable for breathing. Call a POISON CENTER or doctor/ physician if you feel unwell.
P331	Do NOT induce vomiting.
P332 + P313	If skin irritation occurs: Get medical advice/ attention.
P362	Take off contaminated clothing and wash before reuse.
P370 + P378	In case of fire: Use dry sand, dry chemical or alcohol-resistant foam for extinction.
P391	Collect spillage.
P403 + P233	Store in a well-ventilated place. Keep container tightly closed.
P403 + P235	Store in a well-ventilated place. Keep cool.
P405	Store locked up.
P501	Dispose of contents/ container to an approved waste disposal plant.

2.3 Hazards not otherwise classified (HNOC) or not covered by GHS - none

3. COMPOSITION/INFORMATION ON INGREDIENTS

3.1 Substances

Formula	:	C_7H_{16}
Molecular weight	:	100.20 g/mol
CAS-No.	:	142-82-5
EC-No.	:	205-563-8
Index-No.	:	601-008-00-2
Registration number	:	01-2119457603-38-XXXX

Hazardous components

Component	Classification	Concentration
Heptane		
	Flam. Liq. 2; Skin Irrit. 2; STOT SE 3; Asp. Tox. 1; Aquatic Acute 1; Aquatic Chronic 1; H225, H304, H315, H336, H410	<= 100 %

For the full text of the H-Statements mentioned in this Section, see Section 16.

4. FIRST AID MEASURES

4.1 Description of first aid measures

General advice
Consult a physician. Show this safety data sheet to the doctor in attendance.Move out of dangerous area.

If inhaled
If breathed in, move person into fresh air. If not breathing, give artificial respiration. Consult a physician.

In case of skin contact
Wash off with soap and plenty of water. Consult a physician.

In case of eye contact
Flush eyes with water as a precaution.

If swallowed
Do NOT induce vomiting. Never give anything by mouth to an unconscious person. Rinse mouth with water. Consult a physician.

4.2 Most important symptoms and effects, both acute and delayed
The most important known symptoms and effects are described in the labelling (see section 2.2) and/or in section 11

4.3 Indication of any immediate medical attention and special treatment needed
No data available

5. FIREFIGHTING MEASURES

5.1 Extinguishing media

Suitable extinguishing media
Use water spray, alcohol-resistant foam, dry chemical or carbon dioxide.

5.2 Special hazards arising from the substance or mixture
Carbon oxides
Flash back possible over considerable distance.

5.3 Advice for firefighters
Wear self-contained breathing apparatus for firefighting if necessary.

5.4 Further information
In case of fire: Evacuate area. Fight fire remotely due to the risk of explosion.Use water spray to cool unopened containers.

6. ACCIDENTAL RELEASE MEASURES

6.1 Personal precautions, protective equipment and emergency procedures
Use personal protective equipment. Avoid breathing vapours, mist or gas. Ensure adequate ventilation. Remove all sources of ignition. Evacuate personnel to safe areas. Beware of vapours accumulating to form explosive concentrations. Vapours can accumulate in low areas.
For personal protection see section 8.

6.2 Environmental precautions
Prevent further leakage or spillage if safe to do so. Do not let product enter drains. Discharge into the environment must be avoided.

6.3 Methods and materials for containment and cleaning up
Contain spillage, and then collect with an electrically protected vacuum cleaner or by wet-brushing and place in container for disposal according to local regulations (see section 13).

6.4 Reference to other sections
For disposal see section 13.

7. HANDLING AND STORAGE

7.1 Precautions for safe handling
Avoid contact with skin and eyes. Avoid inhalation of vapour or mist.
Use explosion-proof equipment.Keep away from sources of ignition - No smoking.Take measures to prevent the build up of electrostatic charge.
For precautions see section 2.2.

7.2 Conditions for safe storage, including any incompatibilities
Store under inert gas. Keep container tightly closed in a dry and well-ventilated place. Containers which are opened must be carefully resealed and kept upright to prevent leakage.
Storage class (TRGS 510): Flammable liquids

7.3 Specific end use(s)
Apart from the uses mentioned in section 1.2 no other specific uses are stipulated

8. EXPOSURE CONTROLS/PERSONAL PROTECTION

8.1 Control parameters

Components with workplace control parameters

Component	CAS-No.	Value	Control parameters	Basis
Heptane	142-82-5	TWA	85.000000 ppm 350.000000 mg/m3	USA. NIOSH Recommended Exposure Limits
		C	440.000000 ppm 1,800.000000 mg/m3	USA. NIOSH Recommended Exposure Limits
	Remarks	15 minute ceiling value		
		TWA	500.000000 ppm 2,000.000000 mg/m3	USA. Occupational Exposure Limits (OSHA) - Table Z-1 Limits for Air Contaminants
		The value in mg/m3 is approximate.		
		TWA	400.000000 ppm	USA. ACGIH Threshold Limit Values (TLV)
		Central Nervous System impairment Upper Respiratory Tract irritation		
		STEL	500.000000 ppm	USA. ACGIH Threshold Limit Values (TLV)
		Central Nervous System impairment Upper Respiratory Tract irritation		
		TWA	400.000000 ppm	USA. ACGIH Threshold Limit Values (TLV)
		Central Nervous System impairment Upper Respiratory Tract irritation		
		STEL	500.000000 ppm	USA. ACGIH Threshold Limit Values (TLV)
		Central Nervous System impairment Upper Respiratory Tract irritation		
		TWA	400 ppm	USA. ACGIH Threshold Limit Values (TLV)
		Central Nervous System impairment Upper Respiratory Tract irritation		
		STEL	500 ppm	USA. ACGIH Threshold Limit Values (TLV)
		Central Nervous System impairment Upper Respiratory Tract irritation		

8.2 Exposure controls

Appropriate engineering controls
Handle in accordance with good industrial hygiene and safety practice. Wash hands before breaks and at the end of workday.

Personal protective equipment

Eye/face protection
Face shield and safety glasses Use equipment for eye protection tested and approved under appropriate government standards such as NIOSH (US) or EN 166(EU).

Skin protection
Handle with gloves. Gloves must be inspected prior to use. Use proper glove removal technique (without touching glove's outer surface) to avoid skin contact with this product. Dispose of contaminated gloves after use in accordance with applicable laws and good laboratory practices. Wash and dry hands.

Full contact
Material: Nitrile rubber
Minimum layer thickness: 0.4 mm
Break through time: 480 min
Material tested:Camatril® (KCL 730 / Aldrich Z677442, Size M)

Splash contact
Material: Nitrile rubber
Minimum layer thickness: 0.2 mm
Break through time: 65 min
Material tested:Dermatril® P (KCL 743 / Aldrich Z677388, Size M)

data source: KCL GmbH, D-36124 Eichenzell, phone +49 (0)6659 87300, e-mail sales@kcl.de, test method: EN374
If used in solution, or mixed with other substances, and under conditions which differ from EN 374, contact the supplier of the CE approved gloves. This recommendation is advisory only and must be evaluated by an industrial hygienist and safety officer familiar with the specific situation of anticipated use by our customers. It should not be construed as offering an approval for any specific use scenario.

Body Protection
Complete suit protecting against chemicals, Flame retardant antistatic protective clothing., The type of protective equipment must be selected according to the concentration and amount of the dangerous substance at the specific workplace.

Respiratory protection
Where risk assessment shows air-purifying respirators are appropriate use a full-face respirator with multi-purpose combination (US) or type ABEK (EN 14387) respirator cartridges as a backup to engineering controls. If the respirator is the sole means of protection, use a full-face supplied air respirator. Use respirators and components tested and approved under appropriate government standards such as NIOSH (US) or CEN (EU).

Control of environmental exposure
Prevent further leakage or spillage if safe to do so. Do not let product enter drains. Discharge into the environment must be avoided.

9. PHYSICAL AND CHEMICAL PROPERTIES

9.1 Information on basic physical and chemical properties

a)	Appearance	Form: liquid
b)	Odour	No data available
c)	Odour Threshold	No data available
d)	pH	No data available
e)	Melting point/freezing point	Melting point/range: -91 °C (-132 °F)
f)	Initial boiling point and boiling range	98 °C (208 °F)
g)	Flash point	-3.99 °C (24.82 °F) - closed cup
h)	Evaporation rate	No data available
i)	Flammability (solid, gas)	No data available
j)	Upper/lower flammability or explosive limits	Upper explosion limit: 7 %(V) Lower explosion limit: 1.1 %(V)
k)	Vapour pressure	110.7 hPa (83.0 mmHg) at 37.7 °C (99.9 °F) 53.3 hPa (40.0 mmHg) at 20.0 °C (68.0 °F)
l)	Vapour density	No data available

m)	Relative density	0.684 g/mL at 25 °C (77 °F)
n)	Water solubility	insoluble
o)	Partition coefficient: n-octanol/water	log Pow: > 3.000
p)	Auto-ignition temperature	223.0 °C (433.4 °F)
q)	Decomposition temperature	No data available
r)	Viscosity	No data available
s)	Explosive properties	No data available
t)	Oxidizing properties	No data available

9.2 Other safety information
No data available

10. STABILITY AND REACTIVITY

10.1 Reactivity
No data available

10.2 Chemical stability
Stable under recommended storage conditions.

10.3 Possibility of hazardous reactions
Vapours may form explosive mixture with air.

10.4 Conditions to avoid
Heat, flames and sparks.

10.5 Incompatible materials
Strong oxidizing agents

10.6 Hazardous decomposition products
Other decomposition products - No data available
In the event of fire: see section 5

11. TOXICOLOGICAL INFORMATION

11.1 Information on toxicological effects

Acute toxicity
No data available

LC50 Inhalation - Rat - 4 h - 103,000 mg/m3

Inhalation: Irritating to respiratory system.

Dermal: No data available

No data available

Skin corrosion/irritation
No data available

Serious eye damage/eye irritation
Eyes - Rabbit
Result: No eye irritation
(OECD Test Guideline 405)

Respiratory or skin sensitisation
No data available

Germ cell mutagenicity
No data available

Carcinogenicity

This product is or contains a component that is not classifiable as to its carcinogenicity based on its IARC, ACGIH, NTP, or EPA classification.

IARC: No component of this product present at levels greater than or equal to 0.1% is identified as probable, possible or confirmed human carcinogen by IARC.

NTP: No component of this product present at levels greater than or equal to 0.1% is identified as a known or anticipated carcinogen by NTP.

OSHA: No component of this product present at levels greater than or equal to 0.1% is identified as a carcinogen or potential carcinogen by OSHA.

Reproductive toxicity
No data available

No data available

Specific target organ toxicity - single exposure
May cause drowsiness or dizziness.

Specific target organ toxicity - repeated exposure
No data available

Aspiration hazard
May be fatal if swallowed and enters airways.

Additional Information
RTECS: MI7700000

Prolonged or repeated exposure to skin causes defatting and dermatitis., Central nervous system depression, narcosis, Damage to the lungs.

Stomach - Irregularities - Based on Human Evidence
Stomach - Irregularities - Based on Human Evidence

12. ECOLOGICAL INFORMATION

12.1 Toxicity

Toxicity to fish	LC50 - Carassius auratus (goldfish) - 4 mg/l - 24.0 h
	LC50 - Tilapia mossambica - 375 mg/l - 96.0 h
Toxicity to daphnia and other aquatic invertebrates	EC50 - Daphnia magna (Water flea) - 1.50 mg/l - 48 h

12.2 Persistence and degradability

Ratio BOD/ThBOD	3.5 %

12.3 Bioaccumulative potential
Indication of bioaccumulation.

12.4 Mobility in soil
No data available

12.5 Results of PBT and vPvB assessment
PBT/vPvB assessment not available as chemical safety assessment not required/not conducted

12.6 Other adverse effects
An environmental hazard cannot be excluded in the event of unprofessional handling or disposal.
Very toxic to aquatic life with long lasting effects.

Do not empty into drains. Avoid release to the environment.

13. DISPOSAL CONSIDERATIONS

13.1 Waste treatment methods

Product
Burn in a chemical incinerator equipped with an afterburner and scrubber but exert extra care in igniting as this material is highly flammable. Offer surplus and non-recyclable solutions to a licensed disposal company. Contact a licensed professional waste disposal service to dispose of this material.

Contaminated packaging
Dispose of as unused product.

14. TRANSPORT INFORMATION

DOT (US)
UN number: 1206 Class: 3 Packing group: II
Proper shipping name: Heptanes
Reportable Quantity (RQ):
Marine pollutant:yes
Poison Inhalation Hazard: No

IMDG
UN number: 1206 Class: 3 Packing group: II EMS-No: F-E, S-D
Proper shipping name: HEPTANES
Marine pollutant:yes

IATA
UN number: 1206 Class: 3 Packing group: II
Proper shipping name: Heptanes

15. REGULATORY INFORMATION

SARA 302 Components
No chemicals in this material are subject to the reporting requirements of SARA Title III, Section 302.

SARA 313 Components
This material does not contain any chemical components with known CAS numbers that exceed the threshold (De Minimis) reporting levels established by SARA Title III, Section 313.

SARA 311/312 Hazards
Fire Hazard, Acute Health Hazard, Chronic Health Hazard

Massachusetts Right To Know Components

	CAS-No.	Revision Date
Heptane	142-82-5	1993-04-24

Pennsylvania Right To Know Components

	CAS-No.	Revision Date
Heptane	142-82-5	1993-04-24

New Jersey Right To Know Components

	CAS-No.	Revision Date
Heptane	142-82-5	1993-04-24

California Prop. 65 Components
This product does not contain any chemicals known to State of California to cause cancer, birth defects, or any other reproductive harm.

16. OTHER INFORMATION

Full text of H-Statements referred to under sections 2 and 3.

Aquatic Acute	Acute aquatic toxicity
Aquatic Chronic	Chronic aquatic toxicity

Asp. Tox.	Aspiration hazard
Flam. Liq.	Flammable liquids
H225	Highly flammable liquid and vapour.
H304	May be fatal if swallowed and enters airways.
H315	Causes skin irritation.
H336	May cause drowsiness or dizziness.
H400	Very toxic to aquatic life.
H410	Very toxic to aquatic life with long lasting effects.
Skin Irrit.	Skin irritation

HMIS Rating

Health hazard:	2
Chronic Health Hazard:	*
Flammability:	3
Physical Hazard	0

NFPA Rating

Health hazard:	2
Fire Hazard:	3
Reactivity Hazard:	0

Further information

Copyright 2015 Sigma-Aldrich Co. LLC. License granted to make unlimited paper copies for internal use only.
The above information is believed to be correct but does not purport to be all inclusive and shall be used only as a guide. The information in this document is based on the present state of our knowledge and is applicable to the product with regard to appropriate safety precautions. It does not represent any guarantee of the properties of the product. Sigma-Aldrich Corporation and its Affiliates shall not be held liable for any damage resulting from handling or from contact with the above product. See www.sigma-aldrich.com and/or the reverse side of invoice or packing slip for additional terms and conditions of sale.

Preparation Information

Sigma-Aldrich Corporation
Product Safety – Americas Region
1-800-521-8956

Version: 5.7 Revision Date: 11/03/2015 Print Date: 02/18/2016

MATERIAL SAFETY DATA SHEET
ERA A Waters Company

SECTION 1: PRODUCT AND COMPANY IDENTIFICATION

MANUFACTURER: ERA (Environmental Resource Associates)
ADDRESS: 6000 W. 54th Avenue
Arvada, CO, 80002 U.S.A.

BUSINESS PHONE: 303-431-8454
FAX: 303-421-0159 **EMAIL:** info@eraqc.com
CHEMICAL EMERGENCY PHONE: 352-535-5053 (INFOTRAC)

Product Name(s): Hexavalent Chromium 1000 mg/L
Catalog / Part Number(s): 019, 973, 186004178
MSDS Creation Date: November 22, 2005
Revision Date: September 29, 2009
MSDS Reference Number: 019

SECTION 2: HAZARDS IDENTIFICATION

Toxic. Harmful by inhalation. May cause cancer. Risk of cancer depends on duration and level of exposure. The matrix of each standard is a K2Cr2O7/water mixture listed below which is classified as dangerous by Directive 199/45/EC. Use only as directed and in accordance with good laboratory practices.

SECTION 3: COMPOSITION/INFORMATION ON INGREDIENTS

				EXPOSURE LIMITS		EU LABEL
CHEMICAL INGREDIENT NAME	CAS NUMBER	EC NUMBER	% BY WT.	OSHA	ACGIH	HAZARD LABEL
Potassium dichromate	7778-50-9	231-906-6	≤0.1	0.1 mg/m3 PEL	0.05 mg/m3	

Notes: This standard is 125 mL of a mixture containing potassium dichromate salt with the balance being ≥99.9% water. Hexavalent chromium is a known human carcinogen. Exposure Limits are 8-Hour TWA (Time Weighted Average) unless designated C (Ceiling) or STEL (Short Term Exposure Limit). Other components considered Non-Hazardous under OSHA 1910.1200 (HazCom) as they are not present in concentrations exceeding 1% (or 0.1% if considered a known or potential carcinogen). Material Use: Analytical reagent or certified reference material used in laboratories. Uses also include research and development.

SECTION 4: FIRST-AID MEASURES

Inhalation: Remove to fresh air.
Skin Contact: Flush with water.
Eye Contact: Immediately flush with water for a minimum of 15 minutes.
Ingestion: Get medical attention
After following first aid measures, seek medical attention.

SECTION 5: FIRE-FIGHTING MEASURES

Flammable Properties: Not flammable.
Extinguishing Media: Dry chemical, carbon dioxide or appropriate foam.
Unique Aspects Contributing To a Fire: None.
Special Fire Fighting Procedures: None.
Note: As in any fire, wear self-contained breathing apparatus, and full protective gear.

SECTION 6: ACCIDENTAL RELEASE MEASURES

Absorb liquid with spill pillow or other absorbent. Ventilate and wash spill site after material pick up is complete. Place wastes into closed containers for proper disposal.

SECTION 7: HANDLING AND STORAGE

Handle in accordance with good laboratory practices. Store in a dry well-ventilated place. This product is intended for use only by people trained in the safety and handling of chemicals and laboratory preparations.

SECTION 8: EXPOSURE CONTROLS/PERSONAL PROTECTION

Handle in accordance with good laboratory practices. Wash thoroughly after handling.
Respiratory Protection: Not normally needed. If exposure limits are exceeded, use approved respirator.
Eye Protection: Safety glasses with side shields or safety goggles
Skin Protection: Neoprene or other chemical resistant gloves.
Engineering Controls: Not normally needed. If exposure limits are exceeded, work in a fume hood.

SECTION 9: PHYSICAL AND CHEMICAL PROPERTIES

DATA FOR MATRIX:

Appearance:	**Clear to yellow**	**Specific Gravity:**	**NA**	**Melting Point:**	**NA**
Physical State:	**Liquid**	**Flash Point:**	**NA**	**Vapor Pressure:**	**NA**
Odor:	**NA**	**Explosion Limits:**	**NA**	**Vapor Density (air=1):**	**NA**
pH:	**NA**	**Boiling Point:**	**NA**	**Solubility in Water:**	**Soluble**

SECTION 10: STABILITY AND REACTIVITY

Hazardous Polymerization Will Not Occur __X__ May Occur____ Stability: Stable __X__ Unstable ____
Hazardous Decomposition/Combustion Products: NA
Conditions and Materials to Avoid: Oxidizing agents.

SECTION 11: TOXICOLOGICAL INFORMATION

Primary Route(s) of Exposure Under Normal Use: Skin contact: may cause skin irritation or be harmful if absorbed through skin. Eye contact: may cause eye irritation. Inhalation: hamful if inhaled, may be irritation to mucous membranes and upper respiratory tract. Ingestion: harmful if swallowed.

Target Organ(s): Lungs, kidneys, blood.

Acute Effects: Harmful by inhalation. May cause sensitization by inhalation and skin contact. Ingestion can cause vomiting.
Potassium dichromate: Oral, child: LDLO=26 mg/kg; Oral, man: LDLO=143 mg/kg; Oral, rat:LD50=25 mg/kg; Skin, rabbit:LD50=14 mg/kg.

Chronic Effects: Carcinogen; Teratogen; May cause heritable gentic damage. Reproductive hazard; May impair fertility. May cause harm to the unborn child.

Other Information: Chemical Ingredient(s) potassium dichromate is classified as carcinogen(s) by OSHA, IARC (Group 1), NTP, ACGIH (A1), or California. California Prop-65: This product is or contains chemicals known to the state of California to cause cancer.

SECTION 12: ECOLOGICAL INFORMATION

Harmful to aquatic organisms, may cause long-term adverse effects in the aquatic environment. Avoid release into the environment.

SECTION 13: DISPOSAL CONSIDERATIONS

To determine proper disposal, consult applicable federal, state and local environmental control regulations.

SECTION 14: TRANSPORT INFORMATION

Shipment Name/Type: Non-hazardous for transport.
UN Number: NA Shipping/Hazardous Class: NA Packing Group: NA
Shipping regulations are based on combinations of criteria such as quantity, class and packaging according to DOT, IATA and (49) CFR.

SECTION 15: REGULATORY INFORMATION

EU Symbol of Danger: Toxic (T) concentration ≤0.1 C <0.2%
EU Risk Phrases: May cause cancer [R45]; May cause heritable genetic damage [R46]; Harmful by inhalation [R20].

U.S. TSCA: Listed
Canada: This product has been classified according to the hazard criteria of the CPR and this MSDS contains all the information required by the CPR.

SECTION 16: OTHER INFORMATION

United States EPA Regulatory Information:		**NFPA Rating:**	**Health: 3**	**Flammability: 0**	**Reactivity: 0**
SARA 313:	**Yes (0.1% deminimis)**				
CERCLA RQ:	**10 lbs**	**HMIS Rating:**	**Health: 3**	**Flammability: 0**	**Physical Hazard: 0**

NOTE: NA = Data not available, not established, determined or not pertinent.

DISCLAIMER: The information contained herein has been compiled from data presented in various technical sources believed to be accurate. This information is intended to be used only as a guide and does not purport to be complete. ERA makes no warranties and assumes no liability in connection with the use of this information. It is the user's responsibility to determine the suitability of this information and to assure the adoption of necessary precautions.

Safety data for indeno[1,2,3-cd]pyrene

Glossary of terms on this data sheet.

The information on this web page is provided to help you to work safely, but it is intended to be an overview of hazards, not a replacement for a full Material Safety Data Sheet (MSDS). MSDS forms can be downloaded from the web sites of many chemical suppliers.

General

Synonyms: 1,10-(1,2-phenylene)pyrene, 1,10-(o-phenylene)pyrene, o-phenylenepyrene, 2,3-phenylenepyrene, 2,3,o-phenylenepyrene, IP
Use:
Molecular formula: $C_{22}H_{12}$
CAS No: 193-39-5
EINECS No: 205-893-2

Physical data

Appearance: solid
Melting point: 161 - 163 C
Boiling point: 536 C
Vapour density:
Vapour pressure:
Density (g cm^{-3}):
Flash point:
Explosion limits:
Autoignition temperature:
Water solubility:

Stability

Stable. Incompatible with strong oxidizing agents.

Toxicology

Limited evidence that this material may be carcinogenic.

Toxicity data

(The meaning of any toxicological abbreviations which appear in this section is given here.)

Risk phrases

(The meaning of any risk phrases which appear in this section is given here.)
R40.

Transport information

(The meaning of any UN hazard codes which appear in this section is given here.)
Non-hazardous for air, sea and road freight.

Personal protection

Treat as potentially hazardous - many multi-ring aromatic compounds are suspected carcinogens.


Safety phrases

(The meaning of any safety phrases which appear in this section is given here.)
S36 S37 S45.

[Return to Physical & Theoretical Chemistry Lab. Safety home page.]

This information was last updated on May 10, 2005. We have tried to make it as accurate and useful as possible, but can take no responsibility for its use, misuse, or accuracy. We have not verified this information, and cannot guarantee that it is up-to-date.

Note also that the information on the PTCL Safety web site, where this page was hosted, has been copied onto many other sites, often without permission. If you have any doubts about the veracity of the information that you are viewing, or have any queries, please check the URL that your web browser displays for this page. If the URL **begins** "http://msds.chem.ox.ac.uk/" the page is maintained by the Safety Officer in Physical Chemistry at Oxford University. If not, this page is a copy made by some other person and we have no responsibility for it.

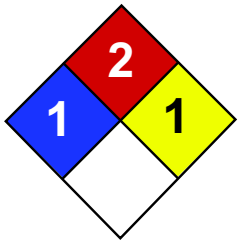

Health	1
Fire	2
Reactivity	1
Personal Protection	E

Material Safety Data Sheet
Iron Metal MSDS

Section 1: Chemical Product and Company Identification

Product Name: Iron Metal

Catalog Codes: SLI2047, SLI1996

CAS#: 7439-89-6

RTECS: NO4565500

TSCA: TSCA 8(b) inventory: Iron Metal

CI#: Not applicable.

Synonym:

Chemical Name: Iron

Chemical Formula: Fe

Contact Information:

Sciencelab.com, Inc.
14025 Smith Rd.
Houston, Texas 77396

US Sales: **1-800-901-7247**
International Sales: **1-281-441-4400**

Order Online: ScienceLab.com

CHEMTREC (24HR Emergency Telephone), call:
1-800-424-9300

International CHEMTREC, call: 1-703-527-3887

For non-emergency assistance, call: 1-281-441-4400

Section 2: Composition and Information on Ingredients

Composition:

Name	CAS #	% by Weight
Iron Metal, powder	7439-89-6	100

Toxicological Data on Ingredients: Not applicable.

Section 3: Hazards Identification

Potential Acute Health Effects: Slightly hazardous in case of skin contact (irritant), of eye contact (irritant), of ingestion, of inhalation.

Potential Chronic Health Effects:
CARCINOGENIC EFFECTS: Not available. MUTAGENIC EFFECTS: Not available. TERATOGENIC EFFECTS: Not available. DEVELOPMENTAL TOXICITY: Not available. The substance may be toxic to liver, cardiovascular system, upper respiratory tract, pancreas. Repeated or prolonged exposure to the substance can produce target organs damage.

Section 4: First Aid Measures

Eye Contact:
Check for and remove any contact lenses. In case of contact, immediately flush eyes with plenty of water for at least 15 minutes. Get medical attention if irritation occurs.

Skin Contact: Wash with soap and water. Get medical attention if irritation develops.

Serious Skin Contact: Not available.

Inhalation:
If inhaled, remove to fresh air. If not breathing, give artificial respiration. If breathing is difficult, give oxygen. Get medical attention.

Serious Inhalation: Not available.

Ingestion:
Do NOT induce vomiting unless directed to do so by medical personnel. Never give anything by mouth to an unconscious person. Loosen tight clothing such as a collar, tie, belt or waistband. Get medical attention if symptoms appear.

Serious Ingestion: Not available.

Section 5: Fire and Explosion Data

Flammability of the Product: Flammable.

Auto-Ignition Temperature: Not available.

Flash Points: Not available.

Flammable Limits: Not available.

Products of Combustion: Some metallic oxides.

Fire Hazards in Presence of Various Substances: Flammable in presence of heat.

Explosion Hazards in Presence of Various Substances:
Risks of explosion of the product in presence of mechanical impact: Not available. Explosive in presence of open flames and sparks, of heat.

Fire Fighting Media and Instructions:
SMALL FIRE: Use DRY chemical powder. LARGE FIRE: Use water spray, fog or foam. Do not use water jet.

Special Remarks on Fire Hazards:
Chlorine Trifluoride reacts with iron with incandescence. Powdered iron reacts with fluorine below redness with incandescence. Reduced iron decomposes with nitrogen dioxide @ ordinary temperature with incandescence. Reacting mass formed by mixture of phosphorus and iron can become incandescent when heated. This material is flammable in powder form only.

Special Remarks on Explosion Hazards: Material in powdered form can explode when exposed to heat or flame

Section 6: Accidental Release Measures

Small Spill:
Use appropriate tools to put the spilled solid in a convenient waste disposal container. Finish cleaning by spreading water on the contaminated surface and dispose of according to local and regional authority requirements.

Large Spill:
Use a shovel to put the material into a convenient waste disposal container. Finish cleaning by spreading water on the contaminated surface and allow to evacuate through the sanitary system.

Section 7: Handling and Storage

Precautions:
Do not ingest. Do not breathe dust. If ingested, seek medical advice immediately and show the container or the label. Keep away from incompatibles such as oxidizing agents, acids.

Storage: Keep container tightly closed. Keep container in a cool, well-ventilated area. Moisture sensitive.

Section 8: Exposure Controls/Personal Protection

Engineering Controls:
Use process enclosures, local exhaust ventilation, or other engineering controls to keep airborne levels below recommended exposure limits. If user operations generate dust, fume or mist, use ventilation to keep exposure to airborne contaminants below the exposure limit.

Personal Protection: Safety glasses. Lab coat. Dust respirator. Be sure to use an approved/certified respirator or equivalent. Gloves.

Personal Protection in Case of a Large Spill:
Splash goggles. Full suit. Dust respirator. Boots. Gloves. A self contained breathing apparatus should be used to avoid inhalation of the product. Suggested protective clothing might not be sufficient; consult a specialist BEFORE handling this product.

Exposure Limits: Not available.

Section 9: Physical and Chemical Properties

Physical state and appearance: Solid. (Solid metallic powder.)

Odor: Odorless.

Taste: Tasteless.

Molecular Weight: 55.85 g/mole

Color: Black to Grey.

pH (1% soln/water): Not applicable.

Boiling Point: 3000°C (5432°F)

Melting Point: 1535°C (2795°F)

Critical Temperature: Not available.

Specific Gravity: Density: 7.86 (Water = 1)

Vapor Pressure: Not applicable.

Vapor Density: Not available.

Volatility: Not available.

Odor Threshold: Not available.

Water/Oil Dist. Coeff.: Not available.

Ionicity (in Water): Not available.

Dispersion Properties: Not available.

Solubility: Insoluble in cold water, hot water, diethyl ether.

Section 10: Stability and Reactivity Data

Stability: The product is stable.

Instability Temperature: Not available.

Conditions of Instability: Excess heat, ignition sources, incompatible materials, water/moisture, air, dust generation.

Incompatibility with various substances:
Reactive with oxidizing agents, acids. Slightly reactive to reactive with moisture.

Corrosivity: Not considered to be corrosive for metals and glass.

Special Remarks on Reactivity:
Hot iron(wire) burns in Chlorine gas. Violent decompositon of hydrogen peroxide (53% by weight or greater) may be caused by contact with iron. Readily oxidizes in moist air forming rust. Reactive with halogens. Incompatible with acetaldehyde, ammonium peroxodisulfate, chloroformamidinum, chloric acid, ammonium nitrate, dinitorgen tetroxide, nitryl fluoride, polystyrene, sodium acetylide, potassium dichromate, peroxyformic acid, sulfuric acid, sodium carbide. Readily attacked by dilute mineral acids and or attacked or dissolved by organic acids. Not appreciably attacked by cold sulfuric acid, or nitric acid, but is attacked by hot acids.

Special Remarks on Corrosivity: Not available.

Polymerization: Will not occur.

Section 11: Toxicological Information

Routes of Entry: Inhalation. Ingestion.

Toxicity to Animals: Acute oral toxicity (LD50): 30000 mg/kg [Rat].

Chronic Effects on Humans: May cause damage to the following organs: liver, cardiovascular system, upper respiratory tract, pancreas.

Other Toxic Effects on Humans: Slightly hazardous in case of skin contact (irritant), of ingestion, of inhalation.

Special Remarks on Toxicity to Animals: Not available.

Special Remarks on Chronic Effects on Humans: Not available.

Special Remarks on other Toxic Effects on Humans:
Acute Potential Health Effects: Skin: Iron metal filings or dust: May cause skin irritation by mechanical action. Iron metal wire: Not likely to cause skin irritation Eyes: Iron metal filings or dust: Can irritate eyes by mechanical action. Iron metal wire: No hazard. Will not cause eye irritation. Inhalation: Iron dust: Can irritate the respiratory tract by mechanical action. Iron metal wire or filings: Not an inhalation hazard unless metal is heated. If metal is heated, fumes will be released. Inhalation of these fumes may cause "fume metal fever", which is characterized by flu-like symptoms. Symptoms may include metallic taste, fever, nausea, vomiting, chills, cough, weakness, chest pain, generalized muscle pain/aches, and increased white blood cell count. Ingestion: Iron metal wire: Not an ingestion hazard: Iron metal filings or dust: The amount of ingested iron which constitutes a toxic dose is not well defined. Proposed toxic doses of elemental iron are 20 mg/kg for gastrointestinal irritation to greater than 60 mg/kg for systemic toxicity. Gastrointestinal effects are the first signs to appear, with hemorrhagic vomiting and diarrhea, hematochezia, abdominal pain, lethargy, metabolic acidosis, coagulaopathy, shock, coma and convulsions developing from 0 to 6 hours after ingestion. Leukocytosis may also occur. An asymptomatic phase may ensue at 6 to 12 hours postingestion, followed by hypoglycemia or hyperglycemia, hepatic and renal failure, severe acidosis, cyanosis, fever, CNS depression (lethargy, restlessness and/or confusion seizures), hypotension, and cardiovascular collapse/cardiac failure in 12 to 48 hours. Hepatic cirrhosis, gastrointestinal scarring and/or strictures may arise in 2 to 6 weeks. It may also cause an anaphylactoid reaction. Non-cardiogenic pulmonary edema also develop in severe cases of iron intoxication. Chronic Potential Health Effects: Inhalation: Chronic inhalation of iron dust can lead to accumulation in the lungs and a characteristic stippled appearance on X-rays. This condition, called SIDEROSIS, is considered benign in that it does not interfere with lung function and does not predispose to other disease. Chronic inhalation of iron dust may also cause fibrosis in the lungs. Ingestion: Clinical signs of iron overload appear when the total body iron is 5 to 10 times higher than normal. Neurobehavioral defects including depression, decreased activity, habituation, reflex startle, and conditioned avoidance response performance may occur. However, similiar effects were also seen in iron defficiency. It is therefore likely that these behavioral effects are secondary to general toxicity. High serum iron levels may be associated with an increased risk of fatal acute myocardial infarction (MI). Skin: Prolonged or repeated contact may cause hypersensivity.

Section 12: Ecological Information

Ecotoxicity: Not available.

BOD5 and COD: Not available.

Products of Biodegradation:
Possibly hazardous short term degradation products are not likely. However, long term degradation products may arise.

Toxicity of the Products of Biodegradation: The product itself and its products of degradation are not toxic.

Special Remarks on the Products of Biodegradation: Not available.

Section 13: Disposal Considerations

Waste Disposal:
Waste must be disposed of in accordance with federal, state and local environmental control regulations.

Section 14: Transport Information

DOT Classification: CLASS 4.1: Flammable solid.

Identification: : Metal powder, flammable, n.o.s. (Iron metal powder) UNNA: 3089 PG: III

Special Provisions for Transport: Not available.

Section 15: Other Regulatory Information

Federal and State Regulations:
California Director's List of Hazardous Substances: Iron Metal TSCA 8(b) inventory: Iron Metal

Other Regulations: EINECS: This product is on the European Inventory of Existing Commercial Chemical Substances.

Other Classifications:

WHMIS (Canada): CLASS B-4: Flammable solid.

DSCL (EEC):
R11- Highly flammable. S16- Keep away from sources of ignition - No smoking. S22- Do not breathe dust.

HMIS (U.S.A.):

Health Hazard: 1

Fire Hazard: 2

Reactivity: 1

Personal Protection: E

National Fire Protection Association (U.S.A.):

Health: 1

Flammability: 2

Reactivity: 1

Specific hazard:

Protective Equipment:
Gloves Lab coat. Dust respirator. Be sure to use an approved/certified respirator or equivalent. Wear appropriate respirator when ventilation is inadequate. Safety glasses.

Section 16: Other Information

References: Not available.

Other Special Considerations: Not available.

Created: 10/09/2005 05:52 PM

Last Updated: 11/06/2008 12:00 PM

The information above is believed to be accurate and represents the best information currently available to us. However, we make no warranty of merchantability or any other warranty, express or implied, with respect to such information, and we assume no liability resulting from its use. Users should make their own investigations to determine the suitability of the information for their particular purposes. In no event shall ScienceLab.com be liable for any claims, losses, or damages of any third party or for lost profits or any special, indirect, incidental, consequential or exemplary damages, howsoever arising, even if ScienceLab.com has been advised of the possibility of such damages.

SAFETY DATA SHEET

Version 5.8
Revision Date 03/06/2015
Print Date 02/18/2016

1. PRODUCT AND COMPANY IDENTIFICATION

1.1 Product identifiers

Product name : Isopropyl alcohol

Product Number : W292907
Brand : Aldrich
Index-No. : 603-117-00-0

CAS-No. : 67-63-0

1.2 Relevant identified uses of the substance or mixture and uses advised against

Identified uses : Laboratory chemicals, Manufacture of substances

1.3 Details of the supplier of the safety data sheet

Company : Sigma-Aldrich
3050 Spruce Street
SAINT LOUIS MO 63103
USA

Telephone : +1 800-325-5832
Fax : +1 800-325-5052

1.4 Emergency telephone number

Emergency Phone # : (314) 776-6555

2. HAZARDS IDENTIFICATION

2.1 Classification of the substance or mixture

GHS Classification in accordance with 29 CFR 1910 (OSHA HCS)
Flammable liquids (Category 2), H225
Eye irritation (Category 2A), H319
Specific target organ toxicity - single exposure (Category 3), Central nervous system, H336

For the full text of the H-Statements mentioned in this Section, see Section 16.

2.2 GHS Label elements, including precautionary statements

Pictogram



Signal word Danger

Hazard statement(s)
H225 Highly flammable liquid and vapour.
H319 Causes serious eye irritation.
H336 May cause drowsiness or dizziness.

Precautionary statement(s)
P210 Keep away from heat/sparks/open flames/hot surfaces. - No smoking.
P233 Keep container tightly closed.
P240 Ground/bond container and receiving equipment.
P241 Use explosion-proof electrical/ ventilating/ lighting/ equipment.
P242 Use only non-sparking tools.
P243 Take precautionary measures against static discharge.
P261 Avoid breathing dust/ fume/ gas/ mist/ vapours/ spray.

P264	Wash skin thoroughly after handling.
P271	Use only outdoors or in a well-ventilated area.
P280	Wear protective gloves/ protective clothing/ eye protection/ face protection.
P303 + P361 + P353	IF ON SKIN (or hair): Remove/ Take off immediately all contaminated clothing. Rinse skin with water/ shower.
P304 + P340	IF INHALED: Remove victim to fresh air and keep at rest in a position comfortable for breathing.
P305 + P351 + P338	IF IN EYES: Rinse cautiously with water for several minutes. Remove contact lenses, if present and easy to do. Continue rinsing.
P312	Call a POISON CENTER or doctor/ physician if you feel unwell.
P337 + P313	If eye irritation persists: Get medical advice/ attention.
P370 + P378	In case of fire: Use dry sand, dry chemical or alcohol-resistant foam for extinction.
P403 + P233	Store in a well-ventilated place. Keep container tightly closed.
P403 + P235	Store in a well-ventilated place. Keep cool.
P405	Store locked up.
P501	Dispose of contents/ container to an approved waste disposal plant.

2.3 Hazards not otherwise classified (HNOC) or not covered by GHS

May form explosive peroxides.

3. COMPOSITION/INFORMATION ON INGREDIENTS

3.1 Substances

Synonyms	:	2-Propanol sec-Propyl alcohol Isopropyl alcohol Isopropanol
Formula	:	C_3H_8O
Molecular weight	:	60.10 g/mol
CAS-No.	:	67-63-0
EC-No.	:	200-661-7
Index-No.	:	603-117-00-0

Hazardous components

Component	Classification	Concentration
2-Propanol		
	Flam. Liq. 2; Eye Irrit. 2A; STOT SE 3; H225, H319, H336	<= 100 %

For the full text of the H-Statements mentioned in this Section, see Section 16.

4. FIRST AID MEASURES

4.1 Description of first aid measures

General advice
Move out of dangerous area.Consult a physician. Show this safety data sheet to the doctor in attendance.

If inhaled
If breathed in, move person into fresh air. If not breathing, give artificial respiration. Consult a physician.

In case of skin contact
Wash off with soap and plenty of water. Consult a physician.

In case of eye contact
Rinse thoroughly with plenty of water for at least 15 minutes and consult a physician.

If swallowed
Do NOT induce vomiting. Never give anything by mouth to an unconscious person. Rinse mouth with water. Consult a physician.

4.2 Most important symptoms and effects, both acute and delayed
The most important known symptoms and effects are described in the labelling (see section 2.2) and/or in section 11

4.3 Indication of any immediate medical attention and special treatment needed
No data available

5. FIREFIGHTING MEASURES

5.1 Extinguishing media

Suitable extinguishing media
Use water spray, alcohol-resistant foam, dry chemical or carbon dioxide.

5.2 Special hazards arising from the substance or mixture
Carbon oxides

5.3 Advice for firefighters
Wear self-contained breathing apparatus for firefighting if necessary.

5.4 Further information
Use water spray to cool unopened containers.

6. ACCIDENTAL RELEASE MEASURES

6.1 Personal precautions, protective equipment and emergency procedures
Use personal protective equipment. Avoid breathing vapours, mist or gas. Ensure adequate ventilation. Remove all sources of ignition. Evacuate personnel to safe areas. Beware of vapours accumulating to form explosive concentrations. Vapours can accumulate in low areas.
For personal protection see section 8.

6.2 Environmental precautions
Prevent further leakage or spillage if safe to do so. Do not let product enter drains.

6.3 Methods and materials for containment and cleaning up
Contain spillage, and then collect with an electrically protected vacuum cleaner or by wet-brushing and place in container for disposal according to local regulations (see section 13).

6.4 Reference to other sections
For disposal see section 13.

7. HANDLING AND STORAGE

7.1 Precautions for safe handling
Avoid contact with skin and eyes. Avoid inhalation of vapour or mist.
Use explosion-proof equipment.Keep away from sources of ignition - No smoking.Take measures to prevent the build up of electrostatic charge.
For precautions see section 2.2.

7.2 Conditions for safe storage, including any incompatibilities
Keep container tightly closed in a dry and well-ventilated place. Containers which are opened must be carefully resealed and kept upright to prevent leakage.

Handle and store under inert gas. hygroscopic

7.3 Specific end use(s)
Apart from the uses mentioned in section 1.2 no other specific uses are stipulated

8. EXPOSURE CONTROLS/PERSONAL PROTECTION

8.1 Control parameters

Components with workplace control parameters

Component	CAS-No.	Value	Control parameters	Basis
2-Propanol	67-63-0	TWA	200.000000 ppm	USA. ACGIH Threshold Limit Values (TLV)
	Remarks	Central Nervous System impairment		

		Upper Respiratory Tract irritation Eye irritation Substances for which there is a Biological Exposure Index or Indices (see BEI® section) Not classifiable as a human carcinogen		
		TWA	200 ppm	USA. ACGIH Threshold Limit Values (TLV)
		Central Nervous System impairment Upper Respiratory Tract irritation Eye irritation Substances for which there is a Biological Exposure Index or Indices (see BEI® section) Not classifiable as a human carcinogen		
		STEL	400 ppm	USA. ACGIH Threshold Limit Values (TLV)
		Central Nervous System impairment Upper Respiratory Tract irritation Eye irritation Substances for which there is a Biological Exposure Index or Indices (see BEI® section) Not classifiable as a human carcinogen		
		STEL	400.000000 ppm	USA. ACGIH Threshold Limit Values (TLV)
		Central Nervous System impairment Upper Respiratory Tract irritation Eye irritation Substances for which there is a Biological Exposure Index or Indices (see BEI® section) Not classifiable as a human carcinogen		
		TWA	400.000000 ppm 980.000000 mg/m3	USA. Occupational Exposure Limits (OSHA) - Table Z-1 Limits for Air Contaminants
		The value in mg/m3 is approximate.		
		TWA	400.000000 ppm 980.000000 mg/m3	USA. NIOSH Recommended Exposure Limits
		ST	500.000000 ppm 1,225.000000 mg/m3	USA. NIOSH Recommended Exposure Limits

Biological occupational exposure limits

Component	CAS-No.	Parameters	Value	Biological specimen	Basis
2-Propanol	67-63-0	Acetone	40.0000 mg/l	Urine	ACGIH - Biological Exposure Indices (BEI)
	Remarks	End of shift at end of workweek			

8.2 Exposure controls

Appropriate engineering controls

Handle in accordance with good industrial hygiene and safety practice. Wash hands before breaks and at the end of workday.

Personal protective equipment

Eye/face protection
Face shield and safety glasses Use equipment for eye protection tested and approved under appropriate government standards such as NIOSH (US) or EN 166(EU).

Skin protection
Handle with gloves. Gloves must be inspected prior to use. Use proper glove removal technique (without touching glove's outer surface) to avoid skin contact with this product. Dispose of contaminated gloves after use in accordance with applicable laws and good laboratory practices. Wash and dry hands.

Full contact
Material: Nitrile rubber
Minimum layer thickness: 0.4 mm
Break through time: 480 min
Material tested:Camatril® (KCL 730 / Aldrich Z677442, Size M)

Splash contact
Material: Nitrile rubber
Minimum layer thickness: 0.2 mm
Break through time: 60 min
Material tested:Dermatril® P (KCL 743 / Aldrich Z677388, Size M)

data source: KCL GmbH, D-36124 Eichenzell, phone +49 (0)6659 87300, e-mail sales@kcl.de, test method: EN374
If used in solution, or mixed with other substances, and under conditions which differ from EN 374, contact the supplier of the CE approved gloves. This recommendation is advisory only and must be evaluated by an industrial hygienist and safety officer familiar with the specific situation of anticipated use by our customers. It should not be construed as offering an approval for any specific use scenario.

Body Protection
impervious clothing, Flame retardant antistatic protective clothing., The type of protective equipment must be selected according to the concentration and amount of the dangerous substance at the specific workplace.

Respiratory protection
Where risk assessment shows air-purifying respirators are appropriate use a full-face respirator with multi-purpose combination (US) or type ABEK (EN 14387) respirator cartridges as a backup to engineering controls. If the respirator is the sole means of protection, use a full-face supplied air respirator. Use respirators and components tested and approved under appropriate government standards such as NIOSH (US) or CEN (EU).

Control of environmental exposure
Prevent further leakage or spillage if safe to do so. Do not let product enter drains.

9. PHYSICAL AND CHEMICAL PROPERTIES

9.1 Information on basic physical and chemical properties

a)	Appearance	Form: liquid Colour: colourless
b)	Odour	alcohol-like
c)	Odour Threshold	No data available
d)	pH	No data available
e)	Melting point/freezing point	Melting point/range: -89.5 °C (-129.1 °F) - lit.
f)	Initial boiling point and boiling range	82 °C (180 °F) - lit.
g)	Flash point	12.0 °C (53.6 °F) - closed cup
h)	Evaporation rate	3.0
i)	Flammability (solid, gas)	No data available
j)	Upper/lower flammability or	Upper explosion limit: 12.7 %(V) Lower explosion limit: 2 %(V)

	explosive limits	
k)	Vapour pressure	43.2 hPa (32.4 mmHg) at 20.0 °C (68.0 °F) 58.7 hPa (44.0 mmHg) at 25.0 °C (77.0 °F)
l)	Vapour density	No data available
m)	Relative density	0.785 g/cm3 at 25 °C (77 °F)
n)	Water solubility	completely soluble
o)	Partition coefficient: n-octanol/water	log Pow: 0.05
p)	Auto-ignition temperature	425.0 °C (797.0 °F)
q)	Decomposition temperature	No data available
r)	Viscosity	No data available
s)	Explosive properties	No data available
t)	Oxidizing properties	No data available

9.2 Other safety information

Surface tension	20.8 mN/m at 25.0 °C (77.0 °F)

10. STABILITY AND REACTIVITY

10.1 Reactivity
No data available

10.2 Chemical stability
Test for peroxide formation before distillation or evaporation. Test for peroxide formation or discard after 1 year.
Stable under recommended storage conditions.

10.3 Possibility of hazardous reactions
Vapours may form explosive mixture with air.

10.4 Conditions to avoid
Heat, flames and sparks. Extremes of temperature and direct sunlight.

10.5 Incompatible materials
Oxidizing agents, Acid anhydrides, Aluminium, Halogenated compounds, Acids

10.6 Hazardous decomposition products
Other decomposition products - No data available
In the event of fire: see section 5

11. TOXICOLOGICAL INFORMATION

11.1 Information on toxicological effects

Acute toxicity
LD50 Oral - Rat - 5,045 mg/kg
Remarks: Behavioral:Altered sleep time (including change in righting reflex). Behavioral:Somnolence (general depressed activity).

LC50 Inhalation - Rat - 8 h - 16000 ppm

LD50 Dermal - Rabbit - 12,800 mg/kg

No data available

Skin corrosion/irritation
Skin - Rabbit
Result: Mild skin irritation

Serious eye damage/eye irritation
Eyes - Rabbit
Result: Eye irritation - 24 h

Respiratory or skin sensitisation
No data available

Germ cell mutagenicity
No data available

Carcinogenicity

This product is or contains a component that is not classifiable as to its carcinogenicity based on its IARC, ACGIH, NTP, or EPA classification.

IARC:	3 - Group 3: Not classifiable as to its carcinogenicity to humans (2-Propanol)
NTP:	No component of this product present at levels greater than or equal to 0.1% is identified as a known or anticipated carcinogen by NTP.
OSHA:	No component of this product present at levels greater than or equal to 0.1% is identified as a carcinogen or potential carcinogen by OSHA.

Reproductive toxicity
No data available

No data available

Specific target organ toxicity - single exposure
Inhalation, Oral - May cause drowsiness or dizziness.

Specific target organ toxicity - repeated exposure
No data available

Aspiration hazard
No data available

Additional Information
RTECS: NT8050000

Central nervous system depression, prolonged or repeated exposure can cause:, Nausea, Headache, Vomiting, narcosis, Drowsiness, Overexposure may cause mild, reversible liver effects., Aspiration may lead to:, Lung oedema, Pneumonia
To the best of our knowledge, the chemical, physical, and toxicological properties have not been thoroughly investigated.

Kidney - Irregularities - Based on Human Evidence
Kidney - Irregularities - Based on Human Evidence

12. ECOLOGICAL INFORMATION

12.1 Toxicity

Toxicity to fish	LC50 - Pimephales promelas (fathead minnow) - 9,640.00 mg/l - 96 h
Toxicity to daphnia and other aquatic invertebrates	EC50 - Daphnia magna (Water flea) - 5,102.00 mg/l - 24 h
	Immobilization EC50 - Daphnia magna (Water flea) - 6,851 mg/l - 24 h
Toxicity to algae	EC50 - Desmodesmus subspicatus (green algae) - > 2,000.00 mg/l - 72 h
	EC50 - Algae - > 1,000.00 mg/l - 24 h

12.2 Persistence and degradability
No data available

12.3 Bioaccumulative potential
No bioaccumulation is to be expected (log Pow <= 4).

12.4 Mobility in soil
No data available

12.5 Results of PBT and vPvB assessment
PBT/vPvB assessment not available as chemical safety assessment not required/not conducted

12.6 Other adverse effects

No data available

13. DISPOSAL CONSIDERATIONS

13.1 Waste treatment methods

Product
Burn in a chemical incinerator equipped with an afterburner and scrubber but exert extra care in igniting as this material is highly flammable. Offer surplus and non-recyclable solutions to a licensed disposal company. Contact a licensed professional waste disposal service to dispose of this material.

Contaminated packaging
Dispose of as unused product.

14. TRANSPORT INFORMATION

DOT (US)
UN number: 1219 Class: 3 Packing group: II
Proper shipping name: Isopropanol
Reportable Quantity (RQ):

Poison Inhalation Hazard: No

IMDG
UN number: 1219 Class: 3 Packing group: II EMS-No: F-E, S-D
Proper shipping name: ISOPROPANOL

IATA
UN number: 1219 Class: 3 Packing group: II
Proper shipping name: Isopropanol

15. REGULATORY INFORMATION

SARA 302 Components
No chemicals in this material are subject to the reporting requirements of SARA Title III, Section 302.

SARA 313 Components
The following components are subject to reporting levels established by SARA Title III, Section 313:

	CAS-No.	Revision Date
2-Propanol	67-63-0	1987-01-01

SARA 311/312 Hazards
Fire Hazard, Acute Health Hazard, Chronic Health Hazard

Massachusetts Right To Know Components

	CAS-No.	Revision Date
2-Propanol	67-63-0	1987-01-01

Pennsylvania Right To Know Components

	CAS-No.	Revision Date
2-Propanol	67-63-0	1987-01-01

New Jersey Right To Know Components

	CAS-No.	Revision Date
2-Propanol	67-63-0	1987-01-01

California Prop. 65 Components

This product does not contain any chemicals known to State of California to cause cancer, birth defects, or any other reproductive harm.

16. OTHER INFORMATION

Full text of H-Statements referred to under sections 2 and 3.

Eye Irrit.	Eye irritation
Flam. Liq.	Flammable liquids
H225	Highly flammable liquid and vapour.
H319	Causes serious eye irritation.
H336	May cause drowsiness or dizziness.
STOT SE	Specific target organ toxicity - single exposure

HMIS Rating

Health hazard:	2
Chronic Health Hazard:	*
Flammability:	3
Physical Hazard	0

NFPA Rating

Health hazard:	2
Fire Hazard:	3
Reactivity Hazard:	0

Further information

Copyright 2015 Sigma-Aldrich Co. LLC. License granted to make unlimited paper copies for internal use only.
The above information is believed to be correct but does not purport to be all inclusive and shall be used only as a guide. The information in this document is based on the present state of our knowledge and is applicable to the product with regard to appropriate safety precautions. It does not represent any guarantee of the properties of the product. Sigma-Aldrich Corporation and its Affiliates shall not be held liable for any damage resulting from handling or from contact with the above product. See www.sigma-aldrich.com and/or the reverse side of invoice or packing slip for additional terms and conditions of sale.

Preparation Information

Sigma-Aldrich Corporation
Product Safety – Americas Region
1-800-521-8956

Version: 5.8 Revision Date: 03/06/2015 Print Date: 02/18/2016

SAFETY DATA SHEET

Version 4.7
Revision Date 12/29/2015
Print Date 02/07/2016

1. PRODUCT AND COMPANY IDENTIFICATION

1.1 Product identifiers

Product name : Lead

Product Number : 391352
Brand : Aldrich

CAS-No. : 7439-92-1

1.2 Relevant identified uses of the substance or mixture and uses advised against

Identified uses : Laboratory chemicals, Synthesis of substances

1.3 Details of the supplier of the safety data sheet

Company : Sigma-Aldrich
3050 Spruce Street
SAINT LOUIS MO 63103
USA

Telephone : +1 800-325-5832
Fax : +1 800-325-5052

1.4 Emergency telephone number

Emergency Phone # : (314) 776-6555

2. HAZARDS IDENTIFICATION

2.1 Classification of the substance or mixture

GHS Classification in accordance with 29 CFR 1910 (OSHA HCS)
Acute toxicity, Oral (Category 4), H302
Carcinogenicity (Category 2), H351
Reproductive toxicity (Category 2), H361
Specific target organ toxicity - repeated exposure (Category 2), H373
Acute aquatic toxicity (Category 1), H400
Chronic aquatic toxicity (Category 1), H410

For the full text of the H-Statements mentioned in this Section, see Section 16.

2.2 GHS Label elements, including precautionary statements

Pictogram



Signal word Warning

Hazard statement(s)
H302 Harmful if swallowed.
H351 Suspected of causing cancer.
H361 Suspected of damaging fertility or the unborn child.
H373 May cause damage to organs through prolonged or repeated exposure.
H410 Very toxic to aquatic life with long lasting effects.

Precautionary statement(s)
P201 Obtain special instructions before use.
P202 Do not handle until all safety precautions have been read and

	understood.
P260	Do not breathe dust/ fume/ gas/ mist/ vapours/ spray.
P264	Wash skin thoroughly after handling.
P270	Do not eat, drink or smoke when using this product.
P273	Avoid release to the environment.
P280	Wear protective gloves/ protective clothing/ eye protection/ face protection.
P301 + P312 + P330	IF SWALLOWED: Call a POISON CENTER or doctor/ physician if you feel unwell. Rinse mouth.
P308 + P313	IF exposed or concerned: Get medical advice/ attention.
P391	Collect spillage.
P405	Store locked up.
P501	Dispose of contents/ container to an approved waste disposal plant.

2.3 Hazards not otherwise classified (HNOC) or not covered by GHS - none

3. COMPOSITION/INFORMATION ON INGREDIENTS

3.1 Substances

Formula	:	Pb
Molecular weight	:	207.20 g/mol
CAS-No.	:	7439-92-1
EC-No.	:	231-100-4

Hazardous components

Component	Classification	Concentration
Lead		
	Acute Tox. 4; Carc. 2; Repr. 2; STOT RE 2; Aquatic Acute 1; Aquatic Chronic 1; H302, H351, H361, H373, H410	<= 100 %

For the full text of the H-Statements mentioned in this Section, see Section 16.

4. FIRST AID MEASURES

4.1 Description of first aid measures

General advice
Consult a physician. Show this safety data sheet to the doctor in attendance.Move out of dangerous area.

If inhaled
If breathed in, move person into fresh air. If not breathing, give artificial respiration. Consult a physician.

In case of skin contact
Wash off with soap and plenty of water. Consult a physician.

In case of eye contact
Flush eyes with water as a precaution.

If swallowed
Never give anything by mouth to an unconscious person. Rinse mouth with water. Consult a physician.

4.2 Most important symptoms and effects, both acute and delayed
The most important known symptoms and effects are described in the labelling (see section 2.2) and/or in section 11

4.3 Indication of any immediate medical attention and special treatment needed
No data available

5. FIREFIGHTING MEASURES

5.1 Extinguishing media

Suitable extinguishing media
Use water spray, alcohol-resistant foam, dry chemical or carbon dioxide.

5.2 Special hazards arising from the substance or mixture
Lead oxides

5.3 Advice for firefighters
Wear self-contained breathing apparatus for firefighting if necessary.

5.4 Further information
No data available

6. ACCIDENTAL RELEASE MEASURES

6.1 Personal precautions, protective equipment and emergency procedures
Use personal protective equipment. Avoid dust formation. Avoid breathing vapours, mist or gas. Ensure adequate ventilation. Evacuate personnel to safe areas. Avoid breathing dust.
For personal protection see section 8.

6.2 Environmental precautions
Prevent further leakage or spillage if safe to do so. Do not let product enter drains. Discharge into the environment must be avoided.

6.3 Methods and materials for containment and cleaning up
Pick up and arrange disposal without creating dust. Sweep up and shovel. Keep in suitable, closed containers for disposal.

6.4 Reference to other sections
For disposal see section 13.

7. HANDLING AND STORAGE

7.1 Precautions for safe handling
Avoid contact with skin and eyes. Avoid formation of dust and aerosols.Further processing of solid materials may result in the formation of combustible dusts. The potential for combustible dust formation should be taken into consideration before additional processing occurs.
Provide appropriate exhaust ventilation at places where dust is formed.
For precautions see section 2.2.

7.2 Conditions for safe storage, including any incompatibilities
Keep container tightly closed in a dry and well-ventilated place.

Keep in a dry place.
Storage class (TRGS 510): Non-combustible, acute toxic Cat.3 / toxic hazardous materials or hazardous materials causing chronic effects

7.3 Specific end use(s)
Apart from the uses mentioned in section 1.2 no other specific uses are stipulated

8. EXPOSURE CONTROLS/PERSONAL PROTECTION

8.1 Control parameters

Components with workplace control parameters

Component	CAS-No.	Value	Control parameters	Basis
	Remarks	See 1910.1025		
Lead	7439-92-1	TWA	0.05 mg/m3	USA. ACGIH Threshold Limit Values (TLV)
		Confirmed animal carcinogen with unknown relevance to humans		
		TWA	0.05 mg/m3	USA. ACGIH Threshold Limit Values (TLV)
		Central Nervous System impairment Hematologic effects Peripheral Nervous System impairment Substances for which there is a Biological Exposure Index or Indices (see BEI® section) Confirmed animal carcinogen with unknown relevance to humans		

		TWA	0.05 mg/m3	USA. NIOSH Recommended Exposure Limits
		See Appendix C		

Biological occupational exposure limits

Component	CAS-No.	Parameters	Value	Biological specimen	Basis
Lead	7439-92-1	Lead	30µg/ 100 ml	In blood	ACGIH - Biological Exposure Indices (BEI)
	Remarks	Not critical			
		Lead	30µg/ 100 ml	In blood	ACGIH - Biological Exposure Indices (BEI)
		Not critical			

8.2 Exposure controls

Appropriate engineering controls
Handle in accordance with good industrial hygiene and safety practice. Wash hands before breaks and at the end of workday.

Personal protective equipment

Eye/face protection
Safety glasses with side-shields conforming to EN166 Use equipment for eye protection tested and approved under appropriate government standards such as NIOSH (US) or EN 166(EU).

Skin protection
Handle with gloves. Gloves must be inspected prior to use. Use proper glove removal technique (without touching glove's outer surface) to avoid skin contact with this product. Dispose of contaminated gloves after use in accordance with applicable laws and good laboratory practices. Wash and dry hands.

Full contact
Material: Nitrile rubber
Minimum layer thickness: 0.11 mm
Break through time: 480 min
Material tested:Dermatril® (KCL 740 / Aldrich Z677272, Size M)

Splash contact
Material: Nitrile rubber
Minimum layer thickness: 0.11 mm
Break through time: 480 min
Material tested:Dermatril® (KCL 740 / Aldrich Z677272, Size M)

data source: KCL GmbH, D-36124 Eichenzell, phone +49 (0)6659 87300, e-mail sales@kcl.de, test method: EN374
If used in solution, or mixed with other substances, and under conditions which differ from EN 374, contact the supplier of the CE approved gloves. This recommendation is advisory only and must be evaluated by an industrial hygienist and safety officer familiar with the specific situation of anticipated use by our customers. It should not be construed as offering an approval for any specific use scenario.

Body Protection
Complete suit protecting against chemicals, The type of protective equipment must be selected according to the concentration and amount of the dangerous substance at the specific workplace.

Respiratory protection
Where risk assessment shows air-purifying respirators are appropriate use a full-face particle respirator type N100 (US) or type P3 (EN 143) respirator cartridges as a backup to engineering controls. If the respirator is the sole means of protection, use a full-face supplied air respirator. Use respirators and components tested and approved under appropriate government standards such as NIOSH (US) or CEN (EU).

Control of environmental exposure
Prevent further leakage or spillage if safe to do so. Do not let product enter drains. Discharge into the environment must be avoided.

9. PHYSICAL AND CHEMICAL PROPERTIES

9.1 Information on basic physical and chemical properties

a)	Appearance	Form: powder
b)	Odour	No data available
c)	Odour Threshold	No data available
d)	pH	No data available
e)	Melting point/freezing point	Melting point/range: 327.4 °C (621.3 °F) - lit.
f)	Initial boiling point and boiling range	1,740 °C (3,164 °F) - lit.
g)	Flash point	Not applicable
h)	Evaporation rate	No data available
i)	Flammability (solid, gas)	No data available
j)	Upper/lower flammability or explosive limits	No data available
k)	Vapour pressure	No data available
l)	Vapour density	No data available
m)	Relative density	No data available
n)	Water solubility	No data available
o)	Partition coefficient: n-octanol/water	No data available
p)	Auto-ignition temperature	No data available
q)	Decomposition temperature	No data available
r)	Viscosity	No data available
s)	Explosive properties	No data available
t)	Oxidizing properties	No data available

9.2 Other safety information

No data available

10. STABILITY AND REACTIVITY

10.1 Reactivity

No data available

10.2 Chemical stability

Stable under recommended storage conditions.

10.3 Possibility of hazardous reactions

No data available

10.4 Conditions to avoid

No data available

10.5 Incompatible materials

Strong acids

10.6 Hazardous decomposition products

Other decomposition products - No data available
In the event of fire: see section 5

11. TOXICOLOGICAL INFORMATION

11.1 Information on toxicological effects

Acute toxicity
No data available

Inhalation: No data available

Dermal: No data available

No data available

Skin corrosion/irritation
No data available

Serious eye damage/eye irritation
No data available

Respiratory or skin sensitisation
No data available

Germ cell mutagenicity

Rat
Cytogenetic analysis

Carcinogenicity

Limited evidence of carcinogenicity in animal studies

IARC: 2B - Group 2B: Possibly carcinogenic to humans (Lead)

NTP: Reasonably anticipated to be a human carcinogen (Lead)

Reasonably anticipated to be a human carcinogenThe reference note has been added by TD based on the background information of the NTP. (Lead)

OSHA: 1910.1025 (Lead)

OSHA specifically regulated carcinogen (Lead)

Reproductive toxicity
Suspected human reproductive toxicant

Reproductive toxicity - Rat - Inhalation
Effects on Newborn: Biochemical and metabolic.

Reproductive toxicity - Rat - Oral
Effects on Newborn: Behavioral.

Reproductive toxicity - Mouse - Oral
Effects on Fertility: Female fertility index (e.g., # females pregnant per # sperm positive females; # females pregnant per # females mated). Effects on Fertility: Pre-implantation mortality (e.g., reduction in number of implants per female; total number of implants per corpora lutea).

Developmental Toxicity - Rat - Inhalation
Effects on Embryo or Fetus: Fetotoxicity (except death, e.g., stunted fetus). Specific Developmental Abnormalities: Blood and lymphatic system (including spleen and marrow).

Developmental Toxicity - Rat - Oral
Specific Developmental Abnormalities: Blood and lymphatic system (including spleen and marrow). Effects on Newborn: Growth statistics (e.g., reduced weight gain).

Developmental Toxicity - Rat - Oral
Effects on Embryo or Fetus: Fetotoxicity (except death, e.g., stunted fetus). Effects on Embryo or Fetus: Fetal death.

Developmental Toxicity - Mouse - Oral
Effects on Embryo or Fetus: Fetotoxicity (except death, e.g., stunted fetus). Effects on Embryo or Fetus: Fetal death.

Specific target organ toxicity - single exposure
No data available

Specific target organ toxicity - repeated exposure
May cause damage to organs through prolonged or repeated exposure.

Aspiration hazard
No data available

Additional Information
RTECS: OF7525000

anemia

Stomach - Irregularities - Based on Human Evidence
Stomach - Irregularities - Based on Human Evidence

12. ECOLOGICAL INFORMATION

12.1 Toxicity

Toxicity to fish	mortality LOEC - Oncorhynchus mykiss (rainbow trout) - 1.19 mg/l - 96.0 h
	LC50 - Micropterus dolomieui - 2.2 mg/l - 96.0 h
	mortality NOEC - Salvelinus fontinalis - 1.7 mg/l - 10.0 d
Toxicity to daphnia and other aquatic invertebrates	mortality LOEC - Daphnia (water flea) - 0.17 mg/l - 24 h
	mortality NOEC - Daphnia (water flea) - 0.099 mg/l - 24 h
Toxicity to algae	mortality EC50 - Skeletonema costatum - 7.94 mg/l - 10 d

12.2 Persistence and degradability
No data available

12.3 Bioaccumulative potential
Bioaccumulation: Oncorhynchus kisutch - 2 Weeks - 150 µg/l

Bioconcentration factor (BCF): 12

12.4 Mobility in soil
No data available

12.5 Results of PBT and vPvB assessment
PBT/vPvB assessment not available as chemical safety assessment not required/not conducted

12.6 Other adverse effects
An environmental hazard cannot be excluded in the event of unprofessional handling or disposal.
Very toxic to aquatic life with long lasting effects.

13. DISPOSAL CONSIDERATIONS

13.1 Waste treatment methods

Product
Offer surplus and non-recyclable solutions to a licensed disposal company. Contact a licensed professional waste disposal service to dispose of this material. Dissolve or mix the material with a combustible solvent and burn in a chemical incinerator equipped with an afterburner and scrubber.

Contaminated packaging
Dispose of as unused product.

14. TRANSPORT INFORMATION

DOT (US)
UN number: 3077 Class: 9 Packing group: III
Proper shipping name: Environmentally hazardous substances, solid, n.o.s. (Lead)
Reportable Quantity (RQ): 10 lbs

Poison Inhalation Hazard: No

IMDG
UN number: 3077 Class: 9 Packing group: III EMS-No: F-A, S-F
Proper shipping name: ENVIRONMENTALLY HAZARDOUS SUBSTANCE, SOLID, N.O.S. (Lead)
Marine pollutant:yes
IATA
UN number: 3077 Class: 9 Packing group: III
Proper shipping name: Environmentally hazardous substance, solid, n.o.s. (Lead)

Further information
EHS-Mark required (ADR 2.2.9.1.10, IMDG code 2.10.3) for single packagings and combination packagings containing inner packagings with Dangerous Goods > 5L for liquids or > 5kg for solids.

15. REGULATORY INFORMATION

SARA 302 Components
No chemicals in this material are subject to the reporting requirements of SARA Title III, Section 302.

SARA 313 Components
The following components are subject to reporting levels established by SARA Title III, Section 313:

	CAS-No.	Revision Date
Lead	7439-92-1	1994-04-01

SARA 311/312 Hazards
Acute Health Hazard, Chronic Health Hazard

Massachusetts Right To Know Components

	CAS-No.	Revision Date
Lead	7439-92-1	1994-04-01

Pennsylvania Right To Know Components

	CAS-No.	Revision Date
Lead	7439-92-1	1994-04-01

New Jersey Right To Know Components

	CAS-No.	Revision Date
Lead	7439-92-1	1994-04-01

California Prop. 65 Components

WARNING! This product contains a chemical known to the State of California to cause cancer. Lead	CAS-No. 7439-92-1	Revision Date 1989-07-10
WARNING: This product contains a chemical known to the State of California to cause birth defects or other reproductive harm. Lead	CAS-No. 7439-92-1	Revision Date 1989-07-10

16. OTHER INFORMATION

Full text of H-Statements referred to under sections 2 and 3.

Acute Tox.	Acute toxicity
Aquatic Acute	Acute aquatic toxicity
Aquatic Chronic	Chronic aquatic toxicity
Carc.	Carcinogenicity
H302	Harmful if swallowed.
H351	Suspected of causing cancer.
H361	Suspected of damaging fertility or the unborn child.
H373	May cause damage to organs through prolonged or repeated exposure.

H400	Very toxic to aquatic life.
H410	Very toxic to aquatic life with long lasting effects.

HMIS Rating

Health hazard:	1
Chronic Health Hazard:	*
Flammability:	0
Physical Hazard	0

NFPA Rating

Health hazard:	1
Fire Hazard:	0
Reactivity Hazard:	0

Further information

Copyright 2015 Sigma-Aldrich Co. LLC. License granted to make unlimited paper copies for internal use only.
The above information is believed to be correct but does not purport to be all inclusive and shall be used only as a guide. The information in this document is based on the present state of our knowledge and is applicable to the product with regard to appropriate safety precautions. It does not represent any guarantee of the properties of the product. Sigma-Aldrich Corporation and its Affiliates shall not be held liable for any damage resulting from handling or from contact with the above product. See www.sigma-aldrich.com and/or the reverse side of invoice or packing slip for additional terms and conditions of sale.

Preparation Information

Sigma-Aldrich Corporation
Product Safety – Americas Region
1-800-521-8956

Version: 4.7 Revision Date: 12/29/2015 Print Date: 02/07/2016

SAFETY DATA SHEET

Version 4.6
Revision Date 03/02/2015
Print Date 02/07/2016

1. PRODUCT AND COMPANY IDENTIFICATION

1.1 Product identifiers

Product name : Manganese

Product Number : 463728
Brand : Aldrich

CAS-No. : 7439-96-5

1.2 Relevant identified uses of the substance or mixture and uses advised against

Identified uses : Laboratory chemicals, Manufacture of substances

1.3 Details of the supplier of the safety data sheet

Company : Sigma-Aldrich
3050 Spruce Street
SAINT LOUIS MO 63103
USA

Telephone : +1 800-325-5832
Fax : +1 800-325-5052

1.4 Emergency telephone number

Emergency Phone # : (314) 776-6555

2. HAZARDS IDENTIFICATION

2.1 Classification of the substance or mixture

GHS Classification in accordance with 29 CFR 1910 (OSHA HCS)
Substances and mixtures, which in contact with water, emit flammable gases (Category 1), H260
Acute aquatic toxicity (Category 3), H402
Chronic aquatic toxicity (Category 3), H412

For the full text of the H-Statements mentioned in this Section, see Section 16.

2.2 GHS Label elements, including precautionary statements

Pictogram



Signal word Danger

Hazard statement(s)
H260 In contact with water releases flammable gases which may ignite spontaneously.
H412 Harmful to aquatic life with long lasting effects.

Precautionary statement(s)
P223 Keep away from any possible contact with water, because of violent reaction and possible flash fire.
P231 + P232 Handle under inert gas. Protect from moisture.
P273 Avoid release to the environment.
P280 Wear protective gloves/ protective clothing/ eye protection/ face protection.
P335 + P334 Brush off loose particles from skin. Immerse in cool water/ wrap in wet bandages.

P370 + P378	In case of fire: Use dry sand, dry chemical or alcohol-resistant foam for extinction.
P402 + P404	Store in a dry place. Store in a closed container.
P501	Dispose of contents/ container to an approved waste disposal plant.

2.3 Hazards not otherwise classified (HNOC) or not covered by GHS - none

3. COMPOSITION/INFORMATION ON INGREDIENTS

3.1 Substances

Formula	:	Mn
Molecular weight	:	54.94 g/mol
CAS-No.	:	7439-96-5
EC-No.	:	231-105-1

Hazardous components

Component	Classification	Concentration
Manganese		
	Water-react. 1; Aquatic Acute 3; Aquatic Chronic 3; H260, H412	<= 100 %

For the full text of the H-Statements mentioned in this Section, see Section 16.

4. FIRST AID MEASURES

4.1 Description of first aid measures

General advice
Consult a physician. Show this safety data sheet to the doctor in attendance.Move out of dangerous area.

If inhaled
If breathed in, move person into fresh air. If not breathing, give artificial respiration. Consult a physician.

In case of skin contact
Wash off with soap and plenty of water. Consult a physician.

In case of eye contact
Rinse thoroughly with plenty of water for at least 15 minutes and consult a physician.

If swallowed
Never give anything by mouth to an unconscious person. Rinse mouth with water. Consult a physician.

4.2 Most important symptoms and effects, both acute and delayed
The most important known symptoms and effects are described in the labelling (see section 2.2) and/or in section 11

4.3 Indication of any immediate medical attention and special treatment needed
No data available

5. FIREFIGHTING MEASURES

5.1 Extinguishing media

Suitable extinguishing media
Dry powder Carbon dioxide (CO2)

Unsuitable extinguishing media
Water

5.2 Special hazards arising from the substance or mixture
Manganese/manganese oxides

5.3 Advice for firefighters
Wear self-contained breathing apparatus for firefighting if necessary.

5.4 Further information
No data available

6. ACCIDENTAL RELEASE MEASURES

6.1 Personal precautions, protective equipment and emergency procedures

Use personal protective equipment. Avoid dust formation. Avoid breathing vapours, mist or gas. Ensure adequate ventilation. Evacuate personnel to safe areas. Avoid breathing dust.
For personal protection see section 8.

6.2 Environmental precautions

Prevent further leakage or spillage if safe to do so. Do not let product enter drains. Discharge into the environment must be avoided.

6.3 Methods and materials for containment and cleaning up

Sweep up and shovel. Contain spillage, and then collect with an electrically protected vacuum cleaner or by wet-brushing and place in container for disposal according to local regulations (see section 13). Do not flush with water. Keep in suitable, closed containers for disposal.

6.4 Reference to other sections

For disposal see section 13.

7. HANDLING AND STORAGE

7.1 Precautions for safe handling

Avoid contact with skin and eyes. Avoid formation of dust and aerosols.
Provide appropriate exhaust ventilation at places where dust is formed.Keep away from sources of ignition - No smoking.
For precautions see section 2.2.

7.2 Conditions for safe storage, including any incompatibilities

Keep container tightly closed in a dry and well-ventilated place.
Never allow product to get in contact with water during storage.

Moisture sensitive. Keep in a dry place.

7.3 Specific end use(s)

Apart from the uses mentioned in section 1.2 no other specific uses are stipulated

8. EXPOSURE CONTROLS/PERSONAL PROTECTION

8.1 Control parameters

Components with workplace control parameters

Component	CAS-No.	Value	Control parameters	Basis
Manganese	7439-96-5	TWA	0.200000 mg/m3	USA. ACGIH Threshold Limit Values (TLV)
	Remarks	Central Nervous System impairment Adopted values or notations enclosed are those for which changes are proposed in the NIC See Notice of Intended Changes (NIC)		
		C	5 mg/m3	USA. Occupational Exposure Limits (OSHA) - Table Z-1 Limits for Air Contaminants
		Ceiling limit is to be determined from breathing-zone air samples.		
		C	5.000000 mg/m3	USA. Occupational Exposure Limits (OSHA) - Table Z-1 Limits for Air Contaminants
		Ceiling limit is to be determined from breathing-zone air samples.		

		TWA	1.000000 mg/m3	USA. NIOSH Recommended Exposure Limits
		ST	3.000000 mg/m3	USA. NIOSH Recommended Exposure Limits
		TWA	1.000000 mg/m3	USA. NIOSH Recommended Exposure Limits
		ST	3.000000 mg/m3	USA. NIOSH Recommended Exposure Limits
		C	5.000000 mg/m3	USA. Occupational Exposure Limits (OSHA) - Table Z-1 Limits for Air Contaminants
		Ceiling limit is to be determined from breathing-zone air samples.		
		TWA	1.000000 mg/m3	USA. NIOSH Recommended Exposure Limits
		ST	3.000000 mg/m3	USA. NIOSH Recommended Exposure Limits
		TWA	0.200000 mg/m3	USA. ACGIH Threshold Limit Values (TLV)
		Central Nervous System impairment Adopted values or notations enclosed are those for which changes are proposed in the NIC See Notice of Intended Changes (NIC) varies		
		TWA	0.100000 mg/m3	USA. ACGIH Threshold Limit Values (TLV)
		Central Nervous System impairment 2014 Adoption varies		
		TWA	0.020000 mg/m3	USA. ACGIH Threshold Limit Values (TLV)
		Central Nervous System impairment 2014 Adoption varies		
		TWA	0.1 mg/m3	USA. ACGIH Threshold Limit Values (TLV)
		Central Nervous System impairment varies		
		TWA	0.02 mg/m3	USA. ACGIH Threshold Limit Values (TLV)
		Central Nervous System impairment varies		

8.2 Exposure controls

Appropriate engineering controls

Handle in accordance with good industrial hygiene and safety practice. Wash hands before breaks and at the end of workday.

Personal protective equipment

Eye/face protection

Safety glasses with side-shields conforming to EN166 Use equipment for eye protection tested and approved under appropriate government standards such as NIOSH (US) or EN 166(EU).

Skin protection

Handle with gloves. Gloves must be inspected prior to use. Use proper glove removal technique (without touching glove's outer surface) to avoid skin contact with this product. Dispose of contaminated gloves after use in accordance with applicable laws and good laboratory practices. Wash and dry hands.

Body Protection

impervious clothing, Flame retardant protective clothing, The type of protective equipment must be selected according to the concentration and amount of the dangerous substance at the specific workplace.

Respiratory protection
Where risk assessment shows air-purifying respirators are appropriate use a full-face particle respirator type N100 (US) or type P3 (EN 143) respirator cartridges as a backup to engineering controls. If the respirator is the sole means of protection, use a full-face supplied air respirator. Use respirators and components tested and approved under appropriate government standards such as NIOSH (US) or CEN (EU).

Control of environmental exposure
Prevent further leakage or spillage if safe to do so. Do not let product enter drains. Discharge into the environment must be avoided.

9. PHYSICAL AND CHEMICAL PROPERTIES

9.1 Information on basic physical and chemical properties

a)	Appearance	Form: powder Colour: grey
b)	Odour	No data available
c)	Odour Threshold	No data available
d)	pH	No data available
e)	Melting point/freezing point	Melting point/range: 1,244 °C (2,271 °F) - lit.
f)	Initial boiling point and boiling range	1,962 °C (3,564 °F) - lit.
g)	Flash point	Not applicable
h)	Evaporation rate	No data available
i)	Flammability (solid, gas)	No data available
j)	Upper/lower flammability or explosive limits	No data available
k)	Vapour pressure	No data available
l)	Vapour density	No data available
m)	Relative density	7.3 g/mL at 25 °C (77 °F)
n)	Water solubility	No data available
o)	Partition coefficient: n-octanol/water	No data available
p)	Auto-ignition temperature	No data available
q)	Decomposition temperature	No data available
r)	Viscosity	No data available
s)	Explosive properties	No data available
t)	Oxidizing properties	No data available

9.2 Other safety information
No data available

10. STABILITY AND REACTIVITY

10.1 Reactivity
No data available

10.2 Chemical stability
Stable under recommended storage conditions.

10.3 Possibility of hazardous reactions
Reacts violently with water.

10.4 Conditions to avoid
Exposure to moisture

10.5 Incompatible materials
acids, Halogens, Bases, Phosphorus, Sulphur oxides, Peroxides

10.6 Hazardous decomposition products
Other decomposition products - No data available
In the event of fire: see section 5

11. TOXICOLOGICAL INFORMATION

11.1 Information on toxicological effects

Acute toxicity
LD50 Oral - Rat - 9,000 mg/kg

Inhalation: No data available

Dermal: No data available

No data available

Skin corrosion/irritation
Skin - Rabbit
Result: Mild skin irritation - 24 h

Serious eye damage/eye irritation
Eyes - Rabbit
Result: Mild eye irritation - 24 h

Respiratory or skin sensitisation
No data available

Germ cell mutagenicity
No data available

Carcinogenicity

Carcinogenicity - Rat - Intramuscular
Tumorigenic:Equivocal tumorigenic agent by RTECS criteria. Tumorigenic:Tumors at site or application.

IARC: No component of this product present at levels greater than or equal to 0.1% is identified as probable, possible or confirmed human carcinogen by IARC.

ACGIH: No component of this product present at levels greater than or equal to 0.1% is identified as a carcinogen or potential carcinogen by ACGIH.

NTP: No component of this product present at levels greater than or equal to 0.1% is identified as a known or anticipated carcinogen by NTP.

OSHA: No component of this product present at levels greater than or equal to 0.1% is identified as a carcinogen or potential carcinogen by OSHA.

Reproductive toxicity
No data available

May cause reproductive disorders.

Specific target organ toxicity - single exposure
No data available

Specific target organ toxicity - repeated exposure
No data available

Aspiration hazard
No data available

Additional Information
RTECS: OO9275000

Men exposed to manganese dusts showed a decrease in fertility. Chronic manganese poisoning primarily involves the central nervous system. Early symptoms include languor, sleepiness and weakness in the legs. A stolid mask-like appearance of the face, emotional disturbances such as uncontrollable laughter and a spastic gait with tendency to fall in walking are findings in more advanced cases. High incidence of pneumonia has been found in workers exposed to the dust or fume of some manganese compounds.

Stomach - Irregularities - Based on Human Evidence
Stomach - Irregularities - Based on Human Evidence

12. ECOLOGICAL INFORMATION

12.1 Toxicity

Toxicity to daphnia and other aquatic invertebrates	EC50 - Daphnia magna (Water flea) - 40 mg/l - 48 h

12.2 Persistence and degradability
No data available

12.3 Bioaccumulative potential
No data available

12.4 Mobility in soil
No data available

12.5 Results of PBT and vPvB assessment
PBT/vPvB assessment not available as chemical safety assessment not required/not conducted

12.6 Other adverse effects
An environmental hazard cannot be excluded in the event of unprofessional handling or disposal.
Harmful to aquatic life.

No data available

13. DISPOSAL CONSIDERATIONS

13.1 Waste treatment methods

Product
Burn in a chemical incinerator equipped with an afterburner and scrubber but exert extra care in igniting as this material is highly flammable. Offer surplus and non-recyclable solutions to a licensed disposal company. Contact a licensed professional waste disposal service to dispose of this material.

Contaminated packaging
Dispose of as unused product.

14. TRANSPORT INFORMATION

DOT (US)
UN number: 3208 Class: 4.3 Packing group: I
Proper shipping name: Metallic substance, water-reactive, n.o.s. (Manganese)

Poison Inhalation Hazard: No

IMDG
UN number: 3208 Class: 4.3 Packing group: I EMS-No: F-G, S-N
Proper shipping name: METALLIC SUBSTANCE, WATER-REACTIVE, N.O.S. (Manganese)

IATA
UN number: 3208 Class: 4.3 Packing group: I
Proper shipping name: Metallic substance, water-reactive, n.o.s. (Manganese)
IATA Passenger: Not permitted for transport

15. REGULATORY INFORMATION

SARA 302 Components
No chemicals in this material are subject to the reporting requirements of SARA Title III, Section 302.

SARA 313 Components

	CAS-No.	Revision Date
Manganese	7439-96-5	2007-07-01

SARA 311/312 Hazards
Reactivity Hazard, Chronic Health Hazard

Massachusetts Right To Know Components

	CAS-No.	Revision Date
Manganese	7439-96-5	2007-07-01

Pennsylvania Right To Know Components

	CAS-No.	Revision Date
Manganese	7439-96-5	2007-07-01

New Jersey Right To Know Components

	CAS-No.	Revision Date
Manganese	7439-96-5	2007-07-01

California Prop. 65 Components
This product does not contain any chemicals known to State of California to cause cancer, birth defects, or any other reproductive harm.

16. OTHER INFORMATION

Full text of H-Statements referred to under sections 2 and 3.

Aquatic Acute	Acute aquatic toxicity
Aquatic Chronic	Chronic aquatic toxicity
H260	In contact with water releases flammable gases which may ignite spontaneously.
H402	Harmful to aquatic life.
H412	Harmful to aquatic life with long lasting effects.

HMIS Rating

Health hazard:	0
Chronic Health Hazard:	*
Flammability:	3
Physical Hazard	2

NFPA Rating

Health hazard:	0
Fire Hazard:	0
Reactivity Hazard:	2
Special hazard.I:	W

Further information
Copyright 2015 Sigma-Aldrich Co. LLC. License granted to make unlimited paper copies for internal use only.
The above information is believed to be correct but does not purport to be all inclusive and shall be used only as a guide. The information in this document is based on the present state of our knowledge and is applicable to the product with regard to appropriate safety precautions. It does not represent any guarantee of the properties of the product. Sigma-Aldrich Corporation and its Affiliates shall not be held liable for any damage resulting from handling or from contact with the above product. See www.sigma-aldrich.com and/or the reverse side of invoice or packing slip for additional terms and conditions of sale.

Preparation Information
Sigma-Aldrich Corporation
Product Safety – Americas Region
1-800-521-8956

Version: 4.6 Revision Date: 03/02/2015 Print Date: 02/07/2016

SAFETY DATA SHEET

Version 4.6
Revision Date 03/02/2015
Print Date 02/07/2016

1. PRODUCT AND COMPANY IDENTIFICATION

1.1 Product identifiers

Product name : Manganese

Product Number : 463728
Brand : Aldrich

CAS-No. : 7439-96-5

1.2 Relevant identified uses of the substance or mixture and uses advised against

Identified uses : Laboratory chemicals, Manufacture of substances

1.3 Details of the supplier of the safety data sheet

Company : Sigma-Aldrich
3050 Spruce Street
SAINT LOUIS MO 63103
USA

Telephone : +1 800-325-5832
Fax : +1 800-325-5052

1.4 Emergency telephone number

Emergency Phone # : (314) 776-6555

2. HAZARDS IDENTIFICATION

2.1 Classification of the substance or mixture

GHS Classification in accordance with 29 CFR 1910 (OSHA HCS)
Substances and mixtures, which in contact with water, emit flammable gases (Category 1), H260
Acute aquatic toxicity (Category 3), H402
Chronic aquatic toxicity (Category 3), H412

For the full text of the H-Statements mentioned in this Section, see Section 16.

2.2 GHS Label elements, including precautionary statements

Pictogram



Signal word Danger

Hazard statement(s)
H260 In contact with water releases flammable gases which may ignite spontaneously.
H412 Harmful to aquatic life with long lasting effects.

Precautionary statement(s)
P223 Keep away from any possible contact with water, because of violent reaction and possible flash fire.
P231 + P232 Handle under inert gas. Protect from moisture.
P273 Avoid release to the environment.
P280 Wear protective gloves/ protective clothing/ eye protection/ face protection.
P335 + P334 Brush off loose particles from skin. Immerse in cool water/ wrap in wet bandages.

P370 + P378	In case of fire: Use dry sand, dry chemical or alcohol-resistant foam for extinction.
P402 + P404	Store in a dry place. Store in a closed container.
P501	Dispose of contents/ container to an approved waste disposal plant.

2.3 Hazards not otherwise classified (HNOC) or not covered by GHS - none

3. COMPOSITION/INFORMATION ON INGREDIENTS

3.1 Substances

Formula	:	Mn
Molecular weight	:	54.94 g/mol
CAS-No.	:	7439-96-5
EC-No.	:	231-105-1

Hazardous components

Component	Classification	Concentration
Manganese		
	Water-react. 1; Aquatic Acute 3; Aquatic Chronic 3; H260, H412	<= 100 %

For the full text of the H-Statements mentioned in this Section, see Section 16.

4. FIRST AID MEASURES

4.1 Description of first aid measures

General advice
Consult a physician. Show this safety data sheet to the doctor in attendance.Move out of dangerous area.

If inhaled
If breathed in, move person into fresh air. If not breathing, give artificial respiration. Consult a physician.

In case of skin contact
Wash off with soap and plenty of water. Consult a physician.

In case of eye contact
Rinse thoroughly with plenty of water for at least 15 minutes and consult a physician.

If swallowed
Never give anything by mouth to an unconscious person. Rinse mouth with water. Consult a physician.

4.2 Most important symptoms and effects, both acute and delayed
The most important known symptoms and effects are described in the labelling (see section 2.2) and/or in section 11

4.3 Indication of any immediate medical attention and special treatment needed
No data available

5. FIREFIGHTING MEASURES

5.1 Extinguishing media

Suitable extinguishing media
Dry powder Carbon dioxide (CO2)

Unsuitable extinguishing media
Water

5.2 Special hazards arising from the substance or mixture
Manganese/manganese oxides

5.3 Advice for firefighters
Wear self-contained breathing apparatus for firefighting if necessary.

5.4 Further information
No data available

6. ACCIDENTAL RELEASE MEASURES

6.1 Personal precautions, protective equipment and emergency procedures

Use personal protective equipment. Avoid dust formation. Avoid breathing vapours, mist or gas. Ensure adequate ventilation. Evacuate personnel to safe areas. Avoid breathing dust.
For personal protection see section 8.

6.2 Environmental precautions

Prevent further leakage or spillage if safe to do so. Do not let product enter drains. Discharge into the environment must be avoided.

6.3 Methods and materials for containment and cleaning up

Sweep up and shovel. Contain spillage, and then collect with an electrically protected vacuum cleaner or by wet-brushing and place in container for disposal according to local regulations (see section 13). Do not flush with water. Keep in suitable, closed containers for disposal.

6.4 Reference to other sections

For disposal see section 13.

7. HANDLING AND STORAGE

7.1 Precautions for safe handling

Avoid contact with skin and eyes. Avoid formation of dust and aerosols.
Provide appropriate exhaust ventilation at places where dust is formed.Keep away from sources of ignition - No smoking.
For precautions see section 2.2.

7.2 Conditions for safe storage, including any incompatibilities

Keep container tightly closed in a dry and well-ventilated place.
Never allow product to get in contact with water during storage.

Moisture sensitive. Keep in a dry place.

7.3 Specific end use(s)

Apart from the uses mentioned in section 1.2 no other specific uses are stipulated

8. EXPOSURE CONTROLS/PERSONAL PROTECTION

8.1 Control parameters

Components with workplace control parameters

Component	CAS-No.	Value	Control parameters	Basis
Manganese	7439-96-5	TWA	0.200000 mg/m3	USA. ACGIH Threshold Limit Values (TLV)
	Remarks	Central Nervous System impairment Adopted values or notations enclosed are those for which changes are proposed in the NIC See Notice of Intended Changes (NIC)		
		C	5 mg/m3	USA. Occupational Exposure Limits (OSHA) - Table Z-1 Limits for Air Contaminants
		Ceiling limit is to be determined from breathing-zone air samples.		
		C	5.000000 mg/m3	USA. Occupational Exposure Limits (OSHA) - Table Z-1 Limits for Air Contaminants
		Ceiling limit is to be determined from breathing-zone air samples.		

		TWA	1.000000 mg/m3	USA. NIOSH Recommended Exposure Limits
		ST	3.000000 mg/m3	USA. NIOSH Recommended Exposure Limits
		TWA	1.000000 mg/m3	USA. NIOSH Recommended Exposure Limits
		ST	3.000000 mg/m3	USA. NIOSH Recommended Exposure Limits
		C	5.000000 mg/m3	USA. Occupational Exposure Limits (OSHA) - Table Z-1 Limits for Air Contaminants
		Ceiling limit is to be determined from breathing-zone air samples.		
		TWA	1.000000 mg/m3	USA. NIOSH Recommended Exposure Limits
		ST	3.000000 mg/m3	USA. NIOSH Recommended Exposure Limits
		TWA	0.200000 mg/m3	USA. ACGIH Threshold Limit Values (TLV)
		Central Nervous System impairment Adopted values or notations enclosed are those for which changes are proposed in the NIC See Notice of Intended Changes (NIC) varies		
		TWA	0.100000 mg/m3	USA. ACGIH Threshold Limit Values (TLV)
		Central Nervous System impairment 2014 Adoption varies		
		TWA	0.020000 mg/m3	USA. ACGIH Threshold Limit Values (TLV)
		Central Nervous System impairment 2014 Adoption varies		
		TWA	0.1 mg/m3	USA. ACGIH Threshold Limit Values (TLV)
		Central Nervous System impairment varies		
		TWA	0.02 mg/m3	USA. ACGIH Threshold Limit Values (TLV)
		Central Nervous System impairment varies		

8.2 Exposure controls

Appropriate engineering controls

Handle in accordance with good industrial hygiene and safety practice. Wash hands before breaks and at the end of workday.

Personal protective equipment

Eye/face protection

Safety glasses with side-shields conforming to EN166 Use equipment for eye protection tested and approved under appropriate government standards such as NIOSH (US) or EN 166(EU).

Skin protection

Handle with gloves. Gloves must be inspected prior to use. Use proper glove removal technique (without touching glove's outer surface) to avoid skin contact with this product. Dispose of contaminated gloves after use in accordance with applicable laws and good laboratory practices. Wash and dry hands.

Body Protection

impervious clothing, Flame retardant protective clothing, The type of protective equipment must be selected according to the concentration and amount of the dangerous substance at the specific workplace.

Respiratory protection
Where risk assessment shows air-purifying respirators are appropriate use a full-face particle respirator type N100 (US) or type P3 (EN 143) respirator cartridges as a backup to engineering controls. If the respirator is the sole means of protection, use a full-face supplied air respirator. Use respirators and components tested and approved under appropriate government standards such as NIOSH (US) or CEN (EU).

Control of environmental exposure
Prevent further leakage or spillage if safe to do so. Do not let product enter drains. Discharge into the environment must be avoided.

9. PHYSICAL AND CHEMICAL PROPERTIES

9.1 Information on basic physical and chemical properties

a)	Appearance	Form: powder Colour: grey
b)	Odour	No data available
c)	Odour Threshold	No data available
d)	pH	No data available
e)	Melting point/freezing point	Melting point/range: 1,244 °C (2,271 °F) - lit.
f)	Initial boiling point and boiling range	1,962 °C (3,564 °F) - lit.
g)	Flash point	Not applicable
h)	Evaporation rate	No data available
i)	Flammability (solid, gas)	No data available
j)	Upper/lower flammability or explosive limits	No data available
k)	Vapour pressure	No data available
l)	Vapour density	No data available
m)	Relative density	7.3 g/mL at 25 °C (77 °F)
n)	Water solubility	No data available
o)	Partition coefficient: n-octanol/water	No data available
p)	Auto-ignition temperature	No data available
q)	Decomposition temperature	No data available
r)	Viscosity	No data available
s)	Explosive properties	No data available
t)	Oxidizing properties	No data available

9.2 Other safety information
No data available

10. STABILITY AND REACTIVITY

10.1 Reactivity
No data available

10.2 Chemical stability
Stable under recommended storage conditions.

10.3 Possibility of hazardous reactions
Reacts violently with water.

10.4 Conditions to avoid
Exposure to moisture

10.5 Incompatible materials
acids, Halogens, Bases, Phosphorus, Sulphur oxides, Peroxides

10.6 Hazardous decomposition products
Other decomposition products - No data available
In the event of fire: see section 5

11. TOXICOLOGICAL INFORMATION

11.1 Information on toxicological effects

Acute toxicity
LD50 Oral - Rat - 9,000 mg/kg

Inhalation: No data available

Dermal: No data available

No data available

Skin corrosion/irritation
Skin - Rabbit
Result: Mild skin irritation - 24 h

Serious eye damage/eye irritation
Eyes - Rabbit
Result: Mild eye irritation - 24 h

Respiratory or skin sensitisation
No data available

Germ cell mutagenicity
No data available

Carcinogenicity

Carcinogenicity - Rat - Intramuscular
Tumorigenic:Equivocal tumorigenic agent by RTECS criteria. Tumorigenic:Tumors at site or application.

IARC: No component of this product present at levels greater than or equal to 0.1% is identified as probable, possible or confirmed human carcinogen by IARC.

ACGIH: No component of this product present at levels greater than or equal to 0.1% is identified as a carcinogen or potential carcinogen by ACGIH.

NTP: No component of this product present at levels greater than or equal to 0.1% is identified as a known or anticipated carcinogen by NTP.

OSHA: No component of this product present at levels greater than or equal to 0.1% is identified as a carcinogen or potential carcinogen by OSHA.

Reproductive toxicity
No data available

May cause reproductive disorders.

Specific target organ toxicity - single exposure
No data available

Specific target organ toxicity - repeated exposure
No data available

Aspiration hazard
No data available

Additional Information
RTECS: OO9275000

Men exposed to manganese dusts showed a decrease in fertility. Chronic manganese poisoning primarily involves the central nervous system. Early symptoms include languor, sleepiness and weakness in the legs. A stolid mask-like appearance of the face, emotional disturbances such as uncontrollable laughter and a spastic gait with tendency to fall in walking are findings in more advanced cases. High incidence of pneumonia has been found in workers exposed to the dust or fume of some manganese compounds.

Stomach - Irregularities - Based on Human Evidence
Stomach - Irregularities - Based on Human Evidence

12. ECOLOGICAL INFORMATION

12.1 Toxicity

Toxicity to daphnia and other aquatic invertebrates	EC50 - Daphnia magna (Water flea) - 40 mg/l - 48 h

12.2 Persistence and degradability
No data available

12.3 Bioaccumulative potential
No data available

12.4 Mobility in soil
No data available

12.5 Results of PBT and vPvB assessment
PBT/vPvB assessment not available as chemical safety assessment not required/not conducted

12.6 Other adverse effects
An environmental hazard cannot be excluded in the event of unprofessional handling or disposal.
Harmful to aquatic life.

No data available

13. DISPOSAL CONSIDERATIONS

13.1 Waste treatment methods

Product
Burn in a chemical incinerator equipped with an afterburner and scrubber but exert extra care in igniting as this material is highly flammable. Offer surplus and non-recyclable solutions to a licensed disposal company. Contact a licensed professional waste disposal service to dispose of this material.

Contaminated packaging
Dispose of as unused product.

14. TRANSPORT INFORMATION

DOT (US)
UN number: 3208 Class: 4.3 Packing group: I
Proper shipping name: Metallic substance, water-reactive, n.o.s. (Manganese)

Poison Inhalation Hazard: No

IMDG
UN number: 3208 Class: 4.3 Packing group: I EMS-No: F-G, S-N
Proper shipping name: METALLIC SUBSTANCE, WATER-REACTIVE, N.O.S. (Manganese)

IATA
UN number: 3208 Class: 4.3 Packing group: I
Proper shipping name: Metallic substance, water-reactive, n.o.s. (Manganese)
IATA Passenger: Not permitted for transport

15. REGULATORY INFORMATION

SARA 302 Components
No chemicals in this material are subject to the reporting requirements of SARA Title III, Section 302.

SARA 313 Components

	CAS-No.	Revision Date
Manganese	7439-96-5	2007-07-01

SARA 311/312 Hazards
Reactivity Hazard, Chronic Health Hazard

Massachusetts Right To Know Components

	CAS-No.	Revision Date
Manganese	7439-96-5	2007-07-01

Pennsylvania Right To Know Components

	CAS-No.	Revision Date
Manganese	7439-96-5	2007-07-01

New Jersey Right To Know Components

	CAS-No.	Revision Date
Manganese	7439-96-5	2007-07-01

California Prop. 65 Components
This product does not contain any chemicals known to State of California to cause cancer, birth defects, or any other reproductive harm.

16. OTHER INFORMATION

Full text of H-Statements referred to under sections 2 and 3.

Aquatic Acute	Acute aquatic toxicity
Aquatic Chronic	Chronic aquatic toxicity
H260	In contact with water releases flammable gases which may ignite spontaneously.
H402	Harmful to aquatic life.
H412	Harmful to aquatic life with long lasting effects.

HMIS Rating

Health hazard:	0
Chronic Health Hazard:	*
Flammability:	3
Physical Hazard	2

NFPA Rating

Health hazard:	0
Fire Hazard:	0
Reactivity Hazard:	2
Special hazard.I:	W

Further information
Copyright 2015 Sigma-Aldrich Co. LLC. License granted to make unlimited paper copies for internal use only.
The above information is believed to be correct but does not purport to be all inclusive and shall be used only as a guide. The information in this document is based on the present state of our knowledge and is applicable to the product with regard to appropriate safety precautions. It does not represent any guarantee of the properties of the product. Sigma-Aldrich Corporation and its Affiliates shall not be held liable for any damage resulting from handling or from contact with the above product. See www.sigma-aldrich.com and/or the reverse side of invoice or packing slip for additional terms and conditions of sale.

Preparation Information
Sigma-Aldrich Corporation
Product Safety – Americas Region
1-800-521-8956

Version: 4.6 Revision Date: 03/02/2015 Print Date: 02/07/2016

MATERIAL SAFETY DATA SHEET

Date Printed: 02.04.2016
Date Updated: 07.08.2012
Version 1.9

Section 1 - Product and Company Information

Product Name	M-CRESOL APPROX 99%
Product Number	C5015
Brand	SIGMA
Company	Sigma-Aldrich
Address	3050 Spruce Street SAINT LOUIS MO 63103 US
Technical Phone:	800-325-5832
Fax:	800-325-5052
Emergency Phone:	314-776-6555

Section 2 - Composition/Information on Ingredient

Substance Name	CAS #	SARA 313
M-CRESOL	108-39-4	Yes

Formula C7H8O
Synonyms 3-Cresol * m-Cresol (ACGIH:OSHA) * m-Cresole * m-Cresylic acid * 1-Hydroxy-3-methylbenzene * m-Hydroxytoluene * 3-Hydroxytoluene * m-Kresol * m-Methylphenol * 3-Methylphenol * m-Oxytoluene * Phenol, 3-methyl- (9CI) * RCRA waste number U052 * m-Toluol
RTECS Number: GO6125000

Section 3 - Hazards Identification

EMERGENCY OVERVIEW

Toxic.
Toxic in contact with skin and if swallowed. Causes burns. Readily absorbed through skin. Combustible. Target organ(s): Central nervous system. Lungs.

HMIS RATING
HEALTH: 3*
FLAMMABILITY: 2
REACTIVITY: 1

NFPA RATING
HEALTH: 3
FLAMMABILITY: 2
REACTIVITY: 1

*additional chronic hazards present.

For additional information on toxicity, please refer to Section 11.

Section 4 - First Aid Measures

ORAL EXPOSURE
If swallowed, wash out mouth with water provided person is conscious. Call a physician immediately. Do not induce vomiting.

INHALATION EXPOSURE
If inhaled, remove to fresh air. If not breathing give artificial respiration. If breathing is difficult, give oxygen.

DERMAL EXPOSURE
In case of skin contact, flush with copious amounts of water for at least 15 minutes. Remove contaminated clothing and shoes. Call a physician.

EYE EXPOSURE
In case of contact with eyes, flush with copious amounts of water for at least 15 minutes. Assure adequate flushing by separating the eyelids with fingers. Call a physician.

Section 5 - Fire Fighting Measures

FLASH POINT
186,800 °F 86,000 °C Method: closed cup

EXPLOSION LIMITS
Lower: 1,060 % Upper: 1,350 %

AUTOIGNITION TEMP
558,00 °C

FLAMMABILITY
N/A

EXTINGUISHING MEDIA
Suitable: Carbon dioxide, dry chemical powder, or appropriate foam.

FIREFIGHTING
Protective Equipment: Wear self-contained breathing apparatus and protective clothing to prevent contact with skin and eyes. Specific Hazard(s): Combustible liquid. Emits toxic fumes under fire conditions.

Section 6 - Accidental Release Measures

PROCEDURE TO BE FOLLOWED IN CASE OF LEAK OR SPILL
Evacuate area.

PROCEDURE(S) OF PERSONAL PRECAUTION(S)
Wear self-contained breathing apparatus, rubber boots, and heavy rubber gloves.

METHODS FOR CLEANING UP
Cover with dry lime or soda ash, pick up, keep in a closed container, and hold for waste disposal. Ventilate area and wash spill site after material pickup is complete.

Section 7 - Handling and Storage

HANDLING
User Exposure: Do not breathe vapor. Do not get in eyes, on

skin, on clothing. Avoid prolonged or repeated exposure.

STORAGE
Suitable: Keep tightly closed. Keep away from heat and open flame. Store in a cool dry place.
Unsuitable: May discolor on exposure to air and light.

Section 8 - Exposure Controls / PPE

ENGINEERING CONTROLS
Use only in a chemical fume hood. Safety shower and eye bath.

PERSONAL PROTECTIVE EQUIPMENT
Respiratory: Use respirators and components tested and approved under appropriate government standards such as NIOSH (US) or CEN (EU). Where risk assessment shows air-purifying respirators are appropriate use a full-face respirator with multi-purpose combination (US) or type ABEK (EN 14387) respirator cartridges as a backup to engineering controls. If the respirator is the sole means of protection, use a full-face supplied air respirator.
Hand: Compatible chemical-resistant gloves.
Eye: Chemical safety goggles.
Other: Faceshield (8-inch minimum).

GENERAL HYGIENE MEASURES
Wash contaminated clothing before reuse. Discard contaminated shoes. Wash thoroughly after handling.

EXPOSURE LIMITS, RTECS

Country	Source	Type	Value
USA	ACGIH	TWA	5 PPM
Remarks: Skin			
USA	MSHA Standard-air	TWA	5 PPM (22 MG/M3)
USA	OSHA.	PEL	8H TWA 5 PPM (22 MG/M3) (SKIN)
New Zealand OEL			
Remarks: check ACGIH TLV			
USA	NIOSH	TWA	2.3 PPM

Section 9 - Physical/Chemical Properties

Appearance — Physical State: Liquid

Property	Value	At Temperature or Pressure
Molecular Weight	108,1400 AMU	
pH	N/A	
BP/BP Range	200,000. - 203,000 °C.	
MP/MP Range	8,000. - 10,000 °C.	
Freezing Point	N/A	
Vapor Pressure	< 1,000000000 mmHg	20,00 °C
Vapor Density	3,720 g/l	
Saturated Vapor Conc.	N/A	
SG/Density	1,0340 g/cm3	
Bulk Density	N/A	
Odor Threshold	N/A	
Volatile%	N/A	
VOC Content	N/A	
Water Content	N/A	
Solvent Content	N/A	

Evaporation Rate	N/A	
Viscosity	12,900 Pas	25,000 °C
Surface Tension	N/A	
Partition Coefficient	N/A	
Decomposition Temp.	N/A	
Flash Point	186,800 °F	Method: closed cup
	86,000 °C	
Explosion Limits	Lower: 1,060 %	
	Upper: 1,350 %	
Flammability	N/A	
Autoignition Temp	558,00 °C	
Refractive Index	1,5420	
Optical Rotation	N/A	
Miscellaneous Data	N/A	
Solubility	Other Solvents: SOLUBLE IN ACETONE, ETHANOL, MISCIBLE IN ALCOHOL,ETHER	

N/A = not available

Section 10 - Stability and Reactivity

STABILITY

Stable: Stable.
Materials to Avoid: Oxidizing agents, Bases.

HAZARDOUS DECOMPOSITION PRODUCTS

Hazardous Decomposition Products: Carbon monoxide, Carbon dioxide.

HAZARDOUS POLYMERIZATION

Hazardous Polymerization: Will not occur

Section 11 - Toxicological Information

ROUTE OF EXPOSURE

Skin Contact: Causes burns.
Skin Absorption: Toxic if absorbed through skin. Readily absorbed through skin.
Eye Contact: Causes burns.
Inhalation: May be harmful if inhaled. Material is extremely destructive to the tissue of the mucous membranes and upper respiratory tract.
Ingestion: Toxic if swallowed.

TARGET ORGAN(S) OR SYSTEM(S)

Central nervous system. Eyes. Liver. Kidneys. Lungs.

SIGNS AND SYMPTOMS OF EXPOSURE

Material is extremely destructive to tissue of the mucous membranes and upper respiratory tract, eyes, and skin. Inhalation may result in spasm, inflammation and edema of the larynxand bronchi, chemical pneumonitis, and pulmonary edema. Symptoms of exposure may include burning sensation, coughing, wheezing, laryngitis, shortness of breath, headache, nausea, and vomiting. Exposure can cause: Damage to the eyes. Damage to the kidneys. To the best of our knowledge, the chemical, physical, and toxicological properties have not been thoroughly investigated.

TOXICITY DATA

Oral
Rat
242,000000 mg/kg
LD50
Remarks: Behavioral:Somnolence (general depressed activity).
Behavioral:Convulsions or effect on seizure threshold.
Gastrointestinal:Peritonitis.

Inhalation
Rat
> 710,000 mg/m3
LC50

Skin
Rat
1100,000000 mg/kg
LD50

Oral
Mouse
828,000000 mg/kg
LD50

Intraperitoneal
Mouse
168 MG/KG
LD50

Skin
Rabbit
2050,000000 mg/kg
LD50
Remarks: Behavioral:Convulsions or effect on seizure threshold.
Sense Organs and Special Senses (Nose, Eye, Ear, and
Taste):Eye:Lacrimation. Gastrointestinal:Changes in structure or
function of salivary glands.

IRRITATION DATA

Skin
Rabbit
517,000000 mg
24H
Remarks: Severe irritation effect

Eyes
Rabbit
103,000000 mg
Remarks: Severe irritation effect

CHRONIC EXPOSURE - CARCINOGEN

Species: Mouse
Route of Application: Skin
Dose: 2280 MG/KG
Exposure Time: 20W
Frequency: I
Result: Tumorigenic:Neoplastic by RTECS criteria. Skin and
Appendages: Other: Tumors.

CHRONIC EXPOSURE - TERATOGEN

Species: Rabbit
Dose: 134 GM/KG
Route of Application: Subcutaneous
Exposure Time: (6-18D PREG)
Result: Effects on Embryo or Fetus: Fetotoxicity (except death, e.g., stunted fetus).

CHRONIC EXPOSURE - MUTAGEN

Species: Human
Dose: 10 UMOL/L
Exposure Time: 4H
Cell Type: HeLa cell
Mutation test: DNA inhibition

Section 12 - Ecological Information

ACUTE ECOTOXICITY TESTS

Test Type: EC50 Algae
Time: 24,0 h
Value: 110,000 mg/l

Test Type: EC50 Daphnia
Species: Daphnia magna
Time: 24,0 h
Value: 25,000 mg/l

Test Type: LC50 Fish
Species: Leuciscus idus
Time: 48,0 h
Value: 17,000. - 19,000 mg/l.

Test Type: LC50 Fish
Species: Onchorhynchus mykiss (Rainbow trout)
Time: 96,0 h
Value: 8,900 mg/l

Section 13 - Disposal Considerations

APPROPRIATE METHOD OF DISPOSAL OF SUBSTANCE OR PREPARATION
This combustible material may be burned in a chemical incinerator equipped with an afterburner and scrubber. Observe all federal, state, and local environmental regulations.

Section 14 - Transport Information

DOT
Proper Shipping Name: Cresols
UN#: 2076
Class: 6.1
Packing Group: Packing Group II
Hazard Label: Toxic substances.
Hazard Label: Corrosive
PIH: Not PIH

IATA
Proper Shipping Name: Cresols, liquid (o-, m-, p-)

IATA UN Number: 2076
Hazard Class: 6.1
Packing Group: II

Section 15 - Regulatory Information

EU DIRECTIVES CLASSIFICATION
Symbol of Danger: T
Indication of Danger: Toxic.
R: 24/25-34
Risk Statements: Toxic in contact with skin and if swallowed.
Causes burns.
S: 36/37/39-45
Safety Statements: Wear suitable protective clothing, gloves, and eye/face protection. In case of accident or if you feel unwell, seek medical advice immediately (show the label where possible).

US CLASSIFICATION AND LABEL TEXT
Indication of Danger: Toxic.
Risk Statements: Toxic in contact with skin and if swallowed.
Causes burns.
Safety Statements: In case of contact with eyes, rinse immediately with plenty of water and seek medical advice. Wear suitable protective clothing, gloves, and eye/face protection. In case of accident or if you feel unwell, seek medical advice immediately (show the label where possible).
US Statements: Readily absorbed through skin. Combustible.
Target organ(s): Central nervous system. Lungs.

UNITED STATES REGULATORY INFORMATION
SARA LISTED: Yes
DEMINIMIS: 1,000 %
TSCA INVENTORY ITEM: Yes

CANADA REGULATORY INFORMATION
WHMIS Classification: This product has been classified in accordance with the hazard criteria of the CPR, and the MSDS contains all the information required by the CPR.
DSL: Yes
NDSL: No

Section 16 - Other Information

DISCLAIMER
For R&D use only. Not for drug, household or other uses.

WARRANTY
The above information is believed to be correct but does not purport to be all inclusive and shall be used only as a guide. The information in this document is based on the present state of our knowledge and is applicable to the product with regard to appropriate safety precautions. It does not represent any guarantee of the properties of the product. Sigma-Aldrich Inc., shall not be held liable for any damage resulting from handling or from contact with the above product. See reverse side of invoice or packing slip for additional terms and conditions of sale.
Copyright 2010 Sigma-Aldrich Co. License granted to make unlimitedpaper copies for internal use only.

SAFETY DATA SHEET

Version 6.5
Revision Date 02/07/2023
Print Date 02/07/2023

SECTION 1: Identification of the substance/mixture and of the company/undertaking

1.1 Product identifiers

Product name : Mercury

Product Number : 215457
Brand : SIGALD
Index-No. : 080-001-00-0
CAS-No. : 7439-97-6

1.2 Relevant identified uses of the substance or mixture and uses advised against

Identified uses : Scientific research and development, Reagent for analysis

1.3 Details of the supplier of the safety data sheet

Company : Sigma-Aldrich Inc.
3050 SPRUCE ST
ST. LOUIS MO 63103
UNITED STATES

Telephone : +1 314 771-5765
Fax : +1 800 325-5052

1.4 Emergency telephone

Emergency Phone # : 800-424-9300 CHEMTREC (USA) +1-703-527-3887 CHEMTREC (International) 24 Hours/day; 7 Days/week

SECTION 2: Hazards identification

2.1 Classification of the substance or mixture

GHS Classification in accordance with 29 CFR 1910 (OSHA HCS)

Acute toxicity, Inhalation (Category 2), H330
Reproductive toxicity (Category 1B), H360
Specific target organ toxicity - repeated exposure (Category 1), H372
Short-term (acute) aquatic hazard (Category 1), H400
Long-term (chronic) aquatic hazard (Category 1), H410

For the full text of the H-Statements mentioned in this Section, see Section 16.

2.2 GHS Label elements, including precautionary statements

Pictogram



Signal Word Danger

The life science business of Merck KGaA, Darmstadt, Germany
operates as MilliporeSigma in the US and Canada

Hazard statement(s)

H330	Fatal if inhaled.
H360	May damage fertility or the unborn child.
H372	Causes damage to organs through prolonged or repeated exposure.
H410	Very toxic to aquatic life with long lasting effects.

Precautionary statement(s)

P201	Obtain special instructions before use.
P202	Do not handle until all safety precautions have been read and understood.
P260	Do not breathe dust/ fume/ gas/ mist/ vapors/ spray.
P264	Wash skin thoroughly after handling.
P270	Do not eat, drink or smoke when using this product.
P271	Use only outdoors or in a well-ventilated area.
P273	Avoid release to the environment.
P280	Wear protective gloves/ protective clothing/ eye protection/ face protection.
P284	Wear respiratory protection.
P304 + P340 + P310	IF INHALED: Remove person to fresh air and keep comfortable for breathing. Immediately call a POISON CENTER/ doctor.
P308 + P313	IF exposed or concerned: Get medical advice/ attention.
P391	Collect spillage.
P403 + P233	Store in a well-ventilated place. Keep container tightly closed.
P405	Store locked up.
P501	Dispose of contents/ container to an approved waste disposal plant.

2.3 Hazards not otherwise classified (HNOC) or not covered by GHS - none

SECTION 3: Composition/information on ingredients

3.1 Substances

Formula	:	Hg
Molecular weight	:	200.59 g/mol
CAS-No.	:	7439-97-6
EC-No.	:	231-106-7
Index-No.	:	080-001-00-0

Component	Classification	Concentration
mercury		
	Acute Tox. 2; Repr. 1B; STOT RE 1; Aquatic Acute 1; Aquatic Chronic 1; H330, H360, H372, H400, H410 M-Factor - Aquatic Acute: 1 - Aquatic Chronic: 100	<= 100 %

For the full text of the H-Statements mentioned in this Section, see Section 16.

The life science business of Merck KGaA, Darmstadt, Germany
operates as MilliporeSigma in the US and Canada

SECTION 4: First aid measures

4.1 Description of first-aid measures

General advice
First aiders need to protect themselves. Show this material safety data sheet to the doctor in attendance.

If inhaled
After inhalation: fresh air. Immediately call in physician. If breathing stops: immediately apply artificial respiration, if necessary also oxygen.

In case of skin contact
In case of skin contact: Take off immediately all contaminated clothing. Rinse skin with water/ shower. Consult a physician.

In case of eye contact
After eye contact: rinse out with plenty of water. Call in ophthalmologist. Remove contact lenses.

If swallowed
After swallowing: immediately make victim drink water (two glasses at most). Consult a physician.

4.2 Most important symptoms and effects, both acute and delayed
The most important known symptoms and effects are described in the labelling (see section 2.2) and/or in section 11

4.3 Indication of any immediate medical attention and special treatment needed
No data available

SECTION 5: Firefighting measures

5.1 Extinguishing media

Suitable extinguishing media
Use extinguishing measures that are appropriate to local circumstances and the surrounding environment.

Unsuitable extinguishing media
For this substance/mixture no limitations of extinguishing agents are given.

5.2 Special hazards arising from the substance or mixture
Mercury/mercury oxides.
Not combustible.
Ambient fire may liberate hazardous vapours.

5.3 Advice for firefighters
Stay in danger area only with self-contained breathing apparatus. Prevent skin contact by keeping a safe distance or by wearing suitable protective clothing.

5.4 Further information
Suppress (knock down) gases/vapors/mists with a water spray jet. Prevent fire extinguishing water from contaminating surface water or the ground water system.

The life science business of Merck KGaA, Darmstadt, Germany
operates as MilliporeSigma in the US and Canada

SECTION 6: Accidental release measures

6.1 Personal precautions, protective equipment and emergency procedures

Advice for non-emergency personnel: Do not breathe vapors, aerosols. Avoid substance contact. Ensure adequate ventilation. Evacuate the danger area, observe emergency procedures, consult an expert.
For personal protection see section 8.

6.2 Environmental precautions

Do not let product enter drains.

6.3 Methods and materials for containment and cleaning up

Soak up with inert absorbent material and dispose of as hazardous waste. Keep in suitable, closed containers for disposal. In some instances, a mercury spill kit may be used. Please consult with your site EHS representative to determine the most appropriate clean up method.Cover drains. Collect, bind, and pump off spills. Observe possible material restrictions (see sections 7 and 10). Take up carefully with liquid-absorbent material (e.g. Chemizorb®). Dispose of properly. Clean up affected area.

6.4 Reference to other sections

For disposal see section 13.

SECTION 7: Handling and storage

7.1 Precautions for safe handling

Advice on safe handling
Work under hood. Do not inhale substance/mixture. Avoid generation of vapours/aerosols.

Hygiene measures
Immediately change contaminated clothing. Apply preventive skin protection. Wash hands and face after working with substance.
For precautions see section 2.2.

7.2 Conditions for safe storage, including any incompatibilities

Storage conditions
Tightly closed. Keep in a well-ventilated place. Keep locked up or in an area accessible only to qualified or authorized persons.

Store under inert gas.

Storage class
Storage class (TRGS 510): 6.1B: Non-combustible, acute toxic Cat. 1 and 2 / very toxic hazardous materials

7.3 Specific end use(s)

Apart from the uses mentioned in section 1.2 no other specific uses are stipulated

SECTION 8: Exposure controls/personal protection

8.1 Control parameters

Ingredients with workplace control parameters

The life science business of Merck KGaA, Darmstadt, Germany
operates as MilliporeSigma in the US and Canada

Component	CAS-No.	Value	Control parameters	Basis
mercury	7439-97-6	C	0.1 mg/m3	USA. NIOSH Recommended Exposure Limits
	Remarks	Potential for dermal absorption		
		CEIL	1.0mg/10m3	USA. Occupational Exposure Limits (OSHA) - Table Z-2
		TWA	0.05 mg/m3	USA. Table Z-1-A Limits for Air Contaminants (1989 vacated values)
		Skin notation		
		TWA	0.025 mg/m3	USA. ACGIH Threshold Limit Values (TLV)
		Central Nervous System impairment Kidney damage Substances for which there is a Biological Exposure Index or Indices (see BEI® section) Not classifiable as a human carcinogen Danger of cutaneous absorption		
		TWA	0.05 mg/m3	USA. NIOSH Recommended Exposure Limits
		Potential for dermal absorption		

8.2 Exposure controls

Appropriate engineering controls
Immediately change contaminated clothing. Apply preventive skin protection. Wash hands and face after working with substance.

Personal protective equipment

Eye/face protection
Use equipment for eye protection tested and approved under appropriate government standards such as NIOSH (US) or EN 166(EU). Safety glasses

Skin protection
This recommendation applies only to the product stated in the safety data sheet, supplied by us and for the designated use. When dissolving in or mixing with other substances and under conditions deviating from those stated in EN374 please contact the supplier of CE-approved gloves (e.g. KCL GmbH, D-36124 Eichenzell, Internet: www.kcl.de).
Full contact
Material: Nitrile rubber
Minimum layer thickness: 0.11 mm
Break through time: 480 min
Material tested:KCL 741 Dermatril® L

This recommendation applies only to the product stated in the safety data sheet, supplied by us and for the designated use. When dissolving in or mixing with other substances and under conditions deviating from those stated in EN374 please contact the supplier of CE-approved gloves (e.g. KCL GmbH, D-36124 Eichenzell, Internet: www.kcl.de).
Splash contact
Material: Nitrile rubber
Minimum layer thickness: 0.11 mm
Break through time: 480 min
Material tested:KCL 741 Dermatril® L

The life science business of Merck KGaA, Darmstadt, Germany
operates as MilliporeSigma in the US and Canada

Body Protection
protective clothing

Respiratory protection
required when vapours/aerosols are generated.
Our recommendations on filtering respiratory protection are based on the following standards: DIN EN 143, DIN 14387 and other accompanying standards relating to the used respiratory protection system.

Control of environmental exposure
Do not let product enter drains.

SECTION 9: Physical and chemical properties

9.1 Information on basic physical and chemical properties

a)	Appearance	Form: liquid Color: silver, white
b)	Odor	odorless
c)	Odor Threshold	No data available
d)	pH	No data available
e)	Melting point/freezing point	Melting point/range: -38.87 °C (-37.97 °F) - lit.
f)	Initial boiling point and boiling range	356.6 °C 673.9 °F - lit.
g)	Flash point	()Not applicable
h)	Evaporation rate	No data available
i)	Flammability (solid, gas)	The product is not flammable.
j)	Upper/lower flammability or explosive limits	No data available
k)	Vapor pressure	< 0.01 hPa at 20 °C (68 °F) 1 hPa at 126 °C(259 °F)
l)	Vapor density	6.93 - (Air = 1.0)
m)	Density	13.55 g/cm3 at 25 °C (77 °F)
	Relative density	No data available
n)	Water solubility	0.00006 g/l at 25 °C (77 °F)
o)	Partition coefficient: n-octanol/water	Not applicable for inorganic substances
p)	Autoignition temperature	No data available
q)	Decomposition temperature	No data available
r)	Viscosity	No data available

The life science business of Merck KGaA, Darmstadt, Germany
operates as MilliporeSigma in the US and Canada

s) Explosive properties No data available

t) Oxidizing properties none

9.2 Other safety information

Relative vapor density	6.93 - (Air = 1.0)

SECTION 10: Stability and reactivity

10.1 Reactivity
No data available

10.2 Chemical stability
The product is chemically stable under standard ambient conditions (room temperature) .

10.3 Possibility of hazardous reactions
Risk of explosion with:
Acetylene
Alkali metals
Aluminum
Amines
Ammonia
chlorine dioxide
Potassium
sodium
oxalic acid
perchlorates
Risk of ignition or formation of inflammable gases or vapours with:
Chlorine
silanes
Oxygen
Generates dangerous gases or fumes in contact with:
Nitric acid
Exothermic reaction with:
Bromine
Metals
acetylidene
Oxygen

10.4 Conditions to avoid
no information available

10.5 Incompatible materials
Aluminum, Lead, Copper, silver, Zinc, zinc alloys, Tin

10.6 Hazardous decomposition products
In the event of fire: see section 5

The life science business of Merck KGaA, Darmstadt, Germany
operates as MilliporeSigma in the US and Canada

SECTION 11: Toxicological information

11.1 Information on toxicological effects

Acute toxicity
Oral: No data available
LC50 Inhalation - Rat - male - 2 h - < 27 mg/m3 - vapor

Dermal: No data available

Skin corrosion/irritation
No data available

Serious eye damage/eye irritation
No data available

Respiratory or skin sensitization
No data available

Germ cell mutagenicity
No data available

Carcinogenicity
This product is or contains a component that is not classifiable as to its carcinogenicity based on its IARC, ACGIH, NTP, or EPA classification.

IARC: No ingredient of this product present at levels greater than or equal to 0.1% is identified as probable, possible or confirmed human carcinogen by IARC.

NTP: No ingredient of this product present at levels greater than or equal to 0.1% is identified as a known or anticipated carcinogen by NTP.

OSHA: No component of this product present at levels greater than or equal to 0.1% is on OSHA's list of regulated carcinogens.

Reproductive toxicity
Presumed human reproductive toxicant

Specific target organ toxicity - single exposure
No data available

Specific target organ toxicity - repeated exposure
Causes damage to organs through prolonged or repeated exposure.

Aspiration hazard
No data available

11.2 Additional Information

RTECS: OV4550000
To the best of our knowledge, the chemical, physical, and toxicological properties have not been thoroughly investigated.

Stomach - Irregularities - Based on Human Evidence

Stomach - Irregularities - Based on Human Evidence

The life science business of Merck KGaA, Darmstadt, Germany
operates as MilliporeSigma in the US and Canada

SECTION 12: Ecological information

12.1 Toxicity

Toxicity to fish	mortality LC50 - Cyprinus carpio (Carp) - 0.160 mg/l - 96 h
Toxicity to fish(Chronic toxicity)	Remarks: No data available (mercury)

12.2 Persistence and degradability

The methods for determining biodegradability are not applicable to inorganic substances.

12.3 Bioaccumulative potential

Bioaccumulation	Carassius auratus (goldfish) - 1,789 d - 0.25 µg/l(mercury)
	Bioconcentration factor (BCF): 155,986

12.4 Mobility in soil

No data available

12.5 Results of PBT and vPvB assessment

PBT/vPvB assessment not available as chemical safety assessment not required/not conducted

12.6 Endocrine disrupting properties

No data available

12.7 Other adverse effects

No data available

SECTION 13: Disposal considerations

13.1 Waste treatment methods

Product

Waste material must be disposed of in accordance with the national and local regulations. Leave chemicals in original containers. No mixing with other waste. Handle uncleaned containers like the product itself. See www.retrologistik.com for processes regarding the return of chemicals and containers, or contact us there if you have further questions.

SECTION 14: Transport information

DOT (US)

UN number: 2809 Class: 8 (6.1) Packing group: III
Proper shipping name: Mercury
Reportable Quantity (RQ): 1 lbs
Reportable Quantity (RQ): 1 lbs
Poison Inhalation Hazard: No

IMDG

UN number: 2809 Class: 8 (6.1) Packing group: III EMS-No: F-A, S-B
Proper shipping name: MERCURY
Marine pollutant : yes

IATA

The life science business of Merck KGaA, Darmstadt, Germany
operates as MilliporeSigma in the US and Canada

UN number: 2809 Class: 8 (6.1) Packing group: III
Proper shipping name: Mercury

SECTION 15: Regulatory information

SARA 302 Components
This material does not contain any components with a section 302 EHS TPQ.

SARA 313 Components
The following components are subject to reporting levels established by SARA Title III, Section 313:

	CAS-No.	Revision Date
mercury	7439-97-6	2015-11-23

SARA 311/312 Hazards
Acute Health Hazard, Chronic Health Hazard

Reportable Quantity : D009 lbs

Massachusetts Right To Know Components
No components are subject to the Massachusetts Right to Know Act.

Pennsylvania Right To Know Components

	CAS-No.	Revision Date
mercury	7439-97-6	2015-11-23

California Prop. 65 Components

	CAS-No.	Revision Date
, which is/are known to the State of California to cause birth defects or other reproductive harm. For more information go to www.P65Warnings.ca.gov.mercury	7439-97-6	2013-12-20

SECTION 16: Other information

Further information
The above information is believed to be correct but does not purport to be all inclusive and shall be used only as a guide. The information in this document is based on the present state of our knowledge and is applicable to the product with regard to appropriate safety precautions. It does not represent any guarantee of the properties of the product. Sigma-Aldrich Corporation and its Affiliates shall not be held liable for any damage resulting from handling or from contact with the above product. See www.sigma-aldrich.com and/or the reverse side of invoice or packing slip for additional terms and conditions of sale.

Copyright 2020 Sigma-Aldrich Co. LLC. License granted to make unlimited paper copies for internal use only.
The branding on the header and/or footer of this document may temporarily not visually match the product purchased as we transition our branding. However, all of the information in the document regarding the product remains unchanged and matches the product ordered. For further information please contact mlsbranding@sial.com.

The life science business of Merck KGaA, Darmstadt, Germany
operates as MilliporeSigma in the US and Canada

The life science business of Merck KGaA, Darmstadt, Germany
operates as MilliporeSigma in the US and Canada

SAFETY DATA SHEET

Creation Date 26-Sep-2009 **Revision Date** 26-Jun-2014 **Revision Number** 1

1. Identification

Product Name **Methyl acetate**

Cat No. : **AC371830000; AC371830010; AC371830025; AC371831000**

Synonyms Acetic acid, methyl ester; Methyl ethanoate.

Recommended Use Laboratory chemicals.

Uses advised against No Information available

Details of the supplier of the safety data sheet

Company
Fisher Scientific
One Reagent Lane
Fair Lawn, NJ 07410
Tel: (201) 796-7100

Entity / Business Name
Acros Organics
One Reagent Lane
Fair Lawn, NJ 07410

Emergency Telephone Number
For information **US** call: 001-800-ACROS-01 / **Europe** call: +32 14 57 52 11
Emergency Number **US:**001-201-796-7100 / **Europe:** +32 14 57 52 99
CHEMTREC Tel. No.**US:**001-800-424-9300 / **Europe:**001-703-527-3887

2. Hazard(s) identification

Classification
This chemical is considered hazardous by the 2012 OSHA Hazard Communication Standard (29 CFR 1910.1200)

Flammable liquids	Category 2
Serious Eye Damage/Eye Irritation	Category 2
Specific target organ toxicity (single exposure)	Category 3
Target Organs - Central nervous system (CNS).	

Label Elements

Signal Word
Danger

Hazard Statements
Highly flammable liquid and vapor
Causes serious eye irritation
May cause drowsiness or dizziness



Precautionary Statements
Prevention
Wash face, hands and any exposed skin thoroughly after handling
Avoid breathing dust/fume/gas/mist/vapors/spray
Use only outdoors or in a well-ventilated area
Keep away from heat/sparks/open flames/hot surfaces. - No smoking
Keep container tightly closed
Ground/bond container and receiving equipment
Use explosion-proof electrical/ventilating/lighting/equipment
Use only non-sparking tools
Take precautionary measures against static discharge
Wear protective gloves/protective clothing/eye protection/face protection
Keep cool
Inhalation
IF INHALED: Remove victim to fresh air and keep at rest in a position comfortable for breathing
Call a POISON CENTER or doctor/physician if you feel unwell
Skin
IF ON SKIN (or hair): Take off immediately all contaminated clothing. Rinse skin with water/shower
Eyes
IF IN EYES: Rinse cautiously with water for several minutes. Remove contact lenses, if present and easy to do. Continue rinsing
If eye irritation persists: Get medical advice/attention
Fire
In case of fire: Use CO2, dry chemical, or foam for extinction
Storage
Store in a well-ventilated place. Keep container tightly closed
Store locked up
Disposal
Dispose of contents/container to an approved waste disposal plant
Hazards not otherwise classified (HNOC)
Repeated exposure may cause skin dryness or cracking

3. Composition / information on ingredients

Component	CAS-No	Weight %
Methyl acetate	79-20-9	>95

4. First-aid measures

Eye Contact Rinse immediately with plenty of water, also under the eyelids, for at least 15 minutes. Obtain medical attention.

Skin Contact Wash off immediately with plenty of water for at least 15 minutes. Obtain medical attention.

Inhalation Remove from exposure, lie down. Move to fresh air. If breathing is difficult, give oxygen. If not breathing, give artificial respiration. Obtain medical attention.

Ingestion Clean mouth with water. Do not induce vomiting. Obtain medical attention.

Most important symptoms/effects Breathing difficulties. Inhalation of high vapor concentrations may cause symptoms like headache, dizziness, tiredness, nausea and vomiting

Notes to Physician Treat symptomatically

5. Fire-fighting measures

Suitable Extinguishing Media Carbon dioxide (CO_2). Dry chemical. Use water spray to cool unopened containers. chemical foam.

Unsuitable Extinguishing Media No information available

Flash Point	-10 °C / 14 °F
Method -	No information available
Autoignition Temperature	455 °C / 851 °F

Explosion Limits

Upper	16.0%
Lower	3.1%
Sensitivity to Mechanical Impact	No information available
Sensitivity to Static Discharge	No information available

Specific Hazards Arising from the Chemical
Flammable. Vapors may form explosive mixtures with air. Vapors may travel to source of ignition and flash back. Containers may explode when heated.

Hazardous Combustion Products
Carbon monoxide (CO) Carbon dioxide (CO_2)
Protective Equipment and Precautions for Firefighters
As in any fire, wear self-contained breathing apparatus pressure-demand, MSHA/NIOSH (approved or equivalent) and full protective gear.

NFPA

Health	Flammability	Instability	Physical hazards
2	3	0	N/A

6. Accidental release measures

Personal Precautions	Use personal protective equipment. Ensure adequate ventilation.
Environmental Precautions	See Section 12 for additional ecological information.
Methods for Containment and Clean Up	Soak up with inert absorbent material (e.g. sand, silica gel, acid binder, universal binder, sawdust). Keep in suitable, closed containers for disposal. Remove all sources of ignition. Use spark-proof tools and explosion-proof equipment.

7. Handling and storage

Handling	Avoid contact with skin and eyes. Do not breathe dust. Do not breathe vapors or spray mist. Remove all sources of ignition. Use only non-sparking tools. Wash hands before breaks and immediately after handling the product.
Storage	Keep in a dry, cool and well-ventilated place. Keep container tightly closed. Keep away from heat and sources of ignition. Flammables area.

8. Exposure controls / personal protection

Exposure Guidelines

Component	ACGIH TLV	OSHA PEL	NIOSH IDLH
Methyl acetate	TWA: 200 ppm STEL: 250 ppm	(Vacated) TWA: 200 ppm (Vacated) TWA: 610 mg/m³ (Vacated) STEL: 250 ppm (Vacated) STEL: 760 mg/m³ TWA: 200 ppm TWA: 610 mg/m³	IDLH: 3100 ppm TWA: 200 ppm TWA: 610 mg/m³ STEL: 250 ppm STEL: 760 mg/m³

Component	Quebec	Mexico OEL (TWA)	Ontario TWAEV
Methyl acetate	TWA: 200 ppm TWA: 606 mg/m^3 STEL: 250 ppm STEL: 757 mg/m^3	TWA: 200 ppm TWA: 610 mg/m^3 STEL: 250 ppm STEL: 760 mg/m^3	TWA: 200 ppm STEL: 250 ppm

Legend

ACGIH - American Conference of Governmental Industrial Hygienists
OSHA - Occupational Safety and Health Administration
NIOSH IDLH: The National Institute for Occupational Safety and Health Immediately Dangerous to Life or Health

Engineering Measures Ensure adequate ventilation, especially in confined areas.

Personal Protective Equipment

Eye/face Protection Wear appropriate protective eyeglasses or chemical safety goggles as described by OSHA's eye and face protection regulations in 29 CFR 1910.133 or European Standard EN166.

Skin and body protection Wear appropriate protective gloves and clothing to prevent skin exposure.

Respiratory Protection Follow the OSHA respirator regulations found in 29 CFR 1910.134 or European Standard EN 149. Use a NIOSH/MSHA or European Standard EN 149 approved respirator if exposure limits are exceeded or if irritation or other symptoms are experienced.

Hygiene Measures Handle in accordance with good industrial hygiene and safety practice.

9. Physical and chemical properties

Physical State	Liquid
Appearance	Colorless
Odor	aromatic
Odor Threshold	No information available
pH	No information available
Melting Point/Range	-98 °C / -144.4 °F
Boiling Point/Range	57.4 °C / 135.3 °F @ 760 mmHg
Flash Point	-10 °C / 14 °F
Evaporation Rate	No information available
Flammability (solid,gas)	No information available
Flammability or explosive limits	
Upper	16.0%
Lower	3.1%
Vapor Pressure	220 mbar @ 20 °C
Vapor Density	2.8 (Air = 1.0)
Relative Density	0.930
Solubility	No information available
Partition coefficient; n-octanol/water	No data available
Autoignition Temperature	455 °C / 851 °F
Decomposition temperature	No information available
Viscosity	0.38 mPa s at 20 °C
Molecular Formula	C3 H6 O2
Molecular Weight	74.08

10. Stability and reactivity

Reactive Hazard None known, based on information available

Stability Stable under normal conditions.

Conditions to Avoid Keep away from open flames, hot surfaces and sources of ignition. Excess heat. Incompatible products. Exposure to moisture.

Incompatible Materials Acids, Bases

Hazardous Decomposition Products Carbon monoxide (CO), Carbon dioxide (CO_2)

Hazardous Polymerization No information available.

Hazardous Reactions None under normal processing.

11. Toxicological information

Acute Toxicity

Component Information

Component	LD50 Oral	LD50 Dermal	LC50 Inhalation
Methyl acetate	5000 mg/kg (Rat)	5 g/kg (Rabbit)	16000 ppm (Rat) 4 h

Toxicologically Synergistic Products No information available

Delayed and immediate effects as well as chronic effects from short and long-term exposure

Irritation Irritating to eyes

Sensitization No information available

Carcinogenicity The table below indicates whether each agency has listed any ingredient as a carcinogen.

Component	CAS-No	IARC	NTP	ACGIH	OSHA	Mexico
Methyl acetate	79-20-9	Not listed	Not listed	Not listed	Not listed	Not listed

Mutagenic Effects No information available

Reproductive Effects No information available.

Developmental Effects No information available.

Teratogenicity No information available.

STOT - single exposure Central nervous system (CNS)

STOT - repeated exposure None known

Aspiration hazard No information available

Symptoms / effects, both acute and delayed Inhalation of high vapor concentrations may cause symptoms like headache, dizziness, tiredness, nausea and vomiting

Endocrine Disruptor Information No information available

Other Adverse Effects See actual entry in RTECS for complete information.

12. Ecological information

Ecotoxicity

Do not empty into drains.

Component	Freshwater Algae	Freshwater Fish	Microtox	Water Flea
Methyl acetate	120 mg/L EC50 > 72 h	295 - 348 mg/L LC50 96 h 250 - 350 mg/L LC50 96 h	EC50 = 6000 mg/L 16 h EC50 = 6100 mg/L 30 min	1026.7 mg/L EC50 = 48 h

Persistence and Degradability No information available

Bioaccumulation/ Accumulation No information available.

Mobility .

Component	log Pow
Methyl acetate	0.18

13. Disposal considerations

Waste Disposal Methods Chemical waste generators must determine whether a discarded chemical is classified as a hazardous waste. Chemical waste generators must also consult local, regional, and national hazardous waste regulations to ensure complete and accurate classification.

14. Transport information

DOT

UN-No	UN1231
Proper Shipping Name	METHYL ACETATE
Hazard Class	3
Packing Group	II

TDG

UN-No	UN1231
Proper Shipping Name	METHYL ACETATE
Hazard Class	3
Packing Group	II

IATA

UN-No	1231
Proper Shipping Name	METHYL ACETATE
Hazard Class	3
Packing Group	II

IMDG/IMO

UN-No	1231
Proper Shipping Name	METHYL ACETATE
Hazard Class	3
Packing Group	II

15. Regulatory information

International Inventories

Component	TSCA	DSL	NDSL	EINECS	ELINCS	NLP	PICCS	ENCS	AICS	IECSC	KECL
Methyl acetate	X	X	-	201-185-2	-		X	X	X	X	X

Legend:
X - Listed
E - Indicates a substance that is the subject of a Section 5(e) Consent order under TSCA.
F - Indicates a substance that is the subject of a Section 5(f) Rule under TSCA.
N - Indicates a polymeric substance containing no free-radical initiator in its inventory name but is considered to cover the designated polymer made with any free-radical initiator regardless of the amount used.
P - Indicates a commenced PMN substance
R - Indicates a substance that is the subject of a Section 6 risk management rule under TSCA.
S - Indicates a substance that is identified in a proposed or final Significant New Use Rule
T - Indicates a substance that is the subject of a Section 4 test rule under TSCA.
XU - Indicates a substance exempt from reporting under the Inventory Update Rule, i.e. Partial Updating of the TSCA Inventory Data Base Production and Site Reports (40 CFR 710(B).
Y1 - Indicates an exempt polymer that has a number-average molecular weight of 1,000 or greater.
Y2 - Indicates an exempt polymer that is a polyester and is made only from reactants included in a specified list of low concern reactants that comprises one of the eligibility criteria for the exemption rule.

U.S. Federal Regulations

TSCA 12(b)

Component	TSCA 12(b)
Methyl acetate	Section 4

SARA 313 Not applicable

SARA 311/312 Hazardous Categorization

Acute Health Hazard	Yes
Chronic Health Hazard	No
Fire Hazard	Yes
Sudden Release of Pressure Hazard	No

Reactive Hazard No

Clean Water Act Not applicable

Clean Air Act Not applicable

OSHA Occupational Safety and Health Administration
Not applicable

CERCLA
Not applicable

California Proposition 65 This product does not contain any Proposition 65 chemicals

State Right-to-Know

Component	Massachusetts	New Jersey	Pennsylvania	Illinois	Rhode Island
Methyl acetate	X	X	X	-	X

U.S. Department of Transportation

Reportable Quantity (RQ): N
DOT Marine Pollutant N
DOT Severe Marine Pollutant N

U.S. Department of Homeland Security
This product does not contain any DHS chemicals.

Other International Regulations

Mexico - Grade No information available

Canada
This product has been classified in accordance with the hazard criteria of the Controlled Products Regulations (CPR) and the MSDS contains all the information required by the CPR

WHMIS Hazard Class B2 Flammable liquid
D2B Toxic materials



16. Other information

Prepared By Regulatory Affairs
Thermo Fisher Scientific
Email: EMSDS.RA@thermofisher.com

Creation Date 26-Sep-2009
Revision Date 26-Jun-2014
Print Date 26-Jun-2014
Revision Summary This document has been updated to comply with the US OSHA HazCom 2012 Standard replacing the current legislation under 29 CFR 1910.1200 to align with the Globally Harmonized System of Classification and Labeling of Chemicals (GHS)

Disclaimer

The information provided on this Safety Data Sheet is correct to the best of our knowledge, information and belief at the date of its publication. The information given is designed only as a guide for safe handling, use, processing, storage, transportation, disposal and release and is not to be considered as a warranty or quality specification. The information relates only to the specific material designated and may not be valid for such material used in combination with any other material or in any process, unless specified in the text.

End of SDS

MATHESON
ask. . .The Gas Professionals™

Safety Data Sheet

Material Name METHYL CHLOROFORM **SDS ID: MAT14370**

* * *Section 1 - IDENTIFICATION* * *

Product Identifier: METHYL CHLOROFORM

Trade Names/Synonyms

MTG MSDS 219; 1,1,1-TRICHLOROETHANE; ALPHA-TRICHLOROETHANE; AEROTHENE TT; METHYLTRICHLOROMETHANE; METHYLCHLOROFORM; TRICHLOROMETHYLMETHANE; TRICHLOROETHANE; ETHANE, 1,1,1-TRICHLOROETHANE; CHLORTEN; 1,1,1-TRICHLORETHANE; UN 2831; C2H3Cl3

Chemical Family

halogenated, aliphatic

Recommended Use

industrial

Restrictions on Use

None known.

Manufacturer Information

MATHESON TRI-GAS, INC.
150 Allen Road, Suite 302
Basking Ridge, NJ 07920

General Information: 1-800-416-2505
Emergency #: 1-800-424-9300 (CHEMTREC)
Outside the US: 703-527-3887 (Call collect)

* * *Section 2 - HAZARDS IDENTIFICATION* * *

Classification in accordance with 29 CFR 1910.1200

Acute Toxicity (Inhalation), Category 4
Skin Corrosion / Irritation, Category 2
Eye Damage / Irritation, Category 2A
Toxic to Reproduction, Category 2
Specific Target Organ Toxicity - Single Exposure, Category 1 (central nervous system and heart)
Specific Target Organ Toxicity - Single Exposure, Category 3 (respiratory system)
Specific Target Organ Toxicity - Repeated Exposure, Category 1 (central nervous system, heart, and liver)
Specific Target Organ Toxicity - Repeated Exposure, Category 2 (brain, lungs, and nervous system)
Hazardous to the Aquatic Environment - Acute Hazard, Category 2
Hazardous to the Aquatic Environment - Chronic Hazard, Category 2
Hazardous for the ozone layer, Category 1

GHS LABEL ELEMENTS

Symbol(s)



Signal Word

DANGER

Hazard Statement(s)

Harmful if inhaled
Causes skin irritation
Causes serious eye irritation
Suspected of damaging fertility or the unborn child
Causes damage to central nervous system and heart.
May cause respiratory tract irritation.
Causes damage to central nervous system, heart, and liver through prolonged or repeated exposure.
May cause damage to brain, lungs, nervous system through prolonged or repeated exposure.
Toxic to aquatic life with long lasting effects
Harms public health and the environment by destroying ozone in the upper atmosphere

Precautionary Statement(s)

Prevention

Obtain special instructions before use. Do not handle until all safety precautions have been read and understood. Use personal protective equipment as required. Do not breathe vapor or mist. Use only outdoors or in a well-ventilated area. Wear protective gloves and eye/face protection. Wash thoroughly after handling. Do not eat, drink or smoke when using this product. Avoid release to the environment.

Response

IF exposed: Call a POISON CENTER or doctor/physician. IF INHALED: Remove victim to fresh air and keep at rest in a position comfortable for breathing. Call a POISON CENTER or doctor/physician if you feel unwell. IF ON SKIN: Wash with plenty of soap and water. If skin irritation occurs: Get medical advice/attention. Take off contaminated clothing and wash before reuse. IF IN EYES: Rinse cautiously with water for several minutes. Remove contact lenses, if present and easy to do. Continue rinsing. If eye irritation persists: Get medical advice/attention. Collect spillage.

Storage

Store in a well-ventilated place. Keep container tightly closed. Store locked up.

Disposal

Dispose of in accordance with applicable regulations.
Refer to manufacturer/supplier for information on recovery/recycling.

* * *Section 3 - COMPOSITION / INFORMATION ON INGREDIENTS* * *

CAS	Component	Percent
71-55-6	METHYL CHLOROFORM	100

Component Related Regulatory Information

This product may be regulated, have exposure limits or other information identified as the following: Trichloroethane (25323-89-1).

* * *Section 4 - FIRST AID MEASURES* * *

Description of Necessary Measures

Inhalation

If adverse effects occur, remove to uncontaminated area. Give artificial respiration if not breathing. If breathing is difficult, oxygen should be administered by qualified personnel. Get immediate medical attention.

Skin

Wash skin with soap and water for at least 15 minutes while removing contaminated clothing and shoes. Get medical attention, if needed. Thoroughly clean and dry contaminated clothing and shoes before reuse.

Eyes

Flush eyes with plenty of water for at least 15 minutes. Remove contact lenses, if present and easy to do. Continue rinsing. Then get immediate medical attention.

Ingestion

If vomiting occurs, keep head lower than hips to help prevent aspiration. If person is unconscious, turn head to side. Get medical attention immediately.

Most Important Symptoms/Effects

Acute

respiratory tract irritation, skin irritation, eye irritation, central nervous system depression, central nervous system damage, heart damage

Delayed

central nervous system damage, heart damage, liver damage, reproductive effects, lung damage, brain damage, nervous system damage

Indication of Immediate Medical Attention and Special Treatment

For inhalation, consider oxygen.

* * *Section 5 - FIRE FIGHTING MEASURES* * *

Suitable Extinguishing Media

carbon dioxide, regular dry chemical, water spray

Large fires: Use dry chemical, carbon dioxide, alcohol-resistant foam or water spray.

Unsuitable Extinguishing Media

Do not scatter spilled material with high-pressure water streams.

Specific Hazards Arising from the Chemical

Slight fire hazard.

Hazardous Combustion Products

Combustion: hydrogen chloride, phosgene, oxides of carbon

Fire Fighting Measures

Move container from fire area if it can be done without risk. Fight fire from maximum distance or use unmanned hose holders or monitor nozzles. Cool containers with water spray until well after the fire is out. Withdraw immediately in case of rising sound from venting safety device or any discoloration of tanks due to fire. Stay away from the ends of tanks. For tank, rail car or tank truck, evacuation radius: 800 meters (1/2 mile).

Special Protective Equipment and Precautions for Firefighters

Wear full protective fire fighting gear including self contained breathing apparatus (SCBA) for protection against possible exposure.

* * *Section 6 - ACCIDENTAL RELEASE MEASURES* * *

Personal Precautions, Protective Equipment and Emergency Procedures

Wear personal protective clothing and equipment, see Section 8. Avoid release to the environment.

Methods and Materials for Containment and Cleaning Up

Avoid heat, flames, sparks and other sources of ignition. Eliminate all ignition sources if safe to do so. Stop leak if possible without personal risk. **Small spills:** Absorb with sand or other non-combustible material. Collect spilled material in appropriate container for disposal. **Large spills:** Dike for later disposal. Remove sources of ignition. Keep unnecessary people away, isolate hazard area and deny entry. Notify Local Emergency Planning Committee and State Emergency Response Commission for release greater than or equal to RQ (U.S. SARA Section 304). If release occurs in the U.S. and is reportable under CERCLA Section 103, notify the National Response Center at (800)424-8802 (USA) or (202)426-2675 (USA).

* * *Section 7 - HANDLING AND STORAGE* * *

Precautions for Safe Handling

Obtain special instructions before use. Do not handle until all safety precautions have been read and understood. Use personal protective equipment as required. Do not breathe vapor or mist. Use only outdoors or in a well-ventilated area. Wear protective gloves and eye/face protection. Wash thoroughly after handling. Do not eat, drink, or smoke when using this product. Avoid release to the environment.

Conditions for Safe Storage, including any Incompatibilities

Store and handle in accordance with all current regulations and standards. Store in a well-ventilated place. Keep container tightly closed. Store locked up. Store in a cool, dry place. Keep separated from incompatible substances.

Incompatibilities combustible materials, bases, metals, oxidizing materials

* * *Section 8 - EXPOSURE CONTROLS / PERSONAL PROTECTION* * *

Component Exposure Limits

METHYL CHLOROFORM (71-55-6)

ACGIH:	350 ppm TWA
	450 ppm STEL
Europe:	100 ppm TWA; 555 mg/m3 TWA
	200 ppm STEL; 1110 mg/m3 STEL
OSHA (Final):	350 ppm TWA; 1900 mg/m3 TWA
OSHA (Vacated):	350 ppm TWA; 1900 mg/m3 TWA
	450 ppm STEL; 2450 mg/m3 STEL
NIOSH:	350 ppm Ceiling (15 min); 1900 mg/m3 Ceiling (15 min)

Component Biological Limit Values

METHYL CHLOROFORM (71-55-6)

ACGIH: 40 ppm Medium: end-exhaled air Time: prior to last shift of workweek Parameter: Methyl chloroform; 10 mg/L Medium: urine Time: end of workweek Parameter: Trichloroacetic acid (nonspecific, semi-quantitative); 30 mg/L Medium: urine Time: end of shift at end of workweek Parameter: Total trichloroethanol (nonspecific, semi-quantitative); 1 mg/L Medium: blood Time: end of shift at end of workweek Parameter: Total trichloroethanol (nonspecific)

IDLH

700 ppm

Appropriate Engineering Controls

Provide local exhaust or process enclosure ventilation system. Ensure compliance with applicable exposure limits.

Individual Protection Measures, such as Personal Protective Equipment

Eyes/Face Protection

Wear splash resistant safety goggles with a faceshield. Provide an emergency eye wash fountain and quick drench shower in the immediate work area.

Skin Protection

Wear appropriate chemical resistant clothing.

Glove Recommendations

Wear appropriate chemical resistant gloves.

Respiratory Protection

The following respirators and maximum use concentrations are drawn from NIOSH and/or OSHA.

700 ppm

Any supplied-air respirator.

Any self-contained breathing apparatus with a full facepiece.
Emergency or planned entry into unknown concentrations or IDLH conditions -
Any self-contained breathing apparatus that has a full facepiece and is operated in a pressure-demand or other positive-pressure mode.
Any supplied-air respirator with a full facepiece that is operated in a pressure-demand or other positive-pressure mode in combination with an auxiliary self-contained breathing apparatus operated in pressure-demand or other positive-pressure mode.
Escape -
Any air-purifying full-facepiece respirator (gas mask) with a chin-style, front-mounted or back-mounted organic vapor canister.
Any appropriate escape-type, self-contained breathing apparatus.

* * *Section 9 - PHYSICAL AND CHEMICAL PROPERTIES* * *

Physical State:	Liquid	**Appearance:**	clear, colorless liquid
Color:	colorless	**Physical Form:**	volatile liquid
Odor:	sweet odor	**Odor Threshold:**	44 - 100 ppm
pH:	Not available	**Melting/Freezing Point:**	-32 °C
Boiling Point:	74 °C	**Flash Point:**	>93.3 °C
Decomposition:	Not available	**Evaporation Rate:**	5.0 (butyl acetate=1)
LEL:	7.5 %	**UEL:**	12.5 %
Vapor Pressure:	100 mmHg @ 20 °C	**Henry's Law Constant:**	0.072 atm-cu m/mole @ 25°C
Vapor Density (air = 1):	4.55	**Specific Gravity (water=1):**	1.3390
Water Solubility:	0.078 % @ 25 °C	**Log KOW:**	2.49
KOC:	17823.79 estimated from water solubility	**Auto Ignition:**	537 °C
Viscosity:	0.858 cP @20 °C	**Volatility:**	100%
Molecular Weight:	133.40	**Molecular Formula:**	C-H3-C-Cl3

Other Property Information

No additional information is available.

Solvent Solubility

Soluble: acetone, benzene, chloroform, methanol, ethanol, carbon disulfide, ether, carbon tetrachloride, heptane

* * *Section 10 - STABILITY AND REACTIVITY* * *

Reactivity

No reactivity hazard is expected.

Chemical Stability

Stable at normal temperatures and pressure.

Possibility of Hazardous Reactions

Will not polymerize.

Conditions to Avoid

Avoid heat, flames, sparks and other sources of ignition. Containers may rupture or explode if exposed to heat.

Incompatible Materials

combustible materials, bases, metals, oxidizing materials

Hazardous Decomposition

Combustion: hydrogen chloride, phosgene, oxides of carbon

* * *Section 11 - TOXICOLOGICAL INFORMATION* * *

Acute and Chronic Toxicity

Component Analysis - LD50/LC50

The components of this material have been reviewed in various sources and the following selected endpoints are published:

METHYL CHLOROFORM (71-55-6)

Dermal LD50 Rabbit >15800 mg/kg; Inhalation LC50 Rat 18000 ppm 4 h; Oral LD50 Rat >2000 mg/kg

RTECS Acute Toxicity (selected)

The components of this material have been reviewed, and RTECS publishes the following endpoints:

METHYL CHLOROFORM (71-55-6)

Inhalation: 24400 mg/m3 Inhalation Cat LC50; 29492 ppm/10 minute(s) Inhalation Mouse LC50; 3911 ppm/2 hour Inhalation Mouse LC50
20000 ppm/2 hour Inhalation Rat LC50; 14250 ppm/7 hour Inhalation Rat LC50; 17000 ppm/4 hour Inhalation Rat LC50

Acute Toxicity Level

METHYL CHLOROFORM (71-55-6)

Slightly Toxic: inhalation, dermal absorption, ingestion

Information on Likely Routes of Exposure

Inhalation

irritation, changes in blood pressure, nausea, vomiting, diarrhea, difficulty breathing, irregular heartbeat, headache, drowsiness, dizziness, mood swings, loss of coordination, blood disorders, heart disorders, kidney damage, liver damage, convulsions, unconsciousness, coma, heart damage, reproductive effects

Ingestion

irritation, nausea, vomiting, diarrhea, stomach pain, irregular heartbeat, headache, drowsiness, dizziness, disorientation, loss of coordination, kidney damage, liver damage, convulsions, unconsciousness, coma, reproductive effects

Skin Contact

irritation (possibly severe)

Eye Contact

irritation

Immediate Effects

respiratory tract irritation, skin irritation, eye irritation, central nervous system depression, central nervous system damage, heart damage

Delayed Effects

central nervous system damage, heart damage, liver damage, reproductive effects, brain damage, lung damage, nervous system damage

Medical Conditions Aggravated by Exposure

heart or cardiovascular disorders, kidney disorders, liver disorders, skin disorders and allergies

Irritation/Corrosivity Data

respiratory tract irritation, skin irritation, eye irritation

RTECS Irritation

The components of this material have been reviewed, and RTECS publishes the following endpoints:

METHYL CHLOROFORM (71-55-6)

450 ppm/8 hour Eyes Man; 100 mg Eyes Rabbit mild; 2 mg/24 hour Eyes Rabbit severe; 5 gm/12 day(s) intermittent Skin Rabbit mild; 20 mg/24 hour Skin Rabbit moderate

Local Effects

METHYL CHLOROFORM (71-55-6)

Irritant: inhalation, skin, eye

Target Organs

METHYL CHLOROFORM (71-55-6)

central nervous system

Respiratory Sensitization

No data available.

Dermal Sensitization

No data available.

Carcinogenicity

Component Carcinogenicity

METHYL CHLOROFORM (71-55-6)

ACGIH: A4 - Not Classifiable as a Human Carcinogen

IARC: Monograph 71 [1999]; Supplement 7 [1987]; Monograph 20 [1979] (Group 3 (not classifiable))

RTECS Mutagenic

The components of this material have been reviewed, and RTECS publishes data for one or more components.

Reproductive Effects Data

Available data characterizes this substance as a reproductive hazard.

RTECS Reproductive Effects

The components of this material have been reviewed, and RTECS publishes the following endpoints:

METHYL CHLOROFORM (71-55-6)

2100 ppm Inhalation Rat TCLo (6 hour, pregnant 1-20 day(s)); 7000 ppm Inhalation Rat TCLo (3 hour, pregnant 13-19 day(s)); 43 mg/kg Oral Rat TDLo (pregnant 1-22 day(s), 21 day(s))

RTECS Tumorigenic

The components of this material have been reviewed, and RTECS publishes data for one or more components.

Additional Data

Alcohol may enhance the toxic effects. Stimulants such as epinephrine may induce ventricular fibrillation.

Specific Target Organ Toxicity - Single Exposure

central nervous system, heart, respiratory system

Specific Target Organ Toxicity - Repeated Exposure

central nervous system, heart, liver, brain, lungs, nervous system

Aspiration Hazard

Not expected to be an aspiration hazard.

* * *Section 12 - ECOLOGICAL INFORMATION* * *

Ecotoxicity

Toxic to aquatic life with long lasting effects.

Component Analysis - Aquatic Toxicity

METHYL CHLOROFORM (71-55-6)

Fish: 96 Hr LC50 Pimephales promelas: 35.2 - 50.7 mg/L [flow-through]; 96 Hr LC50 Lepomis macrochirus: 57 - 90 mg/L [static] (juvenile); 96 Hr LC50 Cyprinus carpio: 56 mg/L [flow-through]; 96 Hr LC50 Poecilia reticulata: 52.9 mg/L [flow-through]; 96 Hr LC50 Poecilia reticulata: 69.7 mg/L [static]; 96 Hr LC50 Pimephales promelas: 91 - 126 mg/L [static]; 96 Hr LC50 Oncorhynchus mykiss: 46 - 59 mg/L [static]

Algae: 96 Hr EC50 Pseudokirchneriella subcapitata: >500 mg/L

Invertebrate: 48 Hr LC50 Daphnia magna: >530 mg/L; 48 Hr EC50 Daphnia magna: 2384 mg/L; 48 Hr EC50 Daphnia magna: 9.7 - 12.8 mg/L [Static]

Persistence and Degradability

This material may biodegrade in soil and water.

Bioaccumulative Potential

Bioconcentration potential in aquatic organisms is low based on BCF value of 0.7-4.9.

Mobility

Expected to have high mobility in soil.

* * *Section 13 - DISPOSAL CONSIDERATIONS* * *

Disposal Methods

Dispose in accordance with all applicable regulations.

Component Waste Numbers

METHYL CHLOROFORM (71-55-6)

RCRA: waste number U226

* * *Section 14 - TRANSPORT INFORMATION* * *

US DOT Information

Shipping Name: 1,1,1-Trichloroethane
UN/NA #: UN2831 **Hazard Class:** 6.1 **Packing Group:** III
Required Label(s): 6.1

IMDG Information

Shipping Name: 1,1,1-Trichloroethane
UN #: UN2831 **Hazard Class:** 6.1 **Packing Group:** III
Required Label(s): 6.1

* * *Section 15 - REGULATORY INFORMATION* * *

Component Analysis

U.S. Federal Regulations

This material contains one or more of the following chemicals required to be identified under SARA Section 302/304 (40 CFR 355 Appendix A), SARA Section 313 (40 CFR 372.65), CERCLA (40 CFR 302.4), TSCA 12(b), and/or require an OSHA process safety plan.

METHYL CHLOROFORM (71-55-6)

SARA 313: 1.0 % de minimis concentration
CERCLA: 1000 lb final RQ; 454 kg final RQ

SARA 311/312 Hazardous Categories

Acute Health: Yes **Chronic Health:** Yes **Fire:** No **Pressure:** No **Reactive:** No

U.S. State Regulations

The following components appear on one or more of the following state hazardous substances lists:

Component	CAS	CA	MA	MN	NJ	PA
METHYL CHLOROFORM	71-55-6	Yes	Yes	Yes	Yes	Yes

Not regulated under California Proposition 65

Component Analysis - Inventory

Component	CAS	US	CA	EU	AU	PH	JP	KR	CN	NZ
METHYL CHLOROFORM	71-55-6	Yes	DSL	EIN	Yes	Yes	Yes	Yes	Yes	Yes

* * *Section 16 - OTHER INFORMATION* * *

NFPA Ratings: Health: 2 **Fire:** 1 **Reactivity:** 0

Hazard Scale: 0 = Minimal 1 = Slight 2 = Moderate 3 = Serious 4 = Severe

Key / Legend

ACGIH - American Conference of Governmental Industrial Hygienists; ADR - European Road Transport; AU - Australia; BOD - Biochemical Oxygen Demand; C - Celsius; CA - Canada; CAS - Chemical Abstracts Service; CERCLA - Comprehensive Environmental Response, Compensation, and Liability Act; CN - China; CPR - Controlled Products Regulations; DFG - Deutsche Forschungsgemeinschaft; DOT - Department of Transportation; DSL - Domestic Substances List; EEC - European Economic Community; EINECS - European Inventory of Existing Commercial Chemical Substances; EPA - Environmental Protection Agency; EU - European Union; F - Fahrenheit; IARC - International Agency for Research on Cancer; IATA - International Air Transport Association; ICAO - International Civil Aviation Organization; IDL - Ingredient Disclosure List; IDLH - Immediately Dangerous to Life and Health; IMDG - International Maritime Dangerous Goods; JP - Japan; Kow - Octanol/water partition coefficient; KR - Korea; LEL - Lower Explosive Limit; LOLI - List Of LIsts™ - ChemADVISOR's Regulatory Database; MAK - Maximum Concentration Value in the Workplace; MEL - Maximum Exposure Limits; NFPA - National Fire Protection Agency; NIOSH - National Institute for Occupational Safety and Health; NJTSR - New Jersey Trade Secret Registry; NTP - National Toxicology Program; NZ - New Zealand; OSHA - Occupational Safety and Health Administration; PH - Philippines; RCRA - Resource Conservation and Recovery Act; RID - European Rail Transport; RTECS - Registry of Toxic Effects of Chemical Substances®; SARA - Superfund Amendments and Reauthorization Act; STEL - Short-term Exposure Limit; TDG - Transportation of Dangerous Goods; TSCA - Toxic Substances Control Act; TWA - Time Weighted Average; UEL - Upper Explosive Limit; US - United States

Other Information

Matheson Tri-Gas, Inc. makes no express or implied warranties, guarantees or representations regarding the product or the information herein, including but not limited to any implied warranty or merchantability or fitness for use. Matheson Tri-Gas, Inc. shall not be liable for any personal injury, property or other damages of any nature, whether compensatory, consequential, exemplary, or otherwise, resulting from any publication, use or reliance upon the information herein.

End of Sheet MAT14370

Methyl chloride (Refrigerant gas R 40)

Safety Data Sheet P-4622

This SDS conforms to U.S. Code of Federal Regulations 29 CFR 1910.1200, Hazard Communication.

Date of issue: 01/01/1980 Revision date: 10/17/2016 Supersedes: 10/14/2015

SECTION: 1. Product and company identification

1.1. Product identifier

Product form : Substance

Name : Methyl chloride (Refrigerant gas R 40)

CAS No : 74-87-3

Formula : CH3Cl

Other means of identification : methylchloride, halocarbon 40, monochoromethane

1.2. Relevant identified uses of the substance or mixture and uses advised against

Use of the substance/mixture : Industrial use. Use as directed.

1.3. Details of the supplier of the safety data sheet

Praxair, Inc.
10 Riverview Drive
Danbury, CT 06810-6268 - USA
T 1-800-772-9247 (1-800-PRAXAIR) - F 1-716-879-2146
www.praxair.com

1.4. Emergency telephone number

Emergency number : Onsite Emergency: 1-800-645-4633

CHEMTREC, 24hr/day 7days/week
— Within USA: 1-800-424-9300, Outside USA: 001-703-527-3887
(collect calls accepted, Contract 17729)

SECTION 2: Hazard identification

2.1. Classification of the substance or mixture

GHS-US classification

Flam. Gas 1	H220
Liquefied gas	H280
Acute Tox. 4 (Inhalation:gas)	H332
Carc. 2	H351
STOT RE 2	H373

2.2. Label elements

GHS-US labeling

Hazard pictograms (GHS-US) :



GHS02 GHS04 GHS07 GHS08

Signal word (GHS-US) : DANGER

Hazard statements (GHS-US) : H220 - **EXTREMELY FLAMMABLE GAS**
H280 - CONTAINS GAS UNDER PRESSURE; MAY EXPLODE IF HEATED
H332 - HARMFUL IF INHALED
H351 - SUSPECTED OF CAUSING CANCER
H373 - MAY CAUSE DAMAGE TO ORGANS (LUNG, KIDNEYS, LIVER, CENTRAL NERVOUS SYSTEM) THROUGH PROLONGED OR REPEATED EXPOSURE
CGA-HG04 - MAY FORM EXPLOSIVE MIXTURES WITH AIR
CGA-HG01 - MAY CAUSE FROSTBITE

Precautionary statements (GHS-US) : P201 - Obtain special instructions before use
P202 - Do not handle until all safety precautions have been read and understood
P210 - Keep away from Heat, Open flames, Sparks, Hot surfaces. - No smoking
P260 - Do not breathe gas

This document is only controlled while on the Praxair, Inc. website and a copy of this controlled version is available for download. Praxair cannot assure the integrity or accuracy of any version of this document after it has been downloaded or removed from our website.

P262 - Do not get in eyes, on skin, or on clothing
P271+P403 - Use and store only outdoors or in a well-ventilated place
P280+P284 - Wear protective gloves, protective clothing, eye protection, respiratory protection, and/or face protection
P377 - Leaking gas fire: Do not extinguish, unless leak can be stopped safely
P381 - Eliminate all ignition sources if safe to do so
P405 - Store locked up
P501 - Dispose of contents/container in accordance with container Supplier/owner instructions
CGA-PG05 - Use a back flow preventive device in the piping
CGA-PG12 - Do not open valve until connected to equipment prepared for use
CGA-PG06 - Close valve after each use and when empty
CGA-PG02 - Protect from sunlight when ambient temperature exceeds 52°C (125°F)

2.3. Other hazards

Other hazards not contributing to the classification : Contact with liquid may cause cold burns/frostbite.

2.4. Unknown acute toxicity (GHS US)

No data available

SECTION 3: Composition/Information on ingredients

3.1. Substance

Name	Product identifier	%
Methyl chloride (Refrigerant gas R 40) (Main constituent)	(CAS No) 74-87-3	100

3.2. Mixture

Not applicable

SECTION 4: First aid measures

4.1. Description of first aid measures

First-aid measures after inhalation : Remove to fresh air and keep at rest in a position comfortable for breathing. If not breathing, give artificial respiration. If breathing is difficult, trained personnel should give oxygen. Call a physician.

First-aid measures after skin contact : The liquid may cause frostbite. For exposure to liquid, immediately warm frostbite area with warm water not to exceed 105°F (41°C). Water temperature should be tolerable to normal skin. Maintain skin warming for at least 15 minutes or until normal coloring and sensation have returned to the affected area. In case of massive exposure, remove clothing while showering with warm water. Seek medical evaluation and treatment as soon as possible.

First-aid measures after eye contact : Immediately flush eyes thoroughly with water for at least 15 minutes. Hold the eyelids open and away from the eyeballs to ensure that all surfaces are flushed thoroughly. Contact an ophthalmologist immediately.

First-aid measures after ingestion : Ingestion is not considered a potential route of exposure.

4.2. Most important symptoms and effects, both acute and delayed

No additional information available

4.3. Indication of any immediate medical attention and special treatment needed

Obtain medical assistance.

SECTION 5: Firefighting measures

5.1. Extinguishing media

Suitable extinguishing media : Carbon dioxide, Dry chemical, Water spray or fog. Use extinguishing media appropriate for surrounding fire.

5.2. Special hazards arising from the substance or mixture

Fire hazard : **EXTREMELY FLAMMABLE GAS**. If venting or leaking gas catches fire, do not extinguish flames. Flammable vapors may spread from leak, creating an explosive reignition hazard. Vapors can be ignited by pilot lights, other flames, smoking, sparks, heaters, electrical equipment, static discharge, or other ignition sources at locations distant from product handling point. Explosive atmospheres may linger. Before entering an area, especially a confined area, check the atmosphere with an appropriate device.

This document is only controlled while on the Praxair, Inc. website and a copy of this controlled version is available for download. Praxair cannot assure the integrity or accuracy of any version of this document after it has been downloaded or removed from our website.

Explosion hazard : **EXTREMELY FLAMMABLE GAS**. Forms explosive mixtures with air and oxidizing agents.

Reactivity : No reactivity hazard other than the effects described in sub-sections below.

5.3. Advice for firefighters

Firefighting instructions : **DANGER! Toxic, flammable liquefied gas**

Evacuate all personnel from the danger area. Use self-contained breathing apparatus (SCBA) and protective clothing. Immediately cool containers with water from maximum distance. Stop flow of gas if safe to do so, while continuing cooling water spray. Remove ignition sources if safe to do so. Remove containers from area of fire if safe to do so. On-site fire brigades must comply with OSHA 29 CFR 1910.156 and applicable standards under 29 CFR 1910 Subpart L—Fire Protection.

Special protective equipment for fire fighters : Standard protective clothing and equipment (Self Contained Breathing Apparatus) for fire fighters.

Other information : Containers are equipped with a pressure relief device. (Exceptions may exist where authorized by DOT.).

SECTION 6: Accidental release measures

6.1. Personal precautions, protective equipment and emergency procedures

General measures : **DANGER: Flammable, liquefied gas.** FORMS EXPLOSIVE MIXTURES WITH AIR. Immediately evacuate all personnel from danger area. Use self-contained breathing apparatus where needed. Remove all sources of ignition if safe to do so. Reduce vapors with fog or fine water spray, taking care not to spread liquid with water. Shut off flow if safe to do so. Ventilate area or move container to a well-ventilated area. Flammable vapors may spread from leak and could explode if reignited by sparks or flames. Explosive atmospheres may linger. Before entering area, especially confined areas, check atmosphere with an appropriate device.

6.1.1. For non-emergency personnel

No additional information available

6.1.2. For emergency responders

No additional information available

6.2. Environmental precautions

Prevent waste from contaminating the surrounding environment. Prevent soil and water pollution. Dispose of contents/container in accordance with local/regional/national/international regulations. Contact supplier for any special requirements.

6.3. Methods and material for containment and cleaning up

No additional information available

6.4. Reference to other sections

See also sections 8 and 13.

SECTION 7: Handling and storage

7.1. Precautions for safe handling

Precautions for safe handling : Keep away from heat, hot surfaces, sparks, open flames and other ignition sources. No smoking. Use only non-sparking tools. Use only explosion-proof equipment

Wear leather safety gloves and safety shoes when handling cylinders. Protect cylinders from physical damage; do not drag, roll, slide or drop. While moving cylinder, always keep in place removable valve cover. Never attempt to lift a cylinder by its cap; the cap is intended solely to protect the valve. When moving cylinders, even for short distances, use a cart (trolley, hand truck, etc.) designed to transport cylinders. Never insert an object (e.g, wrench, screwdriver, pry bar) into cap openings; doing so may damage the valve and cause a leak. Use an adjustable strap wrench to remove over-tight or rusted caps. Slowly open the valve. If the valve is hard to open, discontinue use and contact your supplier. Close the container valve after each use; keep closed even when empty. Never apply flame or localized heat directly to any part of the container. High temperatures may damage the container and could cause the pressure relief device to fail prematurely, venting the container contents. For other precautions in using this product, see section 16.

This document is only controlled while on the Praxair, Inc. website and a copy of this controlled version is available for download. Praxair cannot assure the integrity or accuracy of any version of this document after it has been downloaded or removed from our website.

7.2. Conditions for safe storage, including any incompatibilities

Storage conditions : Store only where temperature will not exceed 125°F (52°C). Post “No Smoking/No Open Flames” signs in storage and use areas. There must be no sources of ignition. Separate packages and protect against potential fire and/or explosion damage following appropriate codes and requirements (e.g, NFPA 30, NFPA 55, NFPA 70, and/or NFPA 221 in the U.S.) or according to requirements determined by the Authority Having Jurisdiction (AHJ). Always secure containers upright to keep them from falling or being knocked over. Install valve protection cap, if provided, firmly in place by hand when the container is not in use. Store full and empty containers separately. Use a first-in, first-out inventory system to prevent storing full containers for long periods. For other precautions in using this product, see section 16

OTHER PRECAUTIONS FOR HANDLING, STORAGE, AND USE: When handling product under pressure, use piping and equipment adequately designed to withstand the pressures to be encountered. Never work on a pressurized system. Use a back flow preventive device in the piping. Gases can cause rapid suffocation because of oxygen deficiency; store and use with adequate ventilation. If a leak occurs, close the container valve and blow down the system in a safe and environmentally correct manner in compliance with all international, federal/national, state/provincial, and local laws; then repair the leak. Never place a container where it may become part of an electrical circuit.

7.3. Specific end use(s)

None.

SECTION 8: Exposure controls/personal protection

8.1. Control parameters

Methyl chloride (Refrigerant gas R 40) (74-87-3)		
ACGIH	ACGIH TLV-TWA (ppm)	50 ppm
ACGIH	ACGIH TLV-STEL (ppm)	100 ppm
USA OSHA	OSHA PEL (TWA) (ppm)	100 ppm
USA OSHA	OSHA PEL (Ceiling) (ppm)	200 ppm
USA IDLH	US IDLH (mg/m³)	≈ mg/m³
USA IDLH	US IDLH (ppm)	2000 ppm

8.2. Exposure controls

Appropriate engineering controls : Use an explosion-proof local exhaust system. Local exhaust and general ventilation must be adequate to meet exposure standards. MECHANICAL (GENERAL): **Inadequate - Use only in a closed system.** Use explosion proof equipment and lighting. A canopy-type, forced-draft fume hood is preferred.

Eye protection : Wear safety glasses when handling cylinders; vapor-proof goggles and a face shield during cylinder changeout or whenever contact with product is possible. Select eye protection in accordance with OSHA 29 CFR 1910.133.

Skin and body protection : Wear metatarsal shoes and work gloves for cylinder handling, and protective clothing where needed. Wear appropriate chemical gloves during cylinder changeout or wherever contact with product is possible. Select per OSHA 29 CFR 1910.132, 1910.136, and 1910.138.

Respiratory protection : When workplace conditions warrant respirator use, follow a respiratory protection program that meets OSHA 29 CFR 1910.134, ANSI Z88.2, or MSHA 30 CFR 72.710 (where applicable). Use an air-supplied or air-purifying cartridge if the action level is exceeded. Ensure that the respirator has the appropriate protection factor for the exposure level. If cartridge type respirators are used, the cartridge must be appropriate for the chemical exposure. For emergencies or instances with unknown exposure levels, use a self-contained breathing apparatus (SCBA).

Thermal hazard protection : Wear cold insulating gloves when transfilling or breaking transfer connections.

SECTION 9: Physical and chemical properties

9.1. Information on basic physical and chemical properties

Physical state : Gas

Appearance : Colorless gas.

Molecular mass : 50.5 g/mol

Color : Colorless.

This document is only controlled while on the Praxair, Inc. website and a copy of this controlled version is available for download. Praxair cannot assure the integrity or accuracy of any version of this document after it has been downloaded or removed from our website.

Odor	:	Sweetish. Ethereal.
Odor threshold	:	< 0.01 ppm
pH	:	Not applicable.
Relative evaporation rate (butyl acetate=1)	:	No data available
Relative evaporation rate (ether=1)	:	Not applicable.
Melting point	:	-97.7 °C (-143.86°F)
Freezing point	:	No data available
Boiling point	:	-24.2 °C (-11.6°F)
Flash point	:	Not applicable.
Critical temperature	:	143.1 °C (289.6°F)
Auto-ignition temperature	:	632 °C (1170°F)
Decomposition temperature	:	No data available
Flammability (solid, gas)	:	8.1 - 17.4 vol %
Vapor pressure	:	5.1 bar (73.4 psia)(@21.1°C/70°F)
Critical pressure	:	66.5 bar (966 psia)
Relative vapor density at 20 °C	:	No data available
Relative density	:	0.92 (at 20°C/68°F)
Density	:	0.921 g/cm³ (at 20 °C)
Relative gas density	:	1.743 (at 21.1°C/70°F, 1 atm)
Solubility	:	Water: 6310 mg/l
Log Pow	:	0.91
Log Kow	:	Not applicable.
Viscosity, kinematic	:	Not applicable.
Viscosity, dynamic	:	Not applicable.
Explosive properties	:	Not applicable.
Oxidizing properties	:	None.
Explosion limits	:	No data available

9.2. Other information

Gas group	:	Liquefied gas
Additional information	:	Gas/vapor heavier than air. May accumulate in confined spaces, particularly at or below ground level

SECTION 10: Stability and reactivity

10.1. Reactivity

No reactivity hazard other than the effects described in sub-sections below.

10.2. Chemical stability

Stable under normal conditions.

10.3. Possibility of hazardous reactions

May occur.

10.4. Conditions to avoid

Avoid temperature above 752°F (400°C).

10.5. Incompatible materials

May react with aluminium. Reaction with aluminum may form pyrophoric trimethyl aluminum or aluminum alkyls. Oxidizing agents. Magnesium. Zinc. Potassium. Sodium. Aluminum chloride. Ethylene. Moisture. Rubber.

10.6. Hazardous decomposition products

Carbon dioxide. Carbon monoxide. Chlorine. On heating/burning: release of toxic and corrosive gases/vapors hydrogen chloride : formation of small quantities of phosgene.

This document is only controlled while on the Praxair, Inc. website and a copy of this controlled version is available for download. Praxair cannot assure the integrity or accuracy of any version of this document after it has been downloaded or removed from our website.

SECTION 11: Toxicological information

11.1. Information on toxicological effects

Acute toxicity : Inhalation:gas: HARMFUL IF INHALED.

Methyl chloride (Refrigerant gas R 40) (\f)74-87-3	
LD50 oral rat	1800 mg/kg
LC50 inhalation rat (mg/l)	5300 mg/m³ (Exposure time: 4 h)
LC50 inhalation rat (ppm)	8300 ppm/1h
ATE US (oral)	1800.000 mg/kg body weight
ATE US (gases)	8300.000 ppm/1h

Skin corrosion/irritation : Not classified

pH: Not applicable.

Serious eye damage/irritation : Not classified

pH: Not applicable.

Respiratory or skin sensitization : Not classified

Germ cell mutagenicity : Not classified

Carcinogenicity : SUSPECTED OF CAUSING CANCER.

Methyl chloride (Refrigerant gas R 40) (74-87-3)	
IARC group	3 - Not classifiable

Reproductive toxicity : Not classified

Specific target organ toxicity (single exposure) : Not classified

Specific target organ toxicity (repeated exposure) : MAY CAUSE DAMAGE TO ORGANS (LUNG, KIDNEYS, LIVER, CENTRAL NERVOUS SYSTEM) THROUGH PROLONGED OR REPEATED EXPOSURE.

Aspiration hazard : Not classified

SECTION 12: Ecological information

12.1. Toxicity

Ecology - general : No known ecological damage caused by this product.

Methyl chloride (Refrigerant gas R 40) (74-87-3)	
LC50 fish 1	550 mg/l (Exposure time: 96 h - Species: Lepomis macrochirus [static])

12.2. Persistence and degradability

Methyl chloride (Refrigerant gas R 40) (74-87-3)	
Persistence and degradability	The substance is biodegradable. Unlikely to persist.

12.3. Bioaccumulative potential

Methyl chloride (Refrigerant gas R 40) (74-87-3)	
Log Pow	0.91
Log Kow	Not applicable.
Bioaccumulative potential	Not expected to bioaccumulate due to the low log Kow (log Kow < 4). Refer to section 9.

12.4. Mobility in soil

Methyl chloride (Refrigerant gas R 40) (74-87-3)	
Mobility in soil	No data available.
Ecology - soil	Because of its high volatility, the product is unlikely to cause ground or water pollution.

12.5. Other adverse effects

Other adverse effects : May cause pH changes in aqueous ecological systems.

Effect on ozone layer : None

Global warming potential [CO2=1] : 13

Effect on the global warming : Contains Fluorinated greenhouse gases covered by the Kyoto protocol

This document is only controlled while on the Praxair, Inc. website and a copy of this controlled version is available for download. Praxair cannot assure the integrity or accuracy of any version of this document after it has been downloaded or removed from our website.

SECTION 13: Disposal considerations

13.1. Waste treatment methods

Regional legislation (waste) : U.S. - RCRA (Resource Conservation & Recovery Act) - Basis for Listing - Appendix VII. U.S. - RCRA (Resource Conservation & Recovery Act) - Constituents for Detection Monitoring. U.S. - RCRA (Resource Conservation & Recovery Act) - Hazardous Constituents - Appendix VIII to 40 CFR 261. U.S. - RCRA (Resource Conservation & Recovery Act) - List for Hazardous Constituents. U.S. - RCRA (Resource Conservation & Recovery Act) - Part 268 Appendix III - Halogenated Organic Compounds (HOCs). U.S. - RCRA (Resource Conservation & Recovery Act) - Phase 4 LDR Rule - Universal Treatment Standards. U.S. - RCRA (Resource Conservation & Recovery Act) - TSD Facilities Ground Water Monitoring. U.S. - RCRA (Resource Conservation & Recovery Act) - U Series Wastes - Acutely Toxic Wastes & Other Hazardous Characteristics.

Waste disposal recommendations : Do not attempt to dispose of residual or unused quantities. Return container to supplier.

SECTION 14: Transport information

In accordance with DOT

Transport document description : UN1063 Methyl chloride, 2.1

UN-No.(DOT) : UN1063

Proper Shipping Name (DOT) : Methyl chloride

Class (DOT) : 2.1 - Class 2.1 - Flammable gas 49 CFR 173.115

Hazard labels (DOT) : 2.1 - Flammable gas



DOT Special Provisions (49 CFR 172.102) : N86 - UN pressure receptacles made of aluminum alloy are not authorized
T50 - When portable tank instruction T50 is referenced in Column (7) of the 172.101 Table, the applicable liquefied compressed gases are authorized to be transported in portable tanks in accordance with the requirements of 173.313 of this subchapter

Additional information

Emergency Response Guide (ERG) Number : 115

Other information : No supplementary information available.

Special transport precautions : Avoid transport on vehicles where the load space is not separated from the driver's compartment. Ensure vehicle driver is aware of the potential hazards of the load and knows what to do in the event of an accident or an emergency. Before transporting product containers: - Ensure there is adequate ventilation. - Ensure that containers are firmly secured. - Ensure cylinder valve is closed and not leaking. - Ensure valve outlet cap nut or plug (where provided) is correctly fitted. - Ensure valve protection device (where provided) is correctly fitted.

Transport by sea

UN-No. (IMDG) : 1063

Proper Shipping Name (IMDG) : METHYL CHLORIDE (REFRIGERANT GAS R 40)

Class (IMDG) : 2 - Gases

MFAG-No : 115

Air transport

UN-No. (IATA) : 1063

Proper Shipping Name (IATA) : Methyl chloride

Class (IATA) : 2

Civil Aeronautics Law : Gases under pressure/Gases flammable under pressure

This document is only controlled while on the Praxair, Inc. website and a copy of this controlled version is available for download. Praxair cannot assure the integrity or accuracy of any version of this document after it has been downloaded or removed from our website.

SECTION 15: Regulatory information

15.1. US Federal regulations

Methyl chloride (Refrigerant gas R 40) (74-87-3)	
Listed on the United States TSCA (Toxic Substances Control Act) inventory Subject to reporting requirements of United States SARA Section 313	
CERCLA RQ	100 lb
SARA Section 311/312 Hazard Classes	Immediate (acute) health hazard Delayed (chronic) health hazard Sudden release of pressure hazard Fire hazard
SARA Section 313 - Emission Reporting	1.0 %

15.2. International regulations

CANADA

Methyl chloride (Refrigerant gas R 40) (74-87-3)
Listed on the Canadian DSL (Domestic Substances List)

EU-Regulations

Methyl chloride (Refrigerant gas R 40) (74-87-3)
Listed on the EEC inventory EINECS (European Inventory of Existing Commercial Chemical Substances)

15.2.2. National regulations

Methyl chloride (Refrigerant gas R 40) (74-87-3)
Listed on the AICS (Australian Inventory of Chemical Substances) Listed on IECSC (Inventory of Existing Chemical Substances Produced or Imported in China) Listed on the Japanese ENCS (Existing & New Chemical Substances) inventory Listed on the Korean ECL (Existing Chemicals List) Listed on NZIoC (New Zealand Inventory of Chemicals) Listed on PICCS (Philippines Inventory of Chemicals and Chemical Substances) Japanese Poisonous and Deleterious Substances Control Law Japanese Pollutant Release and Transfer Register Law (PRTR Law) Listed on the Canadian IDL (Ingredient Disclosure List) Listed on INSQ (Mexican National Inventory of Chemical Substances)

15.3. US State regulations

Methyl chloride (Refrigerant gas R 40)(74-87-3)	
U.S. - California - Proposition 65 - Carcinogens List	No
U.S. - California - Proposition 65 - Developmental Toxicity	Yes
U.S. - California - Proposition 65 - Reproductive Toxicity - Female	No
U.S. - California - Proposition 65 - Reproductive Toxicity - Male	Yes
State or local regulations	U.S. - Massachusetts - Right To Know List U.S. - New Jersey - Right to Know Hazardous Substance List U.S. - Pennsylvania - RTK (Right to Know) - Environmental Hazard List U.S. - Pennsylvania - RTK (Right to Know) List

This document is only controlled while on the Praxair, Inc. website and a copy of this controlled version is available for download. Praxair cannot assure the integrity or accuracy of any version of this document after it has been downloaded or removed from our website.

SECTION 16: Other information

Other information : When you mix two or more chemicals, you can create additional, unexpected hazards. Obtain and evaluate the safety information for each component before you produce the mixture. Consult an industrial hygienist or other trained person when you evaluate the end product. Before using any plastics, confirm their compatibility with this product

Praxair asks users of this product to study this SDS and become aware of the product hazards and safety information. To promote safe use of this product, a user should (1) notify employees, agents, and contractors of the information in this SDS and of any other known product hazards and safety information, (2) furnish this information to each purchaser of the product, and (3) ask each purchaser to notify its employees and customers of the product hazards and safety information

The opinions expressed herein are those of qualified experts within Praxair, Inc. We believe that the information contained herein is current as of the date of this Safety Data Sheet. Since the use of this information and the conditions of use are not within the control of Praxair, Inc, it is the user's obligation to determine the conditions of safe use of the product


Praxair SDSs are furnished on sale or delivery by Praxair or the independent distributors and suppliers who package and sell our products. To obtain current SDSs for these products, contact your Praxair sales representative, local distributor, or supplier, or download from www.praxair.com. If you have questions regarding Praxair SDSs, would like the document number and date of the latest SDS, or would like the names of the Praxair suppliers in your area, phone or write the Praxair Call Center (Phone: 1-800-PRAXAIR/1-800-772-9247; Address: Praxair Call Center, Praxair, Inc, P.O. Box 44, Tonawanda, NY 14151-0044)

PRAXAIR and the Flowing Airstream design are trademarks or registered trademarks of Praxair Technology, Inc. in the United States and/or other countries.

NFPA health hazard : 2 - Intense or continued exposure could cause temporary incapacitation or possible residual injury unless prompt medical attention is given.

NFPA fire hazard : 4 - Will rapidly or completely vaporize at normal pressure and temperature, or is readily dispersed in air and will burn readily.

NFPA reactivity : 1 - Normally stable, but can become unstable at elevated temperatures and pressures or may react with water with some release of energy, but not violently.

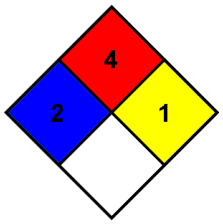

HMIS III Rating

Health : 2 Moderate Hazard - Temporary or minor injury may occur

Flammability : 4 Severe Hazard

Physical : 2 Moderate Hazard

SDS US (GHS HazCom 2012) - Praxair

This information is based on our current knowledge and is intended to describe the product for the purposes of health, safety and environmental requirements only. It should not therefore be construed as guaranteeing any specific property of the product.

This document is only controlled while on the Praxair, Inc. website and a copy of this controlled version is available for download. Praxair cannot assure the integrity or accuracy of any version of this document after it has been downloaded or removed from our website.

Methylcyclohexane

Version 1.5 Revision Date 2014-03-20

SECTION 1: Identification of the substance/mixture and of the company/undertaking

Product information

Trade name : Methylcyclohexane
Material : 1098852, 1021714, 1021712, 1028351, 1021711, 1024851, 1028352, 1024850, 1021713

EC-No.Registration number

Chemical Name	CAS-No. EC-No. Index No.	Legal Entity Registration number
Methylcyclohexane	108-87-2 203-624-3 601-018-00-7	01-2119556887-18-XXXX

Relevant Identified Uses Supported : Solvent in other applications
Use in polymer processing – professional, Solvent
Use in coatings – professional, Solvent
Lubricants - Professional, Solvent
Use as a cleaning agent – professional, Solvent
Solvent in other applications- Professional

Company : Chevron Phillips Chemical Company LP
Specialty Chemicals
10001 Six Pines Drive
The Woodlands, TX 77380

Local : Chevron Phillips Chemicals International N.V.
Brusselsesteenweg 355
B-3090 Overijse
Belgium

MSDS Requests: (800) 852-5530
Technical Information: (832) 813-4862
Responsible Party: Product Safety Group
Email:msds@cpchem.com

Emergency telephone:

Health:
866.442.9628 (North America)
1.832.813.4984 (International)
Transport:
North America: CHEMTREC 800.424.9300 or 703.527.3887

Asia: +800 CHEMCALL (+800 2436 2255)
EUROPE: BIG +32.14.584545 (phone) or +32.14583516 (telefax)
South America SOS-Cotec Inside Brazil: 0800.111.767 Outside Brazil: +55.19.3467.1600

Responsible Department	:	Product Safety and Toxicology Group
E-mail address	:	MSDS@CPChem.com
Website	:	www.CPChem.com

SECTION 2: Hazards identification

Classification of the substance or mixture
REGULATION (EC) No 1272/2008

Aspiration hazard, Category 1	H304: May be fatal if swallowed and enters airways.
Skin irritation, Category 2	H315: Causes skin irritation.
Flammable liquids, Category 2	H225: Highly flammable liquid and vapor.
Specific target organ systemic toxicity - single exposure, Category 3 , Central nervous system	H336: May cause drowsiness or dizziness.
Acute toxicity, Category 1	H400: Very toxic to aquatic life.
Chronic aquatic toxicity, Category 2	H411: Toxic to aquatic life with long lasting effects.

Classification (67/548/EEC, 1999/45/EC)

Highly flammable	R11: Highly flammable.
Harmful	R65: Harmful: may cause lung damage if swallowed.
Irritant	R38: Irritating to skin.
Dangerous for the environment	R51/53: Toxic to aquatic organisms, may cause long-term adverse effects in the aquatic environment. R67: Vapors may cause drowsiness and dizziness.

Label elements

Labeling (REGULATION (EC) No 1272/2008)

Hazard pictograms :



Signal Word : Danger

Hazard Statements	: H225	Highly flammable liquid and vapor.
	H304	May be fatal if swallowed and enters airways.
	H315	Causes skin irritation.
	H336	May cause drowsiness or dizziness.
	H411	Toxic to aquatic life with long lasting effects.

Precautionary Statements : **Prevention:**

P210	Keep away from heat/sparks/open flames/hot surfaces. - No smoking.
P233	Keep container tightly closed.
P240	Ground/bond container and receiving equipment.
P243	Take precautionary measures against static discharge.
P273	Avoid release to the environment.
P280	Wear protective gloves/ protective clothing/ eye protection/ face protection.

SECTION 3: Composition/information on ingredients

Synonyms : Cyclohexylmethane
Hexahydrotoluene
MCH
Methylcyclohexane (Pure Grade)

Molecular formula : C7H14

Mixtures

Hazardous ingredients

Chemical Name	CAS-No. EC-No. Index No.	Classification (67/548/EEC)	Classification (REGULATION (EC) No 1272/2008)	Concentration [wt%]
Methylcyclohexane	108-87-2 203-624-3 601-018-00-7	F; R11 Xn; R65 Xi; R38 R67 N; R51-R53	Asp. Tox. 1; H304 Skin Irrit. 2; H315 Flam. Liq. 2; H225 STOT SE 3; H336 Aquatic Acute 1; H400 Aquatic Chronic 2; H411	99,8 - 100

For the full text of the R-phrases mentioned in this Section, see Section 16.
For the full text of the H-Statements mentioned in this Section, see Section 16.

SECTION 4: First aid measures

General advice : Move out of dangerous area. Show this material safety data sheet to the doctor in attendance. Material may produce a serious, potentially fatal pneumonia if swallowed or vomited.

If inhaled : Consult a physician after significant exposure. If unconscious place in recovery position and seek medical advice.

In case of skin contact : If on skin, rinse well with water. If on clothes, remove clothes.

In case of eye contact : Flush eyes with water as a precaution. Remove contact

		lenses. Protect unharmed eye. Keep eye wide open while rinsing. If eye irritation persists, consult a specialist.
If swallowed	:	Keep respiratory tract clear. Never give anything by mouth to an unconscious person. If symptoms persist, call a physician. Take victim immediately to hospital.

SECTION 5: Firefighting measures

Flash point	:	-5,5 °C (22,1 °F) Method: Tagliabue Open Cup
Autoignition temperature	:	285 °C (545 °F)
Suitable extinguishing media	:	Alcohol-resistant foam. Carbon dioxide (CO2). Dry chemical.
Unsuitable extinguishing media	:	High volume water jet.
Specific hazards during fire fighting	:	Do not allow run-off from fire fighting to enter drains or water courses.
Special protective equipment for fire-fighters	:	Wear self contained breathing apparatus for fire fighting if necessary.
Further information	:	Collect contaminated fire extinguishing water separately. This must not be discharged into drains. Fire residues and contaminated fire extinguishing water must be disposed of in accordance with local regulations. For safety reasons in case of fire, cans should be stored separately in closed containments. Use a water spray to cool fully closed containers.
Fire and explosion protection	:	Do not spray on an open flame or any other incandescent material. Take necessary action to avoid static electricity discharge (which might cause ignition of organic vapors). Use only explosion-proof equipment. Keep away from open flames, hot surfaces and sources of ignition.
Hazardous decomposition products	:	Hydrocarbons. Carbon oxides.

SECTION 6: Accidental release measures

Personal precautions	:	Use personal protective equipment. Ensure adequate ventilation. Remove all sources of ignition. Evacuate personnel to safe areas. Beware of vapors accumulating to form explosive concentrations. Vapors can accumulate in low areas.
Environmental precautions	:	Prevent product from entering drains. Prevent further leakage or spillage if safe to do so. If the product contaminates rivers and lakes or drains inform respective authorities.
Methods for cleaning up	:	Contain spillage, and then collect with non-combustible

absorbent material, (e.g. sand, earth, diatomaceous earth, vermiculite) and place in container for disposal according to local / national regulations (see section 13).

SECTION 7: Handling and storage

Handling

Advice on safe handling : Avoid formation of aerosol. Do not breathe vapors/dust. Avoid exposure - obtain special instructions before use. Avoid contact with skin and eyes. For personal protection see section 8. Smoking, eating and drinking should be prohibited in the application area. Take precautionary measures against static discharges. Provide sufficient air exchange and/or exhaust in work rooms. Open drum carefully as content may be under pressure. Dispose of rinse water in accordance with local and national regulations.

Advice on protection against fire and explosion : Do not spray on an open flame or any other incandescent material. Take necessary action to avoid static electricity discharge (which might cause ignition of organic vapors). Use only explosion-proof equipment. Keep away from open flames, hot surfaces and sources of ignition.

Storage

Requirements for storage areas and containers : No smoking. Keep container tightly closed in a dry and well-ventilated place. Containers which are opened must be carefully resealed and kept upright to prevent leakage. Observe label precautions. Electrical installations / working materials must comply with the technological safety standards.

SECTION 8: Exposure controls/personal protection

Ingredients with workplace control parameters

SK

Súčast	Podstata	Hodnota	Kontrolné parametre	Poznámka
METHYLCYCLOHEXANE	SK OEL	NPEL priemerný	200 ppm, 810 mg/m3	
	SK OEL	NPEL krátkodobý	400 ppm, 1.620 mg/m3	

SI

Komponente	Osnova	Vrednost	Parametri nadzora	Pripomba
METHYLCYCLOHEXANE	SI OEL	MV	500 ppm, 2.000 mg/m3	

PT

Componentes	Bases	Valor	Parâmetros de controlo	Nota
METHYLCYCLOHEXANE	PT OEL	VLE-MP	400 ppm,	

PL

Składniki	Podstawa	Wartość	Parametry dotyczące kontroli	Uwaga
METHYLCYCLOHEXANE	PL NDS	NDS	1.600 mg/m3	
	PL NDS	NDSch	3.000 mg/m3	

NO

Komponenter	Grunnlag	Verdi	Kontrollparametere	Nota
METHYLCYCLOHEXANE	AN 361	TWA	200 ppm, 800 mg/m3	

LT

Komponentai	Pagrindas, bazė	Vertė	Kontrolės parametrai	Pastaba
METHYLCYCLOHEXANE	LT OEL	IPRD	50 mg/m3	

IE

Ingredients	Basis	Value	Control parameters	Note
Methylcyclohexane	IE OEL	OELV - 8 hrs (TWA)	400 ppm, 1.600 mg/m3	

GR

Συστατικά	Βάση	Τιμή	Παράμετροι ελέγχου	Σημείωση
METHYLCYCLOHEXANE	GR OEL	TWA	500 ppm, 2.000 mg/m3	
	GR OEL	STEL	500 ppm, 2.000 mg/m3	

FR

Composants	Base	Valeur	Paramètres de contrôle	Note
METHYLCYCLOHEXANE	FR VLE	VME	400 ppm, 1.600 mg/m3	normal,

normal Valeurs limites indicatives

FI

Aineosat	Peruste	Arvo	Valvontaa koskevat muuttujat	Huomautus
METHYLCYCLOHEXANE	FI OEL	HTP-arvot 8h	400 ppm, 1.600 mg/m3	
	FI OEL	HTP-arvot 15 min	500 ppm, 2.000 mg/m3	

ES

Componentes	Base	Valor	Parámetros de control	Nota
METHYLCYCLOHEXANE	ES VLA	VLA-ED	400 ppm, 1.630 mg/m3	

EE

Komponendid, osad	Alused	Väärtus	Kontrolliparameetrid	Märkused
METHYLCYCLOHEXANE	EE OEL	Piirnorm	400 ppm, 1.600 mg/m3	

DK

Komponenter	Basis	Værdi	Kontrolparametre	Note
METHYLCYCLOHEXANE	DK OEL	GV	200 ppm, 805 mg/m3	

DE

Inhaltsstoffe	Grundlage	Wert	Zu überwachende Parameter	Bemerkung
METHYLCYCLOHEXANE	DE TRGS 900	AGW	200 ppm, 810 mg/m3	DFG,

DFG Senatskommission zur Prüfung gesundheitsschädlicher Arbeitsstoffe der DFG (MAK-Kommission)

CZ

Složky	Základ	Hodnota	Kontrolní parametry	Poznámka
METHYLCYCLOHEXANE	CZ OEL	PEL	1.500 mg/m3	I,
	CZ OEL	NPK-P	2.000 mg/m3	I,

I dráždí sliznice (oči, dýchací cesty) resp. kůži

CH

Inhaltsstoffe	Grundlage	Wert	Zu überwachende Parameter	Bemerkung
METHYLCYCLOHEXANE	CH SUVA	MAK-wert	400 ppm, 1.600 mg/m3	
	CH SUVA	STEL	800 ppm, 3.200 mg/m3	

BE

Bestanddelen	Basis	Waarde	Controleparameters	Opmerking
METHYLCYCLOHEXANE	BE OEL	TGG 8 hr	400 ppm, 1.633 mg/m3	

AT

Inhaltsstoffe	Grundlage	Wert	Zu überwachende Parameter	Bemerkung
METHYLCYCLOHEXANE	AT OEL	TMW	400 ppm, 1.600 mg/m3	
	AT OEL	KZW	1.600 ppm, 6.400 mg/m3	

DNEL : End Use: Workers
Routes of exposure: Inhalation
Potential health effects: Systemic effects
Value: 64,3 mg/m3

DNEL : End Use: Workers
Routes of exposure: Inhalation
Potential health effects: Acute effects
Value: 1354,6 mg/m3

DNEL	:	End Use: Workers Routes of exposure: Skin contact Potential health effects: Systemic effects Value: 1,7 mg/kg
PNEC	:	Fresh water Value: 0,00326 mg/l
PNEC	:	Marine water Value: 0,000326 mg/l
PNEC	:	Fresh water sediment Value: 0,088 mg/kg
PNEC	:	Marine sediment Value: 0,0088 mg/kg
PNEC	:	Soil Value: 0,127 mg/kg

Engineering measures

Adequate ventilation to control airborned concentrations below the exposure guidelines/limits. Consider the potential hazards of this material (see Section 2), applicable exposure limits, job activities, and other substances in the work place when designing engineering controls and selecting personal protective equipment. If engineering controls or work practices are not adequate to prevent exposure to harmful levels of this material, the personal protective equipment listed below is recommended. The user should read and understand all instructions and limitations supplied with the equipment since protection is usually provided for a limited time or under certain circumstances.

Personal protective equipment

Respiratory protection	:	Wear a supplied-air NIOSH approved respirator unless ventilation or other engineering controls are adequate to maintain minimal oxygen content of 19.5% by volume under normal atmospheric pressure. Wear a NIOSH approved respirator that provides protection when working with this material if exposure to harmful levels of airborne material may occur, such as:. Air-Purifying Respirator for Organic Vapors. Use a positive pressure, air-supplying respirator if there is potential for uncontrolled release, exposure levels are not known, or other circumstances where air-purifying respirators may not provide adequate protection.
Hand protection	:	The suitability for a specific workplace should be discussed with the producers of the protective gloves. Please observe the instructions regarding permeability and breakthrough time which are provided by the supplier of the gloves. Also take into consideration the specific local conditions under which the product is used, such as the danger of cuts, abrasion, and the contact time. Gloves should be discarded and replaced if there is any indication of degradation or chemical breakthrough.
Eye protection	:	Eye wash bottle with pure water. Tightly fitting safety goggles.
Skin and body protection	:	Choose body protection in relation to its type, to the concentration and amount of dangerous substances, and to the specific work-place. Wear as appropriate:. Flame retardant

protective clothing. Footwear protecting against chemicals.

Hygiene measures : When using do not eat or drink. When using do not smoke. Wash hands before breaks and at the end of workday.

For additional details, see the Exposure Scenario in the Annex portion

SECTION 9: Physical and chemical properties

Information on basic physical and chemical properties

Appearance

Form	:	Liquid
Physical state	:	Liquid
Color	:	Colorless
Odor	:	Mild

Safety data

Flash point	:	-5,5 °C (22,1 °F) Method: Tagliabue Open Cup
Lower explosion limit	:	1,2 %(V)
Upper explosion limit	:	6,7 %(V)
Oxidizing properties	:	no
Autoignition temperature	:	285 °C (545 °F)
Molecular formula	:	C7H14
Molecular weight	:	98,21 g/mol
pH	:	No data available
Freezing point	:	-127 °C (-197 °F)
Boiling point/boiling range	:	100,4 °C (212,7 °F)
Vapor pressure	:	1,60 PSI at 37,8 °C (100,0 °F)
Relative density	:	0,774, 15,6 °C(60,1 °F)
Density	:	771,7 g/l
Water solubility	:	Negligible
Viscosity, dynamic	:	0,732 cP
Relative vapor density	:	3 (Air = 1.0)
Evaporation rate	:	1
Percent volatile	:	> 99 %

SECTION 10: Stability and reactivity

Chemical stability : This material is considered stable under normal ambient and anticipated storage and handling conditions of temperature and pressure.

Possibility of hazardous reactions

Conditions to avoid : Heat, flames and sparks.

Materials to avoid : May react with oxygen and strong oxidizing agents, such as chlorates, nitrates, peroxides, etc.

Other data : No decomposition if stored and applied as directed.

SECTION 11: Toxicological information

Acute oral toxicity

Methylcyclohexane : LD50: 4.000 - 4.500 mg/kg
Species: rabbit

Acute inhalation toxicity

Methylcyclohexane : LC50: > 26,3 mg/l
Exposure time: 1 h
Species: mouse
Test atmosphere: vapor

Acute dermal toxicity

Methylcyclohexane : LD50: > 2.000 mg/kg
Species: rabbit
Method: OECD Test Guideline 402
Information given is based on data obtained from similar substances.

Skin irritation

Methylcyclohexane : Skin irritation

Eye irritation

Methylcyclohexane : No eye irritation

Sensitization

Methylcyclohexane : Did not cause sensitization on laboratory animals.

Repeated dose toxicity

Methylcyclohexane : Species: rat, male
Sex: male
Application Route: oral gavage

Dose: 62.5, 250, 1000 mg/kg
Exposure time: 28 d
Number of exposures: daily, 7d/wk
NOEL: 250 mg/kg
Lowest observable effect level: 1.000 mg/kg
Method: OECD Guideline 422

Species: rat, female
Sex: female
Application Route: oral gavage
Dose: 62.5, 250, 1000 mg/kg
Exposure time: 46 d
Number of exposures: daily, 7 d/wk
NOEL: 250 mg/kg
Lowest observable effect level: 1.000 mg/kg
Method: OECD Guideline 422

Reproductive toxicity

Methylcyclohexane : Species: rat
Sex: male
Application Route: oral gavage
Dose: 62.5, 250, 1000 mg/kg
Number of exposures: daily, 7 d/wk
Test period: 28
Method: OECD Guideline 422
NOAEL Parent: 1.000 mg/kg
NOAEL F1: 1.000 mg/kg

Species: rat
Sex: female
Application Route: oral gavage
Dose: 62.5, 250, 1000 mg/kg
Number of exposures: daily, 7 d/wk
Test period: 46
Method: OECD Guideline 422
NOAEL Parent: 1.000 mg/kg
NOAEL F1: 1.000 mg/kg

Species: rat
Sex: male and female
Application Route: inhalation (vapor)
Dose: 500, 2000, 7000 ppm
Number of exposures: daily, 7 d/wk
Test period: 28
Method: OECD Test Guideline 416
NOAEL Parent: 500 ppm
NOAEL F1: 500 ppm
NOAEL F2: 2000 ppm
Information given is based on data obtained from similar substances.

Developmental Toxicity

Methylcyclohexane : Species: rat
Application Route: Inhalation
Dose: 500, 2000, 7000 ppm
Number of exposures: 6 hr/d, 7 d/wk
Test period: GD 7 - 16

Method: OECD Guideline 414
NOAEL Teratogenicity: 7000 ppm
NOAEL Maternal: 500 ppm
Information given is based on data obtained from similar substances.

Species: rabbit
Application Route: Inhalation
Dose: 500, 2000, 7000 ppm
Number of exposures: 6 hr/d, 7 d/wk
Test period: GD 6 - 18
Method: OECD Guideline 414
NOAEL Teratogenicity: 7000 ppm
NOAEL Maternal: 500 ppm
Information given is based on data obtained from similar substances.

Methylcyclohexane
Aspiration toxicity : May be fatal if swallowed and enters airways.

CMR effects

Methylcyclohexane : Carcinogenicity: Not available
Mutagenicity: Tests on bacterial or mammalian cell cultures did not show mutagenic effects.
Teratogenicity: Animal testing did not show any effects on fetal development.
Reproductive toxicity: Animal testing did not show any effects on fertility.

Methylcyclohexane
Further information : Symptoms of overexposure may be headache, dizziness, tiredness, nausea and vomiting. Concentrations substantially above the TLV value may cause narcotic effects. Solvents may degrease the skin.

SECTION 12: Ecological information

Toxicity to fish

Methylcyclohexane : LC50: 2,07 mg/l
Exposure time: 96 h
Species: Fish
semi-static test

Toxicity to daphnia and other aquatic invertebrates

Methylcyclohexane : EC50: 0,326 mg/l
Exposure time: 48 h
Species: Daphnia magna (Water flea)
semi-static test

Toxicity to algae

Methylcyclohexane : ErC50: 0,336 mg/l
Exposure time: 72 h
Species: Pseudokirchneriella subcapitata (green algae)

static test

Toxicity to bacteria

Methylcyclohexane	:	IC50: 29 mg/l Exposure time: 15 h Growth inhibition

Biodegradability

Methylcyclohexane	:	aerobic 0 % Testing period: 28 d Method: OECD Test Guideline 301F

Acute aquatic toxicity

Methylcyclohexane	:	Very toxic to aquatic life.

Chronic aquatic toxicity

Methylcyclohexane	:	Toxic to aquatic life with long lasting effects.

Toxicity Data on Soil

Methylcyclohexane	:	No data available

Other organisms relevant to the environment

Methylcyclohexane	:	No data available

Impact on Sewage Treatment

Methylcyclohexane	:	No data available

Results of PBT assessment

Methylcyclohexane	:	Non-classified PBT substance, Non-classified vPvB substance
Additional ecological information	:	Toxic to aquatic life with long lasting effects.

SECTION 13: Disposal considerations

The information in this MSDS pertains only to the product as shipped.

Use material for its intended purpose or recycle if possible. This material, if it must be discarded, may meet the criteria of a hazardous waste as defined by US EPA under RCRA (40 CFR 261) or other State and local regulations. Measurement of certain physical properties and analysis for regulated components may be necessary to make a correct determination. If this material is classified as a hazardous waste, federal law requires disposal at a licensed hazardous waste disposal facility.

Product	:	The product should not be allowed to enter drains, water courses or the soil. Do not contaminate ponds, waterways or ditches with chemical or used container. Send to a licensed waste management company.
Contaminated packaging	:	Empty remaining contents. Dispose of as unused product. Do not re-use empty containers. Do not burn, or use a cutting torch on, the empty drum.

For additional details, see the Exposure Scenario in the Annex portion

SECTION 14: Transport information

The shipping descriptions shown here are for bulk shipments only, and may not apply to shipments in non-bulk packages (see regulatory definition).

Consult the appropriate domestic or international mode-specific and quantity-specific Dangerous Goods Regulations for additional shipping description requirements (e.g., technical name or names, etc.) Therefore, the information shown here, may not always agree with the bill of lading shipping description for the material. Flashpoints for the material may vary slightly between the MSDS and the bill of lading.

US DOT (UNITED STATES DEPARTMENT OF TRANSPORTATION)
UN2296, METHYLCYCLOHEXANE, 3, II

IMO / IMDG (INTERNATIONAL MARITIME DANGEROUS GOODS)
UN2296, METHYLCYCLOHEXANE, 3, II, (-5,5 °C), MARINE POLLUTANT, (METHYLCYCLOHEXANE)

IATA (INTERNATIONAL AIR TRANSPORT ASSOCIATION)
UN2296, METHYLCYCLOHEXANE, 3, II

ADR (AGREEMENT ON DANGEROUS GOODS BY ROAD (EUROPE))
UN2296, METHYLCYCLOHEXANE, 3, II, (D/E), ENVIRONMENTALLY HAZARDOUS, (METHYLCYCLOHEXANE)

RID (REGULATIONS CONCERNING THE INTERNATIONAL TRANSPORT OF DANGEROUS GOODS (EUROPE))
UN2296, METHYLCYCLOHEXANE, 3, II, ENVIRONMENTALLY HAZARDOUS, (METHYLCYCLOHEXANE)

ADN (EUROPEAN AGREEMENT CONCERNING THE INTERNATIONAL CARRIAGE OF DANGEROUS GOODS BY INLAND WATERWAYS)
UN2296, METHYLCYCLOHEXANE, 3, II, ENVIRONMENTALLY HAZARDOUS, (METHYLCYCLOHEXANE)

Transport in bulk according to Annex II of MARPOL 73/78 and the IBC Code

Other information	**:**	**Methylcyclohexane, S.T. 2, Cat. Y**

SECTION 15: Regulatory information

National legislation

Chemical Safety Assessment

Ingredients : methylcyclohexane 203-624-3

Major Accident Hazard Legislation : 96/82/EC Update: 2003
Dangerous for the environment
9b
Quantity 1: 200 t
Quantity 2: 500 t

: 96/82/EC Update: 2003
Highly flammable
7b
Quantity 1: 5.000 t
Quantity 2: 50.000 t


Water contaminating class (Germany) : WGK 2 water endangering

Notification status

Europe REACH	:	On the inventory, or in compliance with the inventory
United States of America TSCA	:	On the inventory, or in compliance with the inventory
Canada DSL	:	On the inventory, or in compliance with the inventory
Australia AICS	:	On the inventory, or in compliance with the inventory
New Zealand NZIoC	:	On the inventory, or in compliance with the inventory
Japan ENCS	:	On the inventory, or in compliance with the inventory
Korea KECI	:	On the inventory, or in compliance with the inventory
Philippines PICCS	:	On the inventory, or in compliance with the inventory
China IECSC	:	On the inventory, or in compliance with the inventory

SECTION 16: Other information

NFPA Classification : Health Hazard: 2
Fire Hazard: 3
Reactivity Hazard: 0

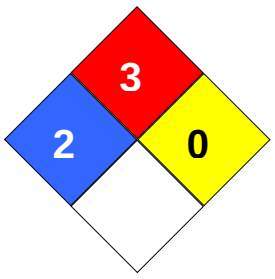

Further information

Legacy MSDS Number : 34310

Significant changes since the last version are highlighted in the margin. This version replaces all previous versions.

The information in this MSDS pertains only to the product as shipped.

The information provided in this Material Safety Data Sheet is correct to the best of our knowledge, information and belief at the date of its publication. The information given is designed only as a guidance for safe handling, use, processing, storage, transportation, disposal and release and is not to be considered a warranty or quality specification. The information relates only to the specific material designated and may not be valid for such material used in combination with any other materials or in any process, unless specified in the text.

Key or legend to abbreviations and acronyms used in the safety data sheet			
ACGIH	American Conference of Government Industrial Hygienists	LD50	Lethal Dose 50%
AICS	Australia, Inventory of Chemical Substances	LOAEL	Lowest Observed Adverse Effect Level
DSL	Canada, Domestic Substances List	NFPA	National Fire Protection Agency
NDSL	Canada, Non-Domestic Substances List	NIOSH	National Institute for Occupational Safety & Health
CNS	Central Nervous System	NTP	National Toxicology Program
CAS	Chemical Abstract Service	NZIoC	New Zealand Inventory of Chemicals
EC50	Effective Concentration	NOAEL	No Observable Adverse Effect Level
EC50	Effective Concentration 50%	NOEC	No Observed Effect Concentration
EGEST	EOSCA Generic Exposure Scenario Tool	OSHA	Occupational Safety & Health Administration
EOSCA	European Oilfield Specialty Chemicals Association	PEL	Permissible Exposure Limit
EINECS	European Inventory of Existing Chemical Substances	PICCS	Philippines Inventory of Commercial Chemical Substances
MAK	Germany Maximum Concentration Values	PRNT	Presumed Not Toxic
GHS	Globally Harmonized System	RCRA	Resource Conservation Recovery Act
>=	Greater Than or Equal To	STEL	Short-term Exposure Limit
IC50	Inhibition Concentration 50%	SARA	Superfund Amendments and Reauthorization Act.
IARC	International Agency for Research on Cancer	TLV	Threshold Limit Value
IECSC	Inventory of Existing Chemical Substances in China	TWA	Time Weighted Average
ENCS	Japan, Inventory of Existing and New Chemical Substances	TSCA	Toxic Substance Control Act
KECI	Korea, Existing Chemical Inventory	UVCB	Unknown or Variable Composition, Complex Reaction Products, and Biological Materials
<=	Less Than or Equal To	WHMIS	Workplace Hazardous Materials Information System
LC50	Lethal Concentration 50%		

Full text of R-phrases referred to under sections 2 and 3

R11	Highly flammable.
R38	Irritating to skin.
R51	Toxic to aquatic organisms.
R51/53	Toxic to aquatic organisms, may cause long-term adverse effects in the aquatic environment.
R53	May cause long-term adverse effects in the aquatic environment.
R65	Harmful: may cause lung damage if swallowed.
R67	Vapors may cause drowsiness and dizziness.

Full text of H-Statements referred to under sections 2 and 3.

H225	Highly flammable liquid and vapor.
H304	May be fatal if swallowed and enters airways.
H315	Causes skin irritation.
H336	May cause drowsiness or dizziness.
H400	Very toxic to aquatic life.
H411	Toxic to aquatic life with long lasting effects.

Annex

1. Short title of Exposure Scenario: **Solvent in other applications**

Main User Groups	:	**SU 3:** Industrial uses: Uses of substances as such or in preparations at industrial sites
Sector of use	:	**SU3:** Industrial Manufacturing (all)
Process category	:	**PROC1:** Use in closed process, no likelihood of exposure **PROC2:** Use in closed, continuous process with occasional controlled exposure **PROC3:** Use in closed batch process (synthesis or formulation) **PROC4:** Use in batch and other process (synthesis) where opportunity for exposure arises **PROC7:** Industrial spraying **PROC8a:** Transfer of substance or preparation (charging/discharging) from/to vessels/large containers at non-dedicated facilities **PROC8b:** Transfer of substance or preparation (charging/ discharging) from/ to vessels/ large containers at dedicated facilities **PROC10:** Roller application or brushing **PROC13:** Treatment of articles by dipping and pouring
Environmental release category	:	**ERC4:** Industrial use of processing aids in processes and products, not becoming part of articles

2.1 Contributing scenario controlling environmental exposure for:ERC4: Industrial use of processing aids in processes and products, not becoming part of articles

Concentration of the Substance in Mixture/Article	:	5-25%

Environment factors not influenced by risk management

Flow rate	:	90.000 m3/d

Other given operational conditions affecting environmental exposure

Emission or Release Factor: Air	:	0,3 %
Emission or Release Factor: Water	:	0,003 %
Emission or Release Factor: Soil	:	0,1 %
Local release rate: Air	:	0,66 kg/day
Local release rate: Water	:	0,0065 kg/day
Local release rate: Soil	:	40 kg/day

Technical conditions and measures / Organizational measures

Air	:	Treat air emission to provide a typical removal efficiency of (%): (Effectiveness: 70 %)
Water	:	Treat onsite wastewater (prior to receiving water discharge) to provide the required removal efficiency of ≥ (%): (Effectiveness: > 96,4 %)

Conditions and measures related to municipal sewage treatment plant

Type of Sewage Treatment Plant	:	Municipal sewage treatment plant, No

Flow rate of sewage treatment plant effluent	:	2.000 m3/d
Sludge Treatment	:	Agricultural soil, No

2.2 Contributing scenario controlling worker exposure for: PROC1: Use in closed process, no likelihood of exposure

Product characteristics

Concentration of the Substance in Mixture/Article	:	5-25%
Physical Form (at time of use)	:	Liquid substance

Frequency and duration of use

Exposure duration	:	> 4 h
Frequency of use	:	5 days/week

Human factors not influenced by risk management

Exposed skin area	:	One hand face only (240 cm2)

Other operational conditions affecting workers exposure

Outdoor / Indoor	:	Indoor

Technical conditions and measures

Local exhaust ventilation, No

Conditions and measures related to personal protection, hygiene and health evaluation

Personal Protection, None required
Respiratory Protection, None required

2.2 Contributing scenario controlling worker exposure for: PROC2: Use in closed, continuous process with occasional controlled exposure

Product characteristics

Concentration of the Substance in Mixture/Article	:	5-25%
Physical Form (at time of use)	:	Liquid substance

Frequency and duration of use

Exposure duration	:	> 4 h
Frequency of use	:	5 days/week

Human factors not influenced by risk management

Exposed skin area	:	Palms of both hands (480 cm2)

Other operational conditions affecting workers exposure

Outdoor / Indoor	:	Indoor

Technical conditions and measures

Local exhaust ventilation, No

Conditions and measures related to personal protection, hygiene and health evaluation

Protective gloves (Effectiveness: 90 %)

Respiratory Protection, None required

2.2 Contributing scenario controlling worker exposure for: PROC3: Use in closed batch process (synthesis or formulation)

Product characteristics

Concentration of the Substance in Mixture/Article	:	5-25%
Physical Form (at time of use)	:	Liquid substance

Frequency and duration of use

Exposure duration	:	> 4 h
Frequency of use	:	5 days/week

Human factors not influenced by risk management

Exposed skin area	:	One hand face only (240 cm2)

Other operational conditions affecting workers exposure

Outdoor / Indoor	:	Indoor

Technical conditions and measures

Local exhaust ventilation, No

Conditions and measures related to personal protection, hygiene and health evaluation

Protective gloves, APF 10 (Effectiveness: 90 %)
Respiratory Protection, None required

2.2 Contributing scenario controlling worker exposure for: PROC4: Use in batch and other process (synthesis) where opportunity for exposure arises

Product characteristics

Concentration of the Substance in Mixture/Article	:	5-25%
Physical Form (at time of use)	:	Liquid substance

Frequency and duration of use

Exposure duration	:	> 4 h
Frequency of use	:	5 days/week

Human factors not influenced by risk management

Exposed skin area	:	Palms of both hands (480 cm2)

Other operational conditions affecting workers exposure

Outdoor / Indoor	:	Indoor

Technical conditions and measures

Local exhaust ventilation- inhalation:, Yes (Effectiveness: 90 %)

Conditions and measures related to personal protection, hygiene and health evaluation

Protective gloves, APF 10 (Effectiveness: 90 %)
Respiratory Protection, None required

2.2 Contributing scenario controlling worker exposure for: PROC7: Industrial spraying

Product characteristics

Concentration of the Substance in Mixture/Article	:	5-25%
Physical Form (at time of use)	:	Liquid substance

Frequency and duration of use

Exposure duration	:	> 4 h
Frequency of use	:	5 days/week

Human factors not influenced by risk management

: 1500 cm2

Other operational conditions affecting workers exposure

Outdoor / Indoor	:	Indoor

Technical conditions and measures

Local exhaust ventilation-dermal:, Yes (Effectiveness: 95 %)

Conditions and measures related to personal protection, hygiene and health evaluation

Protective gloves, APF 10 (Effectiveness: 90 %)
Respiratory Protection, None required

2.2 Contributing scenario controlling worker exposure for: PROC8a: Transfer of substance or preparation (charging/discharging) from/to vessels/large containers at non-dedicated facilities

Product characteristics

Concentration of the Substance in Mixture/Article	:	5-25%
Physical Form (at time of use)	:	Liquid substance

Frequency and duration of use

Exposure duration	:	> 4 h
Frequency of use	:	5 days/week

Human factors not influenced by risk management

Exposed skin area	:	Two hands (960 cm2)

Other operational conditions affecting workers exposure

Outdoor / Indoor	:	Indoor

Technical conditions and measures

Local exhaust ventilation- inhalation:, Yes (Effectiveness: 90 %)

Conditions and measures related to personal protection, hygiene and health evaluation

Protective gloves, APF 10 (Effectiveness: 90 %)
Respiratory Protection, None required

2.2 Contributing scenario controlling worker exposure for: PROC8b: Transfer of

substance or preparation (charging/ discharging) from/ to vessels/ large containers at dedicated facilities

Product characteristics
Concentration of the Substance in Mixture/Article : 5-25%

Physical Form (at time of use) : Liquid substance

Frequency and duration of use
Exposure duration : > 4 h
Frequency of use : 5 days/week

Human factors not influenced by risk management
Exposed skin area : Two hands (960 cm2)

Other operational conditions affecting workers exposure
Outdoor / Indoor : Indoor

Technical conditions and measures
Local exhaust ventilation- inhalation:, Yes (Effectiveness: 95 %)

Conditions and measures related to personal protection, hygiene and health evaluation
Protective gloves, APF 10 (Effectiveness: 90 %)
Respiratory Protection, None required

2.2 Contributing scenario controlling worker exposure for: PROC10: Roller application or brushing

Product characteristics
Concentration of the Substance in Mixture/Article : 5-25%

Physical Form (at time of use) : Liquid substance

Frequency and duration of use
Exposure duration : 1 - 4 h
Frequency of use : 5 days/week

Human factors not influenced by risk management
Exposed skin area : Two hands (960 cm2)

Other operational conditions affecting workers exposure
Outdoor / Indoor : Indoor

Technical conditions and measures
Local exhaust ventilation- inhalation:, Yes (Effectiveness: 90 %)

Conditions and measures related to personal protection, hygiene and health evaluation
Protective gloves, APF 10 (Effectiveness: 90 %)
Respiratory Protection, None required

2.2 Contributing scenario controlling worker exposure for: PROC13: Treatment of articles by dipping and pouring

Product characteristics
Concentration of the Substance in Mixture/Article : 5-25%

Physical Form (at time of use) : Liquid substance

Frequency and duration of use
Exposure duration : > 4 h
Frequency of use : 5 days/week

Human factors not influenced by risk management
Exposed skin area : Palms of both hands (480 cm2)

Other operational conditions affecting workers exposure
Outdoor / Indoor : Indoor

Technical conditions and measures
Local exhaust ventilation- inhalation:, Yes (Effectiveness: 90 %)

Conditions and measures related to personal protection, hygiene and health evaluation
Protective gloves, APF 10 (Effectiveness: 90 %)
Respiratory Protection, None required

3. Exposure estimation and reference to its source

Environment

Contributing Scenario	Exposure Assessment Method	Specific conditions	Compartment	Value type	Level of Exposure	Risk characterization ratio
ERC4	Petrorisk		Freshwater		0,00018 mg/L	
			Freshwater sediment		0,0043 mg/kg dry weight (d.w.)	
			Marine water		0,000018 mg/L	
			Marine sediment		0,00043 mg/kg dry weight (d.w.)	
			Sewage treatment plant		0,0018 mg/L	
			Agricultural soil		0,0000012 mg/kg	

ERC4: Industrial use of processing aids in processes and products, not becoming part of articles

Workers/Consumers

Contributing Scenario	Exposure Assessment Method	Specific conditions	Value type	Level of Exposure	Risk characterization ratio
PROC1	EasyTRA		Worker – dermal, long-term – systemic	0,020571 mg/kg/d	
			Worker – inhalation, long-term – systemic	0,024547 mg/m3	
			Worker – long-term – systemic Combined routes	0,024078 mg/kg/d	
PROC2	EasyTRA		Worker – dermal, long-term – systemic	0,082286 mg/kg/d	

			Worker – inhalation, long-term – systemic	12,273 mg/m3	
			Worker – long-term – systemic Combined routes	1,836 mg/kg/d	
PROC3	EasyTRA		Worker – dermal, long-term – systemic	0,041143 mg/kg/d	
			Worker – inhalation, long-term – systemic	24,547 mg/m3	
			Worker – long-term – systemic Combined routes	3,548 mg/kg/d	
PROC4	EasyTRA		Worker – dermal, long-term – systemic	0,411429 mg/kg/d	
			Worker – inhalation, long-term – systemic	4,909 mg/m3	
			Worker – long-term – systemic Combined routes	1,113 mg/kg/d	
PROC7	EasyTRA		Worker – dermal, long-term – systemic	0,128571 mg/kg/d	
			Worker – inhalation, long-term – systemic	30,683 mg/m3	
			Worker – long-term – systemic Combined routes	4,512 mg/kg/d	
PROC8a	EasyTRA		Worker – dermal, long-term – systemic	0,822857 mg/kg/d	
			Worker – inhalation, long-term – systemic	12,273 mg/m3	
			Worker – long-term – systemic Combined routes	2,576 mg/kg/d	
PROC8b	EasyTRA		Worker – dermal, long-term – systemic	0,822857 mg/kg/d	
			Worker – inhalation, long-term – systemic	3,068 mg/m3	
			Worker – long-term – systemic Combined routes	1,261 mg/kg/d	
PROC10	EasyTRA		Worker – dermal, long-term – systemic	0,987429 mg/kg/d	
			Worker – inhalation, long-term – systemic	7,364 mg/m3	
			Worker – long-term – systemic Combined routes	2,039 mg/kg/d	
PROC13	EasyTRA		Worker – dermal, long-term – systemic	0,822857 mg/kg/d	
			Worker – inhalation, long-term – systemic	12,273 mg/m3	
			Worker – long-term – systemic Combined routes	2,576 mg/kg/d	

PROC1: Use in closed process, no likelihood of exposure

PROC2: Use in closed, continuous process with occasional controlled exposure

PROC3: Use in closed batch process (synthesis or formulation)

PROC4: Use in batch and other process (synthesis) where opportunity for exposure arises

PROC7: Industrial spraying

PROC8a: Transfer of substance or preparation (charging/discharging) from/to vessels/large containers at non-dedicated facilities

PROC8b: Transfer of substance or preparation (charging/ discharging) from/ to vessels/ large containers at dedicated facilities

PROC10: Roller application or brushing

PROC13: Treatment of articles by dipping and pouring

4. Guidance to Downstream User to evaluate whether he works inside the boundaries set by the Exposure Scenario

Predicted releases are not expected to lead to environmental concentrations which would exceed the PNEC when the Risk Management Measures/Operational Conditions outlined in Section 2 are implemented.

Where other Risk Management Measures/Operational Conditions are adopted, then users should ensure that risks are managed to at least equivalent levels.Estimated workplace exposures are not expected to exceed DNELs when the identified risk management measures are adopted. Where other Risk Management Measures/Operational Conditions are adopted, then users should ensure that risks are managed to at least equivalent levels.

1. Short title of Exposure Scenario: **Use in polymer processing – professional**

Main User Groups	:	**SU 22:** Professional uses: Public domain (administration, education, entertainment, services, craftsmen)
Sector of use	:	**SU 22, SU0:** Professional uses: Public domain (administration, education, entertainment, services, craftsmen), Other
Process category	:	**PROC1:** Use in closed process, no likelihood of exposure **PROC2:** Use in closed, continuous process with occasional controlled exposure **PROC6:** Calendering operations **PROC8a:** Transfer of substance or preparation (charging/discharging) from/to vessels/large containers at non-dedicated facilities **PROC8b:** Transfer of substance or preparation (charging/ discharging) from/ to vessels/ large containers at dedicated facilities **PROC14:** Production of mixtures or articles by tabletting, compression, extrusion, pelletization; Industrial setting; **PROC21:** Low energy manipulation of substances bound in materials and/ or articles
Environmental release category	:	**ERC8a, ERC8d:** Wide dispersive indoor use of processing aids in open systems, Wide dispersive outdoor use of processing aids in open systems
Further information	:	Processing of formulated polymers including material transfers, moulding and forming activities, material re-works and associated maintenance.

2.1 Contributing scenario controlling environmental exposure for:ERC8a, ERC8d: Wide dispersive indoor use of processing aids in open systems, Wide dispersive outdoor use of processing aids in open systems

Concentration of the Substance in Mixture/Article	:	5-25%

Environment factors not influenced by risk management

Flow rate	:	90.000 m3/d

Other given operational conditions affecting environmental exposure

Emission or Release Factor: Air	:	98 %
Emission or Release Factor: Water	:	1 %
Emission or Release Factor: Soil	:	1 %
Local release rate: Water	:	1,6 kg/day
Local release rate: Air	:	160 kg/day
Local release rate: Soil	:	0,0033 kg/day

Technical conditions and measures / Organizational measures

Air	:	Treat air emission to provide a typical removal efficiency of (%): (Effectiveness: 0 %)
Water	:	Treat onsite wastewater (prior to receiving water discharge) to provide the required removal efficiency of ≥ (%): (Effectiveness: > 96,4 %)

Conditions and measures related to municipal sewage treatment plant

Type of Sewage Treatment Plant	:	Municipal sewage treatment plant, No
Flow rate of sewage treatment plant effluent	:	2.000 m3/d
Sludge Treatment	:	Agricultural soil, Yes, applicable

2.2 Contributing scenario controlling worker exposure for: PROC1: Use in closed process, no likelihood of exposure

Product characteristics

Concentration of the Substance in Mixture/Article	:	5-25%
Physical Form (at time of use)	:	Liquid substance

Frequency and duration of use

Exposure duration	:	> 4 h
Frequency of use	:	5 days/week

Human factors not influenced by risk management

Exposed skin area	:	One hand face only (240 cm2)

Other operational conditions affecting workers exposure

Outdoor / Indoor	:	Indoor

Technical conditions and measures

Local exhaust ventilation, No

Conditions and measures related to personal protection, hygiene and health evaluation

Personal Protection, None required
Respiratory Protection, None required

2.2 Contributing scenario controlling worker exposure for: PROC2: Use in closed, continuous process with occasional controlled exposure

Product characteristics

Concentration of the Substance in Mixture/Article : 5-25%

Physical Form (at time of use) : Liquid substance

Frequency and duration of use
Exposure duration : > 4 h
Frequency of use : 5 days/week

Human factors not influenced by risk management
Exposed skin area : Palms of both hands (480 cm2)

Other operational conditions affecting workers exposure
Outdoor / Indoor : Indoor

Technical conditions and measures
Local exhaust ventilation, No

Conditions and measures related to personal protection, hygiene and health evaluation
Protective gloves, APF 10 (Effectiveness: 90 %)
Respiratory Protection, None required

2.2 Contributing scenario controlling worker exposure for: PROC6: Calendering operations

Product characteristics
Concentration of the Substance in Mixture/Article : 5-25%

Physical Form (at time of use) : Liquid substance

Frequency and duration of use
Exposure duration : 1 - 4 h
Frequency of use : 5 days/week

Human factors not influenced by risk management
Exposed skin area : Two hands (960 cm2)

Other operational conditions affecting workers exposure
Outdoor / Indoor : Indoor

Technical conditions and measures
Local exhaust ventilation, No

Conditions and measures related to personal protection, hygiene and health evaluation
Protective gloves, APF 10 (Effectiveness: 90 %)
Respiratory Protection, Yes (Effectiveness: 90 %)

2.2 Contributing scenario controlling worker exposure for: PROC8a: Transfer of substance or preparation (charging/discharging) from/to vessels/large containers at non-dedicated facilities

Product characteristics
Concentration of the Substance in : 5-25%

Mixture/Article

Physical Form (at time of use) : Liquid substance

Frequency and duration of use
Exposure duration : > 4 h
Frequency of use : 5 days/week

Human factors not influenced by risk management
Exposed skin area : Two hands (960 cm2)

Other operational conditions affecting workers exposure
Outdoor / Indoor : Indoor

Technical conditions and measures
Local exhaust ventilation, No

Conditions and measures related to personal protection, hygiene and health evaluation
Protective gloves, Yes, APF 10 (Effectiveness: 90 %)
Respiratory Protection, Yes (Effectiveness: 90 %)

2.2 Contributing scenario controlling worker exposure for: PROC8b: Transfer of substance or preparation (charging/ discharging) from/ to vessels/ large containers at dedicated facilities

Product characteristics
Concentration of the Substance in Mixture/Article : 5-25%

Physical Form (at time of use) : Liquid substance

Frequency and duration of use
Exposure duration : > 4 h
Frequency of use : 5 days/week

Human factors not influenced by risk management
Exposed skin area : Two hands (960 cm2)

Other operational conditions affecting workers exposure
Outdoor / Indoor : Indoor

Technical conditions and measures
Local exhaust ventilation, No

Conditions and measures related to personal protection, hygiene and health evaluation
Protective gloves, Yes, APF 10 (Effectiveness: 90 %)
Respiratory Protection, Yes (Effectiveness: 90 %)

2.2 Contributing scenario controlling worker exposure for: PROC14: Production of mixtures or articles by tabletting, compression, extrusion, pelletization; Industrial setting;

Product characteristics
Concentration of the Substance in : 5-25%

Mixture/Article

Physical Form (at time of use) : Liquid substance

Frequency and duration of use
Exposure duration : > 4 h
Frequency of use : 5 days/week

Human factors not influenced by risk management
Exposed skin area : Palms of both hands (480 cm2)

Other operational conditions affecting workers exposure
Outdoor / Indoor : Indoor

Technical conditions and measures
Local exhaust ventilation, No

Conditions and measures related to personal protection, hygiene and health evaluation
Protective gloves, Yes, APF 10 (Effectiveness: 90 %)
Respiratory Protection, Yes (Effectiveness: 90 %)

2.2 Contributing scenario controlling worker exposure for: PROC21: Low energy manipulation of substances bound in materials and/ or articles

Product characteristics
Concentration of the Substance in Mixture/Article : 5-25%

Physical Form (at time of use) : Liquid substance

Frequency and duration of use
Exposure duration : > 4 h
Frequency of use : 5 days/week

Human factors not influenced by risk management
Exposed skin area : Skin
: 1980 cm2

Other operational conditions affecting workers exposure
Outdoor / Indoor : Indoor

Technical conditions and measures
Local exhaust ventilation, No

Conditions and measures related to personal protection, hygiene and health evaluation
Protective gloves, Yes, APF 10 (Effectiveness: 90 %)
Respiratory Protection, Yes (Effectiveness: 90 %)

3. Exposure estimation and reference to its source

Environment

Contributing Scenario	Exposure Assessment	Specific conditions	Compartment	Value type	Level of Exposure	Risk characterization

	Method					ratio
ERC8a, ERC8d	Petrorisk		Freshwater		0,0000065 mg/L	
			Freshwater sediment		0,000035 mg/kg dry weight (d.w.)	
			Marine water		0,0000001 mg/L	
			Marine sediment		0,0000035 mg/kg dry weight (d.w.)	
			Sewage treatment plant		0,000015 mg/L	
			Agricultural soil		0,00001 mg/kg	

ERC8a: Wide dispersive indoor use of processing aids in open systems
ERC8d: Wide dispersive outdoor use of processing aids in open systems

Workers/Consumers

Contributing Scenario	Exposure Assessment Method	Specific conditions	Value type	Level of Exposure	Risk characterization ratio
PROC1	EasyTRA		Worker – dermal, long-term – systemic	0,020571 mg/kg/d	
			Worker – inhalation, long-term – systemic	0,024547 mg/m3	
			Worker – long-term – systemic Combined routes	0,024078 mg/kg/d	
PROC2	EasyTRA		Worker – dermal, long-term – systemic	0,082286 mg/kg/d	
			Worker – inhalation, long-term – systemic	49,093 mg/m3	
			Worker – long-term – systemic Combined routes	7,096 mg/kg/d	
PROC6	EasyTRA		Worker – dermal, long-term – systemic	0,987429 mg/kg/d	
			Worker – inhalation, long-term – systemic	14,728 mg/m3	
			Worker – long-term – systemic Combined routes	3,091 mg/kg/d	
PROC8a	EasyTRA		Worker – dermal, long-term – systemic	0,822857 mg/kg/d	
			Worker – inhalation, long-term – systemic	24,547 mg/m3	
			Worker – long-term – systemic Combined routes	4,33 mg/kg/d	
PROC8b	EasyTRA		Worker – dermal, long-term – systemic	0,822857 mg/kg/d	
			Worker – inhalation, long-term – systemic	12,273 mg/m3	
			Worker – long-term – systemic Combined routes	2,576 mg/kg/d	
PROC14	EasyTRA		Worker – dermal, long-term – systemic	0,205714 mg/kg/d	
			Worker – inhalation, long-term – systemic	24,547 mg/m3	
			Worker – long-term – systemic Combined routes	3,712 mg/kg/d	
PROC21	EasyTRA		Worker – dermal, long-term – systemic	0,169714 mg/kg/d	
			Worker – inhalation, long-term – systemic		

			Worker – long-term – systemic Combined routes	0,169714 mg/kg/d	

PROC1: Use in closed process, no likelihood of exposure

PROC2: Use in closed, continuous process with occasional controlled exposure

PROC6: Calendering operations

PROC8a: Transfer of substance or preparation (charging/discharging) from/to vessels/large containers at non-dedicated facilities

PROC8b: Transfer of substance or preparation (charging/ discharging) from/ to vessels/ large containers at dedicated facilities

PROC14: Production of mixtures or articles by tabletting, compression, extrusion, pelletization; Industrial setting;

PROC21: Low energy manipulation of substances bound in materials and/ or articles

4. Guidance to Downstream User to evaluate whether he works inside the boundaries set by the Exposure Scenario

Predicted releases are not expected to lead to environmental concentrations which would exceed the PNEC when the Risk Management Measures/Operational Conditions outlined in Section 2 are implemented.

Where other Risk Management Measures/Operational Conditions are adopted, then users should ensure that risks are managed to at least equivalent levels.Estimated workplace exposures are not expected to exceed DNELs when the identified risk management measures are adopted. Where other Risk Management Measures/Operational Conditions are adopted, then users should ensure that risks are managed to at least equivalent levels.

1. Short title of Exposure Scenario: **Use in coatings – professional**

Main User Groups	:	**SU 22:** Professional uses: Public domain (administration, education, entertainment, services, craftsmen)
Sector of use	:	**SU 22, SU0:** Professional uses: Public domain (administration, education, entertainment, services, craftsmen), Other
Process category	:	**PROC1:** Use in closed process, no likelihood of exposure **PROC2:** Use in closed, continuous process with occasional controlled exposure **PROC3:** Use in closed batch process (synthesis or formulation) **PROC4:** Use in batch and other process (synthesis) where opportunity for exposure arises **PROC5:** Mixing or blending in batch processes for formulation of mixtures and articles (multistage and/or significant contact) Industrial setting; **PROC8a:** Transfer of substance or preparation (charging/discharging) from/to vessels/large containers at non-dedicated facilities **PROC8b:** Transfer of substance or preparation (charging/ discharging) from/ to vessels/ large containers at dedicated facilities **PROC10:** Roller application or brushing **PROC11:** Non industrial spraying

PROC13: Treatment of articles by dipping and pouring
PROC15: Use as laboratory reagent
PROC19: Hand-mixing with intimate contact and only PPE available

Environmental release category	:	**ERC8a, ERC8d:** Wide dispersive indoor use of processing aids in open systems, Wide dispersive outdoor use of processing aids in open systems
Further information	:	Covers the use in coatings (paints, inks, adhesives, etc) including exposures during use (including materials receipt, storage, preparation and transfer from bulk and semi-bulk, application by spray, roller, brush, spreader by hand or similar methods, and film formation), and equipment cleaning, maintenance and associated laboratory activities.

2.1 Contributing scenario controlling environmental exposure for:ERC8a, ERC8d: Wide dispersive indoor use of processing aids in open systems, Wide dispersive outdoor use of processing aids in open systems

Concentration of the Substance in Mixture/Article	:	5-25%

Environment factors not influenced by risk management

Flow rate	:	90.000 m3/d

Other given operational conditions affecting environmental exposure

Emission or Release Factor: Air	:	98 %
Emission or Release Factor: Water	:	1 %
Emission or Release Factor: Soil	:	1 %
Local release rate: Water	:	1,1 kg/day
Local release rate: Air	:	11 kg/day
Local release rate: Soil	:	0,000002 kg/day

Technical conditions and measures / Organizational measures

Air	:	Treat air emission to provide a typical removal efficiency of (%): (Effectiveness: 0 %)
Water	:	Treat onsite wastewater (prior to receiving water discharge) to provide the required removal efficiency of ≥ (%): (Effectiveness: > 96,4 %)

Conditions and measures related to municipal sewage treatment plant

Type of Sewage Treatment Plant	:	Municipal sewage treatment plant, No
Flow rate of sewage treatment plant effluent	:	2.000 m3/d
Sludge Treatment	:	Agricultural soil, Yes, applicable

2.2 Contributing scenario controlling worker exposure for: PROC1: Use in closed process, no likelihood of exposure

Product characteristics

Concentration of the Substance in Mixture/Article	:	5-25%

Physical Form (at time of use) : Liquid substance

Frequency and duration of use
Exposure duration : > 4 h
Frequency of use : 5 days/week

Human factors not influenced by risk management
Exposed skin area : One hand face only (240 cm2)

Other operational conditions affecting workers exposure
Outdoor / Indoor : Indoor

Technical conditions and measures
Local exhaust ventilation, No

Conditions and measures related to personal protection, hygiene and health evaluation
Personal Protection, None required
Respiratory Protection, None required

2.2 Contributing scenario controlling worker exposure for: PROC2: Use in closed, continuous process with occasional controlled exposure

Product characteristics
Concentration of the Substance in Mixture/Article : 5-25%

Physical Form (at time of use) : Liquid substance

Frequency and duration of use
Exposure duration : > 4 h
Frequency of use : 5 days/week

Human factors not influenced by risk management
Exposed skin area : Palms of both hands (480 cm2)

Other operational conditions affecting workers exposure
Outdoor / Indoor : Indoor

Technical conditions and measures
Local exhaust ventilation, No

Conditions and measures related to personal protection, hygiene and health evaluation
Protective gloves, APF 10 (Effectiveness: 90 %)
Respiratory Protection, None required

2.2 Contributing scenario controlling worker exposure for: PROC3: Use in closed batch process (synthesis or formulation)

Product characteristics
Concentration of the Substance in Mixture/Article : 5-25%

Physical Form (at time of use) : Liquid substance

Frequency and duration of use
Exposure duration : > 4 h
Frequency of use : 5 days/week

Human factors not influenced by risk management
Exposed skin area : One hand face only (240 cm2)

Other operational conditions affecting workers exposure
Outdoor / Indoor : Indoor

Technical conditions and measures
Local exhaust ventilation, No

Conditions and measures related to personal protection, hygiene and health evaluation
Protective gloves, APF 10 (Effectiveness: 90 %)
Respiratory Protection, None required

2.2 Contributing scenario controlling worker exposure for: PROC4, PROC5, PROC13: Use in batch and other process (synthesis) where opportunity for exposure arises, Mixing or blending in batch processes for formulation of mixtures and articles (multistage and/or significant contact) Industrial setting;, Treatment of articles by dipping and pouring

Product characteristics
Concentration of the Substance in Mixture/Article : 5-25%

Physical Form (at time of use) : Liquid substance

Frequency and duration of use
Exposure duration : > 4 h
Frequency of use : 5 days/week

Human factors not influenced by risk management
Exposed skin area : Palms of both hands (480 cm2)

Other operational conditions affecting workers exposure
Outdoor / Indoor : Indoor

Technical conditions and measures
Local exhaust ventilation, No

Conditions and measures related to personal protection, hygiene and health evaluation
Protective gloves, APF 10 (Effectiveness: 90 %)
Respiratory Protection, Yes (Effectiveness: 90 %)

2.2 Contributing scenario controlling worker exposure for: PROC8a, PROC8b: Transfer of substance or preparation (charging/discharging) from/to vessels/large containers at non-dedicated facilities, Transfer of substance or preparation (charging/ discharging) from/ to vessels/ large containers at dedicated facilities

Product characteristics
Concentration of the Substance in Mixture/Article : 5-25%

Physical Form (at time of use) : Liquid substance

Frequency and duration of use
Exposure duration : > 4 h
Frequency of use : 5 days/week

Human factors not influenced by risk management
Exposed skin area : Two hands (960 cm2)

Other operational conditions affecting workers exposure
Outdoor / Indoor : Indoor

Technical conditions and measures
Local exhaust ventilation, No

Conditions and measures related to personal protection, hygiene and health evaluation
Protective gloves, APF 10 (Effectiveness: 90 %)
Respiratory Protection, Yes (Effectiveness: 90 %)

2.2 Contributing scenario controlling worker exposure for: PROC10: Roller application or brushing

Product characteristics
Concentration of the Substance in Mixture/Article : 5-25%

Physical Form (at time of use) : Liquid substance

Frequency and duration of use
Exposure duration : 1 - 4 h
Frequency of use : 5 days/week

Human factors not influenced by risk management
Exposed skin area : Two hands (960 cm2)

Other operational conditions affecting workers exposure
Outdoor / Indoor : Indoor

Technical conditions and measures
Local exhaust ventilation, No

Conditions and measures related to personal protection, hygiene and health evaluation
Protective gloves, APF 10 (Effectiveness: 90 %)
Respiratory Protection, Yes (Effectiveness: 90 %)

2.2 Contributing scenario controlling worker exposure for: PROC11: Non industrial spraying

Product characteristics
Concentration of the Substance in Mixture/Article : 1-5%

Physical Form (at time of use) : Liquid substance

Frequency and duration of use
Exposure duration : 1 - 4 h
Frequency of use : 5 days/week

Human factors not influenced by risk management
Exposed skin area : Skin
: 1500 cm2

Other operational conditions affecting workers exposure
Outdoor / Indoor : Indoor

Technical conditions and measures
Local exhaust ventilation, No

Conditions and measures related to personal protection, hygiene and health evaluation
Protective gloves, APF 10 (Effectiveness: 90 %)
Respiratory Protection, Yes (Effectiveness: 95 %)

2.2 Contributing scenario controlling worker exposure for: PROC15: Use as laboratory reagent

Product characteristics
Concentration of the Substance in Mixture/Article : 5-25%

Physical Form (at time of use) : Liquid substance

Frequency and duration of use
Exposure duration : > 4 h
Frequency of use : 5 days/week

Human factors not influenced by risk management
Exposed skin area : One hand face only (240 cm2)

Other operational conditions affecting workers exposure
Outdoor / Indoor : Indoor

Technical conditions and measures
Local exhaust ventilation, No

Conditions and measures related to personal protection, hygiene and health evaluation
Protective gloves, APF 10 (Effectiveness: 90 %)
Respiratory Protection, Yes (Effectiveness: 90 %)

2.2 Contributing scenario controlling worker exposure for: PROC19: Hand-mixing with intimate contact and only PPE available

Product characteristics
Concentration of the Substance in Mixture/Article : 1-5%

Physical Form (at time of use) : Liquid substance

Frequency and duration of use
Exposure duration : 15 - 60 min
Frequency of use : 5 days/week

Human factors not influenced by risk management
Exposed skin area : Skin
: 1980 cm2

Other operational conditions affecting workers exposure
Outdoor / Indoor : Indoor

Technical conditions and measures
Local exhaust ventilation, No

Conditions and measures related to personal protection, hygiene and health evaluation
Protective gloves, APF 10 (Effectiveness: 90 %)
Respiratory Protection, Yes (Effectiveness: 90 %)

3. Exposure estimation and reference to its source

Environment

Contributing Scenario	Exposure Assessment Method	Specific conditions	Compartment	Value type	Level of Exposure	Risk characterization ratio
ERC8a, ERC8d	Petrorisk		Freshwater		0,000006 mg/L	
			Freshwater sediment		0,000055 mg/kg dry weight (d.w.)	
			Marine water		0,000099 µg/L	
			Marine sediment		0,0000024 mg/kg dry weight (d.w.)	
			Sewage treatment plant		0,0000099 mg/L	
			Agricultural soil		0,0000069 mg/kg	

ERC8a: Wide dispersive indoor use of processing aids in open systems
ERC8d: Wide dispersive outdoor use of processing aids in open systems

Workers/Consumers

Contributing Scenario	Exposure Assessment Method	Specific conditions	Value type	Level of Exposure	Risk characterization ratio
PROC1	EasyTRA		Worker – dermal, long-term – systemic	0,020571 mg/kg/d	
			Worker – inhalation, long-term – systemic	0,024547 mg/m3	
			Worker – long-term – systemic Combined routes	0,024078 mg/kg/d	
PROC2	EasyTRA		Worker – dermal, long-term – systemic	0,082286 mg/kg/d	
			Worker – inhalation, long-term – systemic	49,093 mg/m3	
			Worker – long-term – systemic Combined routes	7,096 mg/kg/d	
PROC3	EasyTRA		Worker – dermal, long-	0,041143 mg/kg/d	

			term – systemic		
			Worker – inhalation, long-term – systemic	61,366 mg/m3	
			Worker – long-term – systemic Combined routes	8,808 mg/kg/d	
PROC4	EasyTRA		Worker – dermal, long-term – systemic	0,411429 mg/kg/d	
			Worker – inhalation, long-term – systemic	12,273 mg/m3	
			Worker – long-term – systemic Combined routes	2,165 mg/kg/d	
PROC5	EasyTRA		Worker – dermal, long-term – systemic	0,822857 mg/kg/d	
			Worker – inhalation, long-term – systemic	14,728 mg/m3	
			Worker – long-term – systemic Combined routes	2,598 mg/kg	
PROC13	EasyTRA		Worker – dermal, long-term – systemic	0,822857 mg/kg/d	
			Worker – inhalation, long-term – systemic	24,547 mg/m3	
			Worker – long-term – systemic Combined routes	4,33 mg/kg	
PROC8a	EasyTRA		Worker – dermal, long-term – systemic	0,822857 mg/kg/d	
			Worker – inhalation, long-term – systemic	24,547 mg/m3	
			Worker – long-term – systemic Combined routes	4,33 mg/kg/d	
PROC8b	EasyTRA		Worker – dermal, long-term – systemic	0,822857 mg/kg/d	
			Worker – inhalation, long-term – systemic	12,273 mg/m3	
			Worker – long-term – systemic Combined routes	2,576 mg/kg/d	
PROC10	EasyTRA		Worker – dermal, long-term – systemic	0,987429 mg/kg/d	
			Worker – inhalation, long-term – systemic	14,728 mg/m3	
			Worker – long-term – systemic Combined routes	3,091 mg/kg/d	
PROC11	EasyTRA		Worker – dermal, long-term – systemic	1,286 mg/kg/d	
			Worker – inhalation, long-term – systemic	12,273 mg/m3	
			Worker – long-term – systemic Combined routes	3,039 mg/kg/d	
PROC15	EasyTRA		Worker – dermal, long-term – systemic	0,020571 mg/kg/d	
			Worker – inhalation, long-term – systemic	2,455 mg/m3	
			Worker – long-term – systemic Combined routes	0,371236 mg/kg/d	
PROC19	EasyTRA		Worker – dermal, long-term – systemic	0,565714 mg/kg/d	
			Worker – inhalation, long-term – systemic	1,636 mg/m3	
			Worker – long-term – systemic Combined routes	0,799491 mg/kg/d	

PROC1: Use in closed process, no likelihood of exposure

PROC2: Use in closed, continuous process with occasional controlled exposure

PROC3: Use in closed batch process (synthesis or formulation)

PROC4: Use in batch and other process (synthesis) where opportunity for exposure arises

PROC5: Mixing or blending in batch processes for formulation of mixtures and articles (multistage and/or significant contact) Industrial setting;

PROC13: Treatment of articles by dipping and pouring

PROC8a: Transfer of substance or preparation (charging/discharging) from/to vessels/large containers at non-dedicated facilities

PROC8b: Transfer of substance or preparation (charging/ discharging) from/ to vessels/ large containers at dedicated facilities

PROC10: Roller application or brushing

PROC11: Non industrial spraying

PROC15: Use as laboratory reagent

PROC19: Hand-mixing with intimate contact and only PPE available

4. Guidance to Downstream User to evaluate whether he works inside the boundaries set by the Exposure Scenario

Predicted releases are not expected to lead to environmental concentrations which would exceed the PNEC when the Risk Management Measures/Operational Conditions outlined in Section 2 are implemented.

Where other Risk Management Measures/Operational Conditions are adopted, then users should ensure that risks are managed to at least equivalent levels.Estimated workplace exposures are not expected to exceed DNELs when the identified risk management measures are adopted. Where other Risk Management Measures/Operational Conditions are adopted, then users should ensure that risks are managed to at least equivalent levels.

1. Short title of Exposure Scenario: **Lubricants - Professional**

Main User Groups	:	**SU 22:** Professional uses: Public domain (administration, education, entertainment, services, craftsmen)
Sector of use	:	**SU 22, SU0:** Professional uses: Public domain (administration, education, entertainment, services, craftsmen), Other
Process category	:	**PROC1:** Use in closed process, no likelihood of exposure **PROC2:** Use in closed, continuous process with occasional controlled exposure **PROC3:** Use in closed batch process (synthesis or formulation) **PROC4:** Use in batch and other process (synthesis) where opportunity for exposure arises **PROC8a:** Transfer of substance or preparation (charging/discharging) from/to vessels/large containers at non-dedicated facilities **PROC8b:** Transfer of substance or preparation (charging/ discharging) from/ to vessels/ large containers at dedicated facilities **PROC9:** Transfer of substance or preparation into small

		containers (dedicated filling line, including weighing) **PROC10:** Roller application or brushing **PROC11:** Non industrial spraying **PROC13:** Treatment of articles by dipping and pouring **PROC17:** Lubrication at high energy conditions and in partly open process **PROC18:** Greasing at high energy conditions **PROC20:** Heat and pressure transfer fluids in dispersive, professional use but closed systems
Environmental release category	:	**ERC8a, ERC8d, ERC9a, ERC9b:** Wide dispersive indoor use of processing aids in open systems, Wide dispersive outdoor use of processing aids in open systems, Wide dispersive indoor use of substances in closed systems, Wide dispersive outdoor use of substances in closed systems
Further information	:	Covers the use of formulated lubricants in closed and open systems including transfer operations, operation of engines and similar articles, reworking on reject articles, equipment maintenance and disposal of waste oil.

2.1 Contributing scenario controlling environmental exposure for:ERC8a, ERC8d, ERC9a, ERC9b: Wide dispersive indoor use of processing aids in open systems, Wide dispersive outdoor use of processing aids in open systems, Wide dispersive indoor use of substances in closed systems, Wide dispersive outdoor use of substances in closed systems

Concentration of the Substance in Mixture/Article	:	5-25%

Environment factors not influenced by risk management

Flow rate	:	90.000 m3/d

Other given operational conditions affecting environmental exposure

Emission or Release Factor: Air	:	40 %
Emission or Release Factor: Water	:	5 %
Emission or Release Factor: Soil	:	5 %
Local release rate: Water	:	5,6 kg/day
Local release rate: Air	:	44 kg/day
Local release rate: Soil	:	0,011 kg/day

Technical conditions and measures / Organizational measures

Air	:	Treat air emission to provide a typical removal efficiency of (%): (Effectiveness: 0 %)
Water	:	Treat onsite wastewater (prior to receiving water discharge) to provide the required removal efficiency of ≥ (%): (Effectiveness: > 96,4 %)

Conditions and measures related to municipal sewage treatment plant

Type of Sewage Treatment Plant	:	Municipal sewage treatment plant, No
Flow rate of sewage treatment plant effluent	:	2.000 m3/d
Sludge Treatment	:	Agricultural soil, Yes, applicable

2.2 Contributing scenario controlling worker exposure for: PROC1: Use in closed

process, no likelihood of exposure

Product characteristics
Concentration of the Substance in Mixture/Article : 5-25%

Physical Form (at time of use) : Liquid substance

Frequency and duration of use
Exposure duration : > 4 h
Frequency of use : 5 days/week

Human factors not influenced by risk management
Exposed skin area : One hand face only (240 cm2)

Other operational conditions affecting workers exposure
Outdoor / Indoor : Indoor

Technical conditions and measures
Local exhaust ventilation, No

Conditions and measures related to personal protection, hygiene and health evaluation
None required
Respiratory Protection, None required

2.2 Contributing scenario controlling worker exposure for: PROC2: Use in closed, continuous process with occasional controlled exposure

Product characteristics
Concentration of the Substance in Mixture/Article : 5-25%

Physical Form (at time of use) : Liquid substance

Frequency and duration of use
Exposure duration : > 4 h
Frequency of use : 5 days/week

Human factors not influenced by risk management
Exposed skin area : Palms of both hands (480 cm2)

Other operational conditions affecting workers exposure
Outdoor / Indoor : Indoor

Technical conditions and measures
Local exhaust ventilation, No

Conditions and measures related to personal protection, hygiene and health evaluation
Protective gloves, APF 10 (Effectiveness: 90 %)
Respiratory Protection, None required

2.2 Contributing scenario controlling worker exposure for: PROC3: Use in closed batch process (synthesis or formulation)

Product characteristics
Concentration of the Substance in Mixture/Article : 5-25%

Physical Form (at time of use) : Liquid substance

Frequency and duration of use
Exposure duration : > 4 h
Frequency of use : 5 days/week

Human factors not influenced by risk management
Exposed skin area : One hand face only (240 cm2)

Other operational conditions affecting workers exposure
Outdoor / Indoor : Indoor

Technical conditions and measures
Local exhaust ventilation, No

Conditions and measures related to personal protection, hygiene and health evaluation
Protective gloves, APF 10 (Effectiveness: 90 %)
Respiratory Protection, None required

2.2 Contributing scenario controlling worker exposure for: PROC4, PROC9, PROC13, PROC20: Use in batch and other process (synthesis) where opportunity for exposure arises, Transfer of substance or preparation into small containers (dedicated filling line, including weighing), Treatment of articles by dipping and pouring, Heat and pressure transfer fluids in dispersive, professional use but closed systems

Product characteristics
Concentration of the Substance in Mixture/Article : 5-25%

Physical Form (at time of use) : Liquid substance

Frequency and duration of use
Exposure duration : > 4 h
Frequency of use : 5 days/week

Human factors not influenced by risk management
Exposed skin area : Palms of both hands (480 cm2)

Other operational conditions affecting workers exposure
Outdoor / Indoor : Indoor

Technical conditions and measures
Local exhaust ventilation, No

Conditions and measures related to personal protection, hygiene and health evaluation
Protective gloves, APF 10 (Effectiveness: 90 %)
Respiratory Protection, Yes (Effectiveness: 90 %)

2.2 Contributing scenario controlling worker exposure for: PROC8a, PROC8b: Transfer of substance or preparation (charging/discharging) from/to vessels/large containers at

non-dedicated facilities, Transfer of substance or preparation (charging/ discharging) from/ to vessels/ large containers at dedicated facilities

Product characteristics
Concentration of the Substance in Mixture/Article : 5-25%

Physical Form (at time of use) : Liquid substance

Frequency and duration of use
Exposure duration : > 4 h
Frequency of use : 5 days/week

Human factors not influenced by risk management
Exposed skin area : Two hands (960 cm2)

Other operational conditions affecting workers exposure
Outdoor / Indoor : Indoor

Technical conditions and measures
Local exhaust ventilation, No

Conditions and measures related to personal protection, hygiene and health evaluation
Protective gloves, APF 10 (Effectiveness: 90 %)
Respiratory Protection, Yes (Effectiveness: 90 %)

2.2 Contributing scenario controlling worker exposure for: PROC10, PROC18: Roller application or brushing, Greasing at high energy conditions

Product characteristics
Concentration of the Substance in Mixture/Article : 5-25%

Physical Form (at time of use) : Liquid substance

Frequency and duration of use
Exposure duration : 1 - 4 h
Frequency of use : 5 days/week

Human factors not influenced by risk management
Exposed skin area : Two hands (960 cm2)

Other operational conditions affecting workers exposure
Outdoor / Indoor : Indoor

Technical conditions and measures
Local exhaust ventilation, No

Conditions and measures related to personal protection, hygiene and health evaluation
Protective gloves, APF 10 (Effectiveness: 90 %)
Respiratory Protection, Yes (Effectiveness: 90 %)

2.2 Contributing scenario controlling worker exposure for: PROC11: Non industrial spraying

Product characteristics
Concentration of the Substance in Mixture/Article : 1 - 5%

Physical Form (at time of use) : Liquid substance

Frequency and duration of use
Exposure duration : 1 - 4 h
Frequency of use : 5 days/week

Human factors not influenced by risk management
Exposed skin area : Skin
: 1500 cm2

Other operational conditions affecting workers exposure
Outdoor / Indoor : Indoor

Technical conditions and measures
Local exhaust ventilation, No

Conditions and measures related to personal protection, hygiene and health evaluation
Protective gloves, APF 10 (Effectiveness: 90 %)
Respiratory Protection, Yes (Effectiveness: 95 %)

2.2 Contributing scenario controlling worker exposure for: PROC17: Lubrication at high energy conditions and in partly open process

Product characteristics
Concentration of the Substance in Mixture/Article : 5-25%

Physical Form (at time of use) : Liquid substance

Frequency and duration of use
Exposure duration : 1 - 4 h
Frequency of use : 5 days/week

Human factors not influenced by risk management
Exposed skin area : Two hands (960 cm2)

Other operational conditions affecting workers exposure
Outdoor / Indoor : Indoor

Technical conditions and measures
Local exhaust ventilation, No

Conditions and measures related to personal protection, hygiene and health evaluation
Protective gloves, APF 10 (Effectiveness: 90 %)
Respiratory Protection, Yes (Effectiveness: 95 %)

3. Exposure estimation and reference to its source

Environment

Contributing Scenario	Exposure Assessment Method	Specific conditions	Compartment	Value type	Level of Exposure	Risk characterization ratio
ERC8a, ERC8d, ERC9a, ERC9b	Petrorisk		Freshwater		0,0000049 mg/L	
			Freshwater sediment		0,00012 mg/kg dry weight (d.w.)	
			Marine water		0,00049 µg/L	
			Marine sediment		0,000012 mg/kg dry weight (d.w.)	
			Sewage treatment plant		0,000049 mg/L	
			Agricultural soil		0,000035 mg/kg	

ERC8a: Wide dispersive indoor use of processing aids in open systems
ERC8d: Wide dispersive outdoor use of processing aids in open systems
ERC9a: Wide dispersive indoor use of substances in closed systems
ERC9b: Wide dispersive outdoor use of substances in closed systems

Workers/Consumers

Contributing Scenario	Exposure Assessment Method	Specific conditions	Value type	Level of Exposure	Risk characterization ratio
PROC1	EasyTRA		Worker – dermal, long-term – systemic	0,020571 mg/kg/d	
			Worker – inhalation, long-term – systemic	0,024547 mg/m3	
			Worker – long-term – systemic Combined routes	0,024078 mg/kg/d	
PROC2	EasyTRA		Worker – dermal, long-term – systemic	0,082286 mg/kg/d	
			Worker – inhalation, long-term – systemic	49,093 mg/m3	
			Worker – long-term – systemic Combined routes	7,096 mg/kg/d	
PROC3	EasyTRA		Worker – dermal, long-term – systemic	0,041143 mg/kg/d	
			Worker – inhalation, long-term – systemic	61,366 mg/m3	
			Worker – long-term – systemic Combined routes	8,808 mg/kg/d	
PROC4	EasyTRA		Worker – dermal, long-term – systemic	0,411429 mg/kg/d	
			Worker – inhalation, long-term – systemic	12,273 mg/m3	
			Worker – long-term – systemic Combined routes	2,165 mg/kg/d	
PROC9	EasyTRA		Worker – dermal, long-term – systemic	0,411429 mg/kg/d	
			Worker – inhalation, long-term – systemic	24,547 mg/m3	
			Worker – long-term – systemic Combined routes	3,918 mg/kg/d	
PROC13	EasyTRA		Worker – dermal, long-term – systemic	0,822857 mg/kg/d	
			Worker – inhalation, long-term – systemic	24,547 mg/m3	
			Worker – long-term – systemic Combined routes	4,33 mg/kg/d	
PROC20	EasyTRA		Worker – dermal, long-	0,102857 mg/kg/d	

			term – systemic		
			Worker – inhalation, long-term – systemic	4,909 mg/m3	
			Worker – long-term – systemic Combined routes	0,804186 mg/kg/d	
PROC8a	EasyTRA		Worker – dermal, long-term – systemic	0,822857 mg/kg/d	
			Worker – inhalation, long-term – systemic	24,547 mg/m3	
			Worker – long-term – systemic Combined routes	4,33 mg/kg/d	
PROC8b	EasyTRA		Worker – dermal, long-term – systemic	0,822857 mg/kg/d	
			Worker – inhalation, long-term – systemic	12,273 mg/m3	
			Worker – long-term – systemic Combined routes	2,576 mg/kg/d	
PROC10	EasyTRA		Worker – dermal, long-term – systemic	0,987429 mg/kg/d	
			Worker – inhalation, long-term – systemic	14,728 mg/m3	
			Worker – long-term – systemic Combined routes	3,091 mg/kg/d	
PROC18	EasyTRA		Worker – dermal, long-term – systemic	0,493714 mg/kg/d	
			Worker – inhalation, long-term – systemic	29,456 mg/m3	
			Worker – long-term – systemic Combined routes	4,702 mg/kg/d	
PROC11	EasyTRA		Worker – dermal, long-term – systemic	1,286 mg/kg/d	
			Worker – inhalation, long-term – systemic	12,273 mg/m3	
			Worker – long-term – systemic Combined routes	3,039 mg/kg/d	
PROC17	EasyTRA		Worker – dermal, long-term – systemic	0,987429 mg/kg/d	
			Worker – inhalation, long-term – systemic	14,728 mg/m3	
			Worker – long-term – systemic Combined routes	3,091 mg/kg/d	

PROC1: Use in closed process, no likelihood of exposure

PROC2: Use in closed, continuous process with occasional controlled exposure

PROC3: Use in closed batch process (synthesis or formulation)

PROC4: Use in batch and other process (synthesis) where opportunity for exposure arises

PROC9: Transfer of substance or preparation into small containers (dedicated filling line, including weighing)

PROC13: Treatment of articles by dipping and pouring

PROC20: Heat and pressure transfer fluids in dispersive, professional use but closed systems

PROC8a: Transfer of substance or preparation (charging/discharging) from/to vessels/large containers at non-dedicated facilities

PROC8b: Transfer of substance or preparation (charging/ discharging) from/ to vessels/ large containers at dedicated facilities

PROC10: Roller application or brushing

PROC18: Greasing at high energy conditions

PROC11: Non industrial spraying

PROC17: Lubrication at high energy conditions and in partly open process

4. Guidance to Downstream User to evaluate whether he works inside the boundaries set by the Exposure Scenario

Predicted releases are not expected to lead to environmental concentrations which would exceed the PNEC when the Risk Management Measures/Operational Conditions outlined in Section 2 are implemented.

Where other Risk Management Measures/Operational Conditions are adopted, then users should ensure that risks are managed to at least equivalent levels.Estimated workplace exposures are not expected to exceed DNELs when the identified risk management measures are adopted. Where other Risk Management Measures/Operational Conditions are adopted, then users should ensure that risks are managed to at least equivalent levels.

1. Short title of Exposure Scenario: **Use as a cleaning agent – professional**

Main User Groups	:	**SU 22:** Professional uses: Public domain (administration, education, entertainment, services, craftsmen)
Sector of use	:	**SU 22, SU0:** Professional uses: Public domain (administration, education, entertainment, services, craftsmen), Other
Process category	:	**PROC1:** Use in closed process, no likelihood of exposure **PROC2:** Use in closed, continuous process with occasional controlled exposure **PROC3:** Use in closed batch process (synthesis or formulation) **PROC4:** Use in batch and other process (synthesis) where opportunity for exposure arises **PROC8a:** Transfer of substance or preparation (charging/discharging) from/to vessels/large containers at non-dedicated facilities **PROC8b:** Transfer of substance or preparation (charging/ discharging) from/ to vessels/ large containers at dedicated facilities **PROC10:** Roller application or brushing **PROC11:** Non industrial spraying **PROC13:** Treatment of articles by dipping and pouring
Environmental release category	:	**ERC8a, ERC8d:** Wide dispersive indoor use of processing aids in open systems, Wide dispersive outdoor use of processing aids in open systems
Further information	:	Covers the use as a component of cleaning products including pouring/unloading from drums or containers; and exposures during mixing/diluting in the preparatory phase and cleaning activities (including spraying, brushing, dipping, wiping automated and by hand).

2.1 Contributing scenario controlling environmental exposure for:ERC8a, ERC8d: Wide

dispersive indoor use of processing aids in open systems, Wide dispersive outdoor use of processing aids in open systems

Concentration of the Substance in Mixture/Article	:	5-25%

Environment factors not influenced by risk management

Flow rate	:	90.000 m3/d

Other given operational conditions affecting environmental exposure

Emission or Release Factor: Air	:	2 %
Emission or Release Factor: Water	:	0,0001 %
Emission or Release Factor: Soil	:	0 %
Local release rate: Water	:	1,1 kg/day
Local release rate: Air	:	22 kg/day
Local release rate: Soil	:	
Remarks	:	There is no direct exposure to soil.

Technical conditions and measures / Organizational measures

Air	:	Treat air emission to provide a typical removal efficiency of (%): (Effectiveness: 0 %)
Water	:	Treat onsite wastewater (prior to receiving water discharge) to provide the required removal efficiency of ≥ (%): (Effectiveness: > 96,4 %)

Conditions and measures related to municipal sewage treatment plant

Type of Sewage Treatment Plant	:	Municipal sewage treatment plant, No
Flow rate of sewage treatment plant effluent	:	2.000 m3/d
Sludge Treatment	:	Agricultural soil, Yes, applicable

2.2 Contributing scenario controlling worker exposure for: PROC1: Use in closed process, no likelihood of exposure

Product characteristics

Concentration of the Substance in Mixture/Article	:	5-25%
Physical Form (at time of use)	:	Liquid substance

Frequency and duration of use

Exposure duration	:	> 4 h
Frequency of use	:	5 days/week

Human factors not influenced by risk management

Exposed skin area	:	One hand face only (240 cm2)

Other operational conditions affecting workers exposure

Outdoor / Indoor	:	Indoor

Technical conditions and measures

Local exhaust ventilation, No

Conditions and measures related to personal protection, hygiene and health evaluation

None required
Respiratory Protection, None required

2.2 Contributing scenario controlling worker exposure for: PROC2: Use in closed, continuous process with occasional controlled exposure

Product characteristics

Concentration of the Substance in Mixture/Article	:	5-25%
Physical Form (at time of use)	:	Liquid substance

Frequency and duration of use

Exposure duration	:	> 4 h
Frequency of use	:	5 days/week

Human factors not influenced by risk management

Exposed skin area	:	Palms of both hands (480 cm2)

Other operational conditions affecting workers exposure

Outdoor / Indoor	:	Indoor

Technical conditions and measures
Local exhaust ventilation, No

Conditions and measures related to personal protection, hygiene and health evaluation
Protective gloves, APF 10 (Effectiveness: 90 %)
Respiratory Protection, None required

2.2 Contributing scenario controlling worker exposure for: PROC3: Use in closed batch process (synthesis or formulation)

Product characteristics

Concentration of the Substance in Mixture/Article	:	5-25%
Physical Form (at time of use)	:	Liquid substance

Frequency and duration of use

Exposure duration	:	> 4 h
Frequency of use	:	5 days/week

Human factors not influenced by risk management

Exposed skin area	:	One hand face only (240 cm2)

Other operational conditions affecting workers exposure

Outdoor / Indoor	:	Indoor

Technical conditions and measures
Local exhaust ventilation, No

Conditions and measures related to personal protection, hygiene and health evaluation
Protective gloves, APF 10 (Effectiveness: 90 %)
Respiratory Protection, None required

2.2 Contributing scenario controlling worker exposure for: PROC4, PROC13: Use in batch and other process (synthesis) where opportunity for exposure arises, Treatment of articles by dipping and pouring

Product characteristics

Concentration of the Substance in Mixture/Article	:	5-25%
Physical Form (at time of use)	:	Liquid substance

Frequency and duration of use

Exposure duration	:	> 4 h
Frequency of use	:	5 days/week

Human factors not influenced by risk management

Exposed skin area	:	Palms of both hands (480 cm2)

Other operational conditions affecting workers exposure

Outdoor / Indoor	:	Indoor

Technical conditions and measures

Local exhaust ventilation, No

Conditions and measures related to personal protection, hygiene and health evaluation

Protective gloves, APF 10 (Effectiveness: 90 %)
Respiratory Protection, Yes (Effectiveness: 90 %)

2.2 Contributing scenario controlling worker exposure for: PROC8a, PROC8b: Transfer of substance or preparation (charging/discharging) from/to vessels/large containers at non-dedicated facilities, Transfer of substance or preparation (charging/ discharging) from/ to vessels/ large containers at dedicated facilities

Product characteristics

Concentration of the Substance in Mixture/Article	:	5-25%
Physical Form (at time of use)	:	Liquid substance

Frequency and duration of use

Exposure duration	:	> 4 h
Frequency of use	:	5 days/week

Human factors not influenced by risk management

Exposed skin area	:	Two hands (960 cm2)

Other operational conditions affecting workers exposure

Outdoor / Indoor	:	Indoor

Technical conditions and measures

Local exhaust ventilation, No

Conditions and measures related to personal protection, hygiene and health evaluation

Protective gloves, APF 10 (Effectiveness: 90 %)

Respiratory Protection, Yes (Effectiveness: 90 %)

2.2 Contributing scenario controlling worker exposure for: PROC10: Roller application or brushing

Product characteristics

Concentration of the Substance in Mixture/Article	:	5-25%
Physical Form (at time of use)	:	Liquid substance

Frequency and duration of use

Exposure duration	:	1 - 4 h
Frequency of use	:	5 days/week

Human factors not influenced by risk management

Exposed skin area	:	Two hands (960 cm2)

Other operational conditions affecting workers exposure

Outdoor / Indoor	:	Indoor

Technical conditions and measures

Local exhaust ventilation, No

Conditions and measures related to personal protection, hygiene and health evaluation

Protective gloves, APF 10 (Effectiveness: 90 %)
Respiratory Protection, Yes (Effectiveness: 90 %)

2.2 Contributing scenario controlling worker exposure for: PROC11: Non industrial spraying

Product characteristics

Concentration of the Substance in Mixture/Article	:	1-5%
Physical Form (at time of use)	:	Liquid substance

Frequency and duration of use

Exposure duration	:	1 - 4 h
Frequency of use	:	5 days/week

Human factors not influenced by risk management

Exposed skin area	:	Skin
	:	1500 cm2

Other operational conditions affecting workers exposure

Outdoor / Indoor	:	Indoor

Technical conditions and measures

Local exhaust ventilation, No

Conditions and measures related to personal protection, hygiene and health evaluation

Protective gloves, APF 10 (Effectiveness: 90 %)
Respiratory Protection, Yes (Effectiveness: 95 %)

3. Exposure estimation and reference to its source

Environment

Contributing Scenario	Exposure Assessment Method	Specific conditions	Compartment	Value type	Level of Exposure	Risk characterization ratio
ERC8a, ERC8d	Petrorisk		Freshwater		0,000005 mg/L	
			Freshwater sediment		0,000032 mg/kg dry weight (d.w.)	
			Marine water		0,000014 µg/L	
			Marine sediment		0,000056 µg/kg dry weight (d.w.)	
			Sewage treatment plant		0,00099 ng/L	
			Agricultural soil		0,00046 mg/kg	

ERC8a: Wide dispersive indoor use of processing aids in open systems
ERC8d: Wide dispersive outdoor use of processing aids in open systems

Workers/Consumers

Contributing Scenario	Exposure Assessment Method	Specific conditions	Value type	Level of Exposure	Risk characterization ratio
PROC1	EasyTRA		Worker – dermal, long-term – systemic	0,020571 mg/kg/d	
			Worker – inhalation, long-term – systemic	0,024547 mg/m3	
			Worker – long-term – systemic Combined routes	0,024078 mg/kg/d	
PROC2	EasyTRA		Worker – dermal, long-term – systemic	0,082286 mg/kg/d	
			Worker – inhalation, long-term – systemic	49,093 mg/m3	
			Worker – long-term – systemic Combined routes	7,096 mg/kg/d	
PROC3	EasyTRA		Worker – dermal, long-term – systemic	0,041143 mg/kg/d	
			Worker – inhalation, long-term – systemic	61,366 mg/m3	
			Worker – long-term – systemic Combined routes	8,808 mg/kg/d	
PROC4	EasyTRA		Worker – dermal, long-term – systemic	0,411429 mg/kg/d	
			Worker – inhalation, long-term – systemic	12,273 mg/m3	
			Worker – long-term – systemic Combined routes	2,165 mg/kg/d	
PROC13	EasyTRA		Worker – dermal, long-term – systemic	0,822857 mg/kg/d	
			Worker – inhalation, long-term – systemic	24,547 mg/m3	
			Worker – long-term – systemic Combined routes	4,33 mg/kg/d	
PROC8a	EasyTRA		Worker – dermal, long-term – systemic	0,822857 mg/kg/d	

			Worker – inhalation, long-term – systemic	24,547 mg/m3	
			Worker – long-term – systemic Combined routes	4,33 mg/kg/d	
PROC8b	EasyTRA		Worker – dermal, long-term – systemic	0,822857 mg/kg/d	
			Worker – inhalation, long-term – systemic	12,273 mg/m3	
			Worker – long-term – systemic Combined routes	2,576 mg/kg/d	
PROC10	EasyTRA		Worker – dermal, long-term – systemic	0,987429 mg/kg/d	
			Worker – inhalation, long-term – systemic	14,728 mg/m3	
			Worker – long-term – systemic Combined routes	3,091 mg/kg/d	
PROC11	EasyTRA		Worker – dermal, long-term – systemic	1,286 mg/kg/d	
			Worker – inhalation, long-term – systemic	12,273 mg/m3	
			Worker – long-term – systemic Combined routes	3,039 mg/kg/d	

PROC1: Use in closed process, no likelihood of exposure

PROC2: Use in closed, continuous process with occasional controlled exposure

PROC3: Use in closed batch process (synthesis or formulation)

PROC4: Use in batch and other process (synthesis) where opportunity for exposure arises

PROC13: Treatment of articles by dipping and pouring

PROC8a: Transfer of substance or preparation (charging/discharging) from/to vessels/large containers at non-dedicated facilities

PROC8b: Transfer of substance or preparation (charging/ discharging) from/ to vessels/ large containers at dedicated facilities

PROC10: Roller application or brushing

PROC11: Non industrial spraying

4. Guidance to Downstream User to evaluate whether he works inside the boundaries set by the Exposure Scenario

Predicted releases are not expected to lead to environmental concentrations which would exceed the PNEC when the Risk Management Measures/Operational Conditions outlined in Section 2 are implemented.

Where other Risk Management Measures/Operational Conditions are adopted, then users should ensure that risks are managed to at least equivalent levels.Estimated workplace exposures are not expected to exceed DNELs when the identified risk management measures are adopted. Where other Risk Management Measures/Operational Conditions are adopted, then users should ensure that risks are managed to at least equivalent levels.

1. Short title of Exposure Scenario: **Solvent in other applications- Professional**

Main User Groups : **SU 22:** Professional uses: Public domain (administration,

		education, entertainment, services, craftsmen)
Sector of use	:	**SU 22, SU0:** Professional uses: Public domain (administration, education, entertainment, services, craftsmen), Other
Process category	:	**PROC1:** Use in closed process, no likelihood of exposure **PROC2:** Use in closed, continuous process with occasional controlled exposure **PROC3:** Use in closed batch process (synthesis or formulation) **PROC4:** Use in batch and other process (synthesis) where opportunity for exposure arises **PROC8a:** Transfer of substance or preparation (charging/discharging) from/to vessels/large containers at non-dedicated facilities **PROC8b:** Transfer of substance or preparation (charging/ discharging) from/ to vessels/ large containers at dedicated facilities **PROC10:** Roller application or brushing **PROC11:** Non industrial spraying **PROC13:** Treatment of articles by dipping and pouring
Environmental release category	:	**ERC8a, ERC8d:** Wide dispersive indoor use of processing aids in open systems, Wide dispersive outdoor use of processing aids in open systems

2.1 Contributing scenario controlling environmental exposure for:ERC8a, ERC8d: Wide dispersive indoor use of processing aids in open systems, Wide dispersive outdoor use of processing aids in open systems

Concentration of the Substance in Mixture/Article	:	5-25%

Environment factors not influenced by risk management

Flow rate	:	90.000 m3/d

Other given operational conditions affecting environmental exposure

Emission or Release Factor: Air	:	40 %
Emission or Release Factor: Water	:	5 %
Emission or Release Factor: Soil	:	0 %
Local release rate: Water	:	8,4 kg/day
Local release rate: Air	:	66 kg/day
Local release rate: Soil	:	
Remarks	:	There is no direct exposure to soil.

Technical conditions and measures / Organizational measures

Air	:	Treat air emission to provide a typical removal efficiency of (%): (Effectiveness: 0 %)
Water	:	Treat onsite wastewater (prior to receiving water discharge) to provide the required removal efficiency of ≥ (%): (Effectiveness: > 96,4 %)

Conditions and measures related to municipal sewage treatment plant

Type of Sewage Treatment Plant	:	Municipal sewage treatment plant, No
Flow rate of sewage treatment plant effluent	:	2.000 m3/d

Sludge Treatment : Agricultural soil, Yes, applicable

2.2 Contributing scenario controlling worker exposure for: PROC1: Use in closed process, no likelihood of exposure

Product characteristics
Concentration of the Substance in Mixture/Article : 5-25%

Physical Form (at time of use) : Liquid substance

Frequency and duration of use
Exposure duration : > 4 h
Frequency of use : 5 days/week

Human factors not influenced by risk management
Exposed skin area : One hand face only (240 cm2)

Other operational conditions affecting workers exposure
Outdoor / Indoor : Indoor

Technical conditions and measures
Local exhaust ventilation, No

Conditions and measures related to personal protection, hygiene and health evaluation
None required
Respiratory Protection, None required

2.2 Contributing scenario controlling worker exposure for: PROC2: Use in closed, continuous process with occasional controlled exposure

Product characteristics
Concentration of the Substance in Mixture/Article : 5-25%

Physical Form (at time of use) : Liquid substance

Frequency and duration of use
Exposure duration : > 4 h
Frequency of use : 5 days/week

Human factors not influenced by risk management
Exposed skin area : Palms of both hands (480 cm2)

Other operational conditions affecting workers exposure
Outdoor / Indoor : Indoor

Technical conditions and measures
Local exhaust ventilation, No

Conditions and measures related to personal protection, hygiene and health evaluation
Protective gloves, APF 10 (Effectiveness: 90 %)
Respiratory Protection, None required

2.2 Contributing scenario controlling worker exposure for: PROC3: Use in closed batch process (synthesis or formulation)

Product characteristics

Concentration of the Substance in Mixture/Article	:	5-25%
Physical Form (at time of use)	:	Liquid substance

Frequency and duration of use

Exposure duration	:	> 4 h
Frequency of use	:	5 days/week

Human factors not influenced by risk management

Exposed skin area	:	One hand face only (240 cm2)

Other operational conditions affecting workers exposure

Outdoor / Indoor	:	Indoor

Technical conditions and measures

Local exhaust ventilation, No

Conditions and measures related to personal protection, hygiene and health evaluation

Protective gloves, APF 10 (Effectiveness: 90 %)
Respiratory Protection, None required

2.2 Contributing scenario controlling worker exposure for: PROC4: Use in batch and other process (synthesis) where opportunity for exposure arises

Product characteristics

Concentration of the Substance in Mixture/Article	:	5-25%
Physical Form (at time of use)	:	Liquid substance

Frequency and duration of use

Exposure duration	:	> 4 h
Frequency of use	:	5 days/week

Human factors not influenced by risk management

Exposed skin area	:	Palms of both hands (480 cm2)

Other operational conditions affecting workers exposure

Outdoor / Indoor	:	Indoor

Technical conditions and measures

Local exhaust ventilation, No

Conditions and measures related to personal protection, hygiene and health evaluation

Protective gloves, APF 10 (Effectiveness: 90 %)
Respiratory Protection, Yes (Effectiveness: 90 %)

2.2 Contributing scenario controlling worker exposure for: PROC8a, PROC8b: Transfer

of substance or preparation (charging/discharging) from/to vessels/large containers at non-dedicated facilities, Transfer of substance or preparation (charging/ discharging) from/ to vessels/ large containers at dedicated facilities

Product characteristics
Concentration of the Substance in Mixture/Article : 5-25%

Physical Form (at time of use) : Liquid substance

Frequency and duration of use
Exposure duration : > 4 h
Frequency of use : 5 days/week

Human factors not influenced by risk management
Exposed skin area : Two hands (960 cm2)

Other operational conditions affecting workers exposure
Outdoor / Indoor : Indoor

Technical conditions and measures
Local exhaust ventilation, No

Conditions and measures related to personal protection, hygiene and health evaluation
Protective gloves, APF 10 (Effectiveness: 90 %)
Respiratory Protection, None required

2.2 Contributing scenario controlling worker exposure for: PROC10: Roller application or brushing

Product characteristics
Concentration of the Substance in Mixture/Article : 5-25%

Physical Form (at time of use) : Liquid substance

Frequency and duration of use
Exposure duration : 1 - 4 h
Frequency of use : 5 days/week

Human factors not influenced by risk management
Exposed skin area : Two hands (960 cm2)

Other operational conditions affecting workers exposure
Outdoor / Indoor : Indoor

Technical conditions and measures
Local exhaust ventilation, No

Conditions and measures related to personal protection, hygiene and health evaluation
Protective gloves, APF 10 (Effectiveness: 90 %)
Respiratory Protection, Yes (Effectiveness: 90 %)

2.2 Contributing scenario controlling worker exposure for: PROC11: Non industrial

spraying

Product characteristics
Concentration of the Substance in Mixture/Article : 1-5%

Physical Form (at time of use) : Liquid substance

Frequency and duration of use
Exposure duration : 1 - 4 h
Frequency of use : 5 days/week

Human factors not influenced by risk management
Exposed skin area : Skin
: 1500 cm2

Other operational conditions affecting workers exposure
Outdoor / Indoor : Indoor

Technical conditions and measures
Local exhaust ventilation, No

Conditions and measures related to personal protection, hygiene and health evaluation
Protective gloves, APF 10 (Effectiveness: 90 %)
Respiratory Protection, Yes (Effectiveness: 95 %)

2.2 Contributing scenario controlling worker exposure for: PROC13: Treatment of articles by dipping and pouring

Product characteristics
Concentration of the Substance in Mixture/Article : 5-25%

Physical Form (at time of use) : Liquid substance

Frequency and duration of use
Exposure duration : > 4 h
Frequency of use : 5 days/week

Human factors not influenced by risk management
Exposed skin area : Palms of both hands (480 cm2)

Other operational conditions affecting workers exposure
Outdoor / Indoor : Indoor

Technical conditions and measures
Local exhaust ventilation, No

Conditions and measures related to personal protection, hygiene and health evaluation
Protective gloves, APF 10 (Effectiveness: 90 %)
Respiratory Protection, Yes (Effectiveness: 90 %)

3. Exposure estimation and reference to its source

Environment

Contributing Scenario	Exposure Assessment Method	Specific conditions	Compartment	Value type	Level of Exposure	Risk characterization ratio
ERC8a, ERC8d	Petrorisk		Freshwater		0,0000074 mg/L	
			Freshwater sediment		0,00018 mg/kg dry weight (d.w.)	
			Marine water		0,00074 µg/L	
			Marine sediment		0,000018 mg/kg dry weight (d.w.)	
			Sewage treatment plant		0,000074 mg/L	
			Agricultural soil		0,000052 mg/kg	

ERC8a: Wide dispersive indoor use of processing aids in open systems
ERC8d: Wide dispersive outdoor use of processing aids in open systems

Workers/Consumers

Contributing Scenario	Exposure Assessment Method	Specific conditions	Value type	Level of Exposure	Risk characterization ratio
PROC1	EasyTRA		Worker – dermal, long-term – systemic	0,020571 mg/kg/d	
			Worker – inhalation, long-term – systemic	0,024547 mg/m3	
			Worker – long-term – systemic Combined routes	0,024078 mg/kg/d	
PROC2	EasyTRA		Worker – dermal, long-term – systemic	0,082286 mg/kg/d	
			Worker – inhalation, long-term – systemic	49,093 mg/m3	
			Worker – long-term – systemic Combined routes	7,096 mg/kg/d	
PROC3	EasyTRA		Worker – dermal, long-term – systemic	0,041143 mg/kg/d	
			Worker – inhalation, long-term – systemic	61,366 mg/m3	
			Worker – long-term – systemic Combined routes	8,808 mg/kg/d	
PROC4	EasyTRA		Worker – dermal, long-term – systemic	0,411429 mg/kg/d	
			Worker – inhalation, long-term – systemic	12,273 mg/m3	
			Worker – long-term – systemic Combined routes	2,165 mg/kg/d	
PROC8a	EasyTRA		Worker – dermal, long-term – systemic	0,822857 mg/kg/d	
			Worker – inhalation, long-term – systemic	24,547 mg/m3	
			Worker – long-term – systemic Combined routes	4,33 mg/kg/d	
PROC8b	EasyTRA		Worker – dermal, long-term – systemic	0,822857 mg/kg/d	
			Worker – inhalation, long-term – systemic	12,273 mg/m3	
			Worker – long-term – systemic Combined routes	2,576 mg/kg/d	
PROC10	EasyTRA		Worker – dermal, long-	0,987429 mg/kg/d	

			term – systemic		
			Worker – inhalation, long-term – systemic	14,728 mg/m3	
			Worker – long-term – systemic Combined routes	3,091 mg/kg/d	
PROC11	EasyTRA		Worker – dermal, long-term – systemic	1,286 mg/kg/d	
			Worker – inhalation, long-term – systemic	12,273 mg/m3	
			Worker – long-term – systemic Combined routes	3,039 mg/kg/d	
PROC13	EasyTRA		Worker – dermal, long-term – systemic	0,822857 mg/kg/d	
			Worker – inhalation, long-term – systemic	24,547 mg/m3	
			Worker – long-term – systemic Combined routes	4,33 mg/kg/d	

PROC1: Use in closed process, no likelihood of exposure

PROC2: Use in closed, continuous process with occasional controlled exposure

PROC3: Use in closed batch process (synthesis or formulation)

PROC4: Use in batch and other process (synthesis) where opportunity for exposure arises

PROC8a: Transfer of substance or preparation (charging/discharging) from/to vessels/large containers at non-dedicated facilities

PROC8b: Transfer of substance or preparation (charging/ discharging) from/ to vessels/ large containers at dedicated facilities

PROC10: Roller application or brushing

PROC11: Non industrial spraying

PROC13: Treatment of articles by dipping and pouring

4. Guidance to Downstream User to evaluate whether he works inside the boundaries set by the Exposure Scenario

Predicted releases are not expected to lead to environmental concentrations which would exceed the PNEC when the Risk Management Measures/Operational Conditions outlined in Section 2 are implemented.

Where other Risk Management Measures/Operational Conditions are adopted, then users should ensure that risks are managed to at least equivalent levels.Estimated workplace exposures are not expected to exceed DNELs when the identified risk management measures are adopted. Where other Risk Management Measures/Operational Conditions are adopted, then users should ensure that risks are managed to at least equivalent levels.

Fisher Scientific

Part of Thermo Fisher Scientific

SAFETY DATA SHEET

Creation Date 27-Jan-2010 **Revision Date** 02-Oct-2015 **Revision Number** 2

1. Identification

Product Name **Methylene chloride**

Cat No. : **D37-1; D37-4; D37-20; D37-200; D37-200LC; D37-500; D37FB-19; D37FB-50; D37FB-115; D37FB-200; D37POP-19; D37POPB-50; D37POPB-200; D37RB-19; D37RB-50; D37RB-115; D37RB-200; D37RS-19; D37RS-28; D37RS-50; D37RS-115; D37RS-200; D37SK-4; D37SK-4LC; D37SS-28; D37SS-50; D37SS-115; D37SS-200; D37SS-1350**

Synonyms Dichloromethane; DCM

Recommended Use Laboratory chemicals.

Uses advised against No Information available

Details of the supplier of the safety data sheet

Company
Fisher Scientific
One Reagent Lane
Fair Lawn, NJ 07410
Tel: (201) 796-7100

Emergency Telephone Number
CHEMTREC®, Inside the USA: 800-424-9300
CHEMTREC®, Outside the USA: 001-703-527-3887

2. Hazard(s) identification

Classification

This chemical is considered hazardous by the 2012 OSHA Hazard Communication Standard (29 CFR 1910.1200)

Skin Corrosion/irritation	Category 2
Serious Eye Damage/Eye Irritation	Category 2
Carcinogenicity	Category 1B
Specific target organ toxicity (single exposure)	Category 3
Target Organs - Central nervous system (CNS), Respiratory system.	
Specific target organ toxicity - (repeated exposure)	Category 2
Target Organs - Liver, Kidney, Blood.	

Label Elements

Signal Word
Danger

Hazard Statements
Causes skin irritation
Causes serious eye irritation

May cause respiratory irritation
May cause drowsiness or dizziness
May cause cancer
May cause damage to organs through prolonged or repeated exposure



Precautionary Statements
Prevention
Obtain special instructions before use
Do not handle until all safety precautions have been read and understood
Use personal protective equipment as required
Wash face, hands and any exposed skin thoroughly after handling
Wear eye/face protection
Do not breathe dust/fume/gas/mist/vapors/spray
Use only outdoors or in a well-ventilated area
Response
IF exposed or concerned: Get medical attention/advice
Inhalation
IF INHALED: Remove victim to fresh air and keep at rest in a position comfortable for breathing
Skin
IF ON SKIN: Wash with plenty of soap and water
If skin irritation occurs: Get medical advice/attention
Take off contaminated clothing and wash before reuse
Eyes
IF IN EYES: Rinse cautiously with water for several minutes. Remove contact lenses, if present and easy to do. Continue rinsing
If eye irritation persists: Get medical advice/attention
Storage
Store locked up
Store in a well-ventilated place. Keep container tightly closed
Disposal
Dispose of contents/container to an approved waste disposal plant
Hazards not otherwise classified (HNOC)

WARNING! This product contains a chemical known in the State of California to cause cancer, birth defects or other reproductive harm.

3. Composition / information on ingredients

Component	CAS-No	Weight %
Methylene chloride	75-09-2	>99.5
Methyl alcohol	67-56-1	0 - 0.4
Cyclohexene	110-83-8	0 - 0.01
2-Methyl-2-butene	513-35-9	0 - 0.01

4. First-aid measures

General Advice If symptoms persist, call a physician.

Eye Contact Rinse immediately with plenty of water, also under the eyelids, for at least 15 minutes. Obtain medical attention.

Skin Contact Wash off immediately with plenty of water for at least 15 minutes. Obtain medical attention.

Inhalation Move to fresh air. If breathing is difficult, give oxygen. Obtain medical attention.

Ingestion Do not induce vomiting. Call a physician or Poison Control Center immediately.

Most important symptoms/effects Breathing difficulties. . Inhalation of high vapor concentrations may cause symptoms like headache, dizziness, tiredness, nausea and vomiting

Notes to Physician Treat symptomatically

5. Fire-fighting measures

Suitable Extinguishing Media Use water spray, alcohol-resistant foam, dry chemical or carbon dioxide.

Unsuitable Extinguishing Media No information available

Flash Point No information available
Method - No information available

Autoignition Temperature 556 °C / 1032.8 °F

Explosion Limits
Upper 23 vol %
Lower 13 vol %
Sensitivity to Mechanical Impact No information available
Sensitivity to Static Discharge No information available

Specific Hazards Arising from the Chemical
Thermal decomposition can lead to release of irritating gases and vapors. Keep product and empty container away from heat and sources of ignition.

Hazardous Combustion Products
Carbon monoxide (CO) Carbon dioxide (CO_2) Hydrogen chloride gas Phosgene
Protective Equipment and Precautions for Firefighters
As in any fire, wear self-contained breathing apparatus pressure-demand, MSHA/NIOSH (approved or equivalent) and full protective gear.

NFPA

Health	Flammability	Instability	Physical hazards
2	1	0	N/A

6. Accidental release measures

Personal Precautions Use personal protective equipment. Ensure adequate ventilation. Avoid contact with skin, eyes and clothing. Keep people away from and upwind of spill/leak.

Environmental Precautions Should not be released into the environment. See Section 12 for additional ecological information.

Methods for Containment and Clean Up Soak up with inert absorbent material. Keep in suitable, closed containers for disposal.

7. Handling and storage

Handling Wear personal protective equipment. Do not get in eyes, on skin, or on clothing. Avoid ingestion and inhalation. Use only under a chemical fume hood.

Storage Keep containers tightly closed in a dry, cool and well-ventilated place.

8. Exposure controls / personal protection

Exposure Guidelines

Component	ACGIH TLV	OSHA PEL	NIOSH IDLH
Methylene chloride	TWA: 50 ppm	(Vacated) TWA: 500 ppm (Vacated) STEL: 2000 ppm (Vacated) Ceiling: 1000 ppm TWA: 25 ppm STEL: 125 ppm	IDLH: 2300 ppm
Methyl alcohol	TWA: 200 ppm STEL: 250 ppm Skin	(Vacated) TWA: 200 ppm (Vacated) TWA: 260 mg/m³ (Vacated) STEL: 250 ppm (Vacated) STEL: 325 mg/m³ Skin TWA: 200 ppm TWA: 260 mg/m³	IDLH: 6000 ppm TWA: 200 ppm TWA: 260 mg/m³ STEL: 250 ppm STEL: 325 mg/m³
Cyclohexene	TWA: 300 ppm	(Vacated) TWA: 300 ppm (Vacated) TWA: 1015 mg/m³ TWA: 300 ppm TWA: 1015 mg/m³	IDLH: 2000 ppm TWA: 300 ppm TWA: 1015 mg/m³

Component	Quebec	Mexico OEL (TWA)	Ontario TWAEV
Methylene chloride	TWA: 50 ppm TWA: 174 mg/m³	TWA: 100 ppm TWA: 330 mg/m³ STEL: 500 ppm STEL: 1740 mg/m³	TWA: 50 ppm
Methyl alcohol	TWA: 200 ppm TWA: 262 mg/m³ STEL: 250 ppm STEL: 328 mg/m³ Skin	TWA: 200 ppm TWA: 260 mg/m³ STEL: 250 ppm STEL: 310 mg/m³	TWA: 200 ppm STEL: 250 ppm Skin
Cyclohexene	TWA: 300 ppm TWA: 1010 mg/m³	TWA: 300 ppm TWA: 1015 mg/m³	TWA: 300 ppm

Legend

ACGIH - American Conference of Governmental Industrial Hygienists
OSHA - Occupational Safety and Health Administration
NIOSH IDLH: The National Institute for Occupational Safety and Health Immediately Dangerous to Life or Health

Engineering Measures Use only under a chemical fume hood. Ensure that eyewash stations and safety showers are close to the workstation location.

Personal Protective Equipment

Eye/face Protection Wear appropriate protective eyeglasses or chemical safety goggles as described by OSHA's eye and face protection regulations in 29 CFR 1910.133 or European Standard EN166.

Skin and body protection Wear appropriate protective gloves and clothing to prevent skin exposure.

Respiratory Protection Follow the OSHA respirator regulations found in 29 CFR 1910.134 or European Standard EN 149. Use a NIOSH/MSHA or European Standard EN 149 approved respirator if exposure limits are exceeded or if irritation or other symptoms are experienced.

Hygiene Measures Handle in accordance with good industrial hygiene and safety practice.

9. Physical and chemical properties

Physical State	Liquid
Appearance	Colorless
Odor	sweet
Odor Threshold	No information available
pH	Not applicable
Melting Point/Range	-97 °C / -142.6 °F
Boiling Point/Range	39 °C / 102.2 °F
Flash Point	No information available

Evaporation Rate	No information available
Flammability (solid,gas)	Not applicable
Flammability or explosive limits	
Upper	23 vol %
Lower	13 vol %
Vapor Pressure	20 mmHg @ 3502°C
Vapor Density	2.93 (Air = 1.0)
Specific Gravity	1.33
Solubility	No information available
Partition coefficient; n-octanol/water	No data available
Autoignition Temperature	556 °C / 1032.8 °F
Decomposition Temperature	No information available
Viscosity	No information available
Molecular Formula	C H2 Cl2
Molecular Weight	84.93

10. Stability and reactivity

Reactive Hazard None known, based on information available

Stability Stable under normal conditions.

Conditions to Avoid Incompatible products. Excess heat.

Incompatible Materials Strong oxidizing agents, Strong acids, Amines

Hazardous Decomposition Products Carbon monoxide (CO), Carbon dioxide (CO_2), Hydrogen chloride gas, Phosgene

Hazardous Polymerization Hazardous polymerization does not occur.

Hazardous Reactions None under normal processing.

11. Toxicological information

Acute Toxicity

Product Information

Component Information

Component	LD50 Oral	LD50 Dermal	LC50 Inhalation
Methylene chloride	> 2000 mg/kg (Rat)	> 2000 mg/kg (Rat)	53 mg/L (Rat) 6 h 76000 mg/m³ (Rat) 4 h
Methyl alcohol	LD50 = 6200 mg/kg (Rat)	LD50 = 15800 mg/kg (Rabbit)	64000 ppm (Rat) 4 h 83.2 mg/L (Rat) 4 h
Cyclohexene	LD50 = 2400 µL/kg (Rat)	>200 mg/kg (Rat)	>21.6 mg/L/4h (rat)
2-Methyl-2-butene	700-2600 mg/kg (Rat)	>2000 mg/kg (Rat)	LC50 > 61000 ppm (Rat) 4 h

Toxicologically Synergistic Products No information available

Delayed and immediate effects as well as chronic effects from short and long-term exposure

Irritation Irritating to eyes and skin

Sensitization No information available

Carcinogenicity The table below indicates whether each agency has listed any ingredient as a carcinogen.

Component	CAS-No	IARC	NTP	ACGIH	OSHA	Mexico
Methylene chloride	75-09-2	Group 2A	Reasonably Anticipated	A3	X	A3
Methyl alcohol	67-56-1	Not listed	Not listed	Not listed	Not listed	Not listed

Cyclohexene	110-83-8	Not listed	Not listed	Not listed	Not listed	Not listed
2-Methyl-2-butene	513-35-9	Not listed	Not listed	Not listed	Not listed	Not listed

IARC: (International Agency for Research on Cancer)

IARC: (International Agency for Research on Cancer)
Group 1 - Carcinogenic to Humans
Group 2A - Probably Carcinogenic to Humans
Group 2B - Possibly Carcinogenic to Humans

NTP: (National Toxicity Program)

NTP: (National Toxicity Program)
Known - Known Carcinogen
Reasonably Anticipated - Reasonably Anticipated to be a Human Carcinogen

ACGIH: (American Conference of Governmental Industrial Hygienists)

A1 - Known Human Carcinogen
A2 - Suspected Human Carcinogen
A3 - Animal Carcinogen
ACGIH: (American Conference of Governmental Industrial Hygienists)

Mexico - Occupational Exposure Limits - Carcinogens

Mexico - Occupational Exposure Limits - Carcinogens
A1 - Confirmed Human Carcinogen
A2 - Suspected Human Carcinogen
A3 - Confirmed Animal Carcinogen
A4 - Not Classifiable as a Human Carcinogen
A5 - Not Suspected as a Human Carcinogen

Mutagenic Effects Mutagenic effects have occured in microorganisms.

Reproductive Effects Experiments have shown reproductive toxicity effects on laboratory animals.

Developmental Effects Developmental effects have occurred in experimental animals.

Teratogenicity No information available.

STOT - single exposure Central nervous system (CNS) Respiratory system
STOT - repeated exposure Liver Kidney Blood

Aspiration hazard No information available

Symptoms / effects,both acute and delayed Inhalation of high vapor concentrations may cause symptoms like headache, dizziness, tiredness, nausea and vomiting
Endocrine Disruptor Information No information available

Other Adverse Effects Tumorigenic effects have been reported in experimental animals. See actual entry in RTECS for complete information.

12. Ecological information

Ecotoxicity

.

Component	Freshwater Algae	Freshwater Fish	Microtox	Water Flea
Methylene chloride	EC50:>660 mg/L/96h	Pimephales promelas: LC50:193 mg/L/96h	EC50: 1 mg/L/24 h EC50: 2.88 mg/L/15 min	EC50: 140 mg/L/48h
Methyl alcohol	Not listed	Pimephales promelas: LC50 > 10000 mg/L 96h	EC50 = 39000 mg/L 25 min EC50 = 40000 mg/L 15 min EC50 = 43000 mg/L 5 min	EC50 > 10000 mg/L 24h
Cyclohexene	Not listed	Poecillia reticulata: 7.1 mg/L/96h	Not listed	Daphnia: EC50: 5.3 mg/L/48h
2-Methyl-2-butene	Not listed	Not listed	Not listed	EC50: = 3 mg/L, 48h (Daphnia magna)

Persistence and Degradability Persistence is unlikely based on information available.
Bioaccumulation/ Accumulation No information available.

Mobility Will likely be mobile in the environment due to its volatility.

Component	log Pow
Methylene chloride	1.25
Methyl alcohol	-0.74

Cyclohexene	3.27

13. Disposal considerations

Waste Disposal Methods Chemical waste generators must determine whether a discarded chemical is classified as a hazardous waste. Chemical waste generators must also consult local, regional, and national hazardous waste regulations to ensure complete and accurate classification.

Component	RCRA - U Series Wastes	RCRA - P Series Wastes
Methylene chloride - 75-09-2	U080	-
Methyl alcohol - 67-56-1	U154	-

14. Transport information

DOT

UN-No UN1593
Proper Shipping Name DICHLOROMETHANE
Hazard Class 6.1
Packing Group III

TDG

UN-No UN1593
Proper Shipping Name DICHLOROMETHANE
Hazard Class 6.1
Packing Group III

IATA

UN-No UN1593
Proper Shipping Name Dichloromethane
Hazard Class 6.1
Packing Group III

IMDG/IMO

UN-No UN1593
Proper Shipping Name Dichloromethane
Hazard Class 6.1
Packing Group III

15. Regulatory information

All of the components in the product are on the following Inventory lists: X = listed

International Inventories

Component	TSCA	DSL	NDSL	EINECS	ELINCS	NLP	PICCS	ENCS	AICS	IECSC	KECL
Methylene chloride	X	X	-	200-838-9	-		X	X	X	X	X
Methyl alcohol	X	X	-	200-659-6	-		X	X	X	X	X
Cyclohexene	X	X	-	203-807-8	-		X	X	X	X	X
2-Methyl-2-butene	X	X	-	208-156-3	-		X	X	X	X	X

Legend:
X - Listed
E - Indicates a substance that is the subject of a Section 5(e) Consent order under TSCA.
F - Indicates a substance that is the subject of a Section 5(f) Rule under TSCA.
N - Indicates a polymeric substance containing no free-radical initiator in its inventory name but is considered to cover the designated polymer made with any free-radical initiator regardless of the amount used.
P - Indicates a commenced PMN substance
R - Indicates a substance that is the subject of a Section 6 risk management rule under TSCA.
S - Indicates a substance that is identified in a proposed or final Significant New Use Rule
T - Indicates a substance that is the subject of a Section 4 test rule under TSCA.
XU - Indicates a substance exempt from reporting under the Inventory Update Rule, i.e. Partial Updating of the TSCA Inventory Data Base Production and Site Reports (40 CFR 710(B).
Y1 - Indicates an exempt polymer that has a number-average molecular weight of 1,000 or greater.
Y2 - Indicates an exempt polymer that is a polyester and is made only from reactants included in a specified list of low concern reactants that comprises one of the eligibility criteria for the exemption rule.

U.S. Federal Regulations

TSCA 12(b)

SARA 313

Component	CAS-No	Weight %	SARA 313 - Threshold Values %
Methylene chloride	75-09-2	>99.5	0.1
Methyl alcohol	67-56-1	0 - 0.4	1.0

SARA 311/312 Hazard Categories

Acute Health Hazard	Yes
Chronic Health Hazard	Yes
Fire Hazard	No
Sudden Release of Pressure Hazard	No
Reactive Hazard	No

CWA (Clean Water Act)

Component	CWA - Hazardous Substances	CWA - Reportable Quantities	CWA - Toxic Pollutants	CWA - Priority Pollutants
Methylene chloride	-	-	X	X

Clean Air Act

Component	HAPS Data	Class 1 Ozone Depletors	Class 2 Ozone Depletors
Methylene chloride	X		-
Methyl alcohol	X		-

OSHA Occupational Safety and Health Administration

Component	Specifically Regulated Chemicals	Highly Hazardous Chemicals
Methylene chloride	125 ppm STEL 12.5 ppm Action Level 25 ppm TWA	-

CERCLA

This material, as supplied, contains one or more substances regulated as a hazardous substance under the Comprehensive Environmental Response Compensation and Liability Act (CERCLA) (40 CFR 302)

Component	Hazardous Substances RQs	CERCLA EHS RQs
Methylene chloride	1000 lb 1 lb	-
Methyl alcohol	5000 lb	-

California Proposition 65 This product contains the following proposition 65 chemicals

Component	CAS-No	California Prop. 65	Prop 65 NSRL	Category
Methylene chloride	75-09-2	Carcinogen	200 µg/day 50 µg/day	Carcinogen
Methyl alcohol	67-56-1	Developmental	-	Developmental

U.S. State Right-to-Know Regulations

Component	Massachusetts	New Jersey	Pennsylvania	Illinois	Rhode Island
Methylene chloride	X	X	X	X	X
Methyl alcohol	X	X	X	X	X
Cyclohexene	X	X	X	-	X
2-Methyl-2-butene	X	X	X	-	-

U.S. Department of Transportation

Reportable Quantity (RQ):	Y
DOT Marine Pollutant	N
DOT Severe Marine Pollutant	N

U.S. Department of Homeland Security
This product does not contain any DHS chemicals.

Other International Regulations

Mexico - Grade No information available

Canada
This product has been classified in accordance with the hazard criteria of the Controlled Products Regulations (CPR) and the MSDS contains all the information required by the CPR

WHMIS Hazard Class D1B Toxic materials
D2A Very toxic materials



16. Other information

Prepared By Regulatory Affairs
Thermo Fisher Scientific
Email: EMSDS.RA@thermofisher.com

Creation Date 27-Jan-2010
Revision Date 02-Oct-2015
Print Date 02-Oct-2015
Revision Summary This document has been updated to comply with the US OSHA HazCom 2012 Standard replacing the current legislation under 29 CFR 1910.1200 to align with the Globally Harmonized System of Classification and Labeling of Chemicals (GHS)

Disclaimer
The information provided on this Safety Data Sheet is correct to the best of our knowledge, information and belief at the date of its publication. The information given is designed only as a guide for safe handling, use, processing, storage, transportation, disposal and release and is not to be considered as a warranty or quality specification. The information relates only to the specific material designated and may not be valid for such material used in combination with any other material or in any process, unless specified in the text.

End of SDS





Division of Facilities Services

DOD Hazardous Material Information (ANSI Format)
For Cornell University Convenience Only

METHYL TERTIARY BUTYL ETHER

Section 1 - Product and Company Identification	Section 9 - Physical & Chemical Properties
Section 2 - Compositon/Information on Ingredients	Section 10 - Stability & Reactivity Data
Section 3 - Hazards Identification Including Emergency Overview	Section 11 - Toxicological Information
Section 4 - First Aid Measures	Section 12 - Ecological Information
Section 5 - Fire Fighting Measures	Section 13 - Disposal Considerations
Section 6 - Accidental Release Measures	Section 14 - MSDS Transport Information
Section 7 - Handling and Storage	Section 15 - Regulatory Information
Section 8 - Exposure Controls & Personal Protection	Section 16 - Other Information

The information in this document is compiled from information maintained by the United States Department of Defense (DOD). Anyone using this information is solely reponsible for the accuracy and applicability of this information to a particular use or situation.
Cornell University does not in any way warrant or imply the applicability, viability or use of this information to any person or for use in any situation.

Section 1 - Product and Company Identification
METHYL TERTIARY BUTYL ETHER

Product Identification: METHYL TERTIARY BUTYL ETHER
Date of MSDS: 11/01/1990 **Technical Review Date:** 12/21/1995
FSC: 6810 **NIIN: LIIN:** 00N066437
Submitter: N EN
Status Code: C
MFN: 01
Article: N
Kit Part: N

Manufacturer's Information

Manufacturer's Name: GENIUM PUBLISHING CORP
Manufacturer's Address1: 1145 CATALYN ST
Manufacturer's Address2: SCHENECTADY, NY 12303-1836
Manufacturer's Country: US
General Information Telephone: 518-377-8854
Emergency Telephone: 518-377-8854
Emergency Telephone: 518-377-8854
MSDS Preparer's Name: MJ ALLISON
Proprietary: N
Reviewed: N
Published: Y
CAGE: 5Z768
Special Project Code: N

Contractor Information

Contractor's Name: GENIUM PUBLISHING CORPORATION
Contractor's Address1: 1145 CATALYN ST
Contractor's Address2: SCHENECTADY, NY 12303-1836
Contractor's Telephone: 518-377-8854
Contractor's CAGE: 5Z768

Section 2 - Compositon/Information on Ingredients
METHYL TERTIARY BUTYL ETHER

Ingredient Name: EFTS OF OVEREXP:NOSE, THROAT, SKIN & CORNEA. ASPIR OF GASOLINE-MTBE MIX MAY CAUSE LUNG PNEUM. ACUTE:CONT W/EYES (ING 4)
Ingredient CAS Number: Ingredient CAS Code: X
RTECS Number: 9999999ZZ **RTECS Code:** M
=WT: =WT Code:
=Volume: =Volume Code:
>WT: >WT Code:
>Volume: >Volume Code:
<WT: <WT Code:
<Volume: <Volume Code:
% Low WT: % Low WT Code:
% High WT: % High WT Code:
% Low Volume: % Low Volume Code:
% High Volume: % High Volume Code:
% Text: N/K
% Enviromental Weight:
Other REC Limits: N/K
OSHA PEL: NOT APPLICABLE **OSHA PEL Code:** M
OSHA STEL: OSHA STEL Code:
ACGIH TLV: NOT APPLICABLE **ACGIH TLV Code:** M
ACGIH STEL: N/P **ACGIH STEL Code:**
EPA Reporting Quantity:
DOT Reporting Quantity:
Ozone Depleting Chemical:

Ingredient Name: ETHER, TERT-BUTYL METHYL; (METHYL TERT-BUTYL ETHER) (SARA 313) (CERCLA)
Ingredient CAS Number: 1634-04-4 **Ingredient CAS Code:** M
RTECS Number: KN5250000 **RTECS Code:** M
=WT: =WT Code:
=Volume: =Volume Code:
>WT: >WT Code:
>Volume: >Volume Code:
<WT: <WT Code:
<Volume: <Volume Code:
% Low WT: % Low WT Code:
% High WT: % High WT Code:
% Low Volume: % Low Volume Code:
% High Volume: % High Volume Code:
% Text: 100
% Enviromental Weight:
Other REC Limits: N/K
OSHA PEL: N/K (FP N) **OSHA PEL Code:** M
OSHA STEL: OSHA STEL Code:
ACGIH TLV: N/K (FP N) **ACGIH TLV Code:** M
ACGIH STEL: N/P **ACGIH STEL Code:**
EPA Reporting Quantity: 1 LB
DOT Reporting Quantity: 1 LB
Ozone Depleting Chemical: N

Ingredient Name: FIRST AID:MOUTH IF UNCON/CONVL. IF INGEST, CONSULT MD IMMED. DO NOT INDUCE VOMIT DUE TO ASPIR PNEUM RISK. IF (ING 7)
Ingredient CAS Number: Ingredient CAS Code: X
RTECS Number: 9999999ZZ **RTECS Code:** M
=WT: =WT Code:
=Volume: =Volume Code:
>WT: >WT Code:
>Volume: >Volume Code:
<WT: <WT Code:
<Volume: <Volume Code:
% Low WT: % Low WT Code:
% High WT: % High WT Code:
% Low Volume: % Low Volume Code:
% High Volume: % High Volume Code:
% Text: N/K
% Enviromental Weight:
Other REC Limits: N/K
OSHA PEL: NOT APPLICABLE **OSHA PEL Code:** M
OSHA STEL: OSHA STEL Code:
ACGIH TLV: NOT APPLICABLE **ACGIH TLV Code:** M
ACGIH STEL: N/P **ACGIH STEL Code:**
EPA Reporting Quantity:
DOT Reporting Quantity:
Ozone Depleting Chemical:

Ingredient Name: HYGIENE PRACT:DRINKING, SMKG, USING TOILET/APPLYING COSMETICS. CONTAMD EQUIP:NEVER WEAR CONT LENSES IN WORK (ING 23)
Ingredient CAS Number: Ingredient CAS Code: X
RTECS Number: 9999999ZZ **RTECS Code:** M
=WT: =WT Code:
=Volume: =Volume Code:
>WT: >WT Code:
>Volume: >Volume Code:
<WT: <WT Code:
<Volume: <Volume Code:
% Low WT: % Low WT Code:
% High WT: % High WT Code:
% Low Volume: % Low Volume Code:
% High Volume: % High Volume Code:
% Text: N/K
% Enviromental Weight:
Other REC Limits: N/K
OSHA PEL: NOT APPLICABLE **OSHA PEL Code:** M
OSHA STEL: OSHA STEL Code:
ACGIH TLV: NOT APPLICABLE **ACGIH TLV Code:** M
ACGIH STEL: N/P **ACGIH STEL Code:**
EPA Reporting Quantity:
DOT Reporting Quantity:
Ozone Depleting Chemical:

Ingredient Name: ING 10:SUBSTANTIAL MTBE EXPOS. PFT'S, CHEST X-RAYS & SUPPORTIVE CARE MAY BE NEC AFTER ASPIR EXPOSURES.
Ingredient CAS Number: Ingredient CAS Code: X
RTECS Number: 9999999ZZ **RTECS Code:** M
=WT: =WT Code:
=Volume: =Volume Code:
>WT: >WT Code:
>Volume: >Volume Code:
<WT: <WT Code:
<Volume: <Volume Code:
% Low WT: % Low WT Code:
% High WT: % High WT Code:
% Low Volume: % Low Volume Code:
% High Volume: % High Volume Code:
% Text: N/K
% Enviromental Weight:
Other REC Limits: N/K
OSHA PEL: NOT APPLICABLE **OSHA PEL Code:** M
OSHA STEL: OSHA STEL Code:
ACGIH TLV: NOT APPLICABLE **ACGIH TLV Code:** M
ACGIH STEL: N/P **ACGIH STEL Code:**
EPA Reporting Quantity:
DOT Reporting Quantity:
Ozone Depleting Chemical:

Ingredient Name: ING 12:(EXPLO)/WATERWAYS. MTBE IS MORE WATER SOL/OTHER

GASOLINE COMPONENTS, SO THERE MAY BE HIGHER MBTE CONC IN (ING 14)
Ingredient CAS Number: Ingredient CAS Code: X
RTECS Number: 9999999ZZ **RTECS Code:** M
=WT: =WT Code:
=Volume: =Volume Code:
>WT: >WT Code:
>Volume: >Volume Code:
<WT: <WT Code:
<Volume: <Volume Code:
% Low WT: % Low WT Code:
% High WT: % High WT Code:
% Low Volume: % Low Volume Code:
% High Volume: % High Volume Code:
% Text: N/K
% Enviromental Weight:
Other REC Limits: N/K
OSHA PEL: NOT APPLICABLE **OSHA PEL Code:** M
OSHA STEL: OSHA STEL Code:
ACGIH TLV: NOT APPLICABLE **ACGIH TLV Code:** M
ACGIH STEL: N/P **ACGIH STEL Code:**
EPA Reporting Quantity:
DOT Reporting Quantity:
Ozone Depleting Chemical:

Ingredient Name: ING 13:GROUNDWATER WHEN THERE IS SPILL OF GASOLINE-MTBE MIX. IT ALSO HAS MOD TO HIGH MOBILITY IN SOIL. MTBE IS (ING 15)
Ingredient CAS Number: Ingredient CAS Code: X
RTECS Number: 9999999ZZ **RTECS Code:** M
=WT: =WT Code:
=Volume: =Volume Code:
>WT: >WT Code:
>Volume: >Volume Code:
<WT: <WT Code:
<Volume: <Volume Code:
% Low WT: % Low WT Code:
% High WT: % High WT Code:
% Low Volume: % Low Volume Code:
% High Volume: % High Volume Code:
% Text: N/K
% Enviromental Weight:
Other REC Limits: N/K
OSHA PEL: NOT APPLICABLE **OSHA PEL Code:** M
OSHA STEL: OSHA STEL Code:
ACGIH TLV: NOT APPLICABLE **ACGIH TLV Code:** M
ACGIH STEL: N/P **ACGIH STEL Code:**
EPA Reporting Quantity:
DOT Reporting Quantity:
Ozone Depleting Chemical:

Ingredient Name: ING 14:POORLY BIODEGRADED BY MICROORGANISMS IN ACTIVATED SLUDGE. CLEANUP OF GROUNDWATER CONTAM IS DFCLT. WHEN (ING 16)

Ingredient CAS Number: Ingredient CAS Code: X
RTECS Number: 9999999ZZ **RTECS Code:** M
=WT: =WT Code:
=Volume: =Volume Code:
>WT: >WT Code:
>Volume: >Volume Code:
<WT: <WT Code:
<Volume: <Volume Code:
% Low WT: % Low WT Code:
% High WT: % High WT Code:
% Low Volume: % Low Volume Code:
% High Volume: % High Volume Code:
% Text: N/K
% Enviromental Weight:
Other REC Limits: N/K
OSHA PEL: NOT APPLICABLE **OSHA PEL Code:** M
OSHA STEL: OSHA STEL Code:
ACGIH TLV: NOT APPLICABLE **ACGIH TLV Code:** M
ACGIH STEL: N/P **ACGIH STEL Code:**
EPA Reporting Quantity:
DOT Reporting Quantity:
Ozone Depleting Chemical:

Ingredient Name: ING 15:HIGH AIR-TO-WATER RATIOS ARE USED, AIR STRIPPING SYS CAN REMOVE MTBE. PROD OF ATM DEGRADATION INCL (ING 17)
Ingredient CAS Number: Ingredient CAS Code: X
RTECS Number: 9999999ZZ **RTECS Code:** M
=WT: =WT Code:
=Volume: =Volume Code:
>WT: >WT Code:
>Volume: >Volume Code:
<WT: <WT Code:
<Volume: <Volume Code:
% Low WT: % Low WT Code:
% High WT: % High WT Code:
% Low Volume: % Low Volume Code:
% High Volume: % High Volume Code:
% Text: N/K
% Enviromental Weight:
Other REC Limits: N/K
OSHA PEL: NOT APPLICABLE **OSHA PEL Code:** M
OSHA STEL: OSHA STEL Code:
ACGIH TLV: NOT APPLICABLE **ACGIH TLV Code:** M
ACGIH STEL: N/P **ACGIH STEL Code:**
EPA Reporting Quantity:
DOT Reporting Quantity:
Ozone Depleting Chemical:

Ingredient Name: ING 16:T-BUTYL FORMATE, ACETONE, & METHYL RADICALS. FOLLOW APPLIC OSHA REGS (29 CFR 1910.120).
Ingredient CAS Number: Ingredient CAS Code: X

RTECS Number: 9999999ZZ **RTECS Code:** M
=WT: =WT Code:
=Volume: =Volume Code:
>WT: >WT Code:
>Volume: >Volume Code:
<WT: <WT Code:
<Volume: <Volume Code:
% Low WT: % Low WT Code:
% High WT: % High WT Code:
% Low Volume: % Low Volume Code:
% High Volume: % High Volume Code:
% Text: N/K
% Enviromental Weight:
Other REC Limits: N/K
OSHA PEL: NOT APPLICABLE **OSHA PEL Code:** M
OSHA STEL: OSHA STEL Code:
ACGIH TLV: NOT APPLICABLE **ACGIH TLV Code:** M
ACGIH STEL: N/P **ACGIH STEL Code:**
EPA Reporting Quantity:
DOT Reporting Quantity:
Ozone Depleting Chemical:

Ingredient Name: ING 18:PRACTICE GOOD PERSONAL HYGIENE & HOUSEKEEPING PROCEDURES.
Ingredient CAS Number: Ingredient CAS Code: X
RTECS Number: 9999999ZZ **RTECS Code:** M
=WT: =WT Code:
=Volume: =Volume Code:
>WT: >WT Code:
>Volume: >Volume Code:
<WT: <WT Code:
<Volume: <Volume Code:
% Low WT: % Low WT Code:
% High WT: % High WT Code:
% Low Volume: % Low Volume Code:
% High Volume: % High Volume Code:
% Text: N/K
% Enviromental Weight:
Other REC Limits: N/K
OSHA PEL: NOT APPLICABLE **OSHA PEL Code:** M
OSHA STEL: OSHA STEL Code:
ACGIH TLV: NOT APPLICABLE **ACGIH TLV Code:** M
ACGIH STEL: N/P **ACGIH STEL Code:**
EPA Reporting Quantity:
DOT Reporting Quantity:
Ozone Depleting Chemical:

Ingredient Name: ING 22:AREA; SOFT LENSES MAY ABSORB, & ALL LENSES CONC, IRRITANTS. REMOVE THIS MATL FROM YOUR SHOES & EQUIP. (ING 24)
Ingredient CAS Number: Ingredient CAS Code: X
RTECS Number: 9999999ZZ **RTECS Code:** M

=WT: =WT Code:
=Volume: =Volume Code:
>WT: >WT Code:
>Volume: >Volume Code:
<WT: <WT Code:
<Volume: <Volume Code:
% Low WT: % Low WT Code:
% High WT: % High WT Code:
% Low Volume: % Low Volume Code:
% High Volume: % High Volume Code:
% Text: N/K
% Enviromental Weight:
Other REC Limits: N/K
OSHA PEL: NOT APPLICABLE **OSHA PEL Code:** M
OSHA STEL: OSHA STEL Code:
ACGIH TLV: NOT APPLICABLE **ACGIH TLV Code:** M
ACGIH STEL: N/P **ACGIH STEL Code:**
EPA Reporting Quantity:
DOT Reporting Quantity:
Ozone Depleting Chemical:

Ingredient Name: ING 23:LAUNDER CONTAM CLOTHING BEFORE WEARING.
Ingredient CAS Number: Ingredient CAS Code: X
RTECS Number: 9999999ZZ **RTECS Code:** M
=WT: =WT Code:
=Volume: =Volume Code:
>WT: >WT Code:
>Volume: >Volume Code:
<WT: <WT Code:
<Volume: <Volume Code:
% Low WT: % Low WT Code:
% High WT: % High WT Code:
% Low Volume: % Low Volume Code:
% High Volume: % High Volume Code:
% Text: N/K
% Enviromental Weight:
Other REC Limits: N/K
OSHA PEL: NOT APPLICABLE **OSHA PEL Code:** M
OSHA STEL: OSHA STEL Code:
ACGIH TLV: NOT APPLICABLE **ACGIH TLV Code:** M
ACGIH STEL: N/P **ACGIH STEL Code:**
EPA Reporting Quantity:
DOT Reporting Quantity:
Ozone Depleting Chemical:

Ingredient Name: ING 3:OR SKIN MAY CAUSE IRRIT/BURNING @ HIGH CONC. INHAL MAY RSLT IN NAUS, VOMIT, SEDATION & GEN ATHESIA (CNS & (ING 5)
Ingredient CAS Number: Ingredient CAS Code: X
RTECS Number: 9999999ZZ **RTECS Code:** M
=WT: =WT Code:
=Volume: =Volume Code:

>WT: >WT Code:
>Volume: >Volume Code:
<WT: <WT Code:
<Volume: <Volume Code:
% Low WT: % Low WT Code:
% High WT: % High WT Code:
% Low Volume: % Low Volume Code:
% High Volume: % High Volume Code:
% Text: N/K
% Enviromental Weight:
Other REC Limits: N/K
OSHA PEL: NOT APPLICABLE **OSHA PEL Code:** M
OSHA STEL: OSHA STEL Code:
ACGIH TLV: NOT APPLICABLE **ACGIH TLV Code:** M
ACGIH STEL: N/P **ACGIH STEL Code:**
EPA Reporting Quantity:
DOT Reporting Quantity:
Ozone Depleting Chemical:

Ingredient Name: ING 4:RESP DEPRESS). INGEST OF MTBE MAY RSLT IN ASPIR PNEUM. CHRONIC:CHRONIC INHAL CAUSES NASAL & TRACHEAL INFLAMM.
Ingredient CAS Number: Ingredient CAS Code: X
RTECS Number: 9999999ZZ **RTECS Code:** M
=WT: =WT Code:
=Volume: =Volume Code:
>WT: >WT Code:
>Volume: >Volume Code:
<WT: <WT Code:
<Volume: <Volume Code:
% Low WT: % Low WT Code:
% High WT: % High WT Code:
% Low Volume: % Low Volume Code:
% High Volume: % High Volume Code:
% Text: N/K
% Enviromental Weight:
Other REC Limits: N/K
OSHA PEL: NOT APPLICABLE **OSHA PEL Code:** M
OSHA STEL: OSHA STEL Code:
ACGIH TLV: NOT APPLICABLE **ACGIH TLV Code:** M
ACGIH STEL: N/P **ACGIH STEL Code:**
EPA Reporting Quantity:
DOT Reporting Quantity:
Ozone Depleting Chemical:

Ingredient Name: ING 6:PERS IS COUGH/CHOCKING, ASPIR MAY HAVE ALREADY OCCURRED; TRANSPORT TO EMER MED FACILITY. AFTER FIRST AID, (ING 8)
Ingredient CAS Number: Ingredient CAS Code: X
RTECS Number: 9999999ZZ **RTECS Code:** M
=WT: =WT Code:
=Volume: =Volume Code:
>WT: >WT Code:

>Volume: >Volume Code:
<WT: <WT Code:
<Volume: <Volume Code:
% Low WT: % Low WT Code:
% High WT: % High WT Code:
% Low Volume: % Low Volume Code:
% High Volume: % High Volume Code:
% Text: N/K
% Enviromental Weight:
Other REC Limits: N/K
OSHA PEL: NOT APPLICABLE **OSHA PEL Code:** M
OSHA STEL: OSHA STEL Code:
ACGIH TLV: NOT APPLICABLE **ACGIH TLV Code:** M
ACGIH STEL: N/P **ACGIH STEL Code:**
EPA Reporting Quantity:
DOT Reporting Quantity:
Ozone Depleting Chemical:

Ingredient Name: ING 7:INGEST BECAUSE OF IT'S POOR ABSORBING QUALITIES. CAREFULLY OBSERVE FOR ANY DEVELOPMENT OF SYSTEMIC SIGNS. (ING 9)
Ingredient CAS Number: Ingredient CAS Code: X
RTECS Number: 9999999ZZ **RTECS Code:** M
=WT: =WT Code:
=Volume: =Volume Code:
>WT: >WT Code:
>Volume: >Volume Code:
<WT: <WT Code:
<Volume: <Volume Code:
% Low WT: % Low WT Code:
% High WT: % High WT Code:
% Low Volume: % Low Volume Code:
% High Volume: % High Volume Code:
% Text: N/K
% Enviromental Weight:
Other REC Limits: N/K
OSHA PEL: NOT APPLICABLE **OSHA PEL Code:** M
OSHA STEL: OSHA STEL Code:
ACGIH TLV: NOT APPLICABLE **ACGIH TLV Code:** M
ACGIH STEL: N/P **ACGIH STEL Code:**
EPA Reporting Quantity:
DOT Reporting Quantity:
Ozone Depleting Chemical:

Ingredient Name: ING 8:IF LG QTYS OF MTBE INGESTED, SYRUP OF IPECAC IS PREF TO LAVAGE IN ALERT PATIENT REQ EMESIS. IF ASPIR HAS (ING 10)
Ingredient CAS Number: Ingredient CAS Code: X
RTECS Number: 9999999ZZ **RTECS Code:** M
=WT: =WT Code:
=Volume: =Volume Code:
>WT: >WT Code:
>Volume: >Volume Code:

<WT: <WT Code:
<Volume: <Volume Code:
% Low WT: % Low WT Code:
% High WT: % High WT Code:
% Low Volume: % Low Volume Code:
% High Volume: % High Volume Code:
% Text: N/K
% Enviromental Weight:
Other REC Limits: N/K
OSHA PEL: NOT APPLICABLE **OSHA PEL Code:** M
OSHA STEL: OSHA STEL Code:
ACGIH TLV: NOT APPLICABLE **ACGIH TLV Code:** M
ACGIH STEL: N/P **ACGIH STEL Code:**
EPA Reporting Quantity:
DOT Reporting Quantity:
Ozone Depleting Chemical:

Ingredient Name: ING 9:OCCURRED, OBTAIN BASELINE CHEST X-RAY & VITAL SIGNS. LIVER FUNC STUDIES MAY BE INDICATED FOLLOWING (ING 11)
Ingredient CAS Number: Ingredient CAS Code: X
RTECS Number: 9999999ZZ **RTECS Code:** M
=WT: =WT Code:
=Volume: =Volume Code:
>WT: >WT Code:
>Volume: >Volume Code:
<WT: <WT Code:
<Volume: <Volume Code:
% Low WT: % Low WT Code:
% High WT: % High WT Code:
% Low Volume: % Low Volume Code:
% High Volume: % High Volume Code:
% Text: N/K
% Enviromental Weight:
Other REC Limits: N/K
OSHA PEL: NOT APPLICABLE **OSHA PEL Code:** M
OSHA STEL: OSHA STEL Code:
ACGIH TLV: NOT APPLICABLE **ACGIH TLV Code:** M
ACGIH STEL: N/P **ACGIH STEL Code:**
EPA Reporting Quantity:
DOT Reporting Quantity:
Ozone Depleting Chemical:

Ingredient Name: OTHER PREC:PROT PROGRAM THAT INCL REGULAR TRAINING, MAINTENANCE, INSPECTION, & EVAL. AVOID HEAT & IGNIT SOURCES.(ING 19)
Ingredient CAS Number: Ingredient CAS Code: X
RTECS Number: 9999999ZZ **RTECS Code:** M
=WT: =WT Code:
=Volume: =Volume Code:
>WT: >WT Code:
>Volume: >Volume Code:
<WT: <WT Code:

<Volume: <Volume Code:
% Low WT: % Low WT Code:
% High WT: % High WT Code:
% Low Volume: % Low Volume Code:
% High Volume: % High Volume Code:
% Text: N/K
% Enviromental Weight:
Other REC Limits: N/K
OSHA PEL: NOT APPLICABLE **OSHA PEL Code:** M
OSHA STEL: OSHA STEL Code:
ACGIH TLV: NOT APPLICABLE **ACGIH TLV Code:** M
ACGIH STEL: N/P **ACGIH STEL Code:**
EPA Reporting Quantity:
DOT Reporting Quantity:
Ozone Depleting Chemical:

Ingredient Name: RESP PROT:SCBA. WARNING! NIOSH/MSHA APPRVD AIR-PURIFYING RESPS DO NOT PROTECT WORKERS IN OXYG-DEFICIENT ATM.
Ingredient CAS Number: Ingredient CAS Code: X
RTECS Number: 9999999ZZ **RTECS Code:** M
=WT: =WT Code:
=Volume: =Volume Code:
>WT: >WT Code:
>Volume: >Volume Code:
<WT: <WT Code:
<Volume: <Volume Code:
% Low WT: % Low WT Code:
% High WT: % High WT Code:
% Low Volume: % Low Volume Code:
% High Volume: % High Volume Code:
% Text: N/K
% Enviromental Weight:
Other REC Limits: N/K
OSHA PEL: NOT APPLICABLE **OSHA PEL Code:** M
OSHA STEL: OSHA STEL Code:
ACGIH TLV: NOT APPLICABLE **ACGIH TLV Code:** M
ACGIH STEL: N/P **ACGIH STEL Code:**
EPA Reporting Quantity:
DOT Reporting Quantity:
Ozone Depleting Chemical:

Ingredient Name: SPILL PROC:FOR DISP. FOR LG SPILLS, DIKE FAR AHEAD OF SPILL TO CNTN. DO NOT ALLOW MTBE TO ENTER ENCLOSED AREAS(ING 13)
Ingredient CAS Number: Ingredient CAS Code: X
RTECS Number: 9999999ZZ **RTECS Code:** M
=WT: =WT Code:
=Volume: =Volume Code:
>WT: >WT Code:
>Volume: >Volume Code:
<WT: <WT Code:
<Volume: <Volume Code:

% Low WT: % Low WT Code:
% High WT: % High WT Code:
% Low Volume: % Low Volume Code:
% High Volume: % High Volume Code:
% Text: N/K
% Enviromental Weight:
Other REC Limits: N/K
OSHA PEL: NOT APPLICABLE **OSHA PEL Code:** M
OSHA STEL: OSHA STEL Code:
ACGIH TLV: NOT APPLICABLE **ACGIH TLV Code:** M
ACGIH STEL: N/P **ACGIH STEL Code:**
EPA Reporting Quantity:
DOT Reporting Quantity:
Ozone Depleting Chemical:

Ingredient Name: SUPDAT:RADICALS. IF PRESENT IS SUFFICIENT CONC, THESE PROD OF PARTIAL OXIDATION CAN POSE SERIOUS HLTH HAZARD.
Ingredient CAS Number: Ingredient CAS Code: X
RTECS Number: 9999999ZZ **RTECS Code:** M
=WT: =WT Code:
=Volume: =Volume Code:
>WT: >WT Code:
>Volume: >Volume Code:
<WT: <WT Code:
<Volume: <Volume Code:
% Low WT: % Low WT Code:
% High WT: % High WT Code:
% Low Volume: % Low Volume Code:
% High Volume: % High Volume Code:
% Text: N/K
% Enviromental Weight:
Other REC Limits: N/K
OSHA PEL: NOT APPLICABLE **OSHA PEL Code:** M
OSHA STEL: OSHA STEL Code:
ACGIH TLV: NOT APPLICABLE **ACGIH TLV Code:** M
ACGIH STEL: N/P **ACGIH STEL Code:**
EPA Reporting Quantity:
DOT Reporting Quantity:
Ozone Depleting Chemical:

Ingredient Name: VENT:PRODUCTIVITY LOC EXHST VENT IS PREF SINCE IT PVNT CONTAM DISPERSION INTO WORK AREA BY CONTROLLING IT @ ITS SOURCE.
Ingredient CAS Number: Ingredient CAS Code: X
RTECS Number: 9999999ZZ **RTECS Code:** M
=WT: =WT Code:
=Volume: =Volume Code:
>WT: >WT Code:
>Volume: >Volume Code:
<WT: <WT Code:
<Volume: <Volume Code:
% Low WT: % Low WT Code:

% High WT: % High WT Code:
% Low Volume: % Low Volume Code:
% High Volume: % High Volume Code:
% Text: N/K
% Enviromental Weight:
Other REC Limits: N/K
OSHA PEL: NOT APPLICABLE **OSHA PEL Code:** M
OSHA STEL: OSHA STEL Code:
ACGIH TLV: NOT APPLICABLE **ACGIH TLV Code:** M
ACGIH STEL: N/P **ACGIH STEL Code:**
EPA Reporting Quantity:
DOT Reporting Quantity:
Ozone Depleting Chemical:

Section 3 - Hazards Identification, Including Emergency Overview
METHYL TERTIARY BUTYL ETHER

Health Hazards Acute & Chronic: TARGET ORGANS:UPPER RESP TRACT, CNS. MTBE INGEST & INHAL TOX ARE BASED ON ANIMAL STUDIES. HUMAN EXPOS ARE REPORTED PRIMARILY W/EXPOS TO GASOLINE-MTBE MIX & W/USE OF MTBE IN DISSOLVING GALL BLADDER STO NES BY DIRECT INFUSION. RPTS REVEAL MTBE'S PRIMARY ANESTH EFT ON CNS. PROGRESSION OF NAUS, VOMIT & (EFTS OF OVEREXP)

Signs & Symptoms of Overexposure:
HLTH HAZ:SEDATION FOLLOWED BY GEN ANESTH IS NOTED W/INCRG EXPOS. WARM/BURNING SENSATION IS REPORTED W/GALL BLADDER INSTILLATION. ELEVATED LIVER FUNC STUDIES, DUODENAL INFLAMM, KIDNEY FAILURE, BLOOD CE LL HEMOLYSIS, & FOUL BREATH ODOR ARE ALSO NOTED W/THIS PROC. ANIMAL STUDIES NOTE PRIMARY IRRIT TO MUC MEMB (ING 3)

Medical Conditions Aggravated by Exposure:
NONE REPORTED.

LD50 LC50 Mixture: LD50:(ORAL,RAT) 4 G/KG

Route of Entry Indicators:
- **Inhalation:** YES
- **Skin:** YES
- **Ingestion:** YES

Carcenogenicity Indicators
- **NTP:** NO
- **IARC:** NO
- **OSHA:** NO

Carcinogenicity Explanation: NOT RELEVANT.

Section 4 - First Aid Measures
METHYL TERTIARY BUTYL ETHER

First Aid:
EYES:GENTLY LIFT LIDS & FLUSH IMMED & CONTINUOUSLY W/FLOODING AMTS OF WATER FOR @ LEAST 15 MIN UNTIL TRANSPORTED TO EMER MED FACILITY. CONSULT MD IMMED. SKIN:QUICKLY REMOVE CONTAMD CLTHG. RINSE W/FLOO DING AMTS OF WATER FOR @ LEAST 15 MIN. FOR RED/BLISTERED SKIN, CONSULT MD. WASH AFFECTED AREA W/SOAP & WATER. INHAL:REMOVE TO FRESH AIR & SUPPORT BRTHG AS NEEDED. INGEST:NEVER GIVE ANYTHING BY (ING 6)

Section 5 - Fire Fighting Measures
METHYL TERTIARY BUTYL ETHER

Fire Fighting Procedures:
NIOSH/MSHA APPRVD SCBA & FULL PROT EQUIP(FP N) (INCLG GOGG, RUB OVER-CLTHG, GLOVES & BOOTS). IF FEASIBLE, REMOVE CNTNRS FROM FIRE-RISK AREA. OTHERWISE (SUPDAT)
Unusual Fire or Explosion Hazard:
MTBE IS EXTREMELY FLAM. VAP MAY EXPLODE IF IGNIT IN ENCLSD AREA/TRAVEL TO SOURCE OF IGNIT & FLASH BACK. @ TEMP AT/ABOVE FL PT, MTBE CAN RELS VAPS THAT (SUPDAT)
Extinguishing Media:
USE DRY CHEMICAL, CARBON DIOXIDE, HALON, WATER SPRAY, OR ALCOHOL FOAM AS EXTINGUISHING MEDIA.
Flash Point: Flash Point Text: <18F,<-8C

Autoignition Temperature:
Autoignition Temperature Text: N/A
Lower Limit(s): 1.6%
Upper Limit(s): 8.4%

Section 6 - Accidental Release Measures
METHYL TERTIARY BUTYL ETHER

Spill Release Procedures:
NOTIFY SFTY PERS, EVAC ALL UNNEC PERS, REMOVE ALL HEAT & IGNIT SOURCES, & PROVIDE MAX EXPLO-PROOF VENT. CLEANUP PERS SHOULD PROTECT AGAINST VAP INHAL & SKIN/EYE CONT. TAKE UP SPILLED MATL W/NONCOMBUST ABSORB MATL & PLACE IN APPROP CNTNRS (ING 12)

Section 7 - Handling and Storage
METHYL TERTIARY BUTYL ETHER

Handling and Storage Precautions:

Other Precautions:

Section 8 - Exposure Controls & Personal Protection
METHYL TERTIARY BUTYL ETHER

Repiratory Protection:
SEEK PROFESSIONAL ADVICE PRIOR TO RESP SELECTION & USE. FOLLOW OSHA RESP

REGS (29 CFR 1910.134) &, IF NEC, WEAR NIOSH/MSHA APPRVD RESP. FOR EMER/NONROUTINE OPERATIONS (CLEANING SPILLS, REACTOR VESSELS /STOR TANKS), WEAR NIOSH/MSHA (ING 20)
Ventilation:
PROVIDE GEN & LOC EXPLO-PROOF VENT SYS TO MAINTAIN AIRBORNE CONC @ LEV THAT PROMOTE WORKER SFTY & (ING 21)
Protective Gloves:
IMPERVIOUS GLOVES.
Eye Protection: ANSI APPRVD CHEM WORKERS GOGG & FSHLD.
Other Protective Equipment: IMPERVIOUS BOOTS, APRONS, & GAUNTLETS. ANSI APPRVD EMER EYE WASH & DELUGE SHOWER (FP N).
Work Hygenic Practices: NEVER EAT, DRINK/SMOKE IN WORK AREAS. PRACTICE GOOD PERSONAL HYGIENE AFTER USING MATL, EXPECIALLY BEFORE EATING,(ING 22)
Supplemental Health & Safety Information: APPEAR/ODOR:MINT OR TERPENE-LIKE ODOR. FIRE FIGHT PROC:USE WATER SPRAY TO COOL FIRE-EXPOS CNTNRS. BE AWARE OF RUNOFF FROM FIRE CTL METH. DO NOT RELS TO ENCLSD AREAS, SEWERS/WATERWAYS DUE TO POTNTL EXP LO & HLTH HAZ MTBE PRESENT. EXPLO HAZ: FORM FLAM MIXS. CNDTNS TO AVOID: IN ACID SOLNS. HAZ DECOMP:& METHYL (ING 2)

Section 9 - Physical & Chemical Properties
METHYL TERTIARY BUTYL ETHER

HCC:
NRC/State License Number:
Net Property Weight for Ammo:
Boiling Point: Boiling Point Text: 131F,55C
Melting/Freezing Point: Melting/Freezing Text: <166F,<74C
Decomposition Point: Decomposition Text: N/K
Vapor Pressure: 245 @ 77F **Vapor Density:** N/K
Percent Volatile Organic Content:
Specific Gravity: 0.7405(20C/4C)
Volatile Organic Content Pounds per Gallon:
pH: N/K
Volatile Organic Content Grams per Liter:
Viscosity: N/P
Evaporation Weight and Reference: NOT KNOWN
Solubility in Water: 4.8G/100G
Appearance and Odor: A CLEAR, COLORLESS LIQUID WITH A SLIGHT HYDROCARBON ODOR WITH A MILD (SUPDAT)
Percent Volatiles by Volume: N/K
Corrosion Rate: N/K

Section 10 - Stability & Reactivity Data
METHYL TERTIARY BUTYL ETHER

Stability Indicator: YES
Materials to Avoid:
INCOMPAT & UNSTABLE W/STRONG OXIDIZING AGENTS, STRONG ACIDS, CAUSTICS, AMINES, ALDEHYDES, AMMONIA, & CHLORINATED CMPDS.
Stability Condition to Avoid:

HEAT & IGNIT SOURCES. MTBE IS STABLE @ ROOM TEMP IN CLSD CNTNRS UNDER NORM STOR & HNDLG CNDTNS. MTBE IS UNSTABLE(SUPDAT)
Hazardous Decomposition Products:
THERM OXIDATIVE DECOMP CAN PRDCE: CO*2 & H*2O VAP; INCOMPLETE COMBUST:CO, T-BUTYL FORMATE, ACETONE, FORMIC ACID (SUPDAT)
Hazardous Polymerization Indicator: NO
Conditions to Avoid Polymerization:
NOT RELEVANT.

Section 11 - Toxicological Information
METHYL TERTIARY BUTYL ETHER

Toxicological Information:
N/P

Section 12 - Ecological Information
METHYL TERTIARY BUTYL ETHER

Ecological Information:
N/P

Section 13 - Disposal Considerations
METHYL TERTIARY BUTYL ETHER

Waste Disposal Methods:
CONTACT YOUR SUPPLIER/LICENSED CONTRACTOR FOR DETAILED RECOMMENDATIONS. FOLLOW APPLIC FEDERAL, STATE, AND LOCAL REGS.

Section 14 - MSDS Transport Information
METHYL TERTIARY BUTYL ETHER

Transport Information:
N/P

Section 15 - Regulatory Information
METHYL TERTIARY BUTYL ETHER

SARA Title III Information:
N/P
Federal Regulatory Information:
N/P
State Regulatory Information:
N/P

Section 16 - Other Information
METHYL TERTIARY BUTYL ETHER

Other Information:
N/P

HAZCOM Label Information

Product Identification: METHYL TERTIARY BUTYL ETHER
CAGE: 5Z768

Assigned Individual: N
Company Name: GENIUM PUBLISHING CORPORATION
Company PO Box:
Company Street Address1: 1145 CATALYN ST
Company Street Address2: SCHENECTADY, NY 12303-1836 US
Health Emergency Telephone: 518-377-8854
Label Required Indicator: Y
Date Label Reviewed: 12/21/1995
Status Code: C
Manufacturer's Label Number:
Date of Label: 12/21/1995
Year Procured: N/K
Organization Code: G
Chronic Hazard Indicator: Y
Eye Protection Indicator: YES
Skin Protection Indicator: YES
Respiratory Protection Indicator: YES
Signal Word: DANGER
Health Hazard: Severe
Contact Hazard: Severe
Fire Hazard: Severe
Reactivity Hazard: Slight

8/9/2002 9:24:08 AM

SAFETY DATA SHEET

Version 5.5
Revision Date 06/02/2016
Print Date 06/21/2016

1. PRODUCT AND COMPANY IDENTIFICATION

1.1 Product identifiers

Product name : *m*-Xylene

Product Number : 95670
Brand : Sigma-Aldrich
Index-No. : 601-022-00-9

CAS-No. : 108-38-3

1.2 Relevant identified uses of the substance or mixture and uses advised against

Identified uses : Laboratory chemicals, Synthesis of substances

1.3 Details of the supplier of the safety data sheet

Company : Sigma-Aldrich
3050 Spruce Street
SAINT LOUIS MO 63103
USA

Telephone : +1 800-325-5832
Fax : +1 800-325-5052

1.4 Emergency telephone number

Emergency Phone # : (314) 776-6555

2. HAZARDS IDENTIFICATION

2.1 Classification of the substance or mixture

GHS Classification in accordance with 29 CFR 1910 (OSHA HCS)
Flammable liquids (Category 3), H226
Acute toxicity, Dermal (Category 4), H312
Skin irritation (Category 2), H315
Eye irritation (Category 2A), H319
Specific target organ toxicity - single exposure (Category 3), Respiratory system, H335
Aspiration hazard (Category 1), H304
Acute aquatic toxicity (Category 3), H402
Chronic aquatic toxicity (Category 3), H412

For the full text of the H-Statements mentioned in this Section, see Section 16.

2.2 GHS Label elements, including precautionary statements

Pictogram



Signal word Danger

Hazard statement(s)
H226 Flammable liquid and vapour.
H304 May be fatal if swallowed and enters airways.
H312 Harmful in contact with skin.
H315 Causes skin irritation.
H319 Causes serious eye irritation.
H335 May cause respiratory irritation.

H412	Harmful to aquatic life with long lasting effects.

Precautionary statement(s)

P210	Keep away from heat/sparks/open flames/hot surfaces. No smoking.
P233	Keep container tightly closed.
P240	Ground/bond container and receiving equipment.
P241	Use explosion-proof electrical/ ventilating/ lighting/ equipment.
P242	Use only non-sparking tools.
P243	Take precautionary measures against static discharge.
P261	Avoid breathing dust/ fume/ gas/ mist/ vapours/ spray.
P264	Wash skin thoroughly after handling.
P271	Use only outdoors or in a well-ventilated area.
P273	Avoid release to the environment.
P280	Wear protective gloves/ eye protection/ face protection.
P301 + P310	IF SWALLOWED: Immediately call a POISON CENTER/doctor.
P303 + P361 + P353	IF ON SKIN (or hair): Remove/ Take off immediately all contaminated clothing. Rinse skin with water/ shower.
P304 + P340 + P312	IF INHALED: Remove victim to fresh air and keep at rest in a position comfortable for breathing. Call a POISON CENTER or doctor/ physician if you feel unwell.
P305 + P351 + P338	IF IN EYES: Rinse cautiously with water for several minutes. Remove contact lenses, if present and easy to do. Continue rinsing.
P331	Do NOT induce vomiting.
P332 + P313	If skin irritation occurs: Get medical advice/ attention.
P337 + P313	If eye irritation persists: Get medical advice/ attention.
P362	Take off contaminated clothing and wash before reuse.
P370 + P378	In case of fire: Use dry sand, dry chemical or alcohol-resistant foam for extinction.
P403 + P233	Store in a well-ventilated place. Keep container tightly closed.
P403 + P235	Store in a well-ventilated place. Keep cool.
P405	Store locked up.
P501	Dispose of contents/ container to an approved waste disposal plant.

2.3 Hazards not otherwise classified (HNOC) or not covered by GHS - none

3. COMPOSITION/INFORMATION ON INGREDIENTS

3.1 Substances

Synonyms	:	1,3-Dimethylbenzene
Formula	:	C_8H_{10}
Molecular weight	:	106.17 g/mol
CAS-No.	:	108-38-3
EC-No.	:	203-576-3
Index-No.	:	601-022-00-9

Hazardous components

Component	Classification	Concentration
m-Xylene		
	Flam. Liq. 3; Acute Tox. 4; Skin Irrit. 2; Eye Irrit. 2A; STOT SE 3; Asp. Tox. 1; Aquatic Acute 3; Aquatic Chronic 3; H226, H304, H312, H315, H319, H335, H412	<= 100 %

For the full text of the H-Statements mentioned in this Section, see Section 16.

4. FIRST AID MEASURES

4.1 Description of first aid measures

General advice
Consult a physician. Show this safety data sheet to the doctor in attendance.Move out of dangerous area.

If inhaled
If breathed in, move person into fresh air. If not breathing, give artificial respiration. Consult a physician.

In case of skin contact
Wash off with soap and plenty of water. Consult a physician.

In case of eye contact
Rinse thoroughly with plenty of water for at least 15 minutes and consult a physician.

If swallowed
Do NOT induce vomiting. Never give anything by mouth to an unconscious person. Rinse mouth with water. Consult a physician.

4.2 Most important symptoms and effects, both acute and delayed
The most important known symptoms and effects are described in the labelling (see section 2.2) and/or in section 11

4.3 Indication of any immediate medical attention and special treatment needed
No data available

5. FIREFIGHTING MEASURES

5.1 Extinguishing media

Suitable extinguishing media
Use water spray, alcohol-resistant foam, dry chemical or carbon dioxide.

5.2 Special hazards arising from the substance or mixture
No data available

5.3 Advice for firefighters
Wear self-contained breathing apparatus for firefighting if necessary.

5.4 Further information
Use water spray to cool unopened containers.

6. ACCIDENTAL RELEASE MEASURES

6.1 Personal precautions, protective equipment and emergency procedures
Use personal protective equipment. Avoid breathing vapours, mist or gas. Ensure adequate ventilation. Remove all sources of ignition. Evacuate personnel to safe areas. Beware of vapours accumulating to form explosive concentrations. Vapours can accumulate in low areas.
For personal protection see section 8.

6.2 Environmental precautions
Prevent further leakage or spillage if safe to do so. Do not let product enter drains. Discharge into the environment must be avoided.

6.3 Methods and materials for containment and cleaning up
Contain spillage, and then collect with an electrically protected vacuum cleaner or by wet-brushing and place in container for disposal according to local regulations (see section 13).

6.4 Reference to other sections
For disposal see section 13.

7. HANDLING AND STORAGE

7.1 Precautions for safe handling
Avoid contact with skin and eyes. Avoid inhalation of vapour or mist.
Keep away from sources of ignition - No smoking.Take measures to prevent the build up of electrostatic charge.
For precautions see section 2.2.

7.2 Conditions for safe storage, including any incompatibilities

Keep container tightly closed in a dry and well-ventilated place. Containers which are opened must be carefully resealed and kept upright to prevent leakage.
Storage class (TRGS 510): Flammable liquids

7.3 Specific end use(s)

Apart from the uses mentioned in section 1.2 no other specific uses are stipulated

8. EXPOSURE CONTROLS/PERSONAL PROTECTION

8.1 Control parameters

Components with workplace control parameters

Component	CAS-No.	Value	Control parameters	Basis
m-Xylene	108-38-3	TWA	100.000000 ppm	USA. ACGIH Threshold Limit Values (TLV)
	Remarks	Eye & Upper Respiratory Tract irritation Central Nervous System impairment Substances for which there is a Biological Exposure Index or Indices (see BEI® section) Not classifiable as a human carcinogen		
		STEL	150.000000 ppm	USA. ACGIH Threshold Limit Values (TLV)
		Eye & Upper Respiratory Tract irritation Central Nervous System impairment Substances for which there is a Biological Exposure Index or Indices (see BEI® section) Not classifiable as a human carcinogen		
		TWA	100.000000 ppm 435.000000 mg/m3	USA. NIOSH Recommended Exposure Limits
		ST	150.000000 ppm 655.000000 mg/m3	USA. NIOSH Recommended Exposure Limits
		TWA	100.000000 ppm 435.000000 mg/m3	USA. Occupational Exposure Limits (OSHA) - Table Z-1 Limits for Air Contaminants
		The value in mg/m3 is approximate.		
		TWA	100.000000 ppm	USA. ACGIH Threshold Limit Values (TLV)
		Central Nervous System impairment Upper Respiratory Tract irritation Eye irritation Substances for which there is a Biological Exposure Index or Indices (see BEI® section) Not classifiable as a human carcinogen		
		STEL	150.000000 ppm	USA. ACGIH Threshold Limit Values (TLV)
		Central Nervous System impairment Upper Respiratory Tract irritation Eye irritation Substances for which there is a Biological Exposure Index or Indices (see BEI® section)		

		Not classifiable as a human carcinogen		
		TWA	100 ppm	USA. ACGIH Threshold Limit Values (TLV)
		Central Nervous System impairment Upper Respiratory Tract irritation Eye irritation Substances for which there is a Biological Exposure Index or Indices (see BEI® section) Not classifiable as a human carcinogen		
		STEL	150 ppm	USA. ACGIH Threshold Limit Values (TLV)
		Central Nervous System impairment Upper Respiratory Tract irritation Eye irritation Substances for which there is a Biological Exposure Index or Indices (see BEI® section) Not classifiable as a human carcinogen		
		TWA	100 ppm 435 mg/m3	USA. Occupational Exposure Limits (OSHA) - Table Z-1 Limits for Air Contaminants
		The value in mg/m3 is approximate.		

Biological occupational exposure limits

Component	CAS-No.	Parameters	Value	Biological specimen	Basis
m-Xylene	108-38-3	Methylhippuric acids	1.5g/g creatinine	Urine	ACGIH - Biological Exposure Indices (BEI)
	Remarks	End of shift (As soon as possible after exposure ceases)			
		Methylhippuric acids	1,500.0000 mg/g	Urine	ACGIH - Biological Exposure Indices (BEI)
		End of shift (As soon as possible after exposure ceases)			

8.2 Exposure controls

Appropriate engineering controls
Handle in accordance with good industrial hygiene and safety practice. Wash hands before breaks and at the end of workday.

Personal protective equipment

Eye/face protection
Face shield and safety glasses Use equipment for eye protection tested and approved under appropriate government standards such as NIOSH (US) or EN 166(EU).

Skin protection
Handle with gloves. Gloves must be inspected prior to use. Use proper glove removal technique (without touching glove's outer surface) to avoid skin contact with this product. Dispose of contaminated gloves after use in accordance with applicable laws and good laboratory practices. Wash and dry hands.

Full contact
Material: Fluorinated rubber
Minimum layer thickness: 0.7 mm
Break through time: 480 min
Material tested:Vitoject® (KCL 890 / Aldrich Z677698, Size M)

Splash contact
Material: Nitrile rubber
Minimum layer thickness: 0.4 mm
Break through time: 30 min
Material tested:Camatril® (KCL 730 / Aldrich Z677442, Size M)

data source: KCL GmbH, D-36124 Eichenzell, phone +49 (0)6659 87300, e-mail sales@kcl.de, test method: EN374
If used in solution, or mixed with other substances, and under conditions which differ from EN 374, contact the supplier of the CE approved gloves. This recommendation is advisory only and must be evaluated by an industrial hygienist and safety officer familiar with the specific situation of anticipated use by our customers. It should not be construed as offering an approval for any specific use scenario.

Body Protection
Complete suit protecting against chemicals, Flame retardant antistatic protective clothing., The type of protective equipment must be selected according to the concentration and amount of the dangerous substance at the specific workplace.

Respiratory protection
Where risk assessment shows air-purifying respirators are appropriate use a full-face respirator with multi-purpose combination (US) or type ABEK (EN 14387) respirator cartridges as a backup to engineering controls. If the respirator is the sole means of protection, use a full-face supplied air respirator. Use respirators and components tested and approved under appropriate government standards such as NIOSH (US) or CEN (EU).

Control of environmental exposure
Prevent further leakage or spillage if safe to do so. Do not let product enter drains. Discharge into the environment must be avoided.

9. PHYSICAL AND CHEMICAL PROPERTIES

9.1 Information on basic physical and chemical properties

a)	Appearance	Form: liquid Colour: colourless
b)	Odour	No data available
c)	Odour Threshold	No data available
d)	pH	No data available
e)	Melting point/freezing point	Melting point/range: -48 °C (-54 °F) - lit.
f)	Initial boiling point and boiling range	138 - 139 °C (280 - 282 °F) - lit.
g)	Flash point	25.0 °C (77.0 °F) - closed cup
h)	Evaporation rate	No data available
i)	Flammability (solid, gas)	No data available
j)	Upper/lower flammability or explosive limits	Upper explosion limit: 7 %(V) Lower explosion limit: 1.1 %(V)
k)	Vapour pressure	8.0 hPa (6.0 mmHg) at 20.0 °C (68.0 °F) 21.3 hPa (16.0 mmHg) at 37.7 °C (99.9 °F)
l)	Vapour density	No data available
m)	Relative density	0.868 g/mL at 25 °C (77 °F)
n)	Water solubility	No data available
o)	Partition coefficient: n-octanol/water	log Pow: 3.2 at 20 °C (68 °F)
p)	Auto-ignition temperature	465.0 °C (869.0 °F) 528.0 °C (982.4 °F)
q)	Decomposition temperature	No data available
r)	Viscosity	No data available
s)	Explosive properties	No data available

t) Oxidizing properties No data available

9.2 Other safety information
No data available

10. STABILITY AND REACTIVITY

10.1 Reactivity
No data available

10.2 Chemical stability
Stable under recommended storage conditions.

10.3 Possibility of hazardous reactions
Vapours may form explosive mixture with air.

10.4 Conditions to avoid
Heat, flames and sparks.

10.5 Incompatible materials
Strong oxidizing agents

10.6 Hazardous decomposition products
Hazardous decomposition products formed under fire conditions. - Carbon oxides
Other decomposition products - No data available
In the event of fire: see section 5

11. TOXICOLOGICAL INFORMATION

11.1 Information on toxicological effects

Acute toxicity
LD50 Oral - Rat - male - 6,602 mg/kg
(OECD Test Guideline 401)

LC50 Inhalation - Rat - male - 4 h - 6700 ppm
(Directive 67/548/EEC, Annex V, B.2.)

LD50 Dermal - Rabbit - male - 12,126 mg/kg

No data available

Skin corrosion/irritation
Skin - Rabbit
Result: Skin irritation - 24 h

Serious eye damage/eye irritation
Eyes - Rabbit
Result: Severe eye irritation - 24 h

Respiratory or skin sensitisation
- Mouse
Result: Does not cause skin sensitisation.
(OECD Test Guideline 429)

Germ cell mutagenicity
No data available

Carcinogenicity

This product is or contains a component that is not classifiable as to its carcinogenicity based on its IARC, ACGIH, NTP, or EPA classification.

IARC: 3 - Group 3: Not classifiable as to its carcinogenicity to humans (m-Xylene)

IARC: No component of this product present at levels greater than or equal to 0.1% is identified as probable, possible or confirmed human carcinogen by IARC.

NTP: No component of this product present at levels greater than or equal to 0.1% is identified as a known or anticipated carcinogen by NTP.

No component of this product present at levels greater than or equal to 0.1% is identified as a known or anticipated carcinogen by NTP.

OSHA: No component of this product present at levels greater than or equal to 0.1% is identified as a carcinogen or potential carcinogen by OSHA.

No component of this product present at levels greater than or equal to 0.1% is identified as a carcinogen or potential carcinogen by OSHA.

Reproductive toxicity

Overexposure may cause reproductive disorder(s) based on tests with laboratory animals.

Specific target organ toxicity - single exposure
Inhalation - May cause respiratory irritation.

Specific target organ toxicity - repeated exposure
No data available

Aspiration hazard
May be fatal if swallowed and enters airways.

Additional Information
RTECS: ZE2275000

Liver injury may occur., Kidney injury may occur., Blood disorders, burning sensation, Cough, wheezing, laryngitis, Shortness of breath, Headache, Nausea, Vomiting, narcosis, Lung irritation, chest pain, pulmonary edema, Central nervous system depression, Dermatitis, Gastrointestinal disturbance

Kidney -

12. ECOLOGICAL INFORMATION

12.1 Toxicity

Toxicity to fish	mortality LC50 - Fish - 11.23 mg/l - 96 h (OECD Test Guideline 203)
Toxicity to daphnia and other aquatic invertebrates	Remarks: No data available
Toxicity to algae	Remarks: No data available

12.2 Persistence and degradability
No data available

12.3 Bioaccumulative potential
Due to the distribution coefficient n-octanol/water, accumulation in organisms is not expected.

12.4 Mobility in soil
No data available

12.5 Results of PBT and vPvB assessment
PBT/vPvB assessment not available as chemical safety assessment not required/not conducted

12.6 Other adverse effects
An environmental hazard cannot be excluded in the event of unprofessional handling or disposal.
Harmful to aquatic life with long lasting effects.

No data available

13. DISPOSAL CONSIDERATIONS

13.1 Waste treatment methods

Product
Burn in a chemical incinerator equipped with an afterburner and scrubber but exert extra care in igniting as this material is highly flammable. Offer surplus and non-recyclable solutions to a licensed disposal company. Contact a licensed professional waste disposal service to dispose of this material.

Contaminated packaging
Dispose of as unused product.

14. TRANSPORT INFORMATION

DOT (US)
UN number: 1307 Class: 3 Packing group: III
Proper shipping name: Xylenes
Reportable Quantity (RQ): 1000 lbs

Poison Inhalation Hazard: No

IMDG
UN number: 1307 Class: 3 Packing group: III EMS-No: F-E, S-D
Proper shipping name: XYLENES

IATA
UN number: 1307 Class: 3 Packing group: III
Proper shipping name: Xylenes

15. REGULATORY INFORMATION

SARA 302 Components
No chemicals in this material are subject to the reporting requirements of SARA Title III, Section 302.

SARA 313 Components
The following components are subject to reporting levels established by SARA Title III, Section 313:

	CAS-No.	Revision Date
m-Xylene	108-38-3	2007-07-01

SARA 311/312 Hazards
Fire Hazard, Acute Health Hazard

Massachusetts Right To Know Components

	CAS-No.	Revision Date
m-Xylene	108-38-3	2007-07-01

Pennsylvania Right To Know Components

	CAS-No.	Revision Date
m-Xylene	108-38-3	2007-07-01

New Jersey Right To Know Components

	CAS-No.	Revision Date
m-Xylene	108-38-3	2007-07-01

California Prop. 65 Components

This product does not contain any chemicals known to State of California to cause cancer, birth defects, or any other reproductive harm.
This product does not contain any chemicals known to State of California to cause cancer, birth defects, or any other reproductive harm.

16. OTHER INFORMATION

Full text of H-Statements referred to under sections 2 and 3.

Acute Tox.	Acute toxicity
Aquatic Acute	Acute aquatic toxicity
Aquatic Chronic	Chronic aquatic toxicity
Asp. Tox.	Aspiration hazard
Eye Irrit.	Eye irritation
Flam. Liq.	Flammable liquids
H226	Flammable liquid and vapour.

H304	May be fatal if swallowed and enters airways.
H312	Harmful in contact with skin.
H315	Causes skin irritation.
H319	Causes serious eye irritation.
H335	May cause respiratory irritation.

HMIS Rating

Health hazard:	2
Chronic Health Hazard:	*
Flammability:	3
Physical Hazard	0

NFPA Rating

Health hazard:	2
Fire Hazard:	3
Reactivity Hazard:	0

Further information


Copyright 2016 Sigma-Aldrich Co. LLC. License granted to make unlimited paper copies for internal use only.
The above information is believed to be correct but does not purport to be all inclusive and shall be used only as a guide. The information in this document is based on the present state of our knowledge and is applicable to the product with regard to appropriate safety precautions. It does not represent any guarantee of the properties of the product. Sigma-Aldrich Corporation and its Affiliates shall not be held liable for any damage resulting from handling or from contact with the above product. See www.sigma-aldrich.com and/or the reverse side of invoice or packing slip for additional terms and conditions of sale.

Preparation Information

Sigma-Aldrich Corporation
Product Safety – Americas Region
1-800-521-8956

Version: 5.5 Revision Date: 06/02/2016 Print Date: 06/21/2016



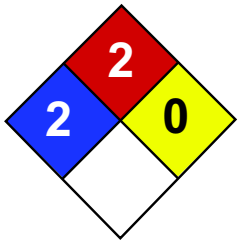



Material Safety Data Sheet
Naphthalene MSDS

Section 1: Chemical Product and Company Identification

Product Name: Naphthalene

Catalog Codes: SLN1789, SLN2401

CAS#: 91-20-3

RTECS: QJ0525000

TSCA: TSCA 8(b) inventory: Naphthalene

CI#: Not available.

Synonym:

Chemical Name: Not available.

Chemical Formula: C10H8

Contact Information:

Sciencelab.com, Inc.
14025 Smith Rd.
Houston, Texas 77396

US Sales: **1-800-901-7247**
International Sales: **1-281-441-4400**

Order Online: ScienceLab.com

CHEMTREC (24HR Emergency Telephone), call:
1-800-424-9300

International CHEMTREC, call: 1-703-527-3887

For non-emergency assistance, call: 1-281-441-4400

Section 2: Composition and Information on Ingredients

Composition:

Name	CAS #	% by Weight
Naphthalene	91-20-3	100

Toxicological Data on Ingredients: Naphthalene: ORAL (LD50): Acute: 490 mg/kg [Rat]. 533 mg/kg [Mouse]. 1200 mg/kg [Guinea pig]. DERMAL (LD50): Acute: 20001 mg/kg [Rabbit]. VAPOR (LC50): Acute: 170 ppm 4 hour(s) [Rat].

Section 3: Hazards Identification

Potential Acute Health Effects:
Very hazardous in case of ingestion. Hazardous in case of eye contact (irritant), of inhalation. Slightly hazardous in case of skin contact (irritant, permeator). Severe over-exposure can result in death.

Potential Chronic Health Effects:
CARCINOGENIC EFFECTS: A4 (Not classifiable for human or animal.) by ACGIH. MUTAGENIC EFFECTS: Not available. TERATOGENIC EFFECTS: Not available. DEVELOPMENTAL TOXICITY: Classified Development toxin [POSSIBLE]. The substance is toxic to blood, kidneys, the nervous system, the reproductive system, liver, mucous membranes, gastrointestinal tract, upper respiratory tract, central nervous system (CNS). Repeated or prolonged exposure to the substance can produce target organs damage. Repeated exposure to an highly toxic material may produce general deterioration of health by an accumulation in one or many human organs.

Section 4: First Aid Measures

Eye Contact:
Check for and remove any contact lenses. Immediately flush eyes with running water for at least 15 minutes, keeping eyelids open. Cold water may be used. Do not use an eye ointment. Seek medical attention.

Skin Contact:
After contact with skin, wash immediately with plenty of water. Gently and thoroughly wash the contaminated skin with running water and non-abrasive soap. Be particularly careful to clean folds, crevices, creases and groin. Cover the irritated skin with an emollient. If irritation persists, seek medical attention. Wash contaminated clothing before reusing.

Serious Skin Contact: Not available.

Inhalation: Allow the victim to rest in a well ventilated area. Seek immediate medical attention.

Serious Inhalation:
Evacuate the victim to a safe area as soon as possible. Loosen tight clothing such as a collar, tie, belt or waistband. If breathing is difficult, administer oxygen. If the victim is not breathing, perform mouth-to-mouth resuscitation. WARNING: It may be hazardous to the person providing aid to give mouth-to-mouth resuscitation when the inhaled material is toxic, infectious or corrosive. Seek immediate medical attention.

Ingestion:
Do not induce vomiting. Examine the lips and mouth to ascertain whether the tissues are damaged, a possible indication that the toxic material was ingested; the absence of such signs, however, is not conclusive. Loosen tight clothing such as a collar, tie, belt or waistband. If the victim is not breathing, perform mouth-to-mouth resuscitation. Seek immediate medical attention.

Serious Ingestion: Not available.

Section 5: Fire and Explosion Data

Flammability of the Product: Flammable.

Auto-Ignition Temperature: 567°C (1052.6°F)

Flash Points: CLOSED CUP: 88°C (190.4°F). OPEN CUP: 79°C (174.2°F).

Flammable Limits: LOWER: 0.9% UPPER: 5.9%

Products of Combustion: These products are carbon oxides (CO, CO2).

Fire Hazards in Presence of Various Substances: Not available.

Explosion Hazards in Presence of Various Substances:
Risks of explosion of the product in presence of mechanical impact: Not available. Risks of explosion of the product in presence of static discharge: Not available.

Fire Fighting Media and Instructions:
Flammable solid. SMALL FIRE: Use DRY chemical powder. LARGE FIRE: Use water spray or fog. Cool containing vessels with water jet in order to prevent pressure build-up, autoignition or explosion.

Special Remarks on Fire Hazards: Not available.

Special Remarks on Explosion Hazards: Not available.

Section 6: Accidental Release Measures

Small Spill: Use appropriate tools to put the spilled solid in a convenient waste disposal container.

Large Spill:
Flammable solid. Stop leak if without risk. Do not touch spilled material. Use water spray curtain to divert vapor drift. Prevent entry into sewers, basements or confined areas; dike if needed. Eliminate all ignition sources. Call for assistance on disposal. Be careful that the product is not present at a concentration level above TLV. Check TLV on the MSDS and with local authorities.

Section 7: Handling and Storage

Precautions:
Keep locked up Keep away from heat. Keep away from sources of ignition. Ground all equipment containing material. Do not ingest. Do not breathe dust. Avoid contact with eyes Wear suitable protective clothing In case of insufficient ventilation, wear suitable respiratory equipment If ingested, seek medical advice immediately and show the container or the label. Keep away from incompatibles such as oxidizing agents.

Storage:
Flammable materials should be stored in a separate safety storage cabinet or room. Keep away from heat. Keep away from sources of ignition. Keep container tightly closed. Keep in a cool, well-ventilated place. Ground all equipment containing material. Keep container dry. Keep in a cool place.

Section 8: Exposure Controls/Personal Protection

Engineering Controls:
Use process enclosures, local exhaust ventilation, or other engineering controls to keep airborne levels below recommended exposure limits. If user operations generate dust, fume or mist, use ventilation to keep exposure to airborne contaminants below the exposure limit.

Personal Protection:
Splash goggles. Lab coat. Dust respirator. Be sure to use an approved/certified respirator or equivalent. Gloves.

Personal Protection in Case of a Large Spill:
Splash goggles. Full suit. Dust respirator. Boots. Gloves. A self contained breathing apparatus should be used to avoid inhalation of the product. Suggested protective clothing might not be sufficient; consult a specialist BEFORE handling this product.

Exposure Limits:
Israel: TWA: 10 (ppm) TWA: 10 STEL: 15 (ppm) from ACGIH (TLV) [1995] TWA: 52 STEL: 79 (mg/m3) from ACGIH [1995] Australia: STEL: 15 (ppm) Consult local authorities for acceptable exposure limits.

Section 9: Physical and Chemical Properties

Physical state and appearance: Solid. (Crystalline solid.)

Odor: Aromatic.

Taste: Not available.

Molecular Weight: 128.19 g/mole

Color: White.

pH (1% soln/water): Not available.

Boiling Point: 218°C (424.4°F)

Melting Point: 80.2°C (176.4°F)

Critical Temperature: Not available.

Specific Gravity: 1.162 (Water = 1)

Vapor Pressure: Not applicable.

Vapor Density: 4.4 (Air = 1)

Volatility: Not available.

Odor Threshold: 0.038 ppm

Water/Oil Dist. Coeff.: Not available.

Ionicity (in Water): Not available.

Dispersion Properties:
Partially dispersed in hot water, methanol, n-octanol. Very slightly dispersed in cold water. See solubility in methanol, n-octanol.

Solubility:
Partially soluble in methanol, n-octanol. Very slightly soluble in cold water, hot water.

Section 10: Stability and Reactivity Data

Stability: The product is stable.

Instability Temperature: Not available.

Conditions of Instability: Not available.

Incompatibility with various substances: Highly reactive with oxidizing agents.

Corrosivity: Non-corrosive in presence of glass.

Special Remarks on Reactivity: Not available.

Special Remarks on Corrosivity: May attack some forms of rubber and plastic

Polymerization: No.

Section 11: Toxicological Information

Routes of Entry: Absorbed through skin. Dermal contact. Eye contact. Inhalation. Ingestion.

Toxicity to Animals:
WARNING: THE LC50 VALUES HEREUNDER ARE ESTIMATED ON THE BASIS OF A 4-HOUR EXPOSURE. Acute oral toxicity (LD50): 490 mg/kg [Rat]. Acute dermal toxicity (LD50): 20001 mg/kg [Rabbit]. Acute toxicity of the vapor (LC50): 170 ppm 4 hour(s) [Rat].

Chronic Effects on Humans:
CARCINOGENIC EFFECTS: A4 (Not classifiable for human or animal.) by ACGIH. DEVELOPMENTAL TOXICITY: Classified Development toxin [POSSIBLE]. The substance is toxic to blood, kidneys, the nervous system, the reproductive system, liver, mucous membranes, gastrointestinal tract, upper respiratory tract, central nervous system (CNS).

Other Toxic Effects on Humans:
Very hazardous in case of ingestion. Hazardous in case of inhalation. Slightly hazardous in case of skin contact (irritant, permeator).

Special Remarks on Toxicity to Animals: Not available.

Special Remarks on Chronic Effects on Humans: Not available.

Special Remarks on other Toxic Effects on Humans: Not available.

Section 12: Ecological Information

Ecotoxicity: Ecotoxicity in water (LC50): 305.2 ppm 96 hour(s) [Trout].

BOD5 and COD: Not available.

Products of Biodegradation:
Possibly hazardous short term degradation products are not likely. However, long term degradation products may arise.

Toxicity of the Products of Biodegradation: The products of degradation are more toxic.

Special Remarks on the Products of Biodegradation: Not available.

Section 13: Disposal Considerations

Waste Disposal:

Section 14: Transport Information

DOT Classification: CLASS 4.1: Flammable solid.

Identification: : Naphthalene, refined : UN1334 PG: III

Special Provisions for Transport: Marine Pollutant

Section 15: Other Regulatory Information

Federal and State Regulations:
Rhode Island RTK hazardous substances: Naphthalene Pennsylvania RTK: Naphthalene Florida: Naphthalene Minnesota: Naphthalene Massachusetts RTK: Naphthalene TSCA 8(b) inventory: Naphthalene TSCA 8(a) PAIR: Naphthalene TSCA 8(d) H and S data reporting: Naphthalene: 06/01/87 SARA 313 toxic chemical notification and release reporting: Naphthalene: 1% CERCLA: Hazardous substances.: Naphthalene: 100 lbs. (45.36 kg)

Other Regulations:
OSHA: Hazardous by definition of Hazard Communication Standard (29 CFR 1910.1200). EINECS: This product is on the European Inventory of Existing Commercial Chemical Substances.

Other Classifications:

WHMIS (Canada):
CLASS B-4: Flammable solid. CLASS D-1B: Material causing immediate and serious toxic effects (TOXIC). CLASS D-2B: Material causing other toxic effects (TOXIC).

DSCL (EEC):
R36- Irritating to eyes. R40- Possible risks of irreversible effects. R48/22- Harmful: danger of serious damage to health by prolonged exposure if swallowed. R48/23- Toxic: danger of serious damage to health by prolonged exposure through inhalation. R63- Possible risk of harm to the unborn child.

HMIS (U.S.A.):

Health Hazard: 2

Fire Hazard: 2

Reactivity: 0

Personal Protection: E

National Fire Protection Association (U.S.A.):

Health: 2

Flammability: 2

Reactivity: 0

Specific hazard:

Protective Equipment:
Gloves. Lab coat. Dust respirator. Be sure to use an approved/certified respirator or equivalent. Wear appropriate respirator when ventilation is inadequate. Splash goggles.

Section 16: Other Information

References: Not available.

Other Special Considerations: Not available.

Created: 10/11/2005 01:30 PM

Last Updated: 11/06/2008 12:00 PM

The information above is believed to be accurate and represents the best information currently available to us. However, we make no warranty of merchantability or any other warranty, express or implied, with respect to such information, and we assume no liability resulting from its use. Users should make their own investigations to determine the suitability of the information for their particular purposes. In no event shall ScienceLab.com be liable for any claims, losses, or damages of any third party or for lost profits or any special, indirect, incidental, consequential or exemplary damages, howsoever arising, even if ScienceLab.com has been advised of the possibility of such damages.

SAFETY DATA SHEET

Version 4.4
Revision Date 11/04/2015
Print Date 12/17/2015

1. PRODUCT AND COMPANY IDENTIFICATION

1.1 Product identifiers

Product name : Butylbenzene

Product Number : B90203
Brand : Aldrich

CAS-No. : 104-51-8

1.2 Relevant identified uses of the substance or mixture and uses advised against

Identified uses : Laboratory chemicals, Synthesis of substances

1.3 Details of the supplier of the safety data sheet

Company : Sigma-Aldrich
3050 Spruce Street
SAINT LOUIS MO 63103
USA

Telephone : +1 800-325-5832
Fax : +1 800-325-5052

1.4 Emergency telephone number

Emergency Phone # : (314) 776-6555

2. HAZARDS IDENTIFICATION

2.1 Classification of the substance or mixture

GHS Classification in accordance with 29 CFR 1910 (OSHA HCS)
Flammable liquids (Category 3), H226
Acute aquatic toxicity (Category 1), H400
Chronic aquatic toxicity (Category 1), H410

For the full text of the H-Statements mentioned in this Section, see Section 16.

2.2 GHS Label elements, including precautionary statements

Pictogram



Signal word Warning

Hazard statement(s)
H226 Flammable liquid and vapour.
H410 Very toxic to aquatic life with long lasting effects.

Precautionary statement(s)
P210 Keep away from heat/sparks/open flames/hot surfaces. No smoking.
P233 Keep container tightly closed.
P240 Ground/bond container and receiving equipment.
P241 Use explosion-proof electrical/ ventilating/ lighting/ equipment.
P242 Use only non-sparking tools.
P243 Take precautionary measures against static discharge.
P273 Avoid release to the environment.
P280 Wear protective gloves/ protective clothing/ eye protection/ face

	protection.
P303 + P361 + P353	IF ON SKIN (or hair): Remove/ Take off immediately all contaminated clothing. Rinse skin with water/ shower.
P370 + P378	In case of fire: Use dry sand, dry chemical or alcohol-resistant foam for extinction.
P391	Collect spillage.
P403 + P235	Store in a well-ventilated place. Keep cool.
P501	Dispose of contents/ container to an approved waste disposal plant.

2.3 Hazards not otherwise classified (HNOC) or not covered by GHS - none

3. COMPOSITION/INFORMATION ON INGREDIENTS

3.1 Substances

Synonyms : 1-Phenylbutane

Formula : $C_{10}H_{14}$

Molecular weight : 134.22 g/mol

CAS-No. : 104-51-8

EC-No. : 203-209-7

Hazardous components

Component	Classification	Concentration
Butylbenzene		
	Flam. Liq. 3; Aquatic Acute 1; Aquatic Chronic 1; H226, H410	<= 100 %

For the full text of the H-Statements mentioned in this Section, see Section 16.

4. FIRST AID MEASURES

4.1 Description of first aid measures

General advice
Consult a physician. Show this safety data sheet to the doctor in attendance.Move out of dangerous area.

If inhaled
If breathed in, move person into fresh air. If not breathing, give artificial respiration. Consult a physician.

In case of skin contact
Wash off with soap and plenty of water. Consult a physician.

In case of eye contact
Flush eyes with water as a precaution.

If swallowed
Do NOT induce vomiting. Never give anything by mouth to an unconscious person. Rinse mouth with water. Consult a physician.

4.2 Most important symptoms and effects, both acute and delayed
The most important known symptoms and effects are described in the labelling (see section 2.2) and/or in section 11

4.3 Indication of any immediate medical attention and special treatment needed
No data available

5. FIREFIGHTING MEASURES

5.1 Extinguishing media

Suitable extinguishing media
For small (incipient) fires, use media such as "alcohol" foam, dry chemical, or carbon dioxide. For large fires, apply water from as far as possible. Use very large quantities (flooding) of water applied as a mist or spray; solid streams of water may be ineffective. Cool all affected containers with flooding quantities of water.

5.2 Special hazards arising from the substance or mixture
Carbon oxides

5.3 Advice for firefighters
Wear self-contained breathing apparatus for firefighting if necessary.

5.4 Further information
Use water spray to cool unopened containers.

6. ACCIDENTAL RELEASE MEASURES

6.1 Personal precautions, protective equipment and emergency procedures
Avoid breathing vapours, mist or gas. Ensure adequate ventilation. Remove all sources of ignition. Beware of vapours accumulating to form explosive concentrations. Vapours can accumulate in low areas.
For personal protection see section 8.

6.2 Environmental precautions
Prevent further leakage or spillage if safe to do so. Do not let product enter drains. Discharge into the environment must be avoided.

6.3 Methods and materials for containment and cleaning up
Contain spillage, and then collect with an electrically protected vacuum cleaner or by wet-brushing and place in container for disposal according to local regulations (see section 13).

6.4 Reference to other sections
For disposal see section 13.

7. HANDLING AND STORAGE

7.1 Precautions for safe handling
Avoid inhalation of vapour or mist.
Keep away from sources of ignition - No smoking.Take measures to prevent the build up of electrostatic charge.
For precautions see section 2.2.

7.2 Conditions for safe storage, including any incompatibilities
Store in cool place. Keep container tightly closed in a dry and well-ventilated place. Containers which are opened must be carefully resealed and kept upright to prevent leakage.

7.3 Specific end use(s)
Apart from the uses mentioned in section 1.2 no other specific uses are stipulated

8. EXPOSURE CONTROLS/PERSONAL PROTECTION

8.1 Control parameters

Components with workplace control parameters
Contains no substances with occupational exposure limit values.

8.2 Exposure controls

Appropriate engineering controls
Handle in accordance with good industrial hygiene and safety practice. Wash hands before breaks and at the end of workday.

Personal protective equipment

Eye/face protection
Face shield and safety glasses Use equipment for eye protection tested and approved under appropriate government standards such as NIOSH (US) or EN 166(EU).

Skin protection
Handle with gloves. Gloves must be inspected prior to use. Use proper glove removal technique (without touching glove's outer surface) to avoid skin contact with this product. Dispose of contaminated gloves after use in accordance with applicable laws and good laboratory practices. Wash and dry hands.

Full contact
Material: Fluorinated rubber
Minimum layer thickness: 0.7 mm
Break through time: 480 min
Material tested:Vitoject® (KCL 890 / Aldrich Z677698, Size M)

Splash contact

Material: Fluorinated rubber
Minimum layer thickness: 0.7 mm
Break through time: 480 min
Material tested:Vitoject® (KCL 890 / Aldrich Z677698, Size M)

data source: KCL GmbH, D-36124 Eichenzell, phone +49 (0)6659 87300, e-mail sales@kcl.de, test method: EN374
If used in solution, or mixed with other substances, and under conditions which differ from EN 374, contact the supplier of the CE approved gloves. This recommendation is advisory only and must be evaluated by an industrial hygienist and safety officer familiar with the specific situation of anticipated use by our customers. It should not be construed as offering an approval for any specific use scenario.

Body Protection
Impervious clothing, Flame retardant antistatic protective clothing., The type of protective equipment must be selected according to the concentration and amount of the dangerous substance at the specific workplace.

Respiratory protection
Where risk assessment shows air-purifying respirators are appropriate use a full-face respirator with multi-purpose combination (US) or type ABEK (EN 14387) respirator cartridges as a backup to engineering controls. If the respirator is the sole means of protection, use a full-face supplied air respirator. Use respirators and components tested and approved under appropriate government standards such as NIOSH (US) or CEN (EU).

Control of environmental exposure
Prevent further leakage or spillage if safe to do so. Do not let product enter drains. Discharge into the environment must be avoided.

9. PHYSICAL AND CHEMICAL PROPERTIES

9.1 Information on basic physical and chemical properties

a)	Appearance	Form: liquid, clear Colour: colourless
b)	Odour	No data available
c)	Odour Threshold	No data available
d)	pH	No data available
e)	Melting point/freezing point	Melting point/range: -88 °C (-126 °F) - lit.
f)	Initial boiling point and boiling range	183 °C (361 °F) - lit.
g)	Flash point	59.0 °C (138.2 °F) - closed cup
h)	Evaporation rate	No data available
i)	Flammability (solid, gas)	No data available
j)	Upper/lower flammability or explosive limits	Upper explosion limit: 5.8 %(V) Lower explosion limit: 0.8 %(V)
k)	Vapour pressure	No data available
l)	Vapour density	No data available
m)	Relative density	0.86 g/cm3 at 25 °C (77 °F)
n)	Water solubility	insoluble
o)	Partition coefficient: n-octanol/water	log Pow: 4.26
p)	Auto-ignition temperature	412.0 °C (773.6 °F)
q)	Decomposition temperature	No data available
r)	Viscosity	No data available

s) Explosive properties No data available

t) Oxidizing properties No data available

9.2 Other safety information
No data available

10. STABILITY AND REACTIVITY

10.1 Reactivity
No data available

10.2 Chemical stability
Stable under recommended storage conditions.

10.3 Possibility of hazardous reactions
No data available

10.4 Conditions to avoid
Heat, flames and sparks.

10.5 Incompatible materials
Strong oxidizing agents

10.6 Hazardous decomposition products
Other decomposition products - No data available
In the event of fire: see section 5

11. TOXICOLOGICAL INFORMATION

11.1 Information on toxicological effects

Acute toxicity
No data available

Inhalation: No data available

Dermal: No data available

No data available

Skin corrosion/irritation
No data available

Serious eye damage/eye irritation
No data available

Respiratory or skin sensitisation
No data available

Germ cell mutagenicity
No data available

Carcinogenicity

IARC: No component of this product present at levels greater than or equal to 0.1% is identified as probable, possible or confirmed human carcinogen by IARC.

ACGIH: No component of this product present at levels greater than or equal to 0.1% is identified as a carcinogen or potential carcinogen by ACGIH.

NTP: No component of this product present at levels greater than or equal to 0.1% is identified as a known or anticipated carcinogen by NTP.

OSHA: No component of this product present at levels greater than or equal to 0.1% is identified as a carcinogen or potential carcinogen by OSHA.

Reproductive toxicity
No data available

No data available

Specific target organ toxicity - single exposure
No data available

Specific target organ toxicity - repeated exposure
No data available

Aspiration hazard
No data available

Additional Information
RTECS: CY9070000

To the best of our knowledge, the chemical, physical, and toxicological properties have not been thoroughly investigated.

12. ECOLOGICAL INFORMATION

12.1 Toxicity

Toxicity to daphnia and other aquatic invertebrates	Immobilization EC50 - Daphnia magna (Water flea) - 0.34 mg/l - 48 h

12.2 Persistence and degradability
No data available

12.3 Bioaccumulative potential
No data available

12.4 Mobility in soil
No data available

12.5 Results of PBT and vPvB assessment
PBT/vPvB assessment not available as chemical safety assessment not required/not conducted

12.6 Other adverse effects
An environmental hazard cannot be excluded in the event of unprofessional handling or disposal.
Very toxic to aquatic life with long lasting effects.

13. DISPOSAL CONSIDERATIONS

13.1 Waste treatment methods

Product
Burn in a chemical incinerator equipped with an afterburner and scrubber but exert extra care in igniting as this material is highly flammable. Offer surplus and non-recyclable solutions to a licensed disposal company.

Contaminated packaging
Dispose of as unused product.

14. TRANSPORT INFORMATION

DOT (US)
UN number: 2709 Class: 3 Packing group: III
Proper shipping name: Butyl benzenes
Marine pollutant:yes
Poison Inhalation Hazard: No

IMDG
UN number: 2709 Class: 3 Packing group: III EMS-No: F-E, S-D
Proper shipping name: BUTYLBENZENES
Marine pollutant:yes

IATA
UN number: 2709 Class: 3 Packing group: III
Proper shipping name: Butylbenzenes

15. REGULATORY INFORMATION

SARA 302 Components
No chemicals in this material are subject to the reporting requirements of SARA Title III, Section 302.

SARA 313 Components
This material does not contain any chemical components with known CAS numbers that exceed the threshold (De Minimis) reporting levels established by SARA Title III, Section 313.

SARA 311/312 Hazards
Fire Hazard

Massachusetts Right To Know Components

	CAS-No.	Revision Date
Butylbenzene	104-51-8	1993-04-24

Pennsylvania Right To Know Components

	CAS-No.	Revision Date
Butylbenzene	104-51-8	1993-04-24

New Jersey Right To Know Components

	CAS-No.	Revision Date
Butylbenzene	104-51-8	1993-04-24

California Prop. 65 Components
This product does not contain any chemicals known to State of California to cause cancer, birth defects, or any other reproductive harm.

16. OTHER INFORMATION

Full text of H-Statements referred to under sections 2 and 3.

Aquatic Acute	Acute aquatic toxicity
Aquatic Chronic	Chronic aquatic toxicity
Flam. Liq.	Flammable liquids
H226	Flammable liquid and vapour.
H400	Very toxic to aquatic life.
H410	Very toxic to aquatic life with long lasting effects.

HMIS Rating

Health hazard:	0
Chronic Health Hazard:	
Flammability:	2
Physical Hazard	0

NFPA Rating

Health hazard:	0
Fire Hazard:	2
Reactivity Hazard:	0

Further information
Copyright 2015 Sigma-Aldrich Co. LLC. License granted to make unlimited paper copies for internal use only.
The above information is believed to be correct but does not purport to be all inclusive and shall be used only as a guide. The information in this document is based on the present state of our knowledge and is applicable to the product with regard to appropriate safety precautions. It does not represent any guarantee of the properties of the product. Sigma-Aldrich Corporation and its Affiliates shall not be held liable for any damage resulting from handling or from contact with the above product. See www.sigma-aldrich.com and/or the reverse side of invoice or packing slip for additional terms and conditions of sale.

Preparation Information
Sigma-Aldrich Corporation
Product Safety – Americas Region
1-800-521-8956

Version: 4.4 Revision Date: 11/04/2015 Print Date: 12/17/2015

Safety data sheet

according to 1907/2006/EC, Article 31

Printing date 24.08.2020 *Version number 1* *Revision: 24.08.2020*

SECTION 1: Identification of the substance/mixture and of the company/undertaking

· **1.1 Product identifier**

· **Product name:** **N-Ethyl-N-(2-hydroxyethyl)perfluorooctanesulfonamide**

· **Part number:** DRE-C13342360
· **CAS Number:**
1691-99-2
· **EC number:**
216-887-4
· **1.2 Relevant identified uses of the substance or mixture and uses advised against**
No further relevant information available.
· **Application of the substance / the mixture** Reference material for laboratory use only

· **1.3 Details of the supplier of the safety data sheet**
· **Manufacturer/Supplier:**
LGC Limited
Queens Road
Teddington
Middlesex TW11 0LY
UNITED KINGDOM

Tel :+44 (0) 20 8943 7000
Fax :+44 (0) 20 8943 2767
eMail : gb@lgcstandards.com
Web : www.lgcstandards.com

· **Further information obtainable from:**
Product safety department
eMail : sds-request@lgcgroup.com
· **1.4 Emergency telephone number:**
For Hazardous Materials or Dangerous Goods Incident
Spill, Leak, Fire Exposure, or Accident
Call CHEMTREC:
USA & Canada 1-800-424-9300
Rest of the world +1 703-741-5970

SECTION 2: Hazards identification

· **2.1 Classification of the substance or mixture**
· **Classification according to Regulation (EC) No 1272/2008**



GHS06 skull and crossbones

Acute Tox. 3	H301	Toxic if swallowed.



GHS08 health hazard

Carc. 2	H351	Suspected of causing cancer.
Repr. 1B	H360D-H362	May damage the unborn child. May cause harm to breast-fed children.
STOT RE 1	H372	Causes damage to organs through prolonged or repeated exposure.

(Contd. on page 2)

Safety data sheet

according to 1907/2006/EC, Article 31

Printing date 24.08.2020 *Version number 1* *Revision: 24.08.2020*

***Product name:* N-Ethyl-N-(2-hydroxyethyl)perfluorooctanesulfonamide**

(Contd. from page 1)



GHS09 environment

Aquatic Chronic 2 H411 *Toxic to aquatic life with long lasting effects.*



GHS07

Acute Tox. 4 H332 *Harmful if inhaled.*

· ***2.2 Label elements***

· ***Labelling according to Regulation (EC) No 1272/2008***

The substance is classified and labelled according to the CLP regulation.

· ***Hazard pictograms***



GHS06 GHS08 GHS09

· ***Signal word*** *Danger*

· ***Hazard statements***

H301 *Toxic if swallowed.*
H332 *Harmful if inhaled.*
H351 *Suspected of causing cancer.*
H360D-H362 *May damage the unborn child. May cause harm to breast-fed children.*
H372 *Causes damage to organs through prolonged or repeated exposure.*
H411 *Toxic to aquatic life with long lasting effects.*

· ***Precautionary statements***

P260 *Do not breathe dusts or mists.*
P263 *Avoid contact during pregnancy and while nursing.*
P280 *Wear protective gloves/protective clothing/eye protection/face protection.*
P301+P310 *IF SWALLOWED: Immediately call a POISON CENTER/ doctor.*
P405 *Store locked up.*
P501 *Dispose of contents/container in accordance with local/regional/national/international regulations.*

· ***Additional information:***

Restricted to professional users.

· ***2.3 Other hazards***

· ***Results of PBT and vPvB assessment***

· ***PBT:*** *Not applicable.*

· ***vPvB:*** *Not applicable.*

(Contd. on page 3)

Safety data sheet

according to 1907/2006/EC, Article 31

Printing date 24.08.2020 *Version number 1* *Revision: 24.08.2020*

Product name: **N-Ethyl-N-(2-hydroxyethyl)perfluorooctanesulfonamide**

(Contd. from page 2)

SECTION 3: Composition/information on ingredients

· **3.1 Chemical characterisation: Substances**
· **CAS No. Description**
1691-99-2 N-Ethyl perfluorooctane sulfonamide ethanol
· **Identification number(s)** None
· **EC number:** 216-887-4
· **RTECS:** RG9701350
· **Additional information:** For the wording of the listed hazard phrases refer to section 16.

SECTION 4: First aid measures

· **4.1 Description of first aid measures**
· **General information:**
Immediately remove any clothing soiled by the product.
Symptoms of poisoning may occur even after several hours; therefore medical observation for at least 48 hours after the accident is recommended.
In case of irregular breathing or respiratory arrest provide artificial respiration.
· **After inhalation:**
Supply fresh air. If required, provide artificial respiration. Keep patient warm. Consult doctor if symptoms persist.
In case of unconsciousness place patient in recovery position for transport.
Seek medical treatment.
· **After skin contact:** Immediately wash with water and soap and rinse thoroughly.
· **After eye contact:** Rinse opened eye for several minutes under running water. Then consult a doctor.
· **After swallowing:**
Rinse mouth. Do not induce vomiting.
Call for a doctor immediately.
· **4.2 Most important symptoms and effects, both acute and delayed** No further relevant information available.
· **4.3 Indication of any immediate medical attention and special treatment needed**
No further relevant information available.

SECTION 5: Firefighting measures

· **5.1 Extinguishing media**
· **Suitable extinguishing agents:** Use fire extinguishing methods suitable for surrounding conditions.
· **5.2 Special hazards arising from the substance or mixture**
Formation of toxic gases is possible during heating or in case of fire.
· **5.3 Advice for firefighters**
· **Protective equipment:**
Mouth respiratory protective device.
Wear self-contained respiratory protective device.

(Contd. on page 4)

Safety data sheet
according to 1907/2006/EC, Article 31

Printing date 24.08.2020 *Version number 1* *Revision: 24.08.2020*

Product name: **N-Ethyl-N-(2-hydroxyethyl)perfluorooctanesulfonamide**

(Contd. from page 3)

SECTION 6: Accidental release measures

· **6.1 Personal precautions, protective equipment and emergency procedures** Avoid formation of dust.
· **6.2 Environmental precautions:**
Inform respective authorities in case of seepage into water course or sewage system.
Do not allow to enter sewers/ surface or ground water.
· **6.3 Methods and material for containment and cleaning up:**
Dispose of contaminated material as waste according to item 13.
Ensure adequate ventilation.
· **6.4 Reference to other sections**
See Section 7 for information on safe handling.
See Section 8 for information on personal protection equipment.
See Section 13 for disposal information.

SECTION 7: Handling and storage

· **7.1 Precautions for safe handling**
Ensure good ventilation/extraction at the workplace.
Remove dust thoroughly.
Store in cool, dry place in tightly closed receptacles.
· **Information about fire - and explosion protection:** No special measures required.

· **7.2 Conditions for safe storage, including any incompatibilities**
· **Storage:**
· **Requirements to be met by storerooms and receptacles:**
Please refer to the manufacturer's certificate for specific storage and transport temperature conditions.
Store only in the original receptacle unless other advice is given on the CoA.
Keep container in a well-ventilated place. Keep away from sources of ignition and heat.
· **Information about storage in one common storage facility:** Store away from foodstuffs.
· **Further information about storage conditions:** Keep container tightly sealed.
· **7.3 Specific end use(s)** No further relevant information available.

SECTION 8: Exposure controls/personal protection

· **Additional information about design of technical facilities:** No further data; see item 7.

· **8.1 Control parameters**
· **Ingredients with limit values that require monitoring at the workplace:** Not required.
· **Additional information:** Lists used were valid at the time of SDS preparation.

· **8.2 Exposure controls**
· **Personal protective equipment:**
· **General protective and hygienic measures:**
Keep away from foodstuffs, beverages and feed.
Immediately remove all soiled and contaminated clothing
Wash hands before breaks and at the end of work.
Store protective clothing separately.

(Contd. on page 5)

Safety data sheet
according to 1907/2006/EC, Article 31

Printing date 24.08.2020 *Version number 1* *Revision: 24.08.2020*

Product name: **N-Ethyl-N-(2-hydroxyethyl)perfluorooctanesulfonamide**

(Contd. from page 4)

· ***Respiratory protection:***
In case of brief exposure or low pollution use respiratory filter device. In case of intensive or longer exposure use self-contained respiratory protective device.
· ***Protection of hands:***
The glove material has to be impermeable and resistant to the product/ the substance/ the preparation.
Selection of the glove material on consideration of the penetration times, rates of diffusion and the degradation
The protective gloves to be used must comply with the specifications of EC Directive 89/686/EEC and the related standard EN374



Protective gloves

· ***Material of gloves*** *Fluorocarbon rubber (Viton)*
· ***Penetration time of glove material***
The exact break through time has to be found out by the manufacturer of the protective gloves and has to be observed.
· ***Eye protection:***



Tightly sealed goggles

SECTION 9: Physical and chemical properties

· ***9.1 Information on basic physical and chemical properties***	
· ***General Information***	
· ***Appearance:***	
Form:	*Solid*
Colour:	*White*
· ***Odour:***	*Odourless*
· ***Odour threshold:***	*Not determined.*
· ***pH-value:***	*Not applicable.*
· ***Change in condition***	
Melting point/freezing point:	*55-60 °C*
Initial boiling point and boiling range:	*Not determined.*
· ***Flash point:***	*Not applicable.*
· ***Flammability (solid, gas):***	*Not determined.*
· ***Ignition temperature:***	*Not determined*
· ***Decomposition temperature:***	*Not determined.*
· ***Auto-ignition temperature:***	*Not determined.*

(Contd. on page 6)

Safety data sheet
according to 1907/2006/EC, Article 31

Printing date 24.08.2020 *Version number 1* *Revision: 24.08.2020*

Product name: **N-Ethyl-N-(2-hydroxyethyl)perfluorooctanesulfonamide**

(Contd. from page 5)

· ***Explosive properties:***	*Not determined.*
· ***Explosion limits:***	
Lower:	*Not determined.*
Upper:	*Not determined.*
· ***Vapour pressure:***	*Not applicable.*
· ***Density:***	*Not determined.*
· ***Relative density***	*Not determined.*
· ***Vapour density***	*Not applicable.*
· ***Evaporation rate***	*Not applicable.*
· ***Solubility in / Miscibility with***	*Chloroform (Slightly), DMSO, Ethyl Acetate (Slightly), Methanol (Slightly)*
· ***water:***	*Not determined.*
· ***Partition coefficient: n-octanol/water:***	*Not determined.*
· ***Viscosity:***	
Dynamic:	*Not applicable.*
Kinematic:	*Not applicable.*
· ***9.2 Other information***	*No further relevant information available.*

SECTION 10: Stability and reactivity

· ***10.1 Reactivity***
Stable under normal conditions.
No further relevant information available.
· ***10.2 Chemical stability*** *Stable under normal conditions.*
· ***Thermal decomposition / conditions to be avoided:***
Formation of toxic gases is possible during heating or in case of fire.
· ***10.3 Possibility of hazardous reactions*** *No dangerous reactions known.*
· ***10.4 Conditions to avoid*** *Heat.*
· ***10.5 Incompatible materials:*** *Strong oxidizing agents.*
· ***10.6 Hazardous decomposition products:***
Formation of toxic gases is possible during heating or in case of fire.

SECTION 11: Toxicological information

· ***11.1 Information on toxicological effects***
· ***Acute toxicity***
Toxic if swallowed.
Harmful if inhaled.
· ***Primary irritant effect:***
· ***Skin corrosion/irritation*** *Based on available data, the classification criteria are not met.*
· ***Serious eye damage/irritation*** *Based on available data, the classification criteria are not met.*
· ***Respiratory or skin sensitisation*** *Based on available data, the classification criteria are not met.*

(Contd. on page 7)

Safety data sheet
according to 1907/2006/EC, Article 31

Printing date 24.08.2020 *Version number 1* *Revision: 24.08.2020*

Product name: **N-Ethyl-N-(2-hydroxyethyl)perfluorooctanesulfonamide**

(Contd. from page 6)

· ***CMR effects (carcinogenity, mutagenicity and toxicity for reproduction)***
Carc. 2, Repr. 1B
· ***Germ cell mutagenicity*** *Based on available data, the classification criteria are not met.*
· ***Carcinogenicity***
Suspected of causing cancer.
· ***Reproductive toxicity***
May damage the unborn child. May cause harm to breast-fed children.
· ***STOT-single exposure*** *Based on available data, the classification criteria are not met.*
· ***STOT-repeated exposure***
Causes damage to organs through prolonged or repeated exposure.
· ***Aspiration hazard*** *Based on available data, the classification criteria are not met.*

SECTION 12: Ecological information

· ***12.1 Toxicity***
· ***Aquatic toxicity:*** *No further relevant information available.*
· ***12.2 Persistence and degradability*** *No further relevant information available.*
· ***12.3 Bioaccumulative potential*** *No further relevant information available.*
· ***12.4 Mobility in soil*** *No further relevant information available.*
· ***Ecotoxicological effects:***
· ***Remark:*** *Toxic for fish*
· ***Additional ecological information:***
· ***General notes:***
Water hazard class 3 (German Regulation) (Self-assessment): extremely hazardous for water
Do not allow product to reach ground water, water course or sewage system, even in small quantities.
Danger to drinking water if even extremely small quantities leak into the ground.
Also poisonous for fish and plankton in water bodies.
Toxic for aquatic organisms
· ***12.5 Results of PBT and vPvB assessment***
· ***PBT:*** *Not applicable.*
· ***vPvB:*** *Not applicable.*
· ***12.6 Other adverse effects*** *No further relevant information available.*

SECTION 13: Disposal considerations

· ***13.1 Waste treatment methods***
· ***Recommendation***
Must not be disposed of together with household garbage. Do not allow product to reach sewage system.
· ***European waste catalogue***
Waste disposal key numbers from EWC have to be assigned depending on origin and processing.

· ***Uncleaned packaging:***
· ***Recommendation:*** *Dispose of in accordance with national regulations.*

(Contd. on page 8)

Safety data sheet


according to 1907/2006/EC, Article 31

Printing date 24.08.2020 *Version number 1* *Revision: 24.08.2020*

Product name: **N-Ethyl-N-(2-hydroxyethyl)perfluorooctanesulfonamide**

(Contd. from page 7)

SECTION 14: Transport information

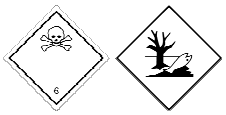· ***14.1 UN-Number***	
· ***ADR, IMDG, IATA***	*UN2811*
· ***ADR***	*2811 TOXIC SOLID, ORGANIC, N.O.S. (N-Ethyl perfluorooctane sulfonamide ethanol), ENVIRONMENTALLY HAZARDOUS*
· ***IMDG***	*TOXIC SOLID, ORGANIC, N.O.S. (N-Ethyl perfluorooctane sulfonamide ethanol), MARINE POLLUTANT*
· ***IATA***	*TOXIC SOLID, ORGANIC, N.O.S. (N-Ethyl perfluorooctane sulfonamide ethanol)*
· ***14.3 Transport hazard class(es)***	
· ***ADR, IMDG***	
· ***Class***	*6.1 Toxic substances.*
· ***Label***	*6.1*
· ***IATA***	
· ***Class***	*6.1 Toxic substances.*
· ***Label***	*6.1*
· ***14.4 Packing group***	
· ***ADR, IMDG, IATA***	*III*
· ***14.5 Environmental hazards:***	*Environmentally hazardous substance, solid; Marine Pollutant*
· ***Marine pollutant:***	*Symbol (fish and tree)*
· ***Special marking (ADR):***	*Symbol (fish and tree)*
· ***14.6 Special precautions for user***	*Warning: Toxic substances.*
· ***Danger code (Kemler):***	*60*
· ***EMS Number:***	*F-A,S-A*
· ***Stowage Category***	*A*
· ***14.7 Transport in bulk according to Annex II of Marpol and the IBC Code***	*Not applicable.*

(Contd. on page 9)

Safety data sheet
according to 1907/2006/EC, Article 31

Printing date 24.08.2020 *Version number 1* *Revision: 24.08.2020*

Product name: **N-Ethyl-N-(2-hydroxyethyl)perfluorooctanesulfonamide**

(Contd. from page 8)

· ***Transport/Additional information:***

· ***ADR***	
· ***Limited quantities (LQ)***	*5 kg*
· ***Excepted quantities (EQ)***	*Code: E1* *Maximum net quantity per inner packaging: 30 g* *Maximum net quantity per outer packaging: 1000 g*
· ***Transport category***	*2*
· ***Tunnel restriction code***	*E*
· ***UN "Model Regulation":***	*UN 2811 TOXIC SOLID, ORGANIC, N.O.S. (N-ETHYL PERFLUOROOCTANE SULFONAMIDE ETHANOL), 6.1, III, ENVIRONMENTALLY HAZARDOUS*

SECTION 15: Regulatory information

· ***15.1 Safety, health and environmental regulations/legislation specific for the substance or mixture***

· ***Directive 2012/18/EU***
· ***Named dangerous substances - ANNEX I*** *Substance is not listed.*
· ***Seveso category*** *E2 Hazardous to the Aquatic Environment*
· ***Qualifying quantity (tonnes) for the application of lower-tier requirements*** *200 t*
· ***Qualifying quantity (tonnes) for the application of upper-tier requirements*** *500 t*
· ***Regulation (EU) No 649/2012***
Annex I Part 1
Annex I Part 3
· ***15.2 Chemical safety assessment:*** *A Chemical Safety Assessment has not been carried out.*

SECTION 16: Other information

The information in this safety data sheet (SDS) has been prepared with due care and is true and accurate to the best of our knowledge. The user must determine the suitability of the information for its particular purpose, ensure compliance with existing laws and regulations, and be aware that other or additional safety or performance considerations may arise when using, handling and/ or storing the material. The information in this SDS does not purport to be all inclusive or a guarantee as to the properties of the material supplied, and should be used only as a guide. LGC makes no warranties or representations as to the accuracy and completeness of the information contained herein, shall not be held responsible for the suitability of this information for the user's intended purposes or the consequences of such use, and shall not be liable for any damage or loss, howsoever arising, direct or otherwise.

· ***Abbreviations and acronyms:***
ADR: Accord européen sur le transport des marchandises dangereuses par Route (European Agreement concerning the International Carriage of Dangerous Goods by Road)
IMDG: International Maritime Code for Dangerous Goods
IATA: International Air Transport Association
GHS: Globally Harmonised System of Classification and Labelling of Chemicals
EINECS: European Inventory of Existing Commercial Chemical Substances
CAS: Chemical Abstracts Service (division of the American Chemical Society)
PBT: Persistent, Bioaccumulative and Toxic

(Contd. on page 10)

Safety data sheet

according to 1907/2006/EC, Article 31

Printing date 24.08.2020 *Version number 1* *Revision: 24.08.2020*

Product name: **N-Ethyl-N-(2-hydroxyethyl)perfluorooctanesulfonamide**

(Contd. from page 9)

vPvB: very Persistent and very Bioaccumulative
Acute Tox. 3: Acute toxicity – Category 3
Acute Tox. 4: Acute toxicity – Category 4
Carc. 2: Carcinogenicity – Category 2
Repr. 1B: Reproductive toxicity – Category 1B
STOT RE 1: Specific target organ toxicity (repeated exposure) – Category 1
Aquatic Chronic 2: Hazardous to the aquatic environment - long-term aquatic hazard – Category 2

· ***Sources***
Tables 3.1 and 3.2 from Annex 6 of EC 1272/2008, EC 1907/2006, EH40/2005 as amended 2011, Registry of Toxic Effects of Chemical Substances (RTECS), The Dictionary of Substances and their Effects, 1st Edition, IUCLID.

· ***Data compared to the previous version altered.*** *All sections have been updated.*

SAFETY DATA SHEET

Creation Date 26-Oct-2009 **Revision Date** 02-Apr-2014 **Revision Number** 1

1. Identification

Product Name **n-Hexane**

Cat No. : **AC326920000; AC326920010; AC326920025; AC326921000; AC326922500**

Synonyms Hex

Recommended Use Laboratory chemicals

Uses advised against No Information available

Details of the supplier of the safety data sheet

Company
Fisher Scientific
One Reagent Lane
Fair Lawn, NJ 07410
Tel: (201) 796-7100

Entity / Business Name
Acros Organics
One Reagent Lane
Fair Lawn, NJ 07410

Emergency Telephone Number
For information **US** call: 001-800-ACROS-01 /
Europe call: +32 14 57 52 11
Emergency Number **US:**001-201-796-7100 /
Europe: +32 14 57 52 99
CHEMTREC Tel. No.**US:**001-800-424-9300 /
Europe:001-703-527-3887

2. Hazard(s) identification

Classification

This chemical is considered hazardous by the 2012 OSHA Hazard Communication Standard (29 CFR 1910.1200)

Flammable liquids	Category 2
Skin Corrosion/irritation	Category 2
Serious Eye Damage/Eye Irritation	Category 2
Reproductive Toxicity	Category 2
Specific target organ toxicity (single exposure)	Category 3
Target Organs - Respiratory system, Central nervous system (CNS).	
Specific target organ toxicity - (repeated exposure)	Category 1
Target Organs - Liver, Heart, Blood.	
Aspiration Toxicity	Category 1

Label Elements

Signal Word
Danger

Hazard Statements
Highly flammable liquid and vapor

May be fatal if swallowed and enters airways
Causes skin irritation
Causes serious eye irritation
May cause respiratory irritation
May cause drowsiness or dizziness
Suspected of damaging fertility
Causes damage to organs through prolonged or repeated exposure



Precautionary Statements
Prevention
Obtain special instructions before use
Do not handle until all safety precautions have been read and understood
Use personal protective equipment as required
Wash face, hands and any exposed skin thoroughly after handling
Wear eye/face protection
Do not breathe dust/fume/gas/mist/vapors/spray
Do not eat, drink or smoke when using this product
Use only outdoors or in a well-ventilated area
Keep away from heat/sparks/open flames/hot surfaces. - No smoking
Keep container tightly closed
Ground/bond container and receiving equipment
Use explosion-proof electrical/ventilating/lighting/equipment
Use only non-sparking tools
Take precautionary measures against static discharge
Keep cool
Response
IF exposed or concerned: Get medical attention/advice
Inhalation
IF INHALED: Remove victim to fresh air and keep at rest in a position comfortable for breathing
Skin
If skin irritation occurs: Get medical advice/attention
IF ON SKIN (or hair): Take off immediately all contaminated clothing. Rinse skin with water/shower
Wash contaminated clothing before reuse
Eyes
IF IN EYES: Rinse cautiously with water for several minutes. Remove contact lenses, if present and easy to do. Continue rinsing
If eye irritation persists: Get medical advice/attention.
Ingestion
IF SWALLOWED: Immediately call a POISON CENTER or doctor/physician
Do NOT induce vomiting
Fire
In case of fire: Use CO2, dry chemical, or foam for extinction
Storage
Store locked up
Store in a well-ventilated place. Keep container tightly closed
Disposal
Dispose of contents/container to an approved waste disposal plant

Hazards not otherwise classified (HNOC)
Toxic to aquatic life with long lasting effects

3. Composition / information on ingredients

Haz/Non-haz

Component	CAS-No	Weight %
Hexane	110-54-3	>95

4. First-aid measures

Eye Contact Rinse immediately with plenty of water, also under the eyelids, for at least 15 minutes. Obtain medical attention.

Skin Contact Wash off immediately with plenty of water for at least 15 minutes. Obtain medical attention.

Inhalation Move to fresh air. If breathing is difficult, give oxygen. Do not use mouth-to-mouth resuscitation if victim ingested or inhaled the substance; induce artificial respiration with a respiratory medical device. Obtain medical attention. Aspiration into lungs can produce severe lung damage.

Ingestion Do not induce vomiting. Call a physician or Poison Control Center immediately. If vomiting occurs, lean victim forward to reduce the risk of aspiration.

Most important symptoms/effects Breathing difficulties. . Symptoms of overexposure may be headache, dizziness, tiredness, nausea and vomiting. Inhalation of high vapor concentrations may cause symptoms like headache, dizziness, tiredness, nausea and vomiting.

Notes to Physician Treat symptomatically.

5. Fire-fighting measures

Suitable Extinguishing Media CO_2, dry chemical, dry sand, alcohol-resistant foam. Cool closed containers exposed to fire with water spray.

Unsuitable Extinguishing Media Water may be ineffective, This material is lighter than water and insoluble in water. The fire could easily be spread by the use of water in an area where the water cannot be contained.

Flash Point -22°C / -7.6°F

Method - No information available

Autoignition Temperature 223°C / 433.4°F

Explosion Limits

Upper 7.5 vol %

Lower 1.1 vol %

Sensitivity to Mechanical Impact No information available

Sensitivity to Static Discharge No information available

Specific Hazards Arising from the Chemical

Flammable. Risk of ignition. Vapors may form explosive mixtures with air. Vapors may travel to source of ignition and flash back. Containers may explode when heated.

Hazardous Combustion Products Carbon monoxide (CO), Carbon dioxide (CO_2).

Protective Equipment and Precautions for Firefighters

As in any fire, wear self-contained breathing apparatus pressure-demand, MSHA/NIOSH (approved or equivalent) and full protective gear. Thermal decomposition can lead to release of irritating gases and vapors.

NFPA

Health	Flammability	Instability	Physical hazards
2	3	0	N/A

6. Accidental release measures

Personal Precautions Use personal protective equipment. Ensure adequate ventilation. Evacuate personnel to safe areas. Remove all sources of ignition. Take precautionary measures against static discharges.

Environmental Precautions Do not flush into surface water or sanitary sewer system. Avoid release to the environment. Collect spillage.

Methods for Containment and Clean Up Soak up with inert absorbent material. Keep in suitable, closed containers for disposal. Remove all sources of ignition. Use spark-proof tools and explosion-proof equipment. Take precautionary measures against static discharges.

7. Handling and storage

Handling Wear personal protective equipment. Do not get in eyes, on skin, or on clothing. Do not breathe vapors or spray mist. Keep away from open flames, hot surfaces and sources of ignition. Use only non-sparking tools. Use explosion-proof equipment. Take precautionary measures against static discharges. To avoid ignition of vapors by static electricity discharge, all metal parts of the equipment must be grounded.

Storage Keep containers tightly closed in a dry, cool and well-ventilated place. Keep away from heat and sources of ignition. Flammables area.

8. Exposure controls / personal protection

Exposure Guidelines

Component	ACGIH TLV	OSHA PEL	NIOSH IDLH
Hexane	TWA: 50 ppm Skin	(Vacated) TWA: 50 ppm (Vacated) TWA: 180 mg/m^3 TWA: 500 ppm TWA: 1800 mg/m^3	IDLH: 1100 ppm TWA: 50 ppm TWA: 180 mg/m^3

Component	Quebec	Mexico OEL (TWA)	Ontario TWAEV
Hexane	TWA: 50 ppm TWA: 176 mg/m^3 Skin	TWA: 50 ppm TWA: 176 mg/m^3	TWA: 50 ppm Skin

Legend
ACGIH *- American Conference of Governmental Hygienists*
OSHA *- Occupational Safety and Health Administration*
NIOSH IDLH: *The National Institute for Occupational Safety and Health Immediately Dangerous to Life or Health*

Engineering Measures Ensure adequate ventilation, especially in confined areas. Ensure that eyewash stations and safety showers are close to the workstation location. Use explosion-proof electrical/ventilating/lighting/equipment.

Personal Protective Equipment

Eye/face Protection Wear appropriate protective eyeglasses or chemical safety goggles as described by OSHA's eye and face protection regulations in 29 CFR 1910.133 or European Standard EN166.

Skin and body protection Wear appropriate protective gloves and clothing to prevent skin exposure.

Respiratory Protection Follow the OSHA respirator regulations found in 29 CFR 1910.134 or European Standard EN 149. Use a NIOSH/MSHA or European Standard EN 149 approved respirator if exposure limits are exceeded or if irritation or other symptoms are experienced

Hygiene Measures Handle in accordance with good industrial hygiene and safety practice

9. Physical and chemical properties

Physical State	Liquid
Appearance	Colorless
Odor	Petroleum distillates
Odor Threshold	No information available.
pH	No information available.
Melting Point/Range	-95°C / -139°F
Boiling Point/Range	69°C / 156.2°F@ 760 mmHg
Flash Point	-22°C / -7.6°F
Evaporation Rate	No information available.
Flammability (solid,gas)	Not applicable
Flammability or explosive limits	
Upper	7.5 vol %
Lower	1.1 vol %
Vapor Pressure	160 mbar @ 20 °C
Vapor Density	2.97
Relative Density	0.659
Solubility	Insoluble in water
Partition coefficient; n-octanol/water	No data available
Autoignition Temperature	223°C / 433.4°F
Decomposition temperature	No information available.
Viscosity	0.31 mPa s at 20 °C
Molecular Formula	C6 H14
Molecular Weight	86.18

10. Stability and reactivity

Reactive Hazard None known, based on information available.

Stability Stable under normal conditions.

Conditions to Avoid Incompatible products. Heat, flames and sparks. Exposure to light. Keep away from open flames, hot surfaces and sources of ignition.

Incompatible Materials Strong oxidizing agents, Halogens

Hazardous Decomposition Products Carbon monoxide (CO), Carbon dioxide (CO_2)

Hazardous Polymerization Hazardous polymerization does not occur

Hazardous Reactions None under normal processing

11. Toxicological information

Acute Toxicity

Product Information

Component Information

Component	LD50 Oral	LD50 Dermal	LC50 Inhalation
Hexane	25 g/kg (Rat)	3000 mg/kg (Rabbit)	48000 ppm (Rat) 4 h

Toxicologically Synergistic Products No information available.

Delayed and immediate effects as well as chronic effects from short and long-term exposure

Irritation Irritating to eyes and skin

Sensitization No information available.

Carcinogenicity The table below indicates whether each agency has listed any ingredient as a carcinogen

Component	CAS-No	IARC	NTP	ACGIH	OSHA	Mexico
Hexane	110-54-3	Not listed	Not listed	Not listed	Not listed	Not listed

Mutagenic Effects Mutagenic effects have occurred in experimental animals.

Reproductive Effects Experiments have shown reproductive toxicity effects on laboratory animals.

Developmental Effects Developmental effects have occurred in experimental animals.

Teratogenicity Teratogenic effects have occurred in experimental animals..

STOT - single exposure Respiratory system, Central nervous system (CNS).

STOT - repeated exposure Liver, Heart, Blood.

Aspiration hazard No information available.

Symptoms / effects, both acute and delayed Symptoms of overexposure may be headache, dizziness, tiredness, nausea and vomiting. Inhalation of high vapor concentrations may cause symptoms like headache, dizziness, tiredness, nausea and vomiting.

Endocrine Disruptor Information No information available

Other Adverse Effects Tumorigenic effects have been reported in experimental animals.. See actual entry in RTECS for complete information.

12. Ecological information

Ecotoxicity

Toxic to aquatic organisms, may cause long-term adverse effects in the aquatic environment. The product contains following substances which are hazardous for the environment.

Component	Freshwater Algae	Freshwater Fish	Microtox	Water Flea
Hexane	Not listed	2.1 - 2.98 mg/L LC50 96 h	Not listed	EC50: 3.87 mg/L/48h

Persistence and Degradability Persistence is unlikely, based on information available.

Bioaccumulation/ Accumulation No information available

Mobility Will likely be mobile in the environment due to its volatility.

Component	log Pow
Hexane	4.11

13. Disposal considerations

Waste Disposal Methods Chemical waste generators must determine whether a discarded chemical is classified as a hazardous waste. Chemical waste generators must also consult local, regional, and national hazardous waste regulations to ensure complete and accurate classification.

14. Transport information

DOT

UN-No	UN1208
Proper Shipping Name	Hexanes
Hazard Class	3
Packing Group	II

TDG

UN-No	UN1208
Proper Shipping Name	HEXANES
Hazard Class	3
Packing Group	II

IATA

UN-No	UN1208
Proper Shipping Name	Hexanes
Hazard Class	3
Packing Group	II

IMDG/IMO

UN-No	UN1208
Proper Shipping Name	Hexanes
Hazard Class	3
Packing Group	II

15. Regulatory information

International Inventories

Component	TSCA	DSL	NDSL	EINECS	ELINCS	NLP	PICCS	ENCS	AICS	IECSC	KECL
Hexane	X	X	-	203-777-6	-		X	X	X	X	X

Legend:
X - Listed
E - Indicates a substance that is the subject of a Section 5(e) Consent order under TSCA.
F - Indicates a substance that is the subject of a Section 5(f) Rule under TSCA.
N - Indicates a polymeric substance containing no free-radical initiator in its inventory name but is considered to cover the designated polymer made with any free-radical initiator regardless of the amount used.
P - Indicates a commenced PMN substance
R - Indicates a substance that is the subject of a Section 6 risk management rule under TSCA.
S - Indicates a substance that is identified in a proposed or final Significant New Use Rule
T - Indicates a substance that is the subject of a Section 4 test rule under TSCA.
XU - Indicates a substance exempt from reporting under the Inventory Update Rule, i.e. Partial Updating of the TSCA Inventory Data Base Production and Site Reports (40 CFR 710(B).
Y1 - Indicates an exempt polymer that has a number-average molecular weight of 1,000 or greater.
Y2 - Indicates an exempt polymer that is a polyester and is made only from reactants included in a specified list of low concern reactants that comprises one of the eligibility criteria for the exemption rule.

U.S. Federal Regulations

TSCA 12(b) Not applicable

SARA 313

Component	CAS-No	Weight %	SARA 313 - Threshold Values %
Hexane	110-54-3	>95	1.0

SARA 311/312 Hazardous Categorization

Acute Health Hazard	Yes
Chronic Health Hazard	Yes
Fire Hazard	Yes
Sudden Release of Pressure Hazard	No
Reactive Hazard	No

Clean Water Act Not applicable

Clean Air Act

Component	HAPS Data	Class 1 Ozone Depletors	Class 2 Ozone Depletors
Hexane	X		-

OSHA Occupational Safety and Health Administration
Not applicable

CERCLA
This material, as supplied, contains one or more substances regulated as a hazardous substance under the Comprehensive Environmental Response Compensation and Liability Act (CERCLA) (40 CFR 302)

Component	Hazardous Substances RQs	CERCLA EHS RQs
Hexane	5000 lb	-

California Proposition 65 This product does not contain any Proposition 65 chemicals.

State Right-to-Know

Component	Massachusetts	New Jersey	Pennsylvania	Illinois	Rhode Island
Hexane	X	X	X	X	X

U.S. Department of Transportation

Reportable Quantity (RQ):	Y
DOT Marine Pollutant	N
DOT Severe Marine Pollutant	N


U.S. Department of Homeland Security
This product does not contain any DHS chemicals.

Other International Regulations

Mexico - Grade Serious risk, Grade 3

Canada
This product has been classified in accordance with the hazard criteria of the Controlled Products Regulations (CPR) and the MSDS contains all the information required by the CPR.

WHMIS Hazard Class B2 Flammable liquid
D2A Very toxic materials

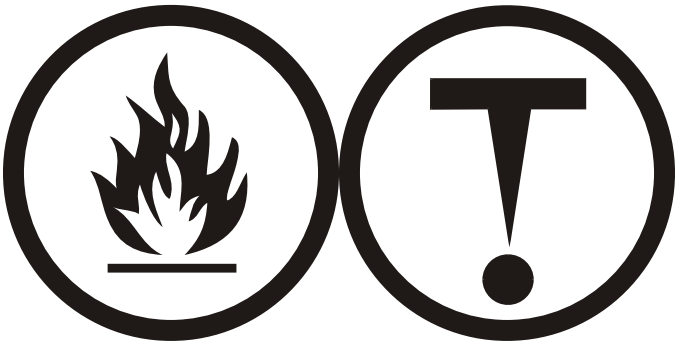

16. Other information

Prepared By	Regulatory Affairs Thermo Fisher Scientific Email: EMSDS.RA@thermofisher.com
Creation Date	26-Oct-2009
Revision Date	02-Apr-2014
Print Date	02-Apr-2014
Revision Summary	This document has been updated to comply with the US OSHA HazCom 2012 Standard replacing the current legislation under 29 CFR 1910.1200 to align with the Globally Harmonized System of Classification and Labeling of Chemicals (GHS).

Disclaimer

The information provided on this Safety Data Sheet is correct to the best of our knowledge, information and belief at the date of its publication. The information given is designed only as a guide for safe handling, use, processing, storage, transportation, disposal and release and is not to be considered as a warranty or quality specification. The information relates only to the specific material designated and may not be valid for such material used in combination with any other material or in any process, unless specified in the text.

End of SDS

SAFETY DATA SHEET

Creation Date 04-Oct-2010 **Revision Date** 10-Feb-2015 **Revision Number** 1

1. Identification

Product Name **Nickel, powder**

Cat No. : **AC193610000; AC193610250; AC193611000; AC193615000**

Synonyms Raney alloy

Recommended Use Laboratory chemicals.

Uses advised against No Information available

Details of the supplier of the safety data sheet

Company
Fisher Scientific
One Reagent Lane
Fair Lawn, NJ 07410
Tel: (201) 796-7100

Entity / Business Name
Acros Organics
One Reagent Lane
Fair Lawn, NJ 07410

Emergency Telephone Number
For information **US** call: 001-800-ACROS-01 / **Europe** call: +32 14 57 52 11
Emergency Number **US:**001-201-796-7100 / **Europe:** +32 14 57 52 99
CHEMTREC Tel. No.**US:**001-800-424-9300 / **Europe:**001-703-527-3887

2. Hazard(s) identification

Classification
This chemical is considered hazardous by the 2012 OSHA Hazard Communication Standard (29 CFR 1910.1200)

Skin Sensitization	Category 1
Carcinogenicity	Category 2
Specific target organ toxicity - (repeated exposure)	Category 1
Target Organs - Kidney, Blood.	

Label Elements

Signal Word
Danger

Hazard Statements
May cause an allergic skin reaction
Causes damage to organs through prolonged or repeated exposure
Suspected of causing cancer



Precautionary Statements

Prevention
Obtain special instructions before use
Do not handle until all safety precautions have been read and understood
Wear protective gloves/protective clothing/eye protection/face protection
Do not breathe dust/fume/gas/mist/vapors/spray
Wash face, hands and any exposed skin thoroughly after handling
Do not eat, drink or smoke when using this product
Contaminated work clothing should not be allowed out of the workplace
Response
IF exposed or concerned: Get medical attention/advice
Skin
IF ON SKIN: Wash with plenty of soap and water
If skin irritation or rash occurs: Get medical advice/attention
Wash contaminated clothing before reuse
Storage
Store locked up
Disposal
Dispose of contents/container to an approved waste disposal plant
Hazards not otherwise classified (HNOC)
Harmful to aquatic life with long lasting effects

3. Composition / information on ingredients

Component	CAS-No	Weight %
Nickel powder	7440-02-0	>95

4. First-aid measures

Eye Contact Rinse immediately with plenty of water, also under the eyelids, for at least 15 minutes. Immediate medical attention is required.

Skin Contact Wash off immediately with plenty of water for at least 15 minutes. Immediate medical attention is required.

Inhalation Move to fresh air. If breathing is difficult, give oxygen. Do not use mouth-to-mouth resuscitation if victim ingested or inhaled the substance; induce artificial respiration with a respiratory medical device. Immediate medical attention is required.

Ingestion Do not induce vomiting. Call a physician or Poison Control Center immediately.

Most important symptoms/effects May cause allergic skin reaction. Symptoms of allergic reaction may include rash, itching, swelling, trouble breathing, tingling of the hands and feet, dizziness, lightheadedness, chest pain, muscle pain or flushing

Notes to Physician Treat symptomatically

5. Fire-fighting measures

Suitable Extinguishing Media Use water spray, alcohol-resistant foam, dry chemical or carbon dioxide.

Unsuitable Extinguishing Media No information available

Flash Point No information available
Method - No information available

Autoignition Temperature 400 °C / 752 °F

Explosion Limits
Upper No data available
Lower No data available

Sensitivity to Mechanical Impact No information available
Sensitivity to Static Discharge No information available

Specific Hazards Arising from the Chemical
Combustible material.

Hazardous Combustion Products
Nickel oxides.
Protective Equipment and Precautions for Firefighters
As in any fire, wear self-contained breathing apparatus pressure-demand, MSHA/NIOSH (approved or equivalent) and full protective gear. Thermal decomposition can lead to release of irritating gases and vapors.

NFPA

Health	Flammability	Instability	Physical hazards
3	1	0	N/A

6. Accidental release measures

Personal Precautions Ensure adequate ventilation. Use personal protective equipment. Keep people away from and upwind of spill/leak. Evacuate personnel to safe areas. Avoid dust formation.

Environmental Precautions Should not be released into the environment. See Section 12 for additional ecological information. Avoid release to the environment. Collect spillage.

Methods for Containment and Clean Up Sweep up or vacuum up spillage and collect in suitable container for disposal. Avoid dust formation.

7. Handling and storage

Handling Use only under a chemical fume hood. Wear personal protective equipment. Do not get in eyes, on skin, or on clothing. Avoid dust formation. Do not breathe vapors/dust. Do not ingest.

Storage Keep containers tightly closed in a dry, cool and well-ventilated place.

8. Exposure controls / personal protection

Exposure Guidelines

Component	ACGIH TLV	OSHA PEL	NIOSH IDLH
Nickel powder	TWA: 1.5 mg/m^3	(Vacated) TWA: 1 mg/m^3 TWA: 1 mg/m^3	IDLH: 10 mg/m^3 TWA: 0.015 mg/m^3

Component	Quebec	Mexico OEL (TWA)	Ontario TWAEV
Nickel powder	TWA: 1 mg/m^3	TWA: 1 mg/m^3	TWA: 1 mg/m^3

Legend

ACGIH - American Conference of Governmental Industrial Hygienists
OSHA - Occupational Safety and Health Administration
NIOSH IDLH: The National Institute for Occupational Safety and Health Immediately Dangerous to Life or Health

Engineering Measures Use only under a chemical fume hood. Ensure that eyewash stations and safety showers are close to the workstation location.

Personal Protective Equipment

Eye/face Protection Wear appropriate protective eyeglasses or chemical safety goggles as described by OSHA's eye and face protection regulations in 29 CFR 1910.133 or European Standard EN166.

Skin and body protection Wear appropriate protective gloves and clothing to prevent skin exposure.

Respiratory Protection Follow the OSHA respirator regulations found in 29 CFR 1910.134 or European Standard EN 149. Use a NIOSH/MSHA or European Standard EN 149 approved respirator if exposure limits are exceeded or if irritation or other symptoms are experienced.

Hygiene Measures Handle in accordance with good industrial hygiene and safety practice.

9. Physical and chemical properties

Physical State	Solid
Appearance	Brown
Odor	Odorless
Odor Threshold	No information available
pH	No information available
Melting Point/Range	1455 °C / 2651 °F
Boiling Point/Range	2730 °C / 4946 °F
Flash Point	No information available
Evaporation Rate	No information available
Flammability (solid,gas)	No information available
Flammability or explosive limits	
Upper	No data available
Lower	No data available
Vapor Pressure	1 mmHg @ 1810 °C
Vapor Density	No information available
Relative Density	No information available
Solubility	No information available
Partition coefficient; n-octanol/water	No data available
Autoignition Temperature	400 °C / 752 °F
Decomposition Temperature	No information available
Viscosity	No information available
Molecular Formula	Ni
Molecular Weight	58.7

10. Stability and reactivity

Reactive Hazard None known, based on information available

Stability Stable under normal conditions.

Conditions to Avoid Incompatible products. Excess heat. Avoid dust formation.

Incompatible Materials Strong oxidizing agents

Hazardous Decomposition Products Nickel oxides

Hazardous Polymerization Hazardous polymerization does not occur.

Hazardous Reactions None under normal processing.

11. Toxicological information

Acute Toxicity

Component Information

Component	LD50 Oral	LD50 Dermal	LC50 Inhalation
Nickel powder	9000 mg/kg (Rat)	Not listed	Not listed

Toxicologically Synergistic Products No information available

Delayed and immediate effects as well as chronic effects from short and long-term exposure

Irritation No information available

Sensitization May cause sensitization by skin contact Nickel and nickel compounds may cause a form of dermatitis known as nickel itch. May cause an allergic skin reaction

Carcinogenicity The table below indicates whether each agency has listed any ingredient as a carcinogen.

Component	CAS-No	IARC	NTP	ACGIH	OSHA	Mexico
Nickel powder	7440-02-0	Group 2B	Reasonably Anticipated	Not listed	X	Not listed

IARC: (International Agency for Research on Cancer) *Group 2B - Possibly Carcinogenic to Humans*

Mutagenic Effects No information available

Reproductive Effects No information available.

Developmental Effects No information available.

Teratogenicity No information available.

STOT - single exposure None known
STOT - repeated exposure Kidney Blood

Aspiration hazard No information available

Symptoms / effects,both acute and delayed Symptoms of allergic reaction may include rash, itching, swelling, trouble breathing, tingling of the hands and feet, dizziness, lightheadedness, chest pain, muscle pain or flushing
Endocrine Disruptor Information No information available

Other Adverse Effects See actual entry in RTECS for complete information.

12. Ecological information

Ecotoxicity
Do not flush into surface water or sanitary sewer system. Do not allow material to contaminate ground water system. Do not empty into drains. Harmful to aquatic organisms, may cause long-term adverse effects in the aquatic environment.

Component	Freshwater Algae	Freshwater Fish	Microtox	Water Flea
Nickel powder	0.18 mg/L EC50 = 72 h 0.174 - 0.311 mg/L EC50 96 h	10.4 mg/L LC50 96 h 1.3 mg/L LC50 96 h 100 mg/L LC50 96 h	Not listed	1 mg/L EC50 = 48 h 100 mg/L EC50 > 48 h

Persistence and Degradability No information available
Bioaccumulation/ Accumulation No information available.

Mobility No information available.

13. Disposal considerations

Waste Disposal Methods Chemical waste generators must determine whether a discarded chemical is classified as a hazardous waste. Chemical waste generators must also consult local, regional, and national hazardous waste regulations to ensure complete and accurate classification.

14. Transport information

DOT
- **UN-No** UN3089
- **Proper Shipping Name** METAL POWDERS, FLAMMABLE, N.O.S.
- **Hazard Class** 4.1
- **Packing Group** II

TDG
- **UN-No** UN3089
- **Proper Shipping Name** METAL POWDERS, FLAMMABLE, N.O.S.
- **Hazard Class** 4.1
- **Packing Group** II

IATA

UN-No	3089
Proper Shipping Name	METAL POWDERS, FLAMMABLE, N.O.S.
Hazard Class	4.1
Packing Group	II

IMDG/IMO

UN-No	3089
Proper Shipping Name	METAL POWDERS, FLAMMABLE, N.O.S.
Hazard Class	4.1
Packing Group	II

15. Regulatory information

International Inventories

Component	TSCA	DSL	NDSL	EINECS	ELINCS	NLP	PICCS	ENCS	AICS	IECSC	KECL
Nickel powder	X	X	-	231-111-4	-		X	-	X	X	X

Legend:
X - Listed
E - Indicates a substance that is the subject of a Section 5(e) Consent order under TSCA.
F - Indicates a substance that is the subject of a Section 5(f) Rule under TSCA.
N - Indicates a polymeric substance containing no free-radical initiator in its inventory name but is considered to cover the designated polymer made with any free-radical initiator regardless of the amount used.
P - Indicates a commenced PMN substance
R - Indicates a substance that is the subject of a Section 6 risk management rule under TSCA.
S - Indicates a substance that is identified in a proposed or final Significant New Use Rule
T - Indicates a substance that is the subject of a Section 4 test rule under TSCA.
XU - Indicates a substance exempt from reporting under the Inventory Update Rule, i.e. Partial Updating of the TSCA Inventory Data Base Production and Site Reports (40 CFR 710(B).
Y1 - Indicates an exempt polymer that has a number-average molecular weight of 1,000 or greater.
Y2 - Indicates an exempt polymer that is a polyester and is made only from reactants included in a specified list of low concern reactants that comprises one of the eligibility criteria for the exemption rule.

U.S. Federal Regulations

TSCA 12(b) Not applicable

SARA 313

Component	CAS-No	Weight %	SARA 313 - Threshold Values %
Nickel powder	7440-02-0	>95	0.1

SARA 311/312 Hazardous Categorization

Acute Health Hazard	Yes
Chronic Health Hazard	Yes
Fire Hazard	No
Sudden Release of Pressure Hazard	No
Reactive Hazard	No

Clean Water Act

Component	CWA - Hazardous Substances	CWA - Reportable Quantities	CWA - Toxic Pollutants	CWA - Priority Pollutants
Nickel powder	-	-	X	X

Clean Air Act

Component	HAPS Data	Class 1 Ozone Depletors	Class 2 Ozone Depletors
Nickel powder	X		-

OSHA Occupational Safety and Health Administration
Not applicable

CERCLA
This material, as supplied, contains one or more substances regulated as a hazardous substance under the Comprehensive

Environmental Response Compensation and Liability Act (CERCLA) (40 CFR 302)

Component	Hazardous Substances RQs	CERCLA EHS RQs
Nickel powder	100 lb	-

California Proposition 65 This product contains the following Proposition 65 chemicals:

Component	CAS-No	California Prop. 65	Prop 65 NSRL	Category
Nickel powder	7440-02-0	Carcinogen	-	Carcinogen

State Right-to-Know

Component	Massachusetts	New Jersey	Pennsylvania	Illinois	Rhode Island
Nickel powder	X	X	X	X	X

U.S. Department of Transportation

Reportable Quantity (RQ): N
DOT Marine Pollutant N
DOT Severe Marine Pollutant N

U.S. Department of Homeland Security
This product does not contain any DHS chemicals.

Other International Regulations

Mexico - Grade No information available

Canada
This product has been classified in accordance with the hazard criteria of the Controlled Products Regulations (CPR) and the MSDS contains all the information required by the CPR

WHMIS Hazard Class D2A Very toxic materials



16. Other information

Prepared By Regulatory Affairs
Thermo Fisher Scientific
Email: EMSDS.RA@thermofisher.com

Creation Date 04-Oct-2010
Revision Date 10-Feb-2015
Print Date 10-Feb-2015
Revision Summary This document has been updated to comply with the US OSHA HazCom 2012 Standard replacing the current legislation under 29 CFR 1910.1200 to align with the Globally Harmonized System of Classification and Labeling of Chemicals (GHS)

Disclaimer
The information provided on this Safety Data Sheet is correct to the best of our knowledge, information and belief at the date of its publication. The information given is designed only as a guide for safe handling, use, processing, storage, transportation, disposal and release and is not to be considered as a warranty or quality specification. The information relates only to the specific material designated and may not be valid for such material used in combination with any other material or in any process, unless specified in the text.

End of SDS

SAFETY DATA SHEET

Version 5.3
Revision Date 08/24/2015
Print Date 12/12/2016

1. PRODUCT AND COMPANY IDENTIFICATION

1.1 Product identifiers

Product name : N-Nitrosodiphenylamine

Product Number : 48553
Brand : Supelco

CAS-No. : 86-30-6

1.2 Relevant identified uses of the substance or mixture and uses advised against

Identified uses : Laboratory chemicals, Synthesis of substances

1.3 Details of the supplier of the safety data sheet

Company : Sigma-Aldrich
3050 Spruce Street
SAINT LOUIS MO 63103
USA

Telephone : +1 800-325-5832
Fax : +1 800-325-5052

1.4 Emergency telephone number

Emergency Phone # : +1-703-527-3887 (CHEMTREC)

2. HAZARDS IDENTIFICATION

2.1 Classification of the substance or mixture

GHS Classification in accordance with 29 CFR 1910 (OSHA HCS)
Acute toxicity, Oral (Category 4), H302
Acute aquatic toxicity (Category 2), H401
Chronic aquatic toxicity (Category 2), H411

For the full text of the H-Statements mentioned in this Section, see Section 16.

2.2 GHS Label elements, including precautionary statements

Pictogram



Signal word Warning

Hazard statement(s)
H302 Harmful if swallowed.
H411 Toxic to aquatic life with long lasting effects.

Precautionary statement(s)
P264 Wash skin thoroughly after handling.
P270 Do not eat, drink or smoke when using this product.
P273 Avoid release to the environment.
P301 + P312 + P330 IF SWALLOWED: Call a POISON CENTER or doctor/ physician if you feel unwell. Rinse mouth.
P391 Collect spillage.
P501 Dispose of contents/ container to an approved waste disposal plant.

2.3 Hazards not otherwise classified (HNOC) or not covered by GHS - none

3. COMPOSITION/INFORMATION ON INGREDIENTS

3.1 Substances

Synonyms : Diphenylnitrosamine
Diphenylnitrosoamine
N-Nitroso-N-phenylaniline

Formula : $C_{12}H_{10}N_2O$
Molecular weight : 198.22 g/mol
CAS-No. : 86-30-6
EC-No. : 201-663-0

Hazardous components

Component	Classification	Concentration
N-Nitrosodiphenylamine		
	Acute Tox. 4; Aquatic Acute 2; Aquatic Chronic 2; H302, H411	<= 100 %

For the full text of the H-Statements mentioned in this Section, see Section 16.

4. FIRST AID MEASURES

4.1 Description of first aid measures

General advice
Move out of dangerous area.Consult a physician. Show this safety data sheet to the doctor in attendance.

If inhaled
If breathed in, move person into fresh air. If not breathing, give artificial respiration. Consult a physician.

In case of skin contact
Wash off with soap and plenty of water. Consult a physician.

In case of eye contact
Flush eyes with water as a precaution.

If swallowed
Never give anything by mouth to an unconscious person. Rinse mouth with water. Consult a physician.

4.2 Most important symptoms and effects, both acute and delayed
The most important known symptoms and effects are described in the labelling (see section 2.2) and/or in section 11

4.3 Indication of any immediate medical attention and special treatment needed
No data available

5. FIREFIGHTING MEASURES

5.1 Extinguishing media

Suitable extinguishing media
Use water spray, alcohol-resistant foam, dry chemical or carbon dioxide.

5.2 Special hazards arising from the substance or mixture
Carbon oxides, Nitrogen oxides (NOx)

5.3 Advice for firefighters
Wear self-contained breathing apparatus for firefighting if necessary.

5.4 Further information
No data available

6. ACCIDENTAL RELEASE MEASURES

6.1 Personal precautions, protective equipment and emergency procedures

Use personal protective equipment. Avoid dust formation. Avoid breathing vapours, mist or gas. Ensure adequate ventilation. Avoid breathing dust.
For personal protection see section 8.

6.2 Environmental precautions

Prevent further leakage or spillage if safe to do so. Do not let product enter drains. Discharge into the environment must be avoided.

6.3 Methods and materials for containment and cleaning up

Pick up and arrange disposal without creating dust. Sweep up and shovel. Keep in suitable, closed containers for disposal.

6.4 Reference to other sections

For disposal see section 13.

7. HANDLING AND STORAGE

7.1 Precautions for safe handling

Further processing of solid materials may result in the formation of combustible dusts. The potential for combustible dust formation should be taken into consideration before additional processing occurs.Avoid contact with skin and eyes. Avoid formation of dust and aerosols.
Provide appropriate exhaust ventilation at places where dust is formed.
For precautions see section 2.2.

7.2 Conditions for safe storage, including any incompatibilities

Keep container tightly closed in a dry and well-ventilated place.
Storage class (TRGS 510): Non Combustible Solids

7.3 Specific end use(s)

Apart from the uses mentioned in section 1.2 no other specific uses are stipulated

8. EXPOSURE CONTROLS/PERSONAL PROTECTION

8.1 Control parameters

Components with workplace control parameters
Contains no substances with occupational exposure limit values.

8.2 Exposure controls

Appropriate engineering controls
Handle in accordance with good industrial hygiene and safety practice. Wash hands before breaks and at the end of workday.

Personal protective equipment

Eye/face protection
Safety glasses with side-shields conforming to EN166 Use equipment for eye protection tested and approved under appropriate government standards such as NIOSH (US) or EN 166(EU).

Skin protection
Handle with gloves. Gloves must be inspected prior to use. Use proper glove removal technique (without touching glove's outer surface) to avoid skin contact with this product. Dispose of contaminated gloves after use in accordance with applicable laws and good laboratory practices. Wash and dry hands.

Full contact
Material: Nitrile rubber
Minimum layer thickness: 0.11 mm
Break through time: 480 min
Material tested:Dermatril® (KCL 740 / Aldrich Z677272, Size M)

Splash contact
Material: Nitrile rubber
Minimum layer thickness: 0.11 mm

Break through time: 480 min
Material tested:Dermatril® (KCL 740 / Aldrich Z677272, Size M)

data source: KCL GmbH, D-36124 Eichenzell, phone +49 (0)6659 87300, e-mail sales@kcl.de, test method: EN374
If used in solution, or mixed with other substances, and under conditions which differ from EN 374, contact the supplier of the CE approved gloves. This recommendation is advisory only and must be evaluated by an industrial hygienist and safety officer familiar with the specific situation of anticipated use by our customers. It should not be construed as offering an approval for any specific use scenario.

Body Protection
Complete suit protecting against chemicals, The type of protective equipment must be selected according to the concentration and amount of the dangerous substance at the specific workplace.

Respiratory protection
For nuisance exposures use type P95 (US) or type P1 (EU EN 143) particle respirator.For higher level protection use type OV/AG/P99 (US) or type ABEK-P2 (EU EN 143) respirator cartridges. Use respirators and components tested and approved under appropriate government standards such as NIOSH (US) or CEN (EU).

Control of environmental exposure
Prevent further leakage or spillage if safe to do so. Do not let product enter drains. Discharge into the environment must be avoided.

9. PHYSICAL AND CHEMICAL PROPERTIES

9.1 Information on basic physical and chemical properties

a)	Appearance	Form: solid
b)	Odour	No data available
c)	Odour Threshold	No data available
d)	pH	No data available
e)	Melting point/freezing point	Melting point/range: 65 - 66 °C (149 - 151 °F)
f)	Initial boiling point and boiling range	No data available
g)	Flash point	No data available
h)	Evaporation rate	No data available
i)	Flammability (solid, gas)	No data available
j)	Upper/lower flammability or explosive limits	No data available
k)	Vapour pressure	No data available
l)	Vapour density	No data available
m)	Relative density	No data available
n)	Water solubility	No data available
o)	Partition coefficient: n-octanol/water	log Pow: 3.13
p)	Auto-ignition temperature	No data available
q)	Decomposition temperature	No data available
r)	Viscosity	No data available
s)	Explosive properties	No data available
t)	Oxidizing properties	No data available

9.2 Other safety information

Solubility in other solvents	Methanol 100 g/l - soluble

10. STABILITY AND REACTIVITY

10.1 Reactivity
No data available

10.2 Chemical stability
Stable under recommended storage conditions.

10.3 Possibility of hazardous reactions
No data available

10.4 Conditions to avoid
No data available

10.5 Incompatible materials
Strong oxidizing agents

10.6 Hazardous decomposition products
Other decomposition products - No data available
In the event of fire: see section 5

11. TOXICOLOGICAL INFORMATION

11.1 Information on toxicological effects

Acute toxicity
LD50 Oral - Rat - 1,825 mg/kg
Remarks: Cyanosis

Inhalation: No data available

LD50 Dermal - Rabbit - > 7,940 mg/kg
Remarks: Behavioral:Food intake (animal). Behavioral:Change in motor activity (specific assay).

No data available

Skin corrosion/irritation
Serious eye damage/eye irritation
Eyes - Rabbit
Result: Mild eye irritation - 24 h

Respiratory or skin sensitisation
No data available

Germ cell mutagenicity
Laboratory experiments have shown mutagenic effects.

Carcinogenicity

Carcinogenicity - Rat - Oral
Tumorigenic:Carcinogenic by RTECS criteria. Kidney, Ureter, Bladder:Tumors.

Carcinogenicity - Mouse - Skin
Tumorigenic:Equivocal tumorigenic agent by RTECS criteria. Lungs, Thorax, or Respiration:Bronchiogenic carcinoma.
Tumorigenic:Increased incidence of tumors in susceptible strains.

Carcinogenicity - Rat - Oral
Tumorigenic:Carcinogenic by RTECS criteria. Kidney, Ureter, Bladder:Tumors. Skin and Appendages: Other: Tumors.

Carcinogenicity - Rat - Intraperitoneal
Tumorigenic:Equivocal tumorigenic agent by RTECS criteria. Liver:Tumors. Endocrine:Tumors.

Carcinogenicity - Mouse - Oral
Tumorigenic:Equivocal tumorigenic agent by RTECS criteria. Kidney, Ureter, Bladder:Tumors.

This product is or contains a component that is not classifiable as to its carcinogenicity based on its IARC, ACGIH, NTP, or EPA classification. Nitrosamines are suspected of causing cancers of the lung, nasal sinuses, brain, esophagus, stomach, liver, bladder, and kidney.

IARC: 3 - Group 3: Not classifiable as to its carcinogenicity to humans (N-Nitrosodiphenylamine)

ACGIH: No component of this product present at levels greater than or equal to 0.1% is identified as a carcinogen or potential carcinogen by ACGIH.

NTP: No component of this product present at levels greater than or equal to 0.1% is identified as a known or anticipated carcinogen by NTP.

OSHA: No component of this product present at levels greater than or equal to 0.1% is identified as a carcinogen or potential carcinogen by OSHA.

Reproductive toxicity
No data available

No data available

Specific target organ toxicity - single exposure
No data available

Specific target organ toxicity - repeated exposure
No data available

Aspiration hazard
No data available

Additional Information
RTECS: JJ9800000

To the best of our knowledge, the chemical, physical, and toxicological properties have not been thoroughly investigated.

Bladder -

12. ECOLOGICAL INFORMATION

12.1 Toxicity

Toxicity to fish	LC50 - Lepomis macrochirus (Bluegill) - 5.8 mg/l - 96 h
Toxicity to daphnia and other aquatic invertebrates	LC50 - Daphnia magna (Water flea) - 7.8 mg/l - 48 h

12.2 Persistence and degradability

12.3 Bioaccumulative potential

Bioaccumulation	Lepomis macrochirus (Bluegill) - 14 d - 0.00921 mg/l Bioconcentration factor (BCF): 217

12.4 Mobility in soil
No data available

12.5 Results of PBT and vPvB assessment
PBT/vPvB assessment not available as chemical safety assessment not required/not conducted

12.6 Other adverse effects
An environmental hazard cannot be excluded in the event of unprofessional handling or disposal.
Toxic to aquatic life with long lasting effects.

No data available

13. DISPOSAL CONSIDERATIONS

13.1 Waste treatment methods

Product
Offer surplus and non-recyclable solutions to a licensed disposal company.

Contaminated packaging
Dispose of as unused product.

14. TRANSPORT INFORMATION

DOT (US)
UN number: 3077 Class: 9 Packing group: III
Proper shipping name: Environmentally hazardous substances, solid, n.o.s. (N-Nitrosodiphenylamine)
Reportable Quantity (RQ): 100 lbs

Poison Inhalation Hazard: No

IMDG
Not dangerous goods

IATA
Not dangerous goods

15. REGULATORY INFORMATION

SARA 302 Components
No chemicals in this material are subject to the reporting requirements of SARA Title III, Section 302.

SARA 313 Components
The following components are subject to reporting levels established by SARA Title III, Section 313:

	CAS-No.	Revision Date
N-Nitrosodiphenylamine	86-30-6	2007-07-01

SARA 311/312 Hazards
Acute Health Hazard

Massachusetts Right To Know Components

	CAS-No.	Revision Date
N-Nitrosodiphenylamine	86-30-6	2007-07-01

Pennsylvania Right To Know Components

	CAS-No.	Revision Date
N-Nitrosodiphenylamine	86-30-6	2007-07-01

New Jersey Right To Know Components

	CAS-No.	Revision Date
N-Nitrosodiphenylamine	86-30-6	2007-07-01

California Prop. 65 Components

WARNING! This product contains a chemical known to the State of California to cause cancer. N-Nitrosodiphenylamine	CAS-No. 86-30-6	Revision Date 2007-09-28

16. OTHER INFORMATION

Full text of H-Statements referred to under sections 2 and 3.

Acute Tox.	Acute toxicity
Aquatic Acute	Acute aquatic toxicity
Aquatic Chronic	Chronic aquatic toxicity

H302	Harmful if swallowed.
H401	Toxic to aquatic life.
H411	Toxic to aquatic life with long lasting effects.

HMIS Rating

Health hazard:	1
Chronic Health Hazard:	
Flammability:	0
Physical Hazard	0

NFPA Rating

Health hazard:	0
Fire Hazard:	0
Reactivity Hazard:	0

Further information

Copyright 2015 Sigma-Aldrich Co. LLC. License granted to make unlimited paper copies for internal use only.
The above information is believed to be correct but does not purport to be all inclusive and shall be used only as a guide. The information in this document is based on the present state of our knowledge and is applicable to the product with regard to appropriate safety precautions. It does not represent any guarantee of the properties of the product. Sigma-Aldrich Corporation and its Affiliates shall not be held liable for any damage resulting from handling or from contact with the above product. See www.sigma-aldrich.com and/or the reverse side of invoice or packing slip for additional terms and conditions of sale.

Preparation Information

Sigma-Aldrich Corporation
Product Safety – Americas Region
1-800-521-8956

Version: 5.3 Revision Date: 08/24/2015 Print Date: 12/12/2016

Material Safety Data Sheet

Version 4.0
Revision Date 07/28/2010
Print Date 12/27/2011

1. PRODUCT AND COMPANY IDENTIFICATION

Product name	:	Propylbenzene
Product Number	:	P52407
Brand	:	Aldrich
Company	:	Sigma-Aldrich 3050 Spruce Street SAINT LOUIS MO 63103 USA
Telephone	:	+1 800-325-5832
Fax	:	+1 800-325-5052
Emergency Phone #	:	(314) 776-6555

2. HAZARDS IDENTIFICATION

Emergency Overview

OSHA Hazards
Combustible Liquid

Target Organs

Lungs, Eyes, Kidney

GHS Label elements, including precautionary statements

Pictogram



Signal word Danger

Hazard statement(s)

H226	Flammable liquid and vapour.
H304	May be fatal if swallowed and enters airways.
H335	May cause respiratory irritation.
H401	Toxic to aquatic life.

Precautionary statement(s)

P261	Avoid breathing dust/ fume/ gas/ mist/ vapours/ spray.
P301 + P310	IF SWALLOWED: Immediately call a POISON CENTER or doctor/ physician.
P331	Do NOT induce vomiting.

HMIS Classification

Health hazard:	0
Chronic Health Hazard:	*
Flammability:	2
Physical hazards:	0

NFPA Rating

Health hazard:	1
Fire:	2
Reactivity Hazard:	0

Potential Health Effects

Inhalation	May be harmful if inhaled. May cause respiratory tract irritation.
Skin	May be harmful if absorbed through skin. May cause skin irritation.
Eyes	May cause eye irritation.

Ingestion Aspiration hazard if swallowed - can enter lungs and cause damage. May be harmful if swallowed.

3. COMPOSITION/INFORMATION ON INGREDIENTS

Synonyms : 1-Phenylpropane

Formula : C_9H_{12}

Molecular Weight : 120.19 g/mol

CAS-No.	EC-No.	Index-No.	Concentration
Propylbenzene			
103-65-1	203-132-9	601-024-00-X	-

4. FIRST AID MEASURES

General advice
Consult a physician. Show this safety data sheet to the doctor in attendance.Move out of dangerous area.

If inhaled
If breathed in, move person into fresh air. If not breathing give artificial respiration Consult a physician.

In case of skin contact
Wash off with soap and plenty of water. Consult a physician.

In case of eye contact
Rinse thoroughly with plenty of water for at least 15 minutes and consult a physician.

If swallowed
Do NOT induce vomiting. Never give anything by mouth to an unconscious person. Rinse mouth with water. Consult a physician.

5. FIRE-FIGHTING MEASURES

Suitable extinguishing media
For small (incipient) fires, use media such as "alcohol" foam, dry chemical, or carbon dioxide. For large fires, apply water from as far as possible. Use very large quantities (flooding) of water applied as a mist or spray; solid streams of water may be ineffective. Cool all affected containers with flooding quantities of water.

Special protective equipment for fire-fighters
Wear self contained breathing apparatus for fire fighting if necessary.

Further information
Use water spray to cool unopened containers.

6. ACCIDENTAL RELEASE MEASURES

Personal precautions
Use personal protective equipment. Avoid breathing vapors, mist or gas. Ensure adequate ventilation. Remove all sources of ignition. Beware of vapours accumulating to form explosive concentrations. Vapours can accumulate in low areas.

Environmental precautions
Prevent further leakage or spillage if safe to do so. Do not let product enter drains. Discharge into the environment must be avoided.

Methods and materials for containment and cleaning up
Contain spillage, and then collect with non-combustible absorbent material, (e.g. sand, earth, diatomaceous earth, vermiculite) and place in container for disposal according to local / national regulations (see section 13). Keep in suitable, closed containers for disposal.

7. HANDLING AND STORAGE

Precautions for safe handling
Avoid inhalation of vapour or mist.

Keep away from sources of ignition - No smoking. Take measures to prevent the build up of electrostatic charge.

Conditions for safe storage
Keep container tightly closed in a dry and well-ventilated place. Containers which are opened must be carefully resealed and kept upright to prevent leakage. Store in cool place.

8. EXPOSURE CONTROLS/PERSONAL PROTECTION

Contains no substances with occupational exposure limit values.

Personal protective equipment

Respiratory protection
Where risk assessment shows air-purifying respirators are appropriate use a full-face respirator with multi-purpose combination (US) or type ABEK (EN 14387) respirator cartridges as a backup to engineering controls. If the respirator is the sole means of protection, use a full-face supplied air respirator. Use respirators and components tested and approved under appropriate government standards such as NIOSH (US) or CEN (EU).

Hand protection
For prolonged or repeated contact use protective gloves.

Eye protection
Face shield and safety glasses

Skin and body protection
Choose body protection according to the amount and concentration of the dangerous substance at the work place.

Hygiene measures
Handle in accordance with good industrial hygiene and safety practice. Wash hands before breaks and at the end of workday.

9. PHYSICAL AND CHEMICAL PROPERTIES

Appearance

Form	liquid, clear
Colour	colourless

Safety data

pH	no data available
Melting point	-99 °C (-146 °F) - lit.
Boiling point	159 °C (318 °F) - lit.
Flash point	42.0 °C (107.6 °F) - closed cup
Ignition temperature	450 °C (842 °F)
Lower explosion limit	0.8 %(V)
Upper explosion limit	6 %(V)
Density	0.862 g/cm3 at 25 °C (77 °F)
Water solubility	slightly soluble

10. STABILITY AND REACTIVITY

Chemical stability
Stable under recommended storage conditions.

Possibility of hazardous reactions
Vapours may form explosive mixture with air.

Conditions to avoid
Heat, flames and sparks.

Materials to avoid
Strong oxidizing agents

Hazardous decomposition products
Hazardous decomposition products formed under fire conditions. - Carbon oxides

11. TOXICOLOGICAL INFORMATION

Acute toxicity
LD50 Oral - rat - 6,040 mg/kg
Remarks: Behavioral:Somnolence (general depressed activity).

LC50 Inhalation - rat - 2 h - 65000 ppm

Skin corrosion/irritation
no data available

Serious eye damage/eye irritation
no data available

Respiratory or skin sensitization
no data available

Germ cell mutagenicity
no data available

Carcinogenicity

IARC:	No component of this product present at levels greater than or equal to 0.1% is identified as probable, possible or confirmed human carcinogen by IARC.
ACGIH:	No component of this product present at levels greater than or equal to 0.1% is identified as a carcinogen or potential carcinogen by ACGIH.
NTP:	No component of this product present at levels greater than or equal to 0.1% is identified as a known or anticipated carcinogen by NTP.
OSHA:	No component of this product present at levels greater than or equal to 0.1% is identified as a carcinogen or potential carcinogen by OSHA.

Reproductive toxicity
no data available

Specific target organ toxicity - single exposure (Globally Harmonized System)
May cause respiratory irritation.

Specific target organ toxicity - repeated exposure (Globally Harmonized System)
no data available

Aspiration hazard
May be fatal if swallowed and enters airways.

Potential health effects

Inhalation	May be harmful if inhaled. May cause respiratory tract irritation.
Ingestion	Aspiration hazard if swallowed - can enter lungs and cause damage. May be harmful if swallowed.
Skin	May be harmful if absorbed through skin. May cause skin irritation.
Eyes	May cause eye irritation.

Signs and Symptoms of Exposure
Damage to the lungs., To the best of our knowledge, the chemical, physical, and toxicological properties have not been thoroughly investigated.

Additional Information
RTECS: DA8750000

12. ECOLOGICAL INFORMATION

Toxicity

Toxicity to fish	LC50 - Oncorhynchus mykiss (rainbow trout) - 1.55 mg/l - 96.0 h

Toxicity to daphnia and other aquatic invertebrates.	Immobilization EC50 - Daphnia magna (Water flea) - 2 mg/l - 24 h

Persistence and degradability
no data available

Bioaccumulative potential
no data available

Mobility in soil
no data available

PBT and vPvB assessment
no data available

Other adverse effects

An environmental hazard cannot be excluded in the event of unprofessional handling or disposal.

Toxic to aquatic organisms, may cause long-term adverse effects in the aquatic environment.

Avoid release to the environment.

13. DISPOSAL CONSIDERATIONS

Product
This combustible material may be burned in a chemical incinerator equipped with an afterburner and scrubber. Observe all federal, state, and local environmental regulations. Contact a licensed professional waste disposal service to dispose of this material.

Contaminated packaging
Dispose of as unused product.

14. TRANSPORT INFORMATION

DOT (US)
UN-Number: 2364 Class: 3 Packing group: III
Proper shipping name: n-Propyl benzene
Marine pollutant: No
Poison Inhalation Hazard: No

IMDG
UN-Number: 2364 Class: 3 Packing group: III EMS-No: F-E, S-D
Proper shipping name: PROPYLBENZENE
Marine pollutant: No

IATA
UN-Number: 2364 Class: 3 Packing group: III
Proper shipping name: n-Propylbenzene

15. REGULATORY INFORMATION

OSHA Hazards
Combustible Liquid

DSL Status
All components of this product are on the Canadian DSL list.

SARA 302 Components
SARA 302: No chemicals in this material are subject to the reporting requirements of SARA Title III, Section 302.

SARA 313 Components
SARA 313: This material does not contain any chemical components with known CAS numbers that exceed the threshold (De Minimis) reporting levels established by SARA Title III, Section 313.

SARA 311/312 Hazards
Fire Hazard

Massachusetts Right To Know Components

	CAS-No.	Revision Date
Propylbenzene	103-65-1	2007-03-01

Pennsylvania Right To Know Components

	CAS-No.	Revision Date
Propylbenzene	103-65-1	2007-03-01

New Jersey Right To Know Components

	CAS-No.	Revision Date
Propylbenzene	103-65-1	2007-03-01

California Prop. 65 Components

This product does not contain any chemicals known to State of California to cause cancer, birth defects, or any other reproductive harm.

16. OTHER INFORMATION

Further information

Copyright 2010 Sigma-Aldrich Co. License granted to make unlimited paper copies for internal use only.

The above information is believed to be correct but does not purport to be all inclusive and shall be used only as a guide. The information in this document is based on the present state of our knowledge and is applicable to the product with regard to appropriate safety precautions. It does not represent any guarantee of the properties of the product. Sigma-Aldrich Co., shall not be held liable for any damage resulting from handling or from contact with the above product. See reverse side of invoice or packing slip for additional terms and conditions of sale.

SAFETY DATA SHEET

Version 4.7
Revision Date 05/27/2015
Print Date 04/01/2016

1. PRODUCT AND COMPANY IDENTIFICATION

1.1 Product identifiers

Product name : *o*-Cresol

Product Number : C85700
Brand : Sigma-Aldrich
Index-No. : 604-004-00-9

CAS-No. : 95-48-7

1.2 Relevant identified uses of the substance or mixture and uses advised against

Identified uses : Laboratory chemicals, Manufacture of substances

1.3 Details of the supplier of the safety data sheet

Company : Sigma-Aldrich
3050 Spruce Street
SAINT LOUIS MO 63103
USA

Telephone : +1 800-325-5832
Fax : +1 800-325-5052

1.4 Emergency telephone number

Emergency Phone # : (314) 776-6555

2. HAZARDS IDENTIFICATION

2.1 Classification of the substance or mixture

GHS Classification in accordance with 29 CFR 1910 (OSHA HCS)
Acute toxicity, Oral (Category 3), H301
Acute toxicity, Dermal (Category 3), H311
Skin corrosion (Category 1B), H314
Serious eye damage (Category 1), H318
Acute aquatic toxicity (Category 2), H401
Chronic aquatic toxicity (Category 2), H411

For the full text of the H-Statements mentioned in this Section, see Section 16.

2.2 GHS Label elements, including precautionary statements

Pictogram



Signal word Danger

Hazard statement(s)
H301 + H311 Toxic if swallowed or in contact with skin
H314 Causes severe skin burns and eye damage.
H318 Causes serious eye damage.
H411 Toxic to aquatic life with long lasting effects.

Precautionary statement(s)
P260 Do not breathe dust or mist.
P264 Wash skin thoroughly after handling.
P270 Do not eat, drink or smoke when using this product.

P273	Avoid release to the environment.
P280	Wear protective gloves/ protective clothing/ eye protection/ face protection.
P301 + P310 + P330	IF SWALLOWED: Immediately call a POISON CENTER or doctor/ physician. Rinse mouth.
P301 + P330 + P331	IF SWALLOWED: Rinse mouth. Do NOT induce vomiting.
P303 + P361 + P353	IF ON SKIN (or hair): Take off immediately all contaminated clothing. Rinse skin with water/shower.
P304 + P340 + P310	IF INHALED: Remove person to fresh air and keep comfortable for breathing. Immediately call a POISON CENTER or doctor/ physician.
P305 + P351 + P338 + P310	IF IN EYES: Rinse cautiously with water for several minutes. Remove contact lenses, if present and easy to do. Continue rinsing. Immediately call a POISON CENTER or doctor/ physician.
P362	Take off contaminated clothing and wash before reuse.
P391	Collect spillage.
P405	Store locked up.
P501	Dispose of contents/ container to an approved waste disposal plant.

2.3 Hazards not otherwise classified (HNOC) or not covered by GHS - none

3. COMPOSITION/INFORMATION ON INGREDIENTS

3.1 Substances

Synonyms	:	2-Methylphenol
Formula	:	C_7H_8O
Molecular weight	:	108.14 g/mol
CAS-No.	:	95-48-7
EC-No.	:	202-423-8
Index-No.	:	604-004-00-9

Hazardous components

Component	Classification	Concentration
o-Cresol		
	Acute Tox. 3; Skin Corr. 1B; Eye Dam. 1; Aquatic Acute 2; Aquatic Chronic 2; H301 + H311, H314, H318, H411	<= 100 %

For the full text of the H-Statements mentioned in this Section, see Section 16.

4. FIRST AID MEASURES

4.1 Description of first aid measures

General advice
Consult a physician. Show this safety data sheet to the doctor in attendance.Move out of dangerous area.

If inhaled
If breathed in, move person into fresh air. If not breathing, give artificial respiration. Consult a physician.

In case of skin contact
Take off contaminated clothing and shoes immediately. Wash off with soap and plenty of water. Take victim immediately to hospital. Consult a physician.

In case of eye contact
Rinse thoroughly with plenty of water for at least 15 minutes and consult a physician.Continue rinsing eyes during transport to hospital.

If swallowed
Do NOT induce vomiting. Never give anything by mouth to an unconscious person. Rinse mouth with water. Consult a physician.

4.2 Most important symptoms and effects, both acute and delayed

The most important known symptoms and effects are described in the labelling (see section 2.2) and/or in section 11

4.3 Indication of any immediate medical attention and special treatment needed
No data available

5. FIREFIGHTING MEASURES

5.1 Extinguishing media

Suitable extinguishing media
Use water spray, alcohol-resistant foam, dry chemical or carbon dioxide.

5.2 Special hazards arising from the substance or mixture
Carbon oxides

5.3 Advice for firefighters
Wear self-contained breathing apparatus for firefighting if necessary.

5.4 Further information
No data available

6. ACCIDENTAL RELEASE MEASURES

6.1 Personal precautions, protective equipment and emergency procedures
Wear respiratory protection. Avoid dust formation. Avoid breathing vapours, mist or gas. Ensure adequate ventilation. Evacuate personnel to safe areas. Avoid breathing dust.
For personal protection see section 8.

6.2 Environmental precautions
Prevent further leakage or spillage if safe to do so. Do not let product enter drains. Discharge into the environment must be avoided.

6.3 Methods and materials for containment and cleaning up
Pick up and arrange disposal without creating dust. Sweep up and shovel. Keep in suitable, closed containers for disposal.

6.4 Reference to other sections
For disposal see section 13.

7. HANDLING AND STORAGE

7.1 Precautions for safe handling
Avoid contact with skin and eyes. Avoid formation of dust and aerosols.Further processing of solid materials may result in the formation of combustible dusts. The potential for combustible dust formation should be taken into consideration before additional processing occurs.
Provide appropriate exhaust ventilation at places where dust is formed.
For precautions see section 2.2.

7.2 Conditions for safe storage, including any incompatibilities
Keep container tightly closed in a dry and well-ventilated place.

Air and light sensitive. Keep in a dry place.
Storage class (TRGS 510): Non-combustible, acute toxic Cat. 1 and 2 / very toxic hazardous materials

7.3 Specific end use(s)
Apart from the uses mentioned in section 1.2 no other specific uses are stipulated

8. EXPOSURE CONTROLS/PERSONAL PROTECTION

8.1 Control parameters

Components with workplace control parameters

Component	CAS-No.	Value	Control parameters	Basis
o-Cresol	95-48-7	TWA	5.000000 ppm 22.000000 mg/m3	USA. Occupational Exposure Limits (OSHA) - Table Z-1 Limits for Air Contaminants
	Remarks	Skin contact does contribute to exposure.		

		TWA	5.000000 ppm	USA. ACGIH Threshold Limit Values (TLV)
		Eye, skin, & Upper Respiratory Tract irritation Adopted values or notations enclosed are those for which changes are proposed in the NIC 2010 Revision or addition to the notice of intended changes See Notice of Intended Changes (NIC) Danger of cutaneous absorption		
		TWA	2.300000 ppm 10.000000 mg/m3	USA. NIOSH Recommended Exposure Limits
		TWA	20.000000 mg/m3	USA. ACGIH Threshold Limit Values (TLV)
		Upper Respiratory Tract irritation Not classifiable as a human carcinogen Danger of cutaneous absorption		

8.2 Exposure controls

Appropriate engineering controls
Avoid contact with skin, eyes and clothing. Wash hands before breaks and immediately after handling the product.

Personal protective equipment

Eye/face protection
Face shield and safety glasses Use equipment for eye protection tested and approved under appropriate government standards such as NIOSH (US) or EN 166(EU).

Skin protection
Handle with gloves. Gloves must be inspected prior to use. Use proper glove removal technique (without touching glove's outer surface) to avoid skin contact with this product. Dispose of contaminated gloves after use in accordance with applicable laws and good laboratory practices. Wash and dry hands.

Full contact
Material: Nitrile rubber
Minimum layer thickness: 0.4 mm
Break through time: 480 min
Material tested:Camatril® (KCL 730 / Aldrich Z677442, Size M)

Splash contact
Material: Nitrile rubber
Minimum layer thickness: 0.2 mm
Break through time: 30 min
Material tested:Dermatril® P (KCL 743 / Aldrich Z677388, Size M)

data source: KCL GmbH, D-36124 Eichenzell, phone +49 (0)6659 87300, e-mail sales@kcl.de, test method: EN374
If used in solution, or mixed with other substances, and under conditions which differ from EN 374, contact the supplier of the CE approved gloves. This recommendation is advisory only and must be evaluated by an industrial hygienist and safety officer familiar with the specific situation of anticipated use by our customers. It should not be construed as offering an approval for any specific use scenario.

Body Protection
Complete suit protecting against chemicals, The type of protective equipment must be selected according to the concentration and amount of the dangerous substance at the specific workplace.

Respiratory protection
Where risk assessment shows air-purifying respirators are appropriate use a full-face particle respirator type N100 (US) or type P3 (EN 143) respirator cartridges as a backup to engineering controls. If the respirator is the sole means of protection, use a full-face supplied air respirator. Use respirators and components tested and approved under appropriate government standards such as NIOSH (US) or CEN (EU).

Control of environmental exposure
Prevent further leakage or spillage if safe to do so. Do not let product enter drains. Discharge into the environment must be avoided.

9. PHYSICAL AND CHEMICAL PROPERTIES

9.1 Information on basic physical and chemical properties

a)	Appearance	Form: powder Colour: white
b)	Odour	No data available
c)	Odour Threshold	No data available
d)	pH	4.5 at 25.00000 g/l
e)	Melting point/freezing point	Melting point/range: 29 - 31 °C (84 - 88 °F) - lit.
f)	Initial boiling point and boiling range	191 °C (376 °F) - lit.
g)	Flash point	81.0 °C (177.8 °F) - closed cup
h)	Evaporation rate	No data available
i)	Flammability (solid, gas)	No data available
j)	Upper/lower flammability or explosive limits	Upper explosion limit: 58 %(V) Lower explosion limit: 1.3 %(V)
k)	Vapour pressure	3.1 hPa (2.3 mmHg) at 60.0 °C (140.0 °F) 1.3 hPa (1.0 mmHg) at 38.2 °C (100.8 °F) 0.4 hPa (0.3 mmHg) at 20.0 °C (68.0 °F)
l)	Vapour density	No data available
m)	Relative density	1.05 g/cm3 at 20.00 °C (68.00 °F)
n)	Water solubility	25 g/l at 20 °C (68 °F)
o)	Partition coefficient: n-octanol/water	No data available
p)	Auto-ignition temperature	599.0 °C (1,110.2 °F)
q)	Decomposition temperature	No data available
r)	Viscosity	No data available
s)	Explosive properties	No data available
t)	Oxidizing properties	No data available

9.2 Other safety information

No data available

10. STABILITY AND REACTIVITY

10.1 Reactivity

No data available

10.2 Chemical stability

Stable under recommended storage conditions.

10.3 Possibility of hazardous reactions

No data available

10.4 Conditions to avoid

No data available

10.5 Incompatible materials

Oxidizing agents

10.6 Hazardous decomposition products

Other decomposition products - No data available
In the event of fire: see section 5

11. TOXICOLOGICAL INFORMATION

11.1 Information on toxicological effects

Acute toxicity
LD50 Oral - Rat - 121.0 mg/kg
Remarks: Behavioral:Convulsions or effect on seizure threshold. Lungs, Thorax, or Respiration:Dyspnea. Gastrointestinal:Ulceration or bleeding from stomach.

LC50 Inhalation - Rat - 1 h - > 1,220 mg/m3
Remarks: Sense Organs and Special Senses (Nose, Eye, Ear, and Taste):Eye:Lacrimation. Behavioral:Somnolence (general depressed activity).

LD50 Dermal - Rabbit - 890.0 mg/kg

No data available

Skin corrosion/irritation
Skin - Rabbit
Result: Severe skin irritation - 24 h
(Draize Test)

Serious eye damage/eye irritation
Eyes - Rabbit
Result: Severe eye irritation
(Draize Test)

Respiratory or skin sensitisation
No data available

Germ cell mutagenicity
No data available

Carcinogenicity

IARC: No component of this product present at levels greater than or equal to 0.1% is identified as probable, possible or confirmed human carcinogen by IARC.

NTP: No component of this product present at levels greater than or equal to 0.1% is identified as a known or anticipated carcinogen by NTP.

OSHA: No component of this product present at levels greater than or equal to 0.1% is identified as a carcinogen or potential carcinogen by OSHA.

Reproductive toxicity
No data available

No data available

Specific target organ toxicity - single exposure
No data available

Specific target organ toxicity - repeated exposure
No data available

Aspiration hazard
No data available

Additional Information
RTECS: GO6300000

Material is extremely destructive to tissue of the mucous membranes and upper respiratory tract, eyes, and skin., spasm, inflammation and edema of the larynx, spasm, inflammation and edema of the bronchi, pneumonitis, pulmonary edema, burning sensation, Cough, wheezing, laryngitis, Shortness of breath, Headache, Nausea, Vomiting, Central nervous system depression, Diarrhoea, Gastrointestinal disturbance

Stomach - Irregularities - Based on Human Evidence

Stomach - Irregularities - Based on Human Evidence

12. ECOLOGICAL INFORMATION

12.1 Toxicity

Toxicity to fish	LC50 - Leuciscus idus (Golden orfe) - 10.00 mg/l - 96 h
Toxicity to daphnia and other aquatic invertebrates	Immobilization EC50 - Daphnia magna (Water flea) - 15.8 mg/l - 48 h
Toxicity to algae	EC50 - SELENASTRUM - 100.00 mg/l - 72 h

12.2 Persistence and degradability
No data available

12.3 Bioaccumulative potential
No data available

12.4 Mobility in soil
No data available

12.5 Results of PBT and vPvB assessment
PBT/vPvB assessment not available as chemical safety assessment not required/not conducted

12.6 Other adverse effects
An environmental hazard cannot be excluded in the event of unprofessional handling or disposal.
Toxic to aquatic life with long lasting effects.

No data available

13. DISPOSAL CONSIDERATIONS

13.1 Waste treatment methods

Product
Offer surplus and non-recyclable solutions to a licensed disposal company. Contact a licensed professional waste disposal service to dispose of this material. Dissolve or mix the material with a combustible solvent and burn in a chemical incinerator equipped with an afterburner and scrubber.

Contaminated packaging
Dispose of as unused product.

14. TRANSPORT INFORMATION

DOT (US)
UN number: 3455 Class: 6.1 (8) Packing group: II
Proper shipping name: Cresols, solid
Reportable Quantity (RQ): 100 lbs

Poison Inhalation Hazard: No

IMDG
UN number: 3455 Class: 6.1 (8) Packing group: II EMS-No: F-A, S-B
Proper shipping name: CRESOLS, SOLID

IATA
UN number: 3455 Class: 6.1 (8) Packing group: II
Proper shipping name: Cresols, solid

15. REGULATORY INFORMATION

SARA 302 Components
The following components are subject to reporting levels established by SARA Title III, Section 302:

	CAS-No.	Revision Date
o-Cresol	95-48-7	2007-07-01

SARA 313 Components
The following components are subject to reporting levels established by SARA Title III, Section 313:

	CAS-No.	Revision Date
o-Cresol	95-48-7	2007-07-01

Massachusetts Right To Know Components

	CAS-No.	Revision Date
o-Cresol	95-48-7	2007-07-01

Pennsylvania Right To Know Components

	CAS-No.	Revision Date
o-Cresol	95-48-7	2007-07-01

New Jersey Right To Know Components

	CAS-No.	Revision Date
o-Cresol	95-48-7	2007-07-01

California Prop. 65 Components
This product does not contain any chemicals known to State of California to cause cancer, birth defects, or any other reproductive harm.

16. OTHER INFORMATION

Full text of H-Statements referred to under sections 2 and 3.

Acute Tox.	Acute toxicity
Aquatic Acute	Acute aquatic toxicity
Aquatic Chronic	Chronic aquatic toxicity
Eye Dam.	Serious eye damage
H301	Toxic if swallowed.
H301 + H311	Toxic if swallowed or in contact with skin
H311	Toxic in contact with skin.
H314	Causes severe skin burns and eye damage.
H318	Causes serious eye damage.

HMIS Rating

Health hazard:	3
Chronic Health Hazard:	*
Flammability:	0
Physical Hazard	0

NFPA Rating

Health hazard:	3
Fire Hazard:	2
Reactivity Hazard:	0

Further information
Copyright 2015 Sigma-Aldrich Co. LLC. License granted to make unlimited paper copies for internal use only.
The above information is believed to be correct but does not purport to be all inclusive and shall be used only as a guide. The information in this document is based on the present state of our knowledge and is applicable to the product with regard to appropriate safety precautions. It does not represent any guarantee of the properties of the product. Sigma-Aldrich Corporation and its Affiliates shall not be held liable for any damage resulting from handling or from contact with the above product. See www.sigma-aldrich.com and/or the reverse side of invoice or packing slip for additional terms and conditions of sale.

Preparation Information
Sigma-Aldrich Corporation
Product Safety – Americas Region
1-800-521-8956

Version: 4.7 Revision Date: 05/27/2015 Print Date: 04/01/2016

SAFETY DATA SHEET

Version 5.5
Revision Date 06/02/2016
Print Date 06/21/2016

1. PRODUCT AND COMPANY IDENTIFICATION

1.1 Product identifiers

Product name : *o*-Xylene

Product Number : 95660
Brand : Sigma-Aldrich
Index-No. : 601-022-00-9

CAS-No. : 95-47-6

1.2 Relevant identified uses of the substance or mixture and uses advised against

Identified uses : Laboratory chemicals, Synthesis of substances

1.3 Details of the supplier of the safety data sheet

Company : Sigma-Aldrich
3050 Spruce Street
SAINT LOUIS MO 63103
USA

Telephone : +1 800-325-5832
Fax : +1 800-325-5052

1.4 Emergency telephone number

Emergency Phone # : (314) 776-6555

2. HAZARDS IDENTIFICATION

2.1 Classification of the substance or mixture

GHS Classification in accordance with 29 CFR 1910 (OSHA HCS)
Flammable liquids (Category 3), H226
Acute toxicity, Inhalation (Category 4), H332
Acute toxicity, Dermal (Category 4), H312
Skin irritation (Category 2), H315
Eye irritation (Category 2A), H319
Specific target organ toxicity - single exposure (Category 3), Respiratory system, H335
Aspiration hazard (Category 1), H304
Acute aquatic toxicity (Category 3), H402
Chronic aquatic toxicity (Category 3), H412

For the full text of the H-Statements mentioned in this Section, see Section 16.

2.2 GHS Label elements, including precautionary statements

Pictogram



Signal word Danger

Hazard statement(s)

H226	Flammable liquid and vapour.
H304	May be fatal if swallowed and enters airways.
H312 + H332	Harmful in contact with skin or if inhaled
H315	Causes skin irritation.
H319	Causes serious eye irritation.

H335	May cause respiratory irritation.
H412	Harmful to aquatic life with long lasting effects.

Precautionary statement(s)

P210	Keep away from heat/sparks/open flames/hot surfaces. No smoking.
P233	Keep container tightly closed.
P240	Ground/bond container and receiving equipment.
P241	Use explosion-proof electrical/ ventilating/ lighting/ equipment.
P242	Use only non-sparking tools.
P243	Take precautionary measures against static discharge.
P261	Avoid breathing dust/ fume/ gas/ mist/ vapours/ spray.
P264	Wash skin thoroughly after handling.
P271	Use only outdoors or in a well-ventilated area.
P273	Avoid release to the environment.
P280	Wear protective gloves/ protective clothing/ eye protection/ face protection.
P301 + P310	IF SWALLOWED: Immediately call a POISON CENTER/doctor.
P303 + P361 + P353	IF ON SKIN (or hair): Take off immediately all contaminated clothing. Rinse skin with water/shower.
P304 + P340 + P312	IF INHALED: Remove person to fresh air and keep comfortable for breathing. Call a POISON CENTER/doctor if you feel unwell.
P305 + P351 + P338	IF IN EYES: Rinse cautiously with water for several minutes. Remove contact lenses, if present and easy to do. Continue rinsing.
P331	Do NOT induce vomiting.
P332 + P313	If skin irritation occurs: Get medical advice/ attention.
P337 + P313	If eye irritation persists: Get medical advice/ attention.
P362	Take off contaminated clothing and wash before reuse.
P370 + P378	In case of fire: Use dry sand, dry chemical or alcohol-resistant foam to extinguish.
P403 + P233	Store in a well-ventilated place. Keep container tightly closed.
P403 + P235	Store in a well-ventilated place. Keep cool.
P405	Store locked up.
P501	Dispose of contents/ container to an approved waste disposal plant.

2.3 Hazards not otherwise classified (HNOC) or not covered by GHS - none

3. COMPOSITION/INFORMATION ON INGREDIENTS

3.1 Substances

Synonyms	:	1,2-Dimethylbenzene
Formula	:	C_8H_{10}
Molecular weight	:	106.17 g/mol
CAS-No.	:	95-47-6
EC-No.	:	202-422-2
Index-No.	:	601-022-00-9

Hazardous components

Component	Classification	Concentration
o-Xylene		
	Flam. Liq. 3; Acute Tox. 4; Skin Irrit. 2; Eye Irrit. 2A; STOT SE 3; Asp. Tox. 1; Aquatic Acute 3; Aquatic Chronic 3; H226, H304, H312 + H332, H315, H319, H335, H412	<= 100 %

For the full text of the H-Statements mentioned in this Section, see Section 16.

4. FIRST AID MEASURES

4.1 Description of first aid measures

General advice
Consult a physician. Show this safety data sheet to the doctor in attendance.Move out of dangerous area.

If inhaled
If breathed in, move person into fresh air. If not breathing, give artificial respiration. Consult a physician.

In case of skin contact
Wash off with soap and plenty of water. Consult a physician.

In case of eye contact
Rinse thoroughly with plenty of water for at least 15 minutes and consult a physician.

If swallowed
Do NOT induce vomiting. Never give anything by mouth to an unconscious person. Rinse mouth with water. Consult a physician.

4.2 Most important symptoms and effects, both acute and delayed
The most important known symptoms and effects are described in the labelling (see section 2.2) and/or in section 11

4.3 Indication of any immediate medical attention and special treatment needed
No data available

5. FIREFIGHTING MEASURES

5.1 Extinguishing media

Suitable extinguishing media
Use water spray, alcohol-resistant foam, dry chemical or carbon dioxide.

5.2 Special hazards arising from the substance or mixture
No data available

5.3 Advice for firefighters
Wear self-contained breathing apparatus for firefighting if necessary.

5.4 Further information
Use water spray to cool unopened containers.

6. ACCIDENTAL RELEASE MEASURES

6.1 Personal precautions, protective equipment and emergency procedures
Use personal protective equipment. Avoid breathing vapours, mist or gas. Ensure adequate ventilation. Remove all sources of ignition. Evacuate personnel to safe areas. Beware of vapours accumulating to form explosive concentrations. Vapours can accumulate in low areas.
For personal protection see section 8.

6.2 Environmental precautions
Prevent further leakage or spillage if safe to do so. Do not let product enter drains. Discharge into the environment must be avoided.

6.3 Methods and materials for containment and cleaning up
Contain spillage, and then collect with an electrically protected vacuum cleaner or by wet-brushing and place in container for disposal according to local regulations (see section 13).

6.4 Reference to other sections
For disposal see section 13.

7. HANDLING AND STORAGE

7.1 Precautions for safe handling
Avoid contact with skin and eyes. Avoid inhalation of vapour or mist.
Keep away from sources of ignition - No smoking.Take measures to prevent the build up of electrostatic charge.
For precautions see section 2.2.

7.2 Conditions for safe storage, including any incompatibilities

Keep container tightly closed in a dry and well-ventilated place. Containers which are opened must be carefully resealed and kept upright to prevent leakage.
Storage class (TRGS 510): Flammable liquids

7.3 Specific end use(s)

Apart from the uses mentioned in section 1.2 no other specific uses are stipulated

8. EXPOSURE CONTROLS/PERSONAL PROTECTION

8.1 Control parameters

Components with workplace control parameters

Component	CAS-No.	Value	Control parameters	Basis
o-Xylene	95-47-6	TWA	100.000000 ppm	USA. ACGIH Threshold Limit Values (TLV)
	Remarks	Eye & Upper Respiratory Tract irritation Central Nervous System impairment Substances for which there is a Biological Exposure Index or Indices (see BEI® section) Not classifiable as a human carcinogen		
		STEL	150.000000 ppm	USA. ACGIH Threshold Limit Values (TLV)
		Eye & Upper Respiratory Tract irritation Central Nervous System impairment Substances for which there is a Biological Exposure Index or Indices (see BEI® section) Not classifiable as a human carcinogen		
		TWA	100.000000 ppm 435.000000 mg/m3	USA. Occupational Exposure Limits (OSHA) - Table Z-1 Limits for Air Contaminants
		TWA	100.000000 ppm 435.000000 mg/m3	USA. NIOSH Recommended Exposure Limits
		ST	150.000000 ppm 655.000000 mg/m3	USA. NIOSH Recommended Exposure Limits
		TWA	100.000000 ppm 435.000000 mg/m3	USA. Occupational Exposure Limits (OSHA) - Table Z-1 Limits for Air Contaminants
		The value in mg/m3 is approximate.		
		TWA	100.000000 ppm	USA. ACGIH Threshold Limit Values (TLV)
		Central Nervous System impairment Upper Respiratory Tract irritation Eye irritation Substances for which there is a Biological Exposure Index or Indices (see BEI® section) Not classifiable as a human carcinogen		
		STEL	150.000000 ppm	USA. ACGIH Threshold Limit Values (TLV)
		Central Nervous System impairment		

		Upper Respiratory Tract irritation Eye irritation Substances for which there is a Biological Exposure Index or Indices (see BEI® section) Not classifiable as a human carcinogen		
		TWA	100 ppm	USA. ACGIH Threshold Limit Values (TLV)
		Central Nervous System impairment Upper Respiratory Tract irritation Eye irritation Substances for which there is a Biological Exposure Index or Indices (see BEI® section) Not classifiable as a human carcinogen		
		STEL	150 ppm	USA. ACGIH Threshold Limit Values (TLV)
		Central Nervous System impairment Upper Respiratory Tract irritation Eye irritation Substances for which there is a Biological Exposure Index or Indices (see BEI® section) Not classifiable as a human carcinogen		
		TWA	100 ppm 435 mg/m3	USA. Occupational Exposure Limits (OSHA) - Table Z-1 Limits for Air Contaminants
		The value in mg/m3 is approximate.		

Biological occupational exposure limits

Component	CAS-No.	Parameters	Value	Biological specimen	Basis
o-Xylene	95-47-6	Methylhippuric acids	1,500.0000 mg/g	Urine	ACGIH - Biological Exposure Indices (BEI)
	Remarks	End of shift (As soon as possible after exposure ceases)			
		Methylhippuric acids	1.5g/g creatinine	Urine	ACGIH - Biological Exposure Indices (BEI)
		End of shift (As soon as possible after exposure ceases)			

8.2 Exposure controls

Appropriate engineering controls
Handle in accordance with good industrial hygiene and safety practice. Wash hands before breaks and at the end of workday.

Personal protective equipment

Eye/face protection
Face shield and safety glasses Use equipment for eye protection tested and approved under appropriate government standards such as NIOSH (US) or EN 166(EU).

Skin protection
Handle with gloves. Gloves must be inspected prior to use. Use proper glove removal technique (without touching glove's outer surface) to avoid skin contact with this product. Dispose of contaminated gloves after use in accordance with applicable laws and good laboratory practices. Wash and dry hands.

Full contact
Material: Fluorinated rubber
Minimum layer thickness: 0.7 mm
Break through time: 480 min
Material tested:Vitoject® (KCL 890 / Aldrich Z677698, Size M)

Splash contact
Material: Nitrile rubber

Minimum layer thickness: 0.4 mm
Break through time: 30 min
Material tested:Camatril® (KCL 730 / Aldrich Z677442, Size M)

data source: KCL GmbH, D-36124 Eichenzell, phone +49 (0)6659 87300, e-mail sales@kcl.de, test method: EN374
If used in solution, or mixed with other substances, and under conditions which differ from EN 374, contact the supplier of the CE approved gloves. This recommendation is advisory only and must be evaluated by an industrial hygienist and safety officer familiar with the specific situation of anticipated use by our customers. It should not be construed as offering an approval for any specific use scenario.

Body Protection
Complete suit protecting against chemicals, Flame retardant antistatic protective clothing., The type of protective equipment must be selected according to the concentration and amount of the dangerous substance at the specific workplace.

Respiratory protection
Where risk assessment shows air-purifying respirators are appropriate use a full-face respirator with multi-purpose combination (US) or type ABEK (EN 14387) respirator cartridges as a backup to engineering controls. If the respirator is the sole means of protection, use a full-face supplied air respirator. Use respirators and components tested and approved under appropriate government standards such as NIOSH (US) or CEN (EU).

Control of environmental exposure
Prevent further leakage or spillage if safe to do so. Do not let product enter drains. Discharge into the environment must be avoided.

9. PHYSICAL AND CHEMICAL PROPERTIES

9.1 Information on basic physical and chemical properties

a)	Appearance	Form: liquid Colour: colourless
b)	Odour	No data available
c)	Odour Threshold	No data available
d)	pH	No data available
e)	Melting point/freezing point	Melting point/range: -26 - -23 °C (-15 - -9 °F) - lit.
f)	Initial boiling point and boiling range	143 - 145 °C (289 - 293 °F) - lit.
g)	Flash point	31.0 °C (87.8 °F) - closed cup
h)	Evaporation rate	No data available
i)	Flammability (solid, gas)	No data available
j)	Upper/lower flammability or explosive limits	Upper explosion limit: 6.7 %(V) Lower explosion limit: 0.9 %(V)
k)	Vapour pressure	21.3 hPa (16.0 mmHg) at 37.7 °C (99.9 °F)
l)	Vapour density	No data available
m)	Relative density	0.879 g/mL at 20 °C (68 °F)
n)	Water solubility	0.1705 g/l at 25 °C (77 °F) - partly soluble
o)	Partition coefficient: n-octanol/water	log Pow: 3.12 at 20 °C (68 °F)
p)	Auto-ignition temperature	464.0 °C (867.2 °F)
q)	Decomposition temperature	No data available
r)	Viscosity	No data available

s) Explosive properties No data available

t) Oxidizing properties No data available

9.2 Other safety information

Surface tension 29.8 mN/m at 25.0 °C (77.0 °F)

10. STABILITY AND REACTIVITY

10.1 Reactivity
No data available

10.2 Chemical stability
Stable under recommended storage conditions.

10.3 Possibility of hazardous reactions
Vapours may form explosive mixture with air.

10.4 Conditions to avoid
Heat, flames and sparks.

10.5 Incompatible materials
Oxidizing agents

10.6 Hazardous decomposition products
Hazardous decomposition products formed under fire conditions. - Carbon oxides
Other decomposition products - No data available
In the event of fire: see section 5

11. TOXICOLOGICAL INFORMATION

11.1 Information on toxicological effects

Acute toxicity
No data available

LC50 Inhalation - Rat - male - 6 h - 18,800 mg/m3

Dermal: No data available

LD50 Intraperitoneal - Mouse - 1,364 mg/kg

Skin corrosion/irritation
Skin - Rabbit
Result: Irritating to skin. - 24 h

Serious eye damage/eye irritation
No data available

Respiratory or skin sensitisation
- Mouse
Result: Does not cause skin sensitisation.
(OECD Test Guideline 429)

Germ cell mutagenicity
Ames test
Salmonella typhimurium
Result: negative

Carcinogenicity

This product is or contains a component that is not classifiable as to its carcinogenicity based on its IARC, ACGIH, NTP, or EPA classification.

IARC: 3 - Group 3: Not classifiable as to its carcinogenicity to humans (o-Xylene)

IARC: No component of this product present at levels greater than or equal to 0.1% is identified as probable, possible or confirmed human carcinogen by IARC.

NTP: No component of this product present at levels greater than or equal to 0.1% is identified as a known or anticipated carcinogen by NTP.

No component of this product present at levels greater than or equal to 0.1% is identified as a known or anticipated carcinogen by NTP.

OSHA: No component of this product present at levels greater than or equal to 0.1% is identified as a carcinogen or potential carcinogen by OSHA.

No component of this product present at levels greater than or equal to 0.1% is identified as a carcinogen or potential carcinogen by OSHA.

Reproductive toxicity
No data available

No data available

Specific target organ toxicity - single exposure
No data available

Specific target organ toxicity - repeated exposure
No data available

Aspiration hazard
May be fatal if swallowed and enters airways.

Additional Information
RTECS: ZE2450000

narcosis, Lung irritation, chest pain, pulmonary edema, Central nervous system depression, Dermatitis, Gastrointestinal disturbance, Liver injury may occur., Kidney injury may occur., Blood disorders

Nerves. -

12. ECOLOGICAL INFORMATION

12.1 Toxicity

Toxicity to fish	LC50 - Lepomis macrochirus (Bluegill) - 16.10 mg/l - 96 h

12.2 Persistence and degradability

Biodegradability	aerobic - Exposure time 28 d Result: 69.67 % - Not readily biodegradable. (OECD Test Guideline 301F) Remarks: The 10 day time window criterion is not fulfilled.

12.3 Bioaccumulative potential
No data available

12.4 Mobility in soil
No data available

12.5 Results of PBT and vPvB assessment
PBT/vPvB assessment not available as chemical safety assessment not required/not conducted

12.6 Other adverse effects
An environmental hazard cannot be excluded in the event of unprofessional handling or disposal.
Harmful to aquatic life with long lasting effects.

13. DISPOSAL CONSIDERATIONS

13.1 Waste treatment methods

Product
Contact a licensed professional waste disposal service to dispose of this material. Burn in a chemical incinerator equipped with an afterburner and scrubber but exert extra care in igniting as this material is highly flammable. Offer surplus and non-recyclable solutions to a licensed disposal company.

Contaminated packaging
Dispose of as unused product.

14. TRANSPORT INFORMATION

DOT (US)
UN number: 1307 Class: 3 Packing group: III
Proper shipping name: Xylenes
Reportable Quantity (RQ): 100 lbs

Poison Inhalation Hazard: No

IMDG
UN number: 1307 Class: 3 Packing group: III EMS-No: F-E, S-D
Proper shipping name: XYLENES

IATA
UN number: 1307 Class: 3 Packing group: III
Proper shipping name: Xylenes

15. REGULATORY INFORMATION

SARA 302 Components
No chemicals in this material are subject to the reporting requirements of SARA Title III, Section 302.

SARA 313 Components
The following components are subject to reporting levels established by SARA Title III, Section 313:

	CAS-No.	Revision Date
o-Xylene	95-47-6	2007-07-01

SARA 311/312 Hazards
Fire Hazard, Acute Health Hazard

Massachusetts Right To Know Components

	CAS-No.	Revision Date
o-Xylene	95-47-6	2007-07-01

Pennsylvania Right To Know Components

	CAS-No.	Revision Date
o-Xylene	95-47-6	2007-07-01

New Jersey Right To Know Components

	CAS-No.	Revision Date
o-Xylene	95-47-6	2007-07-01

California Prop. 65 Components

This product does not contain any chemicals known to State of California to cause cancer, birth defects, or any other reproductive harm.
This product does not contain any chemicals known to State of California to cause cancer, birth defects, or any other reproductive harm.

16. OTHER INFORMATION

Full text of H-Statements referred to under sections 2 and 3.

Acute Tox.	Acute toxicity
Aquatic Acute	Acute aquatic toxicity
Aquatic Chronic	Chronic aquatic toxicity
Asp. Tox.	Aspiration hazard
Eye Irrit.	Eye irritation
Flam. Liq.	Flammable liquids
H226	Flammable liquid and vapour.
H304	May be fatal if swallowed and enters airways.
H312	Harmful in contact with skin.

H312 + H332	Harmful in contact with skin or if inhaled
H315	Causes skin irritation.
H319	Causes serious eye irritation.

HMIS Rating

Health hazard:	2
Chronic Health Hazard:	
Flammability:	3
Physical Hazard	0

NFPA Rating

Health hazard:	2
Fire Hazard:	3
Reactivity Hazard:	0

Further information

Copyright 2016 Sigma-Aldrich Co. LLC. License granted to make unlimited paper copies for internal use only.
The above information is believed to be correct but does not purport to be all inclusive and shall be used only as a guide. The information in this document is based on the present state of our knowledge and is applicable to the product with regard to appropriate safety precautions. It does not represent any guarantee of the properties of the product. Sigma-Aldrich Corporation and its Affiliates shall not be held liable for any damage resulting from handling or from contact with the above product. See www.sigma-aldrich.com and/or the reverse side of invoice or packing slip for additional terms and conditions of sale.

Preparation Information

Sigma-Aldrich Corporation
Product Safety – Americas Region
1-800-521-8956

Version: 5.5 Revision Date: 06/02/2016 Print Date: 06/21/2016

SAFETY DATA SHEET

Version 4.10
Revision Date 11/12/2015
Print Date 02/07/2016

1. PRODUCT AND COMPANY IDENTIFICATION

1.1 Product identifiers

Product name : *p*-Cresol

Product Number : W233706
Brand : Aldrich
Index-No. : 604-004-00-9

CAS-No. : 106-44-5

1.2 Relevant identified uses of the substance or mixture and uses advised against

Identified uses : Laboratory chemicals, Synthesis of substances

1.3 Details of the supplier of the safety data sheet

Company : Sigma-Aldrich
3050 Spruce Street
SAINT LOUIS MO 63103
USA

Telephone : +1 800-325-5832
Fax : +1 800-325-5052

1.4 Emergency telephone number

Emergency Phone # : (314) 776-6555

2. HAZARDS IDENTIFICATION

2.1 Classification of the substance or mixture

GHS Classification in accordance with 29 CFR 1910 (OSHA HCS)
Acute toxicity, Oral (Category 3), H301
Acute toxicity, Dermal (Category 3), H311
Skin corrosion (Category 1B), H314
Serious eye damage (Category 1), H318
Acute aquatic toxicity (Category 2), H401
Chronic aquatic toxicity (Category 2), H411

For the full text of the H-Statements mentioned in this Section, see Section 16.

2.2 GHS Label elements, including precautionary statements

Pictogram



Signal word Danger

Hazard statement(s)
H301 + H311 Toxic if swallowed or in contact with skin
H314 Causes severe skin burns and eye damage.
H411 Toxic to aquatic life with long lasting effects.

Precautionary statement(s)
P260 Do not breathe dust or mist.
P264 Wash skin thoroughly after handling.
P270 Do not eat, drink or smoke when using this product.

P273	Avoid release to the environment.
P280	Wear protective gloves/ protective clothing/ eye protection/ face protection.
P301 + P310	IF SWALLOWED: Immediately call a POISON CENTER or doctor/ physician.
P301 + P330 + P331	IF SWALLOWED: Rinse mouth. Do NOT induce vomiting.
P303 + P361 + P353	IF ON SKIN (or hair): Remove/ Take off immediately all contaminated clothing. Rinse skin with water/ shower.
P304 + P340	IF INHALED: Remove victim to fresh air and keep at rest in a position comfortable for breathing.
P305 + P351 + P338	IF IN EYES: Rinse cautiously with water for several minutes. Remove contact lenses, if present and easy to do. Continue rinsing.
P310	Immediately call a POISON CENTER or doctor/ physician.
P322	Specific measures (see supplemental first aid instructions on this label).
P361	Remove/Take off immediately all contaminated clothing.
P363	Wash contaminated clothing before reuse.
P391	Collect spillage.
P405	Store locked up.
P501	Dispose of contents/ container to an approved waste disposal plant.

2.3 Hazards not otherwise classified (HNOC) or not covered by GHS - none

3. COMPOSITION/INFORMATION ON INGREDIENTS

3.1 Substances

Synonyms : 4-Methylphenol

Formula : C_7H_8O

Molecular weight : 108.14 g/mol

CAS-No. : 106-44-5

EC-No. : 203-398-6

Index-No. : 604-004-00-9

Hazardous components

Component	Classification	Concentration
p-Cresol		
	Acute Tox. 3; Skin Corr. 1B; Eye Dam. 1; Aquatic Acute 2; Aquatic Chronic 2; H301 + H311, H314, H411	<= 100 %

For the full text of the H-Statements mentioned in this Section, see Section 16.

4. FIRST AID MEASURES

4.1 Description of first aid measures

General advice
Consult a physician. Show this safety data sheet to the doctor in attendance.Move out of dangerous area.

If inhaled
If breathed in, move person into fresh air. If not breathing, give artificial respiration. Consult a physician.

In case of skin contact
Wash off with soap and plenty of water. Take victim immediately to hospital. Consult a physician.

In case of eye contact
Flush eyes with water as a precaution.

If swallowed
Never give anything by mouth to an unconscious person. Rinse mouth with water. Consult a physician.

4.2 Most important symptoms and effects, both acute and delayed
The most important known symptoms and effects are described in the labelling (see section 2.2) and/or in section 11

4.3 Indication of any immediate medical attention and special treatment needed
No data available

5. FIREFIGHTING MEASURES

5.1 Extinguishing media

Suitable extinguishing media
Use water spray, alcohol-resistant foam, dry chemical or carbon dioxide.

5.2 Special hazards arising from the substance or mixture
Carbon oxides

5.3 Advice for firefighters
Wear self-contained breathing apparatus for firefighting if necessary.

5.4 Further information
No data available

6. ACCIDENTAL RELEASE MEASURES

6.1 Personal precautions, protective equipment and emergency procedures
Wear respiratory protection. Avoid dust formation. Avoid breathing vapours, mist or gas. Ensure adequate ventilation. Evacuate personnel to safe areas. Avoid breathing dust.
For personal protection see section 8.

6.2 Environmental precautions
Prevent further leakage or spillage if safe to do so. Do not let product enter drains. Discharge into the environment must be avoided.

6.3 Methods and materials for containment and cleaning up
Pick up and arrange disposal without creating dust. Sweep up and shovel. Keep in suitable, closed containers for disposal.

6.4 Reference to other sections
For disposal see section 13.

7. HANDLING AND STORAGE

7.1 Precautions for safe handling
Avoid contact with skin and eyes. Avoid formation of dust and aerosols.
Provide appropriate exhaust ventilation at places where dust is formed.
For precautions see section 2.2.

7.2 Conditions for safe storage, including any incompatibilities
Keep container tightly closed in a dry and well-ventilated place.

hygroscopic Air and light sensitive. Handle and store under inert gas.

7.3 Specific end use(s)
Apart from the uses mentioned in section 1.2 no other specific uses are stipulated

8. EXPOSURE CONTROLS/PERSONAL PROTECTION

8.1 Control parameters

Components with workplace control parameters

Component	CAS-No.	Value	Control parameters	Basis
p-Cresol	106-44-5	TWA	2.3 ppm 10 mg/m3	USA. NIOSH Recommended Exposure Limits
		TWA	5 ppm 22 mg/m3	USA. Occupational Exposure Limits (OSHA) - Table Z-1 Limits for Air Contaminants
	Remarks	Skin designation The value in mg/m3 is approximate.		

		TWA	20 mg/m3	USA. ACGIH Threshold Limit Values (TLV)
		Upper Respiratory Tract irritation Not classifiable as a human carcinogen Danger of cutaneous absorption		

8.2 Exposure controls

Appropriate engineering controls
Avoid contact with skin, eyes and clothing. Wash hands before breaks and immediately after handling the product.

Personal protective equipment

Eye/face protection
Face shield and safety glasses Use equipment for eye protection tested and approved under appropriate government standards such as NIOSH (US) or EN 166(EU).

Skin protection
Handle with gloves. Gloves must be inspected prior to use. Use proper glove removal technique (without touching glove's outer surface) to avoid skin contact with this product. Dispose of contaminated gloves after use in accordance with applicable laws and good laboratory practices. Wash and dry hands.

Full contact
Material: Nitrile rubber
Minimum layer thickness: 0.4 mm
Break through time: 480 min
Material tested:Camatril® (KCL 730 / Aldrich Z677442, Size M)

Splash contact
Material: Nitrile rubber
Minimum layer thickness: 0.2 mm
Break through time: 30 min
Material tested:Dermatril® P (KCL 743 / Aldrich Z677388, Size M)

data source: KCL GmbH, D-36124 Eichenzell, phone +49 (0)6659 87300, e-mail sales@kcl.de, test method: EN374
If used in solution, or mixed with other substances, and under conditions which differ from EN 374, contact the supplier of the CE approved gloves. This recommendation is advisory only and must be evaluated by an industrial hygienist and safety officer familiar with the specific situation of anticipated use by our customers. It should not be construed as offering an approval for any specific use scenario.

Body Protection
Complete suit protecting against chemicals, The type of protective equipment must be selected according to the concentration and amount of the dangerous substance at the specific workplace.

Respiratory protection
Where risk assessment shows air-purifying respirators are appropriate use a full-face particle respirator type N100 (US) or type P3 (EN 143) respirator cartridges as a backup to engineering controls. If the respirator is the sole means of protection, use a full-face supplied air respirator. Use respirators and components tested and approved under appropriate government standards such as NIOSH (US) or CEN (EU).

Control of environmental exposure
Prevent further leakage or spillage if safe to do so. Do not let product enter drains. Discharge into the environment must be avoided.

9. PHYSICAL AND CHEMICAL PROPERTIES

9.1 Information on basic physical and chemical properties

a)	Appearance	Form: crystalline Colour: colourless
b)	Odour	No data available
c)	Odour Threshold	No data available
d)	pH	No data available
e)	Melting point/freezing	Melting point/range: 31 - 37 °C (88 - 99 °F)

	point	Melting point/range: 32 - 34 °C (90 - 93 °F) - lit.
f)	Initial boiling point and boiling range	202 °C (396 °F) - lit.
g)	Flash point	85.0 °C (185.0 °F) - closed cup
h)	Evaporation rate	No data available
i)	Flammability (solid, gas)	No data available
j)	Upper/lower flammability or explosive limits	Lower explosion limit: 1.1 %(V)
k)	Vapour pressure	1.3 hPa (1.0 mmHg) at 20.0 °C (68.0 °F)
l)	Vapour density	No data available
m)	Relative density	1.034 g/cm3 at 25 °C (77 °F)
n)	Water solubility	No data available
o)	Partition coefficient: n-octanol/water	log Pow: 1.94
p)	Auto-ignition temperature	559.0 °C (1,038.2 °F)
q)	Decomposition temperature	No data available
r)	Viscosity	No data available
s)	Explosive properties	No data available
t)	Oxidizing properties	No data available

9.2 Other safety information
No data available

10. STABILITY AND REACTIVITY

10.1 Reactivity
No data available

10.2 Chemical stability
Stable under recommended storage conditions.

10.3 Possibility of hazardous reactions
No data available

10.4 Conditions to avoid
No data available

10.5 Incompatible materials
Oxidizing agents, Bases

10.6 Hazardous decomposition products
Other decomposition products - No data available
In the event of fire: see section 5

11. TOXICOLOGICAL INFORMATION

11.1 Information on toxicological effects

Acute toxicity
LD50 Oral - Rat - 207.0 mg/kg
Remarks: Sense Organs and Special Senses (Nose, Eye, Ear, and Taste):Olfaction:Other changes. Behavioral:Convulsions or effect on seizure threshold. Gastrointestinal:Ulceration or bleeding from stomach.

LC50 Inhalation - Rat - 1 h - > 710 mg/m3

LD50 Dermal - Rabbit - 301.0 mg/kg
Remarks: Behavioral:Tremor. Gastrointestinal:Changes in structure or function of salivary glands. Kidney, Ureter, Bladder:Other changes.

No data available

Skin corrosion/irritation
Skin - Rabbit
Result: Severe skin irritation - 24 h

Serious eye damage/eye irritation
Eyes - Rabbit
Result: Severe eye irritation

Respiratory or skin sensitisation
No data available

Germ cell mutagenicity
No data available

Carcinogenicity

IARC: No component of this product present at levels greater than or equal to 0.1% is identified as probable, possible or confirmed human carcinogen by IARC.

NTP: No component of this product present at levels greater than or equal to 0.1% is identified as a known or anticipated carcinogen by NTP.

OSHA: No component of this product present at levels greater than or equal to 0.1% is identified as a carcinogen or potential carcinogen by OSHA.

Reproductive toxicity
No data available

No data available

Specific target organ toxicity - single exposure
No data available

Specific target organ toxicity - repeated exposure
No data available

Aspiration hazard
No data available

Additional Information
RTECS: GO6475000

Material is extremely destructive to tissue of the mucous membranes and upper respiratory tract, eyes, and skin., spasm, inflammation and edema of the larynx, spasm, inflammation and edema of the bronchi, pneumonitis, pulmonary edema, laryngitis, Dizziness, Cardiovascular effects., Muscle cramps/spasms., Symptoms of exposure may include burning sensation, coughing, wheezing, laryngitis, shortness of breath, headache, nausea, and vomiting.

Kidney -

12. ECOLOGICAL INFORMATION

12.1 Toxicity

Toxicity to fish	LC50 - other fish - 16.00 - 24.00 mg/l - 24 h
	LC50 - Oncorhynchus mykiss (rainbow trout) - 7.9 mg/l - 96 h
Toxicity to daphnia and other aquatic invertebrates	LC50 - Daphnia magna (Water flea) - 1.4 mg/l - 48 h

12.2 Persistence and degradability
No data available

12.3 Bioaccumulative potential
Does not bioaccumulate.

12.4 Mobility in soil
No data available

12.5 Results of PBT and vPvB assessment
PBT/vPvB assessment not available as chemical safety assessment not required/not conducted

12.6 Other adverse effects
An environmental hazard cannot be excluded in the event of unprofessional handling or disposal.
Toxic to aquatic life.

No data available

13. DISPOSAL CONSIDERATIONS

13.1 Waste treatment methods

Product
Offer surplus and non-recyclable solutions to a licensed disposal company. Contact a licensed professional waste disposal service to dispose of this material. Dissolve or mix the material with a combustible solvent and burn in a chemical incinerator equipped with an afterburner and scrubber.

Contaminated packaging
Dispose of as unused product.

14. TRANSPORT INFORMATION

DOT (US)
UN number: 3455 Class: 6.1 (8) Packing group: II
Proper shipping name: Cresols, solid
Reportable Quantity (RQ): 100 lbs

Poison Inhalation Hazard: No

IMDG
UN number: 3455 Class: 6.1 (8) Packing group: II EMS-No: F-A, S-B
Proper shipping name: CRESOLS, SOLID

IATA
UN number: 3455 Class: 6.1 (8) Packing group: II
Proper shipping name: Cresols, solid

15. REGULATORY INFORMATION

SARA 302 Components
No chemicals in this material are subject to the reporting requirements of SARA Title III, Section 302.

SARA 313 Components
The following components are subject to reporting levels established by SARA Title III, Section 313:

	CAS-No.	Revision Date
p-Cresol	106-44-5	2007-07-01

SARA 311/312 Hazards
Acute Health Hazard

Massachusetts Right To Know Components

	CAS-No.	Revision Date
p-Cresol	106-44-5	2007-07-01

Pennsylvania Right To Know Components

	CAS-No.	Revision Date
p-Cresol	106-44-5	2007-07-01

New Jersey Right To Know Components

	CAS-No.	Revision Date
p-Cresol	106-44-5	2007-07-01

California Prop. 65 Components

This product does not contain any chemicals known to State of California to cause cancer, birth defects, or any other reproductive harm.

16. OTHER INFORMATION

Full text of H-Statements referred to under sections 2 and 3.

Acute Tox.	Acute toxicity
Aquatic Acute	Acute aquatic toxicity
Aquatic Chronic	Chronic aquatic toxicity
Eye Dam.	Serious eye damage
H301	Toxic if swallowed.
H301 + H311	Toxic if swallowed or in contact with skin
H311	Toxic in contact with skin.
H314	Causes severe skin burns and eye damage.

HMIS Rating

Health hazard:	3
Chronic Health Hazard:	
Flammability:	0
Physical Hazard	0

NFPA Rating

Health hazard:	3
Fire Hazard:	2
Reactivity Hazard:	0

Further information

Copyright 2015 Sigma-Aldrich Co. LLC. License granted to make unlimited paper copies for internal use only.
The above information is believed to be correct but does not purport to be all inclusive and shall be used only as a guide. The information in this document is based on the present state of our knowledge and is applicable to the product with regard to appropriate safety precautions. It does not represent any guarantee of the properties of the product. Sigma-Aldrich Corporation and its Affiliates shall not be held liable for any damage resulting from handling or from contact with the above product. See www.sigma-aldrich.com and/or the reverse side of invoice or packing slip for additional terms and conditions of sale.

Preparation Information

Sigma-Aldrich Corporation
Product Safety – Americas Region
1-800-521-8956

Version: 4.10 Revision Date: 11/12/2015 Print Date: 02/07/2016

SAFETY DATA SHEET

Version 4.2
Revision Date 07/09/2014
Print Date 04/20/2016

1. PRODUCT AND COMPANY IDENTIFICATION

1.1 Product identifiers

Product name : 1,4-Diethylbenzene

Product Number : D91004
Brand : Aldrich

CAS-No. : 105-05-5

1.2 Relevant identified uses of the substance or mixture and uses advised against

Identified uses : Laboratory chemicals, Manufacture of substances

1.3 Details of the supplier of the safety data sheet

Company : Sigma-Aldrich
3050 Spruce Street
SAINT LOUIS MO 63103
USA

Telephone : +1 800-325-5832
Fax : +1 800-325-5052

1.4 Emergency telephone number

Emergency Phone # : (314) 776-6555

2. HAZARDS IDENTIFICATION

2.1 Classification of the substance or mixture

GHS Classification in accordance with 29 CFR 1910 (OSHA HCS)
Flammable liquids (Category 3), H226
Skin irritation (Category 2), H315
Eye irritation (Category 2A), H319
Specific target organ toxicity - single exposure (Category 3), Respiratory system, H335

For the full text of the H-Statements mentioned in this Section, see Section 16.

2.2 GHS Label elements, including precautionary statements

Pictogram



Signal word Warning

Hazard statement(s)
H226 Flammable liquid and vapour.
H315 Causes skin irritation.
H319 Causes serious eye irritation.
H335 May cause respiratory irritation.

Precautionary statement(s)
P210 Keep away from heat/sparks/open flames/hot surfaces. - No smoking.
P233 Keep container tightly closed.
P240 Ground/bond container and receiving equipment.
P241 Use explosion-proof electrical/ ventilating/ lighting/ equipment.
P242 Use only non-sparking tools.
P243 Take precautionary measures against static discharge.

P261	Avoid breathing dust/ fume/ gas/ mist/ vapours/ spray.
P264	Wash skin thoroughly after handling.
P271	Use only outdoors or in a well-ventilated area.
P280	Wear protective gloves/ protective clothing/ eye protection/ face protection.
P303 + P361 + P353	IF ON SKIN (or hair): Remove/ Take off immediately all contaminated clothing. Rinse skin with water/ shower.
P304 + P340	IF INHALED: Remove victim to fresh air and keep at rest in a position comfortable for breathing.
P305 + P351 + P338	IF IN EYES: Rinse cautiously with water for several minutes. Remove contact lenses, if present and easy to do. Continue rinsing.
P312	Call a POISON CENTER or doctor/ physician if you feel unwell.
P321	Specific treatment (see supplemental first aid instructions on this label).
P332 + P313	If skin irritation occurs: Get medical advice/ attention.
P337 + P313	If eye irritation persists: Get medical advice/ attention.
P362	Take off contaminated clothing and wash before reuse.
P370 + P378	In case of fire: Use dry sand, dry chemical or alcohol-resistant foam for extinction.
P403 + P233	Store in a well-ventilated place. Keep container tightly closed.
P403 + P235	Store in a well-ventilated place. Keep cool.
P405	Store locked up.
P501	Dispose of contents/ container to an approved waste disposal plant.

2.3 Hazards not otherwise classified (HNOC) or not covered by GHS - none

3. COMPOSITION/INFORMATION ON INGREDIENTS

3.1 Substances

Formula	:	$C_{10}H_{14}$
Molecular Weight	:	134.22 g/mol
CAS-No.	:	105-05-5
EC-No.	:	203-265-2

Hazardous components

Component	Classification	Concentration
1,4-Diethylbenzene		
	Flam. Liq. 3; Skin Irrit. 2; Eye Irrit. 2A; STOT SE 3; H226, H315, H319, H335	-

For the full text of the H-Statements mentioned in this Section, see Section 16.

4. FIRST AID MEASURES

4.1 Description of first aid measures

General advice
Consult a physician. Show this safety data sheet to the doctor in attendance.Move out of dangerous area.

If inhaled
If breathed in, move person into fresh air. If not breathing, give artificial respiration. Consult a physician.

In case of skin contact
Wash off with soap and plenty of water. Consult a physician.

In case of eye contact
Rinse thoroughly with plenty of water for at least 15 minutes and consult a physician.

If swallowed
Do NOT induce vomiting. Never give anything by mouth to an unconscious person. Rinse mouth with water. Consult a physician.

4.2 Most important symptoms and effects, both acute and delayed
The most important known symptoms and effects are described in the labelling (see section 2.2) and/or in section 11

4.3 Indication of any immediate medical attention and special treatment needed
no data available

5. FIREFIGHTING MEASURES

5.1 Extinguishing media

Suitable extinguishing media
For small (incipient) fires, use media such as "alcohol" foam, dry chemical, or carbon dioxide. For large fires, apply water from as far as possible. Use very large quantities (flooding) of water applied as a mist or spray; solid streams of water may be ineffective. Cool all affected containers with flooding quantities of water.

5.2 Special hazards arising from the substance or mixture
Carbon oxides

5.3 Advice for firefighters
Wear self contained breathing apparatus for fire fighting if necessary.

5.4 Further information
Use water spray to cool unopened containers.

6. ACCIDENTAL RELEASE MEASURES

6.1 Personal precautions, protective equipment and emergency procedures
Use personal protective equipment. Avoid breathing vapours, mist or gas. Ensure adequate ventilation. Remove all sources of ignition. Evacuate personnel to safe areas. Beware of vapours accumulating to form explosive concentrations. Vapours can accumulate in low areas.
For personal protection see section 8.

6.2 Environmental precautions
Prevent further leakage or spillage if safe to do so. Do not let product enter drains.

6.3 Methods and materials for containment and cleaning up
Contain spillage, and then collect with an electrically protected vacuum cleaner or by wet-brushing and place in container for disposal according to local regulations (see section 13).

6.4 Reference to other sections
For disposal see section 13.

7. HANDLING AND STORAGE

7.1 Precautions for safe handling
Avoid contact with skin and eyes. Avoid inhalation of vapour or mist.
Keep away from sources of ignition - No smoking.Take measures to prevent the build up of electrostatic charge.
For precautions see section 2.2.

7.2 Conditions for safe storage, including any incompatibilities
Store in cool place. Keep container tightly closed in a dry and well-ventilated place. Containers which are opened must be carefully resealed and kept upright to prevent leakage.

7.3 Specific end use(s)
Apart from the uses mentioned in section 1.2 no other specific uses are stipulated

8. EXPOSURE CONTROLS/PERSONAL PROTECTION

8.1 Control parameters

Components with workplace control parameters
Contains no substances with occupational exposure limit values.

8.2 Exposure controls

Appropriate engineering controls
Handle in accordance with good industrial hygiene and safety practice. Wash hands before breaks and at the end of workday.

Personal protective equipment

Eye/face protection
Face shield and safety glasses Use equipment for eye protection tested and approved under appropriate government standards such as NIOSH (US) or EN 166(EU).

Skin protection
Handle with gloves. Gloves must be inspected prior to use. Use proper glove removal technique (without touching glove's outer surface) to avoid skin contact with this product. Dispose of contaminated gloves after use in accordance with applicable laws and good laboratory practices. Wash and dry hands.

Full contact
Material: Fluorinated rubber
Minimum layer thickness: 0.7 mm
Break through time: 480 min
Material tested:Vitoject® (KCL 890 / Aldrich Z677698, Size M)

Splash contact
Material: Nitrile rubber
Minimum layer thickness: 0.4 mm
Break through time: 30 min
Material tested:Camatril® (KCL 730 / Aldrich Z677442, Size M)

data source: KCL GmbH, D-36124 Eichenzell, phone +49 (0)6659 87300, e-mail sales@kcl.de, test method: EN374
If used in solution, or mixed with other substances, and under conditions which differ from EN 374, contact the supplier of the CE approved gloves. This recommendation is advisory only and must be evaluated by an industrial hygienist and safety officer familiar with the specific situation of anticipated use by our customers. It should not be construed as offering an approval for any specific use scenario.

Body Protection
impervious clothing, Flame retardant antistatic protective clothing, The type of protective equipment must be selected according to the concentration and amount of the dangerous substance at the specific workplace.

Respiratory protection
Where risk assessment shows air-purifying respirators are appropriate use a full-face respirator with multi-purpose combination (US) or type ABEK (EN 14387) respirator cartridges as a backup to engineering controls. If the respirator is the sole means of protection, use a full-face supplied air respirator. Use respirators and components tested and approved under appropriate government standards such as NIOSH (US) or CEN (EU).

Control of environmental exposure
Prevent further leakage or spillage if safe to do so. Do not let product enter drains.

9. PHYSICAL AND CHEMICAL PROPERTIES

9.1 Information on basic physical and chemical properties

a)	Appearance	Form: clear, liquid Colour: colourless
b)	Odour	no data available
c)	Odour Threshold	no data available
d)	pH	no data available
e)	Melting point/freezing point	Melting point/range: -43 °C (-45 °F) - lit.
f)	Initial boiling point and boiling range	184 °C (363 °F) - lit.
g)	Flash point	55 °C (131 °F) - closed cup
h)	Evapouration rate	no data available
i)	Flammability (solid, gas)	no data available
j)	Upper/lower flammability or	no data available

	explosive limits	
k)	Vapour pressure	no data available
l)	Vapour density	4.63 - (Air = 1.0)
m)	Relative density	0.862 g/cm3 at 25 °C (77 °F)
n)	Water solubility	no data available
o)	Partition coefficient: n-octanol/water	no data available
p)	Auto-ignition temperature	no data available
q)	Decomposition temperature	no data available
r)	Viscosity	no data available
s)	Explosive properties	no data available
t)	Oxidizing properties	no data available

9.2 Other safety information

Relative vapour density	4.63 - (Air = 1.0)

10. STABILITY AND REACTIVITY

10.1 Reactivity
no data available

10.2 Chemical stability
Stable under recommended storage conditions.

10.3 Possibility of hazardous reactions
no data available

10.4 Conditions to avoid
Heat, flames and sparks.

10.5 Incompatible materials
Strong oxidizing agents

10.6 Hazardous decomposition products
Other decomposition products - no data available
In the event of fire: see section 5

11. TOXICOLOGICAL INFORMATION

11.1 Information on toxicological effects

Acute toxicity
no data available

Dermal: no data available

no data available

Skin corrosion/irritation
no data available

Serious eye damage/eye irritation
no data available

Respiratory or skin sensitisation
no data available

Germ cell mutagenicity
no data available

Carcinogenicity

IARC: No component of this product present at levels greater than or equal to 0.1% is identified as probable, possible or confirmed human carcinogen by IARC.

ACGIH: No component of this product present at levels greater than or equal to 0.1% is identified as a carcinogen or potential carcinogen by ACGIH.

NTP: No component of this product present at levels greater than or equal to 0.1% is identified as a known or anticipated carcinogen by NTP.

OSHA: No component of this product present at levels greater than or equal to 0.1% is identified as a carcinogen or potential carcinogen by OSHA.

Reproductive toxicity
no data available

no data available

Specific target organ toxicity - single exposure
Inhalation - May cause respiratory irritation.

Specific target organ toxicity - repeated exposure
no data available

Aspiration hazard
no data available

Additional Information
RTECS: Not available

To the best of our knowledge, the chemical, physical, and toxicological properties have not been thoroughly investigated.

Stomach - Irregularities - Based on Human Evidence
Stomach - Irregularities - Based on Human Evidence

12. ECOLOGICAL INFORMATION

12.1 Toxicity
no data available

12.2 Persistence and degradability
no data available

12.3 Bioaccumulative potential
no data available

12.4 Mobility in soil
no data available

12.5 Results of PBT and vPvB assessment
PBT/vPvB assessment not available as chemical safety assessment not required/not conducted

12.6 Other adverse effects

no data available

13. DISPOSAL CONSIDERATIONS

13.1 Waste treatment methods

Product
Burn in a chemical incinerator equipped with an afterburner and scrubber but exert extra care in igniting as this material is highly flammable. Offer surplus and non-recyclable solutions to a licensed disposal company. Contact a licensed professional waste disposal service to dispose of this material.

Contaminated packaging
Dispose of as unused product.

14. TRANSPORT INFORMATION

DOT (US)

UN number: 2049 Class: 3 Packing group: III
Proper shipping name: Diethylbenzene
Marine pollutant: No
Poison Inhalation Hazard: No

IMDG
UN number: 2049 Class: 3 Packing group: III EMS-No: F-E, S-D
Proper shipping name: DIETHYLBENZENE
Marine pollutant: No

IATA
UN number: 2049 Class: 3 Packing group: III
Proper shipping name: Diethylbenzene

15. REGULATORY INFORMATION

SARA 302 Components
SARA 302: No chemicals in this material are subject to the reporting requirements of SARA Title III, Section 302.

SARA 313 Components
SARA 313: This material does not contain any chemical components with known CAS numbers that exceed the threshold (De Minimis) reporting levels established by SARA Title III, Section 313.

SARA 311/312 Hazards
Fire Hazard, Acute Health Hazard, Chronic Health Hazard

Massachusetts Right To Know Components

	CAS-No.	Revision Date
1,4-Diethylbenzene	105-05-5	1993-04-24

Pennsylvania Right To Know Components

	CAS-No.	Revision Date
1,4-Diethylbenzene	105-05-5	1993-04-24

New Jersey Right To Know Components

	CAS-No.	Revision Date
1,4-Diethylbenzene	105-05-5	1993-04-24

California Prop. 65 Components
This product does not contain any chemicals known to State of California to cause cancer, birth defects, or any other reproductive harm.

16. OTHER INFORMATION

Full text of H-Statements referred to under sections 2 and 3.

Eye Irrit.	Eye irritation
Flam. Liq.	Flammable liquids
H226	Flammable liquid and vapour.
H315	Causes skin irritation.
H319	Causes serious eye irritation.
H335	May cause respiratory irritation.
Skin Irrit.	Skin irritation
STOT SE	Specific target organ toxicity - single exposure

HMIS Rating

Health hazard:	2
Chronic Health Hazard:	*
Flammability:	2
Physical Hazard	0

NFPA Rating

Health hazard:	2
Fire Hazard:	2

Reactivity Hazard: 0

Further information

Copyright 2014 Sigma-Aldrich Co. LLC. License granted to make unlimited paper copies for internal use only.
The above information is believed to be correct but does not purport to be all inclusive and shall be used only as a guide. The information in this document is based on the present state of our knowledge and is applicable to the product with regard to appropriate safety precautions. It does not represent any guarantee of the properties of the product. Sigma-Aldrich Corporation and its Affiliates shall not be held liable for any damage resulting from handling or from contact with the above product. See www.sigma-aldrich.com and/or the reverse side of invoice or packing slip for additional terms and conditions of sale.

Preparation Information

Sigma-Aldrich Corporation
Product Safety – Americas Region
1-800-521-8956

Version: 4.2 Revision Date: 07/09/2014 Print Date: 04/20/2016

SAFETY DATA SHEET

Version 4.9
Revision Date 12/29/2015
Print Date 02/22/2016

1. PRODUCT AND COMPANY IDENTIFICATION

1.1 Product identifiers

Product name : Pentachlorophenol

Product Number : P2604
Brand : Aldrich
Index-No. : 604-002-00-8

CAS-No. : 87-86-5

1.2 Relevant identified uses of the substance or mixture and uses advised against

Identified uses : Laboratory chemicals, Synthesis of substances

1.3 Details of the supplier of the safety data sheet

Company : Sigma-Aldrich
3050 Spruce Street
SAINT LOUIS MO 63103
USA

Telephone : +1 800-325-5832
Fax : +1 800-325-5052

1.4 Emergency telephone number

Emergency Phone # : (314) 776-6555

2. HAZARDS IDENTIFICATION

2.1 Classification of the substance or mixture

GHS Classification in accordance with 29 CFR 1910 (OSHA HCS)
Acute toxicity, Oral (Category 3), H301
Acute toxicity, Inhalation (Category 2), H330
Acute toxicity, Dermal (Category 3), H311
Skin irritation (Category 2), H315
Eye irritation (Category 2A), H319
Carcinogenicity (Category 2), H351
Specific target organ toxicity - single exposure (Category 3), Respiratory system, H335
Acute aquatic toxicity (Category 1), H400
Chronic aquatic toxicity (Category 2), H411

For the full text of the H-Statements mentioned in this Section, see Section 16.

2.2 GHS Label elements, including precautionary statements

Pictogram



Signal word Danger

Hazard statement(s)
H301 + H311 Toxic if swallowed or in contact with skin
H315 Causes skin irritation.
H319 Causes serious eye irritation.
H330 Fatal if inhaled.
H335 May cause respiratory irritation.

H351	Suspected of causing cancer.
H400	Very toxic to aquatic life.
H411	Toxic to aquatic life with long lasting effects.

Precautionary statement(s)

P201	Obtain special instructions before use.
P202	Do not handle until all safety precautions have been read and understood.
P260	Do not breathe dust/ fume/ gas/ mist/ vapours/ spray.
P264	Wash skin thoroughly after handling.
P270	Do not eat, drink or smoke when using this product.
P271	Use only outdoors or in a well-ventilated area.
P273	Avoid release to the environment.
P280	Wear protective gloves/ protective clothing/ eye protection/ face protection.
P284	Wear respiratory protection.
P301 + P310 + P330	IF SWALLOWED: Immediately call a POISON CENTER or doctor/ physician. Rinse mouth.
P302 + P352 + P312	IF ON SKIN: Wash with plenty of soap and water. Call a POISON CENTER or doctor/ physician if you feel unwell.
P304 + P340 + P310	IF INHALED: Remove person to fresh air and keep comfortable for breathing. Immediately call a POISON CENTER or doctor/ physician.
P305 + P351 + P338	IF IN EYES: Rinse cautiously with water for several minutes. Remove contact lenses, if present and easy to do. Continue rinsing.
P308 + P313	IF exposed or concerned: Get medical advice/ attention.
P332 + P313	If skin irritation occurs: Get medical advice/ attention.
P337 + P313	If eye irritation persists: Get medical advice/ attention.
P362	Take off contaminated clothing and wash before reuse.
P391	Collect spillage.
P403 + P233	Store in a well-ventilated place. Keep container tightly closed.
P405	Store locked up.
P501	Dispose of contents/ container to an approved waste disposal plant.

2.3 Hazards not otherwise classified (HNOC) or not covered by GHS - none

3. COMPOSITION/INFORMATION ON INGREDIENTS

3.1 Substances

Formula	:	C_6HCl_5O
Molecular weight	:	266.34 g/mol
CAS-No.	:	87-86-5
EC-No.	:	201-778-6
Index-No.	:	604-002-00-8

Hazardous components

Component	Classification	Concentration
Pentachlorophenol		
	Acute Tox. 3; Acute Tox. 2; Acute Tox. 3; Skin Irrit. 2; Eye Irrit. 2A; Carc. 2; STOT SE 3; Aquatic Acute 1; Aquatic Chronic 2; H301 + H311, H315, H319, H330, H335, H351, H400, H411	<= 100 %

For the full text of the H-Statements mentioned in this Section, see Section 16.

4. FIRST AID MEASURES

4.1 Description of first aid measures

General advice
Consult a physician. Show this safety data sheet to the doctor in attendance.Move out of dangerous area.

If inhaled
If breathed in, move person into fresh air. If not breathing, give artificial respiration. Consult a physician.

In case of skin contact
Wash off with soap and plenty of water. Take victim immediately to hospital. Consult a physician.

In case of eye contact
Rinse thoroughly with plenty of water for at least 15 minutes and consult a physician.

If swallowed
Never give anything by mouth to an unconscious person. Rinse mouth with water. Consult a physician.

4.2 Most important symptoms and effects, both acute and delayed
The most important known symptoms and effects are described in the labelling (see section 2.2) and/or in section 11

4.3 Indication of any immediate medical attention and special treatment needed
No data available

5. FIREFIGHTING MEASURES

5.1 Extinguishing media

Suitable extinguishing media
Use water spray, alcohol-resistant foam, dry chemical or carbon dioxide.

5.2 Special hazards arising from the substance or mixture
Carbon oxides, Hydrogen chloride gas

5.3 Advice for firefighters
Wear self-contained breathing apparatus for firefighting if necessary.

5.4 Further information
No data available

6. ACCIDENTAL RELEASE MEASURES

6.1 Personal precautions, protective equipment and emergency procedures
Wear respiratory protection. Avoid dust formation. Avoid breathing vapours, mist or gas. Ensure adequate ventilation. Evacuate personnel to safe areas. Avoid breathing dust.
For personal protection see section 8.

6.2 Environmental precautions
Prevent further leakage or spillage if safe to do so. Do not let product enter drains. Discharge into the environment must be avoided.

6.3 Methods and materials for containment and cleaning up
Pick up and arrange disposal without creating dust. Sweep up and shovel. Keep in suitable, closed containers for disposal.

6.4 Reference to other sections
For disposal see section 13.

7. HANDLING AND STORAGE

7.1 Precautions for safe handling
Avoid contact with skin and eyes. Avoid formation of dust and aerosols.
Provide appropriate exhaust ventilation at places where dust is formed.
For precautions see section 2.2.

7.2 Conditions for safe storage, including any incompatibilities
Keep container tightly closed in a dry and well-ventilated place.

7.3 Specific end use(s)
Apart from the uses mentioned in section 1.2 no other specific uses are stipulated

8. EXPOSURE CONTROLS/PERSONAL PROTECTION

8.1 Control parameters

Components with workplace control parameters

Component	CAS-No.	Value	Control parameters	Basis
Pentachlorophenol	87-86-5	TWA	0.500000 mg/m3	USA. ACGIH Threshold Limit Values (TLV)
	Remarks	Central Nervous System impairment Upper Respiratory Tract irritation Eye irritation Cardiac impairment Adopted values or notations enclosed are those for which changes are proposed in the NIC See Notice of Intended Changes (NIC) Substances for which there is a Biological Exposure Index or Indices (see BEI® section) Confirmed animal carcinogen with unknown relevance to humans Danger of cutaneous absorption		
		TWA	0.500000 mg/m3	USA. NIOSH Recommended Exposure Limits
		Potential for dermal absorption		
		TWA	0.500000 mg/m3	USA. Occupational Exposure Limits (OSHA) - Table Z-1 Limits for Air Contaminants
		Skin designation		
		TWA	0.5 mg/m3	USA. ACGIH Threshold Limit Values (TLV)
		Central Nervous System impairment Upper Respiratory Tract irritation Eye irritation Cardiac impairment 2015 Adoption Substances for which there is a Biological Exposure Index or Indices (see BEI® section) Confirmed animal carcinogen with unknown relevance to humans Danger of cutaneous absorption		
		STEL	1 mg/m3	USA. ACGIH Threshold Limit Values (TLV)
		Central Nervous System impairment Upper Respiratory Tract irritation Eye irritation Cardiac impairment 2015 Adoption Substances for which there is a Biological Exposure Index or Indices (see BEI® section) Confirmed animal carcinogen with unknown relevance to humans Danger of cutaneous absorption		

Biological occupational exposure limits

Component	CAS-No.	Parameters	Value	Biological specimen	Basis
Pentachlorophenol	87-86-5	pentachlorophenol	2.0000 mg/g	Urine	ACGIH - Biological Exposure Indices (BEI)
	Remarks	Prior to last shift of workweek			
		Free PCP	5.0000 mg/l	In plasma	ACGIH - Biological Exposure Indices (BEI)
		End of shift (As soon as possible after exposure ceases)			
		pentachlorophenol		Urine	ACGIH - Biological Exposure Indices (BEI)

		Prior to last shift of workweek

8.2 Exposure controls

Appropriate engineering controls
Avoid contact with skin, eyes and clothing. Wash hands before breaks and immediately after handling the product.

Personal protective equipment

Eye/face protection
Face shield and safety glasses Use equipment for eye protection tested and approved under appropriate government standards such as NIOSH (US) or EN 166(EU).

Skin protection
Handle with gloves. Gloves must be inspected prior to use. Use proper glove removal technique (without touching glove's outer surface) to avoid skin contact with this product. Dispose of contaminated gloves after use in accordance with applicable laws and good laboratory practices. Wash and dry hands.

Splash contact
Material: Fluorinated rubber
Minimum layer thickness: 0.7 mm
Break through time: 120 min
Material tested:Vitoject® (KCL 890 / Aldrich Z677698, Size M)

data source: KCL GmbH, D-36124 Eichenzell, phone +49 (0)6659 87300, e-mail sales@kcl.de, test method: EN374
If used in solution, or mixed with other substances, and under conditions which differ from EN 374, contact the supplier of the CE approved gloves. This recommendation is advisory only and must be evaluated by an industrial hygienist and safety officer familiar with the specific situation of anticipated use by our customers. It should not be construed as offering an approval for any specific use scenario.

Body Protection
Complete suit protecting against chemicals, The type of protective equipment must be selected according to the concentration and amount of the dangerous substance at the specific workplace.

Respiratory protection
Where risk assessment shows air-purifying respirators are appropriate use a full-face particle respirator type N100 (US) or type P3 (EN 143) respirator cartridges as a backup to engineering controls. If the respirator is the sole means of protection, use a full-face supplied air respirator. Use respirators and components tested and approved under appropriate government standards such as NIOSH (US) or CEN (EU).

Control of environmental exposure
Prevent further leakage or spillage if safe to do so. Do not let product enter drains. Discharge into the environment must be avoided.

9. PHYSICAL AND CHEMICAL PROPERTIES

9.1 Information on basic physical and chemical properties

a)	Appearance	Form: crystalline Colour: light red
b)	Odour	No data available
c)	Odour Threshold	No data available
d)	pH	No data available
e)	Melting point/freezing point	Melting point/range: 165 - 180 °C (329 - 356 °F)
f)	Initial boiling point and boiling range	310 °C (590 °F)
g)	Flash point	No data available
h)	Evaporation rate	No data available
i)	Flammability (solid, gas)	No data available
j)	Upper/lower	No data available

	flammability or explosive limits	
k)	Vapour pressure	53.3 hPa (40.0 mmHg) at 211.2 °C (412.2 °F)
l)	Vapour density	No data available
m)	Relative density	1.978 g/mL at 25 °C (77 °F)
n)	Water solubility	No data available
o)	Partition coefficient: n-octanol/water	log Pow: 5.12
p)	Auto-ignition temperature	No data available
q)	Decomposition temperature	No data available
r)	Viscosity	No data available
s)	Explosive properties	No data available
t)	Oxidizing properties	No data available

9.2 Other safety information
No data available

10. STABILITY AND REACTIVITY

10.1 Reactivity
No data available

10.2 Chemical stability
Stable under recommended storage conditions.

10.3 Possibility of hazardous reactions
No data available

10.4 Conditions to avoid
No data available

10.5 Incompatible materials
Strong oxidizing agents, Strong bases

10.6 Hazardous decomposition products
Other decomposition products - No data available
In the event of fire: see section 5

11. TOXICOLOGICAL INFORMATION

11.1 Information on toxicological effects

Acute toxicity
LD50 Oral - Rat - 27 mg/kg
Remarks: Vascular:BP elevation not charactertized in autonomic section. Endocrine:Hyperglycemia. Nutritional and Gross Metabolic:Changes in:Body temperature increase.

LC50 Inhalation - Rat - 355 mg/m3
Remarks: Behavioral:Excitement. Behavioral:Muscle contraction or spasticity. Lungs, Thorax, or Respiration:Dyspnea.

LD50 Dermal - Rat - 96.0 mg/kg
Remarks: Behavioral:Excitement. Behavioral:Muscle contraction or spasticity. Lungs, Thorax, or Respiration:Dyspnea.

No data available

Skin corrosion/irritation
Skin - Rabbit
Result: Open irritation test - 24.00 h

Serious eye damage/eye irritation
Eyes - Rabbit
Result: Mild eye irritation - 24.00 h

Respiratory or skin sensitisation
No data available

Germ cell mutagenicity
No data available

Carcinogenicity

The evidence for carcinogenicity of pentachlorophenol (PCP) is based on assays that utilized less than pure PCP. Contaminants of PCP include: tri- or tetra- chlorophenol, hexachlorobenzene, polychlorinated dibenzo-p-dioxins, or polychlorinated dibenzofurans. Indications are that positive evidence for carcinogenicity is from the contaminant(s) and not the PCP. This product is or contains a component that has been reported to be possibly carcinogenic based on its IARC, ACGIH, NTP, or EPA classification.

Limited evidence of carcinogenicity in animal studies

IARC:	2B - Group 2B: Possibly carcinogenic to humans (Pentachlorophenol)
NTP:	Reasonably anticipated to be a human carcinogen (Pentachlorophenol)
OSHA:	No component of this product present at levels greater than or equal to 0.1% is identified as a carcinogen or potential carcinogen by OSHA.

Reproductive toxicity
No data available

Overexposure may cause reproductive disorder(s) based on tests with laboratory animals.

Specific target organ toxicity - single exposure
May cause respiratory irritation.

Specific target organ toxicity - repeated exposure
No data available

Aspiration hazard
No data available

Additional Information
RTECS: Not available

Convulsions

Kidney -

12. ECOLOGICAL INFORMATION

12.1 Toxicity

Toxicity to fish	LC50 - Cyprinodon variegatus (sheepshead minnow) - 0.16 - 0.5 mg/l - 96.0 h
	LC50 - Carassius auratus (goldfish) - 0.16 - 0.38 mg/l - 96.0 h
	LC50 - Oncorhynchus mykiss (rainbow trout) - 0.075 mg/l - 96.0 h
	NOEC - other fish - 0.01 mg/l - 24.0 h
	LOEC - other fish - 0.1 mg/l - 24.0 h
Toxicity to daphnia and other aquatic invertebrates	EC50 - Daphnia magna (Water flea) - 0.30 - 1.30 mg/l - 48 h
Toxicity to algae	EC50 - No information available. - 0.36 mg/l - 10 d
	EC50 - Chlorella vulgaris (Fresh water algae) - 10.30 mg/l - 96 h
	Growth inhibition EC50 - Scenedesmus quadricauda (Green algae) - 0.08 mg/l - 96 h

12.2 Persistence and degradability

Biodegradability Result: 99 % - Biodegradable

12.3 Bioaccumulative potential

Bioaccumulation Oncorhynchus mykiss (rainbow trout) - 144 h
- 0.0912 mg/l

Bioconcentration factor (BCF): 482

12.4 Mobility in soil

No data available

12.5 Results of PBT and vPvB assessment

PBT/vPvB assessment not available as chemical safety assessment not required/not conducted

12.6 Other adverse effects

An environmental hazard cannot be excluded in the event of unprofessional handling or disposal.
Very toxic to aquatic life with long lasting effects.

13. DISPOSAL CONSIDERATIONS

13.1 Waste treatment methods

Product

Offer surplus and non-recyclable solutions to a licensed disposal company. Contact a licensed professional waste disposal service to dispose of this material. Dissolve or mix the material with a combustible solvent and burn in a chemical incinerator equipped with an afterburner and scrubber.

Contaminated packaging

Dispose of as unused product.

14. TRANSPORT INFORMATION

DOT (US)

UN number: 3155 Class: 6.1 Packing group: II
Proper shipping name: Pentachlorophenol
Reportable Quantity (RQ): 10 lbs

Poison Inhalation Hazard: No

IMDG

UN number: 3155 Class: 6.1 Packing group: II EMS-No: F-A, S-A
Proper shipping name: PENTACHLOROPHENOL
Marine pollutant: yes

IATA

UN number: 3155 Class: 6.1 Packing group: II
Proper shipping name: Pentachlorophenol

15. REGULATORY INFORMATION

SARA 302 Components

No chemicals in this material are subject to the reporting requirements of SARA Title III, Section 302.

SARA 313 Components

This material does not contain any chemical components with known CAS numbers that exceed the threshold (De Minimis) reporting levels established by SARA Title III, Section 313.

SARA 311/312 Hazards

Acute Health Hazard, Chronic Health Hazard

Massachusetts Right To Know Components

	CAS-No.	Revision Date
Pentachlorophenol	87-86-5	2007-07-01

Pennsylvania Right To Know Components

	CAS-No.	Revision Date
Pentachlorophenol	87-86-5	2007-07-01

New Jersey Right To Know Components

	CAS-No.	Revision Date
Pentachlorophenol	87-86-5	2007-07-01

California Prop. 65 Components

WARNING! This product contains a chemical known to the State of California to cause cancer.	CAS-No.	Revision Date
Pentachlorophenol	87-86-5	2007-09-28

16. OTHER INFORMATION

Full text of H-Statements referred to under sections 2 and 3.

Acute Tox.	Acute toxicity
Aquatic Acute	Acute aquatic toxicity
Aquatic Chronic	Chronic aquatic toxicity
Carc.	Carcinogenicity
Eye Irrit.	Eye irritation
H301	Toxic if swallowed.
H301 + H311	Toxic if swallowed or in contact with skin
H311	Toxic in contact with skin.
H315	Causes skin irritation.
H319	Causes serious eye irritation.
H330	Fatal if inhaled.
H335	May cause respiratory irritation.
H351	Suspected of causing cancer.
H400	Very toxic to aquatic life.

HMIS Rating

Health hazard:	3
Chronic Health Hazard:	*
Flammability:	0
Physical Hazard	1

NFPA Rating

Health hazard:	4
Fire Hazard:	0
Reactivity Hazard:	0

Further information

Copyright 2015 Sigma-Aldrich Co. LLC. License granted to make unlimited paper copies for internal use only.
The above information is believed to be correct but does not purport to be all inclusive and shall be used only as a guide. The information in this document is based on the present state of our knowledge and is applicable to the product with regard to appropriate safety precautions. It does not represent any guarantee of the properties of the product. Sigma-Aldrich Corporation and its Affiliates shall not be held liable for any damage resulting from handling or from contact with the above product. See www.sigma-aldrich.com and/or the reverse side of invoice or packing slip for additional terms and conditions of sale.

Preparation Information

Sigma-Aldrich Corporation
Product Safety – Americas Region
1-800-521-8956

Version: 4.9 Revision Date: 12/29/2015 Print Date: 02/22/2016

Toronto Research Chemicals
products for innovative research

Safety Data Sheet - Version 5.0

Preparation Date 8/24/2016

Latest Revision Date (If Revised)

1. IDENTIFICATION OF THE SUBSTANCE/MIXTURE AND OF THE COMPANY/UNDERTAKING

1.1 Product Identifier

Chemical Name Perfluorodecane Sulfonic Acid

Catalogue # P286540


1.2 Relevant Identified Uses of the Substance or Mixture and Uses Advised Against

Product Uses To be used only for scientific research and development. Not for use in humans or animals.

1.3 Details of the Supplier of the Safety Data Sheet

Company Toronto Research Chemicals
2 Brisbane Road
Toronto, ON M3J 2J8
CANADA

Telephone +14166659696
FAX +14166654439
Email orders@trc-canada.com

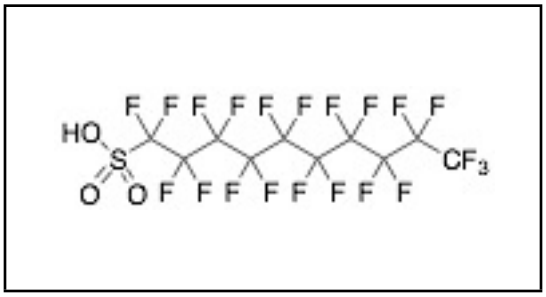

1.4 Emergency Telephone Number

Emergency# +1(416) 665-9696 between 0800-1700 (GMT-5)

2. HAZARDS IDENTIFICATION

WHMIS Classification (Canada)

D2B Toxic Material Causing Other Toxic Effects
Moderate Skin/Eye/Respiratory Tract Irritant

WHMIS Symbols (Canada)



2.1/2.2 Classification of the Substance or Mixture and Label Elements

GHS Hazards Classification (According to EU Regulation 1272/2008 and US OSHA 1910.1200)

Skin Irritation (Category 2)
Serious Eye Irritation (Category 2A)
Specific Target Organ Toxicity, Single Exposure; Respiratory Tract Irritation (Category 3)

GHS Hazards Identification (According to EU Regulation 1272/2008 and US OSHA 1910.1200)

Signal Word Warning



GHS Hazard Statements

H315	Causes skin irritation.
H319	Causes serious eye irritation.
H335	May cause respiratory irritation.

GHS Precautionary Statements

P261	Avoid breathing dust/fume/gas/mist/vapours/spray
P280	Wear protective gloves/protective clothing/eye protection/face protection.

P305/P351/P338 IF IN EYES: Rinse cautiously with water for several minutes. Remove contact lenses, if present and easy to do. Continue rinsing.

2.3 Unclassified Hazards/Hazards Not Otherwise Classified

No data available.

3. COMPOSITION/INFORMATION ON INGREDIENTS

3.1 Substances

Molecular Formula: $C_{10}HF_{21}O_3S$ **Molecular Weight:** 600.14

CAS Registry #: 335-77-3 **EC#:**

Synonyms

1,1,2,2,3,3,4,4,5,5,6,6,7,7,8,8,9,9,10,10,10-Heneicosafluoro-1-decanesulfonic Acid
1,1,2,2,3,3,4,4,5,5,6,6,7,7,8,8,9,9,10,10,10-Henicosafluorodecane-1-sulfonate

3.2 Mixtures

Not a mixture.

4. FIRST AID MEASURES

4.1 Description of First Aid Measures

General Advice
If medical attention is required, show this safety data sheet to the doctor.

If Inhaled
If inhaled, move person to fresh air. If not breathing, give artificial respiration and consult a physician.

In Case of Skin Contact
Wash affected area with soap and water. Consult a physician if any exposure symptoms are observed.

In Case of Eye Contact
Immediately rinse eyes with plenty of water for at least 15 minutes. Consult a physician.

If Swallowed
Never give anything by mouth to an unconscious person. Rinse mouth with water. Do NOT induce vomiting unless advised to do so by a physician or Poison Control Center. Seek medical attention.

4.2 Most Important Symptoms and Effects, Both Acute and Delayed

The most important known symptoms and effects are described in the labeling (see section 2.2) and/or section 11.

4.3 Indication of any Immediate Medical Attention and Special Treatment Needed

No data available.

5. FIREFIGHTING MEASURES

5.1 Extinguishing Media

Use water spray, alcohol-resistant foam, dry chemical or carbon dioxide.

5.2 Special Hazards Arising from the Substance or Mixture

Carbon oxides, Sulfur oxides, Sodium oxides, Hydrogen fluoride

5.3 Advice for Firefighters

Wear self contained breathing apparatus for fire fighting if necessary.

5.4 Further Information

No data available.

6. ACCIDENTAL RELEASE MEASURES

Personal precautions
Wear respiratory protection. Avoid dust formation. Avoid breathing vapours, mist or gas. Ensure adequate ventilation. Evacuate personnel to safe areas. Avoid breathing dust.

Environmental precautions
Prevent further leakage or spillage if safe to do so. Do not let product enter drains.

Method and materials for containment and cleaning up
Pick up and arrange disposal without creating dust. Sweep up and shovel. Keep in suitable, closed containers for disposal.

7. HANDLING AND STORAGE

Precautions for safe handling
Avoid contact with skin and eyes. Avoid formation of dust and aerosols.
Provide appropriate exhaust ventilation at places where dust is formed.

Conditions for safe storage
Keep container tightly closed in a dry and well-ventilated place.
Keep in a dry place.

Storage conditions: Hygroscopic, -20°C Freezer, Under inert atmosphere

7.3 Specific End Uses

For scientific research and development only. Not for use in humans or animals.

8. EXPOSURE CONTROLS/PERSONAL PROTECTION

8.1 Control Parameters

Contains no components with established occupational exposure limits.

8.2 Exposure Controls

Appropriate Engineering Controls
A laboratory fumehood or other appropriate form of local exhaust ventilation should be used to avoid exposure.

Personal Protective Equipment
All recommendations below are advisory in nature and a risk assessment should be performed by the employer/end user prior to use of this product. The type of protective equipment must be selected based on the amount and concentration of the dangerous material being used in the workplace.

Eye/Face Protection
Safety goggles or face shield. All equipment should have been tested and approved under appropriate standards, such as NIOSH (US), CSA (Canada), or EN 166 (EU).

Skin Protection
Gloves should be used when handling this material. Gloves are to be inspected prior to use. Contaminated gloves are to be removed using proper glove removal technique so that the outer surface of the glove does not contact bare skin. Dispose of contaminated gloves after use in compliance with good laboratory practices and local requirements.

Gloves used for incidental exposures (splash protection) should be designated as “chemical resistant” by EU standard EN 374 with the resistance codes corresponding to the anticipated use of the material. Unrated gloves are not recommended.
Suggested gloves: AnsellPro Sol-Vex nitrile gloves style 37-175, 15 mil thickness.
Penetration time has not been determined.

Gloves used for prolonged direct exposure (immersion) should be designated “chemical resistant” as per EN 734 with the resistance codes corresponding to the anticipated use of the material.
Suggested gloves: AnsellPro Viton/Butyl gloves style 38-612, 4/8 mil thickness.
Penetration time has not been determined.

These recommendations may not apply if the material is mixed with any other chemical, or dissolved into a solution. A risk assessment must be performed to ensure the gloves will still offer acceptable protection.

Body Protection
Fire resistant (Nomex) lab coat or coveralls.

Respiratory Protection
Recommended respirators are NIOSH-approved N100 or CEN-approved FFP3 particulate respirators. These are to be only used as a backup to local exhaust ventilation or other engineering controls. If the respirator is the only means of protection, a full-face supplied air respirator must be used.

9. PHYSICAL AND CHEMICAL PROPERTIES

9.1 Information on Basic Physical and Chemical Properties

A) Appearance **B) Odour**

Very Dark Brown Solid

C) Odour Threshold
No data available

D) pH
No data available

E) Melting Point/Freezing Point
No data available

F) Initial Boiling Point/Boiling Range
No data available

G) Flash point
No data available

H) Evaporation Rate
No data available

I) Flammability (Solid/Gas)
No data available

J) Upper/Lower Flammability/Explosive Limits
No data available

K) Vapour Pressure
No data available

L) Vapour Density
No data available

M) Relative Density
No data available

N) Solubility
Acetone (Slightly), DMSO (Slightly), Methanol (Slightly)

O) Partition Coefficient: n-octanol/water
No data available

P) Auto-Ignition Temperature
No data available

Q) Decomposition Temperature
No data available

R) Viscosity
No data available

S) Explosive Properties
No data available

T) Oxidizing Properties
No data available

9.2 Other Information
no data available

10. STABILITY AND REACTIVITY

10.1 Reactivity
No data available.

10.2 Chemical Stability
Stable under recommended storage conditions.

10.3 Possibility of Hazardous Reactions
No data available.

10.4 Conditions to Avoid
No data available.

10.5 Incompatible Materials
Strong oxidizing agents.

10.6 Hazardous Decomposition Products
In the event of fire: See section 5. **Other decomposition products:** No data available.

11. TOXICOLOGICAL INFORMATION

11.1 Information on Toxicological Effects

A) Acute Toxicity
Oral LD50: No data available.
Dermal LD50: No data available.
Inhalation LC50: No data available.

B) Skin Corrosion/Irritation
Moderate skin irritant.

C) Serious Eye Damage/Irritation
Moderate eye irritant.

D) Respiratory or Skin Sensitization
No data available

E) Germ Cell Mutagenicity
No data available

F) Carcinogenicity
No data available

G) Reproductive Toxicity/Teratogenicity
No data available

H) Single Target Organ Toxicity - Single Exposure

Moderate respiratory tract irritation.

I) Single Target Organ Toxicity - Repeated Exposure

No data available

J) Aspiration Hazard

No data available

K) Potential Health Effects and Routes of Exposure

Inhalation

May be harmful if inhaled. Causes respiratory tract irritation.

Ingestion

May be harmful if swallowed.

Skin

May be harmful if absorbed through skin. Causes skin irritation.

Eyes

Causes eye irritation.

L) Signs and Symptoms of Exposure

The most important known symptoms and effects are described in the labeling (see section 2.2) and/or section 11.

To the best of our knowledge, the chemical, physical, and toxicological properties of this material have not been thoroughly investigated.

M) Additional Information

RTECS: Not available.

12. ECOLOGICAL INFORMATION

12.1 Toxicity

No data available.

12.2 Persistance and Degradability

No data available.

12.3 Bioaccumulative Potential

No data available.

12.4 Mobility in Soil

No data available.

12.5 Results of PBT and vPvB Assessment

No data available.

12.6 Other Adverse Effects

No data available.

13. DISPOSAL CONSIDERATIONS

13.1 Waste Treatment Methods

A) Product

Product may be burned in an incinerator equipped with afterburner and scrubber. Excess and expired materials are to be offered to a licensed hazardous material disposal company. Ensure that all Federal and Local regulations regarding the disposal and destruction of this material are followed.

B) Contaminated Packaging

Dispose of as above.

C) Other Considerations

Product is not to be disposed of in sanitary sewers, storm sewers, or landfills.

14. TRANSPORT INFORMATION

14.1 UN Number

DOT (US): N/A IATA: N/A IMDG: N/A ADR/RID: N/A

14.2 UN Proper Shipping Name

DOT (US)/IATA:

Not dangerous goods

IMDG/ARD/RID:

Not dangerous goods

14.3 Transport Hazard Class(es)

DOT (US): N/A IATA: N/A IMDG: N/A ADR/RID: N/A

14.4 Packing Group

DOT (US): N/A IATA: N/A IMDG: N/A ADR/RID: N/A

14.5 Environmental Hazards

DOT (US): None IATA: None IMDG: None ADR/RID: None

14.6 Special Precautions for User

None

15. REGULATORY INFORMATION

This safety data sheet complies with the requirements of WHMIS (Canada), OSHA 1910.1200 (US), and EU Regulation EC No. 1907/2006 (European Union).

15.1 Safety, Health and Environmental Regulations/Legislation Specific for the Substance or Mixture

A) Canada

DSL/NDSL Status: This product is not listed on the Canadian DSL/NDSL.

B) United States

TSCA Status: This product is not listed on the US EPA TSCA.

C) European Union

ECHA Status: This product is not registered with the EU ECHA.

15.2 Chemical Safety Assessment

No data available

16. OTHER INFORMATION

16.1 Revision History

Original Publication Date: 8/24/2016

16.2 List of Abbreviations

LD50	Median lethal dose of a substance required to kill 50% of a test population.
LC50	Medial lethal concentration of a substance required to kill 50% of a test population.
LDLo	Lowest known lethal dose
TDLo	Lowest known toxic dose
IARC	International Agency for Research on Cancer
NTP	National Toxicology Program
RTECS	Registry of Toxic Effects of Chemical Substances

16.3 Further Information

Copyright 2015. Toronto Research Chemicals Inc. Copies may be made for internal use only. The above information is believed to be correct to the best of our knowledge, but is to be only used as a guide. To the best of our knowledge, the chemical, physical, and toxicological properties have not been thoroughly investigated. Please take all due care when handling this product.

SAFETY DATA SHEET

Version 4.5
Revision Date 07/08/2014
Print Date 10/12/2016

1. PRODUCT AND COMPANY IDENTIFICATION

1.1 Product identifiers

Product name : 4-Ethyltoluene

Product Number : E49800
Brand : Aldrich

CAS-No. : 622-96-8

1.2 Relevant identified uses of the substance or mixture and uses advised against

Identified uses : Laboratory chemicals, Manufacture of substances

1.3 Details of the supplier of the safety data sheet

Company : Sigma-Aldrich
3050 Spruce Street
SAINT LOUIS MO 63103
USA

Telephone : +1 800-325-5832
Fax : +1 800-325-5052

1.4 Emergency telephone number

Emergency Phone # : +1-703-527-3887 (CHEMTREC)

2. HAZARDS IDENTIFICATION

2.1 Classification of the substance or mixture

GHS Classification in accordance with 29 CFR 1910 (OSHA HCS)
Flammable liquids (Category 3), H226
Aspiration hazard (Category 1), H304

For the full text of the H-Statements mentioned in this Section, see Section 16.

2.2 GHS Label elements, including precautionary statements

Pictogram



Signal word Danger

Hazard statement(s)
H226 Flammable liquid and vapour.
H304 May be fatal if swallowed and enters airways.

Precautionary statement(s)
P210 Keep away from heat/sparks/open flames/hot surfaces. - No smoking.
P233 Keep container tightly closed.
P240 Ground/bond container and receiving equipment.
P241 Use explosion-proof electrical/ ventilating/ lighting/ equipment.
P242 Use only non-sparking tools.
P243 Take precautionary measures against static discharge.
P280 Wear protective gloves/ protective clothing/ eye protection/ face protection.
P301 + P310 IF SWALLOWED: Immediately call a POISON CENTER or doctor/ physician.

P303 + P361 + P353	IF ON SKIN (or hair): Remove/ Take off immediately all contaminated clothing. Rinse skin with water/ shower.
P331	Do NOT induce vomiting.
P370 + P378	In case of fire: Use dry sand, dry chemical or alcohol-resistant foam for extinction.
P403 + P235	Store in a well-ventilated place. Keep cool.
P405	Store locked up.
P501	Dispose of contents/ container to an approved waste disposal plant.

2.3 Hazards not otherwise classified (HNOC) or not covered by GHS - none

3. COMPOSITION/INFORMATION ON INGREDIENTS

3.1 Substances

Formula : C_9H_{12}
Molecular Weight : 120.19 g/mol
CAS-No. : 622-96-8
EC-No. : 210-761-2

Hazardous components

Component	Classification	Concentration
4-Ethyltoluene		
	Flam. Liq. 3; Asp. Tox. 1; H226, H304	-

For the full text of the H-Statements mentioned in this Section, see Section 16.

4. FIRST AID MEASURES

4.1 Description of first aid measures

General advice
Consult a physician. Show this safety data sheet to the doctor in attendance.Move out of dangerous area.

If inhaled
If breathed in, move person into fresh air. If not breathing, give artificial respiration. Consult a physician.

In case of skin contact
Wash off with soap and plenty of water. Consult a physician.

In case of eye contact
Flush eyes with water as a precaution.

If swallowed
Do NOT induce vomiting. Never give anything by mouth to an unconscious person. Rinse mouth with water. Consult a physician.

4.2 Most important symptoms and effects, both acute and delayed
The most important known symptoms and effects are described in the labelling (see section 2.2) and/or in section 11

4.3 Indication of any immediate medical attention and special treatment needed
no data available

5. FIREFIGHTING MEASURES

5.1 Extinguishing media

Suitable extinguishing media
For small (incipient) fires, use media such as "alcohol" foam, dry chemical, or carbon dioxide. For large fires, apply water from as far as possible. Use very large quantities (flooding) of water applied as a mist or spray; solid streams of water may be ineffective. Cool all affected containers with flooding quantities of water.

5.2 Special hazards arising from the substance or mixture
Carbon oxides

5.3 Advice for firefighters
Wear self contained breathing apparatus for fire fighting if necessary.

5.4 Further information
Use water spray to cool unopened containers.

6. ACCIDENTAL RELEASE MEASURES

6.1 Personal precautions, protective equipment and emergency procedures
Use personal protective equipment. Avoid breathing vapours, mist or gas. Ensure adequate ventilation. Remove all sources of ignition. Evacuate personnel to safe areas. Beware of vapours accumulating to form explosive concentrations. Vapours can accumulate in low areas.
For personal protection see section 8.

6.2 Environmental precautions
Prevent further leakage or spillage if safe to do so. Do not let product enter drains.

6.3 Methods and materials for containment and cleaning up
Contain spillage, and then collect with an electrically protected vacuum cleaner or by wet-brushing and place in container for disposal according to local regulations (see section 13).

6.4 Reference to other sections
For disposal see section 13.

7. HANDLING AND STORAGE

7.1 Precautions for safe handling
Avoid contact with skin and eyes. Avoid inhalation of vapour or mist.
Keep away from sources of ignition - No smoking.Take measures to prevent the build up of electrostatic charge.
For precautions see section 2.2.

7.2 Conditions for safe storage, including any incompatibilities
Store in cool place. Keep container tightly closed in a dry and well-ventilated place. Containers which are opened must be carefully resealed and kept upright to prevent leakage.

7.3 Specific end use(s)
Apart from the uses mentioned in section 1.2 no other specific uses are stipulated

8. EXPOSURE CONTROLS/PERSONAL PROTECTION

8.1 Control parameters

Components with workplace control parameters
Contains no substances with occupational exposure limit values.

8.2 Exposure controls

Appropriate engineering controls
Handle in accordance with good industrial hygiene and safety practice. Wash hands before breaks and at the end of workday.

Personal protective equipment

Eye/face protection
Face shield and safety glasses Use equipment for eye protection tested and approved under appropriate government standards such as NIOSH (US) or EN 166(EU).

Skin protection
Handle with gloves. Gloves must be inspected prior to use. Use proper glove removal technique (without touching glove's outer surface) to avoid skin contact with this product. Dispose of contaminated gloves after use in accordance with applicable laws and good laboratory practices. Wash and dry hands.

Full contact
Material: Fluorinated rubber
Minimum layer thickness: 0.7 mm
Break through time: 480 min
Material tested:Vitoject® (KCL 890 / Aldrich Z677698, Size M)

Splash contact
Material: Fluorinated rubber
Minimum layer thickness: 0.7 mm

Break through time: 480 min
Material tested:Vitoject® (KCL 890 / Aldrich Z677698, Size M)

data source: KCL GmbH, D-36124 Eichenzell, phone +49 (0)6659 87300, e-mail sales@kcl.de, test method: EN374
If used in solution, or mixed with other substances, and under conditions which differ from EN 374, contact the supplier of the CE approved gloves. This recommendation is advisory only and must be evaluated by an industrial hygienist and safety officer familiar with the specific situation of anticipated use by our customers. It should not be construed as offering an approval for any specific use scenario.

Body Protection
Complete suit protecting against chemicals, Flame retardant antistatic protective clothing, The type of protective equipment must be selected according to the concentration and amount of the dangerous substance at the specific workplace.

Respiratory protection
Where risk assessment shows air-purifying respirators are appropriate use a full-face respirator with multi-purpose combination (US) or type ABEK (EN 14387) respirator cartridges as a backup to engineering controls. If the respirator is the sole means of protection, use a full-face supplied air respirator. Use respirators and components tested and approved under appropriate government standards such as NIOSH (US) or CEN (EU).

Control of environmental exposure
Prevent further leakage or spillage if safe to do so. Do not let product enter drains.

9. PHYSICAL AND CHEMICAL PROPERTIES

9.1 Information on basic physical and chemical properties

a)	Appearance	Form: clear, liquid Colour: light yellow
b)	Odour	no data available
c)	Odour Threshold	no data available
d)	pH	no data available
e)	Melting point/freezing point	no data available
f)	Initial boiling point and boiling range	162 °C (324 °F) - lit.
g)	Flash point	43 °C (109 °F) - closed cup
h)	Evapouration rate	no data available
i)	Flammability (solid, gas)	no data available
j)	Upper/lower flammability or explosive limits	no data available
k)	Vapour pressure	no data available
l)	Vapour density	no data available
m)	Relative density	0.861 g/cm3 at 25 °C (77 °F)
n)	Water solubility	no data available
o)	Partition coefficient: n-octanol/water	no data available
p)	Auto-ignition temperature	no data available
q)	Decomposition temperature	no data available
r)	Viscosity	no data available
s)	Explosive properties	no data available

t) Oxidizing properties no data available

9.2 Other safety information
no data available

10. STABILITY AND REACTIVITY

10.1 Reactivity
no data available

10.2 Chemical stability
Stable under recommended storage conditions.

10.3 Possibility of hazardous reactions
no data available

10.4 Conditions to avoid
Heat, flames and sparks.

10.5 Incompatible materials
Oxidizing agents

10.6 Hazardous decomposition products
Other decomposition products - no data available
In the event of fire: see section 5

11. TOXICOLOGICAL INFORMATION

11.1 Information on toxicological effects

Acute toxicity
LD50 Oral - rat - 4,850 mg/kg
Remarks: Behavioral:Convulsions or effect on seizure threshold. Behavioral:Ataxia.

Inhalation: no data available

Dermal: no data available

no data available

Skin corrosion/irritation
no data available

Serious eye damage/eye irritation
no data available

Respiratory or skin sensitisation
no data available

Germ cell mutagenicity

mouse
Sister chromatid exchange

Carcinogenicity

IARC: No component of this product present at levels greater than or equal to 0.1% is identified as probable, possible or confirmed human carcinogen by IARC.

ACGIH: No component of this product present at levels greater than or equal to 0.1% is identified as a carcinogen or potential carcinogen by ACGIH.

NTP: No component of this product present at levels greater than or equal to 0.1% is identified as a known or anticipated carcinogen by NTP.

OSHA: No component of this product present at levels greater than or equal to 0.1% is identified as a carcinogen or potential carcinogen by OSHA.

Reproductive toxicity
no data available

Reproductive toxicity - rat - Oral
Maternal Effects: Other effects. Effects on Fertility: Post-implantation mortality (e.g., dead and/or resorbed implants per total number of implants).

no data available

Specific target organ toxicity - single exposure
no data available

Specific target organ toxicity - repeated exposure
no data available

Aspiration hazard
The substance or mixture is known to cause human aspiration toxicity hazards or has to be regarded as if it causes a human aspiration toxicity hazard.

Additional Information
RTECS: XT2550000

To the best of our knowledge, the chemical, physical, and toxicological properties have not been thoroughly investigated.

12. ECOLOGICAL INFORMATION

12.1 Toxicity
no data available

12.2 Persistence and degradability
no data available

12.3 Bioaccumulative potential
no data available

12.4 Mobility in soil
no data available

12.5 Results of PBT and vPvB assessment
PBT/vPvB assessment not available as chemical safety assessment not required/not conducted

12.6 Other adverse effects

no data available

13. DISPOSAL CONSIDERATIONS

13.1 Waste treatment methods

Product
Burn in a chemical incinerator equipped with an afterburner and scrubber but exert extra care in igniting as this material is highly flammable. Offer surplus and non-recyclable solutions to a licensed disposal company.

Contaminated packaging
Dispose of as unused product.

14. TRANSPORT INFORMATION

DOT (US)
UN number: 3295 Class: 3 Packing group: III
Proper shipping name: Hydrocarbons, liquid, n.o.s.
Marine pollutant: No
Poison Inhalation Hazard: No

IMDG
UN number: 3295 Class: 3 Packing group: III EMS-No: F-E, S-D
Proper shipping name: HYDROCARBONS, LIQUID, N.O.S.
Marine pollutant: No

IATA

UN number: 3295 Class: 3 Packing group: III
Proper shipping name: Hydrocarbons, liquid, n.o.s.

15. REGULATORY INFORMATION

SARA 302 Components
SARA 302: No chemicals in this material are subject to the reporting requirements of SARA Title III, Section 302.

SARA 313 Components
SARA 313: This material does not contain any chemical components with known CAS numbers that exceed the threshold (De Minimis) reporting levels established by SARA Title III, Section 313.

SARA 311/312 Hazards
Fire Hazard

Massachusetts Right To Know Components
No components are subject to the Massachusetts Right to Know Act.

Pennsylvania Right To Know Components

	CAS-No.	Revision Date
4-Ethyltoluene	622-96-8	

New Jersey Right To Know Components

	CAS-No.	Revision Date
4-Ethyltoluene	622-96-8	

California Prop. 65 Components
This product does not contain any chemicals known to State of California to cause cancer, birth defects, or any other reproductive harm.

16. OTHER INFORMATION

Full text of H-Statements referred to under sections 2 and 3.

Asp. Tox.	Aspiration hazard
Flam. Liq.	Flammable liquids
H226	Flammable liquid and vapour.
H304	May be fatal if swallowed and enters airways.

HMIS Rating

Health hazard:	1
Chronic Health Hazard:	
Flammability:	2
Physical Hazard	0

NFPA Rating

Health hazard:	0
Fire Hazard:	2
Reactivity Hazard:	0

Further information
Copyright 2014 Sigma-Aldrich Co. LLC. License granted to make unlimited paper copies for internal use only.
The above information is believed to be correct but does not purport to be all inclusive and shall be used only as a guide. The information in this document is based on the present state of our knowledge and is applicable to the product with regard to appropriate safety precautions. It does not represent any guarantee of the properties of the product. Sigma-Aldrich Corporation and its Affiliates shall not be held liable for any damage resulting from handling or from contact with the above product. See www.sigma-aldrich.com and/or the reverse side of invoice or packing slip for additional terms and conditions of sale.

Preparation Information
Sigma-Aldrich Corporation
Product Safety – Americas Region
1-800-521-8956

SAFETY DATA SHEET

Version 6.4
Revision Date 04/18/2021
Print Date 06/19/2021

SECTION 1: Identification of the substance/mixture and of the company/undertaking

1.1 Product identifiers

Product name : Perfluorooctanoic acid

Product Number : 171468
Brand : Aldrich
CAS-No. : 335-67-1

1.2 Relevant identified uses of the substance or mixture and uses advised against

Identified uses : Laboratory chemicals, Synthesis of substances

1.3 Details of the supplier of the safety data sheet

Company : Sigma-Aldrich Inc.
3050 SPRUCE ST
ST. LOUIS MO 63103
UNITED STATES

Telephone : +1 314 771-5765
Fax : +1 800 325-5052

1.4 Emergency telephone

Emergency Phone # : 800-424-9300 CHEMTREC (USA) +1-703-527-3887 CHEMTREC (International) 24 Hours/day; 7 Days/week

SECTION 2: Hazards identification

2.1 Classification of the substance or mixture

GHS Classification in accordance with 29 CFR 1910 (OSHA HCS)

Acute toxicity, Oral (Category 4), H302
Skin corrosion (Category 1B), H314
Serious eye damage (Category 1), H318
Carcinogenicity (Category 2), H351
Reproductive toxicity (Category 1B), H360
Effects on or via lactation, H362
Specific target organ toxicity - repeated exposure (Category 1), Liver, H372

For the full text of the H-Statements mentioned in this Section, see Section 16.

2.2 GHS Label elements, including precautionary statements

Pictogram



The life science business of Merck KGaA, Darmstadt, Germany
operates as MilliporeSigma in the US and Canada

Signal word	Danger
Hazard statement(s)	
H302	Harmful if swallowed.
H314	Causes severe skin burns and eye damage.
H351	Suspected of causing cancer.
H360	May damage fertility or the unborn child.
H362	May cause harm to breast-fed children.
H372	Causes damage to organs (Liver) through prolonged or repeated exposure.
Precautionary statement(s)	
P201	Obtain special instructions before use.
P202	Do not handle until all safety precautions have been read and understood.
P260	Do not breathe dust/ fume/ gas/ mist/ vapors/ spray.
P263	Avoid contact during pregnancy/ while nursing.
P264	Wash skin thoroughly after handling.
P270	Do not eat, drink or smoke when using this product.
P280	Wear protective gloves/ protective clothing/ eye protection/ face protection.
P301 + P312 + P330	IF SWALLOWED: Call a POISON CENTER/ doctor if you feel unwell. Rinse mouth.
P301 + P330 + P331	IF SWALLOWED: Rinse mouth. Do NOT induce vomiting.
P303 + P361 + P353	IF ON SKIN (or hair): Take off immediately all contaminated clothing. Rinse skin with water/ shower.
P304 + P340 + P310	IF INHALED: Remove person to fresh air and keep comfortable for breathing. Immediately call a POISON CENTER/ doctor.
P305 + P351 + P338 + P310	IF IN EYES: Rinse cautiously with water for several minutes. Remove contact lenses, if present and easy to do. Continue rinsing. Immediately call a POISON CENTER/ doctor.
P308 + P313	IF exposed or concerned: Get medical advice/ attention.
P363	Wash contaminated clothing before reuse.
P405	Store locked up.
P501	Dispose of contents/ container to an approved waste disposal plant.

2.3 Hazards not otherwise classified (HNOC) or not covered by GHS - none

SECTION 3: Composition/information on ingredients

3.1 Substances

Synonyms	:	Pentadecafluorooctanoic acid Perfluorocaprylic acid Perfluorooctanoic acid
Formula	:	$C_8HF_{15}O_2$
Molecular weight	:	414.07 g/mol
CAS-No.	:	335-67-1
EC-No.	:	206-397-9

Component	Classification	Concentration
pentadecafluorooctanoic acid		
	Acute Tox. 4; Skin Corr.	<= 100 %

The life science business of Merck KGaA, Darmstadt, Germany
operates as MilliporeSigma in the US and Canada

	1B; Eye Dam. 1; Carc. 2; Repr. 1B; Lact. ; STOT RE 1; H302, H314, H318, H351, H360, H362, H372	

For the full text of the H-Statements mentioned in this Section, see Section 16.

SECTION 4: First aid measures

4.1 Description of first-aid measures

General advice
First aiders need to protect themselves. Show this material safety data sheet to the doctor in attendance.

If inhaled
After inhalation: fresh air. Call in physician.

In case of skin contact
In case of skin contact: Take off immediately all contaminated clothing. Rinse skin with water/ shower. Call a physician immediately.

In case of eye contact
After eye contact: rinse out with plenty of water. Immediately call in ophthalmologist. Remove contact lenses.

If swallowed
After swallowing: make victim drink water (two glasses at most), avoid vomiting (risk of perforation). Call a physician immediately. Do not attempt to neutralise.

4.2 Most important symptoms and effects, both acute and delayed

The most important known symptoms and effects are described in the labelling (see section 2.2) and/or in section 11

4.3 Indication of any immediate medical attention and special treatment needed

No data available

SECTION 5: Firefighting measures

5.1 Extinguishing media

Suitable extinguishing media
Water Foam Carbon dioxide (CO2) Dry powder

Unsuitable extinguishing media
For this substance/mixture no limitations of extinguishing agents are given.

5.2 Special hazards arising from the substance or mixture

Carbon oxides
Hydrogen fluoride
Combustible.
Development of hazardous combustion gases or vapours possible in the event of fire.

5.3 Advice for firefighters

Stay in danger area only with self-contained breathing apparatus. Prevent skin contact by keeping a safe distance or by wearing suitable protective clothing.

The life science business of Merck KGaA, Darmstadt, Germany
operates as MilliporeSigma in the US and Canada

5.4 Further information

Suppress (knock down) gases/vapors/mists with a water spray jet. Prevent fire extinguishing water from contaminating surface water or the ground water system.

SECTION 6: Accidental release measures

6.1 Personal precautions, protective equipment and emergency procedures

Advice for non-emergency personnel: Avoid generation and inhalation of dusts in all circumstances. Avoid substance contact. Ensure adequate ventilation. Evacuate the danger area, observe emergency procedures, consult an expert.
For personal protection see section 8.

6.2 Environmental precautions

Do not let product enter drains.

6.3 Methods and materials for containment and cleaning up

Cover drains. Collect, bind, and pump off spills. Observe possible material restrictions (see sections 7 and 10). Take up carefully. Dispose of properly. Clean up affected area. Avoid generation of dusts.

6.4 Reference to other sections

For disposal see section 13.

SECTION 7: Handling and storage

7.1 Precautions for safe handling

Advice on safe handling
Work under hood. Do not inhale substance/mixture.

Hygiene measures
Immediately change contaminated clothing. Apply preventive skin protection. Wash hands and face after working with substance.
For precautions see section 2.2.

7.2 Conditions for safe storage, including any incompatibilities

Storage conditions
Tightly closed. Dry. Keep in a well-ventilated place. Keep locked up or in an area accessible only to qualified or authorized persons.
Storage class (TRGS 510): 6.1C: Combustible, acute toxic Cat.3 / toxic compounds or compounds which causing chronic effects

7.3 Specific end use(s)

Apart from the uses mentioned in section 1.2 no other specific uses are stipulated

SECTION 8: Exposure controls/personal protection

8.1 Control parameters

Ingredients with workplace control parameters
Contains no substances with occupational exposure limit values.

The life science business of Merck KGaA, Darmstadt, Germany
operates as MilliporeSigma in the US and Canada

8.2 Exposure controls

Appropriate engineering controls
Immediately change contaminated clothing. Apply preventive skin protection. Wash hands and face after working with substance.

Personal protective equipment

Eye/face protection
Use equipment for eye protection tested and approved under appropriate government standards such as NIOSH (US) or EN 166(EU). Tightly fitting safety goggles

Skin protection
Handle with gloves. Gloves must be inspected prior to use. Use proper glove removal technique (without touching glove's outer surface) to avoid skin contact with this product. Dispose of contaminated gloves after use in accordance with applicable laws and good laboratory practices. Wash and dry hands.

Full contact
Material: Nitrile rubber
Minimum layer thickness: 0.11 mm
Break through time: > 480 min
Material tested:Dermatril® (KCL 740 / Aldrich Z677272, Size M)

Splash contact
Material: Nitrile rubber
Minimum layer thickness: 0.11 mm
Break through time: > 480 min
Material tested:Dermatril® (KCL 740 / Aldrich Z677272, Size M)

data source: KCL GmbH, D-36124 Eichenzell, phone +49 (0)6659 87300, e-mail sales@kcl.de, test method: EN374
If used in solution, or mixed with other substances, and under conditions which differ from EN 374, contact the supplier of the EC approved gloves. This recommendation is advisory only and must be evaluated by an industrial hygienist and safety officer familiar with the specific situation of anticipated use by our customers. It should not be construed as offering an approval for any specific use scenario.

Body Protection
Acid-resistant protective clothing

Respiratory protection
required when dusts are generated.
Our recommendations on filtering respiratory protection are based on the following standards: DIN EN 143, DIN 14387 and other accompanying standards relating to the used respiratory protection system.

Control of environmental exposure
Do not let product enter drains.

SECTION 9: Physical and chemical properties

9.1 Information on basic physical and chemical properties

a)	Appearance	Form: flakes Color: colorless

The life science business of Merck KGaA, Darmstadt, Germany
operates as MilliporeSigma in the US and Canada

b)	Odor	stinging
c)	Odor Threshold	No data available
d)	pH	2.6 at 1 g/l at 20 °C (68 °F)
e)	Melting point/freezing point	Melting point/range: 55 - 56 °C (131 - 133 °F) - lit.
f)	Initial boiling point and boiling range	189 °C 372 °F at 981 hPa - lit.
g)	Flash point	No data available
h)	Evaporation rate	No data available
i)	Flammability (solid, gas)	No data available
j)	Upper/lower flammability or explosive limits	No data available
k)	Vapor pressure	0.69 hPa at 25 °C (77 °F)
l)	Vapor density	No data available
m)	Relative density	No data available
n)	Water solubility	3.4 g/l at 20 °C (68 °F)
o)	Partition coefficient: n-octanol/water	log Pow: 6.30 - Potential bioaccumulation, (Lit.)
p)	Autoignition temperature	No data available
q)	Decomposition temperature	> 300 °C (> 572 °F) -
r)	Viscosity	No data available
s)	Explosive properties	No data available
t)	Oxidizing properties	No data available

9.2 Other safety information
No data available

SECTION 10: Stability and reactivity

10.1 Reactivity
The following applies in general to flammable organic substances and mixtures: in correspondingly fine distribution, when whirled up a dust explosion potential may generally be assumed.

10.2 Chemical stability
The product is chemically stable under standard ambient conditions (room temperature) .

10.3 Possibility of hazardous reactions
Violent reactions possible with:
Strong oxidizing agents
Strong acids
Bases

The life science business of Merck KGaA, Darmstadt, Germany
operates as MilliporeSigma in the US and Canada

10.4 Conditions to avoid
no information available

10.5 Incompatible materials
No data available

10.6 Hazardous decomposition products
In the event of fire: see section 5

SECTION 11: Toxicological information

11.1 Information on toxicological effects

Acute toxicity
Acute toxicity estimate Oral - 500.1 mg/kg
(Expert judgment)

Acute toxicity estimate Inhalation - 4 h - 11.1 mg/l
(Expert judgment)

Skin corrosion/irritation
No data available

Serious eye damage/eye irritation
Causes serious eye damage.

Respiratory or skin sensitization

Germ cell mutagenicity
No data available

No data available
No data available

Carcinogenicity
Suspected of causing cancer.

IARC: 2B - Group 2B: Possibly carcinogenic to humans (pentadecafluorooctanoic acid)

NTP: No ingredient of this product present at levels greater than or equal to 0.1% is identified as a known or anticipated carcinogen by NTP.

OSHA: No component of this product present at levels greater than or equal to 0.1% is on OSHA's list of regulated carcinogens.

Reproductive toxicity
May damage the unborn child.
Studies indicating a hazard to babies during the lactation period

Specific target organ toxicity - single exposure

The life science business of Merck KGaA, Darmstadt, Germany
operates as MilliporeSigma in the US and Canada

Specific target organ toxicity - repeated exposure
Causes damage to organs through prolonged or repeated exposure. - Liver

Aspiration hazard

11.2 Additional Information

RTECS: RH0781000

Cough, Shortness of breath, Headache, Nausea, Vomiting
To the best of our knowledge, the chemical, physical, and toxicological properties have not been thoroughly investigated.

After absorption:

gastric pain
Nausea
Vomiting
Drowsiness
somnolence

Handle in accordance with good industrial hygiene and safety practice.

Stomach - Irregularities - Based on Human Evidence

Stomach - Irregularities - Based on Human Evidence

SECTION 12: Ecological information

12.1 Toxicity

No data available

Toxicity to daphnia and other aquatic invertebrates	Remarks: No data available (pentadecafluorooctanoic acid)
Toxicity to algae	Remarks: No data available (pentadecafluorooctanoic acid)

12.2 Persistence and degradability

No data available

12.3 Bioaccumulative potential

No data available

12.4 Mobility in soil

12.5 Results of PBT and vPvB assessment

PBT/vPvB assessment not available as chemical safety assessment not required/not conducted

12.6 Other adverse effects

Discharge into the environment must be avoided.

The life science business of Merck KGaA, Darmstadt, Germany
operates as MilliporeSigma in the US and Canada

SECTION 13: Disposal considerations

13.1 Waste treatment methods

Product
Waste material must be disposed of in accordance with the national and local regulations. Leave chemicals in original containers. No mixing with other waste. Handle uncleaned containers like the product itself. See www.retrologistik.com for processes regarding the return of chemicals and containers, or contact us there if you have further questions.

SECTION 14: Transport information

DOT (US)
UN number: 3261 Class: 8 Packing group: III
Proper shipping name: Corrosive solid, acidic, organic, n.o.s. (pentadecafluorooctanoic acid)
Reportable Quantity (RQ):
Poison Inhalation Hazard: No

IMDG
UN number: 3261 Class: 8 Packing group: III EMS-No: F-A, S-B
Proper shipping name: CORROSIVE SOLID, ACIDIC, ORGANIC, N.O.S. (pentadecafluorooctanoic acid)

IATA
UN number: 3261 Class: 8 Packing group: III
Proper shipping name: Corrosive solid, acidic, organic, n.o.s. (pentadecafluorooctanoic acid)

SECTION 15: Regulatory information

SARA 302 Components
This material does not contain any components with a section 302 EHS TPQ.

SARA 313 Components
This material does not contain any chemical components with known CAS numbers that exceed the threshold (De Minimis) reporting levels established by SARA Title III, Section 313.

SARA 311/312 Hazards
Acute Health Hazard, Chronic Health Hazard

Massachusetts Right To Know Components
No components are subject to the Massachusetts Right to Know Act.

No components are subject to the Massachusetts Right to Know Act.

Pennsylvania Right To Know Components

	CAS-No.	Revision Date
pentadecafluorooctanoic acid	335-67-1	2018-02-01

New Jersey Right To Know Components

The life science business of Merck KGaA, Darmstadt, Germany
operates as MilliporeSigma in the US and Canada

SECTION 16: Other information

Further information

The above information is believed to be correct but does not purport to be all inclusive and shall be used only as a guide. The information in this document is based on the present state of our knowledge and is applicable to the product with regard to appropriate safety precautions. It does not represent any guarantee of the properties of the product. Sigma-Aldrich Corporation and its Affiliates shall not be held liable for any damage resulting from handling or from contact with the above product. See www.sigma-aldrich.com and/or the reverse side of invoice or packing slip for additional terms and conditions of sale.

Copyright 2020 Sigma-Aldrich Co. LLC. License granted to make unlimited paper copies for internal use only.

The branding on the header and/or footer of this document may temporarily not visually match the product purchased as we transition our branding. However, all of the information in the document regarding the product remains unchanged and matches the product ordered. For further information please contact mlsbranding@sial.com.

Version: 6.4 Revision Date: 04/18/2021 Print Date: 06/19/2021

The life science business of Merck KGaA, Darmstadt, Germany
operates as MilliporeSigma in the US and Canada

SAFETY DATA SHEET

Version 4.2
Revision Date 09/08/2015
Print Date 10/19/2018

1. PRODUCT AND COMPANY IDENTIFICATION

1.1 Product identifiers

Product name : Nonafluorobutane-1-sulfonic acid

Product Number : 562629
Brand : Aldrich

CAS-No. : 375-73-5

1.2 Relevant identified uses of the substance or mixture and uses advised against

Identified uses : Laboratory chemicals, Synthesis of substances

1.3 Details of the supplier of the safety data sheet

Company : Sigma-Aldrich
3050 Spruce Street
SAINT LOUIS MO 63103
USA

Telephone : +1 800-325-5832
Fax : +1 800-325-5052

1.4 Emergency telephone number

Emergency Phone # : +1-703-527-3887 (CHEMTREC)

2. HAZARDS IDENTIFICATION

2.1 Classification of the substance or mixture

GHS Classification in accordance with 29 CFR 1910 (OSHA HCS)
Acute toxicity, Oral (Category 4), H302
Skin corrosion (Category 1B), H314
Serious eye damage (Category 1), H318

For the full text of the H-Statements mentioned in this Section, see Section 16.

2.2 GHS Label elements, including precautionary statements

Pictogram



Signal word Danger

Hazard statement(s)
H302 Harmful if swallowed.
H314 Causes severe skin burns and eye damage.

Precautionary statement(s)
P264 Wash skin thoroughly after handling.
P270 Do not eat, drink or smoke when using this product.
P280 Wear protective gloves/ protective clothing/ eye protection/ face protection.
P301 + P312 IF SWALLOWED: Call a POISON CENTER or doctor/ physician if you feel unwell.
P301 + P330 + P331 IF SWALLOWED: Rinse mouth. Do NOT induce vomiting.
P303 + P361 + P353 IF ON SKIN (or hair): Remove/ Take off immediately all contaminated

	clothing. Rinse skin with water/ shower.
P304 + P340	IF INHALED: Remove victim to fresh air and keep at rest in a position comfortable for breathing.
P305 + P351 + P338	IF IN EYES: Rinse cautiously with water for several minutes. Remove contact lenses, if present and easy to do. Continue rinsing.
P310	Immediately call a POISON CENTER or doctor/ physician.
P321	Specific treatment (see supplemental first aid instructions on this label).
P363	Wash contaminated clothing before reuse.
P405	Store locked up.
P501	Dispose of contents/ container to an approved waste disposal plant.

2.3 Hazards not otherwise classified (HNOC) or not covered by GHS
Reacts violently with water.

3. COMPOSITION/INFORMATION ON INGREDIENTS

3.1 Substances

Formula	:	$C_4HF_9O_3S$
Molecular weight	:	300.10 g/mol
CAS-No.	:	375-73-5
EC-No.	:	206-793-1

Hazardous components

Component	Classification	Concentration
1,1,2,2,3,3,4,4,4-Nonafluorobutane-1-sulphonic acid		
	Acute Tox. 4; Skin Corr. 1B; Eye Dam. 1; H302, H314	<= 100 %

For the full text of the H-Statements mentioned in this Section, see Section 16.

4. FIRST AID MEASURES

4.1 Description of first aid measures

General advice
Consult a physician. Show this safety data sheet to the doctor in attendance.Move out of dangerous area.

If inhaled
If breathed in, move person into fresh air. If not breathing, give artificial respiration. Consult a physician.

In case of skin contact
Take off contaminated clothing and shoes immediately. Wash off with soap and plenty of water. Consult a physician.

In case of eye contact
Rinse thoroughly with plenty of water for at least 15 minutes and consult a physician.Continue rinsing eyes during transport to hospital.

If swallowed
Do NOT induce vomiting. Never give anything by mouth to an unconscious person. Rinse mouth with water. Consult a physician.

4.2 Most important symptoms and effects, both acute and delayed
The most important known symptoms and effects are described in the labelling (see section 2.2) and/or in section 11

4.3 Indication of any immediate medical attention and special treatment needed
No data available

5. FIREFIGHTING MEASURES

5.1 Extinguishing media

Suitable extinguishing media
Dry powder

5.2 Special hazards arising from the substance or mixture
Carbon oxides, Sulphur oxides, Hydrogen fluoride

5.3 Advice for firefighters
Wear self-contained breathing apparatus for firefighting if necessary.

5.4 Further information
No data available

6. ACCIDENTAL RELEASE MEASURES

6.1 Personal precautions, protective equipment and emergency procedures
Use personal protective equipment. Avoid breathing vapours, mist or gas. Ensure adequate ventilation. Evacuate personnel to safe areas.
For personal protection see section 8.

6.2 Environmental precautions
Do not let product enter drains.

6.3 Methods and materials for containment and cleaning up
Soak up with inert absorbent material and dispose of as hazardous waste. Do not flush with water. Keep in suitable, closed containers for disposal.

6.4 Reference to other sections
For disposal see section 13.

7. HANDLING AND STORAGE

7.1 Precautions for safe handling
Avoid contact with skin and eyes. Avoid inhalation of vapour or mist.
For precautions see section 2.2.

7.2 Conditions for safe storage, including any incompatibilities
Keep container tightly closed in a dry and well-ventilated place. Containers which are opened must be carefully resealed and kept upright to prevent leakage.
Never allow product to get in contact with water during storage.

Recommended storage temperature 2 - 8 °C

Handle and store under inert gas.

7.3 Specific end use(s)
Apart from the uses mentioned in section 1.2 no other specific uses are stipulated

8. EXPOSURE CONTROLS/PERSONAL PROTECTION

8.1 Control parameters

Components with workplace control parameters
Contains no substances with occupational exposure limit values.

8.2 Exposure controls

Appropriate engineering controls
Handle in accordance with good industrial hygiene and safety practice. Wash hands before breaks and at the end of workday.

Personal protective equipment

Eye/face protection
Tightly fitting safety goggles. Faceshield (8-inch minimum). Use equipment for eye protection tested and approved under appropriate government standards such as NIOSH (US) or EN 166(EU).

Skin protection
Handle with gloves. Gloves must be inspected prior to use. Use proper glove removal technique (without touching glove's outer surface) to avoid skin contact with this product. Dispose of contaminated gloves after use in accordance with applicable laws and good laboratory practices. Wash and dry hands.

Body Protection
Complete suit protecting against chemicals, Flame retardant protective clothing, The type of protective equipment must be selected according to the concentration and amount of the dangerous substance at the specific workplace.

Respiratory protection
Where risk assessment shows air-purifying respirators are appropriate use a full-face respirator with multi-purpose combination (US) or type ABEK (EN 14387) respirator cartridges as a backup to engineering controls. If the respirator is the sole means of protection, use a full-face supplied air respirator. Use respirators and components tested and approved under appropriate government standards such as NIOSH (US) or CEN (EU).

Control of environmental exposure
Do not let product enter drains.

9. PHYSICAL AND CHEMICAL PROPERTIES

9.1 Information on basic physical and chemical properties

a)	Appearance	Form: liquid Colour: colourless
b)	Odour	No data available
c)	Odour Threshold	No data available
d)	pH	No data available
e)	Melting point/freezing point	No data available
f)	Initial boiling point and boiling range	112 - 114 °C (234 - 237 °F) at 19 hPa (14 mmHg) - lit.
g)	Flash point	No data available
h)	Evaporation rate	No data available
i)	Flammability (solid, gas)	No data available
j)	Upper/lower flammability or explosive limits	No data available
k)	Vapour pressure	No data available
l)	Vapour density	No data available
m)	Relative density	1.811 g/cm3 at 25 °C (77 °F)
n)	Water solubility	No data available
o)	Partition coefficient: n-octanol/water	No data available
p)	Auto-ignition temperature	No data available
q)	Decomposition temperature	No data available
r)	Viscosity	No data available
s)	Explosive properties	No data available
t)	Oxidizing properties	No data available

9.2 Other safety information
No data available

10. STABILITY AND REACTIVITY

10.1 Reactivity
No data available

10.2 Chemical stability
Stable under recommended storage conditions.

10.3 Possibility of hazardous reactions
Reacts violently with water.

10.4 Conditions to avoid
Do not allow water to enter container because of violent reaction.
Exposure to moisture

10.5 Incompatible materials
Strong oxidizing agentsStrong oxidizing agents

10.6 Hazardous decomposition products
Other decomposition products - No data available
In the event of fire: see section 5

11. TOXICOLOGICAL INFORMATION

11.1 Information on toxicological effects

Acute toxicity
LD50 Oral - Rat - 430 mg/kg
Remarks: Behavioral:Somnolence (general depressed activity). Skin and Appendages: Other: Hair. Nutritional and Gross Metabolic:Weight loss or decreased weight gain.

Inhalation: No data available

Dermal: No data available

No data available

Skin corrosion/irritation
No data available

Serious eye damage/eye irritation
No data available

Respiratory or skin sensitisation
No data available

Germ cell mutagenicity
No data available

Carcinogenicity

IARC: No component of this product present at levels greater than or equal to 0.1% is identified as probable, possible or confirmed human carcinogen by IARC.

ACGIH: No component of this product present at levels greater than or equal to 0.1% is identified as a carcinogen or potential carcinogen by ACGIH.

NTP: No component of this product present at levels greater than or equal to 0.1% is identified as a known or anticipated carcinogen by NTP.

OSHA: No component of this product present at levels greater than or equal to 0.1% is identified as a carcinogen or potential carcinogen by OSHA.

Reproductive toxicity
No data available

No data available

Specific target organ toxicity - single exposure
No data available

Specific target organ toxicity - repeated exposure
No data available

Aspiration hazard
No data available

Additional Information
RTECS: EK5930000

Material is extremely destructive to tissue of the mucous membranes and upper respiratory tract, eyes, and skin., spasm, inflammation and edema of the larynx, spasm, inflammation and edema of the bronchi, pneumonitis, pulmonary edema, burning sensation, Cough, wheezing, laryngitis, Shortness of breath, Headache, Nausea

12. ECOLOGICAL INFORMATION

12.1 Toxicity
No data available

12.2 Persistence and degradability
No data available

12.3 Bioaccumulative potential
No data available

12.4 Mobility in soil
No data available

12.5 Results of PBT and vPvB assessment
PBT/vPvB assessment not available as chemical safety assessment not required/not conducted

12.6 Other adverse effects

No data available

13. DISPOSAL CONSIDERATIONS

13.1 Waste treatment methods

Product
Offer surplus and non-recyclable solutions to a licensed disposal company. Contact a licensed professional waste disposal service to dispose of this material. Dissolve or mix the material with a combustible solvent and burn in a chemical incinerator equipped with an afterburner and scrubber.

Contaminated packaging
Dispose of as unused product.

14. TRANSPORT INFORMATION

DOT (US)
UN number: 3265 Class: 8 Packing group: II
Proper shipping name: Corrosive liquid, acidic, organic, n.o.s. (1,1,2,2,3,3,4,4,4-Nonafluorobutane-1-sulphonic acid)

Poison Inhalation Hazard: No

IMDG
UN number: 3265 Class: 8 Packing group: II EMS-No: F-A, S-B
Proper shipping name: CORROSIVE LIQUID, ACIDIC, ORGANIC, N.O.S. (1,1,2,2,3,3,4,4,4-Nonafluorobutane-1-sulphonic acid)

IATA
UN number: 3265 Class: 8 Packing group: II
Proper shipping name: Corrosive liquid, acidic, organic, n.o.s. (1,1,2,2,3,3,4,4,4-Nonafluorobutane-1-sulphonic acid)

15. REGULATORY INFORMATION

SARA 302 Components
No chemicals in this material are subject to the reporting requirements of SARA Title III, Section 302.

SARA 313 Components
This material does not contain any chemical components with known CAS numbers that exceed the threshold (De Minimis) reporting levels established by SARA Title III, Section 313.

SARA 311/312 Hazards
Acute Health Hazard

Massachusetts Right To Know Components
No components are subject to the Massachusetts Right to Know Act.

Pennsylvania Right To Know Components

CAS-No. Revision Date

1,1,2,2,3,3,4,4,4-Nonafluorobutane-1-sulphonic acid	375-73-5

New Jersey Right To Know Components

	CAS-No.	Revision Date
1,1,2,2,3,3,4,4,4-Nonafluorobutane-1-sulphonic acid	375-73-5	

California Prop. 65 Components

This product does not contain any chemicals known to State of California to cause cancer, birth defects, or any other reproductive harm.

16. OTHER INFORMATION

Full text of H-Statements referred to under sections 2 and 3.

Acute Tox.	Acute toxicity
Eye Dam.	Serious eye damage
H302	Harmful if swallowed.
H314	Causes severe skin burns and eye damage.
H318	Causes serious eye damage.
Skin Corr.	Skin corrosion

HMIS Rating

Health hazard:	3
Chronic Health Hazard:	
Flammability:	0
Physical Hazard	0

NFPA Rating

Health hazard:	3
Fire Hazard:	0
Reactivity Hazard:	0

Further information

Copyright 2015 Sigma-Aldrich Co. LLC. License granted to make unlimited paper copies for internal use only.
The above information is believed to be correct but does not purport to be all inclusive and shall be used only as a guide. The information in this document is based on the present state of our knowledge and is applicable to the product with regard to appropriate safety precautions. It does not represent any guarantee of the properties of the product. Sigma-Aldrich Corporation and its Affiliates shall not be held liable for any damage resulting from handling or from contact with the above product. See www.sigma-aldrich.com and/or the reverse side of invoice or packing slip for additional terms and conditions of sale.

Preparation Information

Sigma-Aldrich Corporation
Product Safety – Americas Region
1-800-521-8956

Version: 4.2 Revision Date: 09/08/2015 Print Date: 10/19/2018

SAFETY DATA SHEET

Version 6.3
Revision Date 04/18/2021
Print Date 07/08/2021

SECTION 1: Identification of the substance/mixture and of the company/undertaking

1.1 Product identifiers

Product name : Tricosafluorododecanoic acid

Product Number : 406449
Brand : Aldrich
CAS-No. : 307-55-1

1.2 Relevant identified uses of the substance or mixture and uses advised against

Identified uses : Laboratory chemicals, Synthesis of substances

1.3 Details of the supplier of the safety data sheet

Company : Sigma-Aldrich Inc.
3050 SPRUCE ST
ST. LOUIS MO 63103
UNITED STATES

Telephone : +1 314 771-5765
Fax : +1 800 325-5052

1.4 Emergency telephone

Emergency Phone # : 800-424-9300 CHEMTREC (USA) +1-703-527-3887 CHEMTREC (International) 24 Hours/day; 7 Days/week

SECTION 2: Hazards identification

2.1 Classification of the substance or mixture

GHS Classification in accordance with 29 CFR 1910 (OSHA HCS)

Skin irritation (Category 2), H315
Eye irritation (Category 2A), H319
Specific target organ toxicity - single exposure (Category 3), Respiratory system, H335
Short-term (acute) aquatic hazard (Category 1), H400

For the full text of the H-Statements mentioned in this Section, see Section 16.

2.2 GHS Label elements, including precautionary statements

Pictogram



Signal word Warning

The life science business of Merck KGaA, Darmstadt, Germany
operates as MilliporeSigma in the US and Canada

Hazard statement(s)

H315	Causes skin irritation.
H319	Causes serious eye irritation.
H335	May cause respiratory irritation.
H400	Very toxic to aquatic life.

Precautionary statement(s)

P261	Avoid breathing dust/ fume/ gas/ mist/ vapors/ spray.
P264	Wash skin thoroughly after handling.
P271	Use only outdoors or in a well-ventilated area.
P273	Avoid release to the environment.
P280	Wear protective gloves/ eye protection/ face protection.
P302 + P352	IF ON SKIN: Wash with plenty of soap and water.
P304 + P340 + P312	IF INHALED: Remove person to fresh air and keep comfortable for breathing. Call a POISON CENTER/ doctor if you feel unwell.
P305 + P351 + P338	IF IN EYES: Rinse cautiously with water for several minutes. Remove contact lenses, if present and easy to do. Continue rinsing.
P332 + P313	If skin irritation occurs: Get medical advice/ attention.
P337 + P313	If eye irritation persists: Get medical advice/ attention.
P362	Take off contaminated clothing and wash before reuse.
P391	Collect spillage.
P403 + P233	Store in a well-ventilated place. Keep container tightly closed.
P405	Store locked up.
P501	Dispose of contents/ container to an approved waste disposal plant.

2.3 Hazards not otherwise classified (HNOC) or not covered by GHS - none

SECTION 3: Composition/information on ingredients

3.1 Substances

Synonyms	:	Perfluorododecanoic acid Perfluorolauric acid
Formula	:	$C_{12}HF_{23}O_2$
Molecular weight	:	614.10 g/mol
CAS-No.	:	307-55-1
EC-No.	:	206-203-2

Component	Classification	Concentration
Tricosafluorododecanoic acid		
	Acute Tox. 4; Carc. 2; Repr. 1B; Lact. ; STOT RE 1; H302, H332, H351, H360, H362, H372 M-Factor - Aquatic Acute: 10	<= 100 %

For the full text of the H-Statements mentioned in this Section, see Section 16.

The life science business of Merck KGaA, Darmstadt, Germany
operates as MilliporeSigma in the US and Canada

SECTION 4: First aid measures

4.1 Description of first-aid measures

General advice
Consult a physician. Show this material safety data sheet to the doctor in attendance.Move out of dangerous area.

If inhaled
If breathed in, move person into fresh air. If not breathing, give artificial respiration. Consult a physician.

In case of skin contact
Wash off with soap and plenty of water. Consult a physician.

In case of eye contact
Rinse thoroughly with plenty of water for at least 15 minutes and consult a physician.

If swallowed
Never give anything by mouth to an unconscious person. Rinse mouth with water. Consult a physician.

4.2 Most important symptoms and effects, both acute and delayed
The most important known symptoms and effects are described in the labelling (see section 2.2) and/or in section 11

4.3 Indication of any immediate medical attention and special treatment needed
No data available

SECTION 5: Firefighting measures

5.1 Extinguishing media

Suitable extinguishing media
Use water spray, alcohol-resistant foam, dry chemical or carbon dioxide.

5.2 Special hazards arising from the substance or mixture
Carbon oxides
Hydrogen fluoride

5.3 Advice for firefighters
Wear self-contained breathing apparatus for firefighting if necessary.

5.4 Further information
No data available

SECTION 6: Accidental release measures

6.1 Personal precautions, protective equipment and emergency procedures
Use personal protective equipment. Avoid dust formation. Avoid breathing vapors, mist or gas. Ensure adequate ventilation. Evacuate personnel to safe areas. Avoid breathing dust. For personal protection see section 8.

6.2 Environmental precautions
Prevent further leakage or spillage if safe to do so. Do not let product enter drains. Discharge into the environment must be avoided.

The life science business of Merck KGaA, Darmstadt, Germany
operates as MilliporeSigma in the US and Canada

6.3 Methods and materials for containment and cleaning up

Pick up and arrange disposal without creating dust. Sweep up and shovel. Keep in suitable, closed containers for disposal.

6.4 Reference to other sections

For disposal see section 13.

SECTION 7: Handling and storage

7.1 Precautions for safe handling

Advice on safe handling

Avoid contact with skin and eyes. Avoid formation of dust and aerosols.**Advice on safe handling**

Further processing of solid materials may result in the formation of combustible dusts. The potential for combustible dust formation should be taken into consideration before additional processing occurs.

Advice on protection against fire and explosion

Provide appropriate exhaust ventilation at places where dust is formed.

Hygiene measures

Handle in accordance with good industrial hygiene and safety practice. Wash hands before breaks and at the end of workday.
For precautions see section 2.2.

7.2 Conditions for safe storage, including any incompatibilities

Storage conditions

Keep container tightly closed in a dry and well-ventilated place.
Storage class (TRGS 510): 11: Combustible Solids

7.3 Specific end use(s)

Apart from the uses mentioned in section 1.2 no other specific uses are stipulated

SECTION 8: Exposure controls/personal protection

8.1 Control parameters

Ingredients with workplace control parameters

Contains no substances with occupational exposure limit values.

8.2 Exposure controls

Appropriate engineering controls

Handle in accordance with good industrial hygiene and safety practice. Wash hands before breaks and at the end of workday.

Personal protective equipment

Eye/face protection

Safety glasses with side-shields conforming to EN166 Use equipment for eye protection tested and approved under appropriate government standards such as NIOSH (US) or EN 166(EU).

Skin protection

Handle with gloves. Gloves must be inspected prior to use. Use proper glove removal technique (without touching glove's outer surface) to avoid skin contact

The life science business of Merck KGaA, Darmstadt, Germany
operates as MilliporeSigma in the US and Canada

with this product. Dispose of contaminated gloves after use in accordance with applicable laws and good laboratory practices. Wash and dry hands.

Body Protection
Impervious clothing, The type of protective equipment must be selected according to the concentration and amount of the dangerous substance at the specific workplace.

Respiratory protection
For nuisance exposures use type P95 (US) or type P1 (EU EN 143) particle respirator.For higher level protection use type OV/AG/P99 (US) or type ABEK-P2 (EU EN 143) respirator cartridges. Use respirators and components tested and approved under appropriate government standards such as NIOSH (US) or CEN (EU).

Control of environmental exposure
Prevent further leakage or spillage if safe to do so. Do not let product enter drains. Discharge into the environment must be avoided.

SECTION 9: Physical and chemical properties

9.1 Information on basic physical and chemical properties

a)	Appearance	Form: crystalline Color: white
b)	Odor	No data available
c)	Odor Threshold	No data available
d)	pH	No data available
e)	Melting point/freezing point	Melting point/range: 105 - 108 °C (221 - 226 °F) - lit.
f)	Initial boiling point and boiling range	245 °C 473 °F at 987 hPa - lit.
g)	Flash point	()No data available
h)	Evaporation rate	No data available
i)	Flammability (solid, gas)	No data available
j)	Upper/lower flammability or explosive limits	No data available
k)	Vapor pressure	No data available
l)	Vapor density	No data available
m)	Relative density	No data available
n)	Water solubility	No data available
o)	Partition coefficient: n-octanol/water	No data available
p)	Autoignition temperature	No data available
q)	Decomposition temperature	No data available
r)	Viscosity	No data available

The life science business of Merck KGaA, Darmstadt, Germany
operates as MilliporeSigma in the US and Canada

s) Explosive properties No data available

t) Oxidizing properties No data available

9.2 Other safety information
No data available

SECTION 10: Stability and reactivity

10.1 Reactivity
No data available

10.2 Chemical stability
Stable under recommended storage conditions.

10.3 Possibility of hazardous reactions
No data available

10.4 Conditions to avoid
No data available

10.5 Incompatible materials
Strong oxidizing agents

10.6 Hazardous decomposition products
In the event of fire: see section 5

SECTION 11: Toxicological information

11.1 Information on toxicological effects

Acute toxicity
Acute toxicity estimate Oral - 500.1 mg/kg
(Expert judgment)

Acute toxicity estimate Inhalation - 4 h - 11.1 mg/l
(Expert judgment)

Skin corrosion/irritation
No data available

Serious eye damage/eye irritation
Causes serious eye damage.

Respiratory or skin sensitization

Germ cell mutagenicity
No data available

No data available
No data available

The life science business of Merck KGaA, Darmstadt, Germany
operates as MilliporeSigma in the US and Canada

Carcinogenicity
Suspected of causing cancer.

IARC: No ingredient of this product present at levels greater than or equal to 0.1% is identified as probable, possible or confirmed human carcinogen by IARC.

NTP: No ingredient of this product present at levels greater than or equal to 0.1% is identified as a known or anticipated carcinogen by NTP.

OSHA: No component of this product present at levels greater than or equal to 0.1% is on OSHA's list of regulated carcinogens.

Reproductive toxicity
May damage the unborn child.
Studies indicating a hazard to babies during the lactation period

Specific target organ toxicity - single exposure

Specific target organ toxicity - repeated exposure
Causes damage to organs through prolonged or repeated exposure. - Liver

Aspiration hazard

11.2 Additional Information
Not available

To the best of our knowledge, the chemical, physical, and toxicological properties have not been thoroughly investigated.

After absorption:

gastric pain
Nausea
Vomiting
Drowsiness
somnolence

Handle in accordance with good industrial hygiene and safety practice.

SECTION 12: Ecological information

12.1 Toxicity
No data available

Toxicity to daphnia and other aquatic invertebrates	Remarks: No data available (Tricosafluorododecanoic acid)
Toxicity to algae	Remarks: No data available (Tricosafluorododecanoic acid)

12.2 Persistence and degradability
No data available

The life science business of Merck KGaA, Darmstadt, Germany
operates as MilliporeSigma in the US and Canada

12.3 Bioaccumulative potential
No data available

12.4 Mobility in soil
No data available

12.5 Results of PBT and vPvB assessment
PBT/vPvB assessment not available as chemical safety assessment not required/not conducted

12.6 Other adverse effects
An environmental hazard cannot be excluded in the event of unprofessional handling or disposal.
Very toxic to aquatic life.
Discharge into the environment must be avoided.

SECTION 13: Disposal considerations

13.1 Waste treatment methods

Product
Offer surplus and non-recyclable solutions to a licensed disposal company. Contact a licensed professional waste disposal service to dispose of this material.

Contaminated packaging
Dispose of as unused product.

SECTION 14: Transport information

DOT (US)
Not dangerous goods

IMDG
Not dangerous goods

IATA
Not dangerous goods

Further information
Not classified as dangerous in the meaning of transport regulations.

SECTION 15: Regulatory information

SARA 302 Components
No chemicals in this material are subject to the reporting requirements of SARA Title III, Section 302.

SARA 313 Components
This material does not contain any chemical components with known CAS numbers that exceed the threshold (De Minimis) reporting levels established by SARA Title III, Section 313.

SARA 311/312 Hazards

The life science business of Merck KGaA, Darmstadt, Germany
operates as MilliporeSigma in the US and Canada

Acute Health Hazard

Massachusetts Right To Know Components
No components are subject to the Massachusetts Right to Know Act.

No components are subject to the Massachusetts Right to Know Act.

Pennsylvania Right To Know Components

Tricosafluorododecanoic acid	CAS-No. 307-55-1	Revision Date

Tricosafluorododecanoic acid	CAS-No. 307-55-1	Revision Date

New Jersey Right To Know Components

Tricosafluorododecanoic acid	CAS-No. 307-55-1	Revision Date

SECTION 16: Other information

Further information
Copyright 2020 Sigma-Aldrich Co. LLC. License granted to make unlimited paper copies for internal use only.
The above information is believed to be correct but does not purport to be all inclusive and shall be used only as a guide. The information in this document is based on the present state of our knowledge and is applicable to the product with regard to appropriate safety precautions. It does not represent any guarantee of the properties of the product. Sigma-Aldrich Corporation and its Affiliates shall not be held liable for any damage resulting from handling or from contact with the above product. See www.sigma-aldrich.com and/or the reverse side of invoice or packing slip for additional terms and conditions of sale.

The branding on the header and/or footer of this document may temporarily not visually match the product purchased as we transition our branding. However, all of the information in the document regarding the product remains unchanged and matches the product ordered. For further information please contact mlsbranding@sial.com.

Version: 6.3 Revision Date: 04/18/2021 Print Date: 07/08/2021

The life science business of Merck KGaA, Darmstadt, Germany
operates as MilliporeSigma in the US and Canada

SAFETY DATA SHEET

Version 6.1
Revision Date 01/15/2020
Print Date 06/19/2021

SECTION 1: Identification of the substance/mixture and of the company/undertaking

1.1 Product identifiers

Product name : Perfluoroheptanoic acid

Product Number : 342041
Brand : Aldrich
CAS-No. : 375-85-9

1.2 Relevant identified uses of the substance or mixture and uses advised against

Identified uses : Laboratory chemicals, Synthesis of substances

1.3 Details of the supplier of the safety data sheet

Company : Sigma-Aldrich Inc.
3050 SPRUCE ST
ST. LOUIS MO 63103
UNITED STATES

Telephone : +1 314 771-5765
Fax : +1 800 325-5052

1.4 Emergency telephone number

Emergency Phone # : 800-424-9300 CHEMTREC (USA) +1-703-527-3887 CHEMTREC (International) 24 Hours/day; 7 Days/week

SECTION 2: Hazards identification

2.1 Classification of the substance or mixture

GHS Classification in accordance with 29 CFR 1910 (OSHA HCS)

Acute toxicity, Oral (Category 4), H302
Skin corrosion (Category 1B), H314
Serious eye damage (Category 1), H318

For the full text of the H-Statements mentioned in this Section, see Section 16.

2.2 GHS Label elements, including precautionary statements

Pictogram



Signal word Danger

Hazard statement(s)
H302 Harmful if swallowed.

The life science business of Merck KGaA, Darmstadt, Germany
operates as MilliporeSigma in the US and Canada

H314	Causes severe skin burns and eye damage.

Precautionary statement(s)

P260	Do not breathe dust or mist.
P264	Wash skin thoroughly after handling.
P270	Do not eat, drink or smoke when using this product.
P280	Wear protective gloves/ protective clothing/ eye protection/ face protection.
P301 + P312	IF SWALLOWED: Call a POISON CENTER/doctor if you feel unwell.
P301 + P330 + P331	IF SWALLOWED: Rinse mouth. Do NOT induce vomiting.
P303 + P361 + P353	IF ON SKIN (or hair): Remove/ Take off immediately all contaminated clothing. Rinse skin with water/ shower.
P304 + P340	IF INHALED: Remove victim to fresh air and keep at rest in a position comfortable for breathing.
P305 + P351 + P338	IF IN EYES: Rinse cautiously with water for several minutes. Remove contact lenses, if present and easy to do. Continue rinsing.
P310	Immediately call a POISON CENTER/doctor.
P321	Specific treatment (see supplemental first aid instructions on this label).
P363	Wash contaminated clothing before reuse.
P405	Store locked up.
P501	Dispose of contents/ container to an approved waste disposal plant.

2.3 Hazards not otherwise classified (HNOC) or not covered by GHS - none

SECTION 3: Composition/information on ingredients

3.1 Substances

Formula	:	$C_7HF_{13}O_2$
Molecular weight	:	364.06 g/mol
CAS-No.	:	375-85-9
EC-No.	:	206-798-9

Component	Classification	Concentration
Perfluoroheptanoic acid		
	Acute Tox. 4; Skin Corr. 1B; Eye Dam. 1; H302, H314, H318	<= 100 %

For the full text of the H-Statements mentioned in this Section, see Section 16.

SECTION 4: First aid measures

4.1 Description of first aid measures

General advice

Consult a physician. Show this safety data sheet to the doctor in attendance.Move out of dangerous area.

The life science business of Merck KGaA, Darmstadt, Germany
operates as MilliporeSigma in the US and Canada

If inhaled
If breathed in, move person into fresh air. If not breathing, give artificial respiration. Consult a physician.

In case of skin contact
Take off contaminated clothing and shoes immediately. Wash off with soap and plenty of water. Consult a physician.

In case of eye contact
Rinse thoroughly with plenty of water for at least 15 minutes and consult a physician.Continue rinsing eyes during transport to hospital.

If swallowed
Do NOT induce vomiting. Never give anything by mouth to an unconscious person. Rinse mouth with water. Consult a physician.

4.2 Most important symptoms and effects, both acute and delayed
The most important known symptoms and effects are described in the labelling (see section 2.2) and/or in section 11

4.3 Indication of any immediate medical attention and special treatment needed
No data available

SECTION 5: Firefighting measures

5.1 Extinguishing media

Suitable extinguishing media
Use water spray, alcohol-resistant foam, dry chemical or carbon dioxide.

5.2 Special hazards arising from the substance or mixture
Carbon oxides, Hydrogen fluoride
Carbon oxides, Hydrogen fluoride

5.3 Advice for firefighters
Wear self-contained breathing apparatus for firefighting if necessary.

5.4 Further information
No data available

SECTION 6: Accidental release measures

6.1 Personal precautions, protective equipment and emergency procedures
Use personal protective equipment. Avoid dust formation. Avoid breathing vapours, mist or gas. Ensure adequate ventilation. Evacuate personnel to safe areas. Avoid breathing dust.
For personal protection see section 8.

6.2 Environmental precautions
Do not let product enter drains.

6.3 Methods and materials for containment and cleaning up
Pick up and arrange disposal without creating dust. Sweep up and shovel. Keep in suitable, closed containers for disposal.

6.4 Reference to other sections
For disposal see section 13.

The life science business of Merck KGaA, Darmstadt, Germany
operates as MilliporeSigma in the US and Canada

SECTION 7: Handling and storage

7.1 Precautions for safe handling

Avoid contact with skin and eyes. Avoid formation of dust and aerosols.
Provide appropriate exhaust ventilation at places where dust is formed.Normal measures for preventive fire protection.
For precautions see section 2.2.

7.2 Conditions for safe storage, including any incompatibilities

Keep container tightly closed in a dry and well-ventilated place.
Storage class (TRGS 510): 8B: Non-combustible, corrosive hazardous materials

7.3 Specific end use(s)

Apart from the uses mentioned in section 1.2 no other specific uses are stipulated

SECTION 8: Exposure controls/personal protection

8.1 Control parameters

Components with workplace control parameters
Contains no substances with occupational exposure limit values.

8.2 Exposure controls

Appropriate engineering controls
Handle in accordance with good industrial hygiene and safety practice. Wash hands before breaks and at the end of workday.

Personal protective equipment

Eye/face protection
Face shield and safety glasses Use equipment for eye protection tested and approved under appropriate government standards such as NIOSH (US) or EN 166(EU).

Skin protection
Handle with gloves. Gloves must be inspected prior to use. Use proper glove removal technique (without touching glove's outer surface) to avoid skin contact with this product. Dispose of contaminated gloves after use in accordance with applicable laws and good laboratory practices. Wash and dry hands.

Body Protection
Complete suit protecting against chemicals, The type of protective equipment must be selected according to the concentration and amount of the dangerous substance at the specific workplace.

Respiratory protection
Where risk assessment shows air-purifying respirators are appropriate use a full-face particle respirator type N100 (US) or type P3 (EN 143) respirator cartridges as a backup to engineering controls. If the respirator is the sole means of protection, use a full-face supplied air respirator. Use respirators and components tested and approved under appropriate government standards such as NIOSH (US) or CEN (EU).

Control of environmental exposure
Do not let product enter drains.

The life science business of Merck KGaA, Darmstadt, Germany
operates as MilliporeSigma in the US and Canada

SECTION 9: Physical and chemical properties

9.1 Information on basic physical and chemical properties

a)	Appearance	Form: crystalline Colour: beige
b)	Odour	No data available
c)	Odour Threshold	No data available
d)	pH	No data available
e)	Melting point/freezing point	Melting point/freezing point: 30 °C (86 °F)
f)	Initial boiling point and boiling range	175 °C 347 °F at 989 hPa
g)	Flash point	> 113.00 °C (> 235.40 °F) - closed cup
h)	Evaporation rate	No data available
i)	Flammability (solid, gas)	No data available
j)	Upper/lower flammability or explosive limits	No data available
k)	Vapour pressure	No data available
l)	Vapour density	No data available
m)	Relative density	1.792 g/mL at 25 °C (77 °F)
n)	Water solubility	No data available
o)	Partition coefficient: n-octanol/water	No data available
p)	Auto-ignition temperature	No data available
q)	Decomposition temperature	No data available
r)	Viscosity	No data available
s)	Explosive properties	No data available
t)	Oxidizing properties	No data available

9.2 Other safety information

No data available

SECTION 10: Stability and reactivity

10.1 Reactivity

No data available

10.2 Chemical stability

Stable under recommended storage conditions.

The life science business of Merck KGaA, Darmstadt, Germany
operates as MilliporeSigma in the US and Canada

10.3 Possibility of hazardous reactions
No data available

10.4 Conditions to avoid
No data available

10.5 Incompatible materials
Strong oxidizing agents

10.6 Hazardous decomposition products
Hazardous decomposition products formed under fire conditions. - Carbon oxides, Hydrogen fluoride
Hazardous decomposition products formed under fire conditions. - Carbon oxides, Hydrogen fluoride
Other decomposition products - No data available
In the event of fire: see section 5

SECTION 11: Toxicological information

11.1 Information on toxicological effects

Acute toxicity
No data available
Inhalation: No data available
Dermal: No data available
No data available

Skin corrosion/irritation
No data available

Serious eye damage/eye irritation
No data available

Respiratory or skin sensitisation
No data available

Germ cell mutagenicity
No data available

Carcinogenicity

IARC:	No component of this product present at levels greater than or equal to 0.1% is identified as probable, possible or confirmed human carcinogen by IARC.
ACGIH:	No component of this product present at levels greater than or equal to 0.1% is identified as a carcinogen or potential carcinogen by ACGIH.
NTP:	No component of this product present at levels greater than or equal to 0.1% is identified as a known or anticipated carcinogen by NTP.
OSHA:	No component of this product present at levels greater than or equal to 0.1% is on OSHA's list of regulated carcinogens.

Reproductive toxicity
No data available
No data available

Specific target organ toxicity - single exposure
No data available

The life science business of Merck KGaA, Darmstadt, Germany
operates as MilliporeSigma in the US and Canada

Specific target organ toxicity - repeated exposure
No data available

Aspiration hazard
No data available

Additional Information
RTECS: Not available

SECTION 12: Ecological information

12.1 Toxicity
No data available

12.2 Persistence and degradability
No data available

12.3 Bioaccumulative potential
No data available

12.4 Mobility in soil
No data available

12.5 Results of PBT and vPvB assessment
PBT/vPvB assessment not available as chemical safety assessment not required/not conducted

12.6 Other adverse effects
No data available

SECTION 13: Disposal considerations

13.1 Waste treatment methods

Product
Offer surplus and non-recyclable solutions to a licensed disposal company. Contact a licensed professional waste disposal service to dispose of this material. Dissolve or mix the material with a combustible solvent and burn in a chemical incinerator equipped with an afterburner and scrubber.

Contaminated packaging
Dispose of as unused product.

SECTION 14: Transport information

DOT (US)
UN number: 3261 Class: 8 Packing group: II
Proper shipping name: Corrosive solid, acidic, organic, n.o.s. (Perfluoroheptanoic acid)
Poison Inhalation Hazard: No

IMDG
UN number: 3261 Class: 8 Packing group: II EMS-No: F-A, S-B

The life science business of Merck KGaA, Darmstadt, Germany
operates as MilliporeSigma in the US and Canada

Proper shipping name: CORROSIVE SOLID, ACIDIC, ORGANIC, N.O.S. (Perfluoroheptanoic acid)

IATA
UN number: 3261 Class: 8 Packing group: II
Proper shipping name: Corrosive solid, acidic, organic, n.o.s. (Perfluoroheptanoic acid)

SECTION 15: Regulatory information

SARA 302 Components
No chemicals in this material are subject to the reporting requirements of SARA Title III, Section 302.

SARA 313 Components
This material does not contain any chemical components with known CAS numbers that exceed the threshold (De Minimis) reporting levels established by SARA Title III, Section 313.

SARA 311/312 Hazards
Acute Health Hazard

Massachusetts Right To Know Components
No components are subject to the Massachusetts Right to Know Act.

Pennsylvania Right To Know Components

Perfluoroheptanoic acid	CAS-No. 375-85-9	Revision Date

New Jersey Right To Know Components

Perfluoroheptanoic acid	CAS-No. 375-85-9	Revision Date

California Prop. 65 Components
This product does not contain any chemicals known to State of California to cause cancer, birth defects, or any other reproductive harm.

SECTION 16: Other information

Further information
Copyright 2020 Sigma-Aldrich Co. LLC. License granted to make unlimited paper copies for internal use only.
The above information is believed to be correct but does not purport to be all inclusive and shall be used only as a guide. The information in this document is based on the present state of our knowledge and is applicable to the product with regard to appropriate safety precautions. It does not represent any guarantee of the properties of the product. Sigma-Aldrich Corporation and its Affiliates shall not be held liable for any damage resulting from handling or from contact with the above product. See www.sigma-aldrich.com and/or the reverse side of invoice or packing slip for additional terms and conditions of sale.

The branding on the header and/or footer of this document may temporarily not visually match the product purchased as we transition our branding. However, all of the

The life science business of Merck KGaA, Darmstadt, Germany
operates as MilliporeSigma in the US and Canada

information in the document regarding the product remains unchanged and matches the product ordered. For further information please contact mlsbranding@sial.com.

Version: 6.1 Revision Date: 01/15/2020 Print Date: 06/19/2021

The life science business of Merck KGaA, Darmstadt, Germany
operates as MilliporeSigma in the US and Canada

Perfluorohexanesulfonic acid

Safety Data Sheet 616432T

according to Federal Register / Vol. 77, No. 58 / Monday, March 26, 2012 / Rules and Regulations

Date of issue: 09/21/2016 Version: 1.0

SECTION 1: Identification

1.1. Identification

Product form	:	Substance
Substance name	:	Perfluorohexanesulfonic acid
CAS No	:	355-46-4
Product code	:	6164-3-2T
Formula	:	C6HF13O3S
Synonyms	:	1,1,2,2,3,3,4,4,5,5,6,6,6-Tridecafluorohexane-1-sulfonic acid
Other means of identification	:	MFCD00042453

1.2. Relevant identified uses of the substance or mixture and uses advised against

Use of the substance/mixture	:	Laboratory chemicals Manufacture of substances Scientific research and development

1.3. Details of the supplier of the safety data sheet

SynQuest Laboratories, Inc.
P.O. Box 309
Alachua, FL 32615 - United States of America
T (386) 462-0788 - F (386) 462-7097
info@synquestlabs.com - www.synquestlabs.com

1.4. Emergency telephone number

Emergency number	:	(844) 523-4086 (3E Company - Account 10069)

SECTION 2: Hazard(s) identification

2.1. Classification of the substance or mixture

Classification (GHS-US)

Acute Tox. 4 (Oral)	H302 -	Harmful if swallowed
Skin Corr. 1B	H314 -	Causes severe skin burns and eye damage
Eye Dam. 1	H318 -	Causes serious eye damage
STOT SE 3	H335 -	May cause respiratory irritation

Full text of H-phrases: see section 16

2.2. Label elements

GHS-US labeling

Hazard pictograms (GHS-US) :



GHS05 GHS07

Signal word (GHS-US) : Danger

Hazard statements (GHS-US) :
H302 - Harmful if swallowed
H314 - Causes severe skin burns and eye damage
H335 - May cause respiratory irritation

Precautionary statements (GHS-US) :
P260 - Do not breathe dust, mist, spray
P264 - Wash skin thoroughly after handling
P270 - Do not eat, drink or smoke when using this product
P271 - Use only outdoors or in a well-ventilated area
P280 - Wear protective gloves/protective clothing/eye protection/face protection
P301+P312 - If swallowed: Call a POISON CENTER or doctor/ physician if you feel unwell
P301+P330+P331 - If swallowed: rinse mouth. Do NOT induce vomiting
P303+P361+P353 - If on skin (or hair): Take off immediately all contaminated clothing. Rinse skin with water/shower
P304+P340 - If inhaled: Remove person to fresh air and keep comfortable for breathing
P305+P351+P338 - If in eyes: Rinse cautiously with water for several minutes. Remove contact lenses, if present and easy to do. Continue rinsing
P310 - Immediately call a POISON CENTER or doctor/ physician
P321 - Specific treatment (see supplemental first aid instructions on this label)
P330 - Rinse mouth

P363 - Wash contaminated clothing before reuse
P403+P233 - Store in a well-ventilated place. Keep container tightly closed
P405 - Store locked up
P501 - Dispose of contents/container to an approved waste disposal plant

2.3. Other hazards

No additional information available

2.4. Unknown acute toxicity (GHS US)

Not applicable

SECTION 3: Composition/information on ingredients

3.1. Substance

Substance type : Mono-constituent

Name	Product identifier	%	Classification (GHS-US)
Perfluorohexanesulfonic acid (Main constituent)	(CAS No) 355-46-4	<= 100	Acute Tox. 4 (Oral), H302 Skin Corr. 1B, H314 Eye Dam. 1, H318 STOT SE 3, H335

Full text of H-phrases: see section 16

3.2. Mixture

Not applicable

SECTION 4: First aid measures

4.1. Description of first aid measures

First-aid measures general : In case of accident or if you feel unwell, seek medical advice immediately (show the label where possible). Move the affected personnel away from the contaminated area.

First-aid measures after inhalation : Remove person to fresh air and keep comfortable for breathing. If not breathing, give artificial respiration. Get immediate medical advice/attention.

First-aid measures after skin contact : Wash with plenty of soap and water. Remove contaminated clothing and shoes. Get immediate medical advice/attention.

First-aid measures after eye contact : Immediately flush eyes thoroughly with water for at least 15 minutes. Remove contact lenses, if present and easy to do. Continue rinsing. Get immediate medical advice/attention.

First-aid measures after ingestion : Do NOT induce vomiting. Never give anything by mouth to an unconscious person. Rinse mouth out with water. Get immediate medical advice/attention.

4.2. Most important symptoms and effects, both acute and delayed

Symptoms/injuries : The most important known symptoms and effects are described in the labelling (see section 2.2) and/or in section 11.

Symptoms/injuries after inhalation : Material is destructive to tissue of the mucuous membranes and upper respiratory tract. Cough, shortness of breath, headache, nausea.

4.3. Indication of any immediate medical attention and special treatment needed

Treat symptomatically.

SECTION 5: Firefighting measures

5.1. Extinguishing media

Suitable extinguishing media : Alcohol resistant foam. Carbon dioxide. Dry powder. Water spray. Use extinguishing media appropriate for surrounding fire.

5.2. Special hazards arising from the substance or mixture

Fire hazard : Thermal decomposition generates: Carbon oxides. Hydrogen fluoride. Sulfur oxides.

5.3. Advice for firefighters

Firefighting instructions : In case of fire: Evacuate area.

Protection during firefighting : Wear gas tight chemically protective clothing in combination with self contained breathing apparatus. For further information refer to section 8: "Exposure controls/personal protection".

SECTION 6: Accidental release measures

6.1. Personal precautions, protective equipment and emergency procedures

General measures : Evacuate unnecessary personnel. Ensure adequate air ventilation. Do not breathe dust.

6.1.1. For non-emergency personnel

Emergency procedures : Only qualified personnel equipped with suitable protective equipment may intervene.

6.1.2. For emergency responders

Protective equipment	:	Do not attempt to take action without suitable protective equipment. For further information refer to section 8: "Exposure controls/personal protection".

6.2. Environmental precautions

Avoid release to the environment. Notify authorities if product enters sewers or public waters.

6.3. Methods and material for containment and cleaning up

For containment	:	Stop leak if safe to do so.
Methods for cleaning up	:	Sweep or shovel spills into appropriate container for disposal. Minimize generation of dust.
Other information	:	For disposal of solid materials or residues refer to section 13 : "Disposal considerations".

6.4. Reference to other sections

No additional information available

SECTION 7: Handling and storage

7.1. Precautions for safe handling

Precautions for safe handling	:	Do not handle until all safety precautions have been read and understood. Ensure good ventilation of the work station. Do not breathe dust, mist, spray. Wear personal protective equipment. Avoid contact with skin and eyes.
Hygiene measures	:	Handle in accordance with good industrial hygiene and safety procedures. Do not eat, drink or smoke when using this product. Always wash hands after handling the product.

7.2. Conditions for safe storage, including any incompatibilities

Technical measures	:	Comply with applicable regulations.
Storage conditions	:	Keep container closed when not in use. Hygroscopic. Keep contents under inert gas.
Incompatible materials	:	Refer to Section 10 on Incompatible Materials.
Storage area	:	Store in dry, cool, well-ventilated area.

SECTION 8: Exposure controls/personal protection

8.1. Control parameters

No additional information available

8.2. Exposure controls

Appropriate engineering controls	:	Ensure good ventilation of the work station. Emergency eye wash fountains and safety showers should be available in the immediate vicinity of any potential exposure.
Hand protection	:	Protective gloves. 29 CFR 1910.138: Hand Protection.
Eye protection	:	Chemical goggles or safety glasses. Face shield. 29 CFR 1910.133: Eye and Face Protection.
Skin and body protection	:	Wear suitable protective clothing.
Respiratory protection	:	In case of inadequate ventilation wear respiratory protection. 29 CFR 1910.134: Respiratory Protection.
Other information	:	Safety shoes. 29 CFR 1910.136: Foot Protection.

SECTION 9: Physical and chemical properties

9.1. Information on basic physical and chemical properties

Physical state	:	Solid
Color	:	No data available
Odor	:	No data available
Odor threshold	:	No data available
pH	:	No data available
Melting point	:	No data available
Freezing point	:	No data available
Boiling point	:	No data available
Flash point	:	No data available
Relative evaporation rate (butyl acetate=1)	:	No data available
Flammability (solid, gas)	:	No data available
Explosion limits	:	No data available
Explosive properties	:	No data available

Oxidizing properties	:	No data available
Vapor pressure	:	No data available
Relative density	:	No data available
Relative vapor density at 20 °C	:	No data available
Molecular mass	:	400.11 g/mol
Solubility	:	No data available
Log Pow	:	No data available
Auto-ignition temperature	:	No data available
Decomposition temperature	:	No data available
Viscosity	:	No data available
Viscosity, kinematic	:	No data available
Viscosity, dynamic	:	No data available

9.2. Other information

No additional information available

SECTION 10: Stability and reactivity

10.1. Reactivity

No additional information available

10.2. Chemical stability

The product is stable at normal handling and storage conditions.

10.3. Possibility of hazardous reactions

No additional information available

10.4. Conditions to avoid

Keep away from heat, sparks and flame.

10.5. Incompatible materials

Strong bases. Strong oxidizing agents. Strong reducing agents.

10.6. Hazardous decomposition products

Under normal conditions of storage and use, hazardous decomposition products should not be produced. Hazardous decomposition products in case of fire, see Section 5.

SECTION 11: Toxicological information

11.1. Information on toxicological effects

Acute toxicity	:	Oral: Harmful if swallowed.
Skin corrosion/irritation	:	Causes severe skin burns and eye damage.
Serious eye damage/irritation	:	Causes serious eye damage.
Respiratory or skin sensitization	:	Not classified
Germ cell mutagenicity	:	Not classified
Carcinogenicity	:	Not classified
Reproductive toxicity	:	Not classified
Specific target organ toxicity (single exposure)	:	May cause respiratory irritation.
Specific target organ toxicity (repeated exposure)	:	Not classified
Aspiration hazard	:	Not classified
Symptoms/injuries after inhalation	:	Material is destructive to tissue of the mucuous membranes and upper respiratory tract. Cough, shortness of breath, headache, nausea.

SECTION 12: Ecological information

12.1. Toxicity

No additional information available

12.2. Persistence and degradability

No additional information available

12.3. Bioaccumulative potential

No additional information available

12.4. Mobility in soil

No additional information available

12.5. Other adverse effects

No additional information available

SECTION 13: Disposal considerations

13.1. Waste treatment methods

Waste treatment methods : Remove to an authorized incinerator equipped with an afterburner and a flue gas scrubber.

Waste disposal recommendations : Dispose of contents/container in accordance with licensed collector's sorting instructions.

Additional information : Recycle the material as far as possible.

SECTION 14: Transport information

Department of Transportation (DOT)

In accordance with DOT

Transport document description : UN3261 Corrosive solid, acidic, organic, n.o.s., 8, II

UN-No.(DOT) : UN3261

Proper Shipping Name (DOT) : Corrosive solid, acidic, organic, n.o.s.

Transport hazard class(es) (DOT) : 8 - Class 8 - Corrosive material 49 CFR 173.136

Hazard labels (DOT) : 8 - Corrosive



Packing group (DOT) : II - Medium Danger

DOT Packaging Non Bulk (49 CFR 173.xxx) : 212

DOT Packaging Bulk (49 CFR 173.xxx) : 240

DOT Symbols : G - Identifies PSN requiring a technical name

DOT Special Provisions (49 CFR 172.102) : IB8 - Authorized IBCs: Metal (11A, 11B, 11N, 21A, 21B, 21N, 31A, 31B and 31N); Rigid plastics (11H1, 11H2, 21H1, 21H2, 31H1 and 31H2); Composite (11HZ1, 11HZ2, 21HZ1, 21HZ2, 31HZ1 and 31HZ2); Fiberboard (11G); Wooden (11C, 11D and 11F); Flexible (13H1, 13H2, 13H3, 13H4, 13H5, 13L1, 13L2, 13L3, 13L4, 13M1 or 13M2).
IP2 - When IBCs other than metal or rigid plastics IBCs are used, they must be offered for transportation in a closed freight container or a closed transport vehicle.
IP4 - Flexible, fiberboard or wooden IBCs must be sift-proof and water-resistant or be fitted with a sift-proof and water-resistant liner.
T3 - 2.65 178.274(d)(2) Normal..... 178.275(d)(2)
TP33 - The portable tank instruction assigned for this substance applies for granular and powdered solids and for solids which are filled and discharged at temperatures above their melting point which are cooled and transported as a solid mass. Solid substances transported or offered for transport above their melting point are authorized for transportation in portable tanks conforming to the provisions of portable tank instruction T4 for solid substances of packing group III or T7 for solid substances of packing group II, unless a tank with more stringent requirements for minimum shell thickness, maximum allowable working pressure, pressure-relief devices or bottom outlets are assigned in which case the more stringent tank instruction and special provisions shall apply. Filling limits must be in accordance with portable tank special provision TP3. Solids meeting the definition of an elevated temperature material must be transported in accordance with the applicable requirements of this subchapter.

DOT Packaging Exceptions (49 CFR 173.xxx) : 154

DOT Quantity Limitations Passenger aircraft/rail (49 CFR 173.27) : 15 kg

DOT Quantity Limitations Cargo aircraft only (49 CFR 175.75) : 50 kg

DOT Vessel Stowage Location	:	B - (i) The material may be stowed ''on deck'' or ''under deck'' on a cargo vessel and on a passenger vessel carrying a number of passengers limited to not more than the larger of 25 passengers, or one passenger per each 3 m of overall vessel length; and (ii) ''On deck only'' on passenger vessels in which the number of passengers specified in paragraph (k)(2)(i) of this section is exceeded.
Other information	:	No supplementary information available.

TDG

No additional information available

Transport by sea

UN-No. (IMDG)	:	3261
Proper Shipping Name (IMDG)	:	CORROSIVE SOLID, ACIDIC, ORGANIC, N.O.S.
Class (IMDG)	:	8 - Corrosive substances
Packing group (IMDG)	:	II - substances presenting medium danger

Air transport

UN-No. (IATA)	:	3261
Proper Shipping Name (IATA)	:	Corrosive solid, acidic, organic, n.o.s.
Class (IATA)	:	8 - Corrosives
Packing group (IATA)	:	II - Medium Danger

SECTION 15: Regulatory information

15.1. US Federal regulations

Perfluorohexanesulfonic acid (355-46-4)	
Listed on the United States TSCA (Toxic Substances Control Act) inventory	
EPA TSCA Regulatory Flag	S - S - indicates a substance that is identified in a proposed or final Significant New Uses Rule.

All components of this product are listed, or excluded from listing, on the United States Environmental Protection Agency Toxic Substances Control Act (TSCA) inventory

This product or mixture does not contain a toxic chemical or chemicals in excess of the applicable de minimis concentration as specified in 40 CFR §372.38(a) subject to the reporting requirements of section 313 of Title III of the Superfund Amendments and Reauthorization Act of 1986 and 40 CFR Part 372.

15.2. International regulations

CANADA

Perfluorohexanesulfonic acid (355-46-4)
Listed on the Canadian NDSL (Non-Domestic Substances List)

EU-Regulations

No additional information available

National regulations

Perfluorohexanesulfonic acid (355-46-4)
Listed on the Japanese ISHL (Industrial Safety and Health Law)

15.3. US State regulations

California Proposition 65 - This product does not contain any substances known to the state of California to cause cancer and/or reproductive harm

SECTION 16: Other information


Full text of H-phrases:

Acute Tox. 4 (Oral)	Acute toxicity (oral) Category 4
Eye Dam. 1	Serious eye damage/eye irritation Category 1
Skin Corr. 1B	Skin corrosion/irritation Category 1B
STOT SE 3	Specific target organ toxicity (single exposure) Category 3
H302	Harmful if swallowed
H314	Causes severe skin burns and eye damage
H318	Causes serious eye damage
H335	May cause respiratory irritation

NFPA health hazard : 3 - Short exposure could cause serious temporary or residual injury even though prompt medical attention was given.

NFPA fire hazard : 0 - Materials that will not burn.

NFPA reactivity : 0 - Normally stable, even under fire exposure conditions, and are not reactive with water.

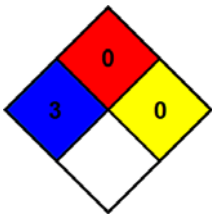

HMIS III Rating

Health : 3 Serious Hazard - Major injury likely unless prompt action is taken and medical treatment is given

Flammability : 0 Minimal Hazard - Materials that will not burn

Physical : 0 Minimal Hazard - Materials that are normally stable, even under fire conditions, and will NOT react with water, polymerize, decompose, condense, or self-react. Non-Explosives.

SDS US (GHS HazCom 2012)

The above information is believed to be correct but does not purport to be all inclusive and shall be used only as a guide. The information in this document is based on the present state of our knowledge and is offered solely for your consideration, investigation, and verification. It does not represent any guarantee of the properties of the product nor that the hazard precautions or procedures described are the only ones which exist. SynQuest shall not be held liable or any damage resulting from handling or from contact with the above product.

SAFETY DATA SHEET

Version 6.7
Revision Date 09/28/2020
Print Date 06/19/2021

SECTION 1: Identification of the substance/mixture and of the company/undertaking

1.1 Product identifiers

Product name : Perfluorohexanoic acid

Product Number : 43809
Brand : Sigma-Aldrich
CAS-No. : 307-24-4

1.2 Relevant identified uses of the substance or mixture and uses advised against

Identified uses : Laboratory chemicals, Synthesis of substances

1.3 Details of the supplier of the safety data sheet

Company : Sigma-Aldrich Inc.
3050 SPRUCE ST
ST. LOUIS MO 63103
UNITED STATES

Telephone : +1 314 771-5765
Fax : +1 800 325-5052

1.4 Emergency telephone

Emergency Phone # : 800-424-9300 CHEMTREC (USA) +1-703-527-3887 CHEMTREC (International) 24 Hours/day; 7 Days/week

SECTION 2: Hazards identification

2.1 Classification of the substance or mixture

GHS Classification in accordance with 29 CFR 1910 (OSHA HCS)

Skin corrosion (Category 1B), H314
Serious eye damage (Category 1), H318

For the full text of the H-Statements mentioned in this Section, see Section 16.

2.2 GHS Label elements, including precautionary statements

Pictogram



Signal word Danger

Hazard statement(s)
H314 Causes severe skin burns and eye damage.

The life science business of Merck KGaA, Darmstadt, Germany
operates as MilliporeSigma in the US and Canada

Precautionary statement(s)

P264	Wash skin thoroughly after handling.
P280	Wear protective gloves/ protective clothing/ eye protection/ face protection.
P301 + P330 + P331	IF SWALLOWED: Rinse mouth. Do NOT induce vomiting.
P303 + P361 + P353	IF ON SKIN (or hair): Take off immediately all contaminated clothing. Rinse skin with water/ shower.
P304 + P340 + P310	IF INHALED: Remove person to fresh air and keep comfortable for breathing. Immediately call a POISON CENTER/ doctor.
P305 + P351 + P338 + P310	IF IN EYES: Rinse cautiously with water for several minutes. Remove contact lenses, if present and easy to do. Continue rinsing. Immediately call a POISON CENTER/ doctor.
P363	Wash contaminated clothing before reuse.
P405	Store locked up.
P501	Dispose of contents/ container to an approved waste disposal plant.

2.3 Hazards not otherwise classified (HNOC) or not covered by GHS - none

SECTION 3: Composition/information on ingredients

3.1 Substances

Formula	:	C6HF11O2
Molecular weight	:	314.06 g/mol
CAS-No.	:	307-24-4
EC-No.	:	206-196-6

Component	Classification	Concentration
Undecafluorohexanoic acid		
	Skin Corr. 1B; Eye Dam. 1; H314, H318	<= 100 %

For the full text of the H-Statements mentioned in this Section, see Section 16.

SECTION 4: First aid measures

4.1 Description of first-aid measures

General advice
First aider needs to protect himself. Show this material safety data sheet to the doctor in attendance.

If inhaled
After inhalation: fresh air. Call in physician.

In case of skin contact
In case of skin contact: Take off immediately all contaminated clothing. Rinse skin with water/ shower. Call a physician immediately.

In case of eye contact
After eye contact: rinse out with plenty of water. Immediately call in ophthalmologist. Remove contact lenses.

The life science business of Merck KGaA, Darmstadt, Germany
operates as MilliporeSigma in the US and Canada

If swallowed
After swallowing: make victim drink water (two glasses at most), avoid vomiting (risk of perforation). Call a physician immediately. Do not attempt to neutralise.

4.2 Most important symptoms and effects, both acute and delayed
The most important known symptoms and effects are described in the labelling (see section 2.2) and/or in section 11

4.3 Indication of any immediate medical attention and special treatment needed
No data available

SECTION 5: Firefighting measures

5.1 Extinguishing media

Suitable extinguishing media
Use extinguishing measures that are appropriate to local circumstances and the surrounding environment.

Unsuitable extinguishing media
For this substance/mixture no limitations of extinguishing agents are given.

5.2 Special hazards arising from the substance or mixture
Carbon oxides, Hydrogen fluoride
Not combustible.
Ambient fire may liberate hazardous vapours.

5.3 Advice for firefighters
Stay in danger area only with self-contained breathing apparatus. Prevent skin contact by keeping a safe distance or by wearing suitable protective clothing.

5.4 Further information
Suppress (knock down) gases/vapors/mists with a water spray jet. Prevent fire extinguishing water from contaminating surface water or the ground water system.

SECTION 6: Accidental release measures

6.1 Personal precautions, protective equipment and emergency procedures
Advice for non-emergency personnel: Do not breathe vapors, aerosols. Avoid substance contact. Ensure adequate ventilation. Evacuate the danger area, observe emergency procedures, consult an expert.
For personal protection see section 8.

6.2 Environmental precautions
Do not let product enter drains.

6.3 Methods and materials for containment and cleaning up
Cover drains. Collect, bind, and pump off spills. Observe possible material restrictions (see sections 7 and 10). Take up with liquid-absorbent material (e.g. Chemizorb®). Dispose of properly. Clean up affected area.

6.4 Reference to other sections
For disposal see section 13.

The life science business of Merck KGaA, Darmstadt, Germany
operates as MilliporeSigma in the US and Canada

SECTION 7: Handling and storage

7.1 Precautions for safe handling
For precautions see section 2.2.

7.2 Conditions for safe storage, including any incompatibilities
Tightly closed.

Recommended storage temperature 2 - 8 °C

Store under argon.
Storage class (TRGS 510): 8A: Combustible, corrosive hazardous materials

7.3 Specific end use(s)
Apart from the uses mentioned in section 1.2 no other specific uses are stipulated

SECTION 8: Exposure controls/personal protection

8.1 Control parameters

Ingredients with workplace control parameters
Contains no substances with occupational exposure limit values.

8.2 Exposure controls

Appropriate engineering controls
Immediately change contaminated clothing. Apply preventive skin protection. Wash hands and face after working with substance.

Personal protective equipment

Eye/face protection
Use equipment for eye protection tested and approved under appropriate government standards such as NIOSH (US) or EN 166(EU). Tightly fitting safety goggles

Skin protection
required

Body Protection
protective clothing

Respiratory protection
required when vapours/aerosols are generated.
Our recommendations on filtering respiratory protection are based on the following standards: DIN EN 143, DIN 14387 and other accompanying standards relating to the used respiratory protection system.

Control of environmental exposure
Do not let product enter drains.

SECTION 9: Physical and chemical properties

9.1 Information on basic physical and chemical properties

a)	Appearance	Form: liquid
b)	Odor	No data available
c)	Odor Threshold	No data available

The life science business of Merck KGaA, Darmstadt, Germany
operates as MilliporeSigma in the US and Canada

d)	pH	No data available
e)	Melting point/freezing point	Melting point/range: 12 - 14 °C (54 - 57 °F)
f)	Initial boiling point and boiling range	157 °C 315 °F at 989.2 hPa
g)	Flash point	()No data available
h)	Evaporation rate	No data available
i)	Flammability (solid, gas)	No data available
j)	Upper/lower flammability or explosive limits	No data available
k)	Vapor pressure	No data available
l)	Vapor density	No data available
m)	Relative density	1.757 g/cm3 at 20 °C (68 °F)
n)	Water solubility	insoluble
o)	Partition coefficient: n-octanol/water	No data available
p)	Autoignition temperature	No data available
q)	Decomposition temperature	No data available
r)	Viscosity	No data available
s)	Explosive properties	No data available
t)	Oxidizing properties	No data available

9.2 Other safety information
No data available

SECTION 10: Stability and reactivity

10.1 Reactivity
No data available

10.2 Chemical stability
The product is chemically stable under standard ambient conditions (room temperature) .

10.3 Possibility of hazardous reactions
No data available

10.4 Conditions to avoid
no information available

10.5 Incompatible materials
Strong oxidizing agents

10.6 Hazardous decomposition products
Hazardous decomposition products formed under fire conditions. - Carbon oxides, Hydrogen fluoride

The life science business of Merck KGaA, Darmstadt, Germany
operates as MilliporeSigma in the US and Canada

Other decomposition products - No data available
In the event of fire: see section 5

SECTION 11: Toxicological information

11.1 Information on toxicological effects

Acute toxicity
No data available
Inhalation: No data available
Dermal: No data available
No data available

Skin corrosion/irritation
No data available

Serious eye damage/eye irritation
No data available

Respiratory or skin sensitization
No data available

Germ cell mutagenicity
No data available

Carcinogenicity

IARC:	No ingredient of this product present at levels greater than or equal to 0.1% is identified as probable, possible or confirmed human carcinogen by IARC.
NTP:	No ingredient of this product present at levels greater than or equal to 0.1% is identified as a known or anticipated carcinogen by NTP.
OSHA:	No component of this product present at levels greater than or equal to 0.1% is on OSHA's list of regulated carcinogens.

Reproductive toxicity
No data available

Specific target organ toxicity - single exposure
No data available

Specific target organ toxicity - repeated exposure
No data available

Aspiration hazard
No data available

Additional Information
RTECS: Not available

To the best of our knowledge, the chemical, physical, and toxicological properties have not been thoroughly investigated.

The life science business of Merck KGaA, Darmstadt, Germany
operates as MilliporeSigma in the US and Canada

SECTION 12: Ecological information

12.1 Toxicity
No data available

12.2 Persistence and degradability
No data available

12.3 Bioaccumulative potential
No data available

12.4 Mobility in soil
No data available

12.5 Results of PBT and vPvB assessment
PBT/vPvB assessment not available as chemical safety assessment not required/not conducted

12.6 Other adverse effects
No data available

SECTION 13: Disposal considerations

13.1 Waste treatment methods

Product
Waste material must be disposed of in accordance with the national and loc No mixing with other waste. Handle uncleaned containers like the product See www.retrologistik.com for processes regarding the return of chemicals and containers, or contact us there if you have further questions.

SECTION 14: Transport information

DOT (US)
UN number: 3265 Class: 8 Packing group: II
Proper shipping name: Corrosive liquid, acidic, organic, n.o.s. (Undecafluorohexanoic acid)
Reportable Quantity (RQ):
Poison Inhalation Hazard: No

IMDG
UN number: 3265 Class: 8 Packing group: II EMS-No: F-A, S-B
Proper shipping name: CORROSIVE LIQUID, ACIDIC, ORGANIC, N.O.S. (Undecafluorohexanoic acid)

IATA
UN number: 3265 Class: 8 Packing group: II
Proper shipping name: Corrosive liquid, acidic, organic, n.o.s. (Undecafluorohexanoic acid)

SECTION 15: Regulatory information

SARA 302 Components
This material does not contain any components with a section 302 EHS TPQ.

The life science business of Merck KGaA, Darmstadt, Germany
operates as MilliporeSigma in the US and Canada

SARA 313 Components
This material does not contain any chemical components with known CAS numbers that exceed the threshold (De Minimis) reporting levels established by SARA Title III, Section 313.

Massachusetts Right To Know Components
No components are subject to the Massachusetts Right to Know Act.

SECTION 16: Other information

Further information
The above information is believed to be correct but does not purport to be all inclusive and shall be used only as a guide. The information in this document is based on the present state of our knowledge and is applicable to the product with regard to appropriate safety precautions. It does not represent any guarantee of the properties of the product. Sigma-Aldrich Corporation and its Affiliates shall not be held liable for any damage resulting from handling or from contact with the above product. See www.sigma-aldrich.com and/or the reverse side of invoice or packing slip for additional terms and conditions of sale.

Copyright 2020 Sigma-Aldrich Co. LLC. License granted to make unlimited paper copies for internal use only.
The branding on the header and/or footer of this document may temporarily not visually match the product purchased as we transition our branding. However, all of the information in the document regarding the product remains unchanged and matches the product ordered. For further information please contact mlsbranding@sial.com.

Version: 6.7 Revision Date: 09/28/2020 Print Date: 06/19/2021

The life science business of Merck KGaA, Darmstadt, Germany
operates as MilliporeSigma in the US and Canada

AccuStandard, Inc.
125 Market St., New Haven, CT 06513 USA
Tel: 203-786-5290 Fax: 203-786-5287

SAFETY DATA SHEET

SECTION 1 - CHEMICAL PRODUCT AND COMPANY IDENTIFICATION

1.1 - Product Identifiers

Catalog Name: S-78941

Description: Perfluorohexane sulfonic acid in Methanol

1.2 - Relevant Identified Uses of the Substance or Mixture

Laboratory Chemical Reference Material

1.3 - Supplier Details

Company: AccuStandard, Inc.
125 Market St.
New Haven, CT 06513 USA

Telephone Number: 203-786-5290

Fax: 203-786-5287

Email: edocs@accustandard.com

1.4 - Emergency Telephone Number


Emergency Phone #: AccuStandard, Inc.
1-203-502-7070 (USA)
+001-203-502-7070 (International)


24 hours / 7 days a week

SECTION 2 - HAZARDS IDENTIFICATION

2.1 - GHS Label Elements



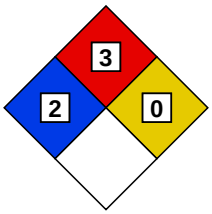

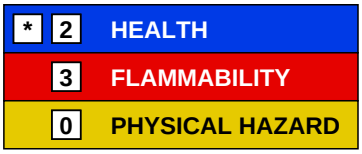

Signal Word: Danger

Hazard Codes:

H225 - Highly Flammable (Flammable liquids, category 2)

H301 - Toxic if swallowed. (Acute toxicity, oral, category 3)

H311 - Toxic if absorbed through skin. (Acute toxicity, dermal, category 3)

H315 - Irritating to skin. (Skin corrosion/irritation, category 2)

H320 - Irritating to eyes. (Eye damage/irritation, category 2B)

H332 - Harmful if inhaled. (Acute toxicity, inhalation, category 4)

H336 - Overexposure may cause dizziness, nausea, muscle weakness, narcosis and respiratory failure.

H360 - California Proposition 65 Warning: This product contains a component (or components) that may cause birth defects or other reproductive harm in a quantity greater than or equal to 0.1%.

H370 - Causes damage to organs. (Specific target organ toxicity, single exposure, category 1)

Precautionary Codes:

SECTION 2 - HAZARDS IDENTIFICATION *- continued*

2.1 - GHS Label Elements *- continued*

P202 - This product should only by used by persons trained in the safe handling of hazardous chemicals.

P233 - Store in a tightly closed container. (P404)

P262 - Do not get in eyes, on skin or clothing.

P264 - Wash thoroughly after handling. Do not take internally. Eye wash and safety equipment should be readily available.

P280 - Protective gloves must be worn to prevent skin contact.

P284 - Respiratory Protection: If workplace exposure limit(s) of product or any component is exceeded (see TLV/PEL), or a risk assessment shows air-purifying respirators are appropriate, use of a NIOSH/MSHA approved air supplied respirator is advised. Use a full-face respirator with multi-purpose combination (US) or type ABEK (EN14387) respirator cartridges in absence of proper environmental control. Always use respirators and components tested and approved under appropriate government standards such as NIOSH (US) or CEN (EU). Engineering and/or administrative controls should be implemented to reduce exposure.

P331 - Ingestion: Do NOT induce vomiting. Call a physician or poison control center immediately. Never give anything by mouth to an unconscious person.

P338 - Eye contact: Immediately flush with plenty of water. After initial flushing, remove and contact lenses and continue flushing for at least 15 minutes. Assure adequate flushing by separating the eyelids with fingers.

P360 - Skin contact: Immediately wash skin with soap and plenty of water. Remove contaminated clothing. Get medical attention if symptoms occur. Wash clothing before reuse.

2.2 - Other Hazards

2.2.1 - Symptom of Exposure Health/Environment

Highly Flammable (Flammable liquids, category 2)

Causes damage to organs. (Specific target organ toxicity, single exposure, category 1)

After ingestion or inhalation, initial symptoms may be only that of mild intoxication, but may become severe after 12 or 18 hours.

POISON: May be fatal or cause blindness if swallowed.

Overexposure may cause dizziness, nausea, muscle weakness, narcosis and respiratory failure.

2.2.2 - Potential Health Effects

Irritating to eyes. (Eye damage/irritation, category 2B)

Irritating to skin. (Skin corrosion/irritation, category 2)

Toxic if absorbed through skin. (Acute toxicity, dermal, category 3)

Irritating to mucous membrane and upper respiratory system.

Harmful if inhaled. (Acute toxicity, inhalation, category 4)

Toxic if swallowed. (Acute toxicity, oral, category 3)

2.2.3 - Routes of Entry

Inhalation, ingestion or skin contact.

2.2.4 - Carcinogenicity

California Proposition 65 Warning: This product contains a component (or components) that may cause birth defects or other reproductive harm in a quantity greater than or equal to 0.1%.

SECTION 3 - COMPOSITION / ANALYTES DATA

Description: Perfluorohexane sulfonic acid in Methanol

SECTION 3 - COMPOSITION / ANALYTES DATA *- continued*

Analyte	CAS #	% Concentration	ACGIH -TLV (mg/m^3)			OSHA -PEL (mg/m^3)		
			TWA	STEL	Skin	TWA	STEL	Skin
Perfluorohexane sulfonic acid	355-46-4	0.010						
Methanol	67-56-1	99.990				260		

SECTION 4 - FIRST AID MEASURES

4.1 - First Aid Procedures - General

Get medical assistance for all cases of overexposure.

4.2 - Eye Contact

Eye contact: Immediately flush with plenty of water. After initial flushing, remove and contact lenses and continue flushing for at least 15 minutes. Assure adequate flushing by separating the eyelids with fingers. (P338)

4.3 - Skin Contact

Skin contact: Immediately wash skin with soap and plenty of water. Remove contaminated clothing. Get medical attention if symptoms occur. Wash clothing before reuse. (P360)

4.4 - Inhalation

Inhalation: Remove to fresh air. If not breathing, give artificial respiration or give oxygen by trained personnel. Seek immediate medical attention.

4.5 - Ingestion

Ingestion: Do NOT induce vomiting. Call a physician or poison control center immediately. Never give anything by mouth to an unconscious person. (P331)

SECTION 5 - FIRE FIGHTING MEASURES

5.1 - Flammable Properties

Dangerous fire and explosive hazard.

Containers can build up pressure if exposed to heat.

Vapors can travel to a source of ignition and flash back.

During a fire, irritating and highly toxic gases may be generated by thermal decomposition or combustion.

5.2 - Extinguishing Media

Use alcohol foam, carbon dioxide, dry chemical, or water spray when fighting fires involving this material.

5.3 - Protection of Firefighters

As in any fire, wear self-contained breathing apparatus pressure demand, MSHA/NIOSH (approved or equivalent) and full protective gear.

SECTION 6 - ACCIDENTAL RELEASE MEASURES

6.1 - Spill Response

Wear suitable protective equipment listed under Exposure Controls / Personal Protection. Eliminate any ignition sources until the area is determined to be free from explosion or fire hazards. Contain the release and eliminate its source, if this can be done without risk. Dispose as hazardous waste. Comply with Federal, State and local regulations.

SECTION 7 - HANDLING AND STORAGE

Store in a tightly closed container. (P404)

Keep refrigerated.

Avoid breathing vapors or mists.

Use with adequate ventilation.

Do not get in eyes, on skin or clothing. (P262)

Avoid prolonged or repeated exposure.

This product should only by used by persons trained in the safe handling of hazardous chemicals. (P202)

SECTION 8 - EXPOSURE CONTROLS

8.1 - Engineering Controls/PPE

Wash thoroughly after handling. Do not take internally. Eye wash and safety equipment should be readily available. (P264)

8.2 - General Hygene Considerations

Respiratory Protection: If workplace exposure limit(s) of product or any component is exceeded (see TLV/PEL), or a risk assessment shows air-purifying respirators are appropriate, use of a NIOSH/MSHA approved air supplied respirator is advised. Use a full-face respirator with multi-purpose combination (US) or type ABEK (EN14387) respirator cartridges in absence of proper environmental control. Always use respirators and components tested and approved under appropriate government standards such as NIOSH (US) or CEN (EU). Engineering and/or administrative controls should be implemented to reduce exposure.

Material should be handled or transferred in an approved fume hood or with adequate ventilation.

Protective gloves must be worn to prevent skin contact. (P280)

(Chloroprene, natural rubber, nitrile, or equivalent)

Use eye protection tested and approved under the appropriate government standards such as NIOSH (US) or EN 166 (EU).

All recommendations are advisory only and must be evaluated by an industrial hygienist and/or safety officer familiar with the specific situation of anticipated use, such as concentration and amount of the substance in the workplace. Any recommendation should not be construed as offering an approval for any specific use of the product.

SECTION 9 - PHYSICAL AND CHEMICAL PROPERTIES

Appearance: Clear liquid

Odor: N/A

Odor Threshold: N/A

pH: N/A

Melting Point: -93.9 °C

Boiling Point: 65 °C

Flash Point: 52 °F (11 °C) (tcc)

Evaporation Rate (Butyl Acetate=1): 5.9

Flammability Class: N/A

Lower Flammability Level: 6.7

Upper Flammability Level: 36.5

Vapor Pressure: 97 mmHg (20 °C)

Vapor Density (Air = 1): 1.1 g/L

Specific Gravity: 0.791 g/cm3

SECTION 9 - PHYSICAL AND CHEMICAL PROPERTIES *- continued*

Solubility in Water: Very soluble

Partition Coefficient: log Pow: -0.77

Autoignition Temperature: 385 °C

Decomposition Temperature: N/A

Viscosity: N/A

VOC Content: N/A

Percent Volatile: 99.9+

SECTION 10 - STABILITY AND REACTIVITY

Stability: Stable

Materials to Avoid: Acids
Oxidizers

Hazardous Decomposition: Oxides of carbon; Formaldehyde

Hazardous Polymerization: Will not occur

Condition to Avoid: Heat; Contact with ignition sources

SECTION 11 - TOXICOLOGICAL INFORMATION

Human Health Toxicity

See section 2 for specific toxicological information for the ingredients of this product.

LD50 (Oral): Human - 143 mg/kg; Rat - 1500 mg/kg

LD50 (Dermal) : Rabbit - >2000 mg/kg

LC50 (Inhalation): Rat - >20 mg/L

WARNING: This product contains chemicals known to the state of California to cause birth defects or other reproductive harm.

No other information related to the toxicological properties of this product is available at this time.

SECTION 12 - ECOLOGICAL INFORMATION

Environmental Toxicity

By complying with sections 6 and 7 there should be no release to the environment.

LC50 (Fish): >1000 mg/L 96H

EC50 (Aquatic Invertebrate): >1000 mg/L 48H

BCF: 1.0

Hydrolyzes readily on contact with water. Readily biodegradable.

No other information related to the ecological properties of this product is available at this time.

SECTION 13 - DISPOSAL CONSIDERATIONS

Recycle or incinerate at any EPA approved facility or dispose in compliance with Federal, State and local regulations. Empty containers must be triple-rinsed prior to disposal.

SECTION 14 - TRANSPORT INFORMATION

Transportation Information (DOT/IATA)

SECTION 14 - TRANSPORT INFORMATION *- continued*

UN Number: UN1230

Class: 3

Packing Group: II

Proper Shipping Name: Methanol

Poison by Inhalation: No

Marine Pollutant: No

SECTION 15 - REGULATORY INFORMATION

WARNING: This product contains chemicals known to the state of California to cause birth defects or other reproductive harm.

This product is subject to SARA section 313 reporting requirements.

All components are listed on the TSCA Inventory.

For laboratory, research and development use only. Not for manufacturing or commercial purposes.

In addition to federal and state regulations, local regulations may apply. Check with your local regulatory authorities.

SECTION 16 - OTHER INFORMATION

This document has been designed to meet the requirements of OSHA, ANSI, GHS and CHIPs regulations. Chemicals are classified using the Globally Harmonized System for Classification and Labeling of Chemicals.

The statements contained herein are offered for informational purposes only and are based on technical data that we believe to be accurate. The manufacturer will not assume any liability for the accuracy and completeness of this information. Final determination of the suitability of the material is the responsibility of the user. Although certain hazards are described herein, the user should not presume that these are the only hazards that exist. Since conditions and manner of use are outside of the manufacturers control, we make

NO WARRANTY OF MERCHANTABILITY, EXPRESSED OR IMPLIED, AND ASSUME NO LIABILITY RESULTING FROM ITS USE.

Legend : N/A = Not Available ND = Not Determined NR = Not Regulated

Alteration of any information contained herein without written permission from the manufacturer is strictly prohibited.

HMIS/NFPA HAZARD INDEX

0 - Minimal
1 - Slight
2 - Moderate
3 - Serious
4 - Severe

* - Additional Hazard

GHS HAZARD INDEX

Category 1 - Most Severe
Category 5 - Least Severe

**** End of Document ****

SAFETY DATA SHEET

Santa Cruz Biotechnology, Inc.
Revision date 11-Dec-2015
Version 1

1. IDENTIFICATION OF THE SUBSTANCE/PREPARATION AND OF THE COMPANY/UNDERTAKING

Product identifier

Product Name	Perfluorononanoic acid
Product Code	SC-250678

Recommended use of the chemical and restrictions on use

For research use only. Not intended for diagnostic or therapeutic use.

Details of the supplier of the safety data sheet

Santa Cruz Biotechnology, Inc.
10410 Finnell Street
Dallas, TX 75220
831.457.3800
800.457.3801
scbt@scbt.com

Emergency telephone number

Chemtrec
1.800.424.9300 (Within USA)
+1.703.527.3887 (Outside USA)

2. HAZARDS IDENTIFICATION

This chemical is considered hazardous by the 2012 OSHA Hazard Communication Standard (29 CFR 1910.1200).

Classification

Skin corrosion/irritation	Category 1 Sub-category C
Serious eye damage/eye irritation	Category 1

Label elements

Signal word	Danger
Hazard statements	Causes severe skin burns and eye damage
Symbols/Pictograms	
Precautionary Statements - Prevention	Do not breathe dust/fume/gas/mist/vapors/spray Wash face, hands and any exposed skin thoroughly after handling Wear protective gloves/protective clothing/eye protection/face protection
Precautionary Statements - Response	Immediately call a POISON CENTER or doctor/physician IF IN EYES: Rinse cautiously with water for several minutes. Remove contact lenses, if present and easy to do. Continue rinsing Immediately call a POISON CENTER or doctor/physician IF ON SKIN (or hair): Remove/Take off immediately all contaminated clothing. Rinse skin with water/shower Wash contaminated clothing before reuse IF INHALED: Remove victim to fresh air and keep at rest in a position comfortable for breathing Immediately call a POISON CENTER or doctor/physician IF SWALLOWED: Rinse mouth. DO NOT induce vomiting
Precautionary Statements - Storage	Store locked up
Precautionary Statements - Disposal	Dispose of contents/container to an approved waste disposal plant

Hazards not otherwise classified (HNOC)

Hazards not otherwise classified (HNOC)	Not applicable

Other Information

Unknown acute toxicity	100% of the mixture consists of ingredient(s) of unknown toxicity.

NFPA			HMIS		
	Health hazards	-		Health hazards	3
	Flammability	-		Flammability	1
	Stability	-		Physical hazards	1
	Physical and chemical properties	-		Personal protection	-

3. COMPOSITION/INFORMATION ON INGREDIENTS

CAS No	375-95-1
Molecular Weight	464.08
Formula	$C_9HF_{17}O_2$

Chemical Name	CAS No	Weight %	Oral LD50	Dermal LD50	Inhalation LC50
Perfluorononanoic acid	375-95-1	>98	-	-	-

4. FIRST AID MEASURES

First Aid Measures

General advice	Consult a physician if necessary. Remove to fresh air.
Eye contact	Wash with plenty of water.
Skin Contact	Wash skin with soap and water.
Inhalation	Remove to fresh air If breathing is difficult, give oxygen If not breathing, give artificial respiration
Ingestion	Never give anything by mouth to an unconscious person. Clean mouth with water.

Most important symptoms and effects, both acute and delayed

Symptoms	No information available.

Indication of any immediate medical attention and special treatment needed

Note to physicians	Treat symptomatically.

5. FIRE-FIGHTING MEASURES

Suitable Extinguishing Media

Suitable Extinguishing Media	Use extinguishing measures that are appropriate to local circumstances and the surrounding environment.
Unsuitable Extinguishing Media	None.

Specific hazards arising from the chemical

Specific hazards arising from the chemical	Thermal decomposition can lead to release of toxic/corrosive gases and vapors.
Hazardous combustion products	Hydrogen fluoride. Carbon oxides. Phosgene.

Explosion data

Sensitivity to Mechanical Impact	No information available.
Sensitivity to Static Discharge	No information available.

Protective equipment and precautions for firefighters

Protective equipment and precautions for firefighters	As in any fire, wear self-contained breathing apparatus pressure-demand, MSHA/NIOSH (approved or equivalent) and full protective gear.

6. ACCIDENTAL RELEASE MEASURES

Personal precautions, protective equipment and emergency procedures

Personal precautions	Ensure adequate ventilation, especially in confined areas.

Environmental precautions

Environmental precautions	See Section 12 for additional Ecological Information.

Methods and material for containment and cleaning up

Methods for containment	Prevent further leakage or spillage if safe to do so.
Methods for cleaning up	Use personal protective equipment as required. Cover powder spill with plastic sheet or tarp to minimize spreading and keep powder dry. Take up mechanically, placing in appropriate containers for disposal. Avoid creating dust. Clean contaminated surface thoroughly.

7. HANDLING AND STORAGE

Precautions for safe handling

Advice on safe handling	Thermal decomposition can lead to release of toxic/corrosive gases and vapors.

Conditions for safe storage, including any incompatibilities

Storage Conditions	Keep containers tightly closed in a dry, cool and well-ventilated place. Store at room temperature.
Incompatible materials	None known based on information supplied.

8. EXPOSURE CONTROLS/PERSONAL PROTECTION

Control parameters

Exposure Guidelines	This product, as supplied, does not contain any hazardous materials with occupational exposure limits established by the region specific regulatory bodies.

Appropriate engineering controls

Engineering Controls	Showers Eyewash stations Ventilation systems

Individual protection measures, such as personal protective equipment

Eye/face protection	Wear safety glasses with side shields (or goggles).
Skin and Body Protection	Wear protective gloves and protective clothing.
Respiratory protection	If exposure limits are exceeded or irritation is experienced, NIOSH/MSHA approved respiratory protection should be worn. Positive-pressure supplied air respirators may be required for high airborne contaminant concentrations. Respiratory protection must be provided in accordance with current local regulations.
General Hygiene Considerations	Handle in accordance with good industrial hygiene and safety practice.

9. PHYSICAL AND CHEMICAL PROPERTIES

Physical State	Solid
Appearance	crystalline powder
Odor	No information available

Property	**Values**
pH	No information available
Melting point/freezing point	63 °C
Boiling point	218 °C
Flash point	No information available
Density	No information available
Evaporation rate	No information available
Upper flammability limits	No information available
Lower flammability limit	No information available
Vapor pressure	No information available
Vapor density	No information available
Specific gravity	No information available
Water solubility	No information available
Solubility in other solvents	No information available
Partition coefficient	No information available
Autoignition temperature	No information available
Decomposition temperature	No information available
Kinematic viscosity	No information available
Explosive properties	No information available
Oxidizing properties	No information available

10. STABILITY AND REACTIVITY

Reactivity	Not applicable
Chemical stability	Stable under recommended storage conditions.
Possibility of Hazardous Reactions	None under normal processing.
Hazardous polymerization	No information available.
Conditions to avoid	Extremes of temperature and direct sunlight.
Incompatible materials	Strong oxidizing agents.
Hazardous Decomposition Products	Hydrogen fluoride. Carbon oxides. Phosgene.

11. TOXICOLOGICAL INFORMATION

Information on likely routes of exposure

Inhalation	No data available.
Eye contact	No data available.
Skin Contact	No data available.
Ingestion	No data available.

Information on toxicological effects

Symptoms	No information available.

Delayed and immediate effects as well as chronic effects from short and long-term exposure

Chronic Toxicity	No information available.

Numerical measures of toxicity - Product Information

Unknown acute toxicity	100% of the mixture consists of ingredient(s) of unknown toxicity

12. ECOLOGICAL INFORMATION

Ecotoxicity	May cause long lasting harmful effects to aquatic life

100% of the mixture consists of components(s) of unknown hazards to the aquatic environment.

Persistence and degradability	No information available.
Bioaccumulation	No information available.
Mobility	No information available.

13. DISPOSAL CONSIDERATIONS

Disposal of wastes	Disposal should be in accordance with applicable regional, national and local laws and regulations.
Contaminated packaging	Do not reuse container.

14. TRANSPORT INFORMATION

DOT	Not regulated
IMDG	Not regulated
IATA	Not regulated

15. REGULATORY INFORMATION

International Inventories

All of the components in the product are on the following Inventory lists
TSCA (United States): Canada (DSL/NDSL) Europe (EINECS/ELINCS/NLP) ENCS (Japan):

Chemical Name	TSCA	DSL	NDSL	EINECS	ELINCS	ENCS	IECSC	KECL	PICCS	AICS
Perfluorononanoic acid	X	-	X	X	-	X	-	-	-	-

X - Listed
TSCA - United States Toxic Substances Control Act Section 8(b) Inventory
DSL/NDSL - Canadian Domestic Substances List/Non-Domestic Substances List
EINECS/ELINCS - European Inventory of Existing Chemical Substances/European List of Notified Chemical Substances
ENCS - Japan Existing and New Chemical Substances
IECSC - China Inventory of Existing Chemical Substances
KECL - Korean Existing and Evaluated Chemical Substances
PICCS - Philippines Inventory of Chemicals and Chemical Substances

US Federal Regulations

SARA 313
Section 313 of Title III of the Superfund Amendments and Reauthorization Act of 1986 (SARA). This product does not contain any chemicals which are subject to the reporting requirements of the Act and Title 40 of the Code of Federal Regulations, Part 372.

SARA 311/312 Hazard Categories

Acute health hazard	No
Chronic Health Hazard	No
Fire hazard	No
Sudden release of pressure hazard	No
Reactive hazard	No

CWA (Clean Water Act)
This product does not contain any substances regulated as pollutants pursuant to the Clean Water Act (40 CFR 122.21 and 40 CFR 122.42).

US State Regulations

California Proposition 65
This product does not contain any Proposition 65 chemicals.

U.S. State Right-to-Know Regulations
This product does not contain any substances regulated by state right-to-know regulations

16. OTHER INFORMATION

Revision note	No information available

Disclaimer
The information provided in this Material Safety Data Sheet is correct to the best of our knowledge, information and belief at the date of its publication. The information given is designed only as a guidance for safe handling, use, processing, storage, transportation, disposal and release and is not to be considered a warranty or quality specification. The information relates only to the specific material designated and may not be valid for such material used in combination with any other materials or in any process, unless specified in the text.

End of Safety Data Sheet

SAFETY DATA SHEET

Version 6.4
Revision Date 04/18/2021
Print Date 06/19/2021

SECTION 1: Identification of the substance/mixture and of the company/undertaking

1.1 Product identifiers

Product name : Perfluorooctanoic acid

Product Number : 171468
Brand : Aldrich
CAS-No. : 335-67-1

1.2 Relevant identified uses of the substance or mixture and uses advised against

Identified uses : Laboratory chemicals, Synthesis of substances

1.3 Details of the supplier of the safety data sheet

Company : Sigma-Aldrich Inc.
3050 SPRUCE ST
ST. LOUIS MO 63103
UNITED STATES

Telephone : +1 314 771-5765
Fax : +1 800 325-5052

1.4 Emergency telephone

Emergency Phone # : 800-424-9300 CHEMTREC (USA) +1-703-527-3887 CHEMTREC (International) 24 Hours/day; 7 Days/week

SECTION 2: Hazards identification

2.1 Classification of the substance or mixture

GHS Classification in accordance with 29 CFR 1910 (OSHA HCS)

Acute toxicity, Oral (Category 4), H302
Skin corrosion (Category 1B), H314
Serious eye damage (Category 1), H318
Carcinogenicity (Category 2), H351
Reproductive toxicity (Category 1B), H360
Effects on or via lactation, H362
Specific target organ toxicity - repeated exposure (Category 1), Liver, H372

For the full text of the H-Statements mentioned in this Section, see Section 16.

2.2 GHS Label elements, including precautionary statements

Pictogram



The life science business of Merck KGaA, Darmstadt, Germany
operates as MilliporeSigma in the US and Canada

Signal word	Danger
Hazard statement(s)	
H302	Harmful if swallowed.
H314	Causes severe skin burns and eye damage.
H351	Suspected of causing cancer.
H360	May damage fertility or the unborn child.
H362	May cause harm to breast-fed children.
H372	Causes damage to organs (Liver) through prolonged or repeated exposure.
Precautionary statement(s)	
P201	Obtain special instructions before use.
P202	Do not handle until all safety precautions have been read and understood.
P260	Do not breathe dust/ fume/ gas/ mist/ vapors/ spray.
P263	Avoid contact during pregnancy/ while nursing.
P264	Wash skin thoroughly after handling.
P270	Do not eat, drink or smoke when using this product.
P280	Wear protective gloves/ protective clothing/ eye protection/ face protection.
P301 + P312 + P330	IF SWALLOWED: Call a POISON CENTER/ doctor if you feel unwell. Rinse mouth.
P301 + P330 + P331	IF SWALLOWED: Rinse mouth. Do NOT induce vomiting.
P303 + P361 + P353	IF ON SKIN (or hair): Take off immediately all contaminated clothing. Rinse skin with water/ shower.
P304 + P340 + P310	IF INHALED: Remove person to fresh air and keep comfortable for breathing. Immediately call a POISON CENTER/ doctor.
P305 + P351 + P338 + P310	IF IN EYES: Rinse cautiously with water for several minutes. Remove contact lenses, if present and easy to do. Continue rinsing. Immediately call a POISON CENTER/ doctor.
P308 + P313	IF exposed or concerned: Get medical advice/ attention.
P363	Wash contaminated clothing before reuse.
P405	Store locked up.
P501	Dispose of contents/ container to an approved waste disposal plant.

2.3 Hazards not otherwise classified (HNOC) or not covered by GHS - none

SECTION 3: Composition/information on ingredients

3.1 Substances

Synonyms	:	Pentadecafluorooctanoic acid Perfluorocaprylic acid Perfluorooctanoic acid
Formula	:	$C_8HF_{15}O_2$
Molecular weight	:	414.07 g/mol
CAS-No.	:	335-67-1
EC-No.	:	206-397-9

Component	Classification	Concentration
pentadecafluorooctanoic acid		
	Acute Tox. 4; Skin Corr.	<= 100 %

The life science business of Merck KGaA, Darmstadt, Germany
operates as MilliporeSigma in the US and Canada

	1B; Eye Dam. 1; Carc. 2; Repr. 1B; Lact. ; STOT RE 1; H302, H314, H318, H351, H360, H362, H372	

For the full text of the H-Statements mentioned in this Section, see Section 16.

SECTION 4: First aid measures

4.1 Description of first-aid measures

General advice
First aiders need to protect themselves. Show this material safety data sheet to the doctor in attendance.

If inhaled
After inhalation: fresh air. Call in physician.

In case of skin contact
In case of skin contact: Take off immediately all contaminated clothing. Rinse skin with water/ shower. Call a physician immediately.

In case of eye contact
After eye contact: rinse out with plenty of water. Immediately call in ophthalmologist. Remove contact lenses.

If swallowed
After swallowing: make victim drink water (two glasses at most), avoid vomiting (risk of perforation). Call a physician immediately. Do not attempt to neutralise.

4.2 Most important symptoms and effects, both acute and delayed

The most important known symptoms and effects are described in the labelling (see section 2.2) and/or in section 11

4.3 Indication of any immediate medical attention and special treatment needed

No data available

SECTION 5: Firefighting measures

5.1 Extinguishing media

Suitable extinguishing media
Water Foam Carbon dioxide (CO2) Dry powder

Unsuitable extinguishing media
For this substance/mixture no limitations of extinguishing agents are given.

5.2 Special hazards arising from the substance or mixture

Carbon oxides
Hydrogen fluoride
Combustible.
Development of hazardous combustion gases or vapours possible in the event of fire.

5.3 Advice for firefighters

Stay in danger area only with self-contained breathing apparatus. Prevent skin contact by keeping a safe distance or by wearing suitable protective clothing.

The life science business of Merck KGaA, Darmstadt, Germany
operates as MilliporeSigma in the US and Canada

5.4 Further information

Suppress (knock down) gases/vapors/mists with a water spray jet. Prevent fire extinguishing water from contaminating surface water or the ground water system.

SECTION 6: Accidental release measures

6.1 Personal precautions, protective equipment and emergency procedures

Advice for non-emergency personnel: Avoid generation and inhalation of dusts in all circumstances. Avoid substance contact. Ensure adequate ventilation. Evacuate the danger area, observe emergency procedures, consult an expert.
For personal protection see section 8.

6.2 Environmental precautions

Do not let product enter drains.

6.3 Methods and materials for containment and cleaning up

Cover drains. Collect, bind, and pump off spills. Observe possible material restrictions (see sections 7 and 10). Take up carefully. Dispose of properly. Clean up affected area. Avoid generation of dusts.

6.4 Reference to other sections

For disposal see section 13.

SECTION 7: Handling and storage

7.1 Precautions for safe handling

Advice on safe handling
Work under hood. Do not inhale substance/mixture.

Hygiene measures
Immediately change contaminated clothing. Apply preventive skin protection. Wash hands and face after working with substance.
For precautions see section 2.2.

7.2 Conditions for safe storage, including any incompatibilities

Storage conditions
Tightly closed. Dry. Keep in a well-ventilated place. Keep locked up or in an area accessible only to qualified or authorized persons.
Storage class (TRGS 510): 6.1C: Combustible, acute toxic Cat.3 / toxic compounds or compounds which causing chronic effects

7.3 Specific end use(s)

Apart from the uses mentioned in section 1.2 no other specific uses are stipulated

SECTION 8: Exposure controls/personal protection

8.1 Control parameters

Ingredients with workplace control parameters
Contains no substances with occupational exposure limit values.

The life science business of Merck KGaA, Darmstadt, Germany
operates as MilliporeSigma in the US and Canada

8.2 Exposure controls

Appropriate engineering controls
Immediately change contaminated clothing. Apply preventive skin protection. Wash hands and face after working with substance.

Personal protective equipment

Eye/face protection
Use equipment for eye protection tested and approved under appropriate government standards such as NIOSH (US) or EN 166(EU). Tightly fitting safety goggles

Skin protection
Handle with gloves. Gloves must be inspected prior to use. Use proper glove removal technique (without touching glove's outer surface) to avoid skin contact with this product. Dispose of contaminated gloves after use in accordance with applicable laws and good laboratory practices. Wash and dry hands.

Full contact
Material: Nitrile rubber
Minimum layer thickness: 0.11 mm
Break through time: > 480 min
Material tested:Dermatril® (KCL 740 / Aldrich Z677272, Size M)

Splash contact
Material: Nitrile rubber
Minimum layer thickness: 0.11 mm
Break through time: > 480 min
Material tested:Dermatril® (KCL 740 / Aldrich Z677272, Size M)

data source: KCL GmbH, D-36124 Eichenzell, phone +49 (0)6659 87300, e-mail sales@kcl.de, test method: EN374
If used in solution, or mixed with other substances, and under conditions which differ from EN 374, contact the supplier of the EC approved gloves. This recommendation is advisory only and must be evaluated by an industrial hygienist and safety officer familiar with the specific situation of anticipated use by our customers. It should not be construed as offering an approval for any specific use scenario.

Body Protection
Acid-resistant protective clothing

Respiratory protection
required when dusts are generated.
Our recommendations on filtering respiratory protection are based on the following standards: DIN EN 143, DIN 14387 and other accompanying standards relating to the used respiratory protection system.

Control of environmental exposure
Do not let product enter drains.

SECTION 9: Physical and chemical properties

9.1 Information on basic physical and chemical properties

a)	Appearance	Form: flakes Color: colorless

The life science business of Merck KGaA, Darmstadt, Germany
operates as MilliporeSigma in the US and Canada

b)	Odor	stinging
c)	Odor Threshold	No data available
d)	pH	2.6 at 1 g/l at 20 °C (68 °F)
e)	Melting point/freezing point	Melting point/range: 55 - 56 °C (131 - 133 °F) - lit.
f)	Initial boiling point and boiling range	189 °C 372 °F at 981 hPa - lit.
g)	Flash point	No data available
h)	Evaporation rate	No data available
i)	Flammability (solid, gas)	No data available
j)	Upper/lower flammability or explosive limits	No data available
k)	Vapor pressure	0.69 hPa at 25 °C (77 °F)
l)	Vapor density	No data available
m)	Relative density	No data available
n)	Water solubility	3.4 g/l at 20 °C (68 °F)
o)	Partition coefficient: n-octanol/water	log Pow: 6.30 - Potential bioaccumulation, (Lit.)
p)	Autoignition temperature	No data available
q)	Decomposition temperature	> 300 °C (> 572 °F) -
r)	Viscosity	No data available
s)	Explosive properties	No data available
t)	Oxidizing properties	No data available

9.2 Other safety information
No data available

SECTION 10: Stability and reactivity

10.1 Reactivity
The following applies in general to flammable organic substances and mixtures: in correspondingly fine distribution, when whirled up a dust explosion potential may generally be assumed.

10.2 Chemical stability
The product is chemically stable under standard ambient conditions (room temperature) .

10.3 Possibility of hazardous reactions
Violent reactions possible with:
Strong oxidizing agents
Strong acids
Bases

The life science business of Merck KGaA, Darmstadt, Germany
operates as MilliporeSigma in the US and Canada

10.4 Conditions to avoid
no information available

10.5 Incompatible materials
No data available

10.6 Hazardous decomposition products
In the event of fire: see section 5

SECTION 11: Toxicological information

11.1 Information on toxicological effects

Acute toxicity
Acute toxicity estimate Oral - 500.1 mg/kg
(Expert judgment)

Acute toxicity estimate Inhalation - 4 h - 11.1 mg/l
(Expert judgment)

Skin corrosion/irritation
No data available

Serious eye damage/eye irritation
Causes serious eye damage.

Respiratory or skin sensitization

Germ cell mutagenicity
No data available

No data available
No data available

Carcinogenicity
Suspected of causing cancer.

IARC: 2B - Group 2B: Possibly carcinogenic to humans (pentadecafluorooctanoic acid)

NTP: No ingredient of this product present at levels greater than or equal to 0.1% is identified as a known or anticipated carcinogen by NTP.

OSHA: No component of this product present at levels greater than or equal to 0.1% is on OSHA's list of regulated carcinogens.

Reproductive toxicity
May damage the unborn child.
Studies indicating a hazard to babies during the lactation period

Specific target organ toxicity - single exposure

The life science business of Merck KGaA, Darmstadt, Germany
operates as MilliporeSigma in the US and Canada

Specific target organ toxicity - repeated exposure
Causes damage to organs through prolonged or repeated exposure. - Liver

Aspiration hazard

11.2 Additional Information

RTECS: RH0781000

Cough, Shortness of breath, Headache, Nausea, Vomiting
To the best of our knowledge, the chemical, physical, and toxicological properties have not been thoroughly investigated.

After absorption:

gastric pain
Nausea
Vomiting
Drowsiness
somnolence

Handle in accordance with good industrial hygiene and safety practice.

Stomach - Irregularities - Based on Human Evidence

Stomach - Irregularities - Based on Human Evidence

SECTION 12: Ecological information

12.1 Toxicity

No data available

Toxicity to daphnia and other aquatic invertebrates	Remarks: No data available (pentadecafluorooctanoic acid)
Toxicity to algae	Remarks: No data available (pentadecafluorooctanoic acid)

12.2 Persistence and degradability

No data available

12.3 Bioaccumulative potential

No data available

12.4 Mobility in soil

12.5 Results of PBT and vPvB assessment

PBT/vPvB assessment not available as chemical safety assessment not required/not conducted

12.6 Other adverse effects

Discharge into the environment must be avoided.

The life science business of Merck KGaA, Darmstadt, Germany
operates as MilliporeSigma in the US and Canada

SECTION 13: Disposal considerations

13.1 Waste treatment methods

Product
Waste material must be disposed of in accordance with the national and local regulations. Leave chemicals in original containers. No mixing with other waste. Handle uncleaned containers like the product itself. See www.retrologistik.com for processes regarding the return of chemicals and containers, or contact us there if you have further questions.

SECTION 14: Transport information

DOT (US)
UN number: 3261 Class: 8 Packing group: III
Proper shipping name: Corrosive solid, acidic, organic, n.o.s. (pentadecafluorooctanoic acid)
Reportable Quantity (RQ):
Poison Inhalation Hazard: No

IMDG
UN number: 3261 Class: 8 Packing group: III EMS-No: F-A, S-B
Proper shipping name: CORROSIVE SOLID, ACIDIC, ORGANIC, N.O.S. (pentadecafluorooctanoic acid)

IATA
UN number: 3261 Class: 8 Packing group: III
Proper shipping name: Corrosive solid, acidic, organic, n.o.s. (pentadecafluorooctanoic acid)

SECTION 15: Regulatory information

SARA 302 Components
This material does not contain any components with a section 302 EHS TPQ.

SARA 313 Components
This material does not contain any chemical components with known CAS numbers that exceed the threshold (De Minimis) reporting levels established by SARA Title III, Section 313.

SARA 311/312 Hazards
Acute Health Hazard, Chronic Health Hazard

Massachusetts Right To Know Components
No components are subject to the Massachusetts Right to Know Act.

No components are subject to the Massachusetts Right to Know Act.

Pennsylvania Right To Know Components

	CAS-No.	Revision Date
pentadecafluorooctanoic acid	335-67-1	2018-02-01

New Jersey Right To Know Components

The life science business of Merck KGaA, Darmstadt, Germany
operates as MilliporeSigma in the US and Canada

SECTION 16: Other information

Further information

The above information is believed to be correct but does not purport to be all inclusive and shall be used only as a guide. The information in this document is based on the present state of our knowledge and is applicable to the product with regard to appropriate safety precautions. It does not represent any guarantee of the properties of the product. Sigma-Aldrich Corporation and its Affiliates shall not be held liable for any damage resulting from handling or from contact with the above product. See www.sigma-aldrich.com and/or the reverse side of invoice or packing slip for additional terms and conditions of sale.

Copyright 2020 Sigma-Aldrich Co. LLC. License granted to make unlimited paper copies for internal use only.

The branding on the header and/or footer of this document may temporarily not visually match the product purchased as we transition our branding. However, all of the information in the document regarding the product remains unchanged and matches the product ordered. For further information please contact mlsbranding@sial.com.

Version: 6.4 Revision Date: 04/18/2021 Print Date: 06/19/2021

The life science business of Merck KGaA, Darmstadt, Germany
operates as MilliporeSigma in the US and Canada

SAFETY DATA SHEET

Version 6.1
Revision Date 09/29/2020
Print Date 07/25/2021

SECTION 1: Identification of the substance/mixture and of the company/undertaking

1.1 Product identifiers

Product name : Perfluorooctanesulfonamide

Product Number : CDS010729
Brand : Aldrich
CAS-No. : 754-91-6

1.2 Relevant identified uses of the substance or mixture and uses advised against

Identified uses : Laboratory chemicals, Synthesis of substances

1.3 Details of the supplier of the safety data sheet

Company : Sigma-Aldrich Inc.
3050 SPRUCE ST
ST. LOUIS MO 63103
UNITED STATES

Telephone : +1 314 771-5765
Fax : +1 800 325-5052

1.4 Emergency telephone

Emergency Phone # : 800-424-9300 CHEMTREC (USA) +1-703-527-3887 CHEMTREC (International) 24 Hours/day; 7 Days/week

SECTION 2: Hazards identification

2.1 Classification of the substance or mixture

GHS Classification in accordance with 29 CFR 1910 (OSHA HCS)

Long-term (chronic) aquatic hazard (Category 4), H413

For the full text of the H-Statements mentioned in this Section, see Section 16.

2.2 GHS Label elements, including precautionary statements

Pictogram none

Signal word none

Hazard statement(s)
H413 May cause long lasting harmful effects to aquatic life.

Precautionary statement(s)
P273 Avoid release to the environment.
P501 Dispose of contents/ container to an approved waste disposal

The life science business of Merck KGaA, Darmstadt, Germany
operates as MilliporeSigma in the US and Canada

plant.

2.3 Hazards not otherwise classified (HNOC) or not covered by GHS - none

SECTION 3: Composition/information on ingredients

3.1 Substances

Synonyms	:	Heptadecafluorooctanesulphonamide
Formula	:	$C_8H_2F_{17}NO_2S$
Molecular weight	:	499.14 g/mol
CAS-No.	:	754-91-6
EC-No.	:	212-046-0

No components need to be disclosed according to the applicable regulations.

For the full text of the H-Statements mentioned in this Section, see Section 16.

SECTION 4: First aid measures

4.1 Description of first-aid measures

General advice
Consult a physician. Show this material safety data sheet to the doctor in attendance.

If inhaled
If breathed in, move person into fresh air. If not breathing, give artificial respiration. Consult a physician.

In case of skin contact
Wash off with soap and plenty of water. Consult a physician.

In case of eye contact
Flush eyes with water as a precaution.

If swallowed
Never give anything by mouth to an unconscious person. Rinse mouth with water. Consult a physician.

4.2 Most important symptoms and effects, both acute and delayed
The most important known symptoms and effects are described in the labelling (see section 2.2) and/or in section 11

4.3 Indication of any immediate medical attention and special treatment needed
No data available

SECTION 5: Firefighting measures

5.1 Extinguishing media

Suitable extinguishing media
Use water spray, alcohol-resistant foam, dry chemical or carbon dioxide.

The life science business of Merck KGaA, Darmstadt, Germany
operates as MilliporeSigma in the US and Canada

5.2 Special hazards arising from the substance or mixture
Carbon oxides, Nitrogen oxides (NOx), Sulfur oxides, Hydrogen fluoride

5.3 Advice for firefighters
Wear self-contained breathing apparatus for firefighting if necessary.

5.4 Further information
No data available

SECTION 6: Accidental release measures

6.1 Personal precautions, protective equipment and emergency procedures
Avoid dust formation. Avoid breathing vapors, mist or gas. Ensure adequate ventilation.
For personal protection see section 8.

6.2 Environmental precautions
Prevent further leakage or spillage if safe to do so. Do not let product enter drains.
Discharge into the environment must be avoided.

6.3 Methods and materials for containment and cleaning up
Pick up and arrange disposal without creating dust. Sweep up and shovel. Keep in suitable, closed containers for disposal.

6.4 Reference to other sections
For disposal see section 13.

SECTION 7: Handling and storage

7.1 Precautions for safe handling
Provide appropriate exhaust ventilation at places where dust is formed.
For precautions see section 2.2.

7.2 Conditions for safe storage, including any incompatibilities
Keep container tightly closed in a dry and well-ventilated place.
Storage class (TRGS 510): 13: Non Combustible Solids

7.3 Specific end use(s)
Apart from the uses mentioned in section 1.2 no other specific uses are stipulated

SECTION 8: Exposure controls/personal protection

8.1 Control parameters

Ingredients with workplace control parameters
Contains no substances with occupational exposure limit values.

8.2 Exposure controls

Appropriate engineering controls
Handle in accordance with good industrial hygiene and safety practice. Wash hands before breaks and at the end of workday.

The life science business of Merck KGaA, Darmstadt, Germany
operates as MilliporeSigma in the US and Canada

Personal protective equipment

Eye/face protection
Use equipment for eye protection tested and approved under appropriate government standards such as NIOSH (US) or EN 166(EU).

Skin protection
Handle with gloves. Gloves must be inspected prior to use. Use proper glove removal technique (without touching glove's outer surface) to avoid skin contact with this product. Dispose of contaminated gloves after use in accordance with applicable laws and good laboratory practices. Wash and dry hands.

Body Protection
Choose body protection in relation to its type, to the concentration and amount of dangerous substances, and to the specific work-place., The type of protective equipment must be selected according to the concentration and amount of the dangerous substance at the specific workplace.

Respiratory protection
Respiratory protection is not required. Where protection from nuisance levels of dusts are desired, use type N95 (US) or type P1 (EN 143) dust masks. Use respirators and components tested and approved under appropriate government standards such as NIOSH (US) or CEN (EU).

Control of environmental exposure
Prevent further leakage or spillage if safe to do so. Do not let product enter drains. Discharge into the environment must be avoided.

SECTION 9: Physical and chemical properties

9.1 Information on basic physical and chemical properties

a)	Appearance	Form: solid
b)	Odor	No data available
c)	Odor Threshold	No data available
d)	pH	No data available
e)	Melting point/freezing point	No data available
f)	Initial boiling point and boiling range	120 °C 248 °F at 3 hPa
g)	Flash point	()No data available
h)	Evaporation rate	No data available
i)	Flammability (solid, gas)	No data available
j)	Upper/lower flammability or explosive limits	No data available
k)	Vapor pressure	No data available
l)	Vapor density	No data available
m)	Relative density	No data available
n)	Water solubility	No data available

The life science business of Merck KGaA, Darmstadt, Germany
operates as MilliporeSigma in the US and Canada

o)	Partition coefficient: n-octanol/water	log Pow: 5.8
p)	Autoignition temperature	No data available
q)	Decomposition temperature	No data available
r)	Viscosity	No data available
s)	Explosive properties	No data available
t)	Oxidizing properties	No data available

9.2 Other safety information
No data available

SECTION 10: Stability and reactivity

10.1 Reactivity
No data available

10.2 Chemical stability
Stable under recommended storage conditions.

10.3 Possibility of hazardous reactions
No data available

10.4 Conditions to avoid
No data available

10.5 Incompatible materials
Strong oxidizing agents

10.6 Hazardous decomposition products
Hazardous decomposition products formed under fire conditions. - Carbon oxides, Nitrogen oxides (NOx), Sulfur oxides, Hydrogen fluoride
In the event of fire: see section 5

SECTION 11: Toxicological information

11.1 Information on toxicological effects

Acute toxicity

Skin corrosion/irritation
No data available

Serious eye damage/eye irritation
Causes serious eye damage.

Respiratory or skin sensitization

Germ cell mutagenicity
No data available
No data available
No data available

The life science business of Merck KGaA, Darmstadt, Germany
operates as MilliporeSigma in the US and Canada

Carcinogenicity
Suspected of causing cancer.

IARC: No ingredient of this product present at levels greater than or equal to 0.1% is identified as probable, possible or confirmed human carcinogen by IARC.

ACGIH: No ingredient of this product present at levels greater than or equal to 0.1% is identified as a carcinogen or potential carcinogen by ACGIH.

NTP: No ingredient of this product present at levels greater than or equal to 0.1% is identified as a known or anticipated carcinogen by NTP.

OSHA: No component of this product present at levels greater than or equal to 0.1% is on OSHA's list of regulated carcinogens.

Reproductive toxicity
May damage the unborn child.
Studies indicating a hazard to babies during the lactation period

Specific target organ toxicity - single exposure

Specific target organ toxicity - repeated exposure
Causes damage to organs through prolonged or repeated exposure.

Aspiration hazard

Additional Information
RTECS: RG9701400

To the best of our knowledge, the chemical, physical, and toxicological properties have not been thoroughly investigated.

Handle in accordance with good industrial hygiene and safety practice.

SECTION 12: Ecological information

12.1 Toxicity
No data available

Toxicity to daphnia and other aquatic invertebrates	Remarks: No data available(Heptadecafluorooctanesulphonamide)
Toxicity to algae	Remarks: No data available(Heptadecafluorooctanesulphonamide)

12.2 Persistence and degradability
No data available

12.3 Bioaccumulative potential
Accumulation in aquatic organisms is expected.

12.4 Mobility in soil

12.5 Results of PBT and vPvB assessment
PBT/vPvB assessment not available as chemical safety assessment not required/not conducted

12.6 Other adverse effects
An environmental hazard cannot be excluded in the event of unprofessional handling or disposal.
Discharge into the environment must be avoided.

The life science business of Merck KGaA, Darmstadt, Germany
operates as MilliporeSigma in the US and Canada

SECTION 13: Disposal considerations

13.1 Waste treatment methods

Product
Offer surplus and non-recyclable solutions to a licensed disposal company.

Contaminated packaging
Dispose of as unused product.

SECTION 14: Transport information

DOT (US)
Not dangerous goods

IMDG
Not dangerous goods

IATA
Not dangerous goods

Further information
Not classified as dangerous in the meaning of transport regulations.

SECTION 15: Regulatory information

SARA 302 Components
No chemicals in this material are subject to the reporting requirements of SARA Title III, Section 302.

SARA 313 Components
This material does not contain any chemical components with known CAS numbers that exceed the threshold (De Minimis) reporting levels established by SARA Title III, Section 313.

SARA 311/312 Hazards
No SARA Hazards

Massachusetts Right To Know Components
No components are subject to the Massachusetts Right to Know Act.

Pennsylvania Right To Know Components

Heptadecafluorooctanesulphonamide	CAS-No. 754-91-6	Revision Date

New Jersey Right To Know Components

Heptadecafluorooctanesulphonamide	CAS-No. 754-91-6	Revision Date

California Prop. 65 Components

The life science business of Merck KGaA, Darmstadt, Germany
operates as MilliporeSigma in the US and Canada

This product does not contain any chemicals known to the State of California to cause cancer, birth, or any other reproductive defects.

SECTION 16: Other information

Further information

Copyright 2020 Sigma-Aldrich Co. LLC. License granted to make unlimited paper copies for internal use only.

The above information is believed to be correct but does not purport to be all inclusive and shall be used only as a guide. The information in this document is based on the present state of our knowledge and is applicable to the product with regard to appropriate safety precautions. It does not represent any guarantee of the properties of the product. Sigma-Aldrich Corporation and its Affiliates shall not be held liable for any damage resulting from handling or from contact with the above product. See www.sigma-aldrich.com and/or the reverse side of invoice or packing slip for additional terms and conditions of sale.

The branding on the header and/or footer of this document may temporarily not visually match the product purchased as we transition our branding. However, all of the information in the document regarding the product remains unchanged and matches the product ordered. For further information please contact mlsbranding@sial.com.

Version: 6.1 Revision Date: 09/29/2020 Print Date: 07/25/2021

The life science business of Merck KGaA, Darmstadt, Germany
operates as MilliporeSigma in the US and Canada

TCI AMERICA

Material Safety Data Sheet

HAZARD WARNINGS	RISK PHRASES	PROTECTIVE CLOTHING
	**Corrosive to eyes and skin on contact.** **Toxic compound, do not ingest or inhale. Avoid all contact with this material.** **Environmental hazard.** **This material is toxic to aquatic organisms and may cause long term adverse effects to the aquatic environment.** **POSSIBLE MUTAGEN. MINIMIZE EXPOSURE.**	

Section I. Chemical Product and Company Identification

Chemical Name: **Heptadecafluorooctanesulfonic Acid**

Catalog Number	H0781
Synonym	Perfluorooctanesulfonic Acid
Chemical Formula	$C_8HF_{17}O_3S$
CAS Number	1763-23-1

Supplier: TCI America
9211 N. Harborgate St.
Portland OR
1-800-423-8616

In case of Emergency Call: **Chemtrec®**
(800) 424-9300 (U.S.)
(703) 527-3887 (International)

Section II. Composition and Information on Ingredients

Chemical Name	CAS Number	Percent (%)	TLV/PEL	Toxicology Data
Heptadecafluorooctanesulfonic Acid	1763-23-1	Min. 98.0 (T)	This compound is classified as a possible mutagen. There is no acceptable exposure limit for a mutagen.	Rat LD_{50} (oral) 154 mg/kg

Section III. Hazards Identification

Acute Health Effects

Corrosive to skin, eyes, and respiratory system. Liquid or spray mist may produce tissue damage, particularly in mucous membranes of the eyes, mouth and respiratory tract. Skin contact may produce burns. Eye contact can result in corneal damage or blindness. Inhalation of the spray mist may produce severe irritation of respiratory tract, characterized by coughing, choking, or shortness of breath. Corrosive materials may cause serious injury if ingested.
Toxic if ingested or inhaled. Avoid prolonged contact with this material. Overexposure may result in serious illness or death. Follow safe industrial hygiene practices and always wear proper protective equipment when handling this compound.

Chronic Health Effects

CARCINOGENIC EFFECTS : Not available.
MUTAGENIC EFFECTS : Not available.
TERATOGENIC EFFECTS : Not available.
DEVELOPMENTAL TOXICITY: Reproductive effects.
Rat TDLo Oral 50 mg/kg, female 19-20 days of pregnancy
TOXIC EFFECTS:
Effects on Newborn - Viability index
Effects on Newborn - Other neonatal measures or effects
Effects on Newborn - Growth statistics
Rat TDLo Oral 100 mg/kg, female 19-20 days of pregnancy
TOXIC EFFECTS:
Effects on Newborn - Stillbirth
Rat TDLo Unreported 50 mg/kg, female 19-20 days of pregnancy
TOXIC EFFECTS:
Specific Developmental Abnormalities - Respiratory system
Effects on Newborn - Live birth index
Repeated exposure of the eyes to a low level of dust can produce eye irritation. Repeated skin exposure can produce local skin destruction, or dermatitis. Repeated inhalation of dust can produce varying degree of respiratory irritation or lung damage. Repeated exposure to an highly toxic material may produce general deterioration of health by an accumulation in one or many human organs.

Section IV. First Aid Measures

Eye Contact

Check for and remove any contact lenses. In case of contact, immediately flush eyes with plenty of water for at least 15 minutes. Get medical attention.

Skin Contact

In case of contact, immediately flush skin with plenty of water for at least 15 minutes while removing contaminated clothing and shoes. Wash clothing before reuse. Thoroughly clean shoes before reuse. Get medical attention immediately.

Inhalation

If the victim is not breathing, perform mouth-to-mouth resuscitation. Loosen tight clothing such as a collar, tie, belt or waistband. If breathing is difficult, oxygen can be administered. Seek medical attention if respiration problems do not improve.

Ingestion

DO NOT INDUCE VOMITING. Loosen tight clothing such as a collar, tie, belt or waistband. If the victim is not breathing, perform mouth-to-mouth resuscitation. Examine the lips and mouth to ascertain whether the tissues are damaged, a possible indication that the toxic material was ingested; the absence of such signs, however, is not conclusive.

Continued on Next Page **Emergency phone number (800) 424-9300**

Section V. Fire and Explosion Data

Flammability	May be combustible at high temperature.	Auto-Ignition	Not available.
Flash Points	Not available.	Flammable Limits	Not available.
Combustion Products	These products are toxic carbon oxides (CO, CO_2), halogenated compounds, sulfur oxides (SO_x). WARNING: Highly toxic HF gas is produced during combustion.		
Fire Hazards	Not available.		
Explosion Hazards	Risks of explosion of the product in presence of mechanical impact: Not available. Risks of explosion of the product in presence of static discharge: Not available.		
Fire Fighting Media and Instructions	SMALL FIRE: Use DRY chemical powder. LARGE FIRE: Use water spray, fog or foam. DO NOT use water jet. Consult with local fire authorities before attempting large scale fire-fighting operations.		

Section VI. Accidental Release Measures

Spill Cleanup Instructions	Corrosive material. Toxic material. Environmentally hazardous material. Possibly mutagenic material. Stop leak if without risk. DO NOT get water inside container. DO NOT touch spilled material. Use water spray to reduce vapors. Prevent entry into sewers, basements or confined areas; dike if needed. Eliminate all sources of ignition. Consult federal, state, and/or local authorities for assistance on disposal.

Section VII. Handling and Storage

Handling and Storage Information	CORROSIVE. TOXIC. ENVIRONMENTAL HAZARD. POSSIBLE MUTAGEN. Keep locked up. Keep container dry. Keep away from heat. Mechanical exhaust required. When not in use, tightly seal the container and store in a dry, cool place. Avoid excessive heat and light. DO NOT ingest. Do not breathe dust. Never add water to this product. Wear suitable protective clothing. If ingested, seek medical advice immediately and show the container or the label. Treat symptomatically and supportively. Always store away from incompatible compounds such as oxidizing agents, alkalis (bases).

Section VIII. Exposure Controls/Personal Protection

Engineering Controls	Use process enclosures, local exhaust ventilation, or other engineering controls to keep airborne levels below recommended exposure limits. If user operations generate dust, fume or mist, use ventilation to keep exposure to airborne contaminants below the exposure limit.
Personal Protection	Face shield. Lab coat. Dust respirator. Boots. Gloves. A MSHA/NIOSH approved respirator must be used to avoid inhalation of the product. Suggested protective clothing might not be sufficient; consult a specialist BEFORE handling this product. 
Exposure Limits	This compound is classified as a possible mutagen. There is no acceptable exposure limit for a mutagen.

Section IX. Physical and Chemical Properties

Physical state @ 20°C	Solid. (White crystal ~ powder.)	Solubility	Soluble in water.
Specific Gravity	Not available.		
Molecular Weight	500.13	Partition Coefficient	Not available.
Boiling Point	260°C (500°F)	Vapor Pressure	0.3 Pa (@ 25°C)
Melting Point	90°C (194°F)	Vapor Density	Not available.
Refractive Index	Not available.	Volatility	Not available.
Critical Temperature	Not available.	Odor	Not available.
Viscosity	Not available.	Taste	Not available.

Section X. Stability and Reactivity Data

Stability	This material is stable if stored under proper conditions. (See Section VII for instructions)
Conditions of Instability	Avoid excessive heat and light.
Incompatibilities	Reactive with oxidizing agents, alkalis (bases).

Continued on Next Page

Printed 1/6/2010.

Section XI. Toxicological Information

RTECS Number	RG9701600
Routes of Exposure	Eye Contact. Ingestion. Inhalation. Skin contact.
Toxicity Data	Rat LD_{50} (oral) 154 mg/kg
Chronic Toxic Effects	**CARCINOGENIC EFFECTS** : Not available. **MUTAGENIC EFFECTS** : Not available. **TERATOGENIC EFFECTS** : Not available. **DEVELOPMENTAL TOXICITY**: Reproductive effects. Rat TDLo Oral 50 mg/kg, female 19-20 days of pregnancy TOXIC EFFECTS: Effects on Newborn - Viability index Effects on Newborn - Other neonatal measures or effects Effects on Newborn - Growth statistics Rat TDLo Oral 100 mg/kg, female 19-20 days of pregnancy TOXIC EFFECTS: Effects on Newborn - Stillbirth Rat TDLo Unreported 50 mg/kg, female 19-20 days of pregnancy TOXIC EFFECTS: Specific Developmental Abnormalities - Respiratory system Effects on Newborn - Live birth index Repeated exposure of the eyes to a low level of dust can produce eye irritation. Repeated skin exposure can produce local skin destruction, or dermatitis. Repeated inhalation of dust can produce varying degree of respiratory irritation or lung damage. Repeated exposure to an highly toxic material may produce general deterioration of health by an accumulation in one or many human organs.
Acute Toxic Effects	Corrosive to skin, eyes, and respiratory system. Liquid or spray mist may produce tissue damage, particularly in mucous membranes of the eyes, mouth and respiratory tract. Skin contact may produce burns. Eye contact can result in corneal damage or blindness. Inhalation of the spray mist may produce severe irritation of respiratory tract, characterized by coughing, choking, or shortness of breath. Corrosive materials may cause serious injury if ingested. Toxic if ingested or inhaled. Avoid prolonged contact with this material. Overexposure may result in serious illness or death. Follow safe industrial hygiene practices and always wear proper protective equipment when handling this compound.

Section XII. Ecological Information

Ecotoxicity	Not available.
Environmental Fate	Perfluorooctane sulfonic acid's production and use as a precursor for fluorinated surfactants has resulted in its release to the environment through various waste streams. If released to air, an estimated vapor pressure of 2.0X10-3 mm Hg at 25 deg C indicates perfluorooctane sulfonic acid will exist solely as a vapor in the ambient atmosphere. Vapor-phase perfluorooctane sulfonic acid will be degraded in the atmosphere by reaction with photochemically-produced hydroxyl radicals; the half-life for this reaction in air is estimated to be 110 days. If released to soil, perfluorooctane sulfonic acid is expected to have no mobility based upon an estimated Koc of 100,000. Perfluorooctane sulfonic acid is essentially nonvolatile. Perfluoro compound recalcitrance can be attributed to the stability conferred by fluorine substitutes and the absence of structures susceptible to electrophilic or nucleophilic attack. Perfluorooctane sulfonic acid reached 0% of its theoretical BOD in four weeks using an activated sludge inoculum in the manometric respirometry test. If released into water, perfluorooctane sulfonic acid is expected to adsorb to suspended solids and sediment based upon the estimated Koc. Volatilization from water surfaces is not expected to be an important fate process as the compound is essentially nonvolatile; an estimated volatilization half-life for a model pond is 3 years if adsorption is considered. An estimated BCF of 56 suggests the potential for bioconcentration in aquatic organisms is moderate. Monitoring studies however would suggest that this compound is highly bioaccumulative. As a class, fluorinated organic compounds are resistant to hydrolysis. Occupational exposure to perfluorooctane sulfonic acid may occur through inhalation and dermal contact with this compound at workplaces where perfluorooctane sulfonic acid is produced or used. Monitoring data indicate that the general population may be exposed to perfluorooctane sulfonic acid via ingestion of contaminated fish and drinking water, and dermal contact with this compound and other products containing perfluorooctane sulfonic acid.

Section XIII. Disposal Considerations

Waste Disposal	Recycle to process, if possible. Consult your local regional authorities. You may be able to dissolve or mix material with a combustible solvent and burn in a chemical incinerator equipped with an afterburner and scrubber system. Observe all federal, state and local regulations when disposing of the substance.

Section XIV. Transport Information

DOT Classification	DOT CLASS 8: Corrosive material DOT CLASS 6.1: Toxic material
PIN Number	UN2923
Proper Shipping Name	Corrosive solid, toxic, n.o.s.
Packing Group (PG)	II
DOT Pictograms	

Continued on Next Page Emergency phone number (800) 424-9300

Section XV. Other Regulatory Information and Pictograms

TSCA Chemical Inventory (EPA)	This compound is **ON** the EPA Toxic Substances Control Act (TSCA) inventory list.
WHMIS Classification (Canada)	CLASS D-1B: Material causing immediate and serious toxic effects (TOXIC). CLASS E: Corrosive solid. On NDSL.
EINECS Number (EEC)	217-179-8
EEC Risk Statements	R23/24/25- Toxic by inhalation, in contact with skin and if swallowed. R34- Causes burns. R46- May cause heritable genetic damage. R47- May cause birth defects. R51- Toxic to aquatic organisms. R53- May cause long-term adverse effects in the aquatic environment.
Japanese Regulatory Data	ENCS No. 2-1595

Section XVI. Other Information

Version 1.0
Validated on 1/6/2010.
Printed 1/6/2010.

Notice to Reader

TCI laboratory chemicals are for research purposes only and are NOT intended for use as drugs, food additives, households, or pesticides. The information herein is believed to be correct, but does not claim to be all inclusive and should be used only as a guide. Neither the above named supplier nor any of its subsidiaries assumes any liability whatsoever for the accuracy or completeness of the information contained herein. Final determination of suitability of any material is the sole responsibility of the user. All chemical reagents must be handled with the recognition that their chemical, physiological, toxicological, and hazardous properties have not been fully investigated or determined. All chemical reagents should be handled only by individuals who are familiar with their potential hazards and who have been fully trained in proper safety, laboratory, and chemical handling procedures. Although certain hazards are described herein, we can not guarantee that these are the only hazards which exist. Our MSDS sheets are based only on data available at the time of shipping and are subject to change without notice as new information is obtained. Avoid long storage periods since the product is subject to degradation with age and may become more dangerous or hazardous. It is the responsibility of the user to request updated MSDS sheets for products that are stored for extended periods. Disposal of unused product must be undertaken by qualified personnel who are knowledgeable in all applicable regulations and follow all pertinent safety precautions including the use of appropriate protective equipment (e.g. protective goggles, protective clothing, breathing equipment, facial mask, fume hood). For proper handling and disposal, always comply with federal, state, and local regulations.

SAFETY DATA SHEET

Version 6.2
Revision Date 04/30/2021
Print Date 06/19/2021

SECTION 1: Identification of the substance/mixture and of the company/undertaking

1.1 Product identifiers

Product name : Perfluoropentanoic acid

Product Number : 396575
Brand : Aldrich
CAS-No. : 2706-90-3

1.2 Relevant identified uses of the substance or mixture and uses advised against

Identified uses : Laboratory chemicals, Synthesis of substances

1.3 Details of the supplier of the safety data sheet

Company : Sigma-Aldrich Inc.
3050 SPRUCE ST
ST. LOUIS MO 63103
UNITED STATES

Telephone : +1 314 771-5765
Fax : +1 800 325-5052

1.4 Emergency telephone

Emergency Phone # : 800-424-9300 CHEMTREC (USA) +1-703-527-3887 CHEMTREC (International) 24 Hours/day; 7 Days/week

SECTION 2: Hazards identification

2.1 Classification of the substance or mixture

GHS Classification in accordance with 29 CFR 1910 (OSHA HCS)

Serious eye damage (Category 1), H318
Reproductive toxicity (Category 2), H361

For the full text of the H-Statements mentioned in this Section, see Section 16.

2.2 GHS Label elements, including precautionary statements

Pictogram



Signal word Danger

Hazard statement(s)
H318 Causes serious eye damage.
H361 Suspected of damaging fertility or the unborn child.

The life science business of Merck KGaA, Darmstadt, Germany
operates as MilliporeSigma in the US and Canada

Precautionary statement(s)	
P201	Obtain special instructions before use.
P202	Do not handle until all safety precautions have been read and understood.
P280	Wear protective gloves/ protective clothing/ eye protection/ face protection.
P305 + P351 + P338 + P310	IF IN EYES: Rinse cautiously with water for several minutes. Remove contact lenses, if present and easy to do. Continue rinsing. Immediately call a POISON CENTER/ doctor.
P308 + P313	IF exposed or concerned: Get medical advice/ attention.
P405	Store locked up.
P501	Dispose of contents/ container to an approved waste disposal plant.

2.3 Hazards not otherwise classified (HNOC) or not covered by GHS - none

SECTION 3: Composition/information on ingredients

3.1 Substances

Synonyms : Nonafluorovaleric acid
Perfluoropentanoic acid
Nonafluoropentanoic acid

Formula : $C_5HF_9O_2$
Molecular weight : 264.05 g/mol
CAS-No. : 2706-90-3
EC-No. : 220-300-7

Component	Classification	Concentration
Perfluorovaleric acid		
	Eye Dam. 1; Repr. 2; H318, H361	<= 100 %

For the full text of the H-Statements mentioned in this Section, see Section 16.

SECTION 4: First aid measures

4.1 Description of first-aid measures

General advice
Show this material safety data sheet to the doctor in attendance.

If inhaled
After inhalation: fresh air. Call in physician.

In case of skin contact
In case of skin contact: Take off immediately all contaminated clothing. Rinse skin with water/ shower. Consult a physician.

In case of eye contact
After eye contact: rinse out with plenty of water. Immediately call in ophthalmologist. Remove contact lenses.

The life science business of Merck KGaA, Darmstadt, Germany
operates as MilliporeSigma in the US and Canada

If swallowed
After swallowing: immediately make victim drink water (two glasses at most). Consult a physician.

4.2 Most important symptoms and effects, both acute and delayed
The most important known symptoms and effects are described in the labelling (see section 2.2) and/or in section 11

4.3 Indication of any immediate medical attention and special treatment needed
No data available

SECTION 5: Firefighting measures

5.1 Extinguishing media

Suitable extinguishing media
Water Foam Carbon dioxide (CO2) Dry powder

Unsuitable extinguishing media
For this substance/mixture no limitations of extinguishing agents are given.

5.2 Special hazards arising from the substance or mixture
Carbon oxides
Hydrogen fluoride
Combustible.
Development of hazardous combustion gases or vapours possible in the event of fire.

5.3 Advice for firefighters
Stay in danger area only with self-contained breathing apparatus. Prevent skin contact by keeping a safe distance or by wearing suitable protective clothing.

5.4 Further information
Suppress (knock down) gases/vapors/mists with a water spray jet. Prevent fire extinguishing water from contaminating surface water or the ground water system.

SECTION 6: Accidental release measures

6.1 Personal precautions, protective equipment and emergency procedures
Advice for non-emergency personnel: Do not breathe vapors, aerosols. Avoid substance contact. Ensure adequate ventilation. Evacuate the danger area, observe emergency procedures, consult an expert.
For personal protection see section 8.

6.2 Environmental precautions
Do not let product enter drains.

6.3 Methods and materials for containment and cleaning up
Cover drains. Collect, bind, and pump off spills. Observe possible material restrictions (see sections 7 and 10). Take up carefully with liquid-absorbent material (e.g. Chemizorb®). Dispose of properly. Clean up affected area.

6.4 Reference to other sections
For disposal see section 13.

The life science business of Merck KGaA, Darmstadt, Germany
operates as MilliporeSigma in the US and Canada

SECTION 7: Handling and storage

7.1 Precautions for safe handling

For precautions see section 2.2.

7.2 Conditions for safe storage, including any incompatibilities

Storage conditions
Tightly closed. Keep locked up or in an area accessible only to qualified or authorized persons.
Storage class (TRGS 510): 8A: Combustible, corrosive hazardous materials

7.3 Specific end use(s)

Apart from the uses mentioned in section 1.2 no other specific uses are stipulated

SECTION 8: Exposure controls/personal protection

8.1 Control parameters

Ingredients with workplace control parameters
Contains no substances with occupational exposure limit values.

8.2 Exposure controls

Appropriate engineering controls
Change contaminated clothing. Preventive skin protection recommended. Wash hands after working with substance.

Personal protective equipment

Eye/face protection
Use equipment for eye protection tested and approved under appropriate government standards such as NIOSH (US) or EN 166(EU). Tightly fitting safety goggles

Skin protection
required

Body Protection
protective clothing

Respiratory protection
required when vapours/aerosols are generated.
Our recommendations on filtering respiratory protection are based on the following standards: DIN EN 143, DIN 14387 and other accompanying standards relating to the used respiratory protection system.

Control of environmental exposure
Do not let product enter drains.

SECTION 9: Physical and chemical properties

9.1 Information on basic physical and chemical properties

a)	Appearance	Form: clear, liquid Color: light brown
b)	Odor	No data available

The life science business of Merck KGaA, Darmstadt, Germany
operates as MilliporeSigma in the US and Canada

c)	Odor Threshold	No data available
d)	pH	No data available
e)	Melting point/freezing point	No data available
f)	Initial boiling point and boiling range	140 °C 284 °F - lit.
g)	Flash point	()No data available
h)	Evaporation rate	No data available
i)	Flammability (solid, gas)	No data available
j)	Upper/lower flammability or explosive limits	No data available
k)	Vapor pressure	No data available
l)	Vapor density	No data available
m)	Relative density	No data available
n)	Water solubility	No data available
o)	Partition coefficient: n-octanol/water	No data available
p)	Autoignition temperature	No data available
q)	Decomposition temperature	No data available
r)	Viscosity	No data available
s)	Explosive properties	No data available
t)	Oxidizing properties	No data available

9.2 Other safety information
No data available

SECTION 10: Stability and reactivity

10.1 Reactivity
No data available

10.2 Chemical stability
The product is chemically stable under standard ambient conditions (room temperature) .

10.3 Possibility of hazardous reactions
No data available

10.4 Conditions to avoid
no information available

10.5 Incompatible materials
Strong oxidizing agents

The life science business of Merck KGaA, Darmstadt, Germany
operates as MilliporeSigma in the US and Canada

10.6 Hazardous decomposition products

In the event of fire: see section 5

SECTION 11: Toxicological information

11.1 Information on toxicological effects

Acute toxicity
Acute toxicity estimate Oral - 2,501 mg/kg
(Expert judgment)

Inhalation: No data available

Dermal: No data available
No data available

Skin corrosion/irritation
No data available

Serious eye damage/eye irritation
No data available

Respiratory or skin sensitization
No data available

Germ cell mutagenicity
No data available

Carcinogenicity

IARC: No ingredient of this product present at levels greater than or equal to 0.1% is identified as probable, possible or confirmed human carcinogen by IARC.

NTP: No ingredient of this product present at levels greater than or equal to 0.1% is identified as a known or anticipated carcinogen by NTP.

OSHA: No component of this product present at levels greater than or equal to 0.1% is on OSHA's list of regulated carcinogens.

Reproductive toxicity
Suspected of damaging the unborn child.
No data available

Specific target organ toxicity - single exposure
No data available

Specific target organ toxicity - repeated exposure
No data available

Aspiration hazard
No data available

11.2 Additional Information

Not available

The life science business of Merck KGaA, Darmstadt, Germany
operates as MilliporeSigma in the US and Canada

Material is extremely destructive to tissue of the mucous membranes and upper respiratory tract, eyes, and skin., Cough, Shortness of breath, Headache, Nausea

SECTION 12: Ecological information

12.1 Toxicity
No data available

12.2 Persistence and degradability
No data available

12.3 Bioaccumulative potential
No data available

12.4 Mobility in soil
No data available

12.5 Results of PBT and vPvB assessment
PBT/vPvB assessment not available as chemical safety assessment not required/not conducted

12.6 Other adverse effects
No data available

SECTION 13: Disposal considerations

13.1 Waste treatment methods

Product
Waste material must be disposed of in accordance with the national and local regulations. Leave chemicals in original containers. No mixing with other waste. Handle uncleaned containers like the product itself. See www.retrologistik.com for processes regarding the return of chemicals and containers, or contact us there if you have further questions.

SECTION 14: Transport information

DOT (US)
Not dangerous goods

IMDG
Not dangerous goods

IATA
Not dangerous goods

Further information
Not classified as dangerous in the meaning of transport regulations.

The life science business of Merck KGaA, Darmstadt, Germany
operates as MilliporeSigma in the US and Canada

SECTION 15: Regulatory information

SARA 302 Components
This material does not contain any components with a section 302 EHS TPQ.

SARA 313 Components
This material does not contain any chemical components with known CAS numbers that exceed the threshold (De Minimis) reporting levels established by SARA Title III, Section 313.

SARA 311/312 Hazards
No SARA Hazards

Massachusetts Right To Know Components
No components are subject to the Massachusetts Right to Know Act.

SECTION 16: Other information

Further information
The above information is believed to be correct but does not purport to be all inclusive and shall be used only as a guide. The information in this document is based on the present state of our knowledge and is applicable to the product with regard to appropriate safety precautions. It does not represent any guarantee of the properties of the product. Sigma-Aldrich Corporation and its Affiliates shall not be held liable for any damage resulting from handling or from contact with the above product. See www.sigma-aldrich.com and/or the reverse side of invoice or packing slip for additional terms and conditions of sale.

Copyright 2020 Sigma-Aldrich Co. LLC. License granted to make unlimited paper copies for internal use only.
The branding on the header and/or footer of this document may temporarily not visually match the product purchased as we transition our branding. However, all of the information in the document regarding the product remains unchanged and matches the product ordered. For further information please contact mlsbranding@sial.com.

Version: 6.2 Revision Date: 04/30/2021 Print Date: 06/19/2021

The life science business of Merck KGaA, Darmstadt, Germany
operates as MilliporeSigma in the US and Canada

SAFETY DATA SHEET

Version 6.3
Revision Date 09/17/2020
Print Date 06/19/2021

SECTION 1: Identification of the substance/mixture and of the company/undertaking

1.1 Product identifiers

Product name : Perfluorotetradecanoic acid

Product Number : 446785
Brand : Aldrich
CAS-No. : 376-06-7

1.2 Relevant identified uses of the substance or mixture and uses advised against

Identified uses : Laboratory chemicals, Synthesis of substances

1.3 Details of the supplier of the safety data sheet

Company : Sigma-Aldrich Inc.
3050 SPRUCE ST
ST. LOUIS MO 63103
UNITED STATES

Telephone : +1 314 771-5765
Fax : +1 800 325-5052

1.4 Emergency telephone

Emergency Phone # : 800-424-9300 CHEMTREC (USA) +1-703-527-3887 CHEMTREC (International) 24 Hours/day; 7 Days/week

SECTION 2: Hazards identification

2.1 Classification of the substance or mixture

Not a hazardous substance or mixture.

2.2 GHS Label elements, including precautionary statements

Not a hazardous substance or mixture.

2.3 Hazards not otherwise classified (HNOC) or not covered by GHS - none

SECTION 3: Composition/information on ingredients

3.1 Substances

Formula : $C_{14}HF_{27}O_2$
Molecular weight : 714.11 g/mol
CAS-No. : 376-06-7

The life science business of Merck KGaA, Darmstadt, Germany
operates as MilliporeSigma in the US and Canada

EC-No. : 206-803-4

No components need to be disclosed according to the applicable regulations.

SECTION 4: First aid measures

4.1 Description of first-aid measures

If inhaled
If breathed in, move person into fresh air. If not breathing, give artificial respiration.

In case of skin contact
Wash off with soap and plenty of water.

In case of eye contact
Flush eyes with water as a precaution.

If swallowed
Never give anything by mouth to an unconscious person. Rinse mouth with water.

4.2 Most important symptoms and effects, both acute and delayed

The most important known symptoms and effects are described in the labelling (see section 2.2) and/or in section 11

4.3 Indication of any immediate medical attention and special treatment needed

No data available

SECTION 5: Firefighting measures

5.1 Extinguishing media

Suitable extinguishing media
Use water spray, alcohol-resistant foam, dry chemical or carbon dioxide.

5.2 Special hazards arising from the substance or mixture

Carbon oxides, Hydrogen fluoride

5.3 Advice for firefighters

Wear self-contained breathing apparatus for firefighting if necessary.

5.4 Further information

No data available

SECTION 6: Accidental release measures

6.1 Personal precautions, protective equipment and emergency procedures

Avoid dust formation. Avoid breathing vapors, mist or gas.
For personal protection see section 8.

6.2 Environmental precautions

Do not let product enter drains.

6.3 Methods and materials for containment and cleaning up

Sweep up and shovel. Keep in suitable, closed containers for disposal.

6.4 Reference to other sections

For disposal see section 13.

The life science business of Merck KGaA, Darmstadt, Germany
operates as MilliporeSigma in the US and Canada

SECTION 7: Handling and storage

7.1 Precautions for safe handling

Provide appropriate exhaust ventilation at places where dust is formed.Normal measures for preventive fire protection.
For precautions see section 2.2.

7.2 Conditions for safe storage, including any incompatibilities

Keep container tightly closed in a dry and well-ventilated place.
Storage class (TRGS 510): 13: Non Combustible Solids

7.3 Specific end use(s)

Apart from the uses mentioned in section 1.2 no other specific uses are stipulated

SECTION 8: Exposure controls/personal protection

8.1 Control parameters

Ingredients with workplace control parameters
Contains no substances with occupational exposure limit values.

8.2 Exposure controls

Appropriate engineering controls
General industrial hygiene practice.

Personal protective equipment

Eye/face protection
Use equipment for eye protection tested and approved under appropriate government standards such as NIOSH (US) or EN 166(EU).

Skin protection
Handle with gloves. Gloves must be inspected prior to use. Use proper glove removal technique (without touching glove's outer surface) to avoid skin contact with this product. Dispose of contaminated gloves after use in accordance with applicable laws and good laboratory practices. Wash and dry hands.

Body Protection
Choose body protection in relation to its type, to the concentration and amount of dangerous substances, and to the specific work-place., The type of protective equipment must be selected according to the concentration and amount of the dangerous substance at the specific workplace.

Respiratory protection
Respiratory protection is not required. Where protection from nuisance levels of dusts are desired, use type N95 (US) or type P1 (EN 143) dust masks. Use respirators and components tested and approved under appropriate government standards such as NIOSH (US) or CEN (EU).

Control of environmental exposure
Do not let product enter drains.

The life science business of Merck KGaA, Darmstadt, Germany
operates as MilliporeSigma in the US and Canada

SECTION 9: Physical and chemical properties

9.1 Information on basic physical and chemical properties

a)	Appearance	Form: solid
b)	Odor	No data available
c)	Odor Threshold	No data available
d)	pH	No data available
e)	Melting point/freezing point	Melting point/range: 130 - 135 °C (266 - 275 °F) - lit.
f)	Initial boiling point and boiling range	270 °C 518 °F at 987 hPa - lit.
g)	Flash point	()No data available
h)	Evaporation rate	No data available
i)	Flammability (solid, gas)	No data available
j)	Upper/lower flammability or explosive limits	No data available
k)	Vapor pressure	No data available
l)	Vapor density	No data available
m)	Relative density	No data available
n)	Water solubility	No data available
o)	Partition coefficient: n-octanol/water	No data available
p)	Autoignition temperature	No data available
q)	Decomposition temperature	No data available
r)	Viscosity	No data available
s)	Explosive properties	No data available
t)	Oxidizing properties	No data available

9.2 Other safety information

No data available

SECTION 10: Stability and reactivity

10.1 Reactivity

No data available

10.2 Chemical stability

Stable under recommended storage conditions.

10.3 Possibility of hazardous reactions

No data available

The life science business of Merck KGaA, Darmstadt, Germany
operates as MilliporeSigma in the US and Canada

10.4 Conditions to avoid
No data available

10.5 Incompatible materials
Strong oxidizing agents

10.6 Hazardous decomposition products
Hazardous decomposition products formed under fire conditions. - Carbon oxides, Hydrogen fluoride
Other decomposition products - No data available
In the event of fire: see section 5

SECTION 11: Toxicological information

11.1 Information on toxicological effects

Acute toxicity

Skin corrosion/irritation
No data available

Serious eye damage/eye irritation
Causes serious eye damage.

Respiratory or skin sensitization

Germ cell mutagenicity
No data available
No data available
No data available

Carcinogenicity
Suspected of causing cancer.

IARC:	No ingredient of this product present at levels greater than or equal to 0.1% is identified as probable, possible or confirmed human carcinogen by IARC.
ACGIH:	No ingredient of this product present at levels greater than or equal to 0.1% is identified as a carcinogen or potential carcinogen by ACGIH.
NTP:	No ingredient of this product present at levels greater than or equal to 0.1% is identified as a known or anticipated carcinogen by NTP.
OSHA:	No component of this product present at levels greater than or equal to 0.1% is on OSHA's list of regulated carcinogens.

Reproductive toxicity
May damage the unborn child.
Studies indicating a hazard to babies during the lactation period

Specific target organ toxicity - single exposure

Specific target organ toxicity - repeated exposure
Causes damage to organs through prolonged or repeated exposure. - Liver

Aspiration hazard

Additional Information
RTECS: Not available

The life science business of Merck KGaA, Darmstadt, Germany
operates as MilliporeSigma in the US and Canada

burning sensation, Cough, wheezing, laryngitis, Shortness of breath, spasm, inflammation and edema of the larynx, spasm, inflammation and edema of the bronchi, pneumonitis, pulmonary edema, Material is extremely destructive to tissue of the mucous membranes and upper respiratory tract, eyes, and skin., To the best of our knowledge, the chemical, physical, and toxicological properties have not been thoroughly investigated.

After absorption:
gastric pain, Nausea, Vomiting, Drowsiness, somnolence
Handle in accordance with good industrial hygiene and safety practice.

SECTION 12: Ecological information

12.1 Toxicity

No data available

Toxicity to daphnia and other aquatic invertebrates	Remarks: No data available(Perfluorotetradecanoic acid)
Toxicity to algae	Remarks: No data available(Perfluorotetradecanoic acid)

12.2 Persistence and degradability

No data available

12.3 Bioaccumulative potential

No data available

12.4 Mobility in soil

No data available

12.5 Results of PBT and vPvB assessment

PBT/vPvB assessment not available as chemical safety assessment not required/not conducted

12.6 Other adverse effects

Discharge into the environment must be avoided.

SECTION 13: Disposal considerations

13.1 Waste treatment methods

Product
Offer surplus and non-recyclable solutions to a licensed disposal company.

Contaminated packaging
Dispose of as unused product.

SECTION 14: Transport information

DOT (US)
Not dangerous goods

IMDG
Not dangerous goods

The life science business of Merck KGaA, Darmstadt, Germany
operates as MilliporeSigma in the US and Canada

IATA
Not dangerous goods

Further information
Not classified as dangerous in the meaning of transport regulations.

SECTION 15: Regulatory information

SARA 302 Components
No chemicals in this material are subject to the reporting requirements of SARA Title III, Section 302.

SARA 313 Components
This material does not contain any chemical components with known CAS numbers that exceed the threshold (De Minimis) reporting levels established by SARA Title III, Section 313.

SARA 311/312 Hazards
No SARA Hazards

Massachusetts Right To Know Components
No components are subject to the Massachusetts Right to Know Act.

Pennsylvania Right To Know Components

Perfluorotetradecanoic acid	CAS-No. 376-06-7	Revision Date

New Jersey Right To Know Components

Perfluorotetradecanoic acid	CAS-No. 376-06-7	Revision Date

California Prop. 65 Components
This product does not contain any chemicals known to the State of California to cause cancer, birth, or any other reproductive defects.

SECTION 16: Other information

Further information
Copyright 2020 Sigma-Aldrich Co. LLC. License granted to make unlimited paper copies for internal use only.
The above information is believed to be correct but does not purport to be all inclusive and shall be used only as a guide. The information in this document is based on the present state of our knowledge and is applicable to the product with regard to appropriate safety precautions. It does not represent any guarantee of the properties of the product. Sigma-Aldrich Corporation and its Affiliates shall not be held liable for any damage resulting from handling or from contact with the above product. See www.sigma-aldrich.com and/or the reverse side of invoice or packing slip for additional terms and conditions of sale.

The branding on the header and/or footer of this document may temporarily not visually match the product purchased as we transition our branding. However, all of the

The life science business of Merck KGaA, Darmstadt, Germany
operates as MilliporeSigma in the US and Canada

information in the document regarding the product remains unchanged and matches the product ordered. For further information please contact mlsbranding@sial.com.

Version: 6.3 Revision Date: 09/17/2020 Print Date: 06/19/2021

The life science business of Merck KGaA, Darmstadt, Germany
operates as MilliporeSigma in the US and Canada

SAFETY DATA SHEET

Version 6.2
Revision Date 07/16/2021
Print Date 07/25/2021

SECTION 1: Identification of the substance/mixture and of the company/undertaking

1.1 Product identifiers

Product name : Perfluoroundecanoic acid

Product Number : 446777
Brand : Aldrich
CAS-No. : 2058-94-8

1.2 Relevant identified uses of the substance or mixture and uses advised against

Identified uses : Laboratory chemicals, Synthesis of substances

1.3 Details of the supplier of the safety data sheet

Company : Sigma-Aldrich Inc.
3050 SPRUCE ST
ST. LOUIS MO 63103
UNITED STATES

Telephone : +1 314 771-5765
Fax : +1 800 325-5052

1.4 Emergency telephone

Emergency Phone # : 800-424-9300 CHEMTREC (USA) +1-703-527-3887 CHEMTREC (International) 24 Hours/day; 7 Days/week

SECTION 2: Hazards identification

2.1 Classification of the substance or mixture

GHS Classification in accordance with 29 CFR 1910 (OSHA HCS)

Acute toxicity, Oral (Category 4), H302
Acute toxicity, Inhalation (Category 4), H332
Carcinogenicity (Category 2), H351
Reproductive toxicity (Category 1B), H360
Effects on or via lactation, H362
Specific target organ toxicity - repeated exposure (Category 1), Liver, H372

For the full text of the H-Statements mentioned in this Section, see Section 16.

2.2 GHS Label elements, including precautionary statements

Pictogram



Signal word Danger

The life science business of Merck KGaA, Darmstadt, Germany
operates as MilliporeSigma in the US and Canada

Hazard statement(s)

H302 + H332	Harmful if swallowed or if inhaled.
H351	Suspected of causing cancer.
H360	May damage fertility or the unborn child.
H362	May cause harm to breast-fed children.
H372	Causes damage to organs (Liver) through prolonged or repeated exposure.

Precautionary statement(s)

P201	Obtain special instructions before use.
P202	Do not handle until all safety precautions have been read and understood.
P260	Do not breathe dust/ fume/ gas/ mist/ vapors/ spray.
P263	Avoid contact during pregnancy/ while nursing.
P264	Wash skin thoroughly after handling.
P270	Do not eat, drink or smoke when using this product.
P271	Use only outdoors or in a well-ventilated area.
P280	Wear protective gloves/ protective clothing/ eye protection/ face protection.
P301 + P312 + P330	IF SWALLOWED: Call a POISON CENTER/ doctor if you feel unwell. Rinse mouth.
P304 + P340 + P312	IF INHALED: Remove person to fresh air and keep comfortable for breathing. Call a POISON CENTER/ doctor if you feel unwell.
P308 + P313	IF exposed or concerned: Get medical advice/ attention.
P405	Store locked up.
P501	Dispose of contents/ container to an approved waste disposal plant.

2.3 Hazards not otherwise classified (HNOC) or not covered by GHS - none

SECTION 3: Composition/information on ingredients

3.1 Substances

Formula	:	$C_{11}HF_{21}O_2$
Molecular weight	:	564.09 g/mol
CAS-No.	:	2058-94-8
EC-No.	:	218-165-4

Component	Classification	Concentration
Henicosafluoroundecanoic acid		
	Acute Tox. 4; Carc. 2; Repr. 1B; Lact. ; STOT RE 1; H302, H332, H351, H360, H362, H372	<= 100 %

For the full text of the H-Statements mentioned in this Section, see Section 16.

The life science business of Merck KGaA, Darmstadt, Germany
operates as MilliporeSigma in the US and Canada

SECTION 4: First aid measures

4.1 Description of first-aid measures

General advice
Show this material safety data sheet to the doctor in attendance.

If inhaled
After inhalation: fresh air. Immediately call in physician. If breathing stops: immediately apply artificial respiration, if necessary also oxygen.

In case of skin contact
In case of skin contact: Take off immediately all contaminated clothing. Rinse skin with water/ shower. Consult a physician.

In case of eye contact
After eye contact: rinse out with plenty of water. Call in ophthalmologist. Remove contact lenses.

If swallowed
After swallowing: immediately make victim drink water (two glasses at most). Consult a physician.

4.2 Most important symptoms and effects, both acute and delayed
The most important known symptoms and effects are described in the labelling (see section 2.2) and/or in section 11

4.3 Indication of any immediate medical attention and special treatment needed
No data available

SECTION 5: Firefighting measures

5.1 Extinguishing media

Suitable extinguishing media
Water Foam Carbon dioxide (CO2) Dry powder

Unsuitable extinguishing media
For this substance/mixture no limitations of extinguishing agents are given.

5.2 Special hazards arising from the substance or mixture
Nature of decomposition products not known.
Combustible.
Vapors are heavier than air and may spread along floors.
Forms explosive mixtures with air on intense heating.
Development of hazardous combustion gases or vapours possible in the event of fire.

5.3 Advice for firefighters
Stay in danger area only with self-contained breathing apparatus. Prevent skin contact by keeping a safe distance or by wearing suitable protective clothing.

5.4 Further information
Suppress (knock down) gases/vapors/mists with a water spray jet. Prevent fire extinguishing water from contaminating surface water or the ground water system.

The life science business of Merck KGaA, Darmstadt, Germany
operates as MilliporeSigma in the US and Canada

SECTION 6: Accidental release measures

6.1 Personal precautions, protective equipment and emergency procedures

Advice for non-emergency personnel: Avoid generation and inhalation of dusts in all circumstances. Avoid substance contact. Ensure adequate ventilation. Evacuate the danger area, observe emergency procedures, consult an expert.
For personal protection see section 8.

6.2 Environmental precautions

Do not let product enter drains.

6.3 Methods and materials for containment and cleaning up

Cover drains. Collect, bind, and pump off spills. Observe possible material restrictions (see sections 7 and 10). Take up carefully. Dispose of properly. Clean up affected area. Avoid generation of dusts.

6.4 Reference to other sections

For disposal see section 13.

SECTION 7: Handling and storage

7.1 Precautions for safe handling

Advice on safe handling
Work under hood. Do not inhale substance/mixture.

Hygiene measures
Immediately change contaminated clothing. Apply preventive skin protection. Wash hands and face after working with substance.
For precautions see section 2.2.

7.2 Conditions for safe storage, including any incompatibilities

Storage conditions
Tightly closed. Dry. Keep in a well-ventilated place. Keep locked up or in an area accessible only to qualified or authorized persons.
Storage class (TRGS 510): 6.1C: Combustible, acute toxic Cat.3 / toxic compounds or compounds which causing chronic effects

7.3 Specific end use(s)

Apart from the uses mentioned in section 1.2 no other specific uses are stipulated

SECTION 8: Exposure controls/personal protection

8.1 Control parameters

Ingredients with workplace control parameters
Contains no substances with occupational exposure limit values.

8.2 Exposure controls

Appropriate engineering controls
Immediately change contaminated clothing. Apply preventive skin protection. Wash hands and face after working with substance.

The life science business of Merck KGaA, Darmstadt, Germany
operates as MilliporeSigma in the US and Canada

Personal protective equipment

Eye/face protection
Use equipment for eye protection tested and approved under appropriate government standards such as NIOSH (US) or EN 166(EU). Safety glasses

Skin protection
Handle with impervious gloves.

This recommendation applies only to the product stated in the safety data sheet, supplied by us and for the designated use. When dissolving in or mixing with other substances and under conditions deviating from those stated in EN374 please contact the supplier of CE-approved gloves (e.g. KCL GmbH, D-36124 Eichenzell, Internet: www.kcl.de).

Full contact
Material: Nitrile rubber
Minimum layer thickness: 0.11 mm
Break through time: 480 min
Material tested:KCL 741 Dermatril® L

Splash contact
Material: Nitrile rubber
Minimum layer thickness: 0.11 mm
Break through time: 480 min
Material tested:KCL 741 Dermatril® L

Body Protection
protective clothing

Respiratory protection
required when dusts are generated.
Our recommendations on filtering respiratory protection are based on the following standards: DIN EN 143, DIN 14387 and other accompanying standards relating to the used respiratory protection system.

Control of environmental exposure
Do not let product enter drains.

SECTION 9: Physical and chemical properties

9.1 Information on basic physical and chemical properties

a)	Appearance	Form: solid
b)	Odor	No data available
c)	Odor Threshold	No data available
d)	pH	No data available
e)	Melting point/freezing point	Melting point/range: 96 - 101 °C (205 - 214 °F) - lit.
f)	Initial boiling point and boiling range	160 °C 320 °F at 80 hPa - lit.
g)	Flash point	113 °C (235 °F) - closed cup
h)	Evaporation rate	No data available
i)	Flammability (solid,	No data available

The life science business of Merck KGaA, Darmstadt, Germany
operates as MilliporeSigma in the US and Canada

	gas)	
j)	Upper/lower flammability or explosive limits	No data available
k)	Vapor pressure	No data available
l)	Vapor density	No data available
m)	Density	No data available
	Relative density	No data available
n)	Water solubility	No data available
o)	Partition coefficient: n-octanol/water	No data available
p)	Autoignition temperature	No data available
q)	Decomposition temperature	No data available
r)	Viscosity	No data available
s)	Explosive properties	No data available
t)	Oxidizing properties	No data available

9.2 Other safety information
No data available

SECTION 10: Stability and reactivity

10.1 Reactivity
Forms explosive mixtures with air on intense heating.
A range from approx. 15 Kelvin below the flash point is to be rated as critical.
The following applies in general to flammable organic substances and mixtures: in correspondingly fine distribution, when whirled up a dust explosion potential may generally be assumed.

10.2 Chemical stability
The product is chemically stable under standard ambient conditions (room temperature) .

10.3 Possibility of hazardous reactions
No data available

10.4 Conditions to avoid
Strong heating.

10.5 Incompatible materials
Oxidizing agents

10.6 Hazardous decomposition products
In the event of fire: see section 5

The life science business of Merck KGaA, Darmstadt, Germany
operates as MilliporeSigma in the US and Canada

SECTION 11: Toxicological information

11.1 Information on toxicological effects

Acute toxicity
Acute toxicity estimate Oral - 500.1 mg/kg
(Expert judgment)
Acute toxicity estimate Inhalation - 4 h - 11.1 mg/l
(Expert judgment)
Dermal: No data available

Skin corrosion/irritation
No data available

Serious eye damage/eye irritation
Causes serious eye damage.

Respiratory or skin sensitization
No data available

Germ cell mutagenicity
No data available
No data available
No data available

Carcinogenicity
Suspected of causing cancer.

IARC: No ingredient of this product present at levels greater than or equal to 0.1% is identified as probable, possible or confirmed human carcinogen by IARC.

NTP: No ingredient of this product present at levels greater than or equal to 0.1% is identified as a known or anticipated carcinogen by NTP.

OSHA: No component of this product present at levels greater than or equal to 0.1% is on OSHA's list of regulated carcinogens.

Reproductive toxicity
May damage the unborn child.
Studies indicating a hazard to babies during the lactation period

Specific target organ toxicity - single exposure
No data available

Specific target organ toxicity - repeated exposure
Causes damage to organs through prolonged or repeated exposure. - Liver

Aspiration hazard
No data available

11.2 Additional Information

burning sensation, Cough, wheezing, laryngitis, Shortness of breath, spasm, inflammation and edema of the larynx, spasm, inflammation and edema of the bronchi, pneumonitis, pulmonary edema, Material is extremely destructive to tissue of the mucous membranes and upper respiratory tract, eyes, and skin., To the best of our knowledge, the chemical, physical, and toxicological properties have not been thoroughly investigated.

After absorption:

gastric pain
Nausea

The life science business of Merck KGaA, Darmstadt, Germany
operates as MilliporeSigma in the US and Canada

Vomiting
Drowsiness
somnolence

Handle in accordance with good industrial hygiene and safety practice.

SECTION 12: Ecological information

12.1 Toxicity

No data available

Toxicity to daphnia and other aquatic invertebrates	Remarks: No data available (Henicosafluoroundecanoic acid)
Toxicity to algae	Remarks: No data available (Henicosafluoroundecanoic acid)

12.2 Persistence and degradability

No data available

12.3 Bioaccumulative potential

No data available

12.4 Mobility in soil

No data available

12.5 Results of PBT and vPvB assessment

PBT/vPvB assessment not available as chemical safety assessment not required/not conducted

12.6 Other adverse effects

Discharge into the environment must be avoided.

SECTION 13: Disposal considerations

13.1 Waste treatment methods

Product

Waste material must be disposed of in accordance with the national and local regulations. Leave chemicals in original containers. No mixing with other waste. Handle uncleaned containers like the product itself. See www.retrologistik.com for processes regarding the return of chemicals and containers, or contact us there if you have further questions.

SECTION 14: Transport information

DOT (US)

Not dangerous goods

IMDG

Not dangerous goods

IATA

The life science business of Merck KGaA, Darmstadt, Germany
operates as MilliporeSigma in the US and Canada

Not dangerous goods

Further information
Not classified as dangerous in the meaning of transport regulations.

SECTION 15: Regulatory information

SARA 302 Components
This material does not contain any components with a section 302 EHS TPQ.

SARA 313 Components
This material does not contain any chemical components with known CAS numbers that exceed the threshold (De Minimis) reporting levels established by SARA Title III, Section 313.

SARA 311/312 Hazards
Acute Health Hazard

Massachusetts Right To Know Components
No components are subject to the Massachusetts Right to Know Act.

No components are subject to the Massachusetts Right to Know Act.

Pennsylvania Right To Know Components

Henicosafluoroundecanoic acid	CAS-No. 2058-94-8	Revision Date

New Jersey Right To Know Components

Henicosafluoroundecanoic acid	CAS-No. 2058-94-8	Revision Date

SECTION 16: Other information

Further information
The above information is believed to be correct but does not purport to be all inclusive and shall be used only as a guide. The information in this document is based on the present state of our knowledge and is applicable to the product with regard to appropriate safety precautions. It does not represent any guarantee of the properties of the product. Sigma-Aldrich Corporation and its Affiliates shall not be held liable for any damage resulting from handling or from contact with the above product. See www.sigma-aldrich.com and/or the reverse side of invoice or packing slip for additional terms and conditions of sale.

Copyright 2020 Sigma-Aldrich Co. LLC. License granted to make unlimited paper copies for internal use only.
The branding on the header and/or footer of this document may temporarily not visually match the product purchased as we transition our branding. However, all of the information in the document regarding the product remains unchanged and matches the product ordered. For further information please contact mlsbranding@sial.com.

The life science business of Merck KGaA, Darmstadt, Germany
operates as MilliporeSigma in the US and Canada

The life science business of Merck KGaA, Darmstadt, Germany
operates as MilliporeSigma in the US and Canada

SAFETY DATA SHEET

Creation Date 01-May-2012 **Revision Date** 11-Aug-2014 **Revision Number** 1

1. Identification

Product Name **Phenanthrene**

Cat No. : **AC130090000; AC130090050; AC130090500; AC130095000**

Synonyms No information available

Recommended Use Laboratory chemicals.

Uses advised against No Information available

Details of the supplier of the safety data sheet

Company
Fisher Scientific
One Reagent Lane
Fair Lawn, NJ 07410
Tel: (201) 796-7100

Entity / Business Name
Acros Organics
One Reagent Lane
Fair Lawn, NJ 07410

Emergency Telephone Number
For information **US** call: 001-800-ACROS-01 / **Europe** call: +32 14 57 52 11
Emergency Number **US:**001-201-796-7100 / **Europe:** +32 14 57 52 99
CHEMTREC Tel. No.**US:**001-800-424-9300 / **Europe:**001-703-527-3887

2. Hazard(s) identification

Classification
This chemical is considered hazardous by the 2012 OSHA Hazard Communication Standard (29 CFR 1910.1200)

Acute oral toxicity	Category 4

Label Elements

Signal Word
Warning

Hazard Statements
Harmful if swallowed



Precautionary Statements
Prevention
Wash face, hands and any exposed skin thoroughly after handling
Do not eat, drink or smoke when using this product
Ingestion
IF SWALLOWED: Call a POISON CENTER or doctor/physician if you feel unwell
Rinse mouth

Disposal
Dispose of contents/container to an approved waste disposal plant
Hazards not otherwise classified (HNOC)
Very toxic to aquatic life with long lasting effects

3. Composition / information on ingredients

Component	CAS-No	Weight %
Phenanthrene	85-01-8	>95

4. First-aid measures

General Advice If symptoms persist, call a physician.

Eye Contact Rinse immediately with plenty of water, also under the eyelids, for at least 15 minutes. Obtain medical attention.

Skin Contact Obtain medical attention. Wash off immediately with plenty of water for at least 15 minutes.

Inhalation Move to fresh air. If breathing is difficult, give oxygen. Obtain medical attention.

Ingestion Clean mouth with water and drink afterwards plenty of water. Get medical attention if symptoms occur.

Most important symptoms/effects None reasonably foreseeable.
Notes to Physician Treat symptomatically

5. Fire-fighting measures

Suitable Extinguishing Media Use water spray, alcohol-resistant foam, dry chemical or carbon dioxide.

Unsuitable Extinguishing Media No information available

Flash Point No information available
Method - No information available

Autoignition Temperature Not applicable
Explosion Limits
Upper No data available
Lower No data available
Sensitivity to Mechanical Impact No information available
Sensitivity to Static Discharge No information available

Specific Hazards Arising from the Chemical
Do not allow run-off from fire fighting to enter drains or water courses.

Hazardous Combustion Products
Carbon monoxide (CO) Carbon dioxide (CO_2)
Protective Equipment and Precautions for Firefighters
As in any fire, wear self-contained breathing apparatus pressure-demand, MSHA/NIOSH (approved or equivalent) and full protective gear.

NFPA

Health	Flammability	Instability	Physical hazards
1	1	0	N/A

6. Accidental release measures

Personal Precautions Ensure adequate ventilation. Use personal protective equipment. Avoid dust formation.

Environmental Precautions Do not flush into surface water or sanitary sewer system. Do not allow material to contaminate ground water system. Prevent product from entering drains. Local authorities should be advised if significant spillages cannot be contained. See Section 12 for additional ecological information. Avoid release to the environment. Collect spillage.

Methods for Containment and Clean Up Sweep up or vacuum up spillage and collect in suitable container for disposal. Keep in suitable, closed containers for disposal.

7. Handling and storage

Handling Wear personal protective equipment. Ensure adequate ventilation. Do not get in eyes, on skin, or on clothing. Avoid ingestion and inhalation. Avoid dust formation.

Storage Keep containers tightly closed in a dry, cool and well-ventilated place.

8. Exposure controls / personal protection

Exposure Guidelines This product does not contain any hazardous materials with occupational exposure limits established by the region specific regulatory bodies.

Engineering Measures Ensure adequate ventilation, especially in confined areas.

Personal Protective Equipment

- **Eye/face Protection** Wear appropriate protective eyeglasses or chemical safety goggles as described by OSHA's eye and face protection regulations in 29 CFR 1910.133 or European Standard EN166.
- **Skin and body protection** Long sleeved clothing.
- **Respiratory Protection** Follow the OSHA respirator regulations found in 29 CFR 1910.134 or European Standard EN 149. Use a NIOSH/MSHA or European Standard EN 149 approved respirator if exposure limits are exceeded or if irritation or other symptoms are experienced.
- **Hygiene Measures** Handle in accordance with good industrial hygiene and safety practice.

9. Physical and chemical properties

Physical State	Solid
Appearance	Beige
Odor	Odorless
Odor Threshold	No information available
pH	No information available
Melting Point/Range	95 - 101 °C / 203 - 213.8 °F
Boiling Point/Range	336 °C / 636.8 °F
Flash Point	No information available
Evaporation Rate	Not applicable
Flammability (solid,gas)	No information available
Flammability or explosive limits	
Upper	No data available
Lower	No data available
Vapor Pressure	1 mmHg @ 116 °C
Vapor Density	Not applicable
Relative Density	1.063
Solubility	Insoluble in water
Partition coefficient; n-octanol/water	No data available
Autoignition Temperature	Not applicable
Decomposition temperature	No information available
Viscosity	Not applicable
Molecular Formula	C14 H10
Molecular Weight	178.23

10. Stability and reactivity

Reactive Hazard None known, based on information available

Stability Stable under normal conditions.

Conditions to Avoid Incompatible products. Excess heat. Avoid dust formation.

Incompatible Materials Strong oxidizing agents

Hazardous Decomposition Products Carbon monoxide (CO), Carbon dioxide (CO_2)

Hazardous Polymerization Hazardous polymerization does not occur.

Hazardous Reactions None under normal processing.

11. Toxicological information

Acute Toxicity

Product Information

Component Information

Component	LD50 Oral	LD50 Dermal	LC50 Inhalation
Phenanthrene	1.8 g/kg (Rat)	Not listed	Not listed

Toxicologically Synergistic Products No information available

Delayed and immediate effects as well as chronic effects from short and long-term exposure

Irritation No information available

Sensitization No information available

Carcinogenicity The table below indicates whether each agency has listed any ingredient as a carcinogen.

Component	CAS-No	IARC	NTP	ACGIH	OSHA	Mexico
Phenanthrene	85-01-8	Not listed	Not listed	Not listed	Not listed	Not listed

Mutagenic Effects No information available

Reproductive Effects No information available.

Developmental Effects No information available.

Teratogenicity No information available.

STOT - single exposure None known

STOT - repeated exposure None known

Aspiration hazard No information available

Symptoms / effects,both acute and delayed No information available

Endocrine Disruptor Information No information available

Other Adverse Effects The toxicological properties have not been fully investigated. See actual entry in RTECS for complete information.

12. Ecological information

Ecotoxicity

Very toxic to aquatic organisms, may cause long-term adverse effects in the aquatic environment. The product contains following substances which are hazardous for the environment.

Component	Freshwater Algae	Freshwater Fish	Microtox	Water Flea

Phenanthrene	Not listed	LC50 = 3.2 mg/L 96h	Not listed	LC50 = 0.35 mg/L 48h

Persistence and Degradability Insoluble in water May persist

Bioaccumulation/ Accumulation No information available.

Mobility . Is not likely mobile in the environment due its low water solubility.

Component	log Pow
Phenanthrene	4.46

13. Disposal considerations

Waste Disposal Methods Chemical waste generators must determine whether a discarded chemical is classified as a hazardous waste. Chemical waste generators must also consult local, regional, and national hazardous waste regulations to ensure complete and accurate classification.

14. Transport information

DOT

UN-No UN3077
Proper Shipping Name ENVIRONMENTALLY HAZARDOUS SUBSTANCE,SOLID, N.O.S.
Hazard Class 9
Packing Group III

TDG

UN-No UN3077
Proper Shipping Name ENVIRONMENTALLY HAZARDOUS SUBSTANCE,SOLID, N.O.S.
Hazard Class 9
Packing Group III

IATA

UN-No UN3077
Proper Shipping Name ENVIRONMENTALLY HAZARDOUS SUBSTANCE, SOLID, N.O.S.*
Hazard Class 9
Packing Group III

IMDG/IMO

UN-No UN3077
Proper Shipping Name ENVIRONMENTALLY HAZARDOUS SUBSTANCE, SOLID, N.O.S.
Hazard Class 9
Packing Group III

15. Regulatory information

All of the components in the product are on the following Inventory lists: X = listed

International Inventories

Component	TSCA	DSL	NDSL	EINECS	ELINCS	NLP	PICCS	ENCS	AICS	IECSC	KECL
Phenanthrene	X	X	-	201-581-5	-		X	X	X	X	X

Legend:
X - Listed
E - Indicates a substance that is the subject of a Section 5(e) Consent order under TSCA.
F - Indicates a substance that is the subject of a Section 5(f) Rule under TSCA.
N - Indicates a polymeric substance containing no free-radical initiator in its inventory name but is considered to cover the designated polymer made with any free-radical initiator regardless of the amount used.
P - Indicates a commenced PMN substance
R - Indicates a substance that is the subject of a Section 6 risk management rule under TSCA.
S - Indicates a substance that is identified in a proposed or final Significant New Use Rule
T - Indicates a substance that is the subject of a Section 4 test rule under TSCA.
XU - Indicates a substance exempt from reporting under the Inventory Update Rule, i.e. Partial Updating of the TSCA Inventory Data Base Production and Site Reports (40 CFR 710(B).
Y1 - Indicates an exempt polymer that has a number-average molecular weight of 1,000 or greater.
Y2 - Indicates an exempt polymer that is a polyester and is made only from reactants included in a specified list of low concern reactants that comprises one of the eligibility criteria for the exemption rule.

U.S. Federal Regulations

TSCA 12(b) Not applicable

SARA 313

Component	CAS-No	Weight %	SARA 313 - Threshold Values %
Phenanthrene	85-01-8	>95	1.0

SARA 311/312 Hazardous Categorization

Acute Health Hazard	Yes
Chronic Health Hazard	No
Fire Hazard	No
Sudden Release of Pressure Hazard	No
Reactive Hazard	No

Clean Water Act

Component	CWA - Hazardous Substances	CWA - Reportable Quantities	CWA - Toxic Pollutants	CWA - Priority Pollutants
Phenanthrene	-	-	X	X

Clean Air Act Not applicable

OSHA Occupational Safety and Health Administration
Not applicable

CERCLA
This material, as supplied, contains one or more substances regulated as a hazardous substance under the Comprehensive Environmental Response Compensation and Liability Act (CERCLA) (40 CFR 302)

Component	Hazardous Substances RQs	CERCLA EHS RQs
Phenanthrene	5000 lb	-

California Proposition 65 This product does not contain any Proposition 65 chemicals

State Right-to-Know

Component	Massachusetts	New Jersey	Pennsylvania	Illinois	Rhode Island
Phenanthrene	X	X	X	-	-

U.S. Department of Transportation

Reportable Quantity (RQ):	N
DOT Marine Pollutant	N
DOT Severe Marine Pollutant	N

U.S. Department of Homeland Security
This product does not contain any DHS chemicals.

Other International Regulations

Mexico - Grade No information available

Canada
This product has been classified in accordance with the hazard criteria of the Controlled Products Regulations (CPR) and the MSDS contains all the information required by the CPR

WHMIS Hazard Class Non-controlled

16. Other information

Prepared By Regulatory Affairs

Thermo Fisher Scientific
Email: EMSDS.RA@thermofisher.com


Creation Date	01-May-2012
Revision Date	11-Aug-2014
Print Date	11-Aug-2014
Revision Summary	This document has been updated to comply with the US OSHA HazCom 2012 Standard replacing the current legislation under 29 CFR 1910.1200 to align with the Globally Harmonized System of Classification and Labeling of Chemicals (GHS)

Disclaimer

The information provided on this Safety Data Sheet is correct to the best of our knowledge, information and belief at the date of its publication. The information given is designed only as a guide for safe handling, use, processing, storage, transportation, disposal and release and is not to be considered as a warranty or quality specification. The information relates only to the specific material designated and may not be valid for such material used in combination with any other material or in any process, unless specified in the text.

End of SDS



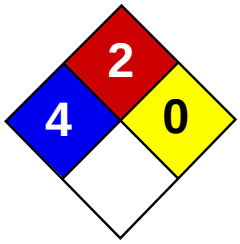



Material Safety Data Sheet
Phenol MSDS

Section 1: Chemical Product and Company Identification

Product Name: Phenol

Catalog Codes: SLP4453, SLP5251

CAS#: 108-95-2

RTECS: SJ3325000

TSCA: TSCA 8(b) inventory: Phenol

CI#: Not available.

Synonym: Monohydroxybenzene; Benzenol; Phenyl hyroxide; Phenylic acid

Chemical Name: Carbolic Acid

Chemical Formula: C6H5OH

Contact Information:

Sciencelab.com, Inc.
14025 Smith Rd.
Houston, Texas 77396

US Sales: **1-800-901-7247**
International Sales: **1-281-441-4400**

Order Online: ScienceLab.com

CHEMTREC (24HR Emergency Telephone), call: 1-800-424-9300

International CHEMTREC, call: 1-703-527-3887

For non-emergency assistance, call: 1-281-441-4400

Section 2: Composition and Information on Ingredients

Composition:

Name	CAS #	% by Weight
Phenol	108-95-2	100

Toxicological Data on Ingredients: Phenol: ORAL (LD50): Acute: 317 mg/kg [Rat]. 270 mg/kg [Mouse]. DERMAL (LD50): Acute: 630 mg/kg [Rabbit]. 669 mg/kg [Rat].

Section 3: Hazards Identification

Potential Acute Health Effects:
Very hazardous in case of skin contact (corrosive, irritant), of eye contact (irritant), of ingestion, of inhalation. Hazardous in case of skin contact (sensitizer, permeator). The amount of tissue damage depends on length of contact. Eye contact can result in corneal damage or blindness. Skin contact can produce inflammation and blistering. Inhalation of dust will produce irritation to gastro-intestinal or respiratory tract, characterized by burning, sneezing and coughing. Severe over-exposure can produce lung damage, choking, unconsciousness or death. Inflammation of the eye is characterized by redness, watering, and itching. Skin inflammation is characterized by itching, scaling, reddening, or, occasionally, blistering.

Potential Chronic Health Effects:
CARCINOGENIC EFFECTS: A4 (Not classifiable for human or animal.) by ACGIH, 3 (Not classifiable for human.) by IARC. MUTAGENIC EFFECTS: Mutagenic for mammalian somatic cells. Mutagenic for bacteria and/or yeast. TERATOGENIC EFFECTS: Not available. DEVELOPMENTAL TOXICITY: Not available. The substance may be toxic to kidneys, liver, central nervous system (CNS). Repeated or prolonged exposure to the substance can produce target organs damage. Repeated

exposure of the eyes to a low level of dust can produce eye irritation. Repeated skin exposure can produce local skin destruction, or dermatitis. Repeated inhalation of dust can produce varying degree of respiratory irritation or lung damage. Repeated exposure to a highly toxic material may produce general deterioration of health by an accumulation in one or many human organs.

Section 4: First Aid Measures

Eye Contact:
Check for and remove any contact lenses. In case of contact, immediately flush eyes with plenty of water for at least 15 minutes. Cold water may be used. Get medical attention immediately.

Skin Contact:
In case of contact, immediately flush skin with plenty of water for at least 15 minutes while removing contaminated clothing and shoes. Cover the irritated skin with an emollient. Cold water may be used.Wash clothing before reuse. Thoroughly clean shoes before reuse. Get medical attention immediately.

Serious Skin Contact:
Wash with a disinfectant soap and cover the contaminated skin with an anti-bacterial cream. Seek immediate medical attention.

Inhalation:
If inhaled, remove to fresh air. If not breathing, give artificial respiration. If breathing is difficult, give oxygen. Get medical attention immediately.

Serious Inhalation:
Evacuate the victim to a safe area as soon as possible. Loosen tight clothing such as a collar, tie, belt or waistband. If breathing is difficult, administer oxygen. If the victim is not breathing, perform mouth-to-mouth resuscitation. WARNING: It may be hazardous to the person providing aid to give mouth-to-mouth resuscitation when the inhaled material is toxic, infectious or corrosive. Seek immediate medical attention.

Ingestion:
Do NOT induce vomiting unless directed to do so by medical personnel. Never give anything by mouth to an unconscious person. If large quantities of this material are swallowed, call a physician immediately. Loosen tight clothing such as a collar, tie, belt or waistband.

Serious Ingestion: Not available.

Section 5: Fire and Explosion Data

Flammability of the Product: May be combustible at high temperature.

Auto-Ignition Temperature: 715°C (1319°F)

Flash Points: CLOSED CUP: 79°C (174.2°F). OPEN CUP: 85°C (185°F).

Flammable Limits: LOWER: 1.7% UPPER: 8.6%

Products of Combustion: These products are carbon oxides (CO, CO2).

Fire Hazards in Presence of Various Substances:
Flammable in presence of open flames and sparks, of heat. Non-flammable in presence of shocks.

Explosion Hazards in Presence of Various Substances:
Risks of explosion of the product in presence of mechanical impact: Not available. Risks of explosion of the product in presence of static discharge: Not available.

Fire Fighting Media and Instructions:
SMALL FIRE: Use DRY chemical powder. LARGE FIRE: Use water spray, fog or foam. Do not use water jet.

Special Remarks on Fire Hazards:
Phenol + nitrides results in heat and flammable gas generation. Phenol + mineral oxdizing acids results in fire. Phenol + calcium hypochlorite is an exothermic reaction producing toxic fumes which may ignite.

Special Remarks on Explosion Hazards:
Phenol + sodium nitrite causes explosion on heating. Peroxydisulfuric acid + phenol causes explosion.

Section 6: Accidental Release Measures

Small Spill: Use appropriate tools to put the spilled solid in a convenient waste disposal container.

Large Spill:
Corrosive solid. Stop leak if without risk. Do not get water inside container. Do not touch spilled material. Use water spray to reduce vapors. Prevent entry into sewers, basements or confined areas; dike if needed. Eliminate all ignition sources. Call for assistance on disposal. Be careful that the product is not present at a concentration level above TLV. Check TLV on the MSDS and with local authorities.

Section 7: Handling and Storage

Precautions:
Keep locked up.. Keep container dry. Keep away from heat. Keep away from sources of ignition. Empty containers pose a fire risk, evaporate the residue under a fume hood. Ground all equipment containing material. Do not ingest. Do not breathe dust. Never add water to this product. In case of insufficient ventilation, wear suitable respiratory equipment. If ingested, seek medical advice immediately and show the container or the label. Avoid contact with skin and eyes. Keep away from incompatibles such as oxidizing agents, acids.

Storage:
Air Sensitive. Sensitive to light. Store in light-resistant containers. Moisture sensitive. Keep container tightly closed. Keep container in a cool, well-ventilated area.

Section 8: Exposure Controls/Personal Protection

Engineering Controls:
Use process enclosures, local exhaust ventilation, or other engineering controls to keep airborne levels below recommended exposure limits. If user operations generate dust, fume or mist, use ventilation to keep exposure to airborne contaminants below the exposure limit.

Personal Protection:
Splash goggles. Synthetic apron. Vapor and dust respirator. Be sure to use an approved/certified respirator or equivalent. Gloves.

Personal Protection in Case of a Large Spill:
Splash goggles. Full suit. Vapor and dust respirator. Boots. Gloves. A self contained breathing apparatus should be used to avoid inhalation of the product. Suggested protective clothing might not be sufficient; consult a specialist BEFORE handling this product.

Exposure Limits:
TWA: 5 (ppm) from ACGIH (TLV) [United States] SKIN TWA: 19 (mg/m3) from ACGIH (TLV) [United States] SKIN TWA: 5 from NIOSH [United States] TWA: 19 (mg/m3) from NIOSH [United States] TWA: 5 (ppm) from OSHA (PEL) [United States] TWA: 19 (mg/m3) from OSHA (PEL) [United States] TWA: 5 (ppm) [Canada] TWA: 19 (mg/m3) [Canada]Consult local authorities for acceptable exposure limits.

Section 9: Physical and Chemical Properties

Physical state and appearance: Solid.

Odor:
Distinct, aromatic, somewhat sickening sweet and acrid

Taste: Burning.

Molecular Weight: 94.11 g/mole

Color: Colorless to light pink

pH (1% soln/water): Not available.

Boiling Point: 182°C (359.6°F)

Melting Point: 42°C (107.6°F)

Critical Temperature: 694.2 (1281.6°F)

Specific Gravity: 1.057 (Water = 1)

Vapor Pressure: Not applicable.

Vapor Density: 3.24 (Air = 1)

Volatility: Not available.

Odor Threshold: 0.048 ppm

Water/Oil Dist. Coeff.: The product is more soluble in oil; log(oil/water) = 1.5

Ionicity (in Water): Not available.

Dispersion Properties: See solubility in water, methanol, diethyl ether, acetone.

Solubility:
Easily soluble in methanol, diethyl ether. Soluble in cold water, acetone. Solubility in water: 1g/15 ml water. Soluble in benzene. Very soluble in alcohol, chloroform, glycerol, petroleum, carbon disulfide, volatile and fixed oils, aqueous alkali hydroxides, carbon tetrachloride, acetic acid, liquid sulfur dioxide. Almost insoluble in petroleum ether. Miscible in acetone. Sparingly soluble in mineral oil.

Section 10: Stability and Reactivity Data

Stability: The product is stable.

Instability Temperature: Not available.

Conditions of Instability: Heat, ignition sources (flames, sparks), light, incompatible materials

Incompatibility with various substances: Reactive with oxidizing agents, metals, acids, alkalis.

Corrosivity:
Extremely corrosive in presence of copper. Slightly corrosive in presence of stainless steel(304), of stainless steel(316). Non-corrosive in presence of glass, of aluminum.

Special Remarks on Reactivity:
Air and light sensitive. Prone to redden on exposure to light and air. Incompatible with aluminum chloride, peroxydisulfuirc acid, acetaldehyde, sodium nitrite, boron trifluoride diethyl ether + 1,3-butadiene, isocyanates, nitrides, mineral oxidizing acids, calcium hypochlorite, halogens, formaldehyde, metals and alloys, lead, zinc, magnesium and their alloys, plastics, rubber, coatings, sodium nitrate + trifluoroacetic acid. Phenol + isocyanates results in heat generation, and violent polymerization. Phenol + 1,3-butadiene and boron trifluoride diethyl ether complex results in intense exothermic reaction. Phenol + acetaldehyde resultes in violent condensation.

Special Remarks on Corrosivity:
Minor corrosive effect on bronze. Severe corrosive effect on brass.

Polymerization: Will not occur.

Section 11: Toxicological Information

Routes of Entry: Absorbed through skin. Dermal contact. Eye contact. Inhalation. Ingestion.

Toxicity to Animals:
Acute oral toxicity (LD50): 270 mg/kg [Mouse]. Acute dermal toxicity (LD50): 630 mg/kg [Rabbit].

Chronic Effects on Humans:
CARCINOGENIC EFFECTS: A4 (Not classifiable for human or animal.) by ACGIH, 3 (Not classifiable for human.) by IARC. MUTAGENIC EFFECTS: Mutagenic for mammalian somatic cells. Mutagenic for bacteria and/or yeast. May cause damage to the following organs: kidneys, liver, central nervous system (CNS).

Other Toxic Effects on Humans:
Very hazardous in case of skin contact (corrosive, irritant), of ingestion, . Hazardous in case of skin contact (sensitizer, permeator), of eye contact (corrosive), of inhalation (lung corrosive).

Special Remarks on Toxicity to Animals:
Lowest Published Lethal Dose: LDL [Human] - Route: Oral; Dose: 140 mg/kg LDL [Infant] - Route: Oral; Dose: 10,000 mg/kg

Special Remarks on Chronic Effects on Humans:
Animal: passes through the placental barrier. May cause adverse reproductive effects and birth defects (teratogenic) Embryotoxic and/or foetotoxic in animal. May affect genetic material (mutagenic).

Special Remarks on other Toxic Effects on Humans:

Section 12: Ecological Information

Ecotoxicity:
Ecotoxicity in water (LC50): 125 mg/l 24 hours [Fish (Goldfish)]. >50 mg/l 1 hours [Fish (Fathead minnow)]. >50 mg/l 24 hours [Fish (Fathead minnow)]. >33 mg/l 72 hours [Fish (Fathead minnow)]. >33 ppm 96 hours [Fish (Fathead minnow)].

BOD5 and COD: Not available.

Products of Biodegradation:
Possibly hazardous short term degradation products are not likely. However, long term degradation products may arise.

Toxicity of the Products of Biodegradation: The products of degradation are less toxic than the product itself.

Special Remarks on the Products of Biodegradation: Not available.

Section 13: Disposal Considerations

Waste Disposal:
Waste must be disposed of in accordance with federal, state and local environmental control regulations.

Section 14: Transport Information

DOT Classification: CLASS 6.1: Poisonous material.

Identification: : Phenol, solid UNNA: 1671 PG: II

Special Provisions for Transport: Not available.

Section 15: Other Regulatory Information

Federal and State Regulations:
Connecticut hazardous material survey.: Phenol Illinois toxic substances disclosure to employee act: Phenol Illinois chemical safety act: Phenol New York release reporting list: Phenol Rhode Island RTK hazardous substances: Phenol Pennsylvania RTK: Phenol Minnesota: Phenol Massachusetts RTK: Phenol Massachusetts spill list: Phenol New Jersey: Phenol New Jersey spill list: Phenol Louisiana RTK reporting list: Phenol Louisiana spill reporting: Phenol TSCA 8(b) inventory: Phenol TSCA 4(a) proposed test rules: Phenol TSCA 8(a) IUR: Phenol TSCA 8(d) H and S data reporting: Phenol: effective: 6/1/87; sunset:

6/01/97 SARA 302/304/311/312 extremely hazardous substances: Phenol SARA 313 toxic chemical notification and release reporting: Phenol CERCLA: Hazardous substances.: Phenol: 1000 lbs. (453.6 kg)

Other Regulations:
OSHA: Hazardous by definition of Hazard Communication Standard (29 CFR 1910.1200). EINECS: This product is on the European Inventory of Existing Commercial Chemical Substances.

Other Classifications:

WHMIS (Canada):
CLASS D-1A: Material causing immediate and serious toxic effects (VERY TOXIC). CLASS D-2A: Material causing other toxic effects (VERY TOXIC). CLASS E: Corrosive solid.

DSCL (EEC):
R24/25- Toxic in contact with skin and if swallowed. R34- Causes burns. R40- Possible risks of irreversible effects. R43- May cause sensitization by skin contact. R52- Harmful to aquatic organisms. S1/2- Keep locked up and out of the reach of children. S24- Avoid contact with skin. S26- In case of contact with eyes, rinse immediately with plenty of water and seek medical advice. S28- After contact with skin, wash immediately with plenty of water S37/39- Wear suitable gloves and eye/face protection. S45- In case of accident or if you feel unwell, seek medical advice immediately (show the label where possible). S46- If swallowed, seek medical advice immediately and show this container or label. S56- Dispose of this material and its container at hazardous or special waste collection point.

HMIS (U.S.A.):

Health Hazard: 3

Fire Hazard: 2

Reactivity: 0

Personal Protection: j

National Fire Protection Association (U.S.A.):

Health: 4

Flammability: 2

Reactivity: 0

Specific hazard:

Protective Equipment:
Gloves. Synthetic apron. Vapor and dust respirator. Be sure to use an approved/certified respirator or equivalent. Wear appropriate respirator when ventilation is inadequate. Splash goggles.

Section 16: Other Information

References: Not available.

Other Special Considerations: Not available.

Created: 10/10/2005 11:17 AM

Last Updated: 05/21/2013 12:00 PM

The information above is believed to be accurate and represents the best information currently available to us. However, we make no warranty of merchantability or any other warranty, express or implied, with respect to such information, and we assume no liability resulting from its use. Users should make their own investigations to determine the suitability of the information for their particular purposes. In no event shall ScienceLab.com be liable for any claims, losses, or damages of any third party or for lost profits or any special, indirect, incidental, consequential or exemplary damages, howsoever arising, even if ScienceLab.com has been advised of the possibility of such damages.

Potassium

MSDS # 578.00

Section 1: Product and Company Identification

Potassium

Synonyms/General Names: Kalium
Product Use: For educational use only
Manufacturer: Columbus Chemical Industries, Inc., Columbus, WI 53925.

24 Hour Emergency Information Telephone Numbers

CHEMTREC (USA): 800-424-9300 **CANUTEC (Canada): 613-424-6666**

ScholAR Chemistry; 5100 W. Henrietta Rd, Rochester, NY 14586; (866) 260-0501; www.Scholarchemistry.com

Section 2: Hazards Identification

Soft, silvery metal, turning grey on exposure to air, no odor.

HMIS (0 to 4)

Health	**3**
Fire Hazard	**4**
Reactivity	**3**

DANGER! Flammable solid, contact with water produces heat, flammable hydrogen gas and possibly fire. Dangerous fire risk. Toxic by ingestion and corrosive to body tissue.
Target organs: None available
This material is considered hazardous by the OSHA Hazard Communication Standard (29 CFR 1910.1200).

Section 3: Composition / Information on Ingredients


Potassium (7440-09-7), >99%

Section 4: First Aid Measures

Always seek professional medical attention after first aid measures are provided.

Eyes: Immediately flush eyes with excess water for 15 minutes, lifting lower and upper eyelids occasionally.
Skin: Immediately flush skin with excess water for 15 minutes while removing contaminated clothing.
Ingestion: Call Poison Control immediately. Rinse mouth with cold water. Give victim 1-2 tbsp of activated charcoal mixed with 8 oz water.
Inhalation: Remove to fresh air. If not breathing, give artificial respiration.

Section 5: Fire Fighting Measures

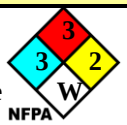

Flammable solid and water reactive. When heated to decomposition, emits acrid fumes of KOx.
Protective equipment and precautions for firefighters: Do Not Use carbon dioxide, foam, water or halogenated extinguishing agents. Use class D extinguisher or smother with soda ash, dry sand, dry clay, dry sodium chloride or dry graphite. Firefighters should wear full fire fighting turn-out gear and respiratory protection (SCBA). Material is not sensitive to mechanical impact or static discharge.

Section 6: Accidental Release Measures

Use personal protection recommended in Section 8. Isolate the hazard area and deny entry to unnecessary and unprotected personnel. Remove all ignition sources and ventilate area. Water-reactive metal – keep away from all water. Pick up pieces and place material in a dry container and cover completely with pure mineral oil for disposal.
See Section 13 for disposal information.

Section 7: Handling and Storage Red

Handling: Water-Reactive, keep away from water. Use with adequate ventilation and do not breathe dust or vapor. Avoid contact with skin, eyes, or clothing. Wash hands thoroughly after handling.
Storage: Store in Flammable Area [Red Storage] with other flammable materials and away from any strong oxidizers. Store in a dedicated flammables cabinet. Store in a cool, dry, well-ventilated, locked store room away from incompatible materials. Keep potassium metal immersed in mineral oil.

Section 8: Exposure Controls / Personal Protection

Use ventilation to keep airborne concentrations below exposure limits. Have approved eyewash facility, safety shower, and fire extinguishers readily available. Wear chemical splash goggles and chemical resistant clothing such as gloves and aprons. Wash hands thoroughly after handling material and before eating or drinking. Exposure guidelines: Potassium: OSHA PEL: N/A and ACGIH TLV: N/A, STEL: N/A.

© 2008, Scholar Chemistry. All Rights Reserved.

Section 9: Physical and Chemical Properties

Molecular formula	K.	**Appearance**	Soft, silvery-metal cubes, lumps.
Molecular weight	39.10.	**Odor**	No odor.
Specific Gravity	0.89 g/mL @ 20°C.	**Odor Threshold**	N/A.
Vapor Density (air=1)	N/A.	**Solubility**	Reacts violently.
Melting Point	63°C.	**Evaporation rate**	N/A. *(Butyl acetate = 1).*
Boiling Point/Range	774°C.	**Partition Coefficient**	N/A. *(log P_{OW}).*
Vapor Pressure (20°C)	N/A.	**pH**	N/A.
Flash Point:	N/A.	**LEL**	N/A.
Autoignition Temp.:	N/A.	**UEL**	N/A.

N/A = Not available or applicable

Section 10: Stability and Reactivity

Avoid heat, water, and ignition sources. Contact with water produces heat and flammable hydrogen gas.
Stability: Stable under normal conditions of use.
Incompatibility: Water, acids, oxidizing agents, oxygen, nitrogen and carbon dioxide.
Shelf life: Fair shelf live. Will form explosive peroxides with age. If surface contains yellow areas – do not use.

Section 11: Toxicology Information

Acute Symptoms/Signs of exposure: ***Eyes***: Stinging pain, burns, watering of eyes, inflammation of eyelids and conjunctivitis. Avoid looking at burning magnesium. ***Skin***: Irritation, redness, burns. Powdered metal reacts readily on skin causing burns. ***Ingestion***: Nausea, vomiting and headache. ***Inhalation***: Rapid irregular breathing, headache, burns to mucous membranes. Inhalation of dust or fumes causes metal fume fever.
Chronic Effects: Repeated/prolonged skin contact may cause dryness or rashes.
Sensitization: none expected
Potassium: LD50 [oral, rat]; N/A; LC50 [rat]; N/A; LD50 Dermal [rabbit]; N/A
Material has not been found to be a carcinogen nor produce genetic, reproductive, or developmental effects.

Section 12: Ecological Information

Ecotoxicity (aquatic and terrestrial): Ecological impact has not been determined.

Section 13: Disposal Considerations

Check with all applicable local, regional, and national laws and regulations. Local regulations may be more stringent than regional or national regulations. Use a licensed chemical waste disposal firm for proper disposal.

Section 14: Transport Information

DOT Shipping Name:	Potassium.	**Canada TDG:**	Potassium.
DOT Hazard Class:	4.3, pg I.	**Hazard Class:**	4.3, pg I.
Identification Number:	UN2257.	**UN Number:**	UN2257.

Section 15: Regulatory Information

EINECS: Listed (231-119-8) .
TSCA: All components are listed or are exempt.
WHMIS Canada: B6, E: Reactive flammable material, Corrosive.
California Proposition 65: Not listed.

The product has been classified in accordance with the hazard criteria of the Controlled Products Regulations and the MSDS contains all the information required by the Controlled Products Regulations.

Section 16: Other Information

Current Issue Date: September 22, 2012
Disclaimer: Scholar Chemistry and Columbus Chemical Industries, Inc., ("S&C") believes that the information herein is factual but is not intended to be all inclusive. The information relates only to the specific material designated and does not relate to its use in combination with other materials or its use as to any particular process. Because safety standards and regulations are subject to change and because S&C has no continuing control over the material, those handling, storing or using the material should satisfy themselves that they have current information regarding the particular way the material is handled, stored or used and that the same is done in accordance with federal, state and local law. ***S&C makes no warranty, expressed or implied, including (without limitation) warranties with respect to the completeness or continuing accuracy of the information contained herein or with respect to fitness for any particular use.***
© 2008, Scholar Chemistry. All Rights Reserved.

Safety data sheet

according to Regulation (EC) No. 1907/2006 (REACH), amended by 2015/830/EU

p-Xylene ≥99 %, for synthesis

article number: **8817**
Version: **3.0 en**
Replaces version of: 04.07.2016
Version: (2)

date of compilation: 11.05.2015
Revision: 11.04.2019

SECTION 1: Identification of the substance/mixture and of the company/ undertaking

1.1 Product identifier

Identification of the substance	**p-Xylene**
Article number	8817
Registration number (REACH)	It is not required to list the identified uses because the substance is not subject to registration according to REACH (< 1 t/a)
Index No	601-022-00-9
EC number	203-396-5
CAS number	106-42-3

1.2 Relevant identified uses of the substance or mixture and uses advised against

Identified uses:	laboratory chemical laboratory and analytical use

1.3 Details of the supplier of the safety data sheet

Carl Roth GmbH + Co KG
Schoemperlenstr. 3-5
D-76185 Karlsruhe
Germany

Telephone: +49 (0) 721 - 56 06 0
Telefax: +49 (0) 721 - 56 06 149
e-mail: sicherheit@carlroth.de
Website: www.carlroth.de

Competent person responsible for the safety data sheet	: Department Health, Safety and Environment
e-mail (competent person)	**: sicherheit@carlroth.de**

1.4 Emergency telephone number

Emergency information service	**Poison Centre Munich: +49/(0)89 19240**

SECTION 2: Hazards identification

2.1 Classification of the substance or mixture

Classification according to Regulation (EC) No 1272/2008 (CLP)

Classification acc. to GHS

Section	Hazard class	Hazard class and category	Hazard statement
2.6	flammable liquid	(Flam. Liq. 3)	H226
3.1D	acute toxicity (dermal)	(Acute Tox. 4)	H312
3.1I	acute toxicity (inhal.)	(Acute Tox. 4)	H332
3.2	skin corrosion/irritation	(Skin Irrit. 2)	H315

Classification acc. to GHS			
Section	**Hazard class**	**Hazard class and category**	**Hazard statement**
3.3	serious eye damage/eye irritation	(Eye Irrit. 2)	H319
3.8R	specific target organ toxicity - single exposure (respiratory tract irritation)	(STOT SE 3)	H335
3.10	aspiration hazard	(Asp. Tox. 1)	H304

2.2 Label elements

Labelling according to Regulation (EC) No 1272/2008 (CLP)

Signal word **Danger**

Pictograms

GHS02, GHS07, GHS08



Hazard statements

H226	Flammable liquid and vapour
H304	May be fatal if swallowed and enters airways
H312+H332	Harmful in contact with skin or if inhaled
H315	Causes skin irritation
H319	Causes serious eye irritation
H335	May cause respiratory irritation

Precautionary statements

Precautionary statements - prevention

P210	Keep away from heat, hot surfaces, sparks, open flames and other ignition sources. No smoking.
P280	Wear protective gloves/protective clothing/eye protection/face protection.


Precautionary statements - response

P301+P310	IF SWALLOWED: Immediately call a doctor.
P302+P352	IF ON SKIN: Wash with plenty of water/...
P304+P340	IF INHALED: Remove person to fresh air and keep comfortable for breathing.
P331	Do NOT induce vomiting.

Labelling of packages where the contents do not exceed 125 ml

Signal word: **Danger**

Symbol(s)

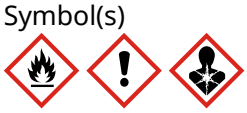

H304	May be fatal if swallowed and enters airways.
P301+P310	IF SWALLOWED: Immediately call a doctor.
P331	Do NOT induce vomiting.

2.3 Other hazards

There is no additional information.

SECTION 3: Composition/information on ingredients

3.1 Substances

Name of substance	1,4-Dimethylbenzene
Index No	601-022-00-9
EC number	203-396-5
CAS number	106-42-3
Molecular formula	C_8H_{10}
Molar mass	106,2 $^{g}/_{mol}$

SECTION 4: First aid measures

4.1 Description of first aid measures



General notes

Take off contaminated clothing.

Following inhalation

Provide fresh air. In all cases of doubt, or when symptoms persist, seek medical advice.

Following skin contact

Rinse skin with water/shower. In case of skin irritation, consult a physician.

Following eye contact

Irrigate copiously with clean, fresh water for at least 10 minutes, holding the eyelids apart. In case of eye irritation consult an ophthalmologist.

Following ingestion

Rinse mouth immediately and drink plenty of water. Observe aspiration hazard if vomiting occurs. Call a physician immediately.

4.2 Most important symptoms and effects, both acute and delayed

Irritant effects. Vertigo. Dizziness. Unconsciousness. Aspiration hazard. Headache. Cough. Breathing difficulties. Nausea. Vomiting.

4.3 Indication of any immediate medical attention and special treatment needed

none

SECTION 5: Firefighting measures

5.1 Extinguishing media



Suitable extinguishing media

Co-ordinate fire-fighting measures to the fire surroundings

water spray, foam, dry extinguishing powder, carbon dioxide (CO2)

Unsuitable extinguishing media

water jet

5.2 Special hazards arising from the substance or mixture

Combustible. Vapours can form explosive mixtures with air.

Hazardous combustion products

In case of fire may be liberated: carbon monoxide (CO), carbon dioxide (CO2)

5.3 Advice for firefighters

Vapours are heavier than air. Beware of reignition. Fight fire with normal precautions from a reasonable distance. Wear self-contained breathing apparatus.

SECTION 6: Accidental release measures

6.1 Personal precautions, protective equipment and emergency procedures



For non-emergency personnel

Use personal protective equipment as required. Avoid contact with skin, eyes and clothes. Do not breathe vapour/spray. Avoidance of ignition sources.

6.2 Environmental precautions

Keep away from drains, surface and ground water. Explosive properties.

6.3 Methods and material for containment and cleaning up

Advices on how to contain a spill

Covering of drains.

Advices on how to clean up a spill

Absorb with liquid-binding material (e.g. sand, diatomaceous earth, acid- or universal binding agents).

Other information relating to spills and releases

Place in appropriate containers for disposal. Ventilate affected area.

6.4 Reference to other sections

Hazardous combustion products: see section 5. Personal protective equipment: see section 8. Incompatible materials: see section 10. Disposal considerations: see section 13.

SECTION 7: Handling and storage

7.1 Precautions for safe handling

Provide adequate ventilation as well as local exhaustion at critical locations. Avoid exposure. When not in use, keep containers tightly closed.

- **Measures to prevent fire as well as aerosol and dust generation**


Keep away from sources of ignition - No smoking.

Take precautionary measures against static discharge.

Advice on general occupational hygiene

Wash hands before breaks and after work. Keep away from food, drink and animal feedingstuffs. When using do not smoke.

7.2 Conditions for safe storage, including any incompatibilities

Store in a well-ventilated place. Keep container tightly closed. Protect from sunlight.

Incompatible substances or mixtures

Observe hints for combined storage.

Consideration of other advice

Ground/bond container and receiving equipment.

• Ventilation requirements

Use local and general ventilation.

• Specific designs for storage rooms or vessels

Recommended storage temperature: 15 – 25 °C.

7.3 Specific end use(s)

No information available.

SECTION 8: Exposure controls/personal protection

8.1 Control parameters

National limit values

Occupational exposure limit values (Workplace Exposure Limits)

Coun-try	Name of agent	CAS No	Identifier	TWA [ppm]	TWA [mg/m³]	STEL [ppm]	STEL [mg/m³]	Source
EU	p-xylene	106-42-3	IOELV	50	221	100	442	2000/39/EC
MT	p-xylene	106-42-3	OELV	50	221	100	442	CAP. 424

Notation

STEL Short-term exposure limit: a limit value above which exposure should not occur and which is related to a 15-minute period (unless otherwise specified)

TWA Time-weighted average (long-term exposure limit): measured or calculated in relation to a reference period of 8 hours time-weighted average (unless otherwise specified)

Relevant DNELs/DMELs/PNECs and other threshold levels

• human health values

Endpoint	Threshold level	Protection goal, route of exposure	Used in	Exposure time
DNEL	221 mg/m³	human, inhalatory	worker (industry)	chronic - systemic effects
DNEL	442 mg/m³	human, inhalatory	worker (industry)	acute - systemic effects
DNEL	221 mg/m³	human, inhalatory	worker (industry)	chronic - local effects
DNEL	442 mg/m³	human, inhalatory	worker (industry)	acute - local effects
DNEL	212 mg/kg bw/day	human, dermal	worker (industry)	chronic - systemic effects

• environmental values

Endpoint	Threshold level	Environmental compartment	Exposure time
PNEC	0,25 mg/l	water	intermittent release
PNEC	0,044 mg/l	freshwater	short-term (single instance)
PNEC	0,004 mg/l	marine water	short-term (single instance)
PNEC	1,6 mg/l	sewage treatment plant (STP)	short-term (single instance)
PNEC	2,52 mg/kg	freshwater sediment	short-term (single instance)
PNEC	0,252 mg/kg	marine sediment	short-term (single instance)
PNEC	0,852 mg/kg	soil	short-term (single instance)

8.2 Exposure controls

Individual protection measures (personal protective equipment)

Eye/face protection



Use safety goggle with side protection.

Skin protection



• hand protection

Wear suitable gloves. Chemical protection gloves are suitable, which are tested according to EN 374. For special purposes, it is recommended to check the resistance to chemicals of the protective gloves mentioned above together with the supplier of these gloves.

• type of material

FKM (fluoro rubber)

• material thickness

0,4 mm.

• breakthrough times of the glove material

>480 minutes (permeation: level 6)

• other protection measures

Take recovery periods for skin regeneration. Preventive skin protection (barrier creams/ointments) is recommended.

Respiratory protection



Respiratory protection necessary at: Aerosol or mist formation. Type: A (against organic gases and vapours with a boiling point of > 65 °C , colour code: Brown).

Environmental exposure controls

Keep away from drains, surface and ground water.

SECTION 9: Physical and chemical properties

9.1 Information on basic physical and chemical properties

Appearance

Physical state	liquid (fluid)
Colour	colourless
Odour	characteristic
Odour threshold	No data available

Other physical and chemical parameters

pH (value)	This information is not available.
Melting point/freezing point	13,25 °C at 1.013 hPa
Initial boiling point and boiling range	138,2 °C at 1.013 hPa
Flash point	27 °C at 1.013 hPa
Evaporation rate	no data available
Flammability (solid, gas)	not relevant (fluid)
Explosive limits	
• lower explosion limit (LEL)	0,9 vol%
• upper explosion limit (UEL)	7 vol%
Explosion limits of dust clouds	not relevant
Vapour pressure	8,7 hPa at 20 °C
Density	0,86 $^{g}/_{cm^3}$ at 25 °C
Vapour density	This information is not available.
Bulk density	Not applicable
Relative density	Information on this property is not available.
Solubility(ies)	
Water solubility	170,5 $^{mg}/_{l}$ at 25 °C
Partition coefficient	
n-octanol/water (log KOW)	3,15 (pH value: 7, 20 °C) (ECHA)
Soil organic carbon/water (log KOC)	2,73 (ECHA)
Auto-ignition temperature	528 °C at 1.013 hPa - ECHA
Decomposition temperature	no data available
Viscosity	
• kinematic viscosity	0,7012 $^{mm^2}/_{s}$
• dynamic viscosity	0,603 mPa s at 25 °C
Explosive properties	Shall not be classified as explosive

Oxidising properties	none

9.2 Other information

Surface tension	28,01 $^{mN}/_{m}$ (25 °C)
Temperature class (EU, acc. to ATEX)	T1 (Maximum permissible surface temperature on the equipment: 450°C)

SECTION 10: Stability and reactivity

10.1 Reactivity

Risk of ignition. In case of warming: Vapours can form explosive mixtures with air.

10.2 Chemical stability

The material is stable under normal ambient and anticipated storage and handling conditions of temperature and pressure.

10.3 Possibility of hazardous reactions

Violent reaction with: Oxidisers, Nitric acid, Sulphuric acid, Sulphur

10.4 Conditions to avoid

Keep away from heat, hot surfaces, sparks, open flames and other ignition sources. No smoking.

10.5 Incompatible materials

Rubber articles, different plastics

10.6 Hazardous decomposition products

Hazardous combustion products: see section 5.

SECTION 11: Toxicological information

11.1 Information on toxicological effects

Acute toxicity

Exposure route	Endpoint	Value	Species	Source
inhalation: vapour	LC50	19,8 $^{mg}/_{l}$/4h	rat	GESTIS
oral	LD50	3.523 $^{mg}/_{kg}$	rat	ECHA
dermal	LD50	12.126 $^{mg}/_{kg}$	rabbit	ECHA

Skin corrosion/irritation

Causes skin irritation.

Serious eye damage/eye irritation

Causes serious eye irritation.

Respiratory or skin sensitisation

Shall not be classified as a respiratory or skin sensitiser.

Summary of evaluation of the CMR properties

Shall not be classified as germ cell mutagenic, carcinogenic nor as a reproductive toxicant

• Specific target organ toxicity - single exposure

May cause respiratory irritation.

• Specific target organ toxicity - repeated exposure

Shall not be classified as a specific target organ toxicant (repeated exposure).

Aspiration hazard

May be fatal if swallowed and enters airways.

Symptoms related to the physical, chemical and toxicological characteristics

• If swallowed

vomiting, aspiration hazard

• If in eyes

Causes serious eye irritation

• If inhaled

irritant effects, cough, breathing difficulties, pulmonary oedema

• If on skin

causes skin irritation, risk of absorption via the skin

Other information

Other adverse effects: Headache, Vertigo, Dizziness, Nausea, Unconsciousness, Liver and kidney damage, Symptoms can occur only after several hours

SECTION 12: Ecological information

12.1 Toxicity

acc. to 1272/2008/EC: Shall not be classified as hazardous to the aquatic environment.

Aquatic toxicity (acute)

Endpoint	Value	Species	Source	Exposure time
LC50	2,6 $^{mg}/_{l}$	fish	ECHA	96 h
ErC50	4,7 $^{mg}/_{l}$	algae	ECHA	72 h

Aquatic toxicity (chronic)

Endpoint	Value	Species	Source	Exposure time
EC50	2,2 $^{mg}/_{l}$	algae	ECHA	73 h
NOEC	1,57 $^{mg}/_{l}$	aquatic invertebrates	ECHA	21 d
NOEC	0,44 $^{mg}/_{l}$	algae	ECHA	73 h
growth rate (ErCx) 10%	1,9 $^{mg}/_{l}$	algae	ECHA	73 h

12.2 Process of degradability

The substance is readily biodegradable.
Theoretical Oxygen Demand: 3,165 $^{mg}/_{mg}$
Theoretical Carbon Dioxide: 3,316 $^{mg}/_{mg}$

Process	Degradation rate	Time
carbon dioxide generation	50 %	13 d
oxygen depletion	90 %	28 d

12.3 Bioaccumulative potential

Does not significantly accumulate in organisms.

n-octanol/water (log KOW)	3,15 (pH value: 7, 20 °C)
BCF	>5,5 – <12,2 (ECHA)

12.4 Mobility in soil

Henry's law constant	623 $^{Pa\ m^3}/_{mol}$ at 25 °C
The Organic Carbon normalised adsorption coefficient	2,73

12.5 Results of PBT and vPvB assessment

Data are not available.

12.6 Other adverse effects

Data are not available.

SECTION 13: Disposal considerations

13.1 Waste treatment methods



This material and its container must be disposed of as hazardous waste. Dispose of contents/container in accordance with local/regional/national/international regulations.

Sewage disposal-relevant information

Do not empty into drains.

Waste treatment of containers/packagings

It is a dangerous waste; only packagings which are approved (e.g. acc. to ADR) may be used.

Sewage disposal-relevant information

Do not empty into drains.

Waste treatment of containers/packagings

It is a dangerous waste; only packagings which are approved (e.g. acc. to ADR) may be used.

13.2 Relevant provisions relating to waste

The allocation of waste identity numbers/waste descriptions must be carried out according to the EEC, specific to the industry and process.

13.3 Remarks

Waste shall be separated into the categories that can be handled separately by the local or national waste management facilities. Please consider the relevant national or regional provisions.

SECTION 14: Transport information

14.1	UN number	**1307**
14.2	UN proper shipping name	**XYLENES**
	Hazardous ingredients	p-Xylene
14.3	Transport hazard class(es)	
	Class	3 (flammable liquids)
14.4	Packing group	III (substance presenting low danger)
14.5	Environmental hazards	none (non-environmentally hazardous acc. to the dangerous goods regulations)

14.6 Special precautions for user

Provisions for dangerous goods (ADR) should be complied within the premises.

14.7 Transport in bulk according to Annex II of MARPOL and the IBC Code

The cargo is not intended to be carried in bulk.

14.8 Information for each of the UN Model Regulations

• Transport of dangerous goods by road, rail and inland waterway (ADR/RID/ADN)

UN number	1307
Proper shipping name	XYLENES
Particulars in the transport document	UN1307, XYLENES, 3, III, (D/E)
Class	3
Classification code	F1
Packing group	III
Danger label(s)	3



Excepted quantities (EQ)	E1
Limited quantities (LQ)	5 L
Transport category (TC)	3
Tunnel restriction code (TRC)	D/E
Hazard identification No	30

• International Maritime Dangerous Goods Code (IMDG)

UN number	1307
Proper shipping name	XYLENES
Particulars in the shipper's declaration	UN1307, XYLENES, 3, III, 27°C c.c.
Class	3

Marine pollutant	-
Packing group	III
Danger label(s)	3



Special provisions (SP)	223
Excepted quantities (EQ)	E1
Limited quantities (LQ)	5 L
EmS	F-E, S-D
Stowage category	A

• International Civil Aviation Organization (ICAO-IATA/DGR)

UN number	1307
Proper shipping name	Xylenes
Particulars in the shipper's declaration	UN1307, Xylenes, 3, III
Class	3
Packing group	III
Danger label(s)	3



Special provisions (SP)	A3
Excepted quantities (EQ)	E1
Limited quantities (LQ)	10 L

SECTION 15: Regulatory information

15.1 Safety, health and environmental regulations/legislation specific for the substance or mixture

Relevant provisions of the European Union (EU)

• Regulation 649/2012/EU concerning the export and import of hazardous chemicals (PIC)

Not listed.

• Regulation 1005/2009/EC on substances that deplete the ozone layer (ODS)

Not listed.

• Regulation 850/2004/EC on persistent organic pollutants (POP)

Not listed.

• Restrictions according to REACH, Annex XVII

Name of substance	CAS No	Wt%	Type of registration	Conditions of restriction	No
p-Xylene		100	1907/2006/EC annex XVII	R3	3
p-Xylene		100	1907/2006/EC annex XVII	R40	40

Legend

R3

1. Shall not be used in:
- ornamental articles intended to produce light or colour effects by means of different phases, for example in ornamental lamps and ashtrays,
- tricks and jokes,
- games for one or more participants, or any article intended to be used as such, even with ornamental aspects,
2. Articles not complying with paragraph 1 shall not be placed on the market.
3. Shall not be placed on the market if they contain a colouring agent, unless required for fiscal reasons, or perfume, or both, if they:
- can be used as fuel in decorative oil lamps for supply to the general public, and,
- present an aspiration hazard and are labelled with R65 or H304,
4. Decorative oil lamps for supply to the general public shall not be placed on the market unless they conform to the European Standard on Decorative oil lamps (EN 14059) adopted by the European Committee for Standardisation (CEN).
5. Without prejudice to the implementation of other Community provisions relating to the classification, packaging and labelling of dangerous substances and mixtures, suppliers shall ensure, before the placing on the market, that the following requirements are met:
(a) lamp oils, labelled with R65 or H304, intended for supply to the general public are visibly, legibly and indelibly marked as follows: 'Keep lamps filled with this liquid out of the reach of children'; and, by 1 December 2010, 'Just a sip of lamp oil - or even sucking the wick of lamps - may lead to life-threatening lung damage';
(b) grill lighter fluids, labelled with R65 or H304, intended for supply to the general public are legibly and indelibly marked by 1 December 2010 as follows: 'Just a sip of grill lighter may lead to life threatening lung damage';
(c) lamp oils and grill lighters, labelled with R65 or H304, intended for supply to the general public are packaged in black opaque containers not exceeding 1 litre by 1 December 2010.
6. No later than 1 June 2014, the Commission shall request the European Chemicals Agency to prepare a dossier, in accordance with Article 69 of the present Regulation with a view to ban, if appropriate, grill lighter fluids and fuel for decorative lamps, labelled R65 or H304, intended for supply to the general public.
7. Natural or legal persons placing on the market for the first time lamp oils and grill lighter fluids, labelled with R65 or H304, shall by 1 December 2011, and annually thereafter, provide data on alternatives to lamp oils and grill lighter fluids labelled R65 or H304 to the competent authority in the Member State concerned. Member States shall make those data available to the Commission.

R40

1. Shall not be used, as substance or as mixtures in aerosol dispensers where these aerosol dispensers are intended for supply to the general public for entertainment and decorative purposes such as the following:
- metallic glitter intended mainly for decoration,
- artificial snow and frost,
- 'whoopee' cushions,
- silly string aerosols,
- imitation excrement,
- horns for parties,
- decorative flakes and foams,
- artificial cobwebs,
- stink bombs.
2. Without prejudice to the application of other Community provisions on the classification, packaging and labelling of substances, suppliers shall ensure before the placing on the market that the packaging of aerosol dispensers referred to above is marked visibly, legibly and indelibly with:
'For professional users only'.
3. By way of derogation, paragraphs 1 and 2 shall not apply to the aerosol dispensers referred to Article 8 (1a) of Council Directive 75/324/EEC (2).
4. The aerosol dispensers referred to in paragraphs 1 and 2 shall not be placed on the market unless they conform to the requirements indicated.

• Restrictions according to REACH, Title VIII

None.

• List of substances subject to authorisation (REACH, Annex XIV)/SVHC - candidate list

not listed

• Seveso Directive

2012/18/EU (Seveso III)				
No	**Dangerous substance/hazard categories**	**Qualifying quantity (tonnes) for the application of lower and upper-tier requirements**		**Notes**
P5c	flammable liquids (cat. 2, 3)	5.000	50.000	51)

Notation
51) Flammable liquids, categories 2 or 3 not covered by P5a and P5b

• Directive 75/324/EEC relating to aerosol dispensers

Filling batch

Deco-Paint Directive (2004/42/EC)

VOC content	100 % 860 $^{g}/_{l}$

Directive on industrial emissions (VOCs, 2010/75/EU)

VOC content	100 %
VOC content	860 $^{g}/_{l}$

Directive 2011/65/EU on the restriction of the use of certain hazardous substances in electrical and electronic equipment (RoHS) - Annex II

not listed

Regulation 166/2006/EC concerning the establishment of a European Pollutant Release and Transfer Register (PRTR)

not listed

Directive 2000/60/EC establishing a framework for Community action in the field of water policy (WFD)

not listed

Regulation 98/2013/EU on the marketing and use of explosives precursors

not listed

Regulation 111/2005/EC laying down rules for the monitoring of trade between the Community and third countries in drug precursors

not listed

National inventories

Substance is listed in the following national inventories:

Country	National inventories	Status
AU	AICS	substance is listed
CA	DSL	substance is listed
CN	IECSC	substance is listed
EU	ECSI	substance is listed
EU	REACH Reg.	substance is listed
JP	CSCL-ENCS	substance is listed

Country	National inventories	Status
JP	ISHA-ENCS	substance is listed
KR	KECI	substance is listed
MX	INSQ	substance is listed
NZ	NZIoC	substance is listed
PH	PICCS	substance is listed
TR	CICR	substance is listed
TW	TCSI	substance is listed
US	TSCA	substance is listed

Legend

AICS	Australian Inventory of Chemical Substances
CICR	Chemical Inventory and Control Regulation
CSCL-ENCS	List of Existing and New Chemical Substances (CSCL-ENCS)
DSL	Domestic Substances List (DSL)
ECSI	EC Substance Inventory (EINECS, ELINCS, NLP)
IECSC	Inventory of Existing Chemical Substances Produced or Imported in China
INSQ	National Inventory of Chemical Substances
ISHA-ENCS	Inventory of Existing and New Chemical Substances (ISHA-ENCS)
KECI	Korea Existing Chemicals Inventory
NZIoC	New Zealand Inventory of Chemicals
PICCS	Philippine Inventory of Chemicals and Chemical Substances
REACH Reg.	REACH registered substances
TCSI	Taiwan Chemical Substance Inventory
TSCA	Toxic Substance Control Act

15.2 Chemical Safety Assessment

No Chemical Safety Assessment has been carried out for this substance.

SECTION 16: Other information

Abbreviations and acronyms

Abbr.	Descriptions of used abbreviations
2000/39/EC	Commission Directive establishing a first list of indicative occupational exposure limit values in implementation of Council Directive 98/24/EC
ADN	Accord européen relatif au transport international des marchandises dangereuses par voies de navigation intérieures (European Agreement concerning the International Carriage of Dangerous Goods by Inland Waterways)
ADR	Accord européen relatif au transport international des marchandises dangereuses par route (European Agreement concerning the International Carriage of Dangerous Goods by Road)
BCF	bioconcentration factor
CAP. 424	Occupational Health and Safety Authority Act (CAP. 424)
CAS	Chemical Abstracts Service (service that maintains the most comprehensive list of chemical substances)
CLP	Regulation (EC) No 1272/2008 on classification, labelling and packaging of substances and mixtures
CMR	Carcinogenic, Mutagenic or toxic for Reproduction
DGR	Dangerous Goods Regulations (see IATA/DGR)
DMEL	Derived Minimal Effect Level
DNEL	Derived No-Effect Level
EINECS	European Inventory of Existing Commercial Chemical Substances
ELINCS	European List of Notified Chemical Substances

Abbr.	Descriptions of used abbreviations
EmS	Emergency Schedule
GHS	"Globally Harmonized System of Classification and Labelling of Chemicals" developed by the United Nations
IATA	International Air Transport Association
IATA/DGR	Dangerous Goods Regulations (DGR) for the air transport (IATA)
ICAO	International Civil Aviation Organization
IMDG	International Maritime Dangerous Goods Code
index No	the Index number is the identification code given to the substance in Part 3 of Annex VI to Regulation (EC) No 1272/2008
IOELV	indicative occupational exposure limit value
MARPOL	International Convention for the Prevention of Pollution from Ships (abbr. of "Marine Pollutant")
NLP	No-Longer Polymer
PBT	Persistent, Bioaccumulative and Toxic
PNEC	Predicted No-Effect Concentration
ppm	parts per million
REACH	Registration, Evaluation, Authorisation and Restriction of Chemicals
RID	Règlement concernant le transport International ferroviaire des marchandises Dangereuses (Regulations concerning the International carriage of Dangerous goods by Rail)
STEL	short-term exposure limit
SVHC	Substance of Very High Concern
TWA	time-weighted average
VOC	Volatile Organic Compounds
vPvB	very Persistent and very Bioaccumulative

Key literature references and sources for data

- Regulation (EC) No. 1907/2006 (REACH), amended by 2015/830/EU
- Regulation (EC) No. 1272/2008 (CLP, EU GHS)
- Dangerous Goods Regulations (DGR) for the air transport (IATA)
- International Maritime Dangerous Goods Code (IMDG)

List of relevant phrases (code and full text as stated in chapter 2 and 3)

Code	Text
H226	flammable liquid and vapour
H304	may be fatal if swallowed and enters airways
H312	harmful in contact with skin
H315	causes skin irritation
H319	causes serious eye irritation
H332	harmful if inhaled
H335	may cause respiratory irritation

Disclaimer

The above information describes exclusively the safety requirements of the product and is based on our present-day knowledge. The information is intended to give you advice about the safe handling of the product named in this safety data sheet, for storage, processing, transport and disposal. The information cannot be transferred to other products. In the case of mixing the product with other products or in the case of processing, the information on this safety data sheet is not necessarily valid for the new made-up material.

SAFETY DATA SHEET

Creation Date 01-Jul-2010 **Revision Date** 10-Feb-2015 **Revision Number** 1

1. Identification

Product Name **Pyrene**

Cat No. : **AC180830000; AC180830250; AC180831000; AC180835000**

Synonyms Benzo[def]phenanthrene

Recommended Use Laboratory chemicals.

Uses advised against No Information available

Details of the supplier of the safety data sheet

Company
Fisher Scientific
One Reagent Lane
Fair Lawn, NJ 07410
Tel: (201) 796-7100

Entity / Business Name
Acros Organics
One Reagent Lane
Fair Lawn, NJ 07410

Emergency Telephone Number
For information **US** call: 001-800-ACROS-01 / **Europe** call: +32 14 57 52 11
Emergency Number **US:**001-201-796-7100 / **Europe:** +32 14 57 52 99
CHEMTREC Tel. No.**US:**001-800-424-9300 / **Europe:**001-703-527-3887

2. Hazard(s) identification

Classification
This chemical is considered hazardous by the 2012 OSHA Hazard Communication Standard (29 CFR 1910.1200)

Skin Corrosion/irritation	Category 2
Serious Eye Damage/Eye Irritation	Category 2
Specific target organ toxicity (single exposure)	Category 3
Target Organs - Central nervous system (CNS).	
Specific target organ toxicity - (repeated exposure)	Category 2
Target Organs - Liver.	

Label Elements

Signal Word
Warning

Hazard Statements
Causes skin irritation
Causes serious eye irritation
May cause drowsiness or dizziness
May cause damage to organs through prolonged or repeated exposure



Precautionary Statements
Prevention
Wear protective gloves/protective clothing/eye protection/face protection
Use only outdoors or in a well-ventilated area
Do not breathe dust/fume/gas/mist/vapors/spray
Wash face, hands and any exposed skin thoroughly after handling
Do not get in eyes, on skin, or on clothing
Response
Get medical attention/advice if you feel unwell
Inhalation
IF INHALED: Remove victim to fresh air and keep at rest in a position comfortable for breathing
Skin
IF ON SKIN: Wash with plenty of soap and water
Take off contaminated clothing and wash before reuse
If skin irritation occurs: Get medical advice/attention
Eyes
IF IN EYES: Rinse cautiously with water for several minutes. Remove contact lenses, if present and easy to do. Continue rinsing
If eye irritation persists: Get medical advice/attention
Storage
Store in a well-ventilated place. Keep container tightly closed
Store locked up
Disposal
Dispose of contents/container to an approved waste disposal plant
Hazards not otherwise classified (HNOC)
Very toxic to aquatic life with long lasting effects

3. Composition / information on ingredients

Component	CAS-No	Weight %
Pyrene	129-00-0	>95

4. First-aid measures

Eye Contact Rinse immediately with plenty of water, also under the eyelids, for at least 15 minutes. Obtain medical attention.

Skin Contact Wash off immediately with plenty of water for at least 15 minutes. Obtain medical attention.

Inhalation Move to fresh air. If breathing is difficult, give oxygen. Obtain medical attention.

Ingestion Do not induce vomiting. Obtain medical attention.

Most important symptoms/effects No information available.
Notes to Physician Treat symptomatically

5. Fire-fighting measures

Suitable Extinguishing Media Use water spray, alcohol-resistant foam, dry chemical or carbon dioxide.

Unsuitable Extinguishing Media No information available

Flash Point	210 °C / 410 °F
Method -	No information available
Autoignition Temperature	No information available
Explosion Limits	
Upper	No data available
Lower	No data available
Sensitivity to Mechanical Impact	No information available
Sensitivity to Static Discharge	No information available

Specific Hazards Arising from the Chemical
Keep product and empty container away from heat and sources of ignition.

Hazardous Combustion Products
Carbon monoxide (CO) Carbon dioxide (CO_2)
Protective Equipment and Precautions for Firefighters
As in any fire, wear self-contained breathing apparatus pressure-demand, MSHA/NIOSH (approved or equivalent) and full protective gear. Thermal decomposition can lead to release of irritating gases and vapors.

NFPA

Health	Flammability	Instability	Physical hazards
2	1	0	N/A

6. Accidental release measures

Personal Precautions	Ensure adequate ventilation. Use personal protective equipment. Avoid dust formation.
Environmental Precautions	Should not be released into the environment. See Section 12 for additional ecological information. Avoid release to the environment. Collect spillage.
Methods for Containment and Clean Up	Sweep up or vacuum up spillage and collect in suitable container for disposal. Avoid dust formation.

7. Handling and storage

Handling	Ensure adequate ventilation. Wear personal protective equipment. Avoid contact with skin, eyes and clothing. Avoid dust formation. Avoid breathing dust/fume/gas/mist/vapours/spray. Avoid ingestion and inhalation.
Storage	Keep containers tightly closed in a dry, cool and well-ventilated place.

8. Exposure controls / personal protection

Exposure Guidelines	This product does not contain any hazardous materials with occupational exposure limits established by the region specific regulatory bodies.
Engineering Measures	Ensure adequate ventilation, especially in confined areas. Ensure that eyewash stations and safety showers are close to the workstation location.

Personal Protective Equipment

Eye/face Protection	Wear appropriate protective eyeglasses or chemical safety goggles as described by OSHA's eye and face protection regulations in 29 CFR 1910.133 or European Standard EN166.
Skin and body protection	Wear appropriate protective gloves and clothing to prevent skin exposure.
Respiratory Protection	Follow the OSHA respirator regulations found in 29 CFR 1910.134 or European Standard EN 149. Use a NIOSH/MSHA or European Standard EN 149 approved respirator if exposure limits are exceeded or if irritation or other symptoms are experienced.

Hygiene Measures Handle in accordance with good industrial hygiene and safety practice.

9. Physical and chemical properties

Physical State	Solid
Appearance	Yellow
Odor	Odorless
Odor Threshold	No information available
pH	No information available
Melting Point/Range	148 - 152 °C / 298 - 306 °F
Boiling Point/Range	393 °C / 739.4 °F @ 760 mmHg
Flash Point	210 °C / 410 °F
Evaporation Rate	No information available
Flammability (solid,gas)	No information available
Flammability or explosive limits	
Upper	No data available
Lower	No data available
Vapor Pressure	No information available
Vapor Density	No information available
Relative Density	No information available
Solubility	No information available
Partition coefficient; n-octanol/water	No data available
Autoignition Temperature	No information available
Decomposition Temperature	No information available
Viscosity	No information available
Molecular Formula	C16 H10
Molecular Weight	202.25

10. Stability and reactivity

Reactive Hazard None known, based on information available

Stability Stable under normal conditions.

Conditions to Avoid Incompatible products. Excess heat. Avoid dust formation.

Incompatible Materials Strong oxidizing agents

Hazardous Decomposition Products Carbon monoxide (CO), Carbon dioxide (CO_2)

Hazardous Polymerization Hazardous polymerization does not occur.

Hazardous Reactions None under normal processing.

11. Toxicological information

Acute Toxicity

Product Information No acute toxicity information is available for this product

Component Information

Component	LD50 Oral	LD50 Dermal	LC50 Inhalation
Pyrene	2700 mg/kg (Rat)	Not listed	Not listed

Toxicologically Synergistic Products No information available

Delayed and immediate effects as well as chronic effects from short and long-term exposure

Irritation Irritating to eyes and skin

Sensitization No information available

Carcinogenicity The table below indicates whether each agency has listed any ingredient as a carcinogen.

Component	CAS-No	IARC	NTP	ACGIH	OSHA	Mexico
Pyrene	129-00-0	Not listed	Not listed	Not listed	Not listed	Not listed

Mutagenic Effects No information available

Reproductive Effects No information available.

Developmental Effects No information available.

Teratogenicity No information available.

STOT - single exposure Central nervous system (CNS)
STOT - repeated exposure Liver

Aspiration hazard No information available

Symptoms / effects,both acute and delayed No information available

Endocrine Disruptor Information No information available

Other Adverse Effects Tumorigenic effects have been reported in experimental animals. The toxicological properties have not been fully investigated. See actual entry in RTECS for complete information.

12. Ecological information

Ecotoxicity

Very toxic to aquatic organisms, may cause long-term adverse effects in the aquatic environment. Do not empty into drains. Do not flush into surface water or sanitary sewer system. Do not allow material to contaminate ground water system.

Component	Freshwater Algae	Freshwater Fish	Microtox	Water Flea
Pyrene	Not listed	Oncorhynchus mykiss: LC50 > 2mg/L 96h	Not listed	EC50 48h 1.8 mg/L EC50 48h 0.002-0.003 mg/L

Persistence and Degradability No information available
Bioaccumulation/ Accumulation No information available.

Mobility .

Component	log Pow
Pyrene	4.88

13. Disposal considerations

Waste Disposal Methods Chemical waste generators must determine whether a discarded chemical is classified as a hazardous waste. Chemical waste generators must also consult local, regional, and national hazardous waste regulations to ensure complete and accurate classification.

14. Transport information

DOT

UN-No UN3077
Proper Shipping Name Environmentally hazardous substance, solid, n.o.s
Proper technical name Pyrene
Hazard Class 9
Packing Group III

TDG

UN-No UN3077
Proper Shipping Name Environmentally hazardous substance, solid, n.o.s.
Hazard Class 9
Packing Group III

IATA

UN-No	UN3077
Proper Shipping Name	Environmentally hazardous substance, solid, n.o.s
Hazard Class	9
Packing Group	III

IMDG/IMO

UN-No	UN3077
Proper Shipping Name	Environmentally hazardous substance, solid, n.o.s
Hazard Class	9
Packing Group	III

15. Regulatory information

International Inventories

Component	TSCA	DSL	NDSL	EINECS	ELINCS	NLP	PICCS	ENCS	AICS	IECSC	KECL
Pyrene	X	X	-	204-927-3	-		X	X	X	X	-

Legend:
X - Listed
E - Indicates a substance that is the subject of a Section 5(e) Consent order under TSCA.
F - Indicates a substance that is the subject of a Section 5(f) Rule under TSCA.
N - Indicates a polymeric substance containing no free-radical initiator in its inventory name but is considered to cover the designated polymer made with any free-radical initiator regardless of the amount used.
P - Indicates a commenced PMN substance
R - Indicates a substance that is the subject of a Section 6 risk management rule under TSCA.
S - Indicates a substance that is identified in a proposed or final Significant New Use Rule
T - Indicates a substance that is the subject of a Section 4 test rule under TSCA.
XU - Indicates a substance exempt from reporting under the Inventory Update Rule, i.e. Partial Updating of the TSCA Inventory Data Base Production and Site Reports (40 CFR 710(B).
Y1 - Indicates an exempt polymer that has a number-average molecular weight of 1,000 or greater.
Y2 - Indicates an exempt polymer that is a polyester and is made only from reactants included in a specified list of low concern reactants that comprises one of the eligibility criteria for the exemption rule.

U.S. Federal Regulations

TSCA 12(b) Not applicable

SARA 313 Not applicable

SARA 311/312 Hazardous Categorization

Acute Health Hazard	Yes
Chronic Health Hazard	Yes
Fire Hazard	No
Sudden Release of Pressure Hazard	No
Reactive Hazard	No

Clean Water Act

Component	CWA - Hazardous Substances	CWA - Reportable Quantities	CWA - Toxic Pollutants	CWA - Priority Pollutants
Pyrene	-	-	X	X

Clean Air Act Not applicable

OSHA Occupational Safety and Health Administration
Not applicable

CERCLA
This material, as supplied, contains one or more substances regulated as a hazardous substance under the Comprehensive Environmental Response Compensation and Liability Act (CERCLA) (40 CFR 302)

Component	Hazardous Substances RQs	CERCLA EHS RQs
Pyrene	5000 lb	5000 lb

California Proposition 65 This product does not contain any Proposition 65 chemicals

State Right-to-Know

Component	Massachusetts	New Jersey	Pennsylvania	Illinois	Rhode Island
Pyrene	X	X	X	X	-

U.S. Department of Transportation

Reportable Quantity (RQ): N
DOT Marine Pollutant N
DOT Severe Marine Pollutant N


U.S. Department of Homeland Security
This product does not contain any DHS chemicals.

Other International Regulations

Mexico - Grade No information available

Canada
This product has been classified in accordance with the hazard criteria of the Controlled Products Regulations (CPR) and the MSDS contains all the information required by the CPR

WHMIS Hazard Class D2B Toxic materials

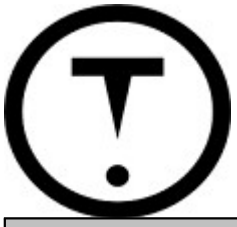

16. Other information

Prepared By
Regulatory Affairs
Thermo Fisher Scientific
Email: EMSDS.RA@thermofisher.com

Creation Date 01-Jul-2010
Revision Date 10-Feb-2015
Print Date 10-Feb-2015
Revision Summary This document has been updated to comply with the US OSHA HazCom 2012 Standard replacing the current legislation under 29 CFR 1910.1200 to align with the Globally Harmonized System of Classification and Labeling of Chemicals (GHS)

Disclaimer
The information provided on this Safety Data Sheet is correct to the best of our knowledge, information and belief at the date of its publication. The information given is designed only as a guide for safe handling, use, processing, storage, transportation, disposal and release and is not to be considered as a warranty or quality specification. The information relates only to the specific material designated and may not be valid for such material used in combination with any other material or in any process, unless specified in the text.

End of SDS

Material Safety Data Sheet
sec-Butylbenzene, 99+%

MSDS# 73785

Section 1 - Chemical Product and Company Identification

MSDS Name:	sec-Butylbenzene, 99+%
Catalog Numbers:	AC107860000, AC107860050, AC107860500, AC107861000, AC107862500, AC107865000 AC107865000
Synonyms:	2-Phenylbutane; Benzene, (1-methylpropyl)-; (1-Methylpropyl)benzene; Benzene, sec-butyl-
Company Identification:	Acros Organics BVBA Janssen Pharmaceuticalaan 3a 2440 Geel, Belgium
Company Identification: (USA)	Acros Organics One Reagent Lane Fair Lawn, NJ 07410
For information in the US, call:	800-ACROS-01
For information in Europe, call:	+32 14 57 52 11
Emergency Number, Europe:	+32 14 57 52 99
Emergency Number US:	201-796-7100
CHEMTREC Phone Number, US:	800-424-9300
CHEMTREC Phone Number, Europe:	703-527-3887

Section 2 - Composition, Information on Ingredients

CAS#:	135-98-8
Chemical Name:	sec-Butylbenzene
%:	99+
EINECS#:	205-227-0

Hazard Symbols: XI



Risk Phrases: 10 36/37/38

Section 3 - Hazards Identification

EMERGENCY OVERVIEW

Warning! Flammable liquid and vapor. May cause central nervous system depression. Causes eye, skin, and respiratory tract irritation. Target Organs: Central nervous system.

Potential Health Effects

Eye: Causes eye irritation.

Skin: Causes skin irritation.

Ingestion: May cause gastrointestinal irritation with nausea, vomiting and diarrhea. Ingestion of large amounts may cause CNS depression.

Inhalation: Causes respiratory tract irritation.

Chronic: Prolonged or repeated skin contact may cause dermatitis.

Section 4 - First Aid Measures

Eyes:	Flush eyes with plenty of water for at least 15 minutes, occasionally lifting the upper and lower eyelids. Get medical aid.
Skin:	Get medical aid. Flush skin with plenty of water for at least 15 minutes while removing contaminated clothing and shoes. Wash clothing before reuse.
Ingestion:	Do not induce vomiting. If victim is conscious and alert, give 2-4 cupfuls of milk or water. Never give anything by mouth to an unconscious person. Get medical aid.
Inhalation:	Remove from exposure and move to fresh air immediately. If not breathing, give artificial respiration. If breathing is difficult, give oxygen. Get medical aid.
Notes to Physician:	Treat symptomatically and supportively.

Section 5 - Fire Fighting Measures

General Information:	As in any fire, wear a self-contained breathing apparatus in pressure-demand, MSHA/NIOSH (approved or equivalent), and full protective gear. Vapors may form an explosive mixture with air. Vapors can travel to a source of ignition and flash back. During a fire, irritating and highly toxic gases may be generated by thermal decomposition or combustion. Will burn if involved in a fire. Use water spray to keep fire-exposed containers cool. Containers may explode in the heat of a fire. Flammable liquid and vapor.
Extinguishing Media:	For small fires, use dry chemical, carbon dioxide, water spray or alcohol-resistant foam. For large fires, use water spray, fog, or alcohol-resistant foam. Use water spray to cool fire-exposed containers. Water may be ineffective. Use agent most appropriate to extinguish fire. Do NOT use straight streams of water.
Autoignition Temperature:	415 deg C (779.00 deg F)
Flash Point:	45 deg C (113.00 deg F)
Explosion Limits: Lower:	0.80 vol %
Explosion Limits: Upper:	6.90 vol %
NFPA Rating:	health: 2; flammability: 2; instability: 0;

Section 6 - Accidental Release Measures

General Information:	Use proper personal protective equipment as indicated in Section 8.
Spills/Leaks:	Absorb spill with inert material (e.g. vermiculite, sand or earth), then place in suitable container. Clean up spills immediately, observing precautions in the Protective Equipment section. Remove all sources of ignition. Use a spark-proof tool. Provide ventilation. A vapor suppressing foam may be used to reduce vapors.

Section 7 - Handling and Storage

Handling:	Wash thoroughly after handling. Remove contaminated clothing and wash before reuse. Use only in a well-ventilated area. Ground and bond containers when transferring material. Use spark-proof tools and explosion proof equipment. Avoid contact with eyes, skin, and clothing. Empty containers retain product residue, (liquid and/or vapor), and can be dangerous. Keep container tightly closed. Keep away from heat, sparks and flame. Avoid ingestion and inhalation. Do not pressurize, cut, weld, braze, solder, drill, grind, or expose empty containers to heat, sparks or open flames.
Storage:	Keep away from sources of ignition. Store in a tightly closed container. Store in a cool, dry, well-ventilated area away from incompatible substances. Flammables-area.

Section 8 - Exposure Controls, Personal Protection

Chemical Name	ACGIH	NIOSH	OSHA - Final PELs
sec-Butylbenzene	none listed	none listed	none listed

OSHA Vacated PELs: sec-Butylbenzene: None listed

Engineering Controls:

Facilities storing or utilizing this material should be equipped with an eyewash facility and a safety shower. Use adequate general or local explosion-proof ventilation to keep airborne levels to acceptable levels.

Exposure Limits

Personal Protective Equipment

Eyes:	Wear chemical splash goggles.
Skin:	Wear appropriate protective gloves to prevent skin exposure.
Clothing:	Wear appropriate protective clothing to prevent skin exposure.
Respirators:	A respiratory protection program that meets OSHA's 29 CFR 1910.134 and ANSI Z88.2 requirements or European Standard EN 149 must be followed whenever workplace conditions warrant respirator use.

Section 9 - Physical and Chemical Properties

Physical State:	Liquid
Color:	clear colorless
Odor:	None reported.
pH:	Not available
Vapor Pressure:	4 mm Hg @ 37.7 deg C
Vapor Density:	4.62
Evaporation Rate:	Not available
Viscosity:	Not available
Boiling Point:	173 - 174 deg C @ 760 mm Hg
Freezing/Melting Point:	-75 deg C (-103.00°F)
Decomposition Temperature:	Not available
Solubility in water:	0.015 g/L water
Specific Gravity/Density:	0.8630 g/cm3
Molecular Formula:	C10H14
Molecular Weight:	134.22

Section 10 - Stability and Reactivity

Chemical Stability:	Stable under normal temperatures and pressures.
Conditions to Avoid:	Ignition sources, excess heat.
Incompatibilities with Other Materials	Strong oxidizing agents.
Hazardous Decomposition Products	Carbon monoxide, carbon monoxide, carbon dioxide.
Hazardous Polymerization	Has not been reported.

Section 11 - Toxicological Information

RTECS#: CAS# 135-98-8: CY9100000

RTECS:

LD50/LC50:
CAS# 135-98-8: Draize test, rabbit, eye: 500 mg/24H Mild;
Draize test, rabbit, skin: 100 mg/24H Moderate;
Oral, mouse: LD50 = 8700 mg/kg;
Oral, rat: LD50 = 2240 uL/kg;
Oral, rat: LD50 = 6300 mg/kg;
Skin, rabbit: LD50 = >16 mL/kg;
.

Carcinogenicity: sec-Butylbenzene - Not listed as a carcinogen by ACGIH, IARC, NTP, or CA Prop 65.

Other: See actual entry in RTECS for complete information.

Section 12 - Ecological Information

Not available

Section 13 - Disposal Considerations

Dispose of in a manner consistent with federal, state, and local regulations.

Section 14 - Transport Information

US DOT
Shipping Name: BUTYL BENZENES
Hazard Class: 3
UN Number: UN2709
Packing Group: III
Canada TDG

Shipping Name: Not available
Hazard Class:
UN Number:
Packing Group:

Section 15 - Regulatory Information

European/International Regulations

European Labeling in Accordance with EC Directives

Hazard Symbols: XI

Risk Phrases:

R 10 Flammable.

R 36/37/38 Irritating to eyes, respiratory system and skin.

Safety Phrases:

S 9 Keep container in a well-ventilated place.

S 16 Keep away from sources of ignition - No smoking.

S 33 Take precautionary measures against static discharges.

WGK (Water Danger/Protection)

CAS# 135-98-8: 1

Canada

CAS# 135-98-8 is listed on Canada's DSL List

Canadian WHMIS Classifications: B3, D2B

This product has been classified in accordance with the hazard criteria of the Controlled Products Regulations and the MSDS contains all of the information required by those regulations.

CAS# 135-98-8 is not listed on Canada's Ingredient Disclosure List.

US Federal

TSCA

CAS# 135-98-8 is listed on the TSCA Inventory.

Section 16 - Other Information

MSDS Creation Date: 9/02/1997

Revision #9 Date 7/20/2009

The information above is believed to be accurate and represents the best information currently available to us. However, we make no warranty of merchantibility or any other warranty, express or implied, with respect to such information, and we assume no liability resulting from its use. Users should make their own investigations to determine the suitability of the information for their particular purposes. In no event shall the company be liable for any claims, losses, or damages of any third party or for lost profits or any special, indirect, incidental, consequential, or exemplary damages howsoever arising, even if the company has been advised of the possibility of such damages.

SAFETY DATA SHEET

Revision Date 10-Feb-2015 **Revision Number** 1

1. Identification

Product Name **Selenium**

Cat No. : **AC419270000; AC419271000; AC419275000**

Synonyms None

Recommended Use Laboratory chemicals.

Uses advised against No Information available

Details of the supplier of the safety data sheet

Company
Fisher Scientific
One Reagent Lane
Fair Lawn, NJ 07410
Tel: (201) 796-7100

Entity / Business Name
Acros Organics
One Reagent Lane
Fair Lawn, NJ 07410

Emergency Telephone Number
For information **US** call: 001-800-ACROS-01 / **Europe** call: +32 14 57 52 11
Emergency Number **US:**001-201-796-7100 / **Europe:** +32 14 57 52 99
CHEMTREC Tel. No.**US:**001-800-424-9300 / **Europe:**001-703-527-3887

2. Hazard(s) identification

Classification
This chemical is considered hazardous by the 2012 OSHA Hazard Communication Standard (29 CFR 1910.1200)

Acute oral toxicity	Category 3
Acute Inhalation Toxicity - Dusts and Mists	Category 3
Specific target organ toxicity - (repeated exposure)	Category 2

Label Elements

Signal Word
Danger

Hazard Statements
Toxic if swallowed
Toxic if inhaled
May cause damage to organs through prolonged or repeated exposure



Precautionary Statements
Prevention

Wash face, hands and any exposed skin thoroughly after handling
Do not eat, drink or smoke when using this product
Use only outdoors or in a well-ventilated area
Do not breathe dust/fume/gas/mist/vapors/spray

Response

Get medical attention/advice if you feel unwell

Inhalation

IF INHALED: Remove victim to fresh air and keep at rest in a position comfortable for breathing
Call a POISON CENTER or doctor/physician

Ingestion

IF SWALLOWED: Immediately call a POISON CENTER or doctor/physician
Rinse mouth

Storage

Store locked up
Store in a well-ventilated place. Keep container tightly closed

Disposal

Dispose of contents/container to an approved waste disposal plant

Hazards not otherwise classified (HNOC)

May cause long lasting harmful effects to aquatic life

3. Composition / information on ingredients

Component	CAS-No	Weight %
Selenium	7782-49-2	> 99.5

4. First-aid measures

Eye Contact Rinse immediately with plenty of water, also under the eyelids, for at least 15 minutes.

Skin Contact Wash off immediately with soap and plenty of water while removing all contaminated clothes and shoes.

Inhalation Remove from exposure, lie down. Move to fresh air. If breathing is difficult, give oxygen. If not breathing, give artificial respiration. Immediate medical attention is required.

Ingestion Do not induce vomiting. Never give anything by mouth to an unconscious person. Drink plenty of water. Call a physician immediately. If possible drink milk afterwards.

Most important symptoms/effects No information available.
Notes to Physician Treat symptomatically

5. Fire-fighting measures

Suitable Extinguishing Media Water spray. Carbon dioxide (CO_2). Dry chemical. chemical foam.

Unsuitable Extinguishing Media No information available

Flash Point No information available
Method - No information available

Autoignition Temperature No information available
Explosion Limits
Upper No data available
Lower No data available
Sensitivity to Mechanical Impact No information available
Sensitivity to Static Discharge No information available

Specific Hazards Arising from the Chemical

Vapors may form explosive mixtures with air.

Hazardous Combustion Products
None known
Protective Equipment and Precautions for Firefighters
As in any fire, wear self-contained breathing apparatus pressure-demand, MSHA/NIOSH (approved or equivalent) and full protective gear.

NFPA

Health	Flammability	Instability	Physical hazards
3	0	0	N/A

6. Accidental release measures

Personal Precautions Ensure adequate ventilation. Use personal protective equipment.
Environmental Precautions See Section 12 for additional ecological information. Avoid release to the environment. Collect spillage.

Methods for Containment and Clean Up Sweep up or vacuum up spillage and collect in suitable container for disposal.

7. Handling and storage

Handling Avoid contact with skin and eyes. Do not breathe dust. Do not breathe vapors or spray mist. Use only in area provided with appropriate exhaust ventilation.

Storage Keep in a dry, cool and well-ventilated place. Keep container tightly closed. Keep under nitrogen.

8. Exposure controls / personal protection

Exposure Guidelines

Component	ACGIH TLV	OSHA PEL	NIOSH IDLH
Selenium	TWA: 0.2 mg/m³	(Vacated) TWA: 0.2 mg/m³	IDLH: 1 mg/m³ TWA: 0.2 mg/m³

Component	Quebec	Mexico OEL (TWA)	Ontario TWAEV
Selenium	TWA: 0.2 mg/m³	TWA: 0.2 mg/m³	TWA: 0.2 mg/m³

Legend

ACGIH - American Conference of Governmental Industrial Hygienists
OSHA - Occupational Safety and Health Administration
NIOSH IDLH: The National Institute for Occupational Safety and Health Immediately Dangerous to Life or Health

Engineering Measures Ensure that eyewash stations and safety showers are close to the workstation location.

Personal Protective Equipment

Eye/face Protection Wear appropriate protective eyeglasses or chemical safety goggles as described by OSHA's eye and face protection regulations in 29 CFR 1910.133 or European Standard EN166.

Skin and body protection Wear appropriate protective gloves and clothing to prevent skin exposure.

Respiratory Protection A NIOSH/MSHA approved air purifying dust or mist respirator or European Standard EN 149.

Hygiene Measures Handle in accordance with good industrial hygiene and safety practice.

9. Physical and chemical properties

Physical State	Powder Solid
Appearance	Grey
Odor	No information available
Odor Threshold	No information available
pH	No information available
Melting Point/Range	217 - 222 °C / 422.6 - 431.6 °F
Boiling Point/Range	685 °C / 1265 °F
Flash Point	No information available
Evaporation Rate	No information available
Flammability (solid,gas)	No information available
Flammability or explosive limits	
Upper	No data available
Lower	No data available
Vapor Pressure	1 mmHg @ 345 °C
Vapor Density	No information available
Relative Density	4.810
Solubility	No information available
Partition coefficient; n-octanol/water	No data available
Autoignition Temperature	No information available
Decomposition Temperature	No information available
Viscosity	No information available
Molecular Formula	Se
Molecular Weight	78.96

10. Stability and reactivity

Reactive Hazard None known, based on information available

Stability Stable under normal conditions.

Conditions to Avoid Incompatible products.

Incompatible Materials Acids, Strong oxidizing agents, Fluorine, oxygen, Metals

Hazardous Decomposition Products None under normal use conditions

Hazardous Polymerization Hazardous polymerization does not occur.

Hazardous Reactions None under normal processing.

11. Toxicological information

Acute Toxicity

Product Information No acute toxicity information is available for this product

Component Information

Component	LD50 Oral	LD50 Dermal	LC50 Inhalation
Selenium	6700 mg/kg (Rat)	Not listed	Not listed

Toxicologically Synergistic Products No information available

Delayed and immediate effects as well as chronic effects from short and long-term exposure

Irritation No information available

Sensitization No information available

Carcinogenicity The table below indicates whether each agency has listed any ingredient as a carcinogen.

Component	CAS-No	IARC	NTP	ACGIH	OSHA	Mexico
Selenium	7782-49-2	Not listed	Not listed	Not listed	Not listed	Not listed

Mutagenic Effects No information available

Reproductive Effects No information available.

Developmental Effects No information available.

Teratogenicity No information available.

STOT - single exposure None known
STOT - repeated exposure None known

Aspiration hazard No information available

Symptoms / effects,both acute and delayed No information available
Endocrine Disruptor Information No information available

Other Adverse Effects The toxicological properties have not been fully investigated.

12. Ecological information

Ecotoxicity
Do not empty into drains.

Persistence and Degradability No information available
Bioaccumulation/ Accumulation No information available.

Mobility No information available.

13. Disposal considerations

Waste Disposal Methods Chemical waste generators must determine whether a discarded chemical is classified as a hazardous waste. Chemical waste generators must also consult local, regional, and national hazardous waste regulations to ensure complete and accurate classification.

14. Transport information

DOT
- **UN-No** UN3283
- **Hazard Class** 6.1
- **Packing Group** III

TDG
- **UN-No** UN3283
- **Hazard Class** 6.1
- **Packing Group** III

IATA
- **UN-No** 3283
- **Proper Shipping Name** SELENIUM COMPOUND, SOLID, N.O.S.
- **Hazard Class** 6.1
- **Packing Group** III

IMDG/IMO
- **UN-No** 3283
- **Proper Shipping Name** SELENIUM COMPOUND, SOLID, N.O.S.
- **Hazard Class** 6.1
- **Packing Group** III

15. Regulatory information

International Inventories

Component	TSCA	DSL	NDSL	EINECS	ELINCS	NLP	PICCS	ENCS	AICS	IECSC	KECL
Selenium	X	X	-	231-957-4	-		X	-	X	X	X

Legend:
X - Listed
E - Indicates a substance that is the subject of a Section 5(e) Consent order under TSCA.
F - Indicates a substance that is the subject of a Section 5(f) Rule under TSCA.
N - Indicates a polymeric substance containing no free-radical initiator in its inventory name but is considered to cover the designated polymer made with any free-radical initiator regardless of the amount used.
P - Indicates a commenced PMN substance
R - Indicates a substance that is the subject of a Section 6 risk management rule under TSCA.
S - Indicates a substance that is identified in a proposed or final Significant New Use Rule
T - Indicates a substance that is the subject of a Section 4 test rule under TSCA.
XU - Indicates a substance exempt from reporting under the Inventory Update Rule, i.e. Partial Updating of the TSCA Inventory Data Base Production and Site Reports (40 CFR 710(B).
Y1 - Indicates an exempt polymer that has a number-average molecular weight of 1,000 or greater.
Y2 - Indicates an exempt polymer that is a polyester and is made only from reactants included in a specified list of low concern reactants that comprises one of the eligibility criteria for the exemption rule.

U.S. Federal Regulations

TSCA 12(b) Not applicable

SARA 313

Component	CAS-No	Weight %	SARA 313 - Threshold Values %
Selenium	7782-49-2	> 99.5	1.0

SARA 311/312 Hazardous Categorization

Acute Health Hazard	Yes
Chronic Health Hazard	Yes
Fire Hazard	No
Sudden Release of Pressure Hazard	No
Reactive Hazard	No

Clean Water Act

Component	CWA - Hazardous Substances	CWA - Reportable Quantities	CWA - Toxic Pollutants	CWA - Priority Pollutants
Selenium	-	-	X	X

Clean Air Act Not applicable

Component	HAPS Data	Class 1 Ozone Depletors	Class 2 Ozone Depletors
Selenium	X		-

OSHA Occupational Safety and Health Administration
Not applicable

CERCLA
This material, as supplied, contains one or more substances regulated as a hazardous substance under the Comprehensive Environmental Response Compensation and Liability Act (CERCLA) (40 CFR 302)

Component	Hazardous Substances RQs	CERCLA EHS RQs
Selenium	100 lb	-

California Proposition 65 This product does not contain any Proposition 65 chemicals

State Right-to-Know

Component	Massachusetts	New Jersey	Pennsylvania	Illinois	Rhode Island
Selenium	X	X	X	X	X

U.S. Department of Transportation

Reportable Quantity (RQ): N
DOT Marine Pollutant N
DOT Severe Marine Pollutant N

U.S. Department of Homeland Security
This product does not contain any DHS chemicals.

Other International Regulations

Mexico - Grade No information available

Canada
This product has been classified in accordance with the hazard criteria of the Controlled Products Regulations (CPR) and the MSDS contains all the information required by the CPR

WHMIS Hazard Class D1A Very toxic materials
D2B Toxic materials



16. Other information

Prepared By Regulatory Affairs
Thermo Fisher Scientific
Email: EMSDS.RA@thermofisher.com

Revision Date 10-Feb-2015
Print Date 10-Feb-2015
Revision Summary This document has been updated to comply with the US OSHA HazCom 2012 Standard replacing the current legislation under 29 CFR 1910.1200 to align with the Globally Harmonized System of Classification and Labeling of Chemicals (GHS)

Disclaimer
The information provided on this Safety Data Sheet is correct to the best of our knowledge, information and belief at the date of its publication. The information given is designed only as a guide for safe handling, use, processing, storage, transportation, disposal and release and is not to be considered as a warranty or quality specification. The information relates only to the specific material designated and may not be valid for such material used in combination with any other material or in any process, unless specified in the text.

End of SDS

SAFETY DATA SHEET

Version 4.6
Revision Date 12/02/2015
Print Date 02/09/2016

1. PRODUCT AND COMPANY IDENTIFICATION

1.1 Product identifiers

Product name : Silver

Product Number : 327093
Brand : Aldrich

CAS-No. : 7440-22-4

1.2 Relevant identified uses of the substance or mixture and uses advised against

Identified uses : Laboratory chemicals, Synthesis of substances

1.3 Details of the supplier of the safety data sheet

Company : Sigma-Aldrich
3050 Spruce Street
SAINT LOUIS MO 63103
USA

Telephone : +1 800-325-5832
Fax : +1 800-325-5052

1.4 Emergency telephone number

Emergency Phone # : (314) 776-6555

2. HAZARDS IDENTIFICATION

2.1 Classification of the substance or mixture

Not a hazardous substance or mixture.

2.2 GHS Label elements, including precautionary statements

Not a hazardous substance or mixture.

2.3 Hazards not otherwise classified (HNOC) or not covered by GHS - none

3. COMPOSITION/INFORMATION ON INGREDIENTS

3.1 Substances

Formula : Ag
Molecular weight : 107.87 g/mol
CAS-No. : 7440-22-4
EC-No. : 231-131-3

Hazardous components

Component	Classification	Concentration
Silver		
		<= 100 %

4. FIRST AID MEASURES

4.1 Description of first aid measures

If inhaled
If breathed in, move person into fresh air. If not breathing, give artificial respiration.

In case of skin contact
Wash off with soap and plenty of water.

In case of eye contact
Flush eyes with water as a precaution.

If swallowed
Never give anything by mouth to an unconscious person. Rinse mouth with water.

4.2 Most important symptoms and effects, both acute and delayed
The most important known symptoms and effects are described in the labelling (see section 2.2) and/or in section 11

4.3 Indication of any immediate medical attention and special treatment needed
No data available

5. FIREFIGHTING MEASURES

5.1 Extinguishing media

Suitable extinguishing media
Use water spray, alcohol-resistant foam, dry chemical or carbon dioxide.

5.2 Special hazards arising from the substance or mixture
Silver/silver oxides

5.3 Advice for firefighters
Wear self-contained breathing apparatus for firefighting if necessary.

5.4 Further information
No data available

6. ACCIDENTAL RELEASE MEASURES

6.1 Personal precautions, protective equipment and emergency procedures
Avoid dust formation. Avoid breathing vapours, mist or gas.
For personal protection see section 8.

6.2 Environmental precautions
No special environmental precautions required.

6.3 Methods and materials for containment and cleaning up
Sweep up and shovel. Keep in suitable, closed containers for disposal.

6.4 Reference to other sections
For disposal see section 13.

7. HANDLING AND STORAGE

7.1 Precautions for safe handling
Further processing of solid materials may result in the formation of combustible dusts. The potential for combustible dust formation should be taken into consideration before additional processing occurs.
Provide appropriate exhaust ventilation at places where dust is formed.
For precautions see section 2.2.

7.2 Conditions for safe storage, including any incompatibilities
Keep container tightly closed in a dry and well-ventilated place.

Air sensitive. Store under inert gas. Keep in a dry place.
Storage class (TRGS 510): Non Combustible Solids

7.3 Specific end use(s)
Apart from the uses mentioned in section 1.2 no other specific uses are stipulated

8. EXPOSURE CONTROLS/PERSONAL PROTECTION

8.1 Control parameters

Components with workplace control parameters

Component	CAS-No.	Value	Control parameters	Basis
Silver	7440-22-4	TWA	0.010000 mg/m3	USA. Occupational Exposure Limits (OSHA) - Table Z-1 Limits for Air Contaminants
		TWA	0.010000 mg/m3	USA. Occupational Exposure Limits (OSHA) - Table Z-1 Limits for Air Contaminants
		TWA	0.100000 mg/m3	USA. ACGIH Threshold Limit Values (TLV)
	Remarks	Argyria		
		TWA	0.010000 mg/m3	USA. NIOSH Recommended Exposure Limits
		TWA	0.010000 mg/m3	USA. Occupational Exposure Limits (OSHA) - Table Z-1 Limits for Air Contaminants
		TWA	0.010000 mg/m3	USA. NIOSH Recommended Exposure Limits
		TWA	0.100000 mg/m3	USA. ACGIH Threshold Limit Values (TLV)
		Argyria		
		TWA	0.010000 mg/m3	USA. NIOSH Recommended Exposure Limits
		TWA	0.1 mg/m3	USA. ACGIH Threshold Limit Values (TLV)
		Argyria		
		TWA	0.01 mg/m3	USA. Occupational Exposure Limits (OSHA) - Table Z-1 Limits for Air Contaminants

8.2 Exposure controls

Appropriate engineering controls
General industrial hygiene practice.

Personal protective equipment

Eye/face protection
Use equipment for eye protection tested and approved under appropriate government standards such as NIOSH (US) or EN 166(EU).

Skin protection
Handle with gloves. Gloves must be inspected prior to use. Use proper glove removal technique (without touching glove's outer surface) to avoid skin contact with this product. Dispose of contaminated gloves after use in accordance with applicable laws and good laboratory practices. Wash and dry hands.

Full contact
Material: Nitrile rubber
Minimum layer thickness: 0.11 mm
Break through time: 480 min
Material tested:Dermatril® (KCL 740 / Aldrich Z677272, Size M)

Splash contact
Material: Nitrile rubber
Minimum layer thickness: 0.11 mm
Break through time: 480 min
Material tested:Dermatril® (KCL 740 / Aldrich Z677272, Size M)

data source: KCL GmbH, D-36124 Eichenzell, phone +49 (0)6659 87300, e-mail sales@kcl.de, test method: EN374
If used in solution, or mixed with other substances, and under conditions which differ from EN 374, contact the supplier of the CE approved gloves. This recommendation is advisory only and must be evaluated by an industrial hygienist and safety officer familiar with the specific situation of anticipated use by our customers. It should not be construed as offering an approval for any specific use scenario.

Body Protection
Choose body protection in relation to its type, to the concentration and amount of dangerous substances, and to the specific work-place., The type of protective equipment must be selected according to the concentration and amount of the dangerous substance at the specific workplace.

Respiratory protection
Respiratory protection is not required. Where protection from nuisance levels of dusts are desired, use type N95 (US) or type P1 (EN 143) dust masks. Use respirators and components tested and approved under appropriate government standards such as NIOSH (US) or CEN (EU).

Control of environmental exposure
No special environmental precautions required.

9. PHYSICAL AND CHEMICAL PROPERTIES

9.1 Information on basic physical and chemical properties

a)	Appearance	Form: powder
b)	Odour	No data available
c)	Odour Threshold	No data available
d)	pH	No data available
e)	Melting point/freezing point	Melting point/range: 960 °C (1,760 °F) - lit.
f)	Initial boiling point and boiling range	2,212 °C (4,014 °F) - lit.
g)	Flash point	No data available
h)	Evaporation rate	No data available
i)	Flammability (solid, gas)	No data available
j)	Upper/lower flammability or explosive limits	No data available
k)	Vapour pressure	No data available
l)	Vapour density	No data available
m)	Relative density	10.49 g/cm3
n)	Water solubility	No data available
o)	Partition coefficient: n-octanol/water	No data available
p)	Auto-ignition temperature	No data available
q)	Decomposition temperature	No data available
r)	Viscosity	No data available
s)	Explosive properties	No data available
t)	Oxidizing properties	No data available

9.2 Other safety information
No data available

10. STABILITY AND REACTIVITY

10.1 Reactivity
No data available

10.2 Chemical stability
Stable under recommended storage conditions.

10.3 Possibility of hazardous reactions
No data available

10.4 Conditions to avoid
No data available

10.5 Incompatible materials
Oxygen, Strong acids and strong bases

10.6 Hazardous decomposition products
Other decomposition products - No data available
In the event of fire: see section 5

11. TOXICOLOGICAL INFORMATION

11.1 Information on toxicological effects

Acute toxicity
LD50 Oral - Rat - male - > 5,000 mg/kg

Inhalation: No data available

Dermal: No data available

No data available

Skin corrosion/irritation
No data available

Serious eye damage/eye irritation
No data available

Respiratory or skin sensitisation
No data available

Germ cell mutagenicity
No data available

Carcinogenicity

Carcinogenicity - Rat - Unreported
Tumorigenic:Tumors at site or application.

Carcinogenicity classification not possible from current data.

IARC:	No component of this product present at levels greater than or equal to 0.1% is identified as probable, possible or confirmed human carcinogen by IARC.
NTP:	No component of this product present at levels greater than or equal to 0.1% is identified as a known or anticipated carcinogen by NTP.
OSHA:	No component of this product present at levels greater than or equal to 0.1% is identified as a carcinogen or potential carcinogen by OSHA.

Reproductive toxicity
No data available

No data available

Specific target organ toxicity - single exposure
No data available

Specific target organ toxicity - repeated exposure
No data available

Aspiration hazard
No data available

Additional Information
RTECS: Not available

May cause argyria (a slate-gray or bluish discoloration of the skin and deep tissues due to the deposit of insoluble albuminate of silver).

12. ECOLOGICAL INFORMATION

12.1 Toxicity
No data available

12.2 Persistence and degradability
No data available

12.3 Bioaccumulative potential
No data available

12.4 Mobility in soil
No data available

12.5 Results of PBT and vPvB assessment
PBT/vPvB assessment not available as chemical safety assessment not required/not conducted

12.6 Other adverse effects

No data available

13. DISPOSAL CONSIDERATIONS

13.1 Waste treatment methods

Product
Offer surplus and non-recyclable solutions to a licensed disposal company.

Contaminated packaging
Dispose of as unused product.

14. TRANSPORT INFORMATION

DOT (US)
UN number: 3077 Class: 9 Packing group: III
Proper shipping name: Environmentally hazardous substances, solid, n.o.s. (Silver)
Reportable Quantity (RQ): 1 lbs

Poison Inhalation Hazard: No

IMDG
Not dangerous goods

IATA
Not dangerous goods

15. REGULATORY INFORMATION

SARA 302 Components
No chemicals in this material are subject to the reporting requirements of SARA Title III, Section 302.

SARA 313 Components
The following components are subject to reporting levels established by SARA Title III, Section 313:

	CAS-No.	Revision Date
Silver	7440-22-4	1993-04-24

SARA 311/312 Hazards
No SARA Hazards

Massachusetts Right To Know Components

	CAS-No.	Revision Date
Silver	7440-22-4	1993-04-24

Pennsylvania Right To Know Components

	CAS-No.	Revision Date

Silver	7440-22-4	1993-04-24

New Jersey Right To Know Components

	CAS-No.	Revision Date
Silver	7440-22-4	1993-04-24

California Prop. 65 Components

This product does not contain any chemicals known to State of California to cause cancer, birth defects, or any other reproductive harm.

16. OTHER INFORMATION

HMIS Rating

Health hazard:	0
Chronic Health Hazard:	
Flammability:	0
Physical Hazard	0

NFPA Rating

Health hazard:	0
Fire Hazard:	0
Reactivity Hazard:	0

Further information

Copyright 2015 Sigma-Aldrich Co. LLC. License granted to make unlimited paper copies for internal use only.
The above information is believed to be correct but does not purport to be all inclusive and shall be used only as a guide. The information in this document is based on the present state of our knowledge and is applicable to the product with regard to appropriate safety precautions. It does not represent any guarantee of the properties of the product. Sigma-Aldrich Corporation and its Affiliates shall not be held liable for any damage resulting from handling or from contact with the above product. See www.sigma-aldrich.com and/or the reverse side of invoice or packing slip for additional terms and conditions of sale.

Preparation Information

Sigma-Aldrich Corporation
Product Safety – Americas Region
1-800-521-8956

Version: 4.6 Revision Date: 12/02/2015 Print Date: 02/09/2016

AccuStandard, Inc.
125 Market St., New Haven, CT 06513 USA
Tel: 203-786-5290 Fax: 203-786-5287

SAFETY DATA SHEET

SECTION 1 - CHEMICAL PRODUCT AND COMPANY IDENTIFICATION

1.1 - Product Identifiers

Catalog Name: PFOS-012S

Description: Sodium 1H,1H,2H,2H-perfluoro-1-octanesulfonate in Methanol

1.2 - Relevant Identified Uses of the Substance or Mixture

Laboratory Chemical Reference Material

1.3 - Supplier Details

Company: AccuStandard, Inc.
125 Market St.
New Haven, CT 06513 USA

Telephone Number: 203-786-5290

Fax: 203-786-5287

Email: edocs@accustandard.com

1.4 - Emergency Telephone Number


Emergency Phone #: AccuStandard, Inc.
1-203-502-7070 (USA)
+001-203-502-7070 (International)


24 hours / 7 days a week

SECTION 2 - HAZARDS IDENTIFICATION

2.1 - GHS Label Elements



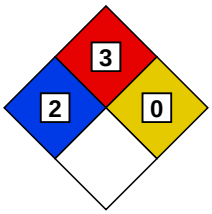

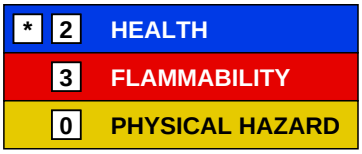

Signal Word: Danger

Hazard Codes:

H225 - Highly Flammable (Flammable liquids, category 2)

H301 - Toxic if swallowed. (Acute toxicity, oral, category 3)

H311 - Toxic if absorbed through skin. (Acute toxicity, dermal, category 3)

H315 - Irritating to skin. (Skin corrosion/irritation, category 2)

H320 - Irritating to eyes. (Eye damage/irritation, category 2B)

H332 - Harmful if inhaled. (Acute toxicity, inhalation, category 4)

H336 - Overexposure may cause dizziness, nausea, muscle weakness, narcosis and respiratory failure.

H360 - California Proposition 65 Warning: This product contains a component (or components) that may cause birth defects or other reproductive harm in a quantity greater than or equal to 0.1%.

H370 - Causes damage to organs. (Specific target organ toxicity, single exposure, category 1)

Precautionary Codes:

SECTION 2 - HAZARDS IDENTIFICATION *- continued*

2.1 - GHS Label Elements *- continued*

P202 - This product should only by used by persons trained in the safe handling of hazardous chemicals.

P233 - Store in a tightly closed container. (P404)

P262 - Do not get in eyes, on skin or clothing.

P264 - Wash thoroughly after handling. Do not take internally. Eye wash and safety equipment should be readily available.

P280 - Protective gloves must be worn to prevent skin contact.

P284 - Respiratory Protection: If workplace exposure limit(s) of product or any component is exceeded (see TLV/PEL), or a risk assessment shows air-purifying respirators are appropriate, use of a NIOSH/MSHA approved air supplied respirator is advised. Use a full-face respirator with multi-purpose combination (US) or type ABEK (EN14387) respirator cartridges in absence of proper environmental control. Always use respirators and components tested and approved under appropriate government standards such as NIOSH (US) or CEN (EU). Engineering and/or administrative controls should be implemented to reduce exposure.

P331 - Ingestion: Do NOT induce vomiting. Call a physician or poison control center immediately. Never give anything by mouth to an unconscious person.

P338 - Eye contact: Immediately flush with plenty of water. After initial flushing, remove and contact lenses and continue flushing for at least 15 minutes. Assure adequate flushing by separating the eyelids with fingers.

P360 - Skin contact: Immediately wash skin with soap and plenty of water. Remove contaminated clothing. Get medical attention if symptoms occur. Wash clothing before reuse.

2.2 - Other Hazards

2.2.1 - Symptom of Exposure Health/Environment

Highly Flammable (Flammable liquids, category 2)

Causes damage to organs. (Specific target organ toxicity, single exposure, category 1)

After ingestion or inhalation, initial symptoms may be only that of mild intoxication, but may become severe after 12 or 18 hours.

POISON: May be fatal or cause blindness if swallowed.

Overexposure may cause dizziness, nausea, muscle weakness, narcosis and respiratory failure.

2.2.2 - Potential Health Effects

Irritating to eyes. (Eye damage/irritation, category 2B)

Irritating to skin. (Skin corrosion/irritation, category 2)

Toxic if absorbed through skin. (Acute toxicity, dermal, category 3)

Irritating to mucous membrane and upper respiratory system.

Harmful if inhaled. (Acute toxicity, inhalation, category 4)

Toxic if swallowed. (Acute toxicity, oral, category 3)

2.2.3 - Routes of Entry

Inhalation, ingestion or skin contact.

2.2.4 - Carcinogenicity

California Proposition 65 Warning: This product contains a component (or components) that may cause birth defects or other reproductive harm in a quantity greater than or equal to 0.1%.

SECTION 3 - COMPOSITION / ANALYTES DATA

Description: Sodium 1H,1H,2H,2H-perfluoro-1-octanesulfonate in Methanol

SECTION 3 - COMPOSITION / ANALYTES DATA *- continued*

Analyte	CAS #	% Concentration	ACGIH -TLV (mg/m³) TWA	ACGIH -TLV (mg/m³) STEL	ACGIH -TLV (mg/m³) Skin	OSHA -PEL (mg/m³) TWA	OSHA -PEL (mg/m³) STEL	OSHA -PEL (mg/m³) Skin
Sodium 1H,1H,2H,2H-perfluoro-1-octanesulfonate	N/A	0.010						
Methanol	67-56-1	99.990				260		

SECTION 4 - FIRST AID MEASURES

4.1 - First Aid Procedures - General

Get medical assistance for all cases of overexposure.

4.2 - Eye Contact

Eye contact: Immediately flush with plenty of water. After initial flushing, remove and contact lenses and continue flushing for at least 15 minutes. Assure adequate flushing by separating the eyelids with fingers. (P338)

4.3 - Skin Contact

Skin contact: Immediately wash skin with soap and plenty of water. Remove contaminated clothing. Get medical attention if symptoms occur. Wash clothing before reuse. (P360)

4.4 - Inhalation

Inhalation: Remove to fresh air. If not breathing, give artificial respiration or give oxygen by trained personnel. Seek immediate medical attention.

4.5 - Ingestion

Ingestion: Do NOT induce vomiting. Call a physician or poison control center immediately. Never give anything by mouth to an unconscious person. (P331)

SECTION 5 - FIRE FIGHTING MEASURES

5.1 - Flammable Properties

Dangerous fire and explosive hazard.

Containers can build up pressure if exposed to heat.

Vapors can travel to a source of ignition and flash back.

During a fire, irritating and highly toxic gases may be generated by thermal decomposition or combustion.

5.2 - Extinguishing Media

Use alcohol foam, carbon dioxide, dry chemical, or water spray when fighting fires involving this material.

5.3 - Protection of Firefighters

As in any fire, wear self-contained breathing apparatus pressure demand, MSHA/NIOSH (approved or equivalent) and full protective gear.

SECTION 6 - ACCIDENTAL RELEASE MEASURES

6.1 - Spill Response

Wear suitable protective equipment listed under Exposure Controls / Personal Protection. Eliminate any ignition sources until the area is determined to be free from explosion or fire hazards. Contain the release and eliminate its source, if this can be done without risk. Dispose as hazardous waste. Comply with Federal, State and local regulations.

SECTION 7 - HANDLING AND STORAGE

Store in a tightly closed container. (P404)

Store in a cool area away from ignition sources and oxidizers.

Avoid breathing vapors or mists.

Use with adequate ventilation.

Do not get in eyes, on skin or clothing. (P262)

Avoid prolonged or repeated exposure.

This product should only by used by persons trained in the safe handling of hazardous chemicals. (P202)

SECTION 8 - EXPOSURE CONTROLS

8.1 - Engineering Controls/PPE

Wash thoroughly after handling. Do not take internally. Eye wash and safety equipment should be readily available. (P264)

8.2 - General Hygene Considerations

Respiratory Protection: If workplace exposure limit(s) of product or any component is exceeded (see TLV/PEL), or a risk assessment shows air-purifying respirators are appropriate, use of a NIOSH/MSHA approved air supplied respirator is advised. Use a full-face respirator with multi-purpose combination (US) or type ABEK (EN14387) respirator cartridges in absence of proper environmental control. Always use respirators and components tested and approved under appropriate government standards such as NIOSH (US) or CEN (EU). Engineering and/or administrative controls should be implemented to reduce exposure.

Material should be handled or transferred in an approved fume hood or with adequate ventilation.

Protective gloves must be worn to prevent skin contact. (P280)

(Chloroprene, natural rubber, nitrile, or equivalent)

Use eye protection tested and approved under the appropriate government standards such as NIOSH (US) or EN 166 (EU).

All recommendations are advisory only and must be evaluated by an industrial hygienist and/or safety officer familiar with the specific situation of anticipated use, such as concentration and amount of the substance in the workplace. Any recommendation should not be construed as offering an approval for any specific use of the product.

SECTION 9 - PHYSICAL AND CHEMICAL PROPERTIES

Appearance: Clear liquid

Odor: N/A

Odor Threshold: N/A

pH: N/A

Melting Point: -93.9 °C

Boiling Point: 65 °C

Flash Point: 52 °F (11 °C) (tcc)

Evaporation Rate (Butyl Acetate=1): 5.9

Flammability Class: N/A

Lower Flammability Level: 6.7

Upper Flammability Level: 36.5

Vapor Pressure: 97 mmHg (20 °C)

Vapor Density (Air = 1): 1.1 g/L

Specific Gravity: 0.791 g/cm3

SECTION 9 - PHYSICAL AND CHEMICAL PROPERTIES *- continued*

Solubility in Water: Very soluble

Partition Coefficient: log Pow: -0.77

Autoignition Temperature: 385 °C

Decomposition Temperature: N/A

Viscosity: N/A

VOC Content: N/A

Percent Volatile: 99.9+

SECTION 10 - STABILITY AND REACTIVITY

Stability: Stable

Materials to Avoid: Acids
Oxidizers

Hazardous Decomposition: Oxides of carbon; Formaldehyde

Hazardous Polymerization: Will not occur

Condition to Avoid: Heat; Contact with ignition sources

SECTION 11 - TOXICOLOGICAL INFORMATION

Human Health Toxicity

See section 2 for specific toxicological information for the ingredients of this product.

LD50 (Oral): Human - 143 mg/kg; Rat - 1500 mg/kg

LD50 (Dermal) : Rabbit - >2000 mg/kg

LC50 (Inhalation): Rat - >20 mg/L

WARNING: This product contains chemicals known to the state of California to cause birth defects or other reproductive harm.

No other information related to the toxicological properties of this product is available at this time.

SECTION 12 - ECOLOGICAL INFORMATION

Environmental Toxicity

By complying with sections 6 and 7 there should be no release to the environment.

LC50 (Fish): >1000 mg/L 96H

EC50 (Aquatic Invertebrate): >1000 mg/L 48H

BCF: 1.0

Hydrolyzes readily on contact with water. Readily biodegradable.

No other information related to the ecological properties of this product is available at this time.

SECTION 13 - DISPOSAL CONSIDERATIONS

Recycle or incinerate at any EPA approved facility or dispose in compliance with Federal, State and local regulations. Empty containers must be triple-rinsed prior to disposal.

SECTION 14 - TRANSPORT INFORMATION

Transportation Information (DOT/IATA)

SECTION 14 - TRANSPORT INFORMATION *- continued*

UN Number: UN1230

Class: 3

Packing Group: II

Proper Shipping Name: Methanol

Poison by Inhalation: No

Marine Pollutant: No

SECTION 15 - REGULATORY INFORMATION

WARNING: This product contains chemicals known to the state of California to cause birth defects or other reproductive harm.

This product is subject to SARA section 313 reporting requirements.

Not all components are listed on the TSCA Inventory.

For laboratory, research and development use only. Not for manufacturing or commercial purposes.

In addition to federal and state regulations, local regulations may apply. Check with your local regulatory authorities.

SECTION 16 - OTHER INFORMATION

This document has been designed to meet the requirements of OSHA, ANSI, GHS and CHIPs regulations. Chemicals are classified using the Globally Harmonized System for Classification and Labeling of Chemicals and CLP Regulation (EC) No. 1272/2008.

The statements contained herein are offered for informational purposes only and are based on technical data that we believe to be accurate. The manufacturer will not assume any liability for the accuracy and completeness of this information. Final determination of the suitability of the material is the responsibility of the user. Although certain hazards are described herein, the user should not presume that these are the only hazards that exist. Since conditions and manner of use are outside of the manufacturers control, we make

NO WARRANTY OF MERCHANTABILITY, EXPRESSED OR IMPLIED, AND ASSUME NO LIABILITY RESULTING FROM ITS USE.

Legend : N/A = Not Available ND = Not Determined NR = Not Regulated

Alteration of any information contained herein without written permission from the manufacturer is strictly prohibited.

HMIS/NFPA HAZARD INDEX

0 - Minimal
1 - Slight
2 - Moderate
3 - Serious
4 - Severe

* - Additional Hazard

GHS HAZARD INDEX

Category 1 - Most Severe
Category 5 - Least Severe

**** End of Document ****

SAFETY DATA SHEET

Version 4.11
Revision Date 03/05/2015
Print Date 02/07/2016

1. PRODUCT AND COMPANY IDENTIFICATION

1.1 Product identifiers

Product name : Sodium

Product Number : 483745
Brand : Aldrich

CAS-No. : 7440-23-5

1.2 Relevant identified uses of the substance or mixture and uses advised against

Identified uses : Laboratory chemicals, Manufacture of substances

1.3 Details of the supplier of the safety data sheet

Company : Sigma-Aldrich
3050 Spruce Street
SAINT LOUIS MO 63103
USA

Telephone : +1 800-325-5832
Fax : +1 800-325-5052

1.4 Emergency telephone number

Emergency Phone # : (314) 776-6555

2. HAZARDS IDENTIFICATION

2.1 Classification of the substance or mixture

GHS Classification in accordance with 29 CFR 1910 (OSHA HCS)
Substances and mixtures, which in contact with water, emit flammable gases (Category 1), H260
Skin corrosion (Category 1B), H314
Serious eye damage (Category 1), H318
Carcinogenicity (Category 1A), H350

For the full text of the H-Statements mentioned in this Section, see Section 16.

2.2 GHS Label elements, including precautionary statements

Pictogram



Signal word Danger

Hazard statement(s)
H260 In contact with water releases flammable gases which may ignite spontaneously.
H314 Causes severe skin burns and eye damage.
H318 Causes serious eye damage.
H350 May cause cancer.

Precautionary statement(s)
P201 Obtain special instructions before use.
P202 Do not handle until all safety precautions have been read and understood.
P223 Keep away from any possible contact with water, because of violent reaction and possible flash fire.

P231 + P232	Handle under inert gas. Protect from moisture.
P260	Do not breathe dust or mist.
P264	Wash skin thoroughly after handling.
P280	Wear protective gloves/ protective clothing/ eye protection/ face protection.
P281	Use personal protective equipment as required.
P301 + P330 + P331	IF SWALLOWED: Rinse mouth. Do NOT induce vomiting.
P303 + P361 + P353	IF ON SKIN (or hair): Remove/ Take off immediately all contaminated clothing. Rinse skin with water/ shower.
P304 + P340 + P310	IF INHALED: Remove victim to fresh air and keep at rest in a position comfortable for breathing. Immediately call a POISON CENTER or doctor/ physician.
P305 + P351 + P338 + P310	IF IN EYES: Rinse cautiously with water for several minutes. Remove contact lenses, if present and easy to do. Continue rinsing. Immediately call a POISON CENTER or doctor/ physician.
P308 + P313	IF exposed or concerned: Get medical advice/ attention.
P335 + P334	Brush off loose particles from skin. Immerse in cool water/ wrap in wet bandages.
P363	Wash contaminated clothing before reuse.
P370 + P378	In case of fire: Use dry sand, dry chemical or alcohol-resistant foam for extinction.
P402 + P404	Store in a dry place. Store in a closed container.
P405	Store locked up.
P501	Dispose of contents/ container to an approved waste disposal plant.

2.3 Hazards not otherwise classified (HNOC) or not covered by GHS

Reacts violently with water.

3. COMPOSITION/INFORMATION ON INGREDIENTS

3.2 Mixtures

Formula : Na
Molecular weight : 22.99 g/mol

Hazardous components

Component		Classification	Concentration
Sodium			
CAS-No. EC-No. Index-No.	7440-23-5 231-132-9 011-001-00-0	Water-react. 1; Skin Corr. 1B; Eye Dam. 1; H260, H314	>= 90 - <= 100 %
Paraffin oils			
CAS-No. EC-No.	8012-95-1 232-384-2	Carc. 1A; H350	>= 90 - <= 100 %

For the full text of the H-Statements mentioned in this Section, see Section 16.

4. FIRST AID MEASURES

4.1 Description of first aid measures

General advice
Consult a physician. Show this safety data sheet to the doctor in attendance.Move out of dangerous area.

If inhaled
If breathed in, move person into fresh air. If not breathing, give artificial respiration. Consult a physician.

In case of skin contact
Take off contaminated clothing and shoes immediately. Wash off with soap and plenty of water. Consult a physician.

In case of eye contact
Rinse thoroughly with plenty of water for at least 15 minutes and consult a physician.Continue rinsing eyes during transport to hospital.

If swallowed
Do NOT induce vomiting. Never give anything by mouth to an unconscious person. Rinse mouth with water. Consult a physician.

4.2 Most important symptoms and effects, both acute and delayed
The most important known symptoms and effects are described in the labelling (see section 2.2) and/or in section 11

4.3 Indication of any immediate medical attention and special treatment needed
No data available

5. FIREFIGHTING MEASURES

5.1 Extinguishing media

Suitable extinguishing media
Dry powder

5.2 Special hazards arising from the substance or mixture
No data available

5.3 Advice for firefighters
Wear self-contained breathing apparatus for firefighting if necessary.

5.4 Further information
No data available

6. ACCIDENTAL RELEASE MEASURES

6.1 Personal precautions, protective equipment and emergency procedures
Use personal protective equipment. Avoid dust formation. Avoid breathing vapours, mist or gas. Ensure adequate ventilation. Evacuate personnel to safe areas. Avoid breathing dust.
For personal protection see section 8.

6.2 Environmental precautions
Prevent further leakage or spillage if safe to do so. Do not let product enter drains.

6.3 Methods and materials for containment and cleaning up
Sweep up and shovel. Contain spillage, and then collect with an electrically protected vacuum cleaner or by wet-brushing and place in container for disposal according to local regulations (see section 13). Do not flush with water. Keep in suitable, closed containers for disposal.

6.4 Reference to other sections
For disposal see section 13.

7. HANDLING AND STORAGE

7.1 Precautions for safe handling
Avoid formation of dust and aerosols.Further processing of solid materials may result in the formation of combustible dusts. The potential for combustible dust formation should be taken into consideration before additional processing occurs.
Provide appropriate exhaust ventilation at places where dust is formed.Keep away from sources of ignition - No smoking.
For precautions see section 2.2.

7.2 Conditions for safe storage, including any incompatibilities
Keep container tightly closed in a dry and well-ventilated place.
Never allow product to get in contact with water during storage.

Handle and store under inert gas. Air sensitive.
Storage class (TRGS 510): Hazardous materials, which set free flammable gases upon contact with water

7.3 Specific end use(s)
Apart from the uses mentioned in section 1.2 no other specific uses are stipulated

8. EXPOSURE CONTROLS/PERSONAL PROTECTION

8.1 Control parameters

Components with workplace control parameters

Component	CAS-No.	Value	Control parameters	Basis
Paraffin oils	8012-95-1	STEL	10.000000 mg/m3	USA. ACGIH Threshold Limit Values (TLV)
		TWA	5.000000 mg/m3	USA. Occupational Exposure Limits (OSHA) - Table Z-1 Limits for Air Contaminants
		TWA	5.000000 mg/m3	USA. NIOSH Recommended Exposure Limits
		ST	10.000000 mg/m3	USA. NIOSH Recommended Exposure Limits
		TWA	5.000000 mg/m3	USA. Occupational Exposure Limits (OSHA) - Table Z-1 Limits for Air Contaminants
		TWA	5.000000 mg/m3	USA. ACGIH Threshold Limit Values (TLV)
	Remarks	Upper Respiratory Tract irritation 2014 Adoption Not classifiable as a human carcinogen		
		Upper Respiratory Tract irritation 2014 Adoption Exposure by all routes should be carefully controlled to levels as low as possible. Suspected human carcinogen		
		TWA	5.000000 mg/m3	USA. Occupational Exposure Limits (OSHA) - Table Z-1 Limits for Air Contaminants
		TWA	5.000000 mg/m3	USA. Occupational Exposure Limits (OSHA) - Table Z-1 Limits for Air Contaminants
		Upper Respiratory Tract irritation Exposure by all routes should be carefully controlled to levels as low as possible. Suspected human carcinogen		
		TWA	5.000000 mg/m3	USA. ACGIH Threshold Limit Values (TLV)
		Upper Respiratory Tract irritation Not classifiable as a human carcinogen		
		TWA	5.000000 mg/m3	USA. NIOSH Recommended Exposure Limits
		ST	10.000000 mg/m3	USA. NIOSH Recommended Exposure Limits
		Upper Respiratory Tract irritation Exposure by all routes should be carefully controlled to levels as low as possible. Suspected human carcinogen		

8.2 Exposure controls

Appropriate engineering controls

Handle in accordance with good industrial hygiene and safety practice. Wash hands before breaks and at the end of workday.

Personal protective equipment

Eye/face protection

Face shield and safety glasses Use equipment for eye protection tested and approved under appropriate government standards such as NIOSH (US) or EN 166(EU).

Skin protection
Handle with gloves. Gloves must be inspected prior to use. Use proper glove removal technique (without touching glove's outer surface) to avoid skin contact with this product. Dispose of contaminated gloves after use in accordance with applicable laws and good laboratory practices. Wash and dry hands.

Full contact
Material: Nitrile rubber
Minimum layer thickness: 0.11 mm
Break through time: 480 min
Material tested:Dermatril® (KCL 740 / Aldrich Z677272, Size M)

Splash contact
Material: Nitrile rubber
Minimum layer thickness: 0.11 mm
Break through time: 480 min
Material tested:Dermatril® (KCL 740 / Aldrich Z677272, Size M)

data source: KCL GmbH, D-36124 Eichenzell, phone +49 (0)6659 87300, e-mail sales@kcl.de, test method: EN374
If used in solution, or mixed with other substances, and under conditions which differ from EN 374, contact the supplier of the CE approved gloves. This recommendation is advisory only and must be evaluated by an industrial hygienist and safety officer familiar with the specific situation of anticipated use by our customers. It should not be construed as offering an approval for any specific use scenario.

Body Protection
Complete suit protecting against chemicals, Flame retardant protective clothing, The type of protective equipment must be selected according to the concentration and amount of the dangerous substance at the specific workplace.

Respiratory protection
Where risk assessment shows air-purifying respirators are appropriate use a full-face particle respirator type N100 (US) or type P3 (EN 143) respirator cartridges as a backup to engineering controls. If the respirator is the sole means of protection, use a full-face supplied air respirator. Use respirators and components tested and approved under appropriate government standards such as NIOSH (US) or CEN (EU).

Control of environmental exposure
Prevent further leakage or spillage if safe to do so. Do not let product enter drains.

9. PHYSICAL AND CHEMICAL PROPERTIES

9.1 Information on basic physical and chemical properties

a)	Appearance	Form: Pieces
b)	Odour	No data available
c)	Odour Threshold	No data available
d)	pH	No data available
e)	Melting point/freezing point	Melting point/range: 97.8 °C (208.0 °F) - lit.
f)	Initial boiling point and boiling range	883 °C (1,621 °F) - lit.
g)	Flash point	82 °C (180 °F)
h)	Evaporation rate	No data available
i)	Flammability (solid, gas)	No data available
j)	Upper/lower flammability or explosive limits	No data available
k)	Vapour pressure	No data available
l)	Vapour density	No data available
m)	Relative density	0.97 g/cm3

n)	Water solubility	No data available
o)	Partition coefficient: n-octanol/water	No data available
p)	Auto-ignition temperature	No data available
q)	Decomposition temperature	No data available
r)	Viscosity	No data available
s)	Explosive properties	No data available
t)	Oxidizing properties	No data available

9.2 Other safety information
No data available

10. STABILITY AND REACTIVITY

10.1 Reactivity
No data available

10.2 Chemical stability
Stable under recommended storage conditions.

10.3 Possibility of hazardous reactions
Reacts violently with water.

10.4 Conditions to avoid
Air Do not allow water to enter container.
Exposure to moisture

10.5 Incompatible materials
Oxidizing agents

10.6 Hazardous decomposition products
Other decomposition products - No data available
In the event of fire: see section 5

11. TOXICOLOGICAL INFORMATION

11.1 Information on toxicological effects

Acute toxicity
No data available

Inhalation: No data available

Dermal: No data available

No data available

Skin corrosion/irritation
No data available

Serious eye damage/eye irritation
No data available

Respiratory or skin sensitisation
No data available

Germ cell mutagenicity
No data available

Carcinogenicity

IARC: 1 - Group 1: Carcinogenic to humans (Paraffin oils)

NTP: Known to be human carcinogenThe reference note has been added by TD based on the background information of the NTP. (Paraffin oils)

OSHA: No component of this product present at levels greater than or equal to 0.1% is identified as a carcinogen or potential carcinogen by OSHA.

Reproductive toxicity
No data available
No data available

Specific target organ toxicity - single exposure
No data available

Specific target organ toxicity - repeated exposure
No data available

Aspiration hazard
No data available

Additional Information
RTECS: Not available

burning sensation, Cough, wheezing, laryngitis, Shortness of breath, spasm, inflammation and edema of the larynx, spasm, inflammation and edema of the bronchi, pneumonitis, pulmonary edema, Material is extremely destructive to tissue of the mucous membranes and upper respiratory tract, eyes, and skin., Aspiration may lead to:, lipid pneumonia, Effects due to ingestion may include:, laxative effect, Gastrointestinal disturbance, To the best of our knowledge, the chemical, physical, and toxicological properties have not been thoroughly investigated.

12. ECOLOGICAL INFORMATION

12.1 Toxicity
No data available

12.2 Persistence and degradability
No data available

12.3 Bioaccumulative potential
No data available

12.4 Mobility in soil
No data available

12.5 Results of PBT and vPvB assessment
PBT/vPvB assessment not available as chemical safety assessment not required/not conducted

12.6 Other adverse effects
No data available

13. DISPOSAL CONSIDERATIONS

13.1 Waste treatment methods

Product
Burn in a chemical incinerator equipped with an afterburner and scrubber but exert extra care in igniting as this material is highly flammable. Offer surplus and non-recyclable solutions to a licensed disposal company. Contact a licensed professional waste disposal service to dispose of this material. Dissolve or mix the material with a combustible solvent and burn in a chemical incinerator equipped with an afterburner and scrubber.

Contaminated packaging
Dispose of as unused product.

14. TRANSPORT INFORMATION

DOT (US)
UN number: 1428 Class: 4.3 Packing group: I
Proper shipping name: Sodium
Reportable Quantity (RQ): 10 lbs

Poison Inhalation Hazard: No

IMDG
UN number: 1428 Class: 4.3 Packing group: I EMS-No: F-G, S-N
Proper shipping name: SODIUM

IATA
UN number: 1428 Class: 4.3 Packing group: I
Proper shipping name: Sodium
IATA Passenger: Not permitted for transport

15. REGULATORY INFORMATION

SARA 302 Components
No chemicals in this material are subject to the reporting requirements of SARA Title III, Section 302.

SARA 313 Components
This material does not contain any chemical components with known CAS numbers that exceed the threshold (De Minimis) reporting levels established by SARA Title III, Section 313.

SARA 311/312 Hazards
Reactivity Hazard, Acute Health Hazard, Chronic Health Hazard

Massachusetts Right To Know Components

	CAS-No.	Revision Date
Sodium	7440-23-5	1993-04-24
Paraffin oils	8012-95-1	2007-03-01

Pennsylvania Right To Know Components

	CAS-No.	Revision Date
Sodium	7440-23-5	1993-04-24
Paraffin oils	8012-95-1	2007-03-01

New Jersey Right To Know Components

	CAS-No.	Revision Date
Sodium	7440-23-5	1993-04-24
Paraffin oils	8012-95-1	2007-03-01

California Prop. 65 Components

WARNING! This product contains a chemical known to the State of California to cause cancer.	CAS-No.	Revision Date
Paraffin oils	8012-95-1	1987-02-27

16. OTHER INFORMATION

Full text of H-Statements referred to under sections 2 and 3.

Carc.	Carcinogenicity
Eye Dam.	Serious eye damage
H260	In contact with water releases flammable gases which may ignite spontaneously.
H314	Causes severe skin burns and eye damage.
H318	Causes serious eye damage.
H350	May cause cancer.
Skin Corr.	Skin corrosion
Water-react.	Substances and mixtures, which in contact with water, emit flammable gases

HMIS Rating

Health hazard:	3
Chronic Health Hazard:	*
Flammability:	4
Physical Hazard	2

NFPA Rating

Health hazard:	3
Fire Hazard:	4
Reactivity Hazard:	2
Special hazard.I:	W

Further information

Copyright 2015 Sigma-Aldrich Co. LLC. License granted to make unlimited paper copies for internal use only.
The above information is believed to be correct but does not purport to be all inclusive and shall be used only as a guide. The information in this document is based on the present state of our knowledge and is applicable to the product with regard to appropriate safety precautions. It does not represent any guarantee of the properties of the product. Sigma-Aldrich Corporation and its Affiliates shall not be held liable for any damage resulting from handling or from contact with the above product. See www.sigma-aldrich.com and/or the reverse side of invoice or packing slip for additional terms and conditions of sale.

Preparation Information

Sigma-Aldrich Corporation
Product Safety – Americas Region
1-800-521-8956

Version: 4.11 Revision Date: 03/05/2015 Print Date: 02/07/2016

SAFETY DATA SHEET

Version 3.14
Revision Date 12/02/2015
Print Date 02/18/2016

1. PRODUCT AND COMPANY IDENTIFICATION

1.1 Product identifiers

Product name : Styrene

Product Number : 240869
Brand : Aldrich
Index-No. : 601-026-00-0

CAS-No. : 100-42-5

1.2 Relevant identified uses of the substance or mixture and uses advised against

Identified uses : Laboratory chemicals, Synthesis of substances

1.3 Details of the supplier of the safety data sheet

Company : Sigma-Aldrich
3050 Spruce Street
SAINT LOUIS MO 63103
USA

Telephone : +1 800-325-5832
Fax : +1 800-325-5052

1.4 Emergency telephone number

Emergency Phone # : (314) 776-6555

2. HAZARDS IDENTIFICATION

2.1 Classification of the substance or mixture

GHS Classification in accordance with 29 CFR 1910 (OSHA HCS)
Flammable liquids (Category 3), H226
Acute toxicity, Inhalation (Category 4), H332
Skin irritation (Category 2), H315
Eye irritation (Category 2A), H319
Carcinogenicity (Category 2), H351
Reproductive toxicity (Category 2), H361
Specific target organ toxicity - repeated exposure (Category 1), H372
Acute aquatic toxicity (Category 2), H401

For the full text of the H-Statements mentioned in this Section, see Section 16.

2.2 GHS Label elements, including precautionary statements

Pictogram



Signal word Danger

Hazard statement(s)
H226 Flammable liquid and vapour.
H315 Causes skin irritation.
H319 Causes serious eye irritation.
H332 Harmful if inhaled.
H351 Suspected of causing cancer.
H361 Suspected of damaging fertility or the unborn child.

H372	Causes damage to organs through prolonged or repeated exposure.
H401	Toxic to aquatic life.

Precautionary statement(s)

P201	Obtain special instructions before use.
P202	Do not handle until all safety precautions have been read and understood.
P210	Keep away from heat/sparks/open flames/hot surfaces. No smoking.
P233	Keep container tightly closed.
P240	Ground/bond container and receiving equipment.
P241	Use explosion-proof electrical/ ventilating/ lighting/ equipment.
P242	Use only non-sparking tools.
P243	Take precautionary measures against static discharge.
P260	Do not breathe dust/ fume/ gas/ mist/ vapours/ spray.
P264	Wash skin thoroughly after handling.
P270	Do not eat, drink or smoke when using this product.
P271	Use only outdoors or in a well-ventilated area.
P273	Avoid release to the environment.
P280	Wear protective gloves/ protective clothing/ eye protection/ face protection.
P303 + P361 + P353	IF ON SKIN (or hair): Take off immediately all contaminated clothing. Rinse skin with water/shower.
P304 + P340 + P312	IF INHALED: Remove person to fresh air and keep comfortable for breathing. Call a POISON CENTER or doctor/ physician if you feel unwell.
P305 + P351 + P338	IF IN EYES: Rinse cautiously with water for several minutes. Remove contact lenses, if present and easy to do. Continue rinsing.
P308 + P313	IF exposed or concerned: Get medical advice/ attention.
P332 + P313	If skin irritation occurs: Get medical advice/ attention.
P337 + P313	If eye irritation persists: Get medical advice/ attention.
P362	Take off contaminated clothing and wash before reuse.
P370 + P378	In case of fire: Use dry sand, dry chemical or alcohol-resistant foam to extinguish.
P403 + P235	Store in a well-ventilated place. Keep cool.
P405	Store locked up.
P501	Dispose of contents/ container to an approved waste disposal plant.

2.3 Hazards not otherwise classified (HNOC) or not covered by GHS

Lachrymator.

3. COMPOSITION/INFORMATION ON INGREDIENTS

3.1 Substances

Synonyms	:	Phenylethylene Vinylbenzene
Formula	:	$C_8H_8C_8H_8$
Molecular weight	:	104.15 g/mol
CAS-No.	:	100-42-5
EC-No.	:	202-851-5
Index-No.	:	601-026-00-0

Hazardous components

Component	Classification	Concentration
Styrene		
	Flam. Liq. 3; Acute Tox. 4; Skin Irrit. 2; Eye Irrit. 2A; Carc. 2; Repr. 2; STOT RE 1; Aquatic Acute 2; H226, H315, H319, H332, H351, H361, H372, H401	<= 100 %

For the full text of the H-Statements mentioned in this Section, see Section 16.

4. FIRST AID MEASURES

4.1 Description of first aid measures

General advice
Consult a physician. Show this safety data sheet to the doctor in attendance.Move out of dangerous area.

If inhaled
If breathed in, move person into fresh air. If not breathing, give artificial respiration. Consult a physician.

In case of skin contact
Wash off with soap and plenty of water. Take victim immediately to hospital. Consult a physician.

In case of eye contact
Rinse thoroughly with plenty of water for at least 15 minutes and consult a physician.

If swallowed
Do NOT induce vomiting. Never give anything by mouth to an unconscious person. Rinse mouth with water. Consult a physician.

4.2 Most important symptoms and effects, both acute and delayed
The most important known symptoms and effects are described in the labelling (see section 2.2) and/or in section 11

4.3 Indication of any immediate medical attention and special treatment needed
No data available

5. FIREFIGHTING MEASURES

5.1 Extinguishing media

Suitable extinguishing media
Use water spray, alcohol-resistant foam, dry chemical or carbon dioxide.

5.2 Special hazards arising from the substance or mixture
Carbon oxides
Container explosion may occur under fire conditions., Vapours may form explosive mixture with air.

5.3 Advice for firefighters
Wear self-contained breathing apparatus for firefighting if necessary.

5.4 Further information
Use water spray to cool unopened containers.

6. ACCIDENTAL RELEASE MEASURES

6.1 Personal precautions, protective equipment and emergency procedures
Use personal protective equipment. Avoid breathing vapours, mist or gas. Ensure adequate ventilation. Remove all sources of ignition. Evacuate personnel to safe areas. Beware of vapours accumulating to form explosive concentrations. Vapours can accumulate in low areas.
For personal protection see section 8.

6.2 Environmental precautions
Prevent further leakage or spillage if safe to do so. Do not let product enter drains. Discharge into the environment must be avoided.

6.3 Methods and materials for containment and cleaning up
Contain spillage, and then collect with an electrically protected vacuum cleaner or by wet-brushing and place in container for disposal according to local regulations (see section 13).

6.4 Reference to other sections
For disposal see section 13.

7. HANDLING AND STORAGE

7.1 Precautions for safe handling
Avoid contact with skin and eyes. Avoid inhalation of vapour or mist.
Keep away from sources of ignition - No smoking.Take measures to prevent the build up of electrostatic charge.

For precautions see section 2.2.

7.2 Conditions for safe storage, including any incompatibilities

Keep container tightly closed in a dry and well-ventilated place. Containers which are opened must be carefully resealed and kept upright to prevent leakage.

Recommended storage temperature 2 - 8 °C

Light sensitive.
Storage class (TRGS 510): Flammable liquids

7.3 Specific end use(s)

Apart from the uses mentioned in section 1.2 no other specific uses are stipulated

8. EXPOSURE CONTROLS/PERSONAL PROTECTION

8.1 Control parameters

Components with workplace control parameters

Component	CAS-No.	Value	Control parameters	Basis
Styrene	100-42-5	TWA	50.000000 ppm 215.000000 mg/m3	USA. NIOSH Recommended Exposure Limits
		ST	100.000000 ppm 425.000000 mg/m3	USA. NIOSH Recommended Exposure Limits
	Remarks	See Table Z-2		
		TWA	100.000000 ppm	USA. Occupational Exposure Limits (OSHA) - Table Z-2
		Z37.15-1969		
		CEIL	200.000000 ppm	USA. Occupational Exposure Limits (OSHA) - Table Z-2
		Z37.15-1969		
		Peak	600.000000 ppm	USA. Occupational Exposure Limits (OSHA) - Table Z-2
		Z37.15-1969		
		TWA	20.000000 ppm	USA. ACGIH Threshold Limit Values (TLV)
		Central Nervous System impairment Upper Respiratory Tract irritation Peripheral neuropathy Substances for which there is a Biological Exposure Index or Indices (see BEI® section) Not classifiable as a human carcinogen		
		STEL	40.000000 ppm	USA. ACGIH Threshold Limit Values (TLV)
		Central Nervous System impairment Upper Respiratory Tract irritation Peripheral neuropathy Substances for which there is a Biological Exposure Index or Indices (see BEI® section) Not classifiable as a human carcinogen		
		TWA	100 ppm	USA. Occupational Exposure Limits (OSHA) - Table Z-2
		Z37.15-1969		

		CEIL	200 ppm	USA. Occupational Exposure Limits (OSHA) - Table Z-2
		Z37.15-1969		
		Peak	600 ppm	USA. Occupational Exposure Limits (OSHA) - Table Z-2
		Z37.15-1969		

Biological occupational exposure limits

Component	CAS-No.	Parameters	Value	Biological specimen	Basis
Styrene	100-42-5	Mandelic acid plus phenylglyoxylic acid	400mg/g Creatinine	Urine	ACGIH - Biological Exposure Indices (BEI)
	Remarks	End of shift (As soon as possible after exposure ceases)			
		Styrene	0.2000 mg/l	In venous blood	ACGIH - Biological Exposure Indices (BEI)
		End of shift (As soon as possible after exposure ceases)			
		Mandelic acid plus phenylglyoxylic acid	400mg/g Creatinine	Urine	ACGIH - Biological Exposure Indices (BEI)
		End of shift (As soon as possible after exposure ceases)			
		Styrene	40 µg/l	Urine	ACGIH - Biological Exposure Indices (BEI)
		End of shift (As soon as possible after exposure ceases)			

8.2 Exposure controls

Appropriate engineering controls
Handle in accordance with good industrial hygiene and safety practice. Wash hands before breaks and at the end of workday.

Personal protective equipment

Eye/face protection
Face shield and safety glasses Use equipment for eye protection tested and approved under appropriate government standards such as NIOSH (US) or EN 166(EU).

Skin protection
Handle with gloves. Gloves must be inspected prior to use. Use proper glove removal technique (without touching glove's outer surface) to avoid skin contact with this product. Dispose of contaminated gloves after use in accordance with applicable laws and good laboratory practices. Wash and dry hands.

Full contact
Material: Fluorinated rubber
Minimum layer thickness: 0.7 mm
Break through time: 480 min
Material tested:Vitoject® (KCL 890 / Aldrich Z677698, Size M)

Splash contact
Material: Nitrile rubber
Minimum layer thickness: 0.4 mm
Break through time: 32 min
Material tested:Camatril® (KCL 730 / Aldrich Z677442, Size M)

data source: KCL GmbH, D-36124 Eichenzell, phone +49 (0)6659 87300, e-mail sales@kcl.de, test method: EN374
If used in solution, or mixed with other substances, and under conditions which differ from EN 374, contact the supplier of the CE approved gloves. This recommendation is advisory only and must be evaluated by an industrial hygienist and safety officer familiar with the specific situation of anticipated use by our customers. It should not be construed as offering an approval for any specific use scenario.

Body Protection
Complete suit protecting against chemicals, Flame retardant antistatic protective clothing., The type of protective equipment must be selected according to the concentration and amount of the dangerous substance at the specific workplace.

Respiratory protection
Where risk assessment shows air-purifying respirators are appropriate use a full-face respirator with multi-purpose combination (US) or type ABEK (EN 14387) respirator cartridges as a backup to engineering controls. If the respirator is the sole means of protection, use a full-face supplied air respirator. Use respirators and components tested and approved under appropriate government standards such as NIOSH (US) or CEN (EU).

Control of environmental exposure
Prevent further leakage or spillage if safe to do so. Do not let product enter drains. Discharge into the environment must be avoided.

9. PHYSICAL AND CHEMICAL PROPERTIES

9.1 Information on basic physical and chemical properties

a)	Appearance	Form: liquid, clear Colour: colourless
b)	Odour	sweet
c)	Odour Threshold	No data available
d)	pH	No data available
e)	Melting point/freezing point	Melting point/range: -31 °C (-24 °F) - lit.
f)	Initial boiling point and boiling range	145 - 146 °C (293 - 295 °F) - lit.
g)	Flash point	32.0 °C (89.6 °F) - closed cup
h)	Evaporation rate	No data available
i)	Flammability (solid, gas)	No data available
j)	Upper/lower flammability or explosive limits	Upper explosion limit: 8.9 %(V) Lower explosion limit: 1.1 %(V)
k)	Vapour pressure	6 hPa (5 mmHg) at 20 °C (68 °F)
l)	Vapour density	3.6
m)	Relative density	0.906 g/cm3 at 25 °C (77 °F)
n)	Water solubility	0.05 g/l at 25 °C (77 °F) - slightly soluble
o)	Partition coefficient: n-octanol/water	No data available
p)	Auto-ignition temperature	490.0 °C (914.0 °F) 480.0 °C (896.0 °F)
q)	Decomposition temperature	No data available
r)	Viscosity	No data available
s)	Explosive properties	No data available
t)	Oxidizing properties	No data available

9.2 Other safety information

Relative vapour density	3.6

10. STABILITY AND REACTIVITY

10.1 Reactivity
No data available

10.2 Chemical stability
Stable under recommended storage conditions.
Test for peroxide formation before distillation or evaporation. Test for peroxide formation or discard after 1 year.
Stable under recommended storage conditions.

10.3 Possibility of hazardous reactions
Vapours may form explosive mixture with air.Vapours may form explosive mixture with air.

10.4 Conditions to avoid
May polymerize on exposure to light.
Heat, flames and sparks.

10.5 Incompatible materials
Oxidizing agents, Copper

10.6 Hazardous decomposition products
Other decomposition products - No data available
In the event of fire: see section 5

11. TOXICOLOGICAL INFORMATION

11.1 Information on toxicological effects

Acute toxicity
LD50 Oral - Rat - > 6,000 mg/kg

LC50 Inhalation - Rat - 4 h - 12,000 mg/m3

LD50 Dermal - Rat - male and female - > 2,000 mg/kg

No data available

Skin corrosion/irritation
Skin - Rabbit
Result: Skin irritation
(OECD Test Guideline 404)

Serious eye damage/eye irritation
Eyes - Rabbit
Result: Eye irritation - 24 h

Respiratory or skin sensitisation
Maximisation Test (GPMT) - Guinea pig
Does not cause skin sensitisation.
(OECD Test Guideline 406)

Germ cell mutagenicity
Laboratory experiments have shown mutagenic effects.

Carcinogenicity

This product is or contains a component that has been reported to be possibly carcinogenic based on its IARC, ACGIH, NTP, or EPA classification.

IARC:	2B - Group 2B: Possibly carcinogenic to humans (Styrene)
NTP:	Reasonably anticipated to be a human carcinogen (Styrene)
OSHA:	No component of this product present at levels greater than or equal to 0.1% is identified as a carcinogen or potential carcinogen by OSHA.

Reproductive toxicity
Suspected of damaging the unborn child. Suspected human reproductive toxicant

Specific target organ toxicity - single exposure
No data available

Specific target organ toxicity - repeated exposure
Causes damage to organs through prolonged or repeated exposure.

Aspiration hazard
No data available

Additional Information
RTECS: WL3675000

Dermatitis, Central nervous system depression, Nausea, Dizziness, Headache, To the best of our knowledge, the chemical, physical, and toxicological properties have not been thoroughly investigated.

Endocrine system. -

12. ECOLOGICAL INFORMATION

12.1 Toxicity

Toxicity to fish	NOEC - Pimephales promelas (fathead minnow) - 4 mg/l - 96 h
	LC50 - Pimephales promelas (fathead minnow) - 32 mg/l - 96 h
	LOEC - Pimephales promelas (fathead minnow) - 7.6 mg/l - 96 h
Toxicity to daphnia and other aquatic invertebrates	EC50 - Daphnia magna (Water flea) - 4.7 mg/l - 48 h (OECD Test Guideline 202)
Toxicity to algae	IC50 - Pseudokirchneriella subcapitata (green algae) - 1.4 mg/l - 72 h

12.2 Persistence and degradability

Biodegradability	aerobic - Exposure time 28 d Result: > 60 % - Readily biodegradable

12.3 Bioaccumulative potential
No data available

12.4 Mobility in soil
No data available

12.5 Results of PBT and vPvB assessment
PBT/vPvB assessment not available as chemical safety assessment not required/not conducted

12.6 Other adverse effects
An environmental hazard cannot be excluded in the event of unprofessional handling or disposal.
Toxic to aquatic life.

No data available

13. DISPOSAL CONSIDERATIONS

13.1 Waste treatment methods

Product
Burn in a chemical incinerator equipped with an afterburner and scrubber but exert extra care in igniting as this material is highly flammable. Offer surplus and non-recyclable solutions to a licensed disposal company. Contact a licensed professional waste disposal service to dispose of this material.

Contaminated packaging
Dispose of as unused product.

14. TRANSPORT INFORMATION

DOT (US)
UN number: 2055 Class: 3 Packing group: III
Proper shipping name: Styrene monomer, stabilized
Reportable Quantity (RQ): 1000 lbs

Poison Inhalation Hazard: No

IMDG
UN number: 2055 Class: 3 Packing group: III EMS-No: F-E, S-D
Proper shipping name: STYRENE MONOMER, STABILIZED

IATA
UN number: 2055 Class: 3 Packing group: III
Proper shipping name: Styrene monomer, stabilized

15. REGULATORY INFORMATION

SARA 302 Components
No chemicals in this material are subject to the reporting requirements of SARA Title III, Section 302.

SARA 313 Components
The following components are subject to reporting levels established by SARA Title III, Section 313:

	CAS-No.	Revision Date
Styrene	100-42-5	2007-07-01

SARA 311/312 Hazards
Fire Hazard, Chronic Health Hazard

Massachusetts Right To Know Components

	CAS-No.	Revision Date
Styrene	100-42-5	2007-07-01

Pennsylvania Right To Know Components

	CAS-No.	Revision Date
Styrene	100-42-5	2007-07-01

New Jersey Right To Know Components

	CAS-No.	Revision Date
Styrene	100-42-5	2007-07-01

California Prop. 65 Components
This product does not contain any chemicals known to State of California to cause cancer, birth defects, or any other reproductive harm.

16. OTHER INFORMATION

Full text of H-Statements referred to under sections 2 and 3.

Acute Tox.	Acute toxicity
Aquatic Acute	Acute aquatic toxicity
Carc.	Carcinogenicity
Eye Irrit.	Eye irritation
Flam. Liq.	Flammable liquids
H226	Flammable liquid and vapour.
H315	Causes skin irritation.
H319	Causes serious eye irritation.
H332	Harmful if inhaled.
H351	Suspected of causing cancer.
H361	Suspected of damaging fertility or the unborn child.
H372	Causes damage to organs through prolonged or repeated exposure.
H401	Toxic to aquatic life.

HMIS Rating

Health hazard:	1
Chronic Health Hazard:	*
Flammability:	3
Physical Hazard	0

NFPA Rating

Health hazard:	2
Fire Hazard:	3
Reactivity Hazard:	0

Further information

Copyright 2015 Sigma-Aldrich Co. LLC. License granted to make unlimited paper copies for internal use only.
The above information is believed to be correct but does not purport to be all inclusive and shall be used only as a guide. The information in this document is based on the present state of our knowledge and is applicable to the product with regard to appropriate safety precautions. It does not represent any guarantee of the properties of the product. Sigma-Aldrich Corporation and its Affiliates shall not be held liable for any damage resulting from handling or from contact with the above product. See www.sigma-aldrich.com and/or the reverse side of invoice or packing slip for additional terms and conditions of sale.

Preparation Information

Sigma-Aldrich Corporation
Product Safety – Americas Region
1-800-521-8956

Version: 3.14 Revision Date: 12/02/2015 Print Date: 02/18/2016

MATERIAL SAFETY DATA SHEET

1. CHEMICAL PRODUCT AND COMPANY IDENTIFICATION

MATHESON TRI-GAS, INC.
150 Allen Road Suite 302
Basking Ridge, New Jersey 07920
Information: 1-800-416-2505

Emergency Contact:
CHEMTREC 1-800-424-9300
Calls Originating Outside the US:
703-527-3887 (Collect Calls Accepted)

SUBSTANCE: TERT-BUTANOL

TRADE NAMES/SYNONYMS:
T-BUTANOL; 1,1-DIMETHYLETHANOL; TRIMETHYLCARBINOL; TRIMETHYLMETHANOL; TRIMETHYL METHANOL; BUTYL ALCOHOL; 2-METHYL-2-PROPANOL; TERT-BUTYL ALCOHOL; TRIMETHYL CARBINOL; UN 1120; C4H10O; 00230215; RTECS EO1925000

CHEMICAL FAMILY: aliphatic, alcohols

CREATION DATE: Dec 01 2003
REVISION DATE: Dec 11 2008

2. COMPOSITION, INFORMATION ON INGREDIENTS

COMPONENT: TERT-BUTANOL
CAS NUMBER: 75-65-0
PERCENTAGE: 100

3. HAZARDS IDENTIFICATION

NFPA RATINGS (SCALE 0-4): HEALTH=2 FIRE=3 REACTIVITY=0



EMERGENCY OVERVIEW:
CHANGE IN APPEARANCE: hygroscopic
COLOR: colorless
PHYSICAL FORM: crystals, liquid
ODOR: pungent odor
MAJOR HEALTH HAZARDS: respiratory tract irritation, eye irritation, central nervous system depression
PHYSICAL HAZARDS: Flammable liquid and vapor. Vapor may cause flash fire.

POTENTIAL HEALTH EFFECTS:

INHALATION:
SHORT TERM EXPOSURE: irritation, nausea, vomiting, difficulty breathing, headache, drowsiness, dizziness, loss of coordination, blurred vision
LONG TERM EXPOSURE: no information on significant adverse effects
SKIN CONTACT:
SHORT TERM EXPOSURE: irritation
LONG TERM EXPOSURE: irritation
EYE CONTACT:
SHORT TERM EXPOSURE: irritation, blurred vision
LONG TERM EXPOSURE: irritation
INGESTION:
SHORT TERM EXPOSURE: nausea, vomiting, diarrhea, stomach pain, headache, drowsiness, dizziness, loss of coordination, unconsciousness
LONG TERM EXPOSURE: no information on significant adverse effects

4. FIRST AID MEASURES

INHALATION: If adverse effects occur, remove to uncontaminated area. Give artificial respiration if not breathing. If breathing is difficult, oxygen should be administered by qualified personnel. Get immediate medical attention.

SKIN CONTACT: Wash skin with soap and water for at least 15 minutes while removing contaminated clothing and shoes. Get medical attention, if needed. Thoroughly clean and dry contaminated clothing and shoes before reuse.

EYE CONTACT: Flush eyes with plenty of water for at least 15 minutes. Then get immediate medical attention.

INGESTION: If a large amount is swallowed, get medical attention.

NOTE TO PHYSICIAN: For inhalation, consider oxygen.

5. FIRE FIGHTING MEASURES

FIRE AND EXPLOSION HAZARDS: Severe fire hazard. The vapor is heavier than air. Vapors or gases may ignite at distant ignition sources and flash back. Vapor/air mixtures are explosive.

EXTINGUISHING MEDIA: alcohol-resistant foam, carbon dioxide, regular dry chemical, water

Large fires: Use alcohol-resistant foam or flood with fine water spray.

FIRE FIGHTING: Move container from fire area if it can be done without risk. Dike for later disposal. Do not scatter spilled material with high-pressure water streams. Cool containers with water spray until well after the fire is out. Stay away from the ends of tanks. Withdraw immediately in case of rising sound from

venting safety device or any discoloration of tanks due to fire. For tank, rail car or tank truck, evacuation radius: 800 meters (1/2 mile). Do not attempt to extinguish fire unless flow of material can be stopped first. Flood with fine water spray. Do not scatter spilled material with high-pressure water streams. Cool containers with water spray until well after the fire is out. Apply water from a protected location or from a safe distance. Avoid inhalation of material or combustion by-products. Stay upwind and keep out of low areas.

FLASH POINT: 52 F (11 C) (CC)
LOWER FLAMMABLE LIMIT: 2.4%
UPPER FLAMMABLE LIMIT: 8.0%
AUTOIGNITION: 892 F (478 C)
FLAMMABILITY CLASS (OSHA): IB

6. ACCIDENTAL RELEASE MEASURES

OCCUPATIONAL RELEASE:
Avoid heat, flames, sparks and other sources of ignition. Remove sources of ignition. Stop leak if possible without personal risk. Reduce vapors with water spray. Small spills: Absorb with sand or other non-combustible material. Collect spilled material in appropriate container for disposal. Large spills: Dike for later disposal. Keep unnecessary people away, isolate hazard area and deny entry. Stay upwind and keep out of low areas.

7. HANDLING AND STORAGE

STORAGE: Store and handle in accordance with all current regulations and standards. Subject to storage regulations: U.S. OSHA 29 CFR 1910.106. Grounding and bonding required. Keep separated from incompatible substances.

8. EXPOSURE CONTROLS, PERSONAL PROTECTION

EXPOSURE LIMITS:
TERT-BUTANOL:
TERT-BUTYL ALCOHOL:
100 ppm (300 mg/m3) OSHA TWA
150 ppm (450 mg/m3) OSHA STEL (vacated by 58 FR 35338, June 30, 1993)
100 ppm ACGIH TWA
100 ppm (300 mg/m3) NIOSH recommended TWA 10 hour(s)
150 ppm (450 mg/m3) NIOSH recommended STEL

VENTILATION: Ventilation equipment should be explosion-resistant if explosive concentrations of material are present. Provide local exhaust ventilation system. Ensure compliance with applicable exposure limits.

EYE PROTECTION: Wear splash resistant safety goggles with a faceshield. Provide an emergency eye wash fountain and quick drench shower in the immediate work area.

CLOTHING: Wear appropriate chemical resistant clothing.

GLOVES: Wear appropriate chemical resistant gloves.

RESPIRATOR: The following respirators and maximum use concentrations are drawn from NIOSH and/or OSHA.
1600 ppm
Any supplied-air respirator operated in a continuous-flow mode.
Any powered, air-purifying respirator with organic vapor cartridge(s).
Any air-purifying respirator with a full facepiece and an organic vapor canister.
Any air-purifying full-facepiece respirator (gas mask) with a chin-style, front-mounted or back-mounted organic vapor canister.
Any self-contained breathing apparatus with a full facepiece.
Any supplied-air respirator with a full facepiece.
Emergency or planned entry into unknown concentrations or IDLH conditions -
Any self-contained breathing apparatus that has a full facepiece and is operated in a pressure-demand or other positive-pressure mode.
Any supplied-air respirator with a full facepiece that is operated in a pressure-demand or other positive-pressure mode in combination with an auxiliary self-contained breathing apparatus operated in pressure-demand or other positive-pressure mode.
Escape -
Any air-purifying full-facepiece respirator (gas mask) with a chin-style, front-mounted or back-mounted organic vapor canister.
Any appropriate escape-type, self-contained breathing apparatus.

9. PHYSICAL AND CHEMICAL PROPERTIES

PHYSICAL STATE: liquid
COLOR: colorless
CHANGE IN APPEARANCE: hygroscopic
PHYSICAL FORM: crystals, liquid
ODOR: pungent odor
MOLECULAR WEIGHT: 74.12
MOLECULAR FORMULA: (C-H3)3-C-O-H
BOILING POINT: 180 F (82 C)
MELTING POINT: 79 F (26 C)
VAPOR PRESSURE: 31 mmHg @ 20 C
VAPOR DENSITY (air=1): 2.6
SPECIFIC GRAVITY (water=1): 0.7887
WATER SOLUBILITY: soluble
PH: Not available
VOLATILITY: Not available
ODOR THRESHOLD: 73 ppm

EVAPORATION RATE: 1.05 (butyl acetate=1)
VISCOSITY: 3.3 cP @ 30 C
COEFFICIENT OF WATER/OIL DISTRIBUTION: Not available
SOLVENT SOLUBILITY:
Soluble: alcohol, ether, acetone, benzene

10. STABILITY AND REACTIVITY

REACTIVITY: Stable at normal temperatures and pressure.

CONDITIONS TO AVOID: Avoid heat, flames, sparks and other sources of ignition. Containers may rupture or explode if exposed to heat.

INCOMPATIBILITIES: metals, acids, oxidizing materials, combustible materials, metal salts

HAZARDOUS DECOMPOSITION:
Thermal decomposition products: oxides of carbon

POLYMERIZATION: Will not polymerize.

11. TOXICOLOGICAL INFORMATION

TERT-BUTANOL:
IRRITATION DATA: 500 ul/24 hour(s) skin-rabbit mild; 100 ul/24 hour(s) eyes-rabbit severe
TOXICITY DATA: >10000 ppm/4 hour(s) inhalation-rat LC50; >2 gm/kg skin-rabbit LD50; 2743 mg/kg oral-rat LD50
CARCINOGEN STATUS: ACGIH: A4 -Not Classifiable as a Human Carcinogen
LOCAL EFFECTS:
Irritant: inhalation, eye
ACUTE TOXICITY LEVEL:
Moderately Toxic: ingestion
TARGET ORGANS: central nervous system
MEDICAL CONDITIONS AGGRAVATED BY EXPOSURE: kidney disorders, liver disorders, respiratory disorders, skin disorders and allergies
TUMORIGENIC DATA: Available.
MUTAGENIC DATA: Available.
REPRODUCTIVE EFFECTS DATA: Available.
ADDITIONAL DATA: Alcohol may enhance the toxic effects.

12. ECOLOGICAL INFORMATION

ECOTOXICITY DATA:
FISH TOXICITY: 6410000 ug/L 96 hour(s) LC50 (Mortality) Fathead minnow (Pimephales promelas)

INVERTEBRATE TOXICITY: 5504000 ug/L 48 hour(s) EC50 (Immobilization) Water flea (Daphnia magna)

OTHER TOXICITY: 2450000 ug/L 48 hour(s) LC50 (Mortality) Clawed toad (Xenopus laevis)

13. DISPOSAL CONSIDERATIONS

Dispose in accordance with all applicable regulations. Subject to disposal regulations: U.S. EPA 40 CFR 262. Hazardous Waste Number(s): D001.

14. TRANSPORT INFORMATION



U.S. DOT 49 CFR 172.101:
PROPER SHIPPING NAME: Butanols
ID NUMBER: UN1120
HAZARD CLASS OR DIVISION: 3
PACKING GROUP: II
LABELING REQUIREMENTS: 3

CANADIAN TRANSPORTATION OF DANGEROUS GOODS:
SHIPPING NAME: Butanols
UN NUMBER: UN1120
CLASS: 3
PACKING GROUP/CATEGORY: II

15. REGULATORY INFORMATION

U.S. REGULATIONS:
CERCLA SECTIONS 102a/103 HAZARDOUS SUBSTANCES (40 CFR 302.4): Not regulated.

SARA TITLE III SECTION 302 EXTREMELY HAZARDOUS SUBSTANCES (40 CFR 355 Subpart B): Not regulated.

SARA TITLE III SECTION 304 EXTREMELY HAZARDOUS SUBSTANCES (40 CFR 355 Subpart C): Not regulated.

SARA TITLE III SARA SECTIONS 311/312 HAZARDOUS CATEGORIES (40 CFR 370 Subparts B and C):
ACUTE: Yes
CHRONIC: No
FIRE: Yes
REACTIVE: No

SUDDEN RELEASE: No

SARA TITLE III SECTION 313 (40 CFR 372.65):
TERT-BUTYL ALCOHOL

OSHA PROCESS SAFETY (29 CFR 1910.119): Not regulated.

STATE REGULATIONS:
California Proposition 65: Not regulated.

CANADIAN REGULATIONS:
WHMIS CLASSIFICATION: Not determined.

NATIONAL INVENTORY STATUS:
U.S. INVENTORY (TSCA): Listed on inventory.

TSCA 12(b) EXPORT NOTIFICATION: Not listed.

CANADA INVENTORY (DSL/NDSL): Not determined.

16. OTHER INFORMATION

"RTECS®" is a United States trademark owned and licensed under authority of the U.S. Government, by and through Symyx Software, Inc. Portions ©Copyright 2001, U.S. Government. All rights reserved.

©Copyright 1984-2009 ChemADVISOR, Inc. All rights reserved.

MATHESON TRI-GAS, INC. MAKES NO EXPRESS OR IMPLIED WARRANTIES, GUARANTEES OR REPRESENTATIONS REGARDING THE PRODUCT OR THE INFORMATION HEREIN, INCLUDING BUT NOT LIMITED TO ANY IMPLIED WARRANTY OF MERCHANTABILITY OR FITNESS FOR USE. MATHESON TRI-GAS, INC. SHALL NOT BE LIABLE FOR ANY PERSONAL INJURY, PROPERTY OR OTHER DAMAGES OF ANY NATURE, WHETHER COMPENSATORY, CONSEQUENTIAL, EXEMPLARY, OR OTHERWISE, RESULTING FROM ANY PUBLICATION, USE OR RELIANCE UPON THE INFORMATION HEREIN.

SAFETY DATA SHEET

Version 3.5
Revision Date 11/04/2015
Print Date 02/22/2016

1. PRODUCT AND COMPANY IDENTIFICATION

1.1 Product identifiers

Product name : *tert*-Butylbenzene

Product Number : B90602
Brand : Aldrich

CAS-No. : 98-06-6

1.2 Relevant identified uses of the substance or mixture and uses advised against

Identified uses : Laboratory chemicals, Synthesis of substances

1.3 Details of the supplier of the safety data sheet

Company : Sigma-Aldrich
3050 Spruce Street
SAINT LOUIS MO 63103
USA

Telephone : +1 800-325-5832
Fax : +1 800-325-5052

1.4 Emergency telephone number

Emergency Phone # : (314) 776-6555

2. HAZARDS IDENTIFICATION

2.1 Classification of the substance or mixture

GHS Classification in accordance with 29 CFR 1910 (OSHA HCS)
Flammable liquids (Category 3), H226
Eye irritation (Category 2A), H319
Acute aquatic toxicity (Category 2), H401
Chronic aquatic toxicity (Category 2), H411

For the full text of the H-Statements mentioned in this Section, see Section 16.

2.2 GHS Label elements, including precautionary statements

Pictogram



Signal word Warning

Hazard statement(s)
H226 Flammable liquid and vapour.
H319 Causes serious eye irritation.
H411 Toxic to aquatic life with long lasting effects.

Precautionary statement(s)
P210 Keep away from heat/sparks/open flames/hot surfaces. No smoking.
P233 Keep container tightly closed.
P240 Ground/bond container and receiving equipment.
P241 Use explosion-proof electrical/ ventilating/ lighting/ equipment.
P242 Use only non-sparking tools.
P243 Take precautionary measures against static discharge.

P264	Wash skin thoroughly after handling.
P273	Avoid release to the environment.
P280	Wear protective gloves/ protective clothing/ eye protection/ face protection.
P303 + P361 + P353	IF ON SKIN (or hair): Remove/ Take off immediately all contaminated clothing. Rinse skin with water/ shower.
P305 + P351 + P338	IF IN EYES: Rinse cautiously with water for several minutes. Remove contact lenses, if present and easy to do. Continue rinsing.
P337 + P313	If eye irritation persists: Get medical advice/ attention.
P370 + P378	In case of fire: Use dry sand, dry chemical or alcohol-resistant foam for extinction.
P391	Collect spillage.
P403 + P235	Store in a well-ventilated place. Keep cool.
P501	Dispose of contents/ container to an approved waste disposal plant.

2.3 Hazards not otherwise classified (HNOC) or not covered by GHS - none

3. COMPOSITION/INFORMATION ON INGREDIENTS

3.1 Substances

Synonyms : 2-Methyl-2-phenylpropane

Formula : $C_{10}H_{14}$

Molecular weight : 134.22 g/mol

CAS-No. : 98-06-6

EC-No. : 202-632-4

Hazardous components

Component	Classification	Concentration
tert-Butylbenzene		
	Flam. Liq. 3; Eye Irrit. 2A; Aquatic Acute 2; Aquatic Chronic 2; H226, H319, H411	<= 100 %

For the full text of the H-Statements mentioned in this Section, see Section 16.

4. FIRST AID MEASURES

4.1 Description of first aid measures

General advice
Consult a physician. Show this safety data sheet to the doctor in attendance.Move out of dangerous area.

If inhaled
If breathed in, move person into fresh air. If not breathing, give artificial respiration. Consult a physician.

In case of skin contact
Wash off with soap and plenty of water. Consult a physician.

In case of eye contact
Rinse thoroughly with plenty of water for at least 15 minutes and consult a physician.

If swallowed
Do NOT induce vomiting. Never give anything by mouth to an unconscious person. Rinse mouth with water. Consult a physician.

4.2 Most important symptoms and effects, both acute and delayed

The most important known symptoms and effects are described in the labelling (see section 2.2) and/or in section 11

4.3 Indication of any immediate medical attention and special treatment needed

No data available

5. FIREFIGHTING MEASURES

5.1 Extinguishing media

Suitable extinguishing media
For small (incipient) fires, use media such as "alcohol" foam, dry chemical, or carbon dioxide. For large fires, apply water from as far as possible. Use very large quantities (flooding) of water applied as a mist or spray; solid streams of water may be ineffective. Cool all affected containers with flooding quantities of water.

5.2 Special hazards arising from the substance or mixture
Carbon oxides

5.3 Advice for firefighters
Wear self-contained breathing apparatus for firefighting if necessary.

5.4 Further information
Use water spray to cool unopened containers.

6. ACCIDENTAL RELEASE MEASURES

6.1 Personal precautions, protective equipment and emergency procedures
Use personal protective equipment. Avoid breathing vapours, mist or gas. Ensure adequate ventilation. Remove all sources of ignition. Beware of vapours accumulating to form explosive concentrations. Vapours can accumulate in low areas.
For personal protection see section 8.

6.2 Environmental precautions
Prevent further leakage or spillage if safe to do so. Do not let product enter drains. Discharge into the environment must be avoided.

6.3 Methods and materials for containment and cleaning up
Contain spillage, and then collect with an electrically protected vacuum cleaner or by wet-brushing and place in container for disposal according to local regulations (see section 13).

6.4 Reference to other sections
For disposal see section 13.

7. HANDLING AND STORAGE

7.1 Precautions for safe handling
Avoid contact with skin and eyes. Avoid inhalation of vapour or mist.
Keep away from sources of ignition - No smoking.Take measures to prevent the build up of electrostatic charge.
For precautions see section 2.2.

7.2 Conditions for safe storage, including any incompatibilities
Store in cool place. Keep container tightly closed in a dry and well-ventilated place. Containers which are opened must be carefully resealed and kept upright to prevent leakage.

7.3 Specific end use(s)
Apart from the uses mentioned in section 1.2 no other specific uses are stipulated

8. EXPOSURE CONTROLS/PERSONAL PROTECTION

8.1 Control parameters

Components with workplace control parameters
Contains no substances with occupational exposure limit values.

8.2 Exposure controls

Appropriate engineering controls
Handle in accordance with good industrial hygiene and safety practice. Wash hands before breaks and at the end of workday.

Personal protective equipment

Eye/face protection
Face shield and safety glasses Use equipment for eye protection tested and approved under appropriate government standards such as NIOSH (US) or EN 166(EU).

Skin protection
Handle with gloves. Gloves must be inspected prior to use. Use proper glove removal technique (without touching glove's outer surface) to avoid skin contact with this product. Dispose of contaminated gloves after use in accordance with applicable laws and good laboratory practices. Wash and dry hands.

Full contact
Material: Fluorinated rubber
Minimum layer thickness: 0.7 mm
Break through time: 480 min
Material tested:Vitoject® (KCL 890 / Aldrich Z677698, Size M)

Splash contact
Material: Fluorinated rubber
Minimum layer thickness: 0.7 mm
Break through time: 480 min
Material tested:Vitoject® (KCL 890 / Aldrich Z677698, Size M)

data source: KCL GmbH, D-36124 Eichenzell, phone +49 (0)6659 87300, e-mail sales@kcl.de, test method: EN374
If used in solution, or mixed with other substances, and under conditions which differ from EN 374, contact the supplier of the CE approved gloves. This recommendation is advisory only and must be evaluated by an industrial hygienist and safety officer familiar with the specific situation of anticipated use by our customers. It should not be construed as offering an approval for any specific use scenario.

Body Protection
Impervious clothing, Flame retardant antistatic protective clothing., The type of protective equipment must be selected according to the concentration and amount of the dangerous substance at the specific workplace.

Respiratory protection
Where risk assessment shows air-purifying respirators are appropriate use a full-face respirator with multi-purpose combination (US) or type ABEK (EN 14387) respirator cartridges as a backup to engineering controls. If the respirator is the sole means of protection, use a full-face supplied air respirator. Use respirators and components tested and approved under appropriate government standards such as NIOSH (US) or CEN (EU).

Control of environmental exposure
Prevent further leakage or spillage if safe to do so. Do not let product enter drains. Discharge into the environment must be avoided.

9. PHYSICAL AND CHEMICAL PROPERTIES

9.1 Information on basic physical and chemical properties

a)	Appearance	Form: liquid, clear Colour: colourless
b)	Odour	No data available
c)	Odour Threshold	No data available
d)	pH	No data available
e)	Melting point/freezing point	Melting point/range: -58 °C (-72 °F) - lit.
f)	Initial boiling point and boiling range	169 °C (336 °F) - lit.
g)	Flash point	34.0 °C (93.2 °F) - closed cup
h)	Evaporation rate	No data available
i)	Flammability (solid, gas)	No data available
j)	Upper/lower	Lower explosion limit: 0.8 %(V)

	flammability or explosive limits	
k)	Vapour pressure	No data available
l)	Vapour density	No data available
m)	Relative density	0.867 g/cm3 at 25 °C (77 °F)
n)	Water solubility	No data available
o)	Partition coefficient: n-octanol/water	log Pow: 3.80
p)	Auto-ignition temperature	450.0 °C (842.0 °F)
q)	Decomposition temperature	No data available
r)	Viscosity	No data available
s)	Explosive properties	No data available
t)	Oxidizing properties	No data available

9.2 Other safety information
No data available

10. STABILITY AND REACTIVITY

10.1 Reactivity
No data available

10.2 Chemical stability
Stable under recommended storage conditions.

10.3 Possibility of hazardous reactions
Vapours may form explosive mixture with air.

10.4 Conditions to avoid
Heat, flames and sparks.

10.5 Incompatible materials
Strong oxidizing agents

10.6 Hazardous decomposition products
Other decomposition products - No data available
In the event of fire: see section 5

11. TOXICOLOGICAL INFORMATION

11.1 Information on toxicological effects

Acute toxicity
LD50 Oral - Rat - 3,045 mg/kg
Remarks: Behavioral:Somnolence (general depressed activity). Behavioral:Tremor. Gastrointestinal:Changes in structure or function of salivary glands.

Inhalation: No data available

Dermal: No data available

No data available

Skin corrosion/irritation
No data available

Serious eye damage/eye irritation
No data available

Respiratory or skin sensitisation
No data available

Germ cell mutagenicity
No data available

Carcinogenicity

IARC: No component of this product present at levels greater than or equal to 0.1% is identified as probable, possible or confirmed human carcinogen by IARC.

ACGIH: No component of this product present at levels greater than or equal to 0.1% is identified as a carcinogen or potential carcinogen by ACGIH.

NTP: No component of this product present at levels greater than or equal to 0.1% is identified as a known or anticipated carcinogen by NTP.

OSHA: No component of this product present at levels greater than or equal to 0.1% is identified as a carcinogen or potential carcinogen by OSHA.

Reproductive toxicity
No data available

No data available

Specific target organ toxicity - single exposure
No data available

Specific target organ toxicity - repeated exposure
No data available

Aspiration hazard
No data available

Additional Information
RTECS: CY9120000

To the best of our knowledge, the chemical, physical, and toxicological properties have not been thoroughly investigated.

12. ECOLOGICAL INFORMATION

12.1 Toxicity

Toxicity to fish	LC0 - Leuciscus idus (Golden orfe) - 44 mg/l - 48.0 h
	LC50 - Leuciscus idus (Golden orfe) - 65 mg/l - 48.0 h
Toxicity to daphnia and other aquatic invertebrates	LC50 - Daphnia magna (Water flea) - 41 mg/l - 24 h

12.2 Persistence and degradability
No data available

12.3 Bioaccumulative potential
No data available

12.4 Mobility in soil
No data available

12.5 Results of PBT and vPvB assessment
PBT/vPvB assessment not available as chemical safety assessment not required/not conducted

12.6 Other adverse effects
An environmental hazard cannot be excluded in the event of unprofessional handling or disposal.
Toxic to aquatic life.

13. DISPOSAL CONSIDERATIONS

13.1 Waste treatment methods

Product
Burn in a chemical incinerator equipped with an afterburner and scrubber but exert extra care in igniting as this material is highly flammable. Offer surplus and non-recyclable solutions to a licensed disposal company. Contact a licensed professional waste disposal service to dispose of this material.

Contaminated packaging
Dispose of as unused product.

14. TRANSPORT INFORMATION

DOT (US)
UN number: 2709 Class: 3 Packing group: III
Proper shipping name: Butyl benzenes
Marine pollutant:yes
Poison Inhalation Hazard: No

IMDG
UN number: 2709 Class: 3 Packing group: III EMS-No: F-E, S-D
Proper shipping name: BUTYLBENZENES
Marine pollutant:yes

IATA
UN number: 2709 Class: 3 Packing group: III
Proper shipping name: Butylbenzenes

15. REGULATORY INFORMATION

SARA 302 Components
No chemicals in this material are subject to the reporting requirements of SARA Title III, Section 302.

SARA 313 Components
This material does not contain any chemical components with known CAS numbers that exceed the threshold (De Minimis) reporting levels established by SARA Title III, Section 313.

SARA 311/312 Hazards
Fire Hazard, Acute Health Hazard

Massachusetts Right To Know Components
No components are subject to the Massachusetts Right to Know Act.

Pennsylvania Right To Know Components

	CAS-No.	Revision Date
tert-Butylbenzene	98-06-6	1993-04-24

New Jersey Right To Know Components

	CAS-No.	Revision Date
tert-Butylbenzene	98-06-6	1993-04-24

California Prop. 65 Components
This product does not contain any chemicals known to State of California to cause cancer, birth defects, or any other reproductive harm.

16. OTHER INFORMATION

Full text of H-Statements referred to under sections 2 and 3.

Aquatic Acute	Acute aquatic toxicity
Aquatic Chronic	Chronic aquatic toxicity
Eye Irrit.	Eye irritation
Flam. Liq.	Flammable liquids

H226	Flammable liquid and vapour.
H319	Causes serious eye irritation.
H401	Toxic to aquatic life.
H411	Toxic to aquatic life with long lasting effects.

HMIS Rating

Health hazard:	2
Chronic Health Hazard:	
Flammability:	3
Physical Hazard	0

NFPA Rating

Health hazard:	2
Fire Hazard:	3
Reactivity Hazard:	0

Further information

Copyright 2015 Sigma-Aldrich Co. LLC. License granted to make unlimited paper copies for internal use only.
The above information is believed to be correct but does not purport to be all inclusive and shall be used only as a guide. The information in this document is based on the present state of our knowledge and is applicable to the product with regard to appropriate safety precautions. It does not represent any guarantee of the properties of the product. Sigma-Aldrich Corporation and its Affiliates shall not be held liable for any damage resulting from handling or from contact with the above product. See www.sigma-aldrich.com and/or the reverse side of invoice or packing slip for additional terms and conditions of sale.

Preparation Information

Sigma-Aldrich Corporation
Product Safety – Americas Region
1-800-521-8956

Version: 3.5 Revision Date: 11/04/2015 Print Date: 02/22/2016

SAFETY DATA SHEET

Version 8.6
Revision Date 02/07/2023
Print Date 02/15/2023

SECTION 1: Identification of the substance/mixture and of the company/undertaking

1.1 Product identifiers

Product name : Tetrachloroethylene

Product Number : 371696
Brand : Sigma-Aldrich
Index-No. : 602-028-00-4
CAS-No. : 127-18-4

1.2 Relevant identified uses of the substance or mixture and uses advised against

Identified uses : Laboratory chemicals, Synthesis of substances

1.3 Details of the supplier of the safety data sheet

Company : Sigma-Aldrich Inc.
3050 SPRUCE ST
ST. LOUIS MO 63103
UNITED STATES

Telephone : +1 314 771-5765
Fax : +1 800 325-5052

1.4 Emergency telephone

Emergency Phone # : 800-424-9300 CHEMTREC (USA) +1-703-527-3887 CHEMTREC (International) 24 Hours/day; 7 Days/week

SECTION 2: Hazards identification

2.1 Classification of the substance or mixture

GHS Classification in accordance with 29 CFR 1910 (OSHA HCS)

Skin irritation (Category 2), H315
Eye irritation (Category 2A), H319
Skin sensitization (Category 1), H317
Carcinogenicity (Category 2), H351
Specific target organ toxicity - single exposure (Category 3), Central nervous system, H336
Short-term (acute) aquatic hazard (Category 2), H401
Long-term (chronic) aquatic hazard (Category 2), H411

For the full text of the H-Statements mentioned in this Section, see Section 16.

2.2 GHS Label elements, including precautionary statements

The life science business of Merck KGaA, Darmstadt, Germany
operates as MilliporeSigma in the US and Canada

Pictogram	
Signal Word	Warning

Hazard statement(s)

H315	Causes skin irritation.
H317	May cause an allergic skin reaction.
H319	Causes serious eye irritation.
H336	May cause drowsiness or dizziness.
H351	Suspected of causing cancer.
H411	Toxic to aquatic life with long lasting effects.

Precautionary statement(s)

P201	Obtain special instructions before use.
P202	Do not handle until all safety precautions have been read and understood.
P261	Avoid breathing mist or vapors.
P264	Wash skin thoroughly after handling.
P271	Use only outdoors or in a well-ventilated area.
P272	Contaminated work clothing must not be allowed out of the workplace.
P273	Avoid release to the environment.
P280	Wear protective gloves/ protective clothing/ eye protection/ face protection.
P302 + P352	IF ON SKIN: Wash with plenty of soap and water.
P304 + P340 + P312	IF INHALED: Remove person to fresh air and keep comfortable for breathing. Call a POISON CENTER/ doctor if you feel unwell.
P305 + P351 + P338	IF IN EYES: Rinse cautiously with water for several minutes. Remove contact lenses, if present and easy to do. Continue rinsing.
P308 + P313	IF exposed or concerned: Get medical advice/ attention.
P333 + P313	If skin irritation or rash occurs: Get medical advice/ attention.
P337 + P313	If eye irritation persists: Get medical advice/ attention.
P362	Take off contaminated clothing and wash before reuse.
P391	Collect spillage.
P403 + P233	Store in a well-ventilated place. Keep container tightly closed.
P405	Store locked up.
P501	Dispose of contents/ container to an approved waste disposal plant.

2.3 Hazards not otherwise classified (HNOC) or not covered by GHS - none

SECTION 3: Composition/information on ingredients

3.1 Substances

Synonyms	:	Perchloroethylene PCE
Formula	:	C_2Cl_4
Molecular weight	:	165.83 g/mol
CAS-No.	:	127-18-4
EC-No.	:	204-825-9
Index-No.	:	602-028-00-4

The life science business of Merck KGaA, Darmstadt, Germany
operates as MilliporeSigma in the US and Canada

Component	Classification	Concentration
Tetrachlorethylene		
	Skin Irrit. 2; Eye Irrit. 2A; Skin Sens. 1; Carc. 2; STOT SE 3; Aquatic Acute 2; Aquatic Chronic 2; H315, H319, H317, H351, H336, H401, H411 Concentration limits: >= 20 %: STOT SE 3, H336;	<= 100 %

For the full text of the H-Statements mentioned in this Section, see Section 16.

SECTION 4: First aid measures

4.1 Description of first-aid measures

General advice
Show this material safety data sheet to the doctor in attendance.

If inhaled
After inhalation: fresh air. Call in physician.

In case of skin contact
In case of skin contact: Take off immediately all contaminated clothing. Rinse skin with water/ shower. Consult a physician.

In case of eye contact
After eye contact: rinse out with plenty of water. Call in ophthalmologist. Remove contact lenses.

If swallowed
After swallowing: immediately make victim drink water (two glasses at most). Consult a physician.

4.2 Most important symptoms and effects, both acute and delayed
The most important known symptoms and effects are described in the labelling (see section 2.2) and/or in section 11

4.3 Indication of any immediate medical attention and special treatment needed
No data available

SECTION 5: Firefighting measures

5.1 Extinguishing media

Suitable extinguishing media
Water Foam Carbon dioxide (CO2) Dry powder

Unsuitable extinguishing media
For this substance/mixture no limitations of extinguishing agents are given.

The life science business of Merck KGaA, Darmstadt, Germany
operates as MilliporeSigma in the US and Canada

5.2 Special hazards arising from the substance or mixture

Carbon oxides
Hydrogen chloride gas
Combustible.
Development of hazardous combustion gases or vapours possible in the event of fire.

5.3 Advice for firefighters

Stay in danger area only with self-contained breathing apparatus. Prevent skin contact by keeping a safe distance or by wearing suitable protective clothing.

5.4 Further information

Suppress (knock down) gases/vapors/mists with a water spray jet. Prevent fire extinguishing water from contaminating surface water or the ground water system.

SECTION 6: Accidental release measures

6.1 Personal precautions, protective equipment and emergency procedures

Advice for non-emergency personnel: Do not breathe vapors, aerosols. Avoid substance contact. Ensure adequate ventilation. Evacuate the danger area, observe emergency procedures, consult an expert.
For personal protection see section 8.

6.2 Environmental precautions

Do not let product enter drains.

6.3 Methods and materials for containment and cleaning up

Cover drains. Collect, bind, and pump off spills. Observe possible material restrictions (see sections 7 and 10). Take up with liquid-absorbent material (e.g. Chemizorb®). Dispose of properly. Clean up affected area.

6.4 Reference to other sections

For disposal see section 13.

SECTION 7: Handling and storage

7.1 Precautions for safe handling

Advice on safe handling
Work under hood. Do not inhale substance/mixture. Avoid generation of vapours/aerosols.

Hygiene measures
Immediately change contaminated clothing. Apply preventive skin protection. Wash hands and face after working with substance.
For precautions see section 2.2.

7.2 Conditions for safe storage, including any incompatibilities

Storage conditions
Tightly closed. Keep in a well-ventilated place. Keep locked up or in an area accessible only to qualified or authorized persons.

Storage class
Storage class (TRGS 510): 6.1C: Combustible, acute toxic Cat.3 / toxic compounds or compounds which causing chronic effects

7.3 Specific end use(s)

Apart from the uses mentioned in section 1.2 no other specific uses are stipulated

The life science business of Merck KGaA, Darmstadt, Germany
operates as MilliporeSigma in the US and Canada

SECTION 8: Exposure controls/personal protection

8.1 Control parameters

Ingredients with workplace control parameters

Component	CAS-No.	Value	Control parameters	Basis
Tetrachlorethylene	127-18-4	TWA	25 ppm	USA. ACGIH Threshold Limit Values (TLV)
	Remarks	Confirmed animal carcinogen with unknown relevance to humans		
		STEL	100 ppm	USA. ACGIH Threshold Limit Values (TLV)
		Confirmed animal carcinogen with unknown relevance to humans		
		Potential Occupational Carcinogen		
		TWA	100 ppm	USA. Occupational Exposure Limits (OSHA) - Table Z-2
		CEIL	200 ppm	USA. Occupational Exposure Limits (OSHA) - Table Z-2
		Peak	300 ppm	USA. Occupational Exposure Limits (OSHA) - Table Z-2
		TWA	25 ppm 170 mg/m3	USA. Table Z-1-A Limits for Air Contaminants (1989 vacated values)
		PEL	25 ppm 170 mg/m3	California permissible exposure limits for chemical contaminants (Title 8, Article 107)
		STEL	100 ppm 685 mg/m3	California permissible exposure limits for chemical contaminants (Title 8, Article 107)
		C	300 ppm	California permissible exposure limits for chemical contaminants (Title 8, Article 107)

Biological occupational exposure limits

Component	CAS-No.	Parameters	Value	Biological specimen	Basis
Tetrachlorethylene	127-18-4	Tetrachloroethylene	3parts per million	In end-exhaled air	ACGIH - Biological Exposure Indices (BEI)
	Remarks	Prior to shift (16 hours after exposure ceases)			
		Tetrachloroethylene	0.5 mg/l	In blood	ACGIH - Biological Exposure Indices (BEI)
		Prior to shift (16 hours after exposure ceases)			

The life science business of Merck KGaA, Darmstadt, Germany
operates as MilliporeSigma in the US and Canada

8.2 Exposure controls

Appropriate engineering controls
Immediately change contaminated clothing. Apply preventive skin protection. Wash hands and face after working with substance.

Personal protective equipment

Eye/face protection
Use equipment for eye protection tested and approved under appropriate government standards such as NIOSH (US) or EN 166(EU). Safety glasses

Skin protection
This recommendation applies only to the product stated in the safety data sheet, supplied by us and for the designated use. When dissolving in or mixing with other substances and under conditions deviating from those stated in EN374 please contact the supplier of CE-approved gloves (e.g. KCL GmbH, D-36124 Eichenzell, Internet: www.kcl.de).
Full contact
Material: Viton®
Minimum layer thickness: 0.7 mm
Break through time: 480 min
Material tested:Vitoject® (KCL 890 / Aldrich Z677698, Size M)

This recommendation applies only to the product stated in the safety data sheet, supplied by us and for the designated use. When dissolving in or mixing with other substances and under conditions deviating from those stated in EN374 please contact the supplier of CE-approved gloves (e.g. KCL GmbH, D-36124 Eichenzell, Internet: www.kcl.de).
Splash contact
Material: Nitrile rubber
Minimum layer thickness: 0.4 mm
Break through time: 240 min
Material tested:Camatril® (KCL 730 / Aldrich Z677442, Size M)

Body Protection
protective clothing

Respiratory protection
required when vapours/aerosols are generated. Our recommendations on filtering respiratory protection are based on the following standards: DIN EN 143, DIN 14387 and other accompanying standards relating to the used respiratory protection system.

Control of environmental exposure
Do not let product enter drains.

SECTION 9: Physical and chemical properties

9.1 Information on basic physical and chemical properties

a)	Appearance	Form: liquid, clear Color: colorless
b)	Odor	No data available
c)	Odor Threshold	No data available
d)	pH	No data available

The life science business of Merck KGaA, Darmstadt, Germany
operates as MilliporeSigma in the US and Canada

e)	Melting point/freezing point	Melting point/range: -22 °C (-8 °F) - lit.
f)	Initial boiling point and boiling range	121 °C 250 °F - lit.
g)	Flash point	()No data available
h)	Evaporation rate	No data available
i)	Flammability (solid, gas)	No data available
j)	Upper/lower flammability or explosive limits	No data available
k)	Vapor pressure	25.3 hPa at 25.0 °C (77.0 °F) 17.3 hPa at 20.0 °C(68.0 °F)
l)	Vapor density	No data available
m)	Density	1.623 g/cm3 at 25 °C (77 °F) - lit.
	Relative density	No data available
n)	Water solubility	0.15 g/l at 25 °C (77 °F)
o)	Partition coefficient: n-octanol/water	log Pow: 2.53 at 23 °C (73 °F) - Bioaccumulation is not expected.
p)	Autoignition temperature	No data available
q)	Decomposition temperature	No data available
r)	Viscosity	No data available
s)	Explosive properties	No data available
t)	Oxidizing properties	No data available

9.2 Other safety information

Surface tension	32.1 mN/m at 20 °C (68 °F)

SECTION 10: Stability and reactivity

10.1 Reactivity

No data available

10.2 Chemical stability

The product is chemically stable under standard ambient conditions (room temperature) .

10.3 Possibility of hazardous reactions

Risk of explosion with:
Alkali metals
Aluminum
sodium amide
Barium
nitrogen dioxide
Oxygen

The life science business of Merck KGaA, Darmstadt, Germany
operates as MilliporeSigma in the US and Canada

with
alkali hydroxides
Exothermic reaction with:
strong alkalis
Alkaline earth metals
strong alkalis
Light metals
Powdered metals
Oxidizing agents
Strong acids
Strong bases
nitrous gases
Risk of ignition or formation of inflammable gases or vapours with:
zinc oxide
with
Aluminum

10.4 Conditions to avoid
no information available

10.5 Incompatible materials
various plastics

10.6 Hazardous decomposition products
In the event of fire: see section 5

SECTION 11: Toxicological information

11.1 Information on toxicological effects

Acute toxicity
LD50 Oral - Rat - male and female - 3,420 mg/kg
(OECD Test Guideline 401)
Remarks: (ECHA)
Inhalation: No data available
Dermal: No data available
No data available

Skin corrosion/irritation
Skin - Rabbit
Result: Skin irritation - 4 h
(OECD Test Guideline 404)
Remarks: (ECHA)

Serious eye damage/eye irritation
Eyes - Rabbit
Result: Mild eye irritation - 24 h
(Draize Test)
Remarks: (RTECS)

Respiratory or skin sensitization
Local lymph node assay (LLNA) - Mouse
Result: May cause sensitization by skin contact.
(OECD Test Guideline 429)
Remarks: (ECHA)

The life science business of Merck KGaA, Darmstadt, Germany
operates as MilliporeSigma in the US and Canada

Germ cell mutagenicity
Test Type: Chromosome aberration test in vitro
Test system: Chinese hamster ovary cells
Metabolic activation: with and without metabolic activation
Method: OECD Test Guideline 473
Result: negative
Remarks: (ECHA)
Test Type: Ames test
Test system: Salmonella typhimurium
Metabolic activation: without metabolic activation
Method: OECD Test Guideline 471
Result: negative
Remarks: (ECHA)

Test Type: Micronucleus test
Species: Mouse

Application Route: Intraperitoneal
Method: OECD Test Guideline 474
Result: negative
Remarks: (ECHA)

Carcinogenicity
Suspected of causing cancer.

IARC:	2A - Group 2A: Probably carcinogenic to humans (Tetrachlorethylene)
NTP:	RAHC - Reasonably anticipated to be a human carcinogen (Tetrachlorethylene)
OSHA:	No component of this product present at levels greater than or equal to 0.1% is on OSHA's list of regulated carcinogens.

Reproductive toxicity
No data available

Specific target organ toxicity - single exposure
May cause drowsiness or dizziness.

Specific target organ toxicity - repeated exposure
No data available

Aspiration hazard
No data available

11.2 Additional Information

Repeated dose toxicity - Mouse - female - Oral - LOAEL (Lowest observed adverse effect level) - 390 mg/kg

RTECS: KX3850000
narcosis, Liver injury may occur., Kidney injury may occur.

SECTION 12: Ecological information

12.1 Toxicity

Toxicity to fish	flow-through test LC50 - Oncorhynchus mykiss (rainbow trout) - 5 mg/l - 96 h

The life science business of Merck KGaA, Darmstadt, Germany
operates as MilliporeSigma in the US and Canada

Remarks: (ECHA)

Toxicity to daphnia and other aquatic invertebrates	EC50 - Daphnia magna (Water flea) - 7.50 mg/l - 48 h
Toxicity to algae	ErC50 - Chlamydomonas reinhardtii (green algae) - 3.64 mg/l - 72 h Remarks: (ECHA)
Toxicity to fish(Chronic toxicity)	flow-through test NOEC - Jordanella floridae - 1.99 mg/l - 10 d Remarks: (ECHA)
Toxicity to daphnia and other aquatic invertebrates(Chronic toxicity)	semi-static test NOEC - Daphnia magna (Water flea) - 0.51 mg/l - 28 d Remarks: (ECHA)

12.2 Persistence and degradability

Biodegradability	aerobic - Exposure time 28 d Result: 11 % - Not readily biodegradable. (OECD Test Guideline 301C)

12.3 Bioaccumulative potential

Bioaccumulation	Lepomis macrochirus (Bluegill) - 21 d - 0.00343 mg/l(Tetrachlorethylene) Bioconcentration factor (BCF): 49

12.4 Mobility in soil

No data available

12.5 Results of PBT and vPvB assessment

PBT/vPvB assessment not available as chemical safety assessment not required/not conducted

12.6 Endocrine disrupting properties

No data available

12.7 Other adverse effects

No data available

SECTION 13: Disposal considerations

13.1 Waste treatment methods

Product

Waste material must be disposed of in accordance with the national and local regulations. Leave chemicals in original containers. No mixing with other waste. Handle uncleaned containers like the product itself.

SECTION 14: Transport information

DOT (US)

UN number: 1897 Class: 6.1 Packing group: III

The life science business of Merck KGaA, Darmstadt, Germany
operates as MilliporeSigma in the US and Canada

Proper shipping name: Tetrachloroethylene
Reportable Quantity (RQ): 100 lbs
Reportable Quantity (RQ): 100 lbs
Reportable Quantity (RQ): 10 lbs
Reportable Quantity (RQ): 10 lbs
Poison Inhalation Hazard: No

IMDG
UN number: 1897 Class: 6.1 Packing group: III EMS-No: F-A, S-A
Proper shipping name: TETRACHLOROETHYLENE
Marine pollutant : yes

IATA
UN number: 1897 Class: 6.1 Packing group: III
Proper shipping name: Tetrachloroethylene

SECTION 15: Regulatory information

SARA 302 Components
This material does not contain any components with a section 302 EHS TPQ.

SARA 313 Components
The following components are subject to reporting levels established by SARA Title III, Section 313:

	CAS-No.	Revision Date
Tetrachlorethylene	127-18-4	2020-07-14

SARA 311/312 Hazards
Acute Health Hazard, Chronic Health Hazard

Reportable Quantity : D039 lbs

F001 lbs

F002 lbs

Massachusetts Right To Know Components

	CAS-No.	Revision Date
Tetrachlorethylene	127-18-4	2020-07-14

Pennsylvania Right To Know Components

	CAS-No.	Revision Date
Tetrachlorethylene	127-18-4	2020-07-14

California Prop. 65 Components

, which is/are known to the State of California to cause cancer. For more information go to www.P65Warnings.ca.gov.Tetrachlorethylene	CAS-No. 127-18-4	Revision Date 2017-04-11

The life science business of Merck KGaA, Darmstadt, Germany
operates as MilliporeSigma in the US and Canada

SECTION 16: Other information

Further information

The above information is believed to be correct but does not purport to be all inclusive and shall be used only as a guide. The information in this document is based on the present state of our knowledge and is applicable to the product with regard to appropriate safety precautions. It does not represent any guarantee of the properties of the product. Sigma-Aldrich Corporation and its Affiliates shall not be held liable for any damage resulting from handling or from contact with the above product. See www.sigma-aldrich.com and/or the reverse side of invoice or packing slip for additional terms and conditions of sale.

Copyright 2020 Sigma-Aldrich Co. LLC. License granted to make unlimited paper copies for internal use only.

The branding on the header and/or footer of this document may temporarily not visually match the product purchased as we transition our branding. However, all of the information in the document regarding the product remains unchanged and matches the product ordered. For further information please contact mlsbranding@sial.com.

Version: 8.6 Revision Date: 02/07/2023 Print Date: 02/15/2023

The life science business of Merck KGaA, Darmstadt, Germany
operates as MilliporeSigma in the US and Canada

SAFETY DATA SHEET

Version 4.11
Revision Date 10/29/2015
Print Date 03/03/2016

1. PRODUCT AND COMPANY IDENTIFICATION

1.1 Product identifiers

Product name : Tetrahydrofuran

Product Number : 401757
Brand : Sigma-Aldrich
Index-No. : 603-025-00-0

CAS-No. : 109-99-9

1.2 Relevant identified uses of the substance or mixture and uses advised against

Identified uses : Laboratory chemicals, Synthesis of substances

1.3 Details of the supplier of the safety data sheet

Company : Sigma-Aldrich
3050 Spruce Street
SAINT LOUIS MO 63103
USA

Telephone : +1 800-325-5832
Fax : +1 800-325-5052

1.4 Emergency telephone number

Emergency Phone # : (314) 776-6555

2. HAZARDS IDENTIFICATION

2.1 Classification of the substance or mixture

GHS Classification in accordance with 29 CFR 1910 (OSHA HCS)
Flammable liquids (Category 2), H225
Acute toxicity, Oral (Category 4), H302
Eye irritation (Category 2A), H319
Carcinogenicity (Category 2), H351
Specific target organ toxicity - single exposure (Category 3), Respiratory system, H335

For the full text of the H-Statements mentioned in this Section, see Section 16.

2.2 GHS Label elements, including precautionary statements

Pictogram



Signal word Danger

Hazard statement(s)
H225 Highly flammable liquid and vapour.
H302 Harmful if swallowed.
H319 Causes serious eye irritation.
H335 May cause respiratory irritation.
H351 Suspected of causing cancer.

Precautionary statement(s)
P201 Obtain special instructions before use.
P202 Do not handle until all safety precautions have been read and

	understood.
P210	Keep away from heat/sparks/open flames/hot surfaces. No smoking.
P233	Keep container tightly closed.
P240	Ground/bond container and receiving equipment.
P241	Use explosion-proof electrical/ ventilating/ lighting/ equipment.
P242	Use only non-sparking tools.
P243	Take precautionary measures against static discharge.
P261	Avoid breathing dust/ fume/ gas/ mist/ vapours/ spray.
P264	Wash skin thoroughly after handling.
P270	Do not eat, drink or smoke when using this product.
P271	Use only outdoors or in a well-ventilated area.
P280	Wear protective gloves/ protective clothing/ eye protection/ face protection.
P301 + P312 + P330	IF SWALLOWED: Call a POISON CENTER or doctor/ physician if you feel unwell. Rinse mouth.
P303 + P361 + P353	IF ON SKIN (or hair): Take off immediately all contaminated clothing. Rinse skin with water/shower.
P304 + P340 + P312	IF INHALED: Remove person to fresh air and keep comfortable for breathing. Call a POISON CENTER or doctor/ physician if you feel unwell.
P305 + P351 + P338	IF IN EYES: Rinse cautiously with water for several minutes. Remove contact lenses, if present and easy to do. Continue rinsing.
P308 + P313	IF exposed or concerned: Get medical advice/ attention.
P337 + P313	If eye irritation persists: Get medical advice/ attention.
P370 + P378	In case of fire: Use dry sand, dry chemical or alcohol-resistant foam to extinguish.
P403 + P233	Store in a well-ventilated place. Keep container tightly closed.
P403 + P235	Store in a well-ventilated place. Keep cool.
P405	Store locked up.
P501	Dispose of contents/ container to an approved waste disposal plant.

2.3 Hazards not otherwise classified (HNOC) or not covered by GHS

May form explosive peroxides.

3. COMPOSITION/INFORMATION ON INGREDIENTS

3.1 Substances

Synonyms	:	THF
Formula	:	C_4H_8O
Molecular weight	:	72.11 g/mol
CAS-No.	:	109-99-9
EC-No.	:	203-726-8
Index-No.	:	603-025-00-0
Registration number	:	01-2119444314-46-XXXX

Hazardous components

Component	Classification	Concentration
Tetrahydrofuran		
	Flam. Liq. 2; Acute Tox. 4; Eye Irrit. 2A; Carc. 2; STOT SE 3; H225, H302, H319, H335, H351	<= 100 %

For the full text of the H-Statements mentioned in this Section, see Section 16.

4. FIRST AID MEASURES

4.1 Description of first aid measures

General advice

Consult a physician. Show this safety data sheet to the doctor in attendance.Move out of dangerous area.

If inhaled
If breathed in, move person into fresh air. If not breathing, give artificial respiration. Consult a physician.

In case of skin contact
Wash off with soap and plenty of water. Consult a physician.

In case of eye contact
Rinse thoroughly with plenty of water for at least 15 minutes and consult a physician.

If swallowed
Do NOT induce vomiting. Never give anything by mouth to an unconscious person. Rinse mouth with water. Consult a physician.

4.2 Most important symptoms and effects, both acute and delayed
The most important known symptoms and effects are described in the labelling (see section 2.2) and/or in section 11

4.3 Indication of any immediate medical attention and special treatment needed
No data available

5. FIREFIGHTING MEASURES

5.1 Extinguishing media

Suitable extinguishing media
Use water spray, alcohol-resistant foam, dry chemical or carbon dioxide.

5.2 Special hazards arising from the substance or mixture
Carbon oxides

5.3 Advice for firefighters
Wear self-contained breathing apparatus for firefighting if necessary.

5.4 Further information
Use water spray to cool unopened containers.

6. ACCIDENTAL RELEASE MEASURES

6.1 Personal precautions, protective equipment and emergency procedures
Use personal protective equipment. Avoid breathing vapours, mist or gas. Ensure adequate ventilation. Remove all sources of ignition. Evacuate personnel to safe areas. Beware of vapours accumulating to form explosive concentrations. Vapours can accumulate in low areas.
For personal protection see section 8.

6.2 Environmental precautions
Prevent further leakage or spillage if safe to do so. Do not let product enter drains.

6.3 Methods and materials for containment and cleaning up
Contain spillage, and then collect with an electrically protected vacuum cleaner or by wet-brushing and place in container for disposal according to local regulations (see section 13).

6.4 Reference to other sections
For disposal see section 13.

7. HANDLING AND STORAGE

7.1 Precautions for safe handling
Avoid contact with skin and eyes. Avoid inhalation of vapour or mist.
Use explosion-proof equipment.Keep away from sources of ignition - No smoking.Take measures to prevent the build up of electrostatic charge.
For precautions see section 2.2.

7.2 Conditions for safe storage, including any incompatibilities
Keep container tightly closed in a dry and well-ventilated place. Containers which are opened must be carefully resealed and kept upright to prevent leakage.

Dry residue is explosive. Store under inert gas. Test for peroxide formation periodically and before distillation.
Storage class (TRGS 510): Flammable liquids

7.3 Specific end use(s)

Apart from the uses mentioned in section 1.2 no other specific uses are stipulated

8. EXPOSURE CONTROLS/PERSONAL PROTECTION

8.1 Control parameters

Components with workplace control parameters

Component	CAS-No.	Value	Control parameters	Basis
Tetrahydrofuran	109-99-9	TWA	50.000000 ppm	USA. ACGIH Threshold Limit Values (TLV)
	Remarks	Central Nervous System impairment Upper Respiratory Tract irritation Kidney damage Confirmed animal carcinogen with unknown relevance to humans Danger of cutaneous absorption		
		STEL	100.000000 ppm	USA. ACGIH Threshold Limit Values (TLV)
		Central Nervous System impairment Upper Respiratory Tract irritation Kidney damage Confirmed animal carcinogen with unknown relevance to humans Danger of cutaneous absorption		
		TWA	200.000000 ppm 590.000000 mg/m3	USA. NIOSH Recommended Exposure Limits
		ST	250.000000 ppm 735.000000 mg/m3	USA. NIOSH Recommended Exposure Limits
		TWA	200.000000 ppm 590.000000 mg/m3	USA. Occupational Exposure Limits (OSHA) - Table Z-1 Limits for Air Contaminants
		The value in mg/m3 is approximate.		

Biological occupational exposure limits

Component	CAS-No.	Parameters	Value	Biological specimen	Basis
Tetrahydrofuran	109-99-9	Tetrahydrofuran	2.0000 mg/l	Urine	ACGIH - Biological Exposure Indices (BEI)
	Remarks	End of shift (As soon as possible after exposure ceases)			

Derived No Effect Level (DNEL)

Application Area	Exposure routes	Health effect	Value
Workers	Skin contact	Long-term systemic effects	25mg/kg BW/d
Consumers	Skin contact	Long-term systemic effects	15mg/kg BW/d
Workers	Inhalation	Long-term local effects	150 mg/m3
Workers	Inhalation	Long-term systemic effects	150 mg/m3
Consumers	Inhalation	Long-term systemic effects	62 mg/m3
Consumers	Inhalation	Acute local effects	150 mg/m3
Consumers	Inhalation	Acute systemic effects	150 mg/m3

Predicted No Effect Concentration (PNEC)

Compartment	Value
Soil	2.13 mg/kg
Marine water	0.432 mg/l
Fresh water	4.32 mg/l
Marine sediment	2.33 mg/kg
Fresh water sediment	23.3 mg/kg
Onsite sewage treatment plant	4.6 mg/l

8.2 Exposure controls

Appropriate engineering controls
Handle in accordance with good industrial hygiene and safety practice. Wash hands before breaks and at the end of workday.

Personal protective equipment

Eye/face protection
Face shield and safety glasses Use equipment for eye protection tested and approved under appropriate government standards such as NIOSH (US) or EN 166(EU).

Skin protection
Handle with gloves. Gloves must be inspected prior to use. Use proper glove removal technique (without touching glove's outer surface) to avoid skin contact with this product. Dispose of contaminated gloves after use in accordance with applicable laws and good laboratory practices. Wash and dry hands.

Splash contact
Material: butyl-rubber
Minimum layer thickness: 0.3 mm
Break through time: 18 min
Material tested:Butoject® (KCL 897 / Aldrich Z677647, Size M)

data source: KCL GmbH, D-36124 Eichenzell, phone +49 (0)6659 87300, e-mail sales@kcl.de, test method: EN374
If used in solution, or mixed with other substances, and under conditions which differ from EN 374, contact the supplier of the CE approved gloves. This recommendation is advisory only and must be evaluated by an industrial hygienist and safety officer familiar with the specific situation of anticipated use by our customers. It should not be construed as offering an approval for any specific use scenario.

Body Protection
Complete suit protecting against chemicals, Flame retardant antistatic protective clothing., The type of protective equipment must be selected according to the concentration and amount of the dangerous substance at the specific workplace.

Respiratory protection
Where risk assessment shows air-purifying respirators are appropriate use a full-face respirator with multi-purpose combination (US) or type AXBEK (EN 14387) respirator cartridges as a backup to engineering controls. If the respirator is the sole means of protection, use a full-face supplied air respirator. Use respirators and components tested and approved under appropriate government standards such as NIOSH (US) or CEN (EU).

Control of environmental exposure
Prevent further leakage or spillage if safe to do so. Do not let product enter drains.

9. PHYSICAL AND CHEMICAL PROPERTIES

9.1 Information on basic physical and chemical properties

a)	Appearance	Form: liquid, clear Colour: colourless
b)	Odour	ether-like
c)	Odour Threshold	No data available
d)	pH	ca.7
e)	Melting point/freezing	Melting point/range: -108.44 °C (-163.19 °F) at 1,013.25 hPa (760.00

	point	mmHg)
f)	Initial boiling point and boiling range	65.0 - 67.0 °C (149.0 - 152.6 °F) at 1,013.25 hPa (760.00 mmHg)
g)	Flash point	-17.0 °C (1.4 °F) - closed cup
h)	Evaporation rate	No data available
i)	Flammability (solid, gas)	No data available
j)	Upper/lower flammability or explosive limits	Upper explosion limit: 11.8 %(V) Lower explosion limit: 1.8 %(V)
k)	Vapour pressure	170 hPa (128 mmHg) at 20.0 °C (68.0 °F)
l)	Vapour density	ca.2.5 at 25 °C (77 °F) - (Air = 1.0)
m)	Relative density	0.89 g/cm3
n)	Water solubility	soluble
o)	Partition coefficient: n-octanol/water	log Pow: 0.46
p)	Auto-ignition temperature	215 °C (419 °F) at 1,013 hPa (760 mmHg)
q)	Decomposition temperature	No data available
r)	Viscosity	0.518 mm2/s at 25 °C (77 °F) - 0.403 mm2/s at 50 °C (122 °F) -
s)	Explosive properties	Not explosive, In use may form flammable/explosive vapour-air mixture.
t)	Oxidizing properties	The substance or mixture is not classified as oxidizing.

9.2 Other safety information

Relative vapour density	ca.2.5 at 25 °C (77 °F) - (Air = 1.0)

10. STABILITY AND REACTIVITY

10.1 Reactivity
No data available

10.2 Chemical stability
Stable under recommended storage conditions.
Test for peroxide formation before distillation or evaporation. Test for peroxide formation or discard after 1 year.

10.3 Possibility of hazardous reactions
Vapours may form explosive mixture with air.

10.4 Conditions to avoid
Heat, flames and sparks.

10.5 Incompatible materials
Strong oxidizing agents, Acids

10.6 Hazardous decomposition products
Other decomposition products - No data available
In the event of fire: see section 5

11. TOXICOLOGICAL INFORMATION

11.1 Information on toxicological effects

Acute toxicity
LD50 Oral - Rat - 1,650 mg/kg

LC50 Inhalation - Rat - 6 h - 14.7 mg/l
Remarks: Material may be irritating to mucous membranes and upper respiratory tract.

LD50 Dermal - Rat - > 2,000 mg/kg

No data available

Skin corrosion/irritation
Based on available data, the classification criteria are not met.

Serious eye damage/eye irritation
Eyes - Rabbit
Result: Risk of serious damage to eyes.
(Draize Test)

Respiratory or skin sensitisation
Based on available data, the classification criteria are not met.

Germ cell mutagenicity
In vivo tests did not show mutagenic effects

Ames test
S. typhimurium
Result: negative

Carcinogenicity

Suspected human carcinogens

IARC:	No component of this product present at levels greater than or equal to 0.1% is identified as probable, possible or confirmed human carcinogen by IARC.
NTP:	No component of this product present at levels greater than or equal to 0.1% is identified as a known or anticipated carcinogen by NTP.
OSHA:	No component of this product present at levels greater than or equal to 0.1% is identified as a carcinogen or potential carcinogen by OSHA.

Reproductive toxicity
No data available

No toxicity to reproduction

Specific target organ toxicity - single exposure
May cause drowsiness or dizziness. - Nervous system
May cause respiratory irritation.

Specific target organ toxicity - repeated exposure
The substance or mixture is not classified as specific target organ toxicant, repeated exposure.

Aspiration hazard
No aspiration toxicity classification

Additional Information
RTECS: LU5950000

Central nervous system depression, Cough, chest pain, Difficulty in breathing, Exposure to high airborne concentrations can cause anesthetic effects.

Stomach - Irregularities - Based on Human Evidence
Stomach - Irregularities - Based on Human Evidence

12. ECOLOGICAL INFORMATION

12.1 Toxicity

Toxicity to fish	LC50 - Pimephales promelas (fathead minnow) - 2,160 mg/l - 96 h
Toxicity to daphnia and other aquatic invertebrates	EC50 - Daphnia magna (Water flea) - 382 mg/l - 24 h
Toxicity to algae	Growth inhibition IC50 - Algae - 3,700 mg/l - 192 h

12.2 Persistence and degradability

Biodegradability

(OECD Test Guideline 301)

Remarks: According to the results of tests of biodegradability this product is not readily biodegradable.

12.3 Bioaccumulative potential

No bioaccumulation is to be expected (log Pow <= 4).

12.4 Mobility in soil

No data available

12.5 Results of PBT and vPvB assessment

PBT/vPvB assessment not available as chemical safety assessment not required/not conducted

12.6 Other adverse effects

No data available

13. DISPOSAL CONSIDERATIONS

13.1 Waste treatment methods

Product

Burn in a chemical incinerator equipped with an afterburner and scrubber but exert extra care in igniting as this material is highly flammable. Offer surplus and non-recyclable solutions to a licensed disposal company. Contact a licensed professional waste disposal service to dispose of this material.

Contaminated packaging

Dispose of as unused product.

14. TRANSPORT INFORMATION

DOT (US)

UN number: 2056 Class: 3 Packing group: II

Proper shipping name: Tetrahydrofuran

Reportable Quantity (RQ): 1000 lbs

Poison Inhalation Hazard: No

IMDG

UN number: 2056 Class: 3 Packing group: II EMS-No: F-E, S-D

Proper shipping name: TETRAHYDROFURAN

IATA

UN number: 2056 Class: 3 Packing group: II

Proper shipping name: Tetrahydrofuran

15. REGULATORY INFORMATION

SARA 302 Components

No chemicals in this material are subject to the reporting requirements of SARA Title III, Section 302.

SARA 313 Components

This material does not contain any chemical components with known CAS numbers that exceed the threshold (De Minimis) reporting levels established by SARA Title III, Section 313.

SARA 311/312 Hazards

Fire Hazard, Acute Health Hazard, Chronic Health Hazard

Massachusetts Right To Know Components

	CAS-No.	Revision Date
Tetrahydrofuran	109-99-9	1993-04-24

Pennsylvania Right To Know Components

	CAS-No.	Revision Date
Tetrahydrofuran	109-99-9	1993-04-24

New Jersey Right To Know Components

	CAS-No.	Revision Date
Tetrahydrofuran	109-99-9	1993-04-24

California Prop. 65 Components

This product does not contain any chemicals known to State of California to cause cancer, birth defects, or any other reproductive harm.

16. OTHER INFORMATION

Full text of H-Statements referred to under sections 2 and 3.

Acute Tox.	Acute toxicity
Carc.	Carcinogenicity
Eye Irrit.	Eye irritation
Flam. Liq.	Flammable liquids
H225	Highly flammable liquid and vapour.
H302	Harmful if swallowed.
H319	Causes serious eye irritation.
H335	May cause respiratory irritation.
H351	Suspected of causing cancer.
STOT SE	Specific target organ toxicity - single exposure

HMIS Rating

Health hazard:	1
Chronic Health Hazard:	*
Flammability:	3
Physical Hazard	0

NFPA Rating

Health hazard:	2
Fire Hazard:	3
Reactivity Hazard:	0

Further information

Copyright 2015 Sigma-Aldrich Co. LLC. License granted to make unlimited paper copies for internal use only.
The above information is believed to be correct but does not purport to be all inclusive and shall be used only as a guide. The information in this document is based on the present state of our knowledge and is applicable to the product with regard to appropriate safety precautions. It does not represent any guarantee of the properties of the product. Sigma-Aldrich Corporation and its Affiliates shall not be held liable for any damage resulting from handling or from contact with the above product. See www.sigma-aldrich.com and/or the reverse side of invoice or packing slip for additional terms and conditions of sale.

Preparation Information

Sigma-Aldrich Corporation
Product Safety – Americas Region
1-800-521-8956

Version: 4.11 Revision Date: 10/29/2015 Print Date: 03/03/2016

Thallium

SAFETY DATA SHEET

1 PRODUCT AND SUPPLIER IDENTIFICATION

Product Name: Thallium Solid

Formula: Tl

Supplier: ESPI Metals
1050 Benson Way
Ashland, OR 97520

Telephone: 800-638-2581

Fax: 541-488-8313

Email: sales@espimetals.com

Emergency: Infotrac 800-535-5053 (US) or 352-323-3500 (24 hour)

Recommended Uses: Scientific Research

2 HAZARDS IDENTIFICATION

GHS Classification (29 CFR 1910.1200): Acute toxicity - oral, category 2.

GHS Label Elements:



Signal Word: Danger

Hazard Statements: H300 Fatal if swallowed.

Precautionary Statements: P264 Wash hands thoroughly after handling, P270 Do not eat, drink or smoke when using this product, P301+P310 IF SWALLOWED: Immediately call a POISON CENTER or doctor/physician, P330 Rinse mouth, P405 Store locked up, P501 Dispose of contents/container in accordance with local, state or federal regulations.

3 COMPOSITION/INFORMATION ON INGREDIENTS

Ingredient: Thallium

CAS#: 7440-28-0

%: 100

EC#: 231-138-1

4 FIRST AID MEASURES

General Measures: Emergency responders should take care to avoid secondary exposure to thallium if it is present. Wear appropriate protective equipment.

INHALATION: Remove to fresh air, keep warm and quiet, give oxygen if breathing is difficult. Seek immediate medical attention. If mouth-to-mouth is necessary always use a barrier or bag-valve-mask device.

INGESTION: Rinse mouth with water. Do not induce vomiting. Seek immediate medical attention. Never induce vomiting or give anything by mouth to an unconscious person.

SKIN: Remove contaminated clothing, wash affected area with soap and water taking care not to break the skin and to cover all open wounds. Seek medical attention. Contaminated clothing should be safely contained and properly disposed of.

EYES: Flush eyes with lukewarm water, including under upper and lower eyelids, for at least 15 minutes. Seek medical attention immediately.

Most Important Symptoms/Effects, Acute and Delayed: Symptoms are usually delayed and include gastrointestinal distress and neurological symptoms. See section 11 for more information.

Indication of Immediate Medical Attention and Special Treatment: No other information available.

5 FIREFIGHTING MEASURES

Extinguishing Media: Use extinguishing media suitable for surrounding materials and type of fire.

Unsuitable Extinguishing Media: No further information available.

Specific Hazards Arising from the Material: Under fire conditions, thallium may release highly toxic fumes or gases.

Special Protective Equipment and Precautions for Firefighters: Full face, self-contained breathing apparatus and full protective clothing.

6 ACCIDENTAL RELEASE MEASURES

Personal Precautions, Protective Equipment, and Emergency Procedures: Wear appropriate respiratory and protective equipment specified in section 8. Isolate spill area and provide ventilation. Avoid breathing dust or fume. Avoid contact with skin and eyes. Eliminate all sources of ignition.

Methods and Materials for Containment and Cleaning Up: Scoop up or vacuum with a system utilizing a HEPA filtration system and place in properly labeled sealed containers. Special precautions must be taken when changing filters on HEPA vacuum cleaners used to clean up hazardous materials. Avoid creating dusts. Avoid contamination of air and water.

Environmental Precautions: Do not allow to enter drains or to be released to the environment.

7 HANDLING AND STORAGE

Precautions for Safe Handling: Wear appropriate respiratory and protective equipment specified in section 8. Only trained personnel should work with this product. Handle in a well-ventilated area. Avoid exposure to high temperature. Avoid breathing fumes. Avoid contact with skin and eyes. Wash thoroughly before eating or smoking.

Conditions for Safe Storage, Including Any Incompatibilities: Store under dry, inert gas such as argon, or can also be stored under deaerated water. Store in sealed unbreakable containers; the original labeled shipping container when possible. Store in an area that is cool, dry and temperature-controlled, away from direct sunlight, heat and ignition sources or where freezing is possible. Do not store together with acids, halogens or oxidizers. See section 10 for more information on incompatible materials.

8 EXPOSURE CONTROLS AND PERSONAL PROTECTION

Exposure Limits: Thallium (Soluble compounds, as Tl)

OSHA/PEL: 0.1 mg/m^3

ACGIH/TLV: 0.02 mg/m^3(inhalable)

Appropriate Engineering Controls: Handle in an enclosed, controlled process under dry argon. Whenever possible the use of local exhaust ventilation, process enclosure or other engineering controls is the preferred method of controlling exposure to meet established occupational exposure limits. Use good housekeeping and sanitation practices. Do not use tobacco or food in work area. Wash thoroughly before eating or smoking. Clothing worn in areas of exposure to thallium dust or vapor should be restricted to the workplace and stored in special lockers.

Individual Protection Measures, Such as Personal Protective Equipment:

Respiratory Protection: When potential exposures are above the occupational limits, approved respirators must be used.

Eye Protection: Splash goggles or safety glasses.

Skin Protection: Wear impermeable gloves, protective work clothing as necessary.

9 PHYSICAL AND CHEMICAL PROPERTIES

Appearance:

Form: Rod

Color: Gray metallic

Odor: Odorless

Odor Threshold: Not determined

pH: N/A

Melting Point: 303.5 ^{o}C

Boiling Point: 1457±10 ^{o}C

Flash Point: N/A

Evaporation Rate: N/A

Flammability: No data

Upper Flammable Limit: No data

Lower Flammable Limit: No data

Vapor Pressure: 1 mm Hg @ 825 ^{o}C

Vapor Density: N/A

Relative Density (Specific Gravity): 11.85 g/cc

Solubility in H_2O: Insoluble

Partition Coefficient (n-octanol/water): Not determined

Autoignition Temperature: No data

Decomposition Temperature: No data

Viscosity: N/A

10 STABILITY AND REACTIVITY

Reactivity: No data

Chemical Stability: Stable under recommended storage conditions.

Possibility of Hazardous Reactions: High temperatures will generate toxic thallium oxide fumes.

Conditions to Avoid: Avoid high temperatures, reacts slowly with moist air.

Incompatible Materials: Oxidizing agents, strong acids, halogens, air and moisture.

Hazardous Decomposition Products: Thallium oxide fume.

11 TOXICOLOGICAL INFORMATION

Likely Routes of Exposure: Inhalation, skin and eyes.

Symptoms of Exposure: Abdominal pain and vomiting, extreme pain in the extremities, lethargy, hair loss.

Acute and Chronic Effects: Almost all of the available information refers to ingestion of thallium compounds, largely due to accidental ingestion, intentional poisoning and suicide attempts. Adverse reactions are dose dependent and occur in 3 stages. Massive doses may cause gastrointestinal distress (nausea, vomiting and abdominal pain) within 30 minutes but symptoms are usually delayed for 8 hours or longer. Gastrointestinal symptoms from smaller doses may

be delayed 24-48 hours. This is followed by neurological effects 2-5 days or even longer after ingestion, although it may occur as early as 12 hours after massive exposure. Other effects include hair loss, severe pain in the extremities, lethargy, ataxia, back pain, abnormal reflexes, neuropathy, muscle weakness, mental abnormalities, tremors, abnormal vision, headache, coma, convulsion, and death. There was no information available for exposure to thallium metal specifically rather than thallium compounds, and little conclusive information regarding exposure via inhalation.

Acute Toxicity: No data

Carcinogenicity: **NTP**: Not identified as carcinogenic **IARC**: Not identified as carcinogenic

To the best of our knowledge the chemical, physical and toxicological characteristics of the substance are not fully known.

12 ECOLOGICAL INFORMATION

Ecotoxicity: LC50 - Cyprinodon variegatus (sheepshead minnow) - 21.0 mg/l - 96.0 h

Persistence and Degradability: No data

Bioaccumulative Potential: No data

Mobility in Soil: No data

Other Adverse Effects: Do not allow material to be released to the environment. No further relevant information available.

13 DISPOSAL CONSIDERATIONS

Waste Disposal Method:

Product: Dispose of in accordance with Federal, State and Local regulations.

Packaging: Dispose of in accordance with Federal, State and Local regulations.

14 TRANSPORT INFORMATION

UN Number: UN3288

UN Proper Shipping Name: Toxic solid, inorganic, n.o.s. (Thallium)

Transport Hazard Class: 6.1

Packing Group: II

Marine Pollutant: Yes

15 REGULATORY INFORMATION

TSCA Listed: All components are listed.

Regulation (EC) No 1272/2008 (CLP): Acute toxicity - oral, category 2, Hazardous to the aquatic environment - acute hazard, category 3, Hazardous to the aquatic environment - chronic hazard, category 3.

Canada WHMIS Classification (CPR, SOR/88-66): Acute toxicity.

HMIS Ratings: **Health**: 3 **Flammability**: 0 **Physical**: 0

NFPA Ratings: **Health**: 3 **Flammability**: 0 **Instability**: 0

Chemical Safety Assessment: A chemical safety assessment has not been carried out.

16 OTHER INFORMATION

The information contained in this document is based on the state of our knowledge at the time of publication and is believed to be correct, but does not purport to be all inclusive and shall be used only as a guide. ESPI Metals makes no representation, warranty, or guarantee of any kind with respect to the information contained in this document or any use of the product based on this information. ESPI Metals shall not be held liable for any damages resulting from handling or from contact with the above product. Users should satisfy themselves that they have all current data relevant to their particular use.

Prepared by: ESPI Metals

Revised/Reviewed: July 2015

Safety Data Sheets (SDS)

SECTION 1-IDENTIFICATION

Product name: Toluene

Other names:-

Proper shipping name: Toluene

Recommended use of the chemical and restrictions on use:
The major use of toluene is as a mixture added to gasoline to improve octane ratings. Used as a solvent for paint, resins, lacquers inks & adhesives. Component of solvent blends and thinners. Used in the manufacture of chemicals, dyes, explosives, benzoic acid. Some grades of toluene may contain traces of xylene and benzene.
The use of a quantity of material in an unventilated or confined space may result in increased exposure and an irritating atmosphere developing. Before starting consider control of exposure by mechanical ventilation.
WARNING: Intentional misuse by concentrating/inhaling contents may be lethal.

Manufacturer/Supplier Name: Taiwan SM Corp., Kaohsiung plant
Address: NO.7, Industrial 1st Rd, Lin-Yuan Kaohsiung County 83203, Taiwan, R.O.C.
Phone No.: 886-7-6414511

Emergency phone No./Fax No.: 886-7-6414511 Ext. 221 (on duty), 886-7-6414517 (off duty)/886-7-6423828

SECTION 2-HAZARDS IDENTIFICATION

GHS Classification:

Flammable Liquid Category 2
Acute Toxicity (Oral) Category 4
Skin Corrosion/ Irritation Category 2
Serious Eye Damage/ Eye Irritation Category 2
Specific Target Organ Toxicity Repeated Exposure Category 2
Hazardous To The Aquatic Environment (Acute) Category 3
Aspiration Hazard Category 1

GHS Label elements:

Hazard symbols



Signal word

Danger

Hazard statements

Highly flammable liquid and vapor
Harmful if inhaled
Causes skin irritation
Causes serious eye irritation
May cause damage to organs through prolonged or repeated exposure.
May cause long lasting harmful effects to aquatic life.
May be fatal if swallowed and enters airways.

Precautionary statements

Use only in well ventilated area.
Control of exposure by mechanical ventilation in an unventilated or confined space.
Avoid breathing vapors and contact with skin and eyes.
Wear breathing apparatus/protective gloves/face protection.
Store in well-ventilated place.
Disposal must be in accordance with applicable federal, state, or local regulations.

Other hazards: —

SECTION 3-COMPOSITION/INFORMATION ON INGREDIENTS

CAS No.	Chemical Name	wt% by weight	EINECS No.
00108-88-3	Toluene	97.0 min.	203-625-9
Synonyms	**Methylbenzol; Methylbenzene; Toluol; Phenylmethane**		

SECTION 4-FIRST AID MEASURES

Description of necessary first aid measures

Eye:

1. Flush immediately with warm water for at least 20 minutes.
2. Ensure complete irrigation of the eye by keeping eyelids apart and away from eye and moving the eyelids by occasionally lifting the upper and lower lids.
3. If pain persists or recurs seek medical attention.
4. Removal of contact lenses after an eye injury should only be undertaken by skilled personnel.

Skin:

1. Removing contaminated clothing, shoes, and leathery wearings, cleaning procedure is available before reused or waste treatment.
2. Washing affected area thoroughly with soap and water for at least 20 minutes.
3. Call a Physician if irritation develops or persists.

Ingestion:

1. If spontaneous vomiting appears imminent or occurs, hold patient's head down, lower than their hips to help avoid possible aspiration of vomits.
2. If victim is conscious and alert, give 2～4 cupfuls of milk/water to dilute the substance in stomach.
3. Never give anything by mouth to an unconscious person.
4. Don't induce vomiting unless directed to do so by medical person.
5. If vomiting occurs, lean patient forward or place on left side (head-down position, if possible) to maintain open airway and prevent aspiration.
6. Then seek for medical attention.

Inhalation:

1. Remove from further exposure and flush thoroughly with air.
2. Lay patient down. Keep warm and rested.
3. Prostheses such as false teeth, which may block airway, should be removed, where possible, prior to initiating first aid procedures.
4. If respiratory irritation, seek immediate medical assistance and call a physician.

Most important symptoms/effects, acute and delayed

Headache, fatigue, drowsiness, insomnia, anorexia and pain in limbs, nervousness, impairment of memory.

Indication of immediate medical attention and special treatment needed, if necessary

For acute or short term repeated exposures to toluene:

Inhalation:

1. Inhalation overexposure can produce toxic effects. Monitor for respiratory distress.
2. If cough or difficulty in breathing develops, evaluate for upper respiratory tract inflammation, bronchitis, and pneumonitis. Administer supplemental oxygen with assisted ventilation, as required.
3. This material (or a component) sensitizes the heart to the effects of sympathomimetic amines. Epinephrine and other sympathomimetic drugs may initiate cardiac arrhythmias in individuals exposed to this material.
4. Administration of sympathomimetic drugs should be avoided.

Ingestion:

1. If ingested, this material presents a significant aspiration and chemical pneumonitis hazard.
2. Induction of emesis is not recommended.
3. Consider activated charcoal and/or gastric lavage.
4. If patient is obtunded, protect the airway by cuffed endotracheal intubation or by placement of the body in a Trendelenburg and left lateral decubitus position.

SECTION 5-FIRE FIGHTING MEASURES

Extinguishing media

Foam、CO_2、Dry chemical、Water fog.

Specific hazards arising from the chemical

1. Liquid and vapor are highly flammable.
2. Severe fire hazard when exposed to heat, flame and/or oxidizers.
3. Vapor may travel a considerable distance to source of ignition.
4. Heating may cause expansion or decomposition leading to violent rupture of containers.
5. On combustion, may emit toxic fumes of carbon monoxide (CO).

Special protective equipment and precautions for fire-fighters

1. Firefighters must use full bunker gear including NIOSH-approved positive pressure self-contained breathing apparatus to protect against potential hazardous combustion or decomposition products and oxygen deficiencies.
2. Evacuate area and fight the fire from a maximum distance or use unmanned hose holders or monitor nozzles.
3. Cover pooling liquid with foam.
4. Containers can build pressure if exposed to radiant heat; cool adjacent containers with flooding quantities of water until well after the fire is out.
5. Withdraw immediately from the area if there is a rising sound from a venting safety device or discoloration of vessels, tanks, or pipelines.
6. Be aware that burning liquid will float on water.
7. Notify appropriate authorities of potential fire and explosion hazard if liquid enter sewers or waterways

SECTION 6-ACCIDENTAL RELEASE MEASURES

Personal precautions, protective equipment and emergency procedure

1. Personal protective equipment (specified in Section 8)
   Eyes : Chemical safety goggles are recommended, and a face shield is added when needed.
   Skin : Wear appropriate protective gloves to avoid skin contact.
   Clothing: When direct contact is likely, use rubberized clothings, apron and boots.
   Respiratory : When limits are exceeded, wear a respirator approved by NIOSH/MSHA for protection against organic dust, mists and vapors.
2. Remove all sources of ignition. No smoking, naked lights or ignition sources. Ventilate area of leak or spill.
3. Keep unnecessary and unprotected personnel from entering. Evacuate personnel from the danger area. Consult with an expert about the emergency procedures.

Environmental precautions

1. Prevent spillage from entering drains, surface, and groundwater.
2. Contain and recover liquid when possible. Use non-sparking tools and equipment.
3. Collect liquid in an appropriate container or absorb with an inert material (e.g. vermiculite, dry sand, earth), and place in a chemical waste container.
4. Report the accidental spill/release to Local/State government.

Methods and materials for containment and cleaning up

Minor spill:

1. Remove all ignition sources.
2. Clean up all spills immediately.
3. Avoid breathing vapors and contact with skin and eyes.
4. Control personal contact by using protective equipment.
5. Contain and absorb small quantities with vermiculite or other absorbent material.
6. Wipe up.
7. Collect residues in a flammable waste container.

Major spill

1. Clear area of personnel and move upwind.
2. Alert emergency responders and tell them location and nature of hazard.
3. May be violently or explosively reactive.
4. Wear breathing apparatus plus protective gloves.
5. Prevent spillage from entering drains or water course.
6. No smoking, naked lights or ignition sources. Increase ventilation.
7. Stop leak if safe to do so.
8. Water spray or fog may be used to disperse/absorb vapor.
9. Contain spill with sand, earth or vermiculite.
10. Use only spark-free shovels and explosion proof equipment.
11. Collect recoverable product into labeled containers for recycling..
12. Absorb remaining product with sand, earth or vermiculite.
13. Collect solid residues and seal in labeled drums for disposal.
14. Wash area and prevent runoff into drains.
15. If contamination of drains or waterways occurs, advise emergency services.

SECTION 7-HANDLING AND STORAGE

Precautions for safe handling

1. Wash thoroughly after handling.
2. Use only in well ventilated area.
3. Ground and bond containers when transferring.
4. Use spark-free tools and explosion proof equipment.
5. Empty containers retain product residue (liquid/vapor), and can be dangerous.
6. Do not pressurize, cut, weld, braze, solder, drill, or expose empty containers to heat, sparks or open flames.

Conditions for safe storage, including any incompatibilities

1. Store in original containers in approved flame-proof area.
2. No smoking, naked lights, heat or ignition sources.
3. DO NOT store in pits, depressions, basements or areas where vapors may be trapped.
4. Keep containers securely sealed.
5. Store away from incompatible materials in a cool, dry well ventilated area.
6. Protect containers against physical damage and check regularly for leaks.
7. Keep containers tightly closed and store in a cool, dry, well-ventilated place, plainly labeled, and out of closed vehicles.
8. Ground all equipment containing this material.
9. Observe manufacturer's storing and handling recommendations.
10. Containers should be able to withstand pressures expected from warming and cooling in storage. This flammable liquid should be stored in a separate safety cabinet or room. A refrigerated room is preferable for materials with a flash point temperature lower than 70°F (21°C).

SECTION 8-EXPOSURE CONTROLS, PERSONAL PROTECTION

OSHA - Final PELs : 200 ppm TWA.
OSHA Ceiling : 300ppm.
ACGIH : 50 ppm, skin -potential forcutaneous absorption.
NIOSH : 100 ppm TWA; 375 mg/m^3 TWA; 500 ppm IDLH.
Taiwan TWA : 100 ppm (skin).
Taiwan STEL : 125 ppm (skin).
Taiwan Ceiling : -------.
Taiwan BEI : 1 mg/l (before on duty).

Engineering control

1. Process should be located at least 17 meter (50 feet) away from open flames and all high temperature operations likely to cause ignition of the styrene monomer vapor.
2. In venting styrene monomer vapors, consideration should be given to possible halogenation of the vapors by low concentrations of free chlorine and bromine with the resultant formation of lacrimations.
3. Process should be designed so that the operator is not exposed to direct contact with Toluene or the vapor. The technical problems of designing equipment, providing adequate ventilation and operating procedures which promise maximum security and economy, can best be handled by competent engineers.
4. It is essential for safety that equipment be used and maintained as recommended by the manufacturer.
5. Tanks used to store or process Toluene should be closed vessels vented to a safe point of discharge in the outside atmosphere away from operating stations, roadways, and at least 17 meter (50 feet) from possible sources of ignitions. All sparks, flames, heated surface, or other sources of ignition should be kept away from all vents. It is advisable, to provide suction on vessels when inspection or observation openings are made, to minimize or eliminate escape of vapors.

Personal protective equipment

Eye Protection:
Safety glasses equipped with side shields are recommended as minimum protection in industrial settings. Chemical goggles should be worn during transfer operations or when there is a likelihood of misting, splashing, or spraying of this material. A suitable emergency eye wash water and safety shower should be located near the work station.

Skin protection:
Wear impervious protective clothing, including boots, gloves, lab coat, apron or coveralls, as appropriate, to prevent skin contact.

Clothing:
Avoid skin contact. Wear long-sleeved fire-retardant garments (e.g., Nomex®) while working with flammable and combustible liquids. Additional chemical-resistant protective gear may be required if splashing or spraying conditions exist. This may include an apron, boots and additional facial protection. If product comes in contact with clothing, immediately remove soaked clothing and shower. Promptly remove and discard contaminated leather goods.

Respirators:
For known vapor concentrations above the occupational exposure guidelines (see below), use a NIOSH-approved organic vapor respirator if adequate protection is provided. Protection factors vary depending upon the type of respirator used. Respirators should be used in accordance with OSHA requirements (29 CFR 1910.134). For airborne vapor concentrations that exceed the recommended protection factors for organic vapor respirators, use a full-face, positive-pressure, supplied air respirator. Due to fire and explosion hazards, do not enter atmospheres containing concentrations greater than 10% of the lower flammable limit of this product.

SECTION 9-PHYSICAL AND CHEMICAL PROPERTIES

Appearance : Transparent liquid	Upper/lower explosive limits : 1.2%～7.1%
Odour : pleasant aromatic petroleum odour	Vapor Pressure : 22 mmHg @20℃/68℉
Odour threshold : 0.16～37 ppm (detect) 1.9～69 ppm (recognition)	Vapor Density : 3.1 (air=1)
PH : Not available	Relative density : 0.86 (water=1)
Melting/Freezing Point : －95 ℃	Solubility in water : 54～58 mg/100 ml
Initial boiling point/boiling range : 110.6 ℃	Partition coefficient : 2.73 (n-octanol/water)
Flash point : 4.4 ℃ (closed cup)	Auto-ignition temperature : 480℃
Evaporation Rate : 2.24 (BuAc=1)	Decomposition temperature : Not available
Flammability (solid/gas) : Not available	Viscosity : 0.6 mPa.s max @20℃
Molecular Formula : $C_6H_5CH_3$	Molecular Weight : 92.056

SECTION 10-STABILITY AND REACTIVITY

Reactivity
Vapor is explosive when exposed to heat or flame

Chemical stability
Stable at room temperature in closed containers under normal storage and handling conditions.

Possibility of hazardous reaction
Has not been reported.

Condition to avoid
Product is highly flammable – Keep away from sources of ignition. Avoid the higher temperatures. Keep away from open fire, heating elements and heat radiating surface and prevent from forming of the vapours mixtures with air in explosion limits.

Incompatible materials
Heat, flame, strong oxidizers, nitric and sulfuric acids, chlorine, nitrogen tetraoxide; will attack some forms of plastics, rubber, coatings.

Hazardous decomposition products
Carbon monoxide, carbon dioxide, hydrocarbons.

SECTION 11-TOXICOLOGICAL INFORMATION

Routes of exposure
Eye, Skin, inhalation, Ingestion.

Symptoms (treatments as indicated in Section 4)
Eye: The liquid produces a high level of eye discomfort and is capable of causing pain and severe conjunctivitis. Corneal injury may develop, with possible permanent impairment of vision, if not promptly and adequately treated. There is evidence that material may produce eye irritation in some persons and produce eye damage 24 hours or more after instillation. Severe inflammation may be expected with pain. There may be damage to the cornea. Unless treatment is prompt and adequate there may be permanent loss of vision. Conjunctivitis can occur following repeated exposure.

Skin: Contact with the material may damage the health of the individual; systemic effects may result following absorption. The material may cause moderate inflammation of the skin either following direct contact or after a delay of some time. Repeated exposure can cause contact dermatitis which is characterized by redness, swelling and blistering. Entry into the blood-stream, through, for example, cuts, abrasions or lesions, may produce systemic injury with harmful effects. Examine the skin prior to the use of the material and ensure that any external damage is suitably protected.

Ingestion: Accidental ingestion of the material may be harmful; animal experiments indicate that ingestion of less than 150 gram may be fatal or may produce serious damage to the health of the individual. Swallowing of the liquid may cause aspiration into the lungs with the risk of chemical pneumonitis; serious consequences may result. (ICSC13733). Considered an unlikely route of entry in commercial/industrial environments. The liquid may produce gastrointestinal discomfort and may be harmful if swallowed. Ingestion may result in nausea, pain and vomiting. Vomit entering the lungs by aspiration may cause potentially lethal chemical pneumonitis.

Inhalation: Inhalation of vapours or aerosols (mists, fumes), generated by the material during the course of normal handling, may be damaging to the health of the individual. There is some evidence to suggest that the material can cause respiratory irritation in some persons. The body's response to such irritation can cause further lung damage. Inhalation of vapours may cause drowsiness and dizziness. This may be accompanied by sleepiness, reduced alertness, loss of reflexes, lack of co-ordination, and vertigo. Inhalation of high concentrations of gas/vapour causes lung irritation with coughing and nausea, central nervous depression with headache and dizziness, slowing of reflexes, fatigue and inco-ordination. If exposure to highly concentrated solvent atmosphere is prolonged this may lead to narcosis, unconsciousness, even coma and possible death. The use of a quantity of material in an unventilated or confined space may result in increased exposure and an irritating atmosphere developing. Before starting consider control of exposure by mechanical ventilation.

Chronic exposure: There has been some concern that this material can cause cancer or mutations but there is not enough data to make an assessment. Substance accumulation, in the human body, may occur and may cause some concern following repeated or long-term occupational exposure.

Toxicity
LD50: <870 mg/kg (rat, oral)
LC50: 6000 ppm/6h (rat, inhalation)

Chronic effect
Carcinogenicity:
ACGIH : A4-Not classifiable as a Human Carcinogen.
OSHA : Possible select carcinogen.
IARC : Group 3 carcinogen.

Epide miology: Not available.

Teratogenicity: Teratogenic effects have occurred in experimental animals.

Reproductive Effects: Adverse reproductive effects have occurred in experimental animals.

Neurotoxicity: Not available.

Mutagenicity: Not available.

SECTION 12-ECOLOGICAL INFORMATION

Ecotoxicity
LC_{50} (96 hr.) Fish: 7.3～22.8 mg/l
EC_{50} (48 hr.) Water flea: —
Biocencentration factor (BCF): 1.67～380

Persistence and degradability
1. The material are expected to form a slick on the surface of waters after release in calm sea conditions. This is expected to evaporate and enter the atmosphere where it will be degraded through reaction with hydroxyl radicals.
2. Some of the material will become associated with benthic sediments, and it is likely to be spread over a fairly wide area of sea floor. Marine sediments may be either aerobic or anaerobic. The material, in probability, is biodegradable, under aerobic conditions. Evidence also suggests that the hydrocarbons may be degradable under anaerobic conditions although such degradation in benthic sediments may be a relatively slow process.
3. Under aerobic conditions the material will degrade to water and carbon dioxide, while under aerobic processes it will produce water, methane, carbon dioxide and carbon dioxide.
4. Based on test results, as well as theoretical considerations, the potential for bioaccumulation may be high. Toxic effects are often observed in species such as blue mussel, daphnia, freshwater green algae, marine copepods and amphipods.

Half-life (Air): 10～104 hr
Half-life (Surface water): 96～528 hr
Half-life (Ground water): 168～672 hr
Half-life (Soil): 96～528 hr

Bioaccumulative potential
This material is not expected to significantly bioaccumulate.

Mobility in soil: —

Other adverse effects: —

SECTION 13-DISPOSAL CONSIDERATIONS

Residues and spilled material are hazardous waste due to ignitability. Disposal must be in accordance with applicable federal, state, or local regulations.
The container for this product can present explosion or fire hazards, even when emptied. To avoid risk of injury, do not cut, puncture, or weld on or near this container. Since the emptied containers retain product residue, follow label warnings even after container is emptied.

SECTION 14-TRANSPORTATION INFORMATION

US DOT	Shipping Name	Toluene	Hazard Labels	
	Hazard Class	3		
	UN Number	1294		
	Packing Group	II		
Sea(IMO/IMDG)	Shipping Name	Toluene	Hazard Labels	
	Hazard Class	3.2		
	UN Number	1294		
	Packing Group	II		
	IMDG Code Page	3285		
	MARPOL	Not a DOT "Marine Pollutant" per 49 CFR 171.8.		
Air(ICAO/IATA)	Shipping Name	Toluene	Hazard Labels	
	Hazard Class	3.2		
	Subsidiary Class	1294		
	Packing Group	II		
RID/ ADR	No information available.			
Canadian TDG	Shipping Name	Toluene	Hazard Labels	
	Hazard Class	3		
	UN Number	1294		
	Packing Group	II		
	Subsidiary Class	9.2		

SECTION 15-REGULATORY INFORMATION

US FEDERAL

TSCA

CAS# 108-88-3 is listed on the TSCA inventory.

Health & Safety Reporting List

CAS# 108-88-3: Effective Date: 10/4/82; Sunset Date: 10/4/92

Chemical Test Rules

None of the chemicals in this product are under a Chemical Test Rule.

Section 12b

None of the chemicals are listed under TSCA Section 12b.

TSCA Significant New Use Rule

None of the chemicals in this material have a SNUR under TSCA.

SARA

Section 302 (RQ)

CAS# 108-88-3 : final RQ = 1000 pounds (454 kg)

Section 302 (TPQ)

None of the chemicals in this material have a TPQ.

SARA Codes

CAS# 108-88-3 : acute, flammable.

Section 313

This material contains Toluene (CAS# 108-88-3, 99% & 100%), which is subject to the reporting requirements of Section 313 of SARA Title III and 40 CFR Part 372.

Clean Air Act

CAS# 108-88-3 is listed as a hazardous air pollutant (HAP).

This material does not contain any Class 1 Ozone depletors.

This material does not contain any Class 2 Ozone depletors.

Clean Water Act

CAS# 108-88-3 is listed as a Hazardous Substance under the CWA.
CAS# 108-88-3 is listed as a Priority Pollutant under the Clean Water Act.
CAS# 108-88-3 is listed as a Toxic Pollutant under the Clean Water Act.

OSHA

None of the chemicals in this product are considered highly hazardous by OSHA.

STATE

Toluene can be found on the following state right to know lists: California, New Jersey, Florida, Pennsylvania, Minnesota, Massachusetts.

WARNING: This product contains Toluene, a chemical known to the state of California to cause birth defects or other reproductive harm.

California No Significant Risk Level: None of the chemicals in this product are listed.

European/International Regulations

European Labeling in Accordance with EC Directives

Hazard Symbols: XN F
Risk Phrases : R 10 Flammable.
R 20 Harmful by inhalation.
Safety Phrases : S 9 Keep container in a well-ventilated place.
S 16 Keep away from sources of ignition - No smoking.
S 25 Avoid contact with eyes.
S 29 Do not empty into drains.
S 33 Take precautionary measures against static discharges.

WGK (Water Danger/Protection)

CAS# 108-88-3: 2

United Kingdom Occupational Exposure Limits

CAS# 108-88-3: OES-United Kingdom, TWA 50 ppm TWA; 191 mg/m3 TWA.
CAS# 108-88-3: OES-United Kingdom, STEL 150 ppm STEL; 574 mg/m3 STEL.

CANADA

CAS#100-42-5 is listed on Canada's DSL/NDSL list.
This product has a WHMIS classification of B2, D2A (99%)/B3, D2A (100%).
CAS# 105-05-5 is not listed on Canada's Ingredient Disclosure List.

Exposure Limits

- CAS# 108-88-3: OEL-AUSTRALIA:TWA 100 ppm (375 mg/m3);STEL 150 ppm (560 mg/m3)
- OEL-BELGIUM:TWA 100 ppm (377 mg/m3);STEL 150 ppm (565 mg/m3)
- OEL-CZECHOSLOVAKIA:TWA 200 mg/m3;STEL 1000 mg/m3
- OEL-DENMARK:TWA 50 ppm (190 mg/m3);Skin
- OEL-FINLAND:TWA 100 ppm (375 mg/m3);STEL 150 ppm; Skin
- OEL-FRANCE:TWA 100 ppm (375 mg/m3);STEL 150 ppm (560 mg/m3)
- OEL-GERMANY:TWA 100 ppm (380 mg/m3)
- OEL-HUNGARY:TWA 100 mg/m3;STEL 300 mg/m3;Skin
- OEL-JAPAN:TWA 100 ppm (380 mg/m3)
- OEL-THE NETHERLANDS:TWA 100 ppm (375 mg/m3);Skin
- OEL-THE PHILIPPINES:TWA 100 ppm (375 mg/m3)
- OEL-POLAND:TWA 100 mg/m3
- OEL-RUSSIA:TWA 100 ppm; STEL 50 mg/m3
- OEL-SWEDEN:TWA 50 ppm (200 mg/m3);STEL 100 ppm (400 mg/m3);Skin
- OEL-SWITZERLAND:TWA 100 ppm (380 mg/m3);STEL 500 ppm
- OEL-THAILAND:TWA 200 ppm; STEL 300 ppm
- OEL-TURKEY:TWA 200 ppm (750 mg/m3)
- OEL-UNITED KINGDOM:TWA 100 ppm (375 mg/m3);STEL 150 ppm; Skin OEL IN BULGARIA, COLOMBIA, JORDAN, KOREA check ACGIH TLV OEL IN NEW ZEALAND, SINGAPORE, VIETNAM check ACGI TLV

SECTION 16-OTHER INFORMATION

References and sources

1. CHEMINFO Data Bank, CCINFO CD, 2005-3
2. HAZARD TEXT Data Bank, TOMES PLUS CD, Vol.65, 2005
3. RETECS Data Bank, TOMES CPS CD, Vol.65, 2005
4. HSDB Data Bank, TOMES CPS CD, Vol.65, 2005
5. Hazardous Substance Data Bank, Environment Protection, Administration, Executive Yuan, ROC (Taiwan)
6. Chemwatch Data Bank, 2005-1
7. SDS, GHS in Taiwan, Council of Labor Affairs, Executive Yuan, ROC (Taiwan)

Version	Date	Remark
Version 1	06/01/1998	Original Version.
Version 2	04/20/2001	Updated 10 sections to 16 sections.
Version 3	08/01/2003	Updated “SECTION 9-PHYSICAL AND CHEMICAL PROPERTIES”.
Version 4	01/01/2006	Updated “SECTION 14-TRANSPORTATION INFORMATION”.
Version 5	08/05/2008	Updated each section by GHS SDS.
Prepared by	Safety & Environment Protection Section, Taiwan SM Corporation Kaohsiung Plant.	

Safety Data Sheet
acc. to OSHA HCS

Printing date 05/07/2021 Reviewed on 05/07/2021

1 Identification

· **Product identifier**

· **Trade name:** **Total Organic Carbon Std. 1000 mg/L (ppm), Certified**

· **Article number:** 9570


· **Details of the supplier of the safety data sheet**
· **Manufacturer/Supplier:**
Aqua Solutions, Inc.
6913 Highway 225
DEER PARK, TX 77536
USA
800-256-2586

· **Information department:**
Technical Coordinator
Sherman Nelson shermann@aquasolutions.org
· **Emergency telephone number:**
Chemtrec: 800-424-9300
Canutec: 613-996-6666

2 Hazard(s) identification

· **Classification of the substance or mixture**
The product is not classified, according to the Globally Harmonized System (GHS).

· **Label elements**
· **GHS label elements** Not Applicable
· **Hazard pictograms** Not Applicable
· **Signal word** Not Applicable
· **Hazard statements** Not Applicable
· **Precautionary statements**
If swallowed: Call a poison center/doctor if you feel unwell.
If on skin: Wash with plenty of water.
If in eyes: Rinse cautiously with water for several minutes. Remove contact lenses, if present and easy to do. Continue rinsing.
Dispose of contents/container in accordance with local/regional/national/international regulations.
· **Classification system:**
· **NFPA ratings (scale 0 - 4)**

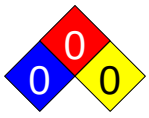

Health = 0
Fire = 0
Reactivity = 0

· **HMIS-ratings (scale 0 - 4)**



Health = 1
Fire = 0
Reactivity = 0

· **Other hazards**
· **Results of PBT and vPvB assessment**
· **PBT:** Not applicable.
· **vPvB:** Not applicable.

(Contd. on page 2)

Safety Data Sheet
acc. to OSHA HCS

Printing date 05/07/2021 Reviewed on 05/07/2021

Trade name: Total Organic Carbon Std.
1000 mg/L (ppm), Certified

(Contd. of page 1)

3 Composition/information on ingredients

· **Chemical characterization: Mixtures**
· **Description:** Mixture of the substances listed below with nonhazardous additions.

· **Dangerous components:** Not Applicable

· **Table of Nonhazardous Ingredients**		
CAS: 7732-18-5	Water	99.558%
CAS: 7647-01-0	Hydrochloric Acid	0.23%
CAS: 877-24-7	Potassium Hydrogen Phthalate	0.212%

4 First-aid measures

· **Description of first aid measures**
· **General information:** No special measures required.
· **After inhalation:** Supply fresh air; consult doctor in case of complaints.
· **After skin contact:** Immediately rinse with water.
· **After eye contact:** Rinse opened eye for several minutes under running water. Then consult a doctor.
· **After swallowing:** If symptoms persist consult doctor.
· **Information for doctor:**
· **Most important symptoms and effects, both acute and delayed** No further relevant information available.
· **Indication of any immediate medical attention and special treatment needed**
No further relevant information available.

5 Fire-fighting measures

· **Extinguishing media**
· **Suitable extinguishing agents:** Use fire fighting measures that suit the environment.
· **Special hazards arising from the substance or mixture** No further relevant information available.
· **Advice for firefighters**
· **Protective equipment:** No special measures required.

6 Accidental release measures

· **Personal precautions, protective equipment and emergency procedures** Not required.
· **Environmental precautions:** Dilute with plenty of water.
· **Methods and material for containment and cleaning up:**
Absorb with liquid-binding material (sand, diatomite, acid binders, universal binders, sawdust).
Dispose contaminated material as waste according to item 13.
· **Reference to other sections**
See Section 7 for information on safe handling.
See Section 8 for information on personal protection equipment.
See Section 13 for disposal information.
· **Protective Action Criteria for Chemicals**

· **PAC-1:**		
CAS: 7647-01-0	Hydrochloric Acid	1.8 ppm
CAS: 877-24-7	Potassium Hydrogen Phthalate	9.6 mg/m³

(Contd. on page 3)

Safety Data Sheet
acc. to OSHA HCS

Trade name: Total Organic Carbon Std.
1000 mg/L (ppm), Certified

(Contd. of page 2)

· **PAC-2:**		
CAS: 7647-01-0	Hydrochloric Acid	22 ppm
CAS: 877-24-7	Potassium Hydrogen Phthalate	110 mg/m³

· **PAC-3:**		
CAS: 7647-01-0	Hydrochloric Acid	100 ppm
CAS: 877-24-7	Potassium Hydrogen Phthalate	630 mg/m³

7 Handling and storage

· **Handling:**
· **Precautions for safe handling** No special measures required.
· **Information about protection against explosions and fires:** No special measures required.

· **Conditions for safe storage, including any incompatibilities**
· **Storage:**
· **Requirements to be met by storerooms and receptacles:** No special requirements.
· **Information about storage in one common storage facility:** Not required.
· **Further information about storage conditions:** None.
· **Specific end use(s)** No further relevant information available.

8 Exposure controls/personal protection

· **Additional information about design of technical systems:** No further data; see item 7.

· **Control parameters**
· **Components with limit values that require monitoring at the workplace:**
The product does not contain any relevant quantities of materials with critical values that have to be monitored at the workplace.
· **Additional information:** The lists that were valid during the creation were used as basis.

· **Exposure controls**
· **Personal protective equipment:**
· **General protective and hygienic measures:**
The usual precautionary measures for handling chemicals should be followed.
· **Breathing equipment:** Not required.
· **Protection of hands:**



Protective gloves

The glove material has to be impermeable and resistant to the product/ the substance/ the preparation.
Due to missing tests no recommendation to the glove material can be given for the product/ the preparation/ the chemical mixture.
Selection of the glove material on consideration of the penetration times, rates of diffusion and the degradation
· **Material of gloves**
The selection of the suitable gloves does not only depend on the material, but also on further marks of quality and varies from manufacturer to manufacturer. As the product is a preparation of several substances, the resistance of the glove material can not be calculated in advance and has therefore to be checked prior to the application.
· **Penetration time of glove material**
The exact break through time has to be found out by the manufacturer of the protective gloves and has to be observed.

(Contd. on page 4)

Safety Data Sheet
acc. to OSHA HCS

Printing date 05/07/2021 Reviewed on 05/07/2021

Trade name: Total Organic Carbon Std.
1000 mg/L (ppm), Certified

(Contd. of page 3)

· **Eye protection:** Goggles recommended during refilling.
· **Body protection:** Protective work clothing

9 Physical and chemical properties

· **Information on basic physical and chemical properties**	
· **General Information**	
· **Appearance:**	
Form:	Liquid
Color:	Clear
· **Odor:**	Odorless
· **Odor threshold:**	Not determined.
· **pH-value:**	Not determined.
· **Change in condition**	
Melting point/Melting range:	0 °C (32 °F)
Boiling point/Boiling range:	100 °C (212 °F)
· **Flash point:**	Not applicable.
· **Flammability (solid, gaseous):**	Not applicable.
· **Decomposition temperature:**	Not determined.
· **Auto igniting:**	Product is not selfigniting.
· **Danger of explosion:**	Product does not present an explosion hazard.
· **Explosion limits:**	
Lower:	Not determined.
Upper:	Not determined.
· **Vapor pressure at 20 °C (68 °F):**	23 hPa (17.3 mm Hg)
· **Density at 20 °C (68 °F):**	1.00113 g/cm³ (8.35443 lbs/gal)
· **Relative density**	Not determined.
· **Vapor density**	Not determined.
· **Evaporation rate**	Not determined.
· **Solubility in / Miscibility with**	
Water:	Fully miscible.
· **Partition coefficient (n-octanol/water):**	Not determined.
· **Viscosity:**	
Dynamic:	Not determined.
Kinematic:	Not determined.
· **Solvent content:**	
Water:	99.6 %
VOC content:	0.00 % 0.0 g/l / 0.00 lb/gal
Solids content:	0.2 %
· **Other information**	No further relevant information available.

US

(Contd. on page 5)

Safety Data Sheet
acc. to OSHA HCS

Printing date 05/07/2021 Reviewed on 05/07/2021

Trade name: Total Organic Carbon Std.
1000 mg/L (ppm), Certified

(Contd. of page 4)

10 Stability and reactivity

· **Reactivity** No further relevant information available.
· **Chemical stability**
· **Thermal decomposition / conditions to be avoided:** No decomposition if used according to specifications.
· **Possibility of hazardous reactions** No dangerous reactions known.
· **Conditions to avoid** No further relevant information available.
· **Incompatible materials:** No further relevant information available.
· **Hazardous decomposition products:** No dangerous decomposition products known.

11 Toxicological information

· **Information on toxicological effects**
· **Acute toxicity:**
· **Primary irritant effect:**
· **on the skin:** No irritant effect.
· **on the eye:** No irritating effect.
· **Sensitization:** No sensitizing effects known.
· **Additional toxicological information:**
The product is not subject to classification according to internally approved calculation methods for preparations:
When used and handled according to specifications, the product does not have any harmful effects according to our experience and the information provided to us.

· **Carcinogenic categories**

· **IARC (International Agency for Research on Cancer)**
None of the ingredients is listed.

· **NTP (National Toxicology Program)**
None of the ingredients is listed.

· **OSHA-Ca (Occupational Safety & Health Administration)**
None of the ingredients is listed.

12 Ecological information

· **Toxicity**
· **Aquatic toxicity:** No further relevant information available.
· **Persistence and degradability** No further relevant information available.
· **Behavior in environmental systems:**
· **Bioaccumulative potential** No further relevant information available.
· **Mobility in soil** No further relevant information available.
· **Additional ecological information:**
· **General notes:** Not hazardous for water.
· **Results of PBT and vPvB assessment**
· **PBT:** Not applicable.
· **vPvB:** Not applicable.
· **Other adverse effects** No further relevant information available.

(Contd. on page 6)

Safety Data Sheet
acc. to OSHA HCS

Printing date 05/07/2021 Reviewed on 05/07/2021

Trade name: Total Organic Carbon Std.
1000 mg/L (ppm), Certified

(Contd. of page 5)

13 Disposal considerations

· **Waste treatment methods**
· **Recommendation:** Smaller quantities can be disposed of with household waste.

· **Uncleaned packagings:**
· **Recommendation:** Disposal must be made according to official regulations.
· **Recommended cleansing agent:** Water, if necessary with cleansing agents.

14 Transport information

· **UN-Number**	
· **DOT, ADN, IMDG, IATA**	Not regulated
· **UN proper shipping name**	
· **DOT, ADN, IATA**	Not regulated
· **IMDG**	Not Regulated
	Not regulated
· **Transport hazard class(es)**	
· **DOT, ADN, IMDG, IATA**	
· **Class**	Not regulated
· **Packing group**	
· **DOT, IMDG, IATA**	Not regulated
· **Environmental hazards:**	
· **Marine pollutant:**	No
· **Special precautions for user**	Not applicable.
· **Transport in bulk according to Annex II of MARPOL73/78 and the IBC Code**	Not applicable.
· **Transport/Additional information:**	
· **DOT**	
· **Remarks:**	Not regulated
· **IMDG**	
· **Remarks:**	Not regulated
· **IATA**	
· **Remarks:**	Not regulated
· **UN "Model Regulation":**	Not regulated

15 Regulatory information

· **Safety, health and environmental regulations/legislation specific for the substance or mixture**
No further relevant information available.
· **Sara**

· **Section 355 (extremely hazardous substances):**
None of the ingredients is listed.

(Contd. on page 7)

Safety Data Sheet
acc. to OSHA HCS

Printing date 05/07/2021 Reviewed on 05/07/2021

Trade name: Total Organic Carbon Std.
1000 mg/L (ppm), Certified

(Contd. of page 6)

· **Section 313 (Specific toxic chemical listings):**
None of the ingredients is listed.

· **TSCA (Toxic Substances Control Act):**

Water	ACTIVE
Hydrochloric Acid	ACTIVE
Potassium Hydrogen Phthalate	ACTIVE

· **Hazardous Air Pollutants**

CAS: 7647-01-0	Hydrochloric Acid

· **Proposition 65**

· **Chemicals known to cause cancer:**
None of the ingredients is listed.

· **Chemicals known to cause reproductive toxicity for females:**
None of the ingredients is listed.

· **Chemicals known to cause reproductive toxicity for males:**
None of the ingredients is listed.

· **Chemicals known to cause developmental toxicity:**
None of the ingredients is listed.

· **Carcinogenic categories**

· **EPA (Environmental Protection Agency)**
None of the ingredients is listed.

· **TLV (Threshold Limit Value)**
None of the ingredients is listed.

· **NIOSH-Ca (National Institute for Occupational Safety and Health)**
None of the ingredients is listed.

· **GHS label elements** Not Applicable
· **Hazard pictograms** Not Applicable
· **Signal word** Not Applicable
· **Hazard statements** Not Applicable
· **Precautionary statements**
If swallowed: Call a poison center/doctor if you feel unwell.
If on skin: Wash with plenty of water.
If in eyes: Rinse cautiously with water for several minutes. Remove contact lenses, if present and easy to do. Continue rinsing.
Dispose of contents/container in accordance with local/regional/national/international regulations.
· **Chemical safety assessment:** A Chemical Safety Assessment has not been carried out.

16 Other information

This information is based on our present knowledge. However, this shall not constitute a guarantee for any specific product features and shall not establish a legally valid contractual relationship.

· **Department issuing SDS:** Environment protection department.
· **Contact:**
· **Date of preparation / last revision**
Revision 0.1, 10-15-19: revised matrix from IPA/Meoh to Methanol STN
Revision 1.0 05-07-2021: updated hazard information. STN
05/07/2021 / -

(Contd. on page 8)

Safety Data Sheet
acc. to OSHA HCS

Printing date 05/07/2021 *Reviewed on 05/07/2021*

Trade name: Total Organic Carbon Std.
1000 mg/L (ppm), Certified

(Contd. of page 7)

· **Abbreviations and acronyms:**
IMDG: International Maritime Code for Dangerous Goods
DOT: US Department of Transportation
IATA: International Air Transport Association
EINECS: European Inventory of Existing Commercial Chemical Substances
ELINCS: European List of Notified Chemical Substances
CAS: Chemical Abstracts Service (division of the American Chemical Society)
NFPA: National Fire Protection Association (USA)
HMIS: Hazardous Materials Identification System (USA)
VOC: Volatile Organic Compounds (USA, EU)
PBT: Persistent, Bioaccumulative and Toxic
vPvB: very Persistent and very Bioaccumulative
NIOSH: National Institute for Occupational Safety
OSHA: Occupational Safety & Health
TLV: Threshold Limit Value
PEL: Permissible Exposure Limit
REL: Recommended Exposure Limit

MATERIAL SAFETY DATA SHEET

(POLYCHLORINATED BIPHENYLS)

COMPOSITION/INFORMATION ON INGREDIENTS

Ingredients Name: polychlorinated biphenyls (PCBs)

HAZARD IDENTIFICATION

Reports of Carcinogenicity: YES

HEALTH HAZARDS ACUTE AND CHRONIC

- **Eyes**: Moderately irritating to eye tissues.
- **Skin**: Can be absorbed through intact skin, may cause de-fatting, potential for chloracne.
- **Inhalation**: Possible liver injury.
- **Ingestion**: Slightly toxic; reasonably anticipated to be carcinogenic.

EFFECTS OF OVER-EXPOSURE

Can cause dermatological symptoms; however, these are reversible upon removal of exposure source.

FIRST AID MEASURES

- **Eyes**: Irrigate immediately with copious quantities of running water for at least 15 minutes if liquid or solid PCBs get into them.
- **Skin:** Contaminated clothing should be removed and the skin washed thoroughly with soap and water. Hot PCBs may cause thermal burns.
- **Inhalation**: Remove to fresh air; if skin rash or respiratory irritation persists, consult a physician (if electrical equipment arcs over, PCBs may decompose to produce hydrochloric acid).
- **Ingestion**: Consult a physician. Do not induce vomiting or give any oily laxatives. (If large amounts are ingested, gastric lavage is suggested).

FIRE FIGHTING MEASURES: Flash Point: >141 ^{o}C (285.8 ^{o}F)

EXTINGUISHING MEDIA: PCBs are fire-resistant compounds.


FIRE-FIGHTING PROCEDURES

Standard fire-fighting wearing apparel and self-contained breathing apparatus should be worn when fighting fires that involve possible exposure to chemical combustion products. Fire fighting equipment should be thoroughly cleaned and decontaminated after use.

UNUSUAL FIRE/EXPLOSION HAZARD

If a PCB transformer is involved in a fire-related incident, the owner of the transformer is required to report the incident. Consult and follow appropriate federal, provincial and local regulations.

***Note**: When askarel liquid becomes involved in a fire, toxic by-products of combustion are typically produced including polychlorinated dibenzofurans and polychlorinated dibenzodioxins, both known carcinogens. The structures of these chemical species are as follows:*

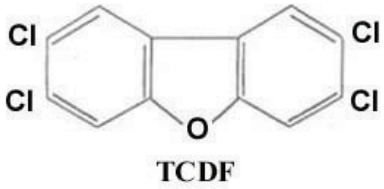


TCDF

$C_{12}H_{8-n}Cl_nO$

$n = 4 - 8$

2,3,7,8-tetrachlorodibenzofuran

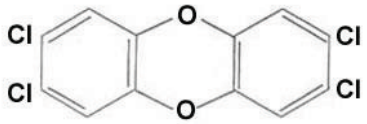

TCDD

$C_{12}H_{8-n}Cl_nO_2$

$n = 4 - 8$

2,3,7,8-tetrachloro-dibenzo-p-dioxin

***Note**: 2,3,7,8-tetrachloro-dibenzo-p-dioxin is one of the most potent teratogenic, mutagenic and carcinogenic agents known to man.*

SPILL RELEASE PROCEDURES

Cleanup & disposal of liquid PCBs are strictly regulated by the federal government. Ventilate area. Contain spill/leak. Remove spill by means of absorptive material. Spill clean-up personnel should use proper protective clothing. All wastes and residues containing PCBs should be collected, containerized, marked and disposed of in the manner prescribed by applicable federal, provincial and local laws.

HANDLING AND STORAGE PRECAUTIONS

Care should be taken to prevent entry into the environment through spills, leakage, use, vaporization, or disposal of liquid. Avoid prolonged breathing of vapours or mists. Avoid contact with eyes or prolonged contact with skin. Comply with all federal, provincial and local regulations.

OTHER PRECAUTIONS

Federal regulations require PCBs, PCB items, storage areas, transformer vaults, and transport vehicles to be appropriately labelled.

RESPIRATORY PROTECTION

Use OHSA approved equipment when airborne exposure limits are exceeded. Full facepiece equipment is recommended and, if used, replaces need for face shield and/or chemical splash goggles. The respirator use limitations specified by the manufacturer must be observed.

VENTILATION

Provide natural or mechanical ventilation to control exposure levels below airborne exposure levels.

PROTECTIVE GLOVES: Wear appropriate chemical resistant gloves to prevent skin contact.

EYE PROTECTION: Wear chemical splash goggles and have eye baths available.

OTHER PROTECTIVE EQUIPMENT

Wear appropriate protective clothing. Provide a safety shower at any location where skin contact can occur.

WORK HYGIENIC PRACTICES

Wash thoroughly after handling. Supplemental safety and health : none

PHYSICAL/CHEMICAL PROPERTIES

- **Vapour pressure:** (mm Hg @100 ^{o}F) 0.005 - 0.00006
- **Viscosity:** (CENTISTOKES) 3.6 - 540
- **Stability indicator/materials to avoid:** Yes
- **Stability Condition to Avoid:** PCBs are very stable, fire-resistant compounds.

HAZARDOUS DECOMPOSITION PRODUCTS

Carbon monoxide, carbon dioxide, hydrogen chloride, phenolics, aldehydes, furans, dioxins

WASTE DISPOSAL METHODS

Consult the applicable PCB regulations prior to any disposal of PCBs or PCB-contaminated items.

SAFETY DATA SHEET

Issuing Date 03-Nov-2015 **Revision Date** 21-Jul-2015 **Revision Number** 1

1. IDENTIFICATION OF THE SUBSTANCE/PREPARATION AND OF THE COMPANY/UNDERTAKING

Product identifier

Product Number	**601**
Product Name	**Total Petroleum Hydrocarbons (TPH) in Water #2**
Synonyms	None

Recommended use of the chemical and restrictions on use

Recommended Use	Laboratory use only
Uses advised against	No information available

Details of the supplier of the safety data sheet

Supplier	ERA a Waters Company
Supplier Address	16341 Table Mountain Parkway, Golden, CO 80403 USA
Non-Emergency Telephone Number	+1-303-431-8454
Supplier Email	sdsinfo@waters.com

Emergency telephone number

Company Emergency Phone Number	In case of EMERGENCY call CHEMTREC Day or Night Within USA and Canada: 800-424-9300 International Call Collect: +1-703-527-3887

2. HAZARDS IDENTIFICATION

Classification

This chemical is considered hazardous by the 2012 OSHA Hazard Communication Standard (29 CFR 1910.1200).

Skin corrosion/irritation	Category 1
Serious eye damage/eye irritation	Category 1

GHS Label elements, including precautionary statements

Emergency Overview

Signal word **Danger**

Hazard Statements

Causes severe skin burns and eye damage



Appearance Clear, colorless **Physical state** Liquid->Liquid **Odor** Odorless

Precautionary Statements - Prevention

Do not breathe dust/fume/gas/mist/vapors/spray
Wash face, hands and any exposed skin thoroughly after handling
Wear protective gloves/protective clothing/eye protection/face protection

Precautionary Statements - Response

Immediately call a POISON CENTER or doctor/physician
Specific treatment (see supplemental first aid instructions on this label)

Eyes
IF IN EYES: Rinse cautiously with water for several minutes. Remove contact lenses, if present and easy to do. Continue rinsing
Immediately call a POISON CENTER or doctor/physician
Skin
IF ON SKIN (or hair): Remove/Take off immediately all contaminated clothing. Rinse skin with water/shower
Wash contaminated clothing before reuse
Inhalation
IF INHALED: Remove victim to fresh air and keep at rest in a position comfortable for breathing
Immediately call a POISON CENTER or doctor/physician
Ingestion
IF SWALLOWED: Rinse mouth. DO NOT induce vomiting

Precautionary Statements - Storage
Store locked up
Precautionary Statements - Disposal
Dispose of contents/container to an approved waste disposal plant

Hazards not otherwise classified (HNOC)

Not applicable
Unknown Toxicity
0 % of the mixture consists of ingredient(s) of unknown toxicity
Other information

No information available
Interactions with Other Chemicals
No information available.

3. COMPOSITION/INFORMATION ON INGREDIENTS

Note: only the components contributing to the product's GHS hazard classification are listed in this section.

Chemical Name	CAS-No	Percent
Hydrochloric Acid	7647-01-0	0.09

4. FIRST AID MEASURES

First aid measures

General Advice	Immediate medical attention is required. Show this safety data sheet to the doctor in attendance.
Eye contact	Rinse immediately with plenty of water, also under the eyelids, for at least 15 minutes. Keep eye wide open while rinsing. Do not rub affected area. Remove contact lenses, if present and easy to do. Continue rinsing. Seek immediate medical attention/advice.
Skin contact	Wash off immediately with soap and plenty of water while removing all contaminated clothes and shoes. Seek immediate medical attention/advice.
Inhalation	Remove to fresh air. If breathing has stopped, give artificial respiration. Get medical attention immediately. Do not use mouth-to-mouth method if victim ingested or inhaled the substance; give artificial respiration with the aid of a pocket mask equipped with a one-way valve or other proper respiratory medical device. If breathing is difficult, (trained personnel should) give oxygen. Delayed pulmonary edema may occur. Get medical attention immediately if symptoms occur.
Ingestion	Do NOT induce vomiting. Rinse mouth immediately and drink plenty of water. Never give anything by mouth to an unconscious person. Call a physician or poison control center immediately.
Self-protection of the first aider	Ensure that medical personnel are aware of the material(s) involved, take precautions to protect themselves and prevent spread of contamination. Avoid contact with skin, eyes or clothing. Avoid direct contact with skin. Use barrier to give mouth-to-mouth resuscitation. Use personal protective equipment as required. Wear personal protective clothing (see section 8).

Most important symptoms and effects, both acute and delayed

Most Important Symptoms and Effects Burning sensation.

Indication of any immediate medical attention and special treatment needed

Notes to Physician Product is a corrosive material. Use of gastric lavage or emesis is contraindicated. Possible perforation of stomach or esophagus should be investigated. Do not give chemical antidotes. Asphyxia from glottal edema may occur. Marked decrease in blood pressure may occur with moist rales, frothy sputum, and high pulse pressure.

5. FIRE-FIGHTING MEASURES

Suitable Extinguishing Media

Use extinguishing measures that are appropriate to local circumstances and the surrounding environment.

Unsuitable Extinguishing Media

CAUTION: Use of water spray when fighting fire may be inefficient.

Specific hazards arising from the chemical

The product causes burns of eyes, skin and mucous membranes. Thermal decomposition can lead to release of irritating gases and vapors.

Uniform Fire Code Corrosive: Other--Liquid

Hazardous Combustion Products

Carbon oxides.

Explosion Data

Sensitivity to Mechanical Impact No.

Sensitivity to Static Discharge No.

Protective equipment and precautions for firefighters

As in any fire, wear self-contained breathing apparatus pressure-demand, MSHA/NIOSH (approved or equivalent) and full protective gear.

6. ACCIDENTAL RELEASE MEASURES

Personal precautions, protective equipment and emergency procedures

Personal precautions Attention! Corrosive material. Avoid contact with skin, eyes or clothing. Ensure adequate ventilation. Use personal protective equipment as required. Evacuate personnel to safe areas. Keep people away from and upwind of spill/leak.

Other Information Refer to protective measures listed in Sections 7 and 8.

Environmental precautions

Environmental precautions Refer to protective measures listed in Sections 7 and 8. Prevent further leakage or spillage if safe to do so. Should not be released into the environment. Do not allow to enter into soil/subsoil. Prevent product from entering drains.

Methods and material for containment and cleaning up

Methods for containment Prevent further leakage or spillage if safe to do so.

Methods for cleaning up Pick up and transfer to properly labeled containers. Soak up with inert absorbent material.

7. HANDLING AND STORAGE

Precautions for safe handling

Handling Handle in accordance with good industrial hygiene and safety practice. Avoid contact with skin, eyes or clothing. In case of insufficient ventilation, wear suitable respiratory equipment. Use only with adequate ventilation and in closed systems. Do not eat, drink or smoke when using this product. Take off contaminated clothing and wash before reuse.

Conditions for safe storage, including any incompatibilities

Storage Keep containers tightly closed in a dry, cool and well-ventilated place. Protect from moisture. Store locked up. Keep out of the reach of children. Store away from other materials.

Incompatible Products Acids. Bases. Oxidizing agent.

8. EXPOSURE CONTROLS/PERSONAL PROTECTION

Control parameters

Exposure Guidelines This product, as supplied, does not contain any hazardous materials with occupational exposure limits established by the region specific regulatory bodies

Chemical Name	ACGIH TLV	OSHA PEL	NIOSH IDLH
Hydrochloric Acid 7647-01-0	Ceiling: 2 ppm	(vacated) Ceiling: 5 ppm (vacated) Ceiling: 7 mg/m^3 Ceiling: 5 ppm Ceiling: 7 mg/m^3	IDLH: 50 ppm Ceiling: 5 ppm Ceiling: 7 mg/m^3

Other Exposure Guidelines Vacated limits revoked by the Court of Appeals decision in AFL-CIO v. OSHA, 965 F.2d 962 (11th Cir., 1992)

Appropriate engineering controls

Engineering Measures Showers
Eyewash stations
Ventilation systems

Individual protection measures, such as personal protective equipment

Eye/face protection Face protection shield.
Skin and body protection Wear protective gloves and protective clothing. Long sleeved clothing. Chemical resistant apron. Impervious gloves.
Respiratory protection No protective equipment is needed under normal use conditions. If exposure limits are exceeded or irritation is experienced, ventilation and evacuation may be required.
Hygiene Measures Handle in accordance with good industrial hygiene and safety practice. Avoid contact with skin, eyes or clothing. Wear suitable gloves and eye/face protection. Do not eat, drink or smoke when using this product. Take off contaminated clothing and wash before reuse. Contaminated work clothing should not be allowed out of the workplace. Regular cleaning of equipment, work area and clothing is recommended. Wash hands before breaks and immediately after handling the product. For environmental protection, remove and wash all contaminated protective equipment before re-use.

9. PHYSICAL AND CHEMICAL PROPERTIES

Physical and Chemical Properties

Physical state Liquid->Liquid
Appearance Clear, colorless
Color No information available
Odor Odorless
Odor Threshold No information available

Property	Values	Remarks Method
pH	<=2	None known
Melting / freezing point	no data available	None known
Boiling point / boiling range	no data available	None known
Flash Point	no data available	None known
Evaporation Rate	no data available	None known
Flammability (solid, gas)	no data available	None known
Flammability Limit in Air		None known
Upper flammability limit	no data available	
Lower flammability limit	no data available	
Vapor pressure	no data available	None known
Vapor density	no data available	None known
Specific Gravity	1	None known
Water Solubility	Soluble in water	None known
Solubility in other solvents	no data available	None known
Partition coefficient: n-octanol/water	no data available	None known
Autoignition temperature	no data available	None known
Decomposition temperature	no data available	None known
Kinematic viscosity	no data available	None known
Dynamic viscosity	no data available	None known

Explosive properties no data available
Oxidizing properties no data available

Other Information

Softening Point no data available
Particle Size no data available
Particle Size Distribution

10. STABILITY AND REACTIVITY

Reactivity

no data available.

Chemical stability
Stable under recommended storage conditions.
Possibility of Hazardous Reactions
None under normal processing.
Hazardous Polymerization
Hazardous polymerization does not occur.
Conditions to avoid
Exposure to air or moisture over prolonged periods.
Incompatible materials
Acids. Bases. Oxidizing agent.
Hazardous Decomposition Products
Carbon oxides.

11. TOXICOLOGICAL INFORMATION

Information on likely routes of exposure

Product Information .

Inhalation Specific test data for the substance or mixture is not available. Corrosive by inhalation. (based on components). Inhalation of corrosive fumes/gases may cause coughing, choking, headache, dizziness, and weakness for several hours. Pulmonary edema may occur with tightness in the chest, shortness of breath, bluish skin, decreased blood pressure, and increased heart rate. Inhaled corrosive substances can lead to a toxic edema of the lungs. Pulmonary edema can be fatal. May cause irritation of respiratory tract.

Eye contact Specific test data for the substance or mixture is not available. Causes burns. (based on components). Corrosive to the eyes and may cause severe damage including blindness. Causes serious eye damage. May cause irreversible damage to eyes.

Skin contact Specific test data for the substance or mixture is not available. May cause irritation. Prolonged contact may cause redness and irritation.

Ingestion Specific test data for the substance or mixture is not available. Causes burns. (based on components). Ingestion causes burns of the upper digestive and respiratory tracts. May cause severe burning pain in the mouth and stomach with vomiting and diarrhea of dark blood. Blood pressure may decrease. Brownish or yellowish stains may be seen around the mouth. Swelling of the throat may cause shortness of breath and choking. May cause lung damage if swallowed. May be fatal if swallowed and enters airways. Ingestion may cause irritation to mucous membranes. Ingestion may cause gastrointestinal irritation, nausea, vomiting and diarrhea.

Component Information

Chemical Name	Oral LD50	Dermal LD50	Inhalation LC50
Hydrochloric Acid 7647-01-0	238 - 277 mg/kg (Rat)	> 5010 mg/kg (Rabbit)	= 1.68 mg/L (Rat) 1 h

Information on toxicological effects

Symptoms Erythema (skin redness). Burning. May cause blindness. Coughing and/ or wheezing.

Delayed and immediate effects as well as chronic effects from short and long-term exposure

Sensitization No information available.
Carcinogenicity The table below indicates whether each agency has listed any ingredient as a carcinogen.

Chemical Name	ACGIH	IARC	NTP	OSHA
Hydrochloric Acid 7647-01-0		Group 1 Group 3		X

Reproductive toxicity No information available.
STOT - single exposure No information available.
STOT - repeated exposure No information available.
Chronic toxicity No known effect based on information supplied. Chronic exposure to corrosive fumes/gases may cause erosion of the teeth followed by jaw necrosis. Bronchial irritation with chronic cough and frequent attacks of pneumonia are common. Gastrointestinal disturbances may also be seen.
Target Organ Effects Respiratory system. Eyes. Skin. Gastrointestinal tract (GI).
Aspiration Hazard No information available.

Numerical measures of toxicity Product Information
The following values are calculated based on chapter 3.1 of the GHS document
Not applicable

12. ECOLOGICAL INFORMATION

Ecotoxicity
Harmful to aquatic life.

Chemical Name	Toxicity to Algae	Toxicity to Fish	Toxicity to Microorganisms	Daphnia Magna (Water Flea)
Hydrochloric Acid 7647-01-0		96h LC50: = 282 mg/L (Gambusia affinis)		

Persistence and Degradability
No information available.
Bioaccumulation
No information available

Other adverse effects
No information available.

13. DISPOSAL CONSIDERATIONS

Waste treatment methods

Disposal methods This material, as supplied, is a hazardous waste according to federal regulations (40 CFR 261).
Contaminated Packaging Dispose of contents/containers in accordance with local regulations.
US EPA Waste Number D002

California Hazardous Waste Codes 791

14. TRANSPORT INFORMATION

DOT Not regulated
Proper Shipping Name NON REGULATED
Hazard Class N/A

TDG Not regulated

MEX Not regulated

ICAO Not regulated

IATA Not regulated
Proper Shipping Name NON REGULATED
Special Provisions None

IMDG Not regulated
Special Provisions None
Marine Pollutant Not applicable

RID Not regulated
Special Provisions None

ADR Not regulated
Special Provisions None

ADN Not regulated

15. REGULATORY INFORMATION

International Inventories

TSCA	Complies
DSL	All components are listed either on the DSL or NDSL.
ENCS	Contact supplier for inventory compliance status
KECL	Contact supplier for inventory compliance status
PICCS	Contact supplier for inventory compliance status
AICS	Contact supplier for inventory compliance status

TSCA - United States Toxic Substances Control Act Section 8(b) Inventory
DSL/NDSL - Canadian Domestic Substances List/Non-Domestic Substances List
EINECS/ELINCS - European Inventory of Existing Chemical Substances/European List of Notified Chemical Substances
ENCS - Japan Existing and New Chemical Substances
IECSC - China Inventory of Existing Chemical Substances
KECL - Korean Existing and Evaluated Chemical Substances
PICCS - Philippines Inventory of Chemicals and Chemical Substances
AICS - Australian Inventory of Chemical Substances

US Federal Regulations

SARA 313

Section 313 of Title III of the Superfund Amendments and Reauthorization Act of 1986 (SARA). This product contains a chemical or chemicals which are subject to the reporting requirements of the Act and Title 40 of the Code of Federal Regulations, Part 372

Chemical Name	CAS-No	Percent	SARA 313 - Threshold Values %
Hydrochloric Acid - 7647-01-0	7647-01-0	0.09	1.0

SARA 311/312 Hazard Categories

Acute Health Hazard	Yes
Chronic Health Hazard	No
Fire Hazard	No
Sudden release of pressure hazard	No
Reactive Hazard	No

CWA (Clean Water Act)

This product does not contain any substances regulated as pollutants pursuant to the Clean Water Act (40 CFR 122.21 and 40 CFR 122.42)

Chemical Name	CWA - Reportable Quantities	CWA - Toxic Pollutants	CWA - Priority Pollutants	CWA - Hazardous Substances
Hydrochloric Acid 7647-01-0	5000 lb			X

CERCLA

This material, as supplied, does not contain any substances regulated as hazardous substances under the Comprehensive Environmental Response Compensation and Liability Act (CERCLA) (40 CFR 302) or the Superfund Amendments and Reauthorization Act (SARA) (40 CFR 355). There may be specific reporting requirements at the local, regional, or state level

pertaining to releases of this material

Chemical Name	Hazardous Substances RQs	Extremely Hazardous Substances RQs	RQ
Hydrochloric Acid 7647-01-0	5000 lb	5000 lb	RQ 5000 lb final RQ RQ 2270 kg final RQ

US State Regulations

California Proposition 65

This product does not contain any Proposition 65 chemicals.

U.S. State Right-to-Know Regulations

.

International Regulations

Component	Carcinogen Status	Exposure Limits
Hydrochloric Acid 7647-01-0 (0.09)		Mexico: Ceiling 5 ppm Mexico: Ceiling 7 mg/m^3

Canada
WHMIS Hazard Class
Not determined

16. OTHER INFORMATION

NFPA	**Health Hazards** 3	**Flammability** 0	**Instability** 0	**Physical and Chemical Hazards** -
HMIS	**Health Hazards** 3	**Flammability** 0	**Physical Hazard** 0	**Personal Protection** X

Prepared By
Product Stewardship
23 British American Blvd.
Latham, NY 12110
1-800-572-6501

Issuing Date 03-Nov-2015
Revision Date 21-Jul-2015
Revision Note No information available

Disclaimer

The information provided in this Safety Data Sheet is correct to the best of our knowledge, information and belief at the date of its publication. The information given is designed only as a guidance for safe handling, use, processing, storage, transportation, disposal and release and is not to be considered a warranty or quality specification. The information relates only to the specific material designated and may not be valid for such material used in combination with any other materials or in any process, unless specified in the text

The supplier identified below generated this SDS using the UL SDS template. UL did not test, certify, or approve the substance described in this SDS, and all information in this SDS was provided by the supplier or was reproduced from publically available regulatory data sources. UL makes no representations or warranties regarding the completeness or accuracy of the information in this SDS and disclaims all liability in connection with the use of this information or the substance described in this SDS. The layout, appearance and format of this SDS is © 2014 UL LLC. All rights reserved

End of Safety Data Sheet

SAFETY DATA SHEET
Xylene

SECTION 1: Identification of the substance/mixture and of the company/undertaking

Date issued 11.11.2013

1.1. Product identifier

Product name	Xylene
Chemical name	Xylene
Synonyms	Xylol, dimethyl benzene, xylenol
REACH Reg No.	01-2119488216-32-0000
CAS no.	1330-20-7
EC no.	215-535-7
Index no.	601-022-00-9
Article no.	13000000

1.2. Relevant identified uses of the substance or mixture and uses advised against

Use of the substance/preparation For the preparation of paints and as a solvent. General purpose cleaner.

1.3. Details of the supplier of the safety data sheet

Manufacturer

Company name	Fred Holmberg & Co AB
Office address	Geijersgatan 8
Postal address	Box 60056
Postcode	S-216 10
City	Limhamn
Country	Sweden
Tel	+46 (0)40 15 79 20
Fax	+46 (0)40 16 22 95
E-mail	info@holmberg.se
Website	http://www.holmberg.se/en/

1.4. Emergency telephone number

Emergency telephone 112 (Europe)

SECTION 2: Hazards identification

2.1. Classification of substance or mixture

Classification according to 67/548/EEC or 1999/45/EC	Xi; R38 Xn; R20/21 R10
Classification according to Regulation (EC) No 1272/2008 [CLP/GHS]	Flam. Liq. 3; H226; Acute tox. 4; H312; Skin Irrit. 2; H315; Acute tox. 4; H332;

2.2. Label elements

Hazard Pictograms (CLP)



Signal word	Danger
Hazard statements	H226 Flammable liquid and vapour. H312 Harmful in contact with skin. H315 Causes skin irritation. H332 Harmful if inhaled.
Precautionary statements	P210 Keep away from heat/sparks/open flames/hot surfaces. – No smoking. P233 Keep container tightly closed. P243 Take precautionary measures against static discharge. P280 Wear protective gloves/protective clothing/eye protection/face protection. P301 + P310 IF SWALLOWED: Immediately call a POISON CENTER or doctor/physician. P303 + P361 + P353 IF ON SKIN (or hair): Remove/Take off immediately all contaminated clothing. Rinse skin with water/shower. P331 Do NOT induce vomiting. P403 + P235 Store in a well-ventilated place. Keep cool.

2.3. Other hazards

Other hazards	Not known.

SECTION 3: Composition/information on ingredients

3.2. Mixtures

Substance	Identification	Classification	Contents
Xylene	CAS no.: 1330-20-7 EC no.: 215-535-7 Index no.: 601-022-00-9	R10 Xn; R20/21 Xi; R38 Flam. Liq. 3; H226 Acute tox. 4; H332 Acute tox. 4; H312 Skin Irrit. 2; H315 Note : C	75 - 90 %
Ethylbenzene	CAS no.: 100-41-4 EC no.: 202-849-4 Index no.: 601-023-00-4 Synonyms: Ethylbenzene	F; R11 Xn; R20 Flam. Liq. 2; H225 Acute tox. 4; H332	10 - 25 %

Column headings	CAS no. = Chemical Abstracts Service; EU (Einecs or Elincs number) = European inventory of Existing Commercial Chemical Substances; Ingredient name = Name as specified in the substance list (substances that are not included in the substance list must be translated, if possible). Contents given in; %, %wt/wt, %vol/wt, %vol/vol, mg/m3, ppb, ppm, weight%, vol%
HH/HF/HE	T+ = Very toxic, T = Toxic, C = Corrosive, Xn = Harmful, Xi = Irritating, E = Explosive, O = Oxidizing, F+ = Extremly flammable, F = Very flammable, N = Environmental hazard

SECTION 4: First aid measures

4.1. Description of first aid measures

Inhalation	Move the exposed person to fresh air at once. Get medical attention if any discomfort continues.
Skin contact	Remove contaminated clothes and rinse skin thoroughly with water.
Eye contact	Immediately flush with plenty of water for up to 15 minutes. Remove any contact lenses and open eyes wide apart. Get medical attention if any discomfort continues.
Ingestion	NEVER MAKE AN UNCONSCIOUS PERSON VOMIT OR DRINK FLUIDS! Do not induce vomiting. Rinse mouth with water. Get medical attention.

4.2. Most important symptoms and effects, both acute and delayed

Information for health personnel	Treat Symptomatically. Do not give victim anything to drink if he is

unconscious.

4.3. Indication of any immediate medical attention and special treatment needed

Specific details on antidotes	No recommendation given.

SECTION 5: Firefighting measures

5.1. Extinguishing media

Suitable extinguishing media	Extinguish with alcohol-resistant foam, carbon dioxide, dry powder or water fog.

5.2. Special hazards arising from the substance or mixture

Fire and explosion hazards	Solvent vapours may form explosive mixtures with air.
Hazardous combustion products	Fire creates: Carbon monoxide (CO). Carbon dioxide (CO2).

5.3. Advice for firefighters

Fire fighting procedures	No specific fire fighting procedure given.

SECTION 6: Accidental release measures

6.1. Personal precautions, protective equipment and emergency procedures

Personal protection measures	Ensure suitable personal protection (including respiratory protection) during removal of spillages in a confined area. Ventilate well. Stop leak if possible without risk. Avoid contact with skin and eyes. Do not breathe vapour.

6.2. Environmental precautions

Environmental precautionary measures	Avoid discharge into drains, water courses or onto the ground.

6.3. Methods and material for containment and cleaning up

Cleaning method	Dam and absorb spillages with sand, earth or other non-combustible material.

6.4. Reference to other sections

Other instructions	No recommendation given.

SECTION 7: Handling and storage

7.1. Precautions for safe handling

Handling	Keep away from heat, sparks and open flame. Take precautionary measures against static discharges. Mechanical ventilation may be required.

Protective Safety Measures

Advice on general occupational hygiene	Provide easy access to water supply and eye wash facilities.

7.2. Conditions for safe storage, including any incompatibilities

Storage	Keep away from heat, sparks and open flame. Ground container and transfer equipment to eliminate static electric sparks. Store in a cool and well-ventilated place.

7.3. Specific end use(s)

Specific use(s)	Not entered.

SECTION 8: Exposure controls/personal protection

8.1. Control parameters

DNEL / PNEC

Method of testing	Contents
DNEL	Group: Industrial Exposure route: Inhalation Exposure frequency: Short term (acute) Critical Component: Etylbenzen Value: 289 mg/kg/dag

DNEL	Group: Industrial Exposure route: Inhalation Exposure frequency: Long term (repeated) Critical Component: Etylbenzen Type of effect: Systemic effect Value: 77 mg/kg/dag
DNEL	Group: Industrial Exposure route: Dermal Exposure frequency: Long term (repeated) Critical Component: Etylbenzen Type of effect: Systemic effect Value: 180 mg/kg/dag
DNEL	Group: Consumer Exposure route: Inhalation Exposure frequency: Long term (repeated) Critical Component: Etylbenzen Type of effect: Systemic effect Value: 14,8 mg/kg/dag
DNEL	Group: Consumer Exposure route: Dermal Exposure frequency: Long term (repeated) Critical Component: Etylbenzen Type of effect: Systemic effect Value: 108 mg/kg/dag
DNEL	Group: Consumer Exposure route: Oral Exposure frequency: Long term (repeated) Critical Component: Etylbenzen Type of effect: Systemic effect Value: 1,6 mg/kg/dag
DNEL	Group: Industrial Exposure route: Inhalation Exposure frequency: Short term (acute) Critical Component: xylen Value: 442 mg/kg/dag
DNEL	Group: Industrial Exposure route: Inhalation Exposure frequency: Long term (repeated) Critical Component: xylen Type of effect: Systemic effect Value: 221 mg/kg/dag
DNEL	Group: Industrial Exposure route: Dermal Exposure frequency: Long term (repeated) Critical Component: xylen Type of effect: Systemic effect Value: 3182 mg/kg/dag
DNEL	Group: Consumer Exposure route: Inhalation Exposure frequency: Short term (acute) Critical Component: xylen Value: 260 mg/kg/dag
DNEL	Group: Consumer Exposure route: Inhalation Exposure frequency: Long term (repeated) Critical Component: xylen Type of effect: Systemic effect

	Value: 65,3 mg/kg/dag
DNEL	Group: Consumer Exposure route: Dermal Exposure frequency: Long term (repeated) Critical Component: xylen Type of effect: Systemic effect Value: 1872 mg/kg/dag
DNEL	Group: Consumer Exposure route: Oral Exposure frequency: Long term (repeated) Critical Component: xylen Type of effect: Systemic effect Value: 12,5 mg/kg/dag
Exposure guidelines	Country of origin: Sverige Limit value type: NGV 200 mg/m3 OEL Short Term Value: 450 mg/m3 Source: Nationella hygieniska gränsvärden, AFS 2005:17
Other Information	Ovanstående NGV resp. KTV gäller både xylen och etylbenzen

8.2. Exposure controls

Occupational exposure limits: Provide adequate ventilation. Observe Occupational Exposure Limits and minimise the risk of inhalation of vapours. Protective gloves and goggles are recommended. Provide eyewash, quick drench.

Safety signs



Respiratory protection

Respiratory protection: Respiratory protection must be used if air contamination exceeds acceptable level. Use respiratory equipment with gas filter, type A2.

Hand protection

Hand protection: Use protective gloves. Chemical resistant gloves required for prolonged or repeated contact. Gloves of nitrile rubber, PVA or Viton are recommended.

Eye / face protection

Eye protection: Use safety goggles or face shield in case of splash risk.

Skin protection

Skin protection (except hands): Wear appropriate clothing to prevent any possibility of skin contact.

Hygiene / Environmental

Specific hygiene measures: Wash hands after contact.

SECTION 9: Physical and chemical properties

9.1. Information on basic physical and chemical properties

Physical state	Fluid.
Colour	Colourless.
Odour	Aromatic.
Comments, pH (as supplied)	Not relevant.
Melting point/melting range	Value: < -48 °C
Boiling point / boiling range	Value: 136-145 °C
Flash point	Value: 27 °C
Evaporation rate	Value: 13,5
Explosion limit	Value: 1-7,1 %
Vapour pressure	Value: 1 kPa Test temperature: 20 °C

Vapour density	Value: 3,7
Specific gravity	Value: 0,870 kg/m3 Test temperature: 20 °C
Solubility description	Soluble in: Organic solvents. Not soluble in water.
Partition coefficient: n-octanol/water	Value: 3,15
Spontaneous combustability	Value: > 432-530 °C
Viscosity	Value: < 0,90 mPas Method of testing: Kinematisk Test temperature: 25 °C

9.2. Other information

SECTION 10: Stability and reactivity

10.1. Reactivity

Reactivity: Heating may cause a fire.

10.2. Chemical stability

Stability: Stable under the prescribed storage conditions.

10.3. Possibility of hazardous reactions

Possibility of hazardous reactions: Not known.

10.4. Conditions to avoid

Conditions to avoid: Avoid heat, flames and other sources of ignition.

10.5. Incompatible materials

Materials to avoid: Avoid contact with oxidising agents (e.g. nitric acid, peroxides and chromates). Strong acids.

10.6. Hazardous decomposition products

Hazardous decomposition products: Fire creates: Carbon monoxide (CO). Carbon dioxide (CO_2).

SECTION 11: Toxicological information

11.1. Information on toxicological effects

Toxicological Information:

Other toxicological data: Acute Toxicity (Oral LD50): mg/kg (oral rat) > 2000
Acute Toxicity (Inhalation LC50): mg/l (vapours) (4h) > 20
Acute Toxicity (Dermal LD50): mg/kg Rabbit > 2000

Toxicological data for substances

Potential acute effects

Inhalation	In high concentrations, vapours are narcotic and may cause headache, fatigue, dizziness and nausea. Icke klassificerad som aspirationstoxisk (Not classified as asp. tox.)
Skin contact	Prolonged or frequent contact may cause redness, itching, eczema and skin cracking. Defats the skin.
Eye contact	May irritate and cause redness and pain.
Ingestion	Ingestion of large amounts may cause unconsciousness. However, ingestion may cause nausea, headache, dizziness and intoxication. Ingestion may cause irritation of the gastrointestinal tract, vomiting and diarrhoea. May cause irritation to the mouth and throat.

Delayed effects / repeated exposure

Sensitisation	Not known.
Chronic effects	None known.

Carcinogenic, Mutagenic or Reprotoxic

Carcinogenicity	None.
Mutagenicity	Not known.
Teratogenic properties	Suspected of damaging the unborn child

Reproductive toxicity	Not known.

SECTION 12: Ecological information

12.1. Toxicity

Acute aquatic, fish	Value: 2 mg/l Method of testing: LC50 Fish, species: Roccus saxatilis Duration: 96h
Acute aquatic, algae	Value: > 3,2 mg/l Method of testing: IC50 Algae, species: Selenastrum Capricornum Duration: 72h
Acute aquatic, Daphnia	Value: 8,5 mg/l Method of testing: EC50 Daphnia, species: Daphnia magna Duration: 48h

12.2. Persistence and degradability

Persistence and degradability description	Lättnedbrytbar av biologiska organismer.
Chemical oxygen demand (COD)	Value: 5 Method of testing: COD
Biological oxygen demand (BOD)	Value: 0,55 Method of testing: BOD

12.3. Bioaccumulative potential

Bioaccumulative potential	Will not bio-accumulate.
Bioconcentration factor (BCF)	Value: 22 Method of testing: BCF

12.4. Mobility in soil

Mobility	The product is insoluble in water and will spread on the water surface.

12.5. Results of PBT and vPvB assessment

PBT assessment results	This substance is not classified as PBT or vPvB.

12.6. Other adverse effects

Other adverse effects / Remarks	None known.

SECTION 13: Disposal considerations

13.1. Waste treatment methods

Specify the appropriate methods of disposal	Confirm disposal procedures with environmental engineer and local regulations. Absorb in vermiculite or dry sand and dispose of at a licenced hazardous waste collection point. Liquid components can be disposed of by incineration.
Product classified as hazardous waste	Yes
Packaging classified as hazardous waste	Yes

SECTION 14: Transport information

14.1. UN number

ADR	1307
RID	1307
IMDG	1307
ICAO/IATA	1307

14.2. UN proper shipping name

ADR	XYLENES

RID	XYLENES
IMDG	XYLENES
ICAO/IATA	XYLENES

14.3. Transport hazard class(es)

ADR	3
Hazard no.	30
RID	3
ADN	33
IMDG	3
ICAO/IATA	3

14.4. Packing group

ADR	III
RID	III
IMDG	III
ICAO/IATA	III

14.5. Environmental hazards

Comment	Not relevant.

14.6. Special precautions for user

EmS	F-E, S-D

14.7. Transport in bulk according to Annex II of MARPOL 73/78 and the IBC Code

SECTION 15: Regulatory information

EC no.	215-535-7

15.1. Safety, health and environmental regulations/legislation specific for the substance or mixture

Other Label Information	Regulation (EC) No 1272/2008 of the European Parliament and of the Council of 16 December 2008 on classification, labelling and packaging of substances and mixtures, amending and repealing Directives 67/548/EEC and 1999/45/EC, and amending Regulation (EC) No 1907/2006 with amendments.
Legislation and regulations	Dangerous Substance Directive 67/548/EEC. The Chemicals (Hazard Information and Packaging for Supply) Regulations 2009 (S.I 2009 No. 716). The List of Wastes (England) (Amendment) Regulations 2005. (SI 2005 No. 895). Avfallsförordningen (2011:927).

15.2. Chemical safety assessment

SECTION 16: Other information

Hazard symbol



R-phrases	R10 Flammable. R38 Irritating to skin. R20/22 Harmful by inhalation and if swallowed. R38 Irritating to skin.
S-phrases	S7 Keep container tightly closed. S16 Keep away from sources of ignition - No smoking.
Classification according to Regulation (EC) No 1272/2008 [CLP/GHS]	Flam. Liq. 3; H226; Acute tox. 4; H312; Skin Irrit. 2; H315;

	Acute tox. 4; H332;
List of relevant R-phrases (under headings 2 and 3).	R38 Irritating to skin. R11 Highly flammable. R10 Flammable. R20/21 Harmful by inhalation and in contact with skin. R20 Harmful by inhalation.
List of relevant H-phrases (Section 2 and 3).	H332 Harmful if inhaled. H312 Harmful in contact with skin. H225 Highly flammable liquid and vapour. H226 Flammable liquid and vapour. H315 Causes skin irritation.
Responsible for safety data sheet	Fred Holmberg & Co AB

SAFETY DATA SHEET

Version 4.10
Revision Date 05/27/2016
Print Date 01/23/2017

1. PRODUCT AND COMPANY IDENTIFICATION

1.1 Product identifiers

Product name : *trans*-1,2-Dichloroethene

Product Number : 48527
Brand : Supelco
Index-No. : 602-026-00-3

CAS-No. : 156-60-5

1.2 Relevant identified uses of the substance or mixture and uses advised against

Identified uses : Laboratory chemicals, Synthesis of substances

1.3 Details of the supplier of the safety data sheet

Company : Sigma-Aldrich
3050 Spruce Street
SAINT LOUIS MO 63103
USA

Telephone : +1 800-325-5832
Fax : +1 800-325-5052

1.4 Emergency telephone number

Emergency Phone # : +1-703-527-3887 (CHEMTREC)

2. HAZARDS IDENTIFICATION

2.1 Classification of the substance or mixture

GHS Classification in accordance with 29 CFR 1910 (OSHA HCS)
Flammable liquids (Category 2), H225
Acute toxicity, Inhalation (Category 4), H332
Acute aquatic toxicity (Category 3), H402
Chronic aquatic toxicity (Category 3), H412

For the full text of the H-Statements mentioned in this Section, see Section 16.

2.2 GHS Label elements, including precautionary statements

Pictogram



Signal word Danger

Hazard statement(s)
H225 Highly flammable liquid and vapour.
H332 Harmful if inhaled.
H412 Harmful to aquatic life with long lasting effects.

Precautionary statement(s)
P210 Keep away from heat/sparks/open flames/hot surfaces. No smoking.
P233 Keep container tightly closed.
P240 Ground/bond container and receiving equipment.
P241 Use explosion-proof electrical/ ventilating/ lighting/ equipment.
P242 Use only non-sparking tools.

P243	Take precautionary measures against static discharge.
P261	Avoid breathing dust/ fume/ gas/ mist/ vapours/ spray.
P271	Use only outdoors or in a well-ventilated area.
P273	Avoid release to the environment.
P280	Wear protective gloves/ eye protection/ face protection.
P303 + P361 + P353	IF ON SKIN (or hair): Remove/ Take off immediately all contaminated clothing. Rinse skin with water/ shower.
P304 + P340 + P312	IF INHALED: Remove victim to fresh air and keep at rest in a position comfortable for breathing. Call a POISON CENTER or doctor/ physician if you feel unwell.
P370 + P378	In case of fire: Use dry sand, dry chemical or alcohol-resistant foam for extinction.
P403 + P235	Store in a well-ventilated place. Keep cool.
P501	Dispose of contents/ container to an approved waste disposal plant.

2.3 Hazards not otherwise classified (HNOC) or not covered by GHS - none

3. COMPOSITION/INFORMATION ON INGREDIENTS

3.1 Substances

Synonyms : *trans*-1,2-Dichloroethene
trans-1,2-Dichloroethylene
trans-Acetylene dichloride

Formula : $C_2H_2Cl_2$
Molecular weight : 96.94 g/mol
CAS-No. : 156-60-5
EC-No. : 205-860-2
Index-No. : 602-026-00-3

Hazardous components

Component	Classification	Concentration
trans-Dichloroethylene		
	Flam. Liq. 2; Acute Tox. 4; Aquatic Acute 3; Aquatic Chronic 3; H225, H332, H412	<= 100 %

For the full text of the H-Statements mentioned in this Section, see Section 16.

4. FIRST AID MEASURES

4.1 Description of first aid measures

General advice
Consult a physician. Show this safety data sheet to the doctor in attendance.Move out of dangerous area.

If inhaled
If breathed in, move person into fresh air. If not breathing, give artificial respiration. Consult a physician.

In case of skin contact
Wash off with soap and plenty of water. Consult a physician.

In case of eye contact
Flush eyes with water as a precaution.

If swallowed
Do NOT induce vomiting. Never give anything by mouth to an unconscious person. Rinse mouth with water. Consult a physician.

4.2 Most important symptoms and effects, both acute and delayed

The most important known symptoms and effects are described in the labelling (see section 2.2) and/or in section 11

4.3 Indication of any immediate medical attention and special treatment needed

No data available

5. FIREFIGHTING MEASURES

5.1 Extinguishing media

Suitable extinguishing media
Use water spray, alcohol-resistant foam, dry chemical or carbon dioxide.

5.2 Special hazards arising from the substance or mixture
No data available

5.3 Advice for firefighters
Wear self-contained breathing apparatus for firefighting if necessary.

5.4 Further information
Use water spray to cool unopened containers.

6. ACCIDENTAL RELEASE MEASURES

6.1 Personal precautions, protective equipment and emergency procedures
Use personal protective equipment. Avoid breathing vapours, mist or gas. Ensure adequate ventilation. Remove all sources of ignition. Evacuate personnel to safe areas. Beware of vapours accumulating to form explosive concentrations. Vapours can accumulate in low areas.
For personal protection see section 8.

6.2 Environmental precautions
Prevent further leakage or spillage if safe to do so. Do not let product enter drains. Discharge into the environment must be avoided.

6.3 Methods and materials for containment and cleaning up
Contain spillage, and then collect with an electrically protected vacuum cleaner or by wet-brushing and place in container for disposal according to local regulations (see section 13).

6.4 Reference to other sections
For disposal see section 13.

7. HANDLING AND STORAGE

7.1 Precautions for safe handling
Avoid contact with skin and eyes. Avoid inhalation of vapour or mist.
Use explosion-proof equipment.Keep away from sources of ignition - No smoking.Take measures to prevent the build up of electrostatic charge.
For precautions see section 2.2.

7.2 Conditions for safe storage, including any incompatibilities
Keep container tightly closed in a dry and well-ventilated place. Containers which are opened must be carefully resealed and kept upright to prevent leakage.

Recommended storage temperature 2 - 8 °C

Light sensitive. Air and moisture sensitive. Refrigerate before opening.
Storage class (TRGS 510): Flammable liquids

7.3 Specific end use(s)
Apart from the uses mentioned in section 1.2 no other specific uses are stipulated

8. EXPOSURE CONTROLS/PERSONAL PROTECTION

8.1 Control parameters

Components with workplace control parameters

Component	CAS-No.	Value	Control parameters	Basis
trans-Dichloroethylene	156-60-5	TWA	200.000000 ppm	USA. ACGIH Threshold Limit Values (TLV)
	Remarks	Central Nervous System impairment Eye irritation		

		TWA	200.000000 ppm	USA. ACGIH Threshold Limit Values (TLV)
		Central Nervous System impairment Eye irritation		
		TWA	200 ppm	USA. ACGIH Threshold Limit Values (TLV)
		Central Nervous System impairment Eye irritation		

8.2 Exposure controls

Appropriate engineering controls
Handle in accordance with good industrial hygiene and safety practice. Wash hands before breaks and at the end of workday.

Personal protective equipment

Eye/face protection
Face shield and safety glasses Use equipment for eye protection tested and approved under appropriate government standards such as NIOSH (US) or EN 166(EU).

Skin protection
Handle with gloves. Gloves must be inspected prior to use. Use proper glove removal technique (without touching glove's outer surface) to avoid skin contact with this product. Dispose of contaminated gloves after use in accordance with applicable laws and good laboratory practices. Wash and dry hands.

Body Protection
Complete suit protecting against chemicals, Flame retardant antistatic protective clothing., The type of protective equipment must be selected according to the concentration and amount of the dangerous substance at the specific workplace.

Respiratory protection
Where risk assessment shows air-purifying respirators are appropriate use a full-face respirator with multi-purpose combination (US) or type AXBEK (EN 14387) respirator cartridges as a backup to engineering controls. If the respirator is the sole means of protection, use a full-face supplied air respirator. Use respirators and components tested and approved under appropriate government standards such as NIOSH (US) or CEN (EU).

Control of environmental exposure
Prevent further leakage or spillage if safe to do so. Do not let product enter drains. Discharge into the environment must be avoided.

9. PHYSICAL AND CHEMICAL PROPERTIES

9.1 Information on basic physical and chemical properties

a)	Appearance	Form: liquid, clear Colour: light yellow
b)	Odour	No data available
c)	Odour Threshold	No data available
d)	pH	No data available
e)	Melting point/freezing point	Melting point/range: -50 °C (-58 °F) - lit.
f)	Initial boiling point and boiling range	48 °C (118 °F) - lit.
g)	Flash point	6.0 °C (42.8 °F) - closed cup
h)	Evaporation rate	No data available
i)	Flammability (solid, gas)	No data available
j)	Upper/lower flammability or	Upper explosion limit: 12.8 %(V) Lower explosion limit: 9.7 %(V)

	explosive limits	
k)	Vapour pressure	No data available
l)	Vapour density	No data available
m)	Relative density	1.257 g/cm3 at 25 °C (77 °F)
n)	Water solubility	No data available
o)	Partition coefficient: n-octanol/water	No data available
p)	Auto-ignition temperature	No data available
q)	Decomposition temperature	No data available
r)	Viscosity	No data available
s)	Explosive properties	No data available
t)	Oxidizing properties	No data available

9.2 Other safety information
No data available

10. STABILITY AND REACTIVITY

10.1 Reactivity
No data available

10.2 Chemical stability
Stable under recommended storage conditions.

10.3 Possibility of hazardous reactions
Vapours may form explosive mixture with air.

10.4 Conditions to avoid
Heat, flames and sparks.

10.5 Incompatible materials
Oxidizing agents, Bases

10.6 Hazardous decomposition products
Hazardous decomposition products formed under fire conditions. - Carbon oxides, Hydrogen chloride gas
Other decomposition products - No data available
In the event of fire: see section 5

11. TOXICOLOGICAL INFORMATION

11.1 Information on toxicological effects

Acute toxicity
LD50 Oral - Rat - 1,235 mg/kg

LD50 Oral - Mouse - 2,122 mg/kg
Remarks: Behavioral:Altered sleep time (including change in righting reflex). Behavioral:Somnolence (general depressed activity). Behavioral:Ataxia.

LC50 Inhalation - Rat - 24100 ppm
Remarks: Behavioral:Somnolence (general depressed activity).

LD50 Dermal - Rabbit - > 5,000 mg/kg
Remarks: Prolonged skin contact may cause skin irritation and/or dermatitis. Nutritional and Gross Metabolic:Weight loss or decreased weight gain.

No data available

Skin corrosion/irritation
Skin - Rabbit
Result: Skin irritation - 24 h

Serious eye damage/eye irritation
Eyes - Rabbit
Result: Eye irritation

Respiratory or skin sensitisation
No data available

Germ cell mutagenicity
No data available

Carcinogenicity

IARC: No component of this product present at levels greater than or equal to 0.1% is identified as probable, possible or confirmed human carcinogen by IARC.

No component of this product present at levels greater than or equal to 0.1% is identified as probable, possible or confirmed human carcinogen by IARC.

NTP: No component of this product present at levels greater than or equal to 0.1% is identified as a known or anticipated carcinogen by NTP.

No component of this product present at levels greater than or equal to 0.1% is identified as a known or anticipated carcinogen by NTP.

OSHA: No component of this product present at levels greater than or equal to 0.1% is identified as a carcinogen or potential carcinogen by OSHA.

No component of this product present at levels greater than or equal to 0.1% is identified as a carcinogen or potential carcinogen by OSHA.

Reproductive toxicity
No data available

No data available

Specific target organ toxicity - single exposure
No data available

Specific target organ toxicity - repeated exposure
No data available

Aspiration hazard
No data available

Additional Information
RTECS: Not available

prolonged or repeated exposure can cause:, narcosis, To the best of our knowledge, the chemical, physical, and toxicological properties have not been thoroughly investigated.

Kidney -

12. ECOLOGICAL INFORMATION

12.1 Toxicity

Toxicity to daphnia and other aquatic invertebrates	EC50 - Daphnia magna (Water flea) - 220.00 mg/l - 48 h

12.2 Persistence and degradability
No data available

12.3 Bioaccumulative potential
No data available

12.4 Mobility in soil
No data available

12.5 Results of PBT and vPvB assessment

PBT/vPvB assessment not available as chemical safety assessment not required/not conducted

12.6 Other adverse effects

An environmental hazard cannot be excluded in the event of unprofessional handling or disposal.
Harmful to aquatic life with long lasting effects.

13. DISPOSAL CONSIDERATIONS

13.1 Waste treatment methods

Product

Burn in a chemical incinerator equipped with an afterburner and scrubber but exert extra care in igniting as this material is highly flammable. Offer surplus and non-recyclable solutions to a licensed disposal company. Contact a licensed professional waste disposal service to dispose of this material.

Contaminated packaging

Dispose of as unused product.

14. TRANSPORT INFORMATION

DOT (US)

UN number: 1150 Class: 3 Packing group: II
Proper shipping name: 1,2-Dichloroethylene
Reportable Quantity (RQ): 1000 lbs

Poison Inhalation Hazard: No

IMDG

UN number: 1150 Class: 3 Packing group: II EMS-No: F-E, S-D
Proper shipping name: 1,2-DICHLOROETHYLENE

IATA

UN number: 1150 Class: 3 Packing group: II
Proper shipping name: 1,2-Dichloroethylene

15. REGULATORY INFORMATION

SARA 302 Components

No chemicals in this material are subject to the reporting requirements of SARA Title III, Section 302.

SARA 313 Components

This material does not contain any chemical components with known CAS numbers that exceed the threshold (De Minimis) reporting levels established by SARA Title III, Section 313.

SARA 311/312 Hazards

Fire Hazard

Massachusetts Right To Know Components

	CAS-No.	Revision Date
trans-Dichloroethylene	156-60-5	1993-04-24

Pennsylvania Right To Know Components

	CAS-No.	Revision Date
trans-Dichloroethylene	156-60-5	1993-04-24

New Jersey Right To Know Components

	CAS-No.	Revision Date
trans-Dichloroethylene	156-60-5	1993-04-24

California Prop. 65 Components

This product does not contain any chemicals known to State of California to cause cancer, birth defects, or any other reproductive harm.
This product does not contain any chemicals known to State of California to cause cancer, birth defects, or any other reproductive harm.

16. OTHER INFORMATION

Full text of H-Statements referred to under sections 2 and 3.

Acute Tox.	Acute toxicity
Aquatic Acute	Acute aquatic toxicity
Aquatic Chronic	Chronic aquatic toxicity
Flam. Liq.	Flammable liquids
H225	Highly flammable liquid and vapour.
H332	Harmful if inhaled.
H402	Harmful to aquatic life.

HMIS Rating

Health hazard:	1
Chronic Health Hazard:	*
Flammability:	3
Physical Hazard	0

NFPA Rating

Health hazard:	2
Fire Hazard:	3
Reactivity Hazard:	0

Further information

Copyright 2016 Sigma-Aldrich Co. LLC. License granted to make unlimited paper copies for internal use only.
The above information is believed to be correct but does not purport to be all inclusive and shall be used only as a guide. The information in this document is based on the present state of our knowledge and is applicable to the product with regard to appropriate safety precautions. It does not represent any guarantee of the properties of the product. Sigma-Aldrich Corporation and its Affiliates shall not be held liable for any damage resulting from handling or from contact with the above product. See www.sigma-aldrich.com and/or the reverse side of invoice or packing slip for additional terms and conditions of sale.

Preparation Information

Sigma-Aldrich Corporation
Product Safety – Americas Region
1-800-521-8956

Version: 4.10 Revision Date: 05/27/2016 Print Date: 01/23/2017

SAFETY DATA SHEET

Version 4.6
Revision Date 03/02/2015
Print Date 02/18/2016

1. PRODUCT AND COMPANY IDENTIFICATION

1.1 Product identifiers

Product name : Trichloroethylene

Product Number : 251402
Brand : Sigma-Aldrich
Index-No. : 602-027-00-9

CAS-No. : 79-01-6

1.2 Relevant identified uses of the substance or mixture and uses advised against

Identified uses : Laboratory chemicals, Manufacture of substances

1.3 Details of the supplier of the safety data sheet

Company : Sigma-Aldrich
3050 Spruce Street
SAINT LOUIS MO 63103
USA

Telephone : +1 800-325-5832
Fax : +1 800-325-5052

1.4 Emergency telephone number

Emergency Phone # : (314) 776-6555

2. HAZARDS IDENTIFICATION

2.1 Classification of the substance or mixture

GHS Classification in accordance with 29 CFR 1910 (OSHA HCS)
Skin irritation (Category 2), H315
Eye irritation (Category 2A), H319
Germ cell mutagenicity (Category 2), H341
Carcinogenicity (Category 1B), H350
Specific target organ toxicity - single exposure (Category 3), Central nervous system, H336
Acute aquatic toxicity (Category 3), H402
Chronic aquatic toxicity (Category 3), H412

For the full text of the H-Statements mentioned in this Section, see Section 16.

2.2 GHS Label elements, including precautionary statements

Pictogram



Signal word Danger

Hazard statement(s)
H315 Causes skin irritation.
H319 Causes serious eye irritation.
H336 May cause drowsiness or dizziness.
H341 Suspected of causing genetic defects.
H350 May cause cancer.
H412 Harmful to aquatic life with long lasting effects.

Precautionary statement(s)	
P201	Obtain special instructions before use.
P202	Do not handle until all safety precautions have been read and understood.
P261	Avoid breathing dust/ fume/ gas/ mist/ vapours/ spray.
P264	Wash skin thoroughly after handling.
P271	Use only outdoors or in a well-ventilated area.
P273	Avoid release to the environment.
P280	Wear eye protection/ face protection.
P280	Wear protective gloves.
P281	Use personal protective equipment as required.
P302 + P352	IF ON SKIN: Wash with plenty of soap and water.
P304 + P340 + P312	IF INHALED: Remove victim to fresh air and keep at rest in a position comfortable for breathing. Call a POISON CENTER or doctor/ physician if you feel unwell.
P305 + P351 + P338	IF IN EYES: Rinse cautiously with water for several minutes. Remove contact lenses, if present and easy to do. Continue rinsing.
P308 + P313	IF exposed or concerned: Get medical advice/ attention.
P332 + P313	If skin irritation occurs: Get medical advice/ attention.
P337 + P313	If eye irritation persists: Get medical advice/ attention.
P362	Take off contaminated clothing and wash before reuse.
P403 + P233	Store in a well-ventilated place. Keep container tightly closed.
P405	Store locked up.
P501	Dispose of contents/ container to an approved waste disposal plant.

2.3 Hazards not otherwise classified (HNOC) or not covered by GHS - none

3. COMPOSITION/INFORMATION ON INGREDIENTS

3.1 Substances

Synonyms	:	TCE Trichloroethene
Formula	:	C_2HCl_3
Molecular weight	:	131.39 g/mol
CAS-No.	:	79-01-6
EC-No.	:	201-167-4
Index-No.	:	602-027-00-9

Hazardous components

Component	Classification	Concentration
Trichloroethylene Included in the Candidate List of Substances of Very High Concern (SVHC) according to Regulation (EC) No. 1907/2006 (REACH)		
	Skin Irrit. 2; Eye Irrit. 2A; Muta. 2; Carc. 1B; STOT SE 3; Aquatic Acute 3; Aquatic Chronic 3; H315, H319, H336, H341, H350, H412	<= 100 %

For the full text of the H-Statements mentioned in this Section, see Section 16.

4. FIRST AID MEASURES

4.1 Description of first aid measures

General advice
Consult a physician. Show this safety data sheet to the doctor in attendance.Move out of dangerous area.

If inhaled
If breathed in, move person into fresh air. If not breathing, give artificial respiration. Consult a physician.

In case of skin contact
Wash off with soap and plenty of water. Consult a physician.

In case of eye contact
Rinse thoroughly with plenty of water for at least 15 minutes and consult a physician.

If swallowed
Never give anything by mouth to an unconscious person. Rinse mouth with water. Consult a physician.

4.2 Most important symptoms and effects, both acute and delayed
The most important known symptoms and effects are described in the labelling (see section 2.2) and/or in section 11

4.3 Indication of any immediate medical attention and special treatment needed
No data available

5. FIREFIGHTING MEASURES

5.1 Extinguishing media

Suitable extinguishing media
Use water spray, alcohol-resistant foam, dry chemical or carbon dioxide.

5.2 Special hazards arising from the substance or mixture
Carbon oxides, Hydrogen chloride gas

5.3 Advice for firefighters
Wear self-contained breathing apparatus for firefighting if necessary.

5.4 Further information
No data available

6. ACCIDENTAL RELEASE MEASURES

6.1 Personal precautions, protective equipment and emergency procedures
Use personal protective equipment. Avoid breathing vapours, mist or gas. Ensure adequate ventilation. Evacuate personnel to safe areas.
For personal protection see section 8.

6.2 Environmental precautions
Prevent further leakage or spillage if safe to do so. Do not let product enter drains. Discharge into the environment must be avoided.

6.3 Methods and materials for containment and cleaning up
Soak up with inert absorbent material and dispose of as hazardous waste. Keep in suitable, closed containers for disposal.

6.4 Reference to other sections
For disposal see section 13.

7. HANDLING AND STORAGE

7.1 Precautions for safe handling
Avoid contact with skin and eyes. Avoid inhalation of vapour or mist.
For precautions see section 2.2.

7.2 Conditions for safe storage, including any incompatibilities
Keep container tightly closed in a dry and well-ventilated place. Containers which are opened must be carefully resealed and kept upright to prevent leakage.

Light sensitive. Handle and store under inert gas.
Storage class (TRGS 510): Non-combustible, acute toxic Cat.3 / toxic hazardous materials or hazardous materials causing chronic effects

7.3 Specific end use(s)
Apart from the uses mentioned in section 1.2 no other specific uses are stipulated

8. EXPOSURE CONTROLS/PERSONAL PROTECTION

8.1 Control parameters

Components with workplace control parameters

Component	CAS-No.	Value	Control parameters	Basis
Trichloroethylene	79-01-6	TWA	10.000000 ppm	USA. ACGIH Threshold Limit Values (TLV)
	Remarks	Central Nervous System impairment cognitive decrement Renal toxicity Substances for which there is a Biological Exposure Index or Indices (see BEI® section) Suspected human carcinogen		
		STEL	25.000000 ppm	USA. ACGIH Threshold Limit Values (TLV)
		Central Nervous System impairment cognitive decrement Renal toxicity Substances for which there is a Biological Exposure Index or Indices (see BEI® section) Suspected human carcinogen		
		Potential Occupational Carcinogen See Appendix C See Appendix A		
		See Table Z-2		
		TWA	100.000000 ppm	USA. Occupational Exposure Limits (OSHA) - Table Z-2
		Z37.19-1967		
		CEIL	200.000000 ppm	USA. Occupational Exposure Limits (OSHA) - Table Z-2
		Z37.19-1967		
		Peak	300.000000 ppm	USA. Occupational Exposure Limits (OSHA) - Table Z-2
		Z37.19-1967		

Biological occupational exposure limits

Component	CAS-No.	Parameters	Value	Biological specimen	Basis
Trichloroethylene	79-01-6	Trichloroacetic acid	15.0000 mg/l	Urine	ACGIH - Biological Exposure Indices (BEI)
	Remarks	End of shift at end of workweek			
		Trichloroethanol	0.5000 mg/l	In blood	ACGIH - Biological Exposure Indices (BEI)
		End of shift at end of workweek			
		Trichloroethylene		In blood	ACGIH - Biological Exposure Indices (BEI)
		End of shift at end of workweek			
		Trichloroethylene		In end-exhaled air	ACGIH - Biological Exposure Indices (BEI)
		End of shift at end of workweek			

8.2 Exposure controls

Appropriate engineering controls

Handle in accordance with good industrial hygiene and safety practice. Wash hands before breaks and at the end of workday.

Personal protective equipment

Eye/face protection
Safety glasses with side-shields conforming to EN166 Use equipment for eye protection tested and approved under appropriate government standards such as NIOSH (US) or EN 166(EU).

Skin protection
Handle with gloves. Gloves must be inspected prior to use. Use proper glove removal technique (without touching glove's outer surface) to avoid skin contact with this product. Dispose of contaminated gloves after use in accordance with applicable laws and good laboratory practices. Wash and dry hands.

Full contact
Material: Fluorinated rubber
Minimum layer thickness: 0.7 mm
Break through time: 480 min
Material tested:Vitoject® (KCL 890 / Aldrich Z677698, Size M)

Splash contact
Material: Fluorinated rubber
Minimum layer thickness: 0.7 mm
Break through time: 480 min
Material tested:Vitoject® (KCL 890 / Aldrich Z677698, Size M)

data source: KCL GmbH, D-36124 Eichenzell, phone +49 (0)6659 87300, e-mail sales@kcl.de, test method: EN374
If used in solution, or mixed with other substances, and under conditions which differ from EN 374, contact the supplier of the CE approved gloves. This recommendation is advisory only and must be evaluated by an industrial hygienist and safety officer familiar with the specific situation of anticipated use by our customers. It should not be construed as offering an approval for any specific use scenario.

Body Protection
Complete suit protecting against chemicals, The type of protective equipment must be selected according to the concentration and amount of the dangerous substance at the specific workplace.

Respiratory protection
Where risk assessment shows air-purifying respirators are appropriate use a full-face respirator with multi-purpose combination (US) or type ABEK (EN 14387) respirator cartridges as a backup to engineering controls. If the respirator is the sole means of protection, use a full-face supplied air respirator. Use respirators and components tested and approved under appropriate government standards such as NIOSH (US) or CEN (EU).

Control of environmental exposure
Prevent further leakage or spillage if safe to do so. Do not let product enter drains. Discharge into the environment must be avoided.

9. PHYSICAL AND CHEMICAL PROPERTIES

9.1 Information on basic physical and chemical properties

a)	Appearance	Form: liquid, clear Colour: colourless
b)	Odour	No data available
c)	Odour Threshold	No data available
d)	pH	No data available
e)	Melting point/freezing point	Melting point/range: -84.8 °C (-120.6 °F) - lit.
f)	Initial boiling point and boiling range	86.7 °C (188.1 °F) - lit.
g)	Flash point	No data available
h)	Evaporation rate	No data available
i)	Flammability (solid, gas)	No data available
j)	Upper/lower	Upper explosion limit: 10.5 %(V)

	flammability or explosive limits	Lower explosion limit: 8 %(V)
k)	Vapour pressure	81.3 hPa (61.0 mmHg) at 20.0 °C (68.0 °F)
l)	Vapour density	No data available
m)	Relative density	1.463 g/mL at 25 °C (77 °F)
n)	Water solubility	No data available
o)	Partition coefficient: n-octanol/water	log Pow: 2.29log Pow: 5
p)	Auto-ignition temperature	410.0 °C (770.0 °F)
q)	Decomposition temperature	No data available
r)	Viscosity	No data available
s)	Explosive properties	No data available
t)	Oxidizing properties	No data available

9.2 Other safety information
No data available

10. STABILITY AND REACTIVITY

10.1 Reactivity
No data available

10.2 Chemical stability
Stable under recommended storage conditions.

10.3 Possibility of hazardous reactions
No data available

10.4 Conditions to avoid
No data available

10.5 Incompatible materials
Oxidizing agents, Strong bases, Magnesium

10.6 Hazardous decomposition products
Other decomposition products - No data available
In the event of fire: see section 5

11. TOXICOLOGICAL INFORMATION

11.1 Information on toxicological effects

Acute toxicity
LD50 Oral - Rat - 4,920 mg/kg

LC50 Inhalation - Mouse - 4 h - 8450 ppm

LD50 Dermal - Rabbit - > 20,000 mg/kg

No data available

Skin corrosion/irritation
Skin - Rabbit
Result: Severe skin irritation - 24 h

Serious eye damage/eye irritation
Eyes - Rabbit
Result: Eye irritation - 24 h

Respiratory or skin sensitisation
No data available

Germ cell mutagenicity
Laboratory experiments have shown mutagenic effects.
In vitro tests showed mutagenic effects

Carcinogenicity

This product is or contains a component that has been reported to be probably carcinogenic based on its IARC, OSHA, ACGIH, NTP, or EPA classification.

Possible human carcinogen

IARC:	1 - Group 1: Carcinogenic to humans (Trichloroethylene)
NTP:	Reasonably anticipated to be a human carcinogen (Trichloroethylene)
OSHA:	No component of this product present at levels greater than or equal to 0.1% is identified as a carcinogen or potential carcinogen by OSHA.

Reproductive toxicity
No data available

No data available

Specific target organ toxicity - single exposure
No data available

Specific target organ toxicity - repeated exposure
No data available

Aspiration hazard
No data available

Additional Information
RTECS: KX4550000

burning sensation, Cough, wheezing, laryngitis, Shortness of breath, Headache, Nausea, Vomiting, Exposure to and/or consumption of alcohol may increase toxic effects., Gastrointestinal disturbance, Kidney injury may occur., narcosis
To the best of our knowledge, the chemical, physical, and toxicological properties have not been thoroughly investigated.

12. ECOLOGICAL INFORMATION

12.1 Toxicity

Toxicity to fish	LC50 - Pimephales promelas (fathead minnow) - 41 mg/l - 96.0 h
	LOEC - other fish - 11 mg/l - 10.0 d
	NOEC - Oryzias latipes - 40 mg/l - 10.0 d
Toxicity to daphnia and other aquatic invertebrates	EC50 - Daphnia magna (Water flea) - 18.00 mg/l - 48 h
Toxicity to algae	IC50 - Pseudokirchneriella subcapitata (green algae) - 175.00 mg/l - 96 h

12.2 Persistence and degradability
No data available

12.3 Bioaccumulative potential
Does not bioaccumulate.

12.4 Mobility in soil
No data available

12.5 Results of PBT and vPvB assessment
PBT/vPvB assessment not available as chemical safety assessment not required/not conducted

12.6 Other adverse effects
An environmental hazard cannot be excluded in the event of unprofessional handling or disposal.
Harmful to aquatic life with long lasting effects.

An environmental hazard cannot be excluded in the event of unprofessional handling or disposal.

Harmful to aquatic organisms, may cause long-term adverse effects in the aquatic environment.

13. DISPOSAL CONSIDERATIONS

13.1 Waste treatment methods

Product
Offer surplus and non-recyclable solutions to a licensed disposal company. Contact a licensed professional waste disposal service to dispose of this material. Dissolve or mix the material with a combustible solvent and burn in a chemical incinerator equipped with an afterburner and scrubber.

Contaminated packaging
Dispose of as unused product.

14. TRANSPORT INFORMATION

DOT (US)
UN number: 1710 Class: 6.1 Packing group: III
Proper shipping name: Trichloroethylene
Reportable Quantity (RQ): 100 lbs

Poison Inhalation Hazard: No

IMDG
UN number: 1710 Class: 6.1 Packing group: III EMS-No: F-A, S-A
Proper shipping name: TRICHLOROETHYLENE

IATA
UN number: 1710 Class: 6.1 Packing group: III
Proper shipping name: Trichloroethylene

15. REGULATORY INFORMATION

SARA 302 Components
No chemicals in this material are subject to the reporting requirements of SARA Title III, Section 302.

SARA 313 Components
The following components are subject to reporting levels established by SARA Title III, Section 313:

	CAS-No.	Revision Date
Trichloroethylene	79-01-6	2007-07-01

SARA 311/312 Hazards
Acute Health Hazard, Chronic Health Hazard

Massachusetts Right To Know Components

	CAS-No.	Revision Date
Trichloroethylene	79-01-6	2007-07-01

Pennsylvania Right To Know Components

	CAS-No.	Revision Date
Trichloroethylene	79-01-6	2007-07-01

New Jersey Right To Know Components

	CAS-No.	Revision Date
Trichloroethylene	79-01-6	2007-07-01

California Prop. 65 Components

WARNING! This product contains a chemical known to the State of California to cause cancer. Trichloroethylene	CAS-No. 79-01-6	Revision Date 2011-09-01
WARNING: This product contains a chemical known to the State of California to cause birth defects or other reproductive harm.	CAS-No. 79-01-6	Revision Date 2011-09-01

16. OTHER INFORMATION

Full text of H-Statements referred to under sections 2 and 3.

Aquatic Acute	Acute aquatic toxicity
Aquatic Chronic	Chronic aquatic toxicity
Carc.	Carcinogenicity
Eye Irrit.	Eye irritation
H315	Causes skin irritation.
H319	Causes serious eye irritation.
H336	May cause drowsiness or dizziness.
H341	Suspected of causing genetic defects.
H350	May cause cancer.
H402	Harmful to aquatic life.

HMIS Rating

Health hazard:	2
Chronic Health Hazard:	*
Flammability:	0
Physical Hazard	0

NFPA Rating

Health hazard:	2
Fire Hazard:	0
Reactivity Hazard:	0

Further information

Copyright 2015 Sigma-Aldrich Co. LLC. License granted to make unlimited paper copies for internal use only.
The above information is believed to be correct but does not purport to be all inclusive and shall be used only as a guide. The information in this document is based on the present state of our knowledge and is applicable to the product with regard to appropriate safety precautions. It does not represent any guarantee of the properties of the product. Sigma-Aldrich Corporation and its Affiliates shall not be held liable for any damage resulting from handling or from contact with the above product. See www.sigma-aldrich.com and/or the reverse side of invoice or packing slip for additional terms and conditions of sale.

Preparation Information

Sigma-Aldrich Corporation
Product Safety – Americas Region
1-800-521-8956

Version: 4.6 Revision Date: 03/02/2015 Print Date: 02/18/2016

SAFETY DATA SHEET

Version 4.17
Revision Date 03/03/2015
Print Date 02/19/2016

1. PRODUCT AND COMPANY IDENTIFICATION

1.1 Product identifiers

Product name : Trichlorofluoromethane

Product Number : 254991
Brand : Aldrich

CAS-No. : 75-69-4

1.2 Relevant identified uses of the substance or mixture and uses advised against

Identified uses : Laboratory chemicals, Manufacture of substances

1.3 Details of the supplier of the safety data sheet

Company : Sigma-Aldrich
3050 Spruce Street
SAINT LOUIS MO 63103
USA

Telephone : +1 800-325-5832
Fax : +1 800-325-5052

1.4 Emergency telephone number

Emergency Phone # : (314) 776-6555

2. HAZARDS IDENTIFICATION

2.1 Classification of the substance or mixture

GHS Classification in accordance with 29 CFR 1910 (OSHA HCS)
Acute toxicity, Dermal (Category 4), H312

For the full text of the H-Statements mentioned in this Section, see Section 16.

2.2 GHS Label elements, including precautionary statements

Pictogram



Signal word Warning

Hazard statement(s)
H312 Harmful in contact with skin.

Precautionary statement(s)
P280 Wear protective gloves/ protective clothing.
P302 + P352 + P312 IF ON SKIN: Wash with plenty of soap and water. Call a POISON CENTER or doctor/ physician if you feel unwell.
P363 Wash contaminated clothing before reuse.
P501 Dispose of contents/ container to an approved waste disposal plant.

2.3 Hazards not otherwise classified (HNOC) or not covered by GHS - none

3. COMPOSITION/INFORMATION ON INGREDIENTS

3.1 Substances

Synonyms : Fluorotrichloromethane
CFC-11

Formula	:	CCl_3F CCl_3F
Molecular weight	:	137.37 g/mol
CAS-No.	:	75-69-4
EC-No.	:	200-892-3

Hazardous components

Component	Classification	Concentration
Trichlorofluoromethane		
	Acute Tox. 4; H312	<= 100 %

For the full text of the H-Statements mentioned in this Section, see Section 16.

4. FIRST AID MEASURES

4.1 Description of first aid measures

General advice
Consult a physician. Show this safety data sheet to the doctor in attendance.Move out of dangerous area.

If inhaled
If breathed in, move person into fresh air. If not breathing, give artificial respiration. Consult a physician.

In case of skin contact
Wash off with soap and plenty of water. Consult a physician.

In case of eye contact
Flush eyes with water as a precaution.

If swallowed
Never give anything by mouth to an unconscious person. Rinse mouth with water. Consult a physician.

4.2 Most important symptoms and effects, both acute and delayed
The most important known symptoms and effects are described in the labelling (see section 2.2) and/or in section 11

4.3 Indication of any immediate medical attention and special treatment needed
No data available

5. FIREFIGHTING MEASURES

5.1 Extinguishing media

Suitable extinguishing media
Use water spray, alcohol-resistant foam, dry chemical or carbon dioxide.

5.2 Special hazards arising from the substance or mixture
Carbon oxides, Hydrogen chloride gas, Hydrogen fluoride

5.3 Advice for firefighters
Wear self-contained breathing apparatus for firefighting if necessary.

5.4 Further information
No data available

6. ACCIDENTAL RELEASE MEASURES

6.1 Personal precautions, protective equipment and emergency procedures
Use personal protective equipment. Avoid breathing vapours, mist or gas. Ensure adequate ventilation.
For personal protection see section 8.

6.2 Environmental precautions
Do not let product enter drains.

6.3 Methods and materials for containment and cleaning up
Soak up with inert absorbent material and dispose of as hazardous waste. Keep in suitable, closed containers for disposal.

6.4 Reference to other sections
For disposal see section 13.

7. HANDLING AND STORAGE

7.1 Precautions for safe handling

Avoid contact with skin and eyes. Avoid inhalation of vapour or mist.
For precautions see section 2.2.

7.2 Conditions for safe storage, including any incompatibilities

Keep container tightly closed in a dry and well-ventilated place.

Recommended storage temperature 2 - 8 °C

Contents under pressure.
Storage class (TRGS 510): Non Combustible Liquids

7.3 Specific end use(s)

Apart from the uses mentioned in section 1.2 no other specific uses are stipulated

8. EXPOSURE CONTROLS/PERSONAL PROTECTION

8.1 Control parameters

Components with workplace control parameters

Component	CAS-No.	Value	Control parameters	Basis
Trichlorofluoromethane	75-69-4	C	1,000.000000 ppm	USA. ACGIH Threshold Limit Values (TLV)
	Remarks	Cardiac sensitization Not classifiable as a human carcinogen		
		C	1,000.000000 ppm 5,600.000000 mg/m3	USA. NIOSH Recommended Exposure Limits
		TWA	1,000.000000 ppm 5,600.000000 mg/m3	USA. Occupational Exposure Limits (OSHA) - Table Z-1 Limits for Air Contaminants
		The value in mg/m3 is approximate.		

8.2 Exposure controls

Appropriate engineering controls

Handle in accordance with good industrial hygiene and safety practice. Wash hands before breaks and at the end of workday.

Personal protective equipment

Eye/face protection

Face shield and safety glasses Use equipment for eye protection tested and approved under appropriate government standards such as NIOSH (US) or EN 166(EU).

Skin protection

Handle with gloves. Gloves must be inspected prior to use. Use proper glove removal technique (without touching glove's outer surface) to avoid skin contact with this product. Dispose of contaminated gloves after use in accordance with applicable laws and good laboratory practices. Wash and dry hands.

Full contact
Material: Nitrile rubber
Minimum layer thickness: 0.4 mm
Break through time: 480 min
Material tested:Camatril® (KCL 730 / Aldrich Z677442, Size M)

Splash contact
Material: Nitrile rubber
Minimum layer thickness: 0.2 mm
Break through time: 30 min

Material tested:Dermatril® P (KCL 743 / Aldrich Z677388, Size M)

data source: KCL GmbH, D-36124 Eichenzell, phone +49 (0)6659 87300, e-mail sales@kcl.de, test method: EN374
If used in solution, or mixed with other substances, and under conditions which differ from EN 374, contact the supplier of the CE approved gloves. This recommendation is advisory only and must be evaluated by an industrial hygienist and safety officer familiar with the specific situation of anticipated use by our customers. It should not be construed as offering an approval for any specific use scenario.

Body Protection
Complete suit protecting against chemicals, The type of protective equipment must be selected according to the concentration and amount of the dangerous substance at the specific workplace.

Respiratory protection
Where risk assessment shows air-purifying respirators are appropriate use a full-face respirator with multi-purpose combination (US) or type AXBEK (EN 14387) respirator cartridges as a backup to engineering controls. If the respirator is the sole means of protection, use a full-face supplied air respirator. Use respirators and components tested and approved under appropriate government standards such as NIOSH (US) or CEN (EU).

Control of environmental exposure
Do not let product enter drains.

9. PHYSICAL AND CHEMICAL PROPERTIES

9.1 Information on basic physical and chemical properties

a)	Appearance	Form: liquid, clear Colour: colourless
b)	Odour	No data available
c)	Odour Threshold	No data available
d)	pH	No data available
e)	Melting point/freezing point	-110.99 - -109.99 °C (-167.78 - -165.98 °F)
f)	Initial boiling point and boiling range	23.7 °C (74.7 °F) - lit.
g)	Flash point	No data available
h)	Evaporation rate	No data available
i)	Flammability (solid, gas)	No data available
j)	Upper/lower flammability or explosive limits	No data available
k)	Vapour pressure	885.7 hPa (664.3 mmHg) at 20.0 °C (68.0 °F) 2,701.2 hPa (2,026.1 mmHg) at 55.0 °C (131.0 °F)
l)	Vapour density	No data available
m)	Relative density	1.494 g/cm3 at 25 °C (77 °F)
n)	Water solubility	1 g/l
o)	Partition coefficient: n-octanol/water	log Pow: 2.53
p)	Auto-ignition temperature	No data available
q)	Decomposition temperature	No data available
r)	Viscosity	No data available
s)	Explosive properties	No data available

t) Oxidizing properties No data available

9.2 Other safety information

Surface tension 18.0 mN/m at 25.0 °C (77.0 °F)

10. STABILITY AND REACTIVITY

10.1 Reactivity
No data available

10.2 Chemical stability
Stable under recommended storage conditions.

10.3 Possibility of hazardous reactions
No data available

10.4 Conditions to avoid
No data available

10.5 Incompatible materials
Strong oxidizing agents, Sodium/sodium oxides, Potassium, Magnesium, Aluminum, Zinc

10.6 Hazardous decomposition products
Other decomposition products - No data available
In the event of fire: see section 5

11. TOXICOLOGICAL INFORMATION

11.1 Information on toxicological effects

Acute toxicity
LD50 Oral - Rat - > 15,000 mg/kg

LC50 Inhalation - Rat - 0.3 h - 130000 ppm
Remarks: Behavioral:Tremor. Behavioral:Convulsions or effect on seizure threshold. Respiratory disorder

No data available

Skin corrosion/irritation
No data available

Serious eye damage/eye irritation
No data available

Respiratory or skin sensitisation
No data available

Germ cell mutagenicity
No data available

Carcinogenicity

IARC: No component of this product present at levels greater than or equal to 0.1% is identified as probable, possible or confirmed human carcinogen by IARC.

NTP: No component of this product present at levels greater than or equal to 0.1% is identified as a known or anticipated carcinogen by NTP.

OSHA: No component of this product present at levels greater than or equal to 0.1% is identified as a carcinogen or potential carcinogen by OSHA.

Reproductive toxicity
No data available

No data available

Specific target organ toxicity - single exposure
No data available

Specific target organ toxicity - repeated exposure
No data available

Aspiration hazard
No data available

Additional Information
RTECS: PB6125000

To the best of our knowledge, the chemical, physical, and toxicological properties have not been thoroughly investigated., Nausea, Dizziness, Headache, Vomiting, Diarrhoea, Abdominal pain, Weakness, Unconsciousness

Liver -

12. ECOLOGICAL INFORMATION

12.1 Toxicity
No data available

12.2 Persistence and degradability
No data available

12.3 Bioaccumulative potential
No data available

12.4 Mobility in soil
No data available

12.5 Results of PBT and vPvB assessment
PBT/vPvB assessment not available as chemical safety assessment not required/not conducted

12.6 Other adverse effects

13. DISPOSAL CONSIDERATIONS

13.1 Waste treatment methods

Product
Offer surplus and non-recyclable solutions to a licensed disposal company.

Contaminated packaging
Dispose of as unused product.

14. TRANSPORT INFORMATION

DOT (US)
UN number: 3082 Class: 9 Packing group: III
Proper shipping name: Environmentally hazardous substance, liquid, n.o.s. (Trichlorofluoromethane)
Reportable Quantity (RQ): 5000 lbs

Poison Inhalation Hazard: No

IMDG
Not dangerous goods

IATA
Not dangerous goods

15. REGULATORY INFORMATION

SARA 302 Components
No chemicals in this material are subject to the reporting requirements of SARA Title III, Section 302.

SARA 313 Components
The following components are subject to reporting levels established by SARA Title III, Section 313:

	CAS-No.	Revision Date
Trichlorofluoromethane	75-69-4	2007-07-01

SARA 311/312 Hazards
Acute Health Hazard

Massachusetts Right To Know Components

	CAS-No.	Revision Date
Trichlorofluoromethane	75-69-4	2007-07-01

Pennsylvania Right To Know Components

	CAS-No.	Revision Date
Trichlorofluoromethane	75-69-4	2007-07-01

New Jersey Right To Know Components

	CAS-No.	Revision Date
Trichlorofluoromethane	75-69-4	2007-07-01

California Prop. 65 Components

This product does not contain any chemicals known to State of California to cause cancer, birth defects, or any other reproductive harm.

16. OTHER INFORMATION

Full text of H-Statements referred to under sections 2 and 3.

Acute Tox.	Acute toxicity
H312	Harmful in contact with skin.

HMIS Rating

Health hazard:	1
Chronic Health Hazard:	
Flammability:	0
Physical Hazard	0

NFPA Rating

Health hazard:	1
Fire Hazard:	0
Reactivity Hazard:	0

Further information

Copyright 2015 Sigma-Aldrich Co. LLC. License granted to make unlimited paper copies for internal use only.
The above information is believed to be correct but does not purport to be all inclusive and shall be used only as a guide. The information in this document is based on the present state of our knowledge and is applicable to the product with regard to appropriate safety precautions. It does not represent any guarantee of the properties of the product. Sigma-Aldrich Corporation and its Affiliates shall not be held liable for any damage resulting from handling or from contact with the above product. See www.sigma-aldrich.com and/or the reverse side of invoice or packing slip for additional terms and conditions of sale.

Preparation Information


Sigma-Aldrich Corporation
Product Safety – Americas Region
1-800-521-8956

Version: 4.17 Revision Date: 03/03/2015 Print Date: 02/19/2016

MATERIAL SAFETY DATA SHEET
SIFCO Process Trivalent Chromium Conversion



HEALTH	*	3
FLAMMABILITY		0
PHYSICAL HAZ.		0
PPE		X

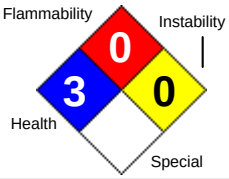

Printed: 12/03/2010
Revision: 12/03/2010
Supercedes Revision: 11/02/2010
Date Created: 07/13/2009

1. Product and Company Identification

Product Code: 3007
Product Name: SIFCO Process Trivalent Chromium Conversion
Manufacturer Information
Company Name: SIFCO Applied Surface Concepts
Division of SIFCO Industries, Inc.
5708 E. Schaaf Road
Independence, OH 44131
Phone Number: (216)524-0099
Fax Number: (216)524-6331
Emergency Contact: CHEMTREC (United States) (800)424-9300
Information: CHEMTREC (International-Collect) +1 (703)527-3887
Web site address: http://www.SIFCOASC.com
Email address: info@sifcoasc.com

2. Hazards Identification

Emergency Overview

Blue liquid with no characteristic odor.
Caution! May cause eye and skin burns. May be harmful if swallowed.
Contains materials that can cause target organ damage. Contains materials which can cause cancer. Emergency Response Guide #171

Route(s) of Entry: Inhalation? Yes Skin? Yes Eyes? Yes Ingestion? Yes

Health Hazards (Acute and Chronic)

INHALATION: May give off gas, vapor or dust that is irritating to the respiratory system. Exposure to decomposition products may cause a health hazard.
INGESTION: Harmful if swallowed. May cause burns to mouth, throat and stomach.
EYE: May be corrosive to eyes. May cause burns.
SKIN CONTACT: May be corrosive to the skin. May cause burns.
CHRONIC EFFECTS: Contains material that may cause target organ damage.

Signs and Symptoms Of Exposure

Dependant on route(s) of entry. See section above for details.

3. Composition/Information on Ingredients

Hazardous Components (Chemical Name)	CAS #	Concentration	Formula	RTECS #
1. Sodium nitrate	7631-99-4	1.0 -3.0 %	NaNO3	WC5600000
2. Chromium hydroxide sulphate (Cr(OH)(SO4))	12336-95-7	1.0 -3.0 %	CrHO5S	GB6240000
3. Cobalt sulfate heptahydrate	10026-24-1	0.3 -1.0 %	CoSO4.7H2O	GG3200000
4. Ammonium bifluoride	1341-49-7	0.3 -1.0 %	F2H5N	BQ9200000
5. Water	7732-18-5	92.0 -97.4 %	H2O	ZC0110000

4. First Aid Measures

Emergency and First Aid Procedures

First aid providers must take proper precautions for their own safety before entering contaminated areas to assist chemical accident victims and handling their contaminated clothing and equipment. Another person should immediately call the Emergency Medical Service, 911-Operator, Hospital, Physician, Ophthalmologist or Poison Control Center, as applicable. Give the following information: Location of the accident, your phone number, description of the accident, name of chemical agent and product, number and condition of casualties, what is

being done for the victims.

Stay on the phone until the other party hangs up! Remove victim from contaminated area to a clean, quiet, ventilated area. Keep them calm and warm.
EYES: Hold eyelids apart and flush eyes with plenty of water for at least 15 minutes.
SKIN: Immediately flush skin with plenty of water for at least 15 minutes while removing contaminated clothing and shoes. Thoroughly decontaminate (or discard) clothing and shoes.
INHALATION: Remove to fresh air. Lay victim down, legs raised. Loosen tight clothing, cover with a blanket. If not breathing, give artificial respiration.
INGESTION: DO NOT induce vomiting, unless advised by EMS. Give large quantities of water. Never give anything by mouth to an unconscious person.

5. Fire Fighting Measures

Flammability Classification: Material will not burn

Flash Pt:

Explosive Limits: LEL: UEL:

Special Fire Fighting Procedures

Fire-fighters should wear appropriate protective equipment and self-contained breathing apparatus (SCBA) with a full face-piece operated in positive pressure mode.

Unusual Fire and Explosion Hazards

Suitable Extinguishing Media

Use an extinguishing agent suitable for the surrounding fire.

Unsuitable Extinguishing Media

None known.

6. Accidental Release Measures

Steps To Be Taken In Case Material Is Released Or Spilled

Do not touch or walk through spilled material. Isolate hazard area and keep people away. Notify your facility emergency coordinator. Eliminate all sources of ignition. Provide maximum ventilation. Do not release into soil, sewers, or natural bodies of water. Wear proper personal protective equipment (PPE). Carefully mop up or vacuum spill and triple rinse with water into suitable plastic container. Release of a reportable quantity (RQ) requires notification of proper authorities. Dispose of according to local, state, and federal regulations.

7. Handling and Storage

Precautions To Be Taken in Handling

Put on appropriate personal protective equipment. Eating, drinking and smoking should be prohibited in areas where this material is handled, stored and processed. Workers should wash hands and face before eating, drinking and smoking.

Do not get in eyes or on skin or clothing. Do not breathe vapor or mist. Do not ingest. If during normal use the material presents a respiratory hazard, use only with adequate ventilation or wear appropriate respirator. Keep in the original container or an approved alternative made from a compatible material, kept tightly closed when not in use. Empty containers retain product residue and can be hazardous. Do not reuse container.

Precautions To Be Taken in Storing

Store in accordance with local regulations. Store in original container protected from direct sunlight in a dry, cool and well-ventilated area, away from incompatible materials. Keep container tightly closed and sealed until ready for use. Containers that have been opened must be carefully resealed and kept upright to prevent leakage. Do not store in unlabeled containers. Use appropriate containment to avoid environmental contamination.

8. Exposure Controls/Personal Protection

Hazardous Components (Chemical Name)	CAS #	OSHA PEL	ACGIH TLV	Other Limits
1. Sodium nitrate	7631-99-4		10 mg/m3	
2. Chromium hydroxide sulphate (Cr(OH)(SO4))	12336-95-7			
3. Cobalt sulfate heptahydrate	10026-24-1			
4. Ammonium bifluoride	1341-49-7			
5. Water	7732-18-5			

Respiratory Equipment (Specify Type)

If engineering controls are not feasible, the respiratory protection program must comply with OSHA 29 CFR 1910.134

Eye Protection

Face shield and safety glasses w/side shields or splash-proof chemical goggles. Do not wear contact lenses. Eye wash station, safety shower, washing facilities near work area.

Protective Gloves

Nitrile gloves.

Ventilation

If user operations generate dust, fumes, gas, vapor or mist, use process enclosures, local exhaust ventilation or other engineering controls to keep worker exposure to airborne contaminants below any recommended or statutory limits.

Work/Hygienic/Maintenance Practices

Wash hands, forearms and face thoroughly after handling chemical products, before eating, smoking and using the lavatory and at the end of the working period. Appropriate techniques should be used to remove potentially contaminated clothing. Wash contaminated clothing before reusing. Ensure that eyewash stations and safety showers are close to the workstation location.

9. Physical and Chemical Properties

Physical States: [ ] Gas [X] Liquid [ ] Solid

Explosive Limits: LEL: UEL:

Specific Gravity (Water = 1): 1.045 - 1.050

Density: 1.03 - 1.07

pH: 2.0 - 2.5

Appearance and Odor

Blue liquid with no characteristic odor.

10. Stability and Reactivity

Stability: Unstable [ ] Stable [X]

Conditions To Avoid - Instability

Incompatibility - Materials To Avoid

Hazardous Decomposition Or Byproducts

Possibility of Hazardous Reactions: Will occur [ ] Will not occur [X]

Conditions To Avoid - Hazardous Reactions

Avoid exposure - obtain special instructions before use.

11. Toxicological Information

Inhalation : May give off gas, vapor or dust that is irritating or corrosive to the respiratory system. Exposure to decomposition products may cause a health hazard.

Ingestion : Harmful if swallowed. May cause burns to mouth, throat and stomach.

Skin : May be corrosive to the skin. May cause burns.

Eyes : May be corrosive to eyes. May cause burns.

Carcinogenicity/Other Information

Hazardous Components (Chemical Name)	CAS #	NTP	IARC	ACGIH	OSHA
1. Sodium nitrate	7631-99-4				
2. Chromium hydroxide sulphate (Cr(OH)(SO4))	12336-95-7				
3. Cobalt sulfate heptahydrate	10026-24-1		2B	A3	
4. Ammonium bifluoride	1341-49-7				
5. Water	7732-18-5				

Carcinogenicity: NTP? Unknown IARC Monographs? Unknown OSHA Regulated? Unknown

12. Ecological Information

No known significant effects or critical hazards.

13. Disposal Considerations

Waste Disposal Method

Ship to approved treatment/disposal facility. Dispose of according to local, state, and federal regulations. Follow the applicable regulations for disposal of empty containers and rinsate. The disposal information applies to the material as manufactured. Contamination may affect the disposal requirements. The responsibility for proper waste disposal is with the generator of the waste.

14. Transport Information

LAND TRANSPORT (US DOT)

DOT Proper Shipping Name UN3082, Environmentally hazardous substances, liquid, n.o.s. (Chromium Sulphate) PG III - ERG 171
DOT Hazard Class: 9
DOT Hazard Label: CLASS 9
UN/NA Number: UN3082
Packing Group: III

LAND TRANSPORT (Canadian TDG)

UN Number: 3082
Packing Group: III

LAND TRANSPORT (European ADR/RID)

UN Number: 3082
Packing Group: III

AIR TRANSPORT (ICAO/IATA)

UN Number: 3082
Packing Group: III
IATA Classification: 9

MARINE TRANSPORT (IMDG/IMO)

UN Number: 3082
Packing Group: III
Marine Pollutant: No

15. Regulatory Information

US EPA SARA Title III

Hazardous Components (Chemical Name)	CAS #	Sec.302 (EHS)	Sec.304 RQ	Sec.313 (TRI)	Sec.110
1. Sodium nitrate	7631-99-4	No	No	Yes-Cat. N511	No
2. Chromium hydroxide sulphate (Cr(OH)(SO4))	12336-95-7	No	No	Yes-Cat. N090	No
3. Cobalt sulfate heptahydrate	10026-24-1	No	No	No	No
4. Ammonium bifluoride	1341-49-7	No	Yes 100 LB	No	No

Hazardous Components (Chemical Name)	CAS #	Sec.302 (EHS)	Sec.304 RQ	Sec.313 (TRI)	Sec.110
5. Water	7732-18-5	No	No	No	No

US EPA CAA, CWA, TSCA

Hazardous Components (Chemical Name)	CAS #	EPA CAA	EPA CWA NPDES	EPA TSCA	CA PROP 65
1. Sodium nitrate	7631-99-4	HAP, ODC ()	No	Inventory, 8A CAIR	No
2. Chromium hydroxide sulphate (Cr(OH)(SO4))	12336-95-7	HAP, ODC ()	No	Inventory	No
3. Cobalt sulfate heptahydrate	10026-24-1	HAP, ODC ()	No	No	Yes
4. Ammonium bifluoride	1341-49-7	HAP, ODC ()	No	Inventory	No
5. Water	7732-18-5	HAP, ODC ()	No	Inventory	No

SARA (Superfund Amendments and Reauthorization Act of 1986) Lists:

Sec.302: EPA SARA Title III Section 302 Extremely Hazardous Chemical with TPQ. * indicates 10000 LB TPQ if not volatile.

Sec.304: EPA SARA Title III Section 304: CERCLA Reportable + Sec.302 with Reportable Quantity. ** indicates statutory RQ.

Sec.313: EPA SARA Title III Section 313 Toxic Release Inventory. Note: -Cat indicates a member of a chemical category.

Sec.110: EPA SARA 110 Superfund Site Priority Contaminant List

TSCA (Toxic Substances Control Act) Lists:

Inventory: Chemical Listed in the TSCA Inventory.

5A(2): Chemical Subject to Significant New Rules (SNURS)

6A: Commercial Chemical Control Rules

8A: Toxic Substances Subject To Information Rules on Production

8A CAIR: Comprehensive Assessment Information Rules - (CAIR)

8A PAIR: Preliminary Assessment Information Rules - (PAIR)

8C: Records of Allegations of Significant Adverse Reactions

8D: Health and Safety Data Reporting Rules

8D TERM: Health and Safety Data Reporting Rule Terminations

12(b): Notice of Export

Other Important Lists:

CWA NPDES: EPA Clean Water Act NPDES Permit Chemical

CAA HAP: EPA Clean Air Act Hazardous Air Pollutant

CAA ODC: EPA Clean Air Act Ozone Depleting Chemical (1=CFC, 2=HCFC)

CA PROP 65: California Proposition 65

International Regulatory Lists:

EPA Hazard Categories:

This material meets the EPA 'Hazard Categories' defined for SARA Title III Sections 311/312 as indicated:

[X] Yes [ ] No Acute (immediate) Health Hazard
[X] Yes [ ] No Chronic (delayed) Health Hazard
[ ] Yes [X] No Fire Hazard
[ ] Yes [X] No Sudden Release of Pressure Hazard
[ ] Yes [X] No Reactive Hazard

Regulatory Information

U.S. FEDERAL REGULATIONS:

1. Supplier Notification about toxic Chemicals.

SIFCO Applied Surface Concepts is required to inform you, that this product contains a toxic chemical or chemicals subject to the reporting requirements of Section 313 of Title III of the Superfund Amendments and Reauthorization Act of 1986 and 40 CFR Part 372, if specified annual thresholds are met or exceeded.

Toxic Chemical	CAS #	Wt.% (Maximum)
Chromium Sulphate	12336-95-7	3%

Your other suppliers of trade name products or mixtures containing section 313 chemicals must also notify you. If you repackage or otherwise redistribute this product to industrial customers you are required to furnish similar notification to them.

2. CERCLA and EPCRA:
Threshold Planning Quantity: N/A
(Release) Reportable Quantity: N/A
Extremely Hazardous Substance: None

3. EPCRA Hazard Categories:
Immediate (Acute) Health: Yes
Delayed (Chronic) Health: Yes
Fire: No
Sudden release of Pressure: No
Reactivity: No

4. TSCA Statement.
All ingredients of this product are listed under the Toxic Substances Control Act (TSCA).

5. ODS Certification.
This product does not contain and is not manufactured with Ozone Depleting Substances (ODS).

6. VOC Certification.
This product does not contain any Volatile Organic Compounds (VOC).

7. PCB Certification.
This product does not contain any polychlorinated biphenyls (PCB).

STATE REGULATIONS:
California Prop. 65:
WARNING! This product contains chemicals known to the state of California to cause cancer, birth defects, or other reproductive harm.

INTERNATIONAL REGULATIONS:
WHMIS Classification.
Class D-2B

16. Other Information

Company Policy or Disclaimer

DISCLAIMER:
This information is believed to be accurate and represents the best information currently available to us. However, we make no warrenty of merchantability or any other warranty, express or implied, with respect to such information, and we assume no liability resulting from its use. Users should make their own investigations to determine the suitability of the information for their particular purposes.

SAFETY DATA SHEET

Version 5.8
Revision Date 03/13/2015
Print Date 01/29/2016

1. PRODUCT AND COMPANY IDENTIFICATION

1.1 Product identifiers

Product name : Vanadium(V) oxide

Product Number : 204854
Brand : Aldrich
Index-No. : 023-001-00-8

CAS-No. : 1314-62-1

1.2 Relevant identified uses of the substance or mixture and uses advised against

Identified uses : Laboratory chemicals, Manufacture of substances

1.3 Details of the supplier of the safety data sheet

Company : Sigma-Aldrich
3050 Spruce Street
SAINT LOUIS MO 63103
USA

Telephone : +1 800-325-5832
Fax : +1 800-325-5052

1.4 Emergency telephone number

Emergency Phone # : (314) 776-6555

2. HAZARDS IDENTIFICATION

2.1 Classification of the substance or mixture

GHS Classification in accordance with 29 CFR 1910 (OSHA HCS)
Acute toxicity, Oral (Category 4), H302
Acute toxicity, Inhalation (Category 4), H332
Serious eye damage (Category 1), H318
Germ cell mutagenicity (Category 2), H341
Reproductive toxicity (Category 2), H361
Specific target organ toxicity - single exposure (Category 3), Respiratory system, H335
Specific target organ toxicity - repeated exposure (Category 1), H372
Acute aquatic toxicity (Category 2), H401
Chronic aquatic toxicity (Category 2), H411

For the full text of the H-Statements mentioned in this Section, see Section 16.

2.2 GHS Label elements, including precautionary statements

Pictogram



Signal word Danger

Hazard statement(s)

H302 + H332	Harmful if swallowed or if inhaled
H318	Causes serious eye damage.
H335	May cause respiratory irritation.
H341	Suspected of causing genetic defects.
H361	Suspected of damaging fertility or the unborn child.
H372	Causes damage to organs through prolonged or repeated exposure.

H411	Toxic to aquatic life with long lasting effects.

Precautionary statement(s)

P201	Obtain special instructions before use.
P202	Do not handle until all safety precautions have been read and understood.
P260	Do not breathe dust/ fume/ gas/ mist/ vapours/ spray.
P264	Wash skin thoroughly after handling.
P270	Do not eat, drink or smoke when using this product.
P271	Use only outdoors or in a well-ventilated area.
P273	Avoid release to the environment.
P280	Wear protective gloves/ protective clothing/ eye protection/ face protection.
P301 + P312 + P330	IF SWALLOWED: Call a POISON CENTER or doctor/ physician if you feel unwell. Rinse mouth.
P304 + P340 + P312	IF INHALED: Remove person to fresh air and keep comfortable for breathing. Call a POISON CENTER or doctor/ physician if you feel unwell.
P305 + P351 + P338 + P310	IF IN EYES: Rinse cautiously with water for several minutes. Remove contact lenses, if present and easy to do. Continue rinsing. Immediately call a POISON CENTER or doctor/ physician.
P308 + P313	IF exposed or concerned: Get medical advice/ attention.
P391	Collect spillage.
P403 + P233	Store in a well-ventilated place. Keep container tightly closed.
P405	Store locked up.
P501	Dispose of contents/ container to an approved waste disposal plant.

2.3 Hazards not otherwise classified (HNOC) or not covered by GHS - none

3. COMPOSITION/INFORMATION ON INGREDIENTS

3.1 Substances

Formula	:	O_5V_2
Molecular weight	:	181.88 g/mol
CAS-No.	:	1314-62-1
EC-No.	:	215-239-8
Index-No.	:	023-001-00-8

Hazardous components

Component	Classification	Concentration
Vanadium pentoxide		
	Acute Tox. 4; Eye Dam. 1; Muta. 2; Repr. 2; STOT SE 3; STOT RE 1; Aquatic Acute 2; Aquatic Chronic 2; H302 + H332, H318, H335, H341, H361, H372, H411	<= 100 %

For the full text of the H-Statements mentioned in this Section, see Section 16.

4. FIRST AID MEASURES

4.1 Description of first aid measures

General advice
Consult a physician. Show this safety data sheet to the doctor in attendance.Move out of dangerous area.

If inhaled
If breathed in, move person into fresh air. If not breathing, give artificial respiration. Consult a physician.

In case of skin contact
Wash off with soap and plenty of water. Take victim immediately to hospital. Consult a physician.

In case of eye contact
Rinse thoroughly with plenty of water for at least 15 minutes and consult a physician.

If swallowed
Never give anything by mouth to an unconscious person. Rinse mouth with water. Consult a physician.

4.2 Most important symptoms and effects, both acute and delayed
The most important known symptoms and effects are described in the labelling (see section 2.2) and/or in section 11

4.3 Indication of any immediate medical attention and special treatment needed
No data available

5. FIREFIGHTING MEASURES

5.1 Extinguishing media

Suitable extinguishing media
Use water spray, alcohol-resistant foam, dry chemical or carbon dioxide.

5.2 Special hazards arising from the substance or mixture
Vanadium/vanadium oxides

5.3 Advice for firefighters
Wear self-contained breathing apparatus for firefighting if necessary.

5.4 Further information
No data available

6. ACCIDENTAL RELEASE MEASURES

6.1 Personal precautions, protective equipment and emergency procedures
Use personal protective equipment. Avoid dust formation. Avoid breathing vapours, mist or gas. Ensure adequate ventilation. Evacuate personnel to safe areas. Avoid breathing dust.
For personal protection see section 8.

6.2 Environmental precautions
Prevent further leakage or spillage if safe to do so. Do not let product enter drains. Discharge into the environment must be avoided.

6.3 Methods and materials for containment and cleaning up
Pick up and arrange disposal without creating dust. Sweep up and shovel. Keep in suitable, closed containers for disposal.

6.4 Reference to other sections
For disposal see section 13.

7. HANDLING AND STORAGE

7.1 Precautions for safe handling
Avoid contact with skin and eyes. Avoid formation of dust and aerosols.Further processing of solid materials may result in the formation of combustible dusts. The potential for combustible dust formation should be taken into consideration before additional processing occurs.
Provide appropriate exhaust ventilation at places where dust is formed.
For precautions see section 2.2.

7.2 Conditions for safe storage, including any incompatibilities
Keep container tightly closed in a dry and well-ventilated place.
Storage class (TRGS 510): Non-combustible, acute toxic Cat.3 / toxic hazardous materials or hazardous materials causing chronic effects

7.3 Specific end use(s)
Apart from the uses mentioned in section 1.2 no other specific uses are stipulated

8. EXPOSURE CONTROLS/PERSONAL PROTECTION

8.1 Control parameters

Components with workplace control parameters

Component	CAS-No.	Value	Control parameters	Basis
Vanadium pentoxide	1314-62-1	C	0.100000 mg/m3	USA. Occupational Exposure Limits (OSHA) - Table Z-1 Limits for Air Contaminants
		C	0.500000 mg/m3	USA. Occupational Exposure Limits (OSHA) - Table Z-1 Limits for Air Contaminants
	Remarks	Ceiling limit is to be determined from breathing-zone air samples.		
		TWA	0.050000 mg/m3	USA. ACGIH Threshold Limit Values (TLV)
		Upper Respiratory Tract irritation Lower Respiratory Tract irritation Substances for which there is a Biological Exposure Index or Indices (see BEI® section) Confirmed animal carcinogen with unknown relevance to humans		
		TWA	0.05 mg/m3	USA. ACGIH Threshold Limit Values (TLV)
		Upper Respiratory Tract irritation Lower Respiratory Tract irritation Substances for which there is a Biological Exposure Index or Indices (see BEI® section) Confirmed animal carcinogen with unknown relevance to humans		
		C	0.050000 mg/m3	USA. NIOSH Recommended Exposure Limits
		15 minute ceiling value		
		C	0.050000 mg/m3	USA. NIOSH Recommended Exposure Limits
		15 minute ceiling value		
		C	0.100000 mg/m3	USA. Occupational Exposure Limits (OSHA) - Table Z-1 Limits for Air Contaminants
		Ceiling limit is to be determined from breathing-zone air samples.		
		C	0.500000 mg/m3	USA. Occupational Exposure Limits (OSHA) - Table Z-1 Limits for Air Contaminants
		Ceiling limit is to be determined from breathing-zone air samples.		
		C	0.050000 mg/m3	USA. NIOSH Recommended Exposure Limits
		15 minute ceiling value		
		C	0.050000 mg/m3	USA. NIOSH Recommended Exposure Limits
		15 minute ceiling value		
		C	0.050000 mg/m3	USA. NIOSH Recommended Exposure Limits
		15 minute ceiling value		
		C	0.050000 mg/m3	USA. NIOSH Recommended Exposure Limits
		15 minute ceiling value		

Biological occupational exposure limits

Component	CAS-No.	Parameters	Value	Biological specimen	Basis
Vanadium pentoxide	1314-62-1	Vanadium	0.0500 mg/g	In urine	
	Remarks	End of shift at end of workweek			

8.2 Exposure controls

Appropriate engineering controls
Handle in accordance with good industrial hygiene and safety practice. Wash hands before breaks and at the end of workday.

Personal protective equipment

Eye/face protection
Face shield and safety glasses Use equipment for eye protection tested and approved under appropriate government standards such as NIOSH (US) or EN 166(EU).

Skin protection
Handle with gloves. Gloves must be inspected prior to use. Use proper glove removal technique (without touching glove's outer surface) to avoid skin contact with this product. Dispose of contaminated gloves after use in accordance with applicable laws and good laboratory practices. Wash and dry hands.

Full contact
Material: Nitrile rubber
Minimum layer thickness: 0.11 mm
Break through time: 480 min
Material tested:Dermatril® (KCL 740 / Aldrich Z677272, Size M)

Splash contact
Material: Nitrile rubber
Minimum layer thickness: 0.11 mm
Break through time: 480 min
Material tested:Dermatril® (KCL 740 / Aldrich Z677272, Size M)

data source: KCL GmbH, D-36124 Eichenzell, phone +49 (0)6659 87300, e-mail sales@kcl.de, test method: EN374
If used in solution, or mixed with other substances, and under conditions which differ from EN 374, contact the supplier of the CE approved gloves. This recommendation is advisory only and must be evaluated by an industrial hygienist and safety officer familiar with the specific situation of anticipated use by our customers. It should not be construed as offering an approval for any specific use scenario.

Body Protection
Complete suit protecting against chemicals, The type of protective equipment must be selected according to the concentration and amount of the dangerous substance at the specific workplace.

Respiratory protection
Where risk assessment shows air-purifying respirators are appropriate use a full-face particle respirator type N100 (US) or type P3 (EN 143) respirator cartridges as a backup to engineering controls. If the respirator is the sole means of protection, use a full-face supplied air respirator. Use respirators and components tested and approved under appropriate government standards such as NIOSH (US) or CEN (EU).

Control of environmental exposure
Prevent further leakage or spillage if safe to do so. Do not let product enter drains. Discharge into the environment must be avoided.

9. PHYSICAL AND CHEMICAL PROPERTIES

9.1 Information on basic physical and chemical properties

a)	Appearance	Form: solid
b)	Odour	No data available
c)	Odour Threshold	No data available
d)	pH	No data available
e)	Melting point/freezing point	Melting point/range: 690 °C (1,274 °F) - lit.
f)	Initial boiling point and boiling range	No data available
g)	Flash point	Not applicable

h)	Evaporation rate	No data available
i)	Flammability (solid, gas)	No data available
j)	Upper/lower flammability or explosive limits	No data available
k)	Vapour pressure	No data available
l)	Vapour density	No data available
m)	Relative density	3.35 g/mL at 25 °C (77 °F)
n)	Water solubility	904 g/l at 20 °C (68 °F) - OECD Test Guideline 105
o)	Partition coefficient: n-octanol/water	No data available
p)	Auto-ignition temperature	No data available
q)	Decomposition temperature	No data available
r)	Viscosity	No data available
s)	Explosive properties	No data available
t)	Oxidizing properties	The substance or mixture is not classified as oxidizing.

9.2 Other safety information

Solubility in other solvents	Ethanol - insoluble

10. STABILITY AND REACTIVITY

10.1 Reactivity
No data available

10.2 Chemical stability
Stable under recommended storage conditions.

10.3 Possibility of hazardous reactions
No data available

10.4 Conditions to avoid
No data available

10.5 Incompatible materials
Strong acids

10.6 Hazardous decomposition products
Other decomposition products - No data available
In the event of fire: see section 5

11. TOXICOLOGICAL INFORMATION

11.1 Information on toxicological effects

Acute toxicity
Harmful if swallowed. Classified according to Regulation (EU) 1272/2008, Annex VI (Table 3.1/3.2)

LC50 Inhalation - Rat - female - 4 h - 2.21 mg/l
(OECD Test Guideline 403)

LC50 Dermal - Rat - > 2,500 mg/kg
(OECD Test Guideline 402)

No data available

Skin corrosion/irritation
Skin - in vitro assay
Result: No skin irritation

Serious eye damage/eye irritation
Eyes - Rabbit
Result: Risk of serious damage to eyes.
(OECD Test Guideline 405)

Respiratory or skin sensitisation
No data available

Germ cell mutagenicity
Laboratory experiments have shown mutagenic effects.
In vitro tests showed mutagenic effects

Carcinogenicity

No data available

IARC:	2B - Group 2B: Possibly carcinogenic to humans (Vanadium pentoxide)
NTP:	No component of this product present at levels greater than or equal to 0.1% is identified as a known or anticipated carcinogen by NTP.
OSHA:	No component of this product present at levels greater than or equal to 0.1% is identified as a carcinogen or potential carcinogen by OSHA.

Reproductive toxicity
Possible risk of congenital malformation in the fetus.
Suspected human reproductive toxicant

No data available

Specific target organ toxicity - single exposure
May cause respiratory irritation.
Classified according to Regulation (EU) 1272/2008, Annex VI (Table 3.1/3.2)

Specific target organ toxicity - repeated exposure
Causes damage to organs through prolonged or repeated exposure.

Aspiration hazard
No data available

Additional Information
RTECS: Not available

To the best of our knowledge, the chemical, physical, and toxicological properties have not been thoroughly investigated.

Stomach - Irregularities - Based on Human Evidence
Stomach - Irregularities - Based on Human Evidence

12. ECOLOGICAL INFORMATION

12.1 Toxicity

Toxicity to fish	LC50 - Oncorhynchus mykiss (rainbow trout) - 5.2 mg/l - 96.0 h
Toxicity to daphnia and other aquatic invertebrates	LC50 - Daphnia magna (Water flea) - 1.52 mg/l - 48 h

12.2 Persistence and degradability
No data available

12.3 Bioaccumulative potential
No data available

12.4 Mobility in soil
No data available

12.5 Results of PBT and vPvB assessment
PBT/vPvB assessment not available as chemical safety assessment not required/not conducted

12.6 Other adverse effects
Toxic to aquatic life with long lasting effects.
An environmental hazard cannot be excluded in the event of unprofessional handling or disposal.

13. DISPOSAL CONSIDERATIONS

13.1 Waste treatment methods

Product
Offer surplus and non-recyclable solutions to a licensed disposal company. Contact a licensed professional waste disposal service to dispose of this material. Dissolve or mix the material with a combustible solvent and burn in a chemical incinerator equipped with an afterburner and scrubber.

Contaminated packaging
Dispose of as unused product.

14. TRANSPORT INFORMATION

DOT (US)
UN number: 2862 Class: 6.1 Packing group: III
Proper shipping name: Vanadium pentoxide
Reportable Quantity (RQ): 1000 lbs

Poison Inhalation Hazard: No

IMDG
UN number: 2862 Class: 6.1 Packing group: III EMS-No: F-A, S-A
Proper shipping name: VANADIUM PENTOXIDE
Marine pollutant:yes

IATA
UN number: 2862 Class: 6.1 Packing group: III
Proper shipping name: Vanadium pentoxide

15. REGULATORY INFORMATION

SARA 302 Components
The following components are subject to reporting levels established by SARA Title III, Section 302:

	CAS-No.	Revision Date
Vanadium pentoxide	1314-62-1	2007-07-01

SARA 313 Components

	CAS-No.	Revision Date
Vanadium pentoxide	1314-62-1	2007-07-01

The following components are subject to reporting levels established by SARA Title III, Section 313:

	CAS-No.	Revision Date
Vanadium pentoxide	1314-62-1	2007-07-01

SARA 311/312 Hazards
Acute Health Hazard, Chronic Health Hazard

Massachusetts Right To Know Components

	CAS-No.	Revision Date
Vanadium pentoxide	1314-62-1	2007-07-01

Pennsylvania Right To Know Components

	CAS-No.	Revision Date
Vanadium pentoxide	1314-62-1	2007-07-01

New Jersey Right To Know Components

	CAS-No.	Revision Date
Vanadium pentoxide	1314-62-1	2007-07-01

California Prop. 65 Components

WARNING! This product contains a chemical known to the	CAS-No.	Revision Date
State of California to cause cancer.	1314-62-1	2007-09-28
Vanadium pentoxide		

16. OTHER INFORMATION

Full text of H-Statements referred to under sections 2 and 3.

Acute Tox.	Acute toxicity
Aquatic Acute	Acute aquatic toxicity
Aquatic Chronic	Chronic aquatic toxicity
Eye Dam.	Serious eye damage
H302	Harmful if swallowed.
H302 + H332	Harmful if swallowed or if inhaled
H318	Causes serious eye damage.
H332	Harmful if inhaled.
H335	May cause respiratory irritation.
H341	Suspected of causing genetic defects.
H361	Suspected of damaging fertility or the unborn child.
H372	Causes damage to organs through prolonged or repeated exposure.
H401	Toxic to aquatic life.

HMIS Rating

Health hazard:	4
Chronic Health Hazard:	*
Flammability:	0
Physical Hazard	0

NFPA Rating

Health hazard:	3
Fire Hazard:	0
Reactivity Hazard:	0

Further information

Copyright 2015 Sigma-Aldrich Co. LLC. License granted to make unlimited paper copies for internal use only.
The above information is believed to be correct but does not purport to be all inclusive and shall be used only as a guide. The information in this document is based on the present state of our knowledge and is applicable to the product with regard to appropriate safety precautions. It does not represent any guarantee of the properties of the product. Sigma-Aldrich Corporation and its Affiliates shall not be held liable for any damage resulting from handling or from contact with the above product. See www.sigma-aldrich.com and/or the reverse side of invoice or packing slip for additional terms and conditions of sale.

Preparation Information

Sigma-Aldrich Corporation
Product Safety – Americas Region
1-800-521-8956

Version: 5.8 Revision Date: 03/13/2015 Print Date: 01/29/2016

SAFETY DATA SHEET

Creation Date 22-Sep-2009 **Revision Date** 25-Apr-2019 **Revision Number** 6

1. Identification

Product Name **Vinylidene chloride, stabilized**

Cat No. : **AC172290000; AC172290010; AC172290025; AC172290250**

CAS-No 75-35-4
Synonyms 1,1-Dichloroethylene

Recommended Use Laboratory chemicals.
Uses advised against Food, drug, pesticide or biocidal product use.

Details of the supplier of the safety data sheet

Company

Fisher Scientific
One Reagent Lane
Fair Lawn, NJ 07410
Tel: (201) 796-7100

Acros Organics
One Reagent Lane
Fair Lawn, NJ 07410

Emergency Telephone Number
For information **US** call: 001-800-ACROS-01 / **Europe** call: +32 14 57 52 11
Emergency Number **US:**001-201-796-7100 / **Europe:** +32 14 57 52 99
CHEMTREC Tel. No.**US:**001-800-424-9300 / **Europe:**001-703-527-3887

2. Hazard(s) identification

Classification
This chemical is considered hazardous by the 2012 OSHA Hazard Communication Standard (29 CFR 1910.1200)

Flammable liquids	Category 1
Acute oral toxicity	Category 4
Acute Inhalation Toxicity - Vapors	Category 4
Serious Eye Damage/Eye Irritation	Category 2
Carcinogenicity	Category 2
Specific target organ toxicity - (repeated exposure)	Category 2
Target Organs - Nasal Cavities, Liver.	

Label Elements

Signal Word
Danger

Hazard Statements
Extremely flammable liquid and vapor
Causes serious eye irritation

Suspected of causing cancer
May cause damage to organs through prolonged or repeated exposure
Harmful if swallowed or if inhaled



Precautionary Statements
Prevention
Obtain special instructions before use
Do not handle until all safety precautions have been read and understood
Use personal protective equipment as required
Wash face, hands and any exposed skin thoroughly after handling
Do not eat, drink or smoke when using this product
Use only outdoors or in a well-ventilated area
Wear eye/face protection
Do not breathe dust/fume/gas/mist/vapors/spray
Keep away from heat/sparks/open flames/hot surfaces. - No smoking
Keep container tightly closed
Ground/bond container and receiving equipment
Use explosion-proof electrical/ventilating/lighting/equipment
Use only non-sparking tools
Take precautionary measures against static discharge
Response
IF exposed or concerned: Get medical attention/advice
Inhalation
IF INHALED: Remove victim to fresh air and keep at rest in a position comfortable for breathing
Skin
IF ON SKIN (or hair): Take off immediately all contaminated clothing. Rinse skin with water/shower
Eyes
IF IN EYES: Rinse cautiously with water for several minutes. Remove contact lenses, if present and easy to do. Continue rinsing
If eye irritation persists: Get medical advice/attention
Ingestion
IF SWALLOWED: Call a POISON CENTER or doctor/physician if you feel unwell
Rinse mouth
Fire
In case of fire: Use CO2, dry chemical, or foam for extinction
Storage
Store locked up
Store in a well-ventilated place. Keep cool
Disposal
Dispose of contents/container to an approved waste disposal plant
Hazards not otherwise classified (HNOC)
Toxic to aquatic life with long lasting effects
WARNING. Cancer - https://www.p65warnings.ca.gov/.

3. Composition/Information on Ingredients

Component	CAS-No	Weight %
Vinylidene chloride	75-35-4	>95
4-Methoxyphenol	150-76-5	0.02

4. First-aid measures

Eye Contact Rinse immediately with plenty of water, also under the eyelids, for at least 15 minutes. Get medical attention.

Skin Contact Wash off immediately with plenty of water for at least 15 minutes. Get medical attention.

Inhalation Remove to fresh air. If breathing is difficult, give oxygen. Get medical attention.

Ingestion Do NOT induce vomiting. Get medical attention.

Most important symptoms and effects Difficulty in breathing. . Inhalation of high vapor concentrations may cause symptoms like headache, dizziness, tiredness, nausea and vomiting

Notes to Physician Treat symptomatically

5. Fire-fighting measures

Suitable Extinguishing Media Water spray. Carbon dioxide (CO_2). Dry chemical. Water mist may be used to cool closed containers. Chemical foam. Water mist may be used to cool closed containers.

Unsuitable Extinguishing Media No information available

Flash Point -25 °C / -13 °F

Method - No information available

Autoignition Temperature 520 °C / 968 °F

Explosion Limits

Upper 16.5%

Lower 8.4%

Sensitivity to Mechanical Impact No information available

Sensitivity to Static Discharge No information available

Specific Hazards Arising from the Chemical

Extremely flammable. Vapors may travel to source of ignition and flash back. Vapors may form explosive mixture with air. Containers may explode when heated. Vapors may form explosive mixtures with air.

Hazardous Combustion Products

Carbon monoxide (CO). Carbon dioxide (CO_2). Formaldehyde. peroxides. Hydrogen chloride gas.

Protective Equipment and Precautions for Firefighters

Vapors are heavier than air and may spread along floors. As in any fire, wear self-contained breathing apparatus pressure-demand, MSHA/NIOSH (approved or equivalent) and full protective gear.

NFPA

Health	Flammability	Instability	Physical hazards
2	4	1	N/A

6. Accidental release measures

Personal Precautions Remove all sources of ignition. Take precautionary measures against static discharges.

Environmental Precautions Do not flush into surface water or sanitary sewer system. See Section 12 for additional Ecological Information. Avoid release to the environment. Collect spillage.

Methods for Containment and Clean Up Soak up with inert absorbent material (e.g. sand, silica gel, acid binder, universal binder, sawdust). Keep in suitable, closed containers for disposal. Remove all sources of ignition. Use spark-proof tools and explosion-proof equipment. Do not let this chemical enter the environment.

7. Handling and storage

Handling

Ensure adequate ventilation. Wear personal protective equipment/face protection. Avoid contact with skin and eyes. Take precautionary measures against static discharges. Do not ingest. If swallowed then seek immediate medical assistance. Handle product only in closed system or provide appropriate exhaust ventilation. Use spark-proof tools and explosion-proof equipment. Use only non-sparking tools. Do not subject to grinding/shock/friction. Avoid breathing dust/fume/gas/mist/vapors/spray. Keep away from open flames, hot surfaces and sources of ignition. To avoid ignition of vapors by static electricity discharge, all metal parts of the equipment must be grounded.

Storage

Refrigerator/flammables. Keep away from heat, sparks and flame. Protect from light. May form explosive peroxides on prolonged storage. Keep under nitrogen. Keep containers tightly closed in a dry, cool and well-ventilated place.

8. Exposure controls / personal protection

Exposure Guidelines

Component	ACGIH TLV	OSHA PEL	NIOSH IDLH	Mexico OEL (TWA)
Vinylidene chloride	TWA: 5 ppm	(Vacated) TWA: 1 ppm (Vacated) TWA: 4 mg/m³		TWA: 5 ppm
4-Methoxyphenol	TWA: 5 mg/m³	(Vacated) TWA: 5 mg/m³	TWA: 5 mg/m³	TWA: 5 mg/m³

Legend

ACGIH - American Conference of Governmental Industrial Hygienists
OSHA - Occupational Safety and Health Administration
NIOSH IDLH: NIOSH - National Institute for Occupational Safety and Health

Engineering Measures

Use explosion-proof electrical/ventilating/lighting/equipment. Ensure adequate ventilation, especially in confined areas. Ensure that eyewash stations and safety showers are close to the workstation location.

Personal Protective Equipment

Eye/face Protection

Wear appropriate protective eyeglasses or chemical safety goggles as described by OSHA's eye and face protection regulations in 29 CFR 1910.133 or European Standard EN166.

Skin and body protection

Wear appropriate protective gloves and clothing to prevent skin exposure.

Respiratory Protection

Follow the OSHA respirator regulations found in 29 CFR 1910.134 or European Standard EN 149. Use a NIOSH/MSHA or European Standard EN 149 approved respirator if exposure limits are exceeded or if irritation or other symptoms are experienced.

Hygiene Measures

Handle in accordance with good industrial hygiene and safety practice.

9. Physical and chemical properties

Physical State	Liquid
Appearance	Colorless
Odor	aromatic
Odor Threshold	No information available
pH	7 2.5 g/l aq.sol
Melting Point/Range	-122 °C / -187.6 °F
Boiling Point/Range	31.2 - 32 °C / 88.2 - 89.6 °F @ 760 mmHg
Flash Point	-25 °C / -13 °F
Evaporation Rate	No information available
Flammability (solid,gas)	Not applicable
Flammability or explosive limits	

Upper	16.5%
Lower	8.4%
Vapor Pressure	665 mbar @ 20 °C
Vapor Density	3.4 (Air = 1.0)
Specific Gravity	1.218
Solubility	No information available
Partition coefficient; n-octanol/water	No data available
Autoignition Temperature	520 °C / 968 °F
Decomposition Temperature	No information available
Viscosity	.377 mPa.s at 15 °C
Molecular Formula	C2 H2 Cl2
Molecular Weight	96.94

10. Stability and reactivity

Reactive Hazard None known, based on information available

Stability May form explosive peroxides. Hazardous polymerization may occur upon depletion of inhibitor. Moisture sensitive. Air sensitive. Light sensitive.

Conditions to Avoid Keep away from open flames, hot surfaces and sources of ignition. Excess heat. Exposure to air. Exposure to light. Incompatible products. Exposure to moist air or water.

Incompatible Materials Strong oxidizing agents, Strong bases, Finely powdered metals, oxygen, Peroxides, Metals, copper, Finely powdered metals, Acids

Hazardous Decomposition Products Carbon monoxide (CO), Carbon dioxide (CO_2), Formaldehyde, peroxides, Hydrogen chloride gas

Hazardous Polymerization Hazardous polymerization may occur.

Hazardous Reactions None under normal processing.

11. Toxicological information

Acute Toxicity

Product Information

Oral LD50 Category 4. ATE = 300 - 2000 mg/kg.

Vapor LC50 Category 4. ATE = 10 - 20 mg/l.

Component Information

Component	LD50 Oral	LD50 Dermal	LC50 Inhalation
Vinylidene chloride	LD50 = 1500 mg/kg (Rat) LD50 = 200 mg/kg (Rat)	Not listed	LC50 = 1.66 mg/L (Rat) 4 h LC50 = 6350 ppm (Rat) 4 h
4-Methoxyphenol	1600 mg/kg (Rat)	LD50 > 2000 mg/kg (Rabbit)	Not listed

Toxicologically Synergistic Products No information available

Delayed and immediate effects as well as chronic effects from short and long-term exposure

Irritation May cause skin, eye, and respiratory tract irritation

Sensitization No information available

Carcinogenicity Limited evidence of a carcinogenic effect. The table below indicates whether each agency has listed any ingredient as a carcinogen.

Component	CAS-No	IARC	NTP	ACGIH	OSHA	Mexico
Vinylidene chloride	75-35-4	Group 2B	Not listed	Not listed	X	Not listed
4-Methoxyphenol	150-76-5	Not listed	Not listed	Not listed	Not listed	Not listed

Mutagenic Effects Ames test: positive.

Reproductive Effects No information available.

Developmental Effects No information available.

Teratogenicity No information available.

STOT - single exposure None known
STOT - repeated exposure Nasal Cavities Liver

Aspiration hazard No information available

Symptoms / effects,both acute and delayed Inhalation of high vapor concentrations may cause symptoms like headache, dizziness, tiredness, nausea and vomiting

Endocrine Disruptor Information No information available

Other Adverse Effects The toxicological properties have not been fully investigated. See actual entry in RTECS for complete information.

12. Ecological information

Ecotoxicity

The product contains following substances which are hazardous for the environment. Toxic to aquatic organisms, may cause long-term adverse effects in the aquatic environment.

Component	Freshwater Algae	Freshwater Fish	Microtox	Water Flea
Vinylidene chloride	Not listed	LC50: 161 - 179 mg/L, 96h static (Pimephales promelas) LC50: 57 - 91 mg/L, 96h static (Lepomis macrochirus) LC50: 85 - 117 mg/L, 96h flow-through (Pimephales promelas)	EC50 > 2000 mg/L 17 h	LC50: 62 - 110 mg/L, 48h Static (Daphnia magna) LC50: 9.0 - 14.0 mg/L, 48h Static (Daphnia magna)
4-Methoxyphenol	Not listed	LC50: = 28.5 mg/L, 96h flow-through (Oncorhynchus mykiss) LC50: = 84.3 mg/L, 96h flow-through (Pimephales promelas)	EC50 = 3.66 mg/L 5 min EC50 = 4.30 mg/L 15 min EC50 = 4.61 mg/L 30 min	Not listed

Persistence and Degradability No information available

Bioaccumulation/ Accumulation No information available.

Mobility Will likely be mobile in the environment due to its volatility.

Component	log Pow
Vinylidene chloride	2.02
4-Methoxyphenol	1.3

13. Disposal considerations

Waste Disposal Methods Chemical waste generators must determine whether a discarded chemical is classified as a hazardous waste. Chemical waste generators must also consult local, regional, and national hazardous waste regulations to ensure complete and accurate classification.

Component	RCRA - U Series Wastes	RCRA - P Series Wastes
Vinylidene chloride - 75-35-4	U078	-

14. Transport information

DOT

UN-No	UN1303
Proper Shipping Name	VINYLIDENE CHLORIDE, STABILIZED
Hazard Class	3
Packing Group	I

TDG

UN-No	UN1303
Proper Shipping Name	VINYLIDENE CHLORIDE, STABILIZED
Hazard Class	3
Packing Group	I

IATA

UN-No	UN1303
Proper Shipping Name	VINYLIDENE CHLORIDE, STABILIZED
Hazard Class	3
Packing Group	I

IMDG/IMO

UN-No	UN1303
Proper Shipping Name	VINYLIDENE CHLORIDE, STABILIZED
Hazard Class	3
Subsidiary Hazard Class	P
Packing Group	I

15. Regulatory information

United States of America Inventory

Component	CAS-No	TSCA	TSCA Inventory notification - Active/Inactive	TSCA - EPA Regulatory Flags
Vinylidene chloride	75-35-4	X	ACTIVE	-
4-Methoxyphenol	150-76-5	X	ACTIVE	-

Legend:
TSCA - Toxic Substances Control Act, (40 CFR Part 710)
X - Listed
'-' - Not Listed

TSCA 12(b) - Notices of Export Not applicable

International Inventories
Canada (DSL/NDSL), Europe (EINECS/ELINCS/NLP), Philippines (PICCS), Japan (ENCS), Australia (AICS), China (IECSC), Korea (ECL).

Component	CAS-No	DSL	NDSL	EINECS	PICCS	ENCS	AICS	IECSC	KECL
Vinylidene chloride	75-35-4	X	-	200-864-0	X	X	X	X	KE-10122
4-Methoxyphenol	150-76-5	X	-	205-769-8	X	X	X	X	KE-23353

U.S. Federal Regulations

SARA 313

Component	CAS-No	Weight %	SARA 313 - Threshold Values %
Vinylidene chloride	75-35-4	>95	1.0

SARA 311/312 Hazard Categories See section 2 for more information

CWA (Clean Water Act)

Component	CWA - Hazardous Substances	CWA - Reportable Quantities	CWA - Toxic Pollutants	CWA - Priority Pollutants
Vinylidene chloride	X	100 lb	X	X

Clean Air Act

Component	HAPS Data	Class 1 Ozone Depletors	Class 2 Ozone Depletors
Vinylidene chloride	X		-

OSHA - Occupational Safety and Health Administration: Not applicable

CERCLA: This material, as supplied, contains one or more substances regulated as a hazardous substance under the Comprehensive Environmental Response Compensation and Liability Act (CERCLA) (40 CFR 302)

Component	Hazardous Substances RQs	CERCLA EHS RQs
Vinylidene chloride	100 lb 1 lb	-

California Proposition 65: This product contains the following Proposition 65 chemicals.

Component	CAS-No	California Prop. 65	Prop 65 NSRL	Category
Vinylidene chloride	75-35-4	Carcinogen	0.88 µg/day	Carcinogen

U.S. State Right-to-Know Regulations

Component	Massachusetts	New Jersey	Pennsylvania	Illinois	Rhode Island
Vinylidene chloride	X	X	X	X	X
4-Methoxyphenol	X	X	X	-	X

U.S. Department of Transportation

Reportable Quantity (RQ): N
DOT Marine Pollutant N
DOT Severe Marine Pollutant N

U.S. Department of Homeland Security: This product contains the following DHS chemicals:
Legend - STQs = Screening Threshold Quantities, APA = A placarded amount

Component	DHS Chemical Facility Anti-Terrorism Standard
Vinylidene chloride	Release STQs - 10000lb

Other International Regulations

Mexico - Grade: No information available

16. Other information

Prepared By
Regulatory Affairs
Thermo Fisher Scientific
Email: EMSDS.RA@thermofisher.com

Creation Date 22-Sep-2009
Revision Date 25-Apr-2019
Print Date 25-Apr-2019
Revision Summary This document has been updated to comply with the US OSHA HazCom 2012 Standard replacing the current legislation under 29 CFR 1910.1200 to align with the Globally Harmonized System of Classification and Labeling of Chemicals (GHS).

Disclaimer

The information provided in this Safety Data Sheet is correct to the best of our knowledge, information and belief at the date of its publication. The information given is designed only as a guidance for safe handling, use, processing, storage, transportation, disposal and release and is not to be considered a warranty or quality specification. The information relates only to the specific material designated and may not be valid for such material used in combination with any other materials or in any process, unless specified in the text

End of SDS

Safety Data Sheet
acc. to OSHA HCS

Printing date 03/28/2019 Version Number 4 Reviewed on 03/23/2019

*
1 Identification

· **Product identifier**

· **Trade name: VOC Gas Standard (1X1 mL)**

· **Part number:** DWM-544-1
· **Application of the substance / the mixture** Reagents and Standards for Analytical Chemical Laboratory Use

· **Details of the supplier of the safety data sheet**
· **Manufacturer/Supplier:**
Agilent Technologies, Inc.
5301 Stevens Creek Blvd.
Santa Clara, CA 95051 USA

· **Information department:**
Telephone: 800-227-9770
e-mail: pdl-msds_author@agilent.com
· **Emergency telephone number:** CHEMTREC®: 1-800-424-9300

*
2 Hazard(s) identification

· **Classification of the substance or mixture**


GHS02 Flame

Flam. Liq. 2 H225 Highly flammable liquid and vapor.


GHS06 Skull and crossbones

Acute Tox. 3 H331 Toxic if inhaled.


GHS08 Health hazard

Carc. 1A H350 May cause cancer.
STOT SE 1 H370 Causes damage to organs.

· **Label elements**
· **GHS label elements** The product is classified and labeled according to the Globally Harmonized System (GHS).
· **Hazard pictograms**


GHS02 GHS06 GHS08

· **Signal word** Danger

· **Hazard-determining components of labeling:**
methanol
vinyl chloride
bromomethane
· **Hazard statements**
Highly flammable liquid and vapor.

(Contd. on page 2)

Safety Data Sheet
acc. to OSHA HCS

Trade name: VOC Gas Standard (1X1 mL)

(Contd. of page 1)

Toxic if inhaled.
May cause cancer.
Causes damage to organs.


· **Precautionary statements**
Obtain special instructions before use.
Do not handle until all safety precautions have been read and understood.
Keep away from heat/sparks/open flames/hot surfaces. - No smoking.
Ground/bond container and receiving equipment.
Use explosion-proof electrical/ventilating/lighting/equipment.
Use only non-sparking tools.
Take precautionary measures against static discharge.
Do not breathe dust/fume/gas/mist/vapors/spray.
Wash thoroughly after handling.
Do not eat, drink or smoke when using this product.
Use only outdoors or in a well-ventilated area.
Wear protective gloves/protective clothing/eye protection/face protection.
If on skin (or hair): Take off immediately all contaminated clothing. Rinse skin with water/shower.
IF INHALED: Remove person to fresh air and keep comfortable for breathing.
IF exposed or concerned: Get medical advice/attention.
Specific treatment (see on this label).
In case of fire: Use for extinction: CO2, powder or water spray.
Store in a well-ventilated place. Keep container tightly closed.
Store in a well-ventilated place. Keep cool.
Store locked up.
Dispose of contents/container in accordance with local/regional/national/international regulations.

· **Classification system:**
· **NFPA ratings (scale 0 - 4)**



Health = 1
Fire = 3
Reactivity = 0

· **HMIS-ratings (scale 0 - 4)**

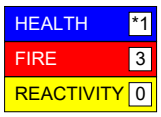

Health = *1
Fire = 3
Reactivity = 0

· **Other hazards**
· **Results of PBT and vPvB assessment**
· **PBT:** Not applicable.
· **vPvB:** Not applicable.

*
3 Composition/information on ingredients

· **Chemical characterization: Mixtures**
· **Description:** Mixture of the substances listed below with nonhazardous additions.

· **Dangerous components:**		
67-56-1	methanol	98.483%
74-87-3	chloromethane	0.253%
75-01-4	vinyl chloride	0.253%

(Contd. on page 3)

(Contd. of page 2)

75-00-3	chloroethane	0.253%

4 First-aid measures

· **Description of first aid measures**
· **General information:**
Immediately remove any clothing soiled by the product.
Remove breathing apparatus only after contaminated clothing have been completely removed.
In case of irregular breathing or respiratory arrest provide artificial respiration.
· **After inhalation:**
Supply fresh air or oxygen; call for doctor.
In case of unconsciousness place patient stably in side position for transportation.
· **After skin contact:** Immediately wash with water and soap and rinse thoroughly.
· **After eye contact:** Rinse opened eye for several minutes under running water. Then consult a doctor.
· **After swallowing:** If symptoms persist consult doctor.
· **Information for doctor:**
· **Most important symptoms and effects, both acute and delayed** No further relevant information available.
· **Indication of any immediate medical attention and special treatment needed**
No further relevant information available.

5 Fire-fighting measures

· **Extinguishing media**
· **Suitable extinguishing agents:**
CO2, extinguishing powder or water spray. Fight larger fires with water spray or alcohol resistant foam.
· **For safety reasons unsuitable extinguishing agents:** Water with full jet
· **Special hazards arising from the substance or mixture**
During heating or in case of fire poisonous gases are produced.
· **Advice for firefighters**
· **Protective equipment:** Mouth respiratory protective device.

6 Accidental release measures

· **Personal precautions, protective equipment and emergency procedures**
Mount respiratory protective device.
Wear protective equipment. Keep unprotected persons away.
· **Environmental precautions:** Do not allow to enter sewers/ surface or ground water.
· **Methods and material for containment and cleaning up:**
Absorb with liquid-binding material (sand, diatomite, acid binders, universal binders, sawdust).
Dispose contaminated material as waste according to item 13.
Ensure adequate ventilation.
· **Reference to other sections**
See Section 7 for information on safe handling.
See Section 8 for information on personal protection equipment.
See Section 13 for disposal information.
· **Protective Action Criteria for Chemicals**

· **PAC-1:**		
67-56-1	methanol	530 ppm

(Contd. on page 4)

(Contd. of page 3)

74-87-3	chloromethane	150 ppm
74-83-9	bromomethane	19 ppm
75-01-4	vinyl chloride	250 ppm
75-71-8	dichlorodifluoromethane	3,000 ppm
75-69-4	trichlorofluoromethane	91 ppm
75-00-3	chloroethane	300 ppm

· **PAC-2:**

67-56-1	methanol	2,100 ppm
74-87-3	chloromethane	910 ppm
74-83-9	bromomethane	210 ppm
75-01-4	vinyl chloride	1,200 ppm
75-71-8	dichlorodifluoromethane	10,000 ppm
75-69-4	trichlorofluoromethane	1,000 ppm
75-00-3	chloroethane	5100* ppm

· **PAC-3:**

67-56-1	methanol	7200* ppm
74-87-3	chloromethane	3,000 ppm
74-83-9	bromomethane	740 ppm
75-01-4	vinyl chloride	4800* ppm
75-71-8	dichlorodifluoromethane	50,000 ppm
75-69-4	trichlorofluoromethane	10,000 ppm
75-00-3	chloroethane	20000** ppm

7 Handling and storage

· **Handling:**
· **Precautions for safe handling**
Ensure good ventilation/exhaustion at the workplace.
Open and handle receptacle with care.
Prevent formation of aerosols.
· **Information about protection against explosions and fires:**
Keep ignition sources away - Do not smoke.
Protect against electrostatic charges.
Keep respiratory protective device available.

· **Conditions for safe storage, including any incompatibilities**
· **Storage:**
· **Requirements to be met by storerooms and receptacles:** Store in a cool location.
· **Information about storage in one common storage facility:** Not required.
· **Further information about storage conditions:**
Keep receptacle tightly sealed.
Store in cool, dry conditions in well sealed receptacles.
· **Specific end use(s)** No further relevant information available.

(Contd. on page 5)

(Contd. of page 4)

8 Exposure controls/personal protection

· **Additional information about design of technical systems:** No further data; see item 7.

· **Control parameters**

· **Components with limit values that require monitoring at the workplace:**	
67-56-1 methanol	
PEL	Long-term value: 260 mg/m³, 200 ppm
REL	Short-term value: 325 mg/m³, 250 ppm Long-term value: 260 mg/m³, 200 ppm Skin
TLV	Short-term value: 328 mg/m³, 250 ppm Long-term value: 262 mg/m³, 200 ppm Skin; BEI
74-87-3 chloromethane	
PEL	Long-term value: 100 ppm Ceiling limit value: 200; 300* ppm *5-min peak in any 3 hrs
REL	See Pocket Guide App. A
TLV	Short-term value: 207 mg/m³, 100 ppm Long-term value: 103 mg/m³, 50 ppm Skin
75-01-4 vinyl chloride	
PEL	Short-term value: 5* ppm Long-term value: 1 ppm *Avg. not exceeding any 15 min; see 29CFR1910.1017
REL	See Pocket Guide App.A
TLV	Long-term value: 2.6 mg/m³, 1 ppm
75-00-3 chloroethane	
PEL	Long-term value: 2600 mg/m³, 1000 ppm
REL	Handle with caution; See Pocket Guide App. C
TLV	Long-term value: 264 mg/m³, 100 ppm Skin

· **Ingredients with biological limit values:**	
67-56-1 methanol	
BEI	15 mg/L Medium: urine Time: end of shift Parameter: Methanol (background, nonspecific)

· **Additional information:** The lists that were valid during the creation were used as basis.

· **Exposure controls**
· **Personal protective equipment:**
· **General protective and hygienic measures:**
Keep away from foodstuffs, beverages and feed.
Immediately remove all soiled and contaminated clothing.
Wash hands before breaks and at the end of work.

(Contd. on page 6)

(Contd. of page 5)

Store protective clothing separately.

· **Breathing equipment:**
When used as intended with Agilent instruments, the use of the product under normal laboratory conditions and with standard practices does not result in significant airborne exposures and therefore respiratory protection is not needed.
Under an emergency condition where a respirator is deemed necessary, use a NIOSH or equivalent approved device/equipment with appropriate organic or acid gas cartridge.

· **Protection of hands:**
Although not recommended for constant contact with the chemicals or for clean-up, nitrile gloves 11-13 mil thickness are recommended for normal use. The breakthrough time is 1 hr. For cleaning a spill where there is direct contact of the chemical, butyl rubber gloves are recommended 12-15 mil thickness with breakthrough times exceeding 4 hrs. Supplier recommendations should be followed.

· **Material of gloves**
For normal use: nitrile rubber, 11-13 mil thickness
For direct contact with the chemical: butyl rubber, 12-15 mil thickness

· **Penetration time of glove material**
For normal use: nitrile rubber: 1 hour
For direct contact with the chemical: butyl rubber: >4 hours

· **Eye protection:**



Tightly sealed goggles

9 Physical and chemical properties

· **Information on basic physical and chemical properties**	
· **General Information**	
· **Appearance:**	
Form:	Fluid
Color:	Colorless
· **Odor:**	Alcohol-like
· **Odor threshold:**	Not determined.
· **pH-value:**	Not determined.
· **Change in condition**	
Melting point/Melting range:	-98 °C (-144.4 °F)
Boiling point/Boiling range:	64.7 °C (148.5 °F)
· **Flash point:**	9 °C (48.2 °F)
· **Flammability (solid, gaseous):**	Not applicable.
· **Ignition temperature:**	455 °C (851 °F)
· **Decomposition temperature:**	Not determined.
· **Auto igniting:**	Product is not selfigniting.
· **Danger of explosion:**	Product is not explosive. However, formation of explosive air/vapor mixtures are possible.

(Contd. on page 7)

(Contd. of page 6)

· **Explosion limits:**	
Lower:	5.5 Vol %
Upper:	44 Vol %
· **Vapor pressure at 20 °C (68 °F):**	100 hPa (75 mm Hg)
· **Density at 20 °C (68 °F):**	0.80692 g/cm³ (6.73375 lbs/gal)
· **Relative density**	Not determined.
· **Vapor density**	Not determined.
· **Evaporation rate**	Not determined.
· **Solubility in / Miscibility with**	
Water:	Not miscible or difficult to mix.
· **Partition coefficient (n-octanol/water):**	Not determined.
· **Viscosity:**	
Dynamic:	Not determined.
Kinematic:	Not determined.
· **Solvent content:**	
Organic solvents:	98.7 %
VOC content:	98.48 % 794.7 g/l / 6.63 lb/gal
Solids content:	0.0 %
· **Other information**	No further relevant information available.

10 Stability and reactivity

· **Reactivity** No further relevant information available.
· **Chemical stability**
· **Thermal decomposition / conditions to be avoided:** No decomposition if used according to specifications.
· **Possibility of hazardous reactions** No dangerous reactions known.
· **Conditions to avoid** No further relevant information available.
· **Incompatible materials:** No further relevant information available.
· **Hazardous decomposition products:** No dangerous decomposition products known.

*

11 Toxicological information

· **Information on toxicological effects**
· **Acute toxicity:**

· **LD/LC50 values that are relevant for classification:**		
ATE (Acute Toxicity Estimate)		
Oral	LD50	84,652 mg/kg (rat)
Inhalative	LC50/4 h	3.05 mg/L

67-56-1 methanol		
Oral	LD50	5,628 mg/kg (rat)
Dermal	LD50	15,800 mg/kg (rabbit)

(Contd. on page 8)

(Contd. of page 7)

74-87-3 chloromethane		
Oral	LD50	1,800 mg/kg (rat)
Inhalative	LC50/4 h	>21,800 mg/L (rat)
74-83-9 bromomethane		
Oral	LD50	214 mg/kg (rat)
Inhalative	LC50/4 h	302 mg/L (rat)
75-01-4 vinyl chloride		
Oral	LD50	500 mg/kg (rat)
75-69-4 trichlorofluoromethane		
Oral	LD50	>15,000 mg/kg (rat)
75-00-3 chloroethane		
Inhalative	LC50/4 h	>19,000 mg/L (rat)

· **Primary irritant effect:**
· **on the skin:** No irritant effect.
· **on the eye:** No irritating effect.
· **Sensitization:** No sensitizing effects known.
· **Additional toxicological information:**
The product shows the following dangers according to internally approved calculation methods for preparations:
Toxic

· **Carcinogenic categories**

· **IARC (International Agency for Research on Cancer)**		
74-87-3	chloromethane	3
74-83-9	bromomethane	3
75-01-4	vinyl chloride	1
75-00-3	chloroethane	3

· **NTP (National Toxicology Program)**		
75-01-4	vinyl chloride	K

· **OSHA-Ca (Occupational Safety & Health Administration)**	
75-01-4	vinyl chloride

12 Ecological information

· **Toxicity**
· **Aquatic toxicity:** No further relevant information available.
· **Persistence and degradability** No further relevant information available.
· **Behavior in environmental systems:**
· **Bioaccumulative potential** No further relevant information available.
· **Mobility in soil** No further relevant information available.
· **Additional ecological information:**
· **General notes:**
Water hazard class 2 (Self-assessment): hazardous for water
Do not allow product to reach ground water, water course or sewage system.
Danger to drinking water if even small quantities leak into the ground.
· **Results of PBT and vPvB assessment**
· **PBT:** Not applicable.

(Contd. on page 9)

Safety Data Sheet
acc. to OSHA HCS

(Contd. of page 8)

· **vPvB:** Not applicable.
· **Other adverse effects** No further relevant information available.

13 Disposal considerations

· **Waste treatment methods**
· **Recommendation:**
Must not be disposed of together with household garbage. Do not allow product to reach sewage system.

· **Uncleaned packagings:**
· **Recommendation:** Disposal must be made according to official regulations.

*
14 Transport information

· **Not Regulated, De minimus Quantities**	-
· **UN-Number**	
· **DOT, IMDG, IATA**	UN1230
· **UN proper shipping name**	
· **DOT**	Methanol
· **IMDG, IATA**	METHANOL
· **Transport hazard class(es)**	
· **DOT**	
· **Class**	3 Flammable liquids
· **Label**	3, 6.1
· **IMDG**	
· **Class**	3 Flammable liquids
· **Label**	3/6.1
· **IATA**	
· **Class**	3 Flammable liquids
· **Label**	3 (6.1)
· **Packing group**	
· **DOT, IMDG, IATA**	II

(Contd. on page 10)

(Contd. of page 9)

· **Environmental hazards:**	Not applicable.
· **Special precautions for user**	Warning: Flammable liquids
· **Danger code (Kemler):**	336
· **EMS Number:**	F-E,S-D
· **Stowage Category**	B
· **Stowage Code**	SW2 Clear of living quarters.
· **Transport in bulk according to Annex II of MARPOL73/78 and the IBC Code**	Not applicable.
· **Transport/Additional information:**	
· **DOT**	
· **Quantity limitations**	On passenger aircraft/rail: 1 L On cargo aircraft only: 60 L
· **IMDG**	
· **Limited quantities (LQ)**	1L
· **Excepted quantities (EQ)**	Code: E2 Maximum net quantity per inner packaging: 30 ml Maximum net quantity per outer packaging: 500 ml
· **UN "Model Regulation":**	UN 1230 METHANOL, 3 (6.1), II

*

15 Regulatory information

· **Safety, health and environmental regulations/legislation specific for the substance or mixture**
· **Sara**

· **Section 355 (extremely hazardous substances):**	
74-83-9	bromomethane

· **Section 313 (Specific toxic chemical listings):**
All ingredients are listed.

· **TSCA (Toxic Substances Control Act):**
All ingredients are listed.

· **Proposition 65**

· **Chemicals known to cause cancer:**	
75-01-4	vinyl chloride
75-00-3	chloroethane

· **Chemicals known to cause reproductive toxicity for females:**
None of the ingredients is listed.

· **Chemicals known to cause reproductive toxicity for males:**	
74-87-3	chloromethane

· **Chemicals known to cause developmental toxicity:**	
67-56-1	methanol
74-87-3	chloromethane
74-83-9	bromomethane

(Contd. on page 11)

(Contd. of page 10)

· **Carcinogenic categories**

· **EPA (Environmental Protection Agency)**		
74-87-3	chloromethane	D, CBD
74-83-9	bromomethane	D
75-01-4	vinyl chloride	A, K/L

· **TLV (Threshold Limit Value established by ACGIH)**		
74-87-3	chloromethane	A4
74-83-9	bromomethane	A4
75-01-4	vinyl chloride	A1
75-71-8	dichlorodifluoromethane	A4
75-69-4	trichlorofluoromethane	A4
75-00-3	chloroethane	A3

· **NIOSH-Ca (National Institute for Occupational Safety and Health)**	
74-87-3	chloromethane
74-83-9	bromomethane
75-01-4	vinyl chloride

· **National regulations:**
· **Additional classification according to Decree on Hazardous Materials:**
Carcinogenic hazardous material group III (dangerous).

· **Information about limitation of use:**
Workers are not allowed to be exposed to the hazardous carcinogenic materials contained in this preparation.
Exceptions can be made by the authorities in certain cases.
· **Chemical safety assessment:** A Chemical Safety Assessment has not been carried out.

16 Other information

The information contained in this document is based on Agilent's state of knowledge at the time of preparation.
No warranty as to its accurateness, completeness or suitability for a particular purpose is expressed or implied.

· **Department issuing SDS:** Document Control / Regulatory
· **Contact:** regulatory@ultrasci.com
· **Date of preparation / last revision** 03/28/2019 / 3
· **Abbreviations and acronyms:**
ADR: Accord européen sur le transport des marchandises dangereuses par Route (European Agreement concerning the International Carriage of Dangerous Goods by Road)
IMDG: International Maritime Code for Dangerous Goods
DOT: US Department of Transportation
IATA: International Air Transport Association
ACGIH: American Conference of Governmental Industrial Hygienists
EINECS: European Inventory of Existing Commercial Chemical Substances
ELINCS: European List of Notified Chemical Substances
CAS: Chemical Abstracts Service (division of the American Chemical Society)
NFPA: National Fire Protection Association (USA)
HMIS: Hazardous Materials Identification System (USA)
VOC: Volatile Organic Compounds (USA, EU)
LC50: Lethal concentration, 50 percent
LD50: Lethal dose, 50 percent
PBT: Persistent, Bioaccumulative and Toxic
vPvB: very Persistent and very Bioaccumulative
NIOSH: National Institute for Occupational Safety

(Contd. on page 12)

Safety Data Sheet
acc. to OSHA HCS

Trade name: VOC Gas Standard (1X1 mL)

(Contd. of page 11)

OSHA: Occupational Safety & Health
TLV: Threshold Limit Value
PEL: Permissible Exposure Limit
REL: Recommended Exposure Limit
BEI: Biological Exposure Limit
Flam. Liq. 2: Flammable liquids – Category 2
Acute Tox. 3: Acute toxicity – Category 3
Carc. 1A: Carcinogenicity – Category 1A
STOT SE 1: Specific target organ toxicity (single exposure) – Category 1

· *** Data compared to the previous version altered.**

SAFETY DATA SHEET

Version 4.9
Revision Date 08/24/2015
Print Date 02/07/2016

1. PRODUCT AND COMPANY IDENTIFICATION

1.1 Product identifiers

Product name : Zinc

Product Number : 324930
Brand : Aldrich
Index-No. : 030-001-00-1

CAS-No. : 7440-66-6

1.2 Relevant identified uses of the substance or mixture and uses advised against

Identified uses : Laboratory chemicals, Synthesis of substances

1.3 Details of the supplier of the safety data sheet

Company : Sigma-Aldrich
3050 Spruce Street
SAINT LOUIS MO 63103
USA

Telephone : +1 800-325-5832
Fax : +1 800-325-5052

1.4 Emergency telephone number

Emergency Phone # : (314) 776-6555

2. HAZARDS IDENTIFICATION

2.1 Classification of the substance or mixture

GHS Classification in accordance with 29 CFR 1910 (OSHA HCS)
Self-heating substances and mixtures (Category 1), H251
Substances and mixtures, which in contact with water, emit flammable gases (Category 1), H260
Acute aquatic toxicity (Category 1), H400
Chronic aquatic toxicity (Category 1), H410

For the full text of the H-Statements mentioned in this Section, see Section 16.

2.2 GHS Label elements, including precautionary statements

Pictogram



Signal word Danger

Hazard statement(s)
H251 Self-heating: may catch fire.
H260 In contact with water releases flammable gases which may ignite spontaneously.
H410 Very toxic to aquatic life with long lasting effects.

Precautionary statement(s)
P223 Do not allow contact with water.
P231 + P232 Handle under inert gas. Protect from moisture.
P235 + P410 Keep cool. Protect from sunlight.
P273 Avoid release to the environment.

P280	Wear protective gloves/ eye protection/ face protection.
P335 + P334	Brush off loose particles from skin. Immerse in cool water/ wrap in wet bandages.
P370 + P378	In case of fire: Use dry sand, dry chemical or alcohol-resistant foam to extinguish.
P391	Collect spillage.
P402 + P404	Store in a dry place. Store in a closed container.
P407	Maintain air gap between stacks/ pallets.
P413	Store bulk masses greater than .? kg/ .? lbs at temperatures not exceeding .? °C/ .? °F.
P420	Store away from other materials.
P501	Dispose of contents/ container to an approved waste disposal plant.

2.3 Hazards not otherwise classified (HNOC) or not covered by GHS

Combustible dust

3. COMPOSITION/INFORMATION ON INGREDIENTS

3.1 Substances

Formula	:	Zn
Molecular weight	:	65.39 g/mol
CAS-No.	:	7440-66-6
EC-No.	:	231-175-3
Index-No.	:	030-001-00-1

Hazardous components

Component	Classification	Concentration
Zinc powder (pyrophoric)		
	Self-heat. 1; Water-react. 1; Aquatic Acute 1; Aquatic Chronic 1; H251, H260, H410	<= 100 %

For the full text of the H-Statements mentioned in this Section, see Section 16.

4. FIRST AID MEASURES

4.1 Description of first aid measures

General advice
Consult a physician. Show this safety data sheet to the doctor in attendance.Move out of dangerous area.

If inhaled
If breathed in, move person into fresh air. If not breathing, give artificial respiration. Consult a physician.

In case of skin contact
Wash off with soap and plenty of water. Consult a physician.

In case of eye contact
Flush eyes with water as a precaution.

If swallowed
Never give anything by mouth to an unconscious person. Rinse mouth with water. Consult a physician.

4.2 Most important symptoms and effects, both acute and delayed

The most important known symptoms and effects are described in the labelling (see section 2.2) and/or in section 11

4.3 Indication of any immediate medical attention and special treatment needed

No data available

5. FIREFIGHTING MEASURES

5.1 Extinguishing media

Suitable extinguishing media
Dry powder

5.2 Special hazards arising from the substance or mixture
Zinc/zinc oxides

5.3 Advice for firefighters
Wear self-contained breathing apparatus for firefighting if necessary.

5.4 Further information
No data available

6. ACCIDENTAL RELEASE MEASURES

6.1 Personal precautions, protective equipment and emergency procedures
Avoid dust formation. Avoid breathing vapours, mist or gas. Ensure adequate ventilation. Evacuate personnel to safe areas.
For personal protection see section 8.

6.2 Environmental precautions
Prevent further leakage or spillage if safe to do so. Do not let product enter drains. Discharge into the environment must be avoided.

6.3 Methods and materials for containment and cleaning up
Sweep up and shovel. Contain spillage, and then collect with an electrically protected vacuum cleaner or by wet-brushing and place in container for disposal according to local regulations (see section 13). Do not flush with water. Keep in suitable, closed containers for disposal. Contain spillage, pick up with an electrically protected vacuum cleaner or by wet-brushing and transfer to a container for disposal according to local regulations (see section 13).

6.4 Reference to other sections
For disposal see section 13.

7. HANDLING AND STORAGE

7.1 Precautions for safe handling
Further processing of solid materials may result in the formation of combustible dusts. The potential for combustible dust formation should be taken into consideration before additional processing occurs.
Provide appropriate exhaust ventilation at places where dust is formed.Keep away from sources of ignition - No smoking.
For precautions see section 2.2.

7.2 Conditions for safe storage, including any incompatibilities
Keep container tightly closed in a dry and well-ventilated place.
Never allow product to get in contact with water during storage.

Keep in a dry place.
Storage class (TRGS 510): Pyrophoric and self-heating hazardous materials

7.3 Specific end use(s)
Apart from the uses mentioned in section 1.2 no other specific uses are stipulated

8. EXPOSURE CONTROLS/PERSONAL PROTECTION

8.1 Control parameters

Components with workplace control parameters
Contains no substances with occupational exposure limit values.

8.2 Exposure controls

Appropriate engineering controls
Handle in accordance with good industrial hygiene and safety practice. Wash hands before breaks and at the end of workday.

Personal protective equipment

Eye/face protection
Face shield and safety glasses Use equipment for eye protection tested and approved under appropriate government standards such as NIOSH (US) or EN 166(EU).

Skin protection
Handle with gloves. Gloves must be inspected prior to use. Use proper glove removal technique (without touching glove's outer surface) to avoid skin contact with this product. Dispose of contaminated gloves after use in accordance with applicable laws and good laboratory practices. Wash and dry hands.

Protective gloves against thermal risks

Full contact
Material: Nitrile rubber
Minimum layer thickness: 0.11 mm
Break through time: 480 min
Material tested:Dermatril® (KCL 740 / Aldrich Z677272, Size M)

Splash contact
Material: Nitrile rubber
Minimum layer thickness: 0.11 mm
Break through time: 480 min
Material tested:Dermatril® (KCL 740 / Aldrich Z677272, Size M)

data source: KCL GmbH, D-36124 Eichenzell, phone +49 (0)6659 87300, e-mail sales@kcl.de, test method: EN374
If used in solution, or mixed with other substances, and under conditions which differ from EN 374, contact the supplier of the CE approved gloves. This recommendation is advisory only and must be evaluated by an industrial hygienist and safety officer familiar with the specific situation of anticipated use by our customers. It should not be construed as offering an approval for any specific use scenario.

Body Protection
Flame retardant protective clothing, The type of protective equipment must be selected according to the concentration and amount of the dangerous substance at the specific workplace.

Respiratory protection
Where risk assessment shows air-purifying respirators are appropriate use a full-face particle respirator type N100 (US) or type P3 (EN 143) respirator cartridges as a backup to engineering controls. If the respirator is the sole means of protection, use a full-face supplied air respirator. Use respirators and components tested and approved under appropriate government standards such as NIOSH (US) or CEN (EU).

Control of environmental exposure
Prevent further leakage or spillage if safe to do so. Do not let product enter drains. Discharge into the environment must be avoided.

9. PHYSICAL AND CHEMICAL PROPERTIES

9.1 Information on basic physical and chemical properties

a)	Appearance	Form: powder Colour: grey
b)	Odour	No data available
c)	Odour Threshold	No data available
d)	pH	No data available
e)	Melting point/freezing point	Melting point/range: 420 °C (788 °F) - lit.
f)	Initial boiling point and boiling range	907 °C (1,665 °F) - lit.
g)	Flash point	No data available
h)	Evaporation rate	No data available
i)	Flammability (solid, gas)	May form combustible dust concentrations in air
j)	Upper/lower flammability or explosive limits	No data available
k)	Vapour pressure	1 hPa (1 mmHg) at 487 °C (909 °F)

l)	Vapour density	No data available
m)	Relative density	7.133 g/mL at 25 °C (77 °F)
n)	Water solubility	No data available
o)	Partition coefficient: n-octanol/water	log Pow: 5
p)	Auto-ignition temperature	The substance or mixture is classified as self heating with the category 1.
q)	Decomposition temperature	No data available
r)	Viscosity	No data available
s)	Explosive properties	No data available
t)	Oxidizing properties	No data available

9.2 Other safety information
No data available

10. STABILITY AND REACTIVITY

10.1 Reactivity
No data available

10.2 Chemical stability
Stable under recommended storage conditions.

10.3 Possibility of hazardous reactions
Reacts violently with water.

10.4 Conditions to avoid
Exposure to moisture

10.5 Incompatible materials
Strong acids and oxidizing agents

10.6 Hazardous decomposition products
Other decomposition products - No data available
In the event of fire: see section 5

11. TOXICOLOGICAL INFORMATION

11.1 Information on toxicological effects

Acute toxicity
No data available

Inhalation: No data available

Dermal: No data available

No data available

Skin corrosion/irritation
No data available

Serious eye damage/eye irritation
No data available

Respiratory or skin sensitisation
Did not cause sensitisation on laboratory animals.

Germ cell mutagenicity
No data available

Carcinogenicity

IARC: No component of this product present at levels greater than or equal to 0.1% is identified as

probable, possible or confirmed human carcinogen by IARC.

ACGIH: No component of this product present at levels greater than or equal to 0.1% is identified as a carcinogen or potential carcinogen by ACGIH.

NTP: No component of this product present at levels greater than or equal to 0.1% is identified as a known or anticipated carcinogen by NTP.

OSHA: No component of this product present at levels greater than or equal to 0.1% is identified as a carcinogen or potential carcinogen by OSHA.

Reproductive toxicity
No data available

No data available

Specific target organ toxicity - single exposure
No data available

Specific target organ toxicity - repeated exposure
No data available

Aspiration hazard
No data available

Additional Information
RTECS: ZG8600000

chills, dry throat, sweet taste, Fever, Cough, Nausea, Vomiting, Weakness
To the best of our knowledge, the chemical, physical, and toxicological properties have not been thoroughly investigated.

12. ECOLOGICAL INFORMATION

12.1 Toxicity

Toxicity to fish	LC50 - Cyprinus carpio (Carp) - 450.0 µg/l - 96.0 h
Toxicity to daphnia and other aquatic invertebrates	LC50 - Daphnia magna (Water flea) - 0.068 mg/l - 48 h
	mortality NOEC - Daphnia (water flea) - 0.101 - 0.14 mg/l - 7 d

12.2 Persistence and degradability

12.3 Bioaccumulative potential

Bioaccumulation	Algae - 7 d at 16 °C - 5 µg/l
	Bioconcentration factor (BCF): 466

12.4 Mobility in soil
No data available

12.5 Results of PBT and vPvB assessment
PBT/vPvB assessment not available as chemical safety assessment not required/not conducted

12.6 Other adverse effects
An environmental hazard cannot be excluded in the event of unprofessional handling or disposal.
Very toxic to aquatic life.

13. DISPOSAL CONSIDERATIONS

13.1 Waste treatment methods

Product
Contact a licensed professional waste disposal service to dispose of this material. Burn in a chemical incinerator equipped with an afterburner and scrubber but exert extra care in igniting as this material is highly flammable. Offer surplus and non-recyclable solutions to a licensed disposal company.

Contaminated packaging
Dispose of as unused product.

14. TRANSPORT INFORMATION

DOT (US)
UN number: 1436 Class: 4.3 (4.2) Packing group: II
Proper shipping name: Zinc powder
Reportable Quantity (RQ): 1000 lbs

Poison Inhalation Hazard: No

IMDG
UN number: 1436 Class: 4.3 (4.2) Packing group: II EMS-No: F-G, S-O
Proper shipping name: ZINC POWDER
Marine pollutant:yes

IATA
UN number: 1436 Class: 4.3 (4.2) Packing group: II
Proper shipping name: Zinc powder

15. REGULATORY INFORMATION

SARA 302 Components
No chemicals in this material are subject to the reporting requirements of SARA Title III, Section 302.

SARA 313 Components
The following components are subject to reporting levels established by SARA Title III, Section 313:

	CAS-No.	Revision Date
Zinc powder (pyrophoric)	7440-66-6	1993-04-24

SARA 311/312 Hazards
Reactivity Hazard

Massachusetts Right To Know Components

	CAS-No.	Revision Date
Zinc powder (pyrophoric)	7440-66-6	1993-04-24

Pennsylvania Right To Know Components

	CAS-No.	Revision Date
Zinc powder (pyrophoric)	7440-66-6	1993-04-24

New Jersey Right To Know Components

	CAS-No.	Revision Date
Zinc powder (pyrophoric)	7440-66-6	1993-04-24

California Prop. 65 Components
This product does not contain any chemicals known to State of California to cause cancer, birth defects, or any other reproductive harm.

16. OTHER INFORMATION

Full text of H-Statements referred to under sections 2 and 3.

Aquatic Acute	Acute aquatic toxicity
Aquatic Chronic	Chronic aquatic toxicity
H251	Self-heating: may catch fire.
H260	In contact with water releases flammable gases which may ignite spontaneously.
H400	Very toxic to aquatic life.
H410	Very toxic to aquatic life with long lasting effects.
Self-heat.	Self-heating substances and mixtures

HMIS Rating
Health hazard: 0

Chronic Health Hazard:	
Flammability:	3
Physical Hazard	1

NFPA Rating

Health hazard:	0
Fire Hazard:	3
Reactivity Hazard:	1
Special hazard.I:	W

Further information

Copyright 2015 Sigma-Aldrich Co. LLC. License granted to make unlimited paper copies for internal use only.
The above information is believed to be correct but does not purport to be all inclusive and shall be used only as a guide. The information in this document is based on the present state of our knowledge and is applicable to the product with regard to appropriate safety precautions. It does not represent any guarantee of the properties of the product. Sigma-Aldrich Corporation and its Affiliates shall not be held liable for any damage resulting from handling or from contact with the above product. See www.sigma-aldrich.com and/or the reverse side of invoice or packing slip for additional terms and conditions of sale.

Preparation Information

Sigma-Aldrich Corporation
Product Safety – Americas Region
1-800-521-8956

Version: 4.9 Revision Date: 08/24/2015 Print Date: 02/07/2016

ATTACHMENT F

JOBSITE SAFETY INSPECTION CHECKLIST

Jobsite Safety Inspection Checklist

Date: _____ **Inspected By:** _____

Location: _____ **Project #:** _____

Check one of the following: **A:** Acceptable **NA**: Not Applicable **D**: Deficiency

	A	NA	D	Remark
1. CHASP available onsite for inspection?				
2. Health & Safety Compliance agreement (in CHASP) appropriately signed by Langan employees and contractors?				
3. Hospital route map with directions posted on site?				
4. Emergency Notification List posted on site?				
5. First Aid kit available and properly stocked?				
6. Personnel trained in CPR/First Aid on site?				
7. MSDSs readily available, and all workers knowledgeable about the specific chemicals and compounds to which they may be exposed?				
8 Appropriate PPE being worn by Langan employees and contractors?				
9. Project site safe practices ("Standing Orders") posted?				
10. Project staff have 40-hr./8-hr./Supervisor HAZWOPER training?				
11. Project staff medically cleared to work in hazardous waste sites and fit-tested to wear respirators, if needed?				
12. Respiratory protection readily available?				
13. Health & Safety Incident Report forms available?				
14. Air monitoring instruments calibrated daily and results recorded on the Daily Instrument Calibration check sheet?				
15. Air monitoring readings recorded on the air monitoring data sheet/field logbook?				
16. Subcontract workers have received 40-hr./8-hr./Spvsr. HAZWOPER training, as appropriate?				
17. Subcontract workers medically cleared to work on site, and fit-tested for respirator wear?				
18. Subcontract workers have respirators readily available?				
19. Mark outs of underground utilities done prior to initiating any subsurface activities?				
20. Decontamination procedures being followed as outlined in CHASP?				
21. Are tools in good condition and properly used?				
22. Drilling performed in areas free from underground objects including utilities?				

23. Adequate size/type fire extinguisher supplied?				
24. Equipment at least 20 feet from overhead powerlines?				
25. Evidence that drilling operator is responsible for the safety of his rig.				
26. Trench sides shored, layer back, or boxed?				
27. Underground utilities located, and authorities contacted before digging?				
28. Ladders in trench (25-foot spacing)?				
29. Excavated material placed more than 2 feet away from excavation edge?				
30. Public protected from exposure to open excavation?				
31. People entering the excavation regarding it as a permit-required confined space and following appropriate procedures?				
32. Confined space entry permit is completed and posted?				
33. All persons knowledgeable about the conditions and characteristics of the confined space?				
34. All persons engaged in confined space operations have been trained in safe entry and rescue (non-entry)?				
35. Full body harnesses, lifelines, and hoisting apparatus available for rescue needs?				
36. Attendant and/or supervisor certified in basic first aid and CPR?				
37. Confined space atmosphere checked before entry and continuously while the work is going on?				
38. Results of confined space atmosphere testing recorded?				
39. Evidence of coordination with off-site rescue services to perform entry rescue, if needed?				
40. Are extension cords rated for this work being used and are they properly maintained?				
41. Are GFCIs provided and being used?				

Unsafe Acts: _____

_____

_____

_____

Notes: _____

_____

_____

_____

ATTACHMENT G

JOB SAFETY ANALYSIS FORM

LANGAN	**Job Safety Analysis (JSA)** **Health and Safety**
JSA TITLE: **JSA NUMBER:**	**DATE CREATED:** **CREATED BY**: **REVISION DATE:** **REVISED BY:**

Langan employees must review and revise the Job Safety Analysis (JSA) as needed to address the any site-specific hazards not identified. Employees must provide their signatures on the last page of the JSA indicating they have review the JSA and are aware the potential hazards associated with this work and will follow the provided preventive or corrective measures.

PERSONAL PROTECTIVE EQUIPMENT REQUIRED: (PPE): ■ Required ☒ As Needed		
☐ Steel-toed boots	☐ Nitrile gloves	☐ Dermal Protection (Specify)
☐ Long-sleeved shirt	☐ Leather/ Cut-resistant gloves	☐ High visibility vest/clothing
☐ Safety glasses	☐ Face Shield	☐ Hard hat
ADDITIONAL PERSONAL PROTECTIVE EQUIPMENT NEEDED (Provide specific type(s) or descriptions)		
☐ Air Monitoring:	☐ Respirators:	☐ Other:
☐ Dermal Protection:	☐ Cartridges:	☐ Other:

JOB STEPS	POTENTIAL HAZARDS	PREVENTATIVE OR CORRECTIVE ACTION
1.	1. 2.	1a. 1b. 2a. 2b.
2.	1.	1
Additional items identified in the field.		
Additional Items.		

If additional items are identified during daily work activities, please notify all relevant personnel about the change and document on this JSA.

LANGAN	Job Safety Analysis (JSA) Health and Safety
JSA Title: COVID-19 Awareness – Site Work **JSA Number: JSA046-00**	
A Job Safety Analysis (JSA) must identify all job steps required to complete the task, the potential hazards employees could be exposed to while performing the job step and the preventative/corrective actions required to reduce/mitigate the identified potential hazards. Employees must certify that they have either prepared the JSA or have reviewed the JSA and are aware of the potential hazards associated with this task and will follow the provided preventive/corrective actions. Prior to the start of any work "TAKE 5" and conduct a Last-Minute Risk Assessment.	

PERSONAL PROTECTIVE EQUIPMENT (Required or to be worn as needed):				
☒ Safety Boots	☐ Long Sleeves	☐ Safety Vest (Class 2)	☐ Hard Hat	☐ Hearing Protection
☐ Safety Glasses	☐ Safety Goggles	☐ Face Shield	☐ Nitrile Gloves	☐ PVC Gloves
☐ Leather Gloves	☐ Cut Resist. Gloves	☐ Fall Protection	☐ Fire Resistant Clothing	☐ Rubber Boots
☐ Insect/Animal Repellent	☐ Ivy Blocker/Cleaner	☐ Traffic Cones/Signs	☐ Life Vest/Jacket	
☒ Other: Alcohol-based hand sanitizer, disinfectant wipes/spray				

JOB STEPS	POTENTIAL HAZARDS	PREVENTATIVE / CORRECTIVE ACTION
1. All Activities	1. Transmittal/exposure of COVID-19	1. Ask yourself and your managers – is this work essential? Can this be done remotely? 2. Stay home if sick or showing symptoms of COVID-19 (e.g., fever, cough, etc.). 3. Carry nitrile gloves, alcohol-based hand sanitizer, face coverings and disinfectant wipes/spray during field work. 4. Check federal, state, and/or local travel restrictions **prior** to travel. Many states, counties, and cities are passing strict "shelter-in-place" or business restrictions in response to COVID-19. 5. Immediately notify Beverly Williams or Rory Johnston (Supervisor if employee chooses) if you display symptoms of COVID-19. Symptoms include fever (over 100.4 F), cough, and shortness of breath. 6. Notify Beverly Williams or Rory Johnston, Supervisor and Coronavirus Task Force if you had close contact with an individual who tested positive or displayed symptoms of COVID-19. 7. Do not touch your face, to the extent possible. 8. Wear face coverings when around other worker to minimize spread of COVID-19. (May be required in certain states or locations.)

JOB STEPS	POTENTIAL HAZARDS	PREVENTATIVE / CORRECTIVE ACTION
		9. Practice social distancing, maintaining at least 6 feet of distance between yourself and others. Avoid gatherings of more than 10 people. Limit, to the extent possible, contact with public items/objects. 10. Clean your hands frequently with soap and water for at least 20 seconds especially after you have been in a public place, or after blowing your nose, coughing, sneezing, or using the rest room. 11. If soap and water are not readily available, use a hand sanitizer that contains at least 60% alcohol. Cover all surfaces of your hands and rub them together until they feel dry. 12. Cover your mouth and nose with a tissue when you cough or sneeze or use the inside of your elbow. 13. Clean and disinfect frequently touched surfaces daily, for example, cell phones, computer equipment, headsets, tables, doorknobs, light switches, countertops, handles, desks, toilets, faucets, and sinks.
2. Travel to Jobsite	1. Transmittal/exposure of COVID-19 between passengers 2. Transmittal/exposure of COVID-19 from previous occupants (rental and fleet vehicles) 3. Transmittal/exposure of COVID-19 while refueling	1. Limit the number of occupants to each vehicle to 2 people. Employees should sit as far away from each other as possible. 2. Disinfect high "hand-traffic" areas of the vehicle: Door handles, steering wheel, turn signal and control rods, dashboard controls, seatbelts, armrests, etc. To the extent possible, do not use recycled air for heat/AC and travel with the windows open. 3. Use hand sanitizer before and after pumping gas and only return to the inside of the vehicle after refueling is complete. 4. Wear nitrile gloves if available or disinfect the keypad, pump handle, and fuel grade button prior to use. 5. Recommend face coverings are worn to minimize spread of COVID-19.
3. Conduct Tailgate Safety Meeting & Complete H&S Paperwork	1. Transmittal/exposure of COVID-19 between meeting participants	1. Practice social distancing, maintaining at least 6 feet of distance between yourself and others. 2. Recommend face coverings are worn when around other workers to minimize spread of COVID-19, 3. Hold meetings outside and keep in mind wind direction. To the extent possible, remain crosswind from other people. 4. Designate a single person to maintain sign-in sheets/permits throughout the day to limit the passing of pens/clipboards between people. 5. Each person should complete their own JSA, even if they are completing similar tasks as others in order to limit the passing of paper/pens/clipboards between people. 6. Include COVID-19 topics and prevention measures in safety meetings.
4. Conduct Site Work	1. Transmittal/exposure of COVID-19 between site workers and public.	1. Practice social distancing maintaining 6 feet of distance between yourself and others. 2. Recommend face coverings are worn when around other workers to minimize spread of COVID-19, 3. To the extent possible, do not interact with the public. If it is necessary, politely explain you are practicing social distance and request they stay at least 6 feet away and they do not attempt to pass objects to you. 4. Wear nitrile gloves during site work underneath the appropriate gloves for your task. Utilize appropriate decontamination procedures, securely bag all waste (including nitrile gloves) generated during site work and dispose of.

JOB STEPS	POTENTIAL HAZARDS	PREVENTATIVE / CORRECTIVE ACTION
		5. Do not share tools. Each person should be equipped with the tools to complete their task or tasks should be divided to remove the need to share tools. If tools must be shared, surfaces should be disinfected. 6. Clean and disinfect surfaces of rental tools and equipment upon receipt. To the extent possible rent equipment from Langan's internal equipment reservation center, where cleaning/disinfecting procedures can be verified.
5. Use of Construction Trailers	1. Transmittal/exposure of COVID-19 between site workers and others.	1. Avoid use of shared trailers, if possible. Minimize trailer use to essential personnel. 2. Practice social distancing; maintaining 6 feet of distance between yourself and others in trailer. 3. Clean and disinfect areas including desks, phones, chairs, and other common areas, before and after use.
6. Purchasing Food from a Restaurant	1. Transmittal/exposure of COVID-19 from other customers, staff, surfaces.	1. To the extent possible, bring your own food. 2. If you must visit a restaurant, call ahead for take-out or "contactless delivery." Do not dine in. When picking up food, follow guidelines for Job Step #8: Purchasing Supplies at Retail/Shipping Centers. 3. Wash hands before and after eating.
7. Smoking Cigarettes	1. Transmittal/exposure of COVID-19 by touching mouth with hands	1. Cigarette smokers are at greater risk of complications arising from COVID-19. Nicotine patches/lozenges/gum, smoking cessation programs, and prescription medications may aid in "kicking the habit" if you decide to quit. 2. Wash hands thoroughly before and after smoking. 3. Discard cigarette butts properly. Do not light cigarettes from others and do not give cigarettes to others.
8. Hotel Stay	1. Transmittal/exposure of COVID-19 from previous occupants, hotel staff, common areas.	1. Verify the hotel chain/brand has modified cleaning procedures to reflect risk of COVID-19. Most hotel companies have issued statements on their websites and in email blasts reflecting these new procedures. 2. Use the front door, and not peripheral entrances. Front doors of hotels are usually automatic. 3. Request ground floor room to avoid elevator use and a room that has not be utilized in 48-72 hours. 4. If elevator use is required, do not directly touch elevator buttons with your hands. Do not ride elevators with other people, to the extent possible. 5. Bring disinfecting wipes or sanitizing spray. Upon arrival, disinfect high "hand-traffic" areas of the hotel room: Door handles, light switches, shower/sink faucet handles, TV remote, curtain/blind handles. Clean these surfaces daily. 6. Place the "Do Not Disturb" Sign on your door to prevent people (housekeeping) from entering your room. 7. Avoid common spaces and hotel sponsored events where crowds will be present. 8. Confirm hotel cleaning procedures have been modified to address COVID-19. Confirm no COVID-19 cases have occurred in hotel
9. Purchasing Supplies at Retail/Shipping Centers	1. Transmittal/exposure of COVID-19 from other customers, staff, surfaces.	1. Plan your travel to limit the need to visit retail/shipping centers. 2. Practice social distancing, maintaining at least 6 feet of distance between yourself and others. If the store is too crowded/small, consider visiting another store or returning at a different time. 3. Avoid high "hand-traffic" items/areas like door handles (i.e. use your shoulder, hip/butt, or open with a disposable napkin/paper towel), credit cards terminals (i.e. use Apple/Android pay if available), shopping carts/baskets (i.e. bring your own shopping

JOB STEPS	POTENTIAL HAZARDS	PREVENTATIVE / CORRECTIVE ACTION
		bags), counter tops (i.e. ask clerk if you can hold the items while they are scanned) and bulk/buffet items (i.e. just avoid them). 4. Disinfect your hands before and after visiting a retail/shipping center.

Print Name	Sign Name	Date
Prepared by:		
Reviewed by:		

LANGAN

Job Safety Analysis (JSA)
Health and Safety

JSA Title: **Environmental Sampling**
JSA Number: **JSA021-01**

A Job Safety Analysis (JSA) must identify all job steps required to complete the task, the potential hazards employees could be exposed to while performing the job step and the preventative/corrective actions required to reduce/mitigate the identified potential hazards. Employees must certify that they have either prepared the JSA or have reviewed the JSA and are aware of the potential hazards associated with this task and will follow the provided preventive/corrective actions. Prior to the start of any work "TAKE 5" and conduct a Last-Minute Risk Assessment.



PERSONAL PROTECTIVE EQUIPMENT (Required or to be worn as needed):				
☒ Safety Shoes	☒ Long Sleeves	☒ Safety Vest (Class 2)	☒ Hard Hat	☐ Hearing Protection
☒ Safety Glasses	☐ Safety Goggles	☐ Face Shield	☒ Nitrile Gloves	☐ PVC Gloves
☐ Leather Gloves	☐ Cut Resist. Gloves	☐ Fall Protection	☒ Fire Resistant Clothing	☐ Rubber Boots
☒ Insect/Animal Repellent	☒ Ivy Blocker/Cleaner	☐ Traffic Cones/Signs	☐ Life Vest/Jacket	
☒ Other: Tyvek Sleeves				

JOB STEPS	POTENTIAL HAZARDS	PREVENTATIVE / CORRECTIVE ACTION
1. Drive to sample location	1. Rough/Off Road terrain	1. Pay attention to road conditions such as road erosion, unprotected embankments, and soft road conditions.
2. Sample Collection (Walking)	1. Slip/Trips/Falls 2. Back strains 3. Wildlife (Insects, Stray animals, rodents) 4. Poisonous vegetation	1. Minimize distance to sample area/ Plan route and check surface prior to carrying heavy equipment/ Locate safest access point/ Follow good housekeeping procedures/ Mark significant below grade hazards (holes, trenches) with spray paint or cones/ Wear foot protection with ankle support and gripping soles. 2. Use proper lifting techniques/ Use wheeled transport/ Obtain assistance where and when needed/ Consider load weight when evaluating what is safe and unsafe to carry. 3. Be aware of surroundings for the presence of wildlife. Do not approach stray animals. Carry and use animal repellant when needed/ Use bug spray when needed. 4. Keep skin covered/ Identify and avoid poisonous vegetation/ Clean areas after contact with suspected vegetation.
3. Sample Collection (Water)	1. Drowning Hazards 2. Chemical burns (when adding acid preservative to sample) 3. Back Strains 4. Ergonomic issues 5. Slip/Trips/Falls	1. Use buddy system/ Wear flotation vest if water is deeper than 2 feet or swift moving/ Select working area with stable footing. Do not attempt to cross or stand in swift moving water. 2. Wear proper PPE (Nitrile gloves, Tyvek Sleeves) 3. Use proper lifting techniques/ Use wheeled transport/ Obtain assistance where and when needed/ Consider load weight when evaluating what is safe or unsafe to carry. 4. When possible, avoid bending over for long periods of time/ Use a small stool for sitting or knee pad for kneeling.

JOB STEPS	POTENTIAL HAZARDS	PREVENTATIVE / CORRECTIVE ACTION
		5. Minimize distance to sample area/ Plan route and check surface prior to carrying heavy equipment/ Locate safest access point/ Follow good housekeeping procedures/ Mark significant below grade hazards (holes, trenches) with spray paint or cones/ Wear foot protection with ankle support and gripping soles/ Avoid standing water or slippery terrain.
4. All activities	1. Slips/ Trips/ Falls 2. Hand injuries, cuts, or lacerations during manual handling of materials 3. Foot injuries 4. Back injuries 5. Traffic 6. Wildlife: Stray dogs, Mice/rats, Vectors (i.e., mosquitoes, bees, etc.) 7. High Noise levels 8. Overhead hazards 9. Heat Stress/ Cold Stress 10. Eye Injuries	1. Be aware of potential trip hazards / Follow good housekeeping procedures/ Mark significant hazards 2. Inspect for jagged/sharp edges, and rough or slippery surfaces / Keep fingers away from pinch points / Wipe off greasy, wet, slippery, or dirty objects before handling / Wear leather/ cut-resistant gloves 3. Wear Langan approved safety shoes 4. Use proper lifting techniques / Consider load location, task repetition, and load weigh when evaluating what is safe or unsafe to lift / Obtain assistance when possible 5. Wear high visibility clothing & vest / Use cones or signs to designate work area 6. Be aware of surroundings at all times, including the presence of wildlife/ Do not approach stray dogs / Carry/use dog/animal repellant / Use bug spray when needed 7. Wear hearing protection 8. Wear hard hat / Avoid areas where overhead hazards exist. 9. Wear proper attire for weather conditions (sunscreen or protective clothing in sunlight, layers for cold weather) / Drink plenty of fluids to avoid dehydration / Takes breaks as necessary to avoid heat/cold stress 10. Wear safety glasses
Additional items.		
Additional Items identified while in the field. (Delete row if not needed.)		

Print Name	Sign Name	Date
Prepared by:		
Reviewed by:		

LANGAN

Job Safety Analysis (JSA)
Health and Safety

JSA Title: **Subsurface Investigation**
JSA Number: **JSA030-01**

A Job Safety Analysis (JSA) must identify all job steps required to complete the task, the potential hazards employees could be exposed to while performing the job step and the preventative/corrective actions required to reduce/mitigate the identified potential hazards. Employees must certify that they have either prepared the JSA or have reviewed the JSA and are aware of the potential hazards associated with this task and will follow the provided preventive/corrective actions. Prior to the start of any work "TAKE 5" and conduct a Last-Minute Risk Assessment.



S – *Stop,* what has changed?
T – *Think* about the task
E – *Evaluate* potential hazards
P – *Plan* safe approach
S - *Start* task / *Stop* & regroup

PERSONAL PROTECTIVE EQUIPMENT (Required or to be worn as needed):				
☒ Safety Shoes	☒ Long Sleeves	☒ Safety Vest (Class 2)	☒ Hard Hat	☒ Hearing Protection
☒ Safety Glasses	☒ Safety Goggles	☐ Face Shield	☐ Nitrile Gloves	☐ PVC Gloves
☒ Leather Gloves	☒ Cut Resist. Gloves	☐ Fall Protection	☐ Fire Resistant Clothing	☐ Rubber Boots
☐ Insect/Animal Repellent	☐ Ivy Blocker/Cleaner	☐ Traffic Cones/Signs	☐ Life Vest/Jacket	
☒ Other: Dielectric Overshoes, Sun Block				

JOB STEPS	POTENTIAL HAZARDS	PREVENTATIVE / CORRECTIVE ACTION
5. Transport equipment to work area	2. Back/strain 3. Slip/Trip/Falls 4. Traffic 5. Cuts/abrasions/contusions from equipment 6. Accidents due to vehicle operations	1. Use proper lifting techniques/Use wheeled transport 2. Minimize distance to work area/unobstructed path to work area/follow good housekeeping procedures 3. Wear proper PPE (high visibility vest or clothing) 4. Wear proper PPE (leather gloves, long sleeves, Langan approved safety shoes) 5. Observe posted speed limits/ Wear seat belts at all times
6. Traffic	1. Hit by moving vehicle	1. Use traffic cones and signage/ Use High visibility traffic vests and clothing/ Caution tape when working near active roadways.
7. Field Work (drilling, resistivity testing, and inspection)	1. Biological Hazards: insects, rats, snakes, poisonous plants, and other animals 2. Heat stress/injuries 3. Cold Stress/injuries 4. High Energy Transmission Lines 5. Underground Utilities 6. Electrical (soil resistivity testing)	1. Inspect work area to identify biological hazards. Wear light colored long sleeve shirt and long pants/ Use insect repellant as necessary/ Beware of tall grass, bushes, woods, and other areas where ticks may live/ Avoid leaving garbage on site to prevent attracting animals/ Identify and avoid contact with poisonous plants/Beware of rats, snakes, or stray animals. 2. Wear proper clothing (light colored)/ drink plenty of water/ take regular breaks/use sun block. 3. Wear proper clothing/ dress in layers/ take regular breaks. 4. Avoid direct contact with high energy transmission lines/ position equipment at least 15 feet or as required by PSE&G from the transmission lines/ wear proper PPE (dielectric overshoes 15 kV minimum rating).

JOB STEPS	POTENTIAL HAZARDS	PREVENTATIVE / CORRECTIVE ACTION
		5. Call one-call service before performing intrusive field work/ Review utility mark-outs and available utility drawings (with respect to proposed work locations)/ Follow Underground Utility Guidelines 6. See AGI Sting R1 operating manual for specific concerns during operating instrument
8. All activities	1. Slips/ Trips/ Falls 2. Hand injuries, cuts, or lacerations during manual handling of materials 3. Foot injuries 4. Back injuries 5. Traffic 6. Wildlife: Stray dogs, Mice/rats, Vectors (i.e., mosquitoes, bees, etc.) 7. High Noise levels 8. Overhead hazards 9. Heat Stress/ Cold Stress 10. Eye Injuries	7. Be aware of potential trip hazards / Follow good housekeeping procedures/ Mark significant hazards. 8. Inspect for jagged/sharp edges, and rough or slippery surfaces / Keep fingers away from pinch points / Wipe off greasy, wet, slippery, or dirty objects before handling / Wear leather/ cut-resistant gloves. 9. Wear Langan approved safety shoes. 10. Use proper lifting techniques / Consider load location, task repetition, and load weigh when evaluating what is safe or unsafe to lift / Obtain assistance when possible. 11. Wear high visibility clothing & vest / Use cones or signs to designate work area. 12. Be aware of surroundings at all times, including the presence of wildlife/ Do not approach stray dogs / Carry/use dog/animal repellant / Use bug spray when needed. 13. Wear proper hearing protection. 14. Wear hard hat / Avoid areas where overhead hazards exist. 15. Wear proper attire for weather conditions (sunscreen or protective clothing in sunlight, layers for cold weather) / Drink plenty of fluids to avoid dehydration / Takes breaks as necessary to avoid heat/cold stress. 16. Wear safety glasses
Additional items.		
Additional Items identified while in the field. (Delete row if not needed.)		

Print Name	Sign Name	Date
Prepared by:		
Reviewed by:		

LANGAN

Job Safety Analysis (JSA)
Health and Safety

JSA Title: **Field Sampling**
JSA Number: **JSA022-01**

A Job Safety Analysis (JSA) must identify all job steps required to complete the task, the potential hazards employees could be exposed to while performing the job step and the preventative/corrective actions required to reduce/mitigate the identified potential hazards. Employees must certify that they have either prepared the JSA or have reviewed the JSA and are aware of the potential hazards associated with this task and will follow the provided preventive/corrective actions. Prior to the start of any work "TAKE 5" and conduct a Last-Minute Risk Assessment.



S – ***Stop,*** *what has changed?*
T – ***Think*** *about the task*
E – ***Evaluate*** *potential hazards*
P – ***Plan*** *safe approach*
S - ***Start*** *task /* ***Stop*** *& regroup*

PERSONAL PROTECTIVE EQUIPMENT (Required or to be worn as needed):				
☒ Safety Shoes	☒ Long Sleeves	☐ Safety Vest (Class 2)	☒ Hard Hat	☒ Hearing Protection
☒ Safety Glasses	☐ Safety Goggles	☐ Face Shield	☒ Nitrile Gloves	☐ PVC Gloves
☒ Leather Gloves	☐ Cut Resist. Gloves	☐ Fall Protection	☐ Fire Resistant Clothing	☐ Rubber Boots
☐ Insect/Animal Repellent	☐ Ivy Blocker/Cleaner	☒ Traffic Cones/Signs	☐ Life Vest/Jacket	
☐ Other:				

JOB STEPS	POTENTIAL HAZARDS	PREVENTATIVE / CORRECTIVE ACTION
9. Unpack/Transport equipment to work area.	7. Back Strains 8. Slip/Trips/Falls 9. Cuts/Abrasions from equipment 10. Contusions from dropped equipment	6. Use proper lifting techniques/Use wheeled transport. 7. Minimize distance to work area/Unobstructed path to work area/follow good housekeeping procedures. Mark slip/trip/fall hazards with orange safety cones. 8. Wear proper PPE (leather gloves, long sleeves). 9. Wear proper PPE (Langan approved safety shoes).
10. Initial Site Arrival-Site Assessment	5. Traffic	5. Situational awareness (be alert of your surroundings). Secure area from through traffic.
11. Surface Water Sampling	6. Contaminated media. Skin/eye contact with biological agents and/or chemicals.	6. Wear appropriate PPE (Safety glasses, appropriate gloves). Review (M)SDS for all chemicals being.
12. Sampling from bridges	1. Struck by vehicles	1. Wear appropriate PPE (Safety Vest). Use buddy system and orange safety cones.
13. Icing of Samples/ Transporting coolers/equipment from work area.	11. Back Strains 12. Slips/Trips/Falls 13. Cuts/Abrasions from equipment 14. Pinch/Crushing Hazards.	17. Drain coolers of water. Use proper lifting techniques. Use wheeled transport. 18. Have unobstructed path from work area. Aware of surroundings. 19. Wear proper PPE (Leather gloves, long sleeves) 20. Wear proper PPE (Leather gloves, long sleeves)
14. Site Departure	1. Contaminated PPE/Vehicle	1. Contaminated PPE should be disposed of on-site. Remove boots and soiled clothing for secure storage in trunk. Wash hands promptly.

JOB STEPS	POTENTIAL HAZARDS	PREVENTATIVE / CORRECTIVE ACTION
15. All activities	1. Slips/ Trips/ Falls 2. Hand injuries, cuts, or lacerations during manual handling of materials 3. Foot injuries 4. Back injuries 15. Traffic 16. Wildlife: Stray dogs, Mice/rats, Vectors (i.e., mosquitoes, bees, etc.) 17. High Noise levels 18. Overhead hazards 19. Heat Stress/ Cold Stress 20. Eye Injuries	1. Be aware of potential trip hazards / Follow good housekeeping procedures/ Mark significant hazards 2. Inspect for jagged/sharp edges, and rough or slippery surfaces / Keep fingers away from pinch points / Wipe off greasy, wet, slippery, or dirty objects before handling / Wear leather/ cut-resistant gloves 3. Wear Langan approved safety shoes 4. Use proper lifting techniques / Consider load location, task repetition, and load weigh when evaluating what is safe or unsafe to lift / Obtain assistance when possible 21. Wear high visibility clothing & vest / Use cones or signs to designate work area. 22. Be aware of surroundings at all times, including the presence of wildlife/ Do not approach stray dogs / Carry/use dog/animal repellant / Use bug spray when needed. 23. Wear hearing protection 24. Wear hard hat / Avoid areas where overhead hazards exist. 25. Wear proper attire for weather conditions (sunscreen or protective clothing in sunlight, layers for cold weather) / Drink plenty of fluids to avoid dehydration / Takes breaks as necessary to avoid heat/cold stress. 26. Wear safety glasses
Additional items.		
Additional Items identified while in the field. (Delete row if not needed.)		

Print Name	Sign Name	Date
Prepared by:		
Reviewed by:		

LANGAN	Job Safety Analysis (JSA) Health and Safety
JSA Title: Equipment Transportation and Set-up **JSA Number:** JSA012-01 **A Job Safety Analysis (JSA) must identify all job steps required to complete the task, the potential hazards employees could be exposed to while performing the job step and the preventative/corrective actions required to reduce/mitigate the identified potential hazards. Employees must certify that they have either prepared the JSA or have reviewed the JSA and are aware of the potential hazards associated with this task and will follow the provided preventive/corrective actions. Prior to the start of any work "TAKE 5" and conduct a Last-Minute Risk Assessment.**	 **S** – ***Stop,*** *what has changed?* **T** – ***Think*** *about the task* **E** – ***Evaluate*** *potential hazards* **P** – ***Plan*** *safe approach* **S** - ***Start*** *task /* ***Stop*** *& regroup*

PERSONAL PROTECTIVE EQUIPMENT (Required or to be worn as needed):				
☒ Safety Shoes	☒ Long Sleeves	☒ Safety Vest (Class 2)	☒ Hard Hat	☒ Hearing Protection
☒ Safety Glasses	☐ Safety Goggles	☐ Face Shield	☐ Nitrile Gloves	☐ PVC Gloves
☒ Leather Gloves	☐ Cut Resist. Gloves	☐ Fall Protection	☐ Fire Resistant Clothing	☐ Rubber Boots
☐ Insect/Animal Repellent	☐ Ivy Blocker/Cleaner	☐ Traffic Cones/Signs	☐ Life Vest/Jacket	
☐ Other:				

JOB STEPS	POTENTIAL HAZARDS	PREVENTATIVE / CORRECTIVE ACTION
16. Transport equipment to work area	11. Back Strain 12. Slips/ Trips/ Falls 13. Traffic 14. Cuts/abrasions from equipment 15. Contusions from dropped equipment	1. Use proper lifting techniques / Use wheeled transport. 2. Minimize distance to work area / Have unobstructed path to work area / Follow good housekeeping procedures. 3. Wear proper PPE (high visibility vest or clothing) 4. Wear proper PPE (leather gloves, long sleeves) 5. Wear proper PPE (safety shoes)
17. Moving equipment to its planned location	6. Pinch Hazard 7. Slips/ Trips/ Falls	1. Wear proper PPE (leather gloves) 2. Be aware of potential trip hazards / Practice good housekeeping procedures / Mark significant below-grade hazards (i.e., holes, trenches) with safety cones or spray paint
18. Equipment Set-up	7. Pinch Hazard 8. Cuts/abrasions to knuckles/hands. 9. Back Strain	1. Wear proper PPE (leather gloves) 2. Wear proper PPE (leather gloves) 3. Use proper lifting techniques / Use wheeled transport
19. All activities	21. Slips/ Trips/ Falls 22. Hand injuries, cuts, or lacerations during manual handling of materials 23. Foot injuries 24. Back injuries 25. Traffic 26. Wildlife: Stray dogs, Mice/rats, Vectors (i.e., mosquitoes, bees, etc.)	27. Be aware of potential trip hazards / Follow good housekeeping procedures/ Mark significant hazards. 28. Inspect for jagged/sharp edges, and rough or slippery surfaces / Keep fingers away from pinch points / Wipe off greasy, wet, slippery, or dirty objects before handling / Wear leather/ cut-resistant gloves. 29. Wear Langan approved safety shoes.

JOB STEPS	POTENTIAL HAZARDS	PREVENTATIVE / CORRECTIVE ACTION
4. All activities (cont'd)	27. High Noise levels 28. Overhead hazards 29. Heat Stress/ Cold Stress 30. Eye Injuries	30. Use proper lifting techniques / Consider load location, task repetition, and load weigh when evaluating what is safe or unsafe to lift / Obtain assistance when possible. 31. Wear high visibility clothing & vest / Use cones or signs to designate work area. 32. Be aware of surroundings at all times, including the presence of wildlife/ Do not approach stray dogs / Carry/use dog/animal repellant / Use bug spray when needed. 33. Wear hearing protection 34. Wear hard hat / Avoid areas where overhead hazards exist. 35. Wear proper attire for weather conditions (sunscreen or protective clothing in sunlight, layers for cold weather) / Drink plenty of fluids to avoid dehydration / Takes breaks as necessary to avoid heat/cold stress. 36. Wear safety glasses
Additional items.		
Additional Items identified while in the field. (Delete row if not needed.)		

Print Name	Sign Name	Date
Prepared by:		
Reviewed by:		

LANGAN

Job Safety Analysis (JSA)
Health and Safety

JSA Title: **55-gallon Drum Sampling**
JSA Number: **JSA043-01**

A Job Safety Analysis (JSA) must identify all job steps required to complete the task, the potential hazards employees could be exposed to while performing the job step and the preventative/corrective actions required to reduce/mitigate the identified potential hazards. Employees must certify that they have either prepared the JSA or have reviewed the JSA and are aware of the potential hazards associated with this task and will follow the provided preventive/corrective actions. Prior to the start of any work "TAKE 5" and conduct a Last-Minute Risk Assessment.



S – ***Stop,*** *what has changed?*
T – ***Think*** *about the task*
E – ***Evaluate*** *potential hazards*
P – ***Plan*** *safe approach*
S - ***Start*** *task /* ***Stop*** *& regroup*

PERSONAL PROTECTIVE EQUIPMENT (Required or to be worn as needed):				
☒ Safety Shoes	☒ Long Sleeves	☒ Safety Vest (Class 2)	☒ Hard Hat	☐ Hearing Protection
☒ Safety Glasses	☒ Safety Goggles	☒ Face Shield	☒ Nitrile Gloves	☒ PVC Gloves
☒ Leather Gloves	☐ Cut Resist. Gloves	☐ Fall Protection	☐ Fire Resistant Clothing	☐ Rubber Boots
☐ Insect/Animal Repellent	☐ Ivy Blocker/Cleaner	☐ Traffic Cones/Signs	☐ Life Vest/Jacket	
☒ Other: All Drums are required to be labeled. Langan employees do not open or move undocumented drums or unlabeled drums without proper project manager authorization.				

JOB STEPS	POTENTIAL HAZARDS	PREVENTATIVE / CORRECTIVE ACTION
20.Unpack/Transport equipment to work area.	16.Back Strains 17.Slip/Trips/Falls 18.Cuts/Abrasions from equipment 4. Contusions from dropped equipment	10. Use proper lifting techniques/Use wheeled transport. 11. Minimize distance to work area/Unobstructed path to work area/follow good housekeeping procedures. Mark slip/trip/fall hazards with orange safety cones. 12. Wear proper PPE (leather gloves, long sleeves). 4. Wear proper PPE (Langan approved safety shoes).
21.Open Drums	1. Hand Injuries, cuts or lacerations when untightening drum locking bolt, removing drum lid strap, or removing lid. 2. Pressure from drums.	1. Inspect for jagged/sharp edges, and rough or slippery surfaces / Keep fingers away from pinch points / Wipe off greasy, wet, slippery, or dirty objects before handling / Wear leather/ cut-resistant gloves. Use non-metallic mallet and non-sparking tools/wrenches. 2. Open drum slowly to relieve pressure. Wear proper PPE: face shield and goggles; correct gloves; and over garments.
22.Collecting Soil/Fluid Sample	8. Irritation to eye from vapor, soil dust, or splashing. 9. Irritation to exposed skin	6. Wear proper eye protection including safety glasses/ face shield/googles and when necessary, splash guard. If dust or vapor phase is present, wear appropriate safety breathing gear (1/2 mask or full face mask with correct filter) 7. Wear proper skin protection including nitrile gloves.
23.Closing Drums	1. Hand Injuries, cuts or lacerations when untightening drum locking bolt, removing drum lid strap, or removing lid.	7. Inspect for jagged/sharp edges, and rough or slippery surfaces / Keep fingers away from pinch points / Wipe off greasy, wet, slippery, or dirty objects before handling / Wear leather/ cut-resistant gloves. Use non-metallic mallet and non-sparking tools/wrenches.

JOB STEPS	POTENTIAL HAZARDS	PREVENTATIVE / CORRECTIVE ACTION
24.Moving Drums	2. Hand Injuries, cuts or lacerations when untightening drum locking bolt, removing drum lid strap, or removing lid. 3. Back Strains	2. Inspect for jagged/sharp edges, and rough or slippery surfaces / Keep fingers away from pinch points / Wipe off greasy, wet, slippery, or dirty objects before handling / Wear leather/ cut-resistant gloves. Use non-metallic mallet and non-sparking tools/wrenches. 3. Use proper lifting techniques/Use wheeled transport.
25. All activities	31. Slips/ Trips/ Falls 32. Hand injuries, cuts, or lacerations during manual handling of materials 33. Foot injuries 34. Back injuries 35. Traffic 36. Wildlife: Stray dogs, Mice/rats, Vectors (i.e., mosquitoes, bees, etc.) 37. High Noise levels 38. Overhead hazards 39. Heat Stress/ Cold Stress 40. Eye Injuries	37. Be aware of potential trip hazards / Follow good housekeeping procedures/ Mark significant hazards. 38. Inspect for jagged/sharp edges, and rough or slippery surfaces / Keep fingers away from pinch points / Wipe off greasy, wet, slippery, or dirty objects before handling / Wear leather/ cut-resistant gloves. 39. Wear Langan approved safety shoes. 40. Use proper lifting techniques / Consider load location, task repetition, and load weigh when evaluating what is safe or unsafe to lift / Obtain assistance when possible. 41. Wear high visibility clothing & vest / Use cones or signs to designate work area. 42. Be aware of surroundings at all times, including the presence of wildlife/ Do not approach stray dogs / Carry/use dog/animal repellant / Use bug spray when needed. 43. Wear hearing protection 44. Wear hard hat / Avoid areas where overhead hazards exist. 45. Wear proper attire for weather conditions (sunscreen or protective clothing in sunlight, layers for cold weather) / Drink plenty of fluids to avoid dehydration / Takes breaks as necessary to avoid heat/cold stress. 46. Wear safety glasses
Additional items.		
Additional Items identified while in the field. (Delete row if not needed.)		

Print Name	Sign Name	Date
Prepared by:		
Reviewed by:		

LANGAN

Job Safety Analysis (JSA)
Health and Safety

JSA Title: **Excavation Oversight**
JSA Number: **JSA041-01**

A Job Safety Analysis (JSA) must identify all job steps required to complete the task, the potential hazards employees could be exposed to while performing the job step and the preventative/corrective actions required to reduce/mitigate the identified potential hazards. Employees must certify that they have either prepared the JSA or have reviewed the JSA and are aware of the potential hazards associated with this task and will follow the provided preventive/corrective actions. Prior to the start of any work "TAKE 5" and conduct a Last-Minute Risk Assessment.



S – *Stop,* what has changed?
T – *Think* about the task
E – *Evaluate* potential hazards
P – *Plan* safe approach
S - *Start* task / *Stop* & regroup

PERSONAL PROTECTIVE EQUIPMENT (Required or to be worn as needed):				
☒ Safety Shoes	☒ Long Sleeves	☒ Safety Vest (Class 2)	☒ Hard Hat	☒ Hearing Protection
☒ Safety Glasses	☐ Safety Goggles	☐ Face Shield	☒ Nitrile Gloves	☐ PVC Gloves
☒ Leather Gloves	☒ Cut Resist. Gloves	☐ Fall Protection	☐ Fire Resistant Clothing	☐ Rubber Boots
☐ Insect/Animal Repellent	☐ Ivy Blocker/Cleaner	☐ Traffic Cones/Signs	☐ Life Vest/Jacket	
☐ Other:				

JOB STEPS	POTENTIAL HAZARDS	PREVENTATIVE / CORRECTIVE ACTION
26. Transport equipment to work area	19. Back Strain 20. Slips/Trips/Falls 21. Traffic 22. Cuts/abrasions/contusions from equipment	13. Use proper lifting techniques / Use wheeled transport. 14. Minimize distance to work area / Have unobstructed path to work area / Follow good housekeeping procedures. 15. Wear proper PPE (high visibility vest or clothing) 16. Wear proper PPE (leather gloves, long sleeves, safety shoes)
27.Earth Moving Equipment	10. Equipment running over employee	8. Ensure you have direct line of sight with operator of equipment; do not walk behind equipment; maintain a safe distance away from equipment. 9. Wear proper PPE (high vis vest/clothing)
28.Excavation	10. Excavation collapse 11. Confined space 12. Soil	8. Use proper shoring/benching/sloping techniques; Ladder is properly situated in excavation; no water in excavation; competent person has inspected excavation prior to allow employees to enter. 9. Langan employees are not authorized to enter a confined space; 10. Soil and equipment are kept at least 2 feet from edge of excavation
29.Excavated soil	1. Hazardous substances	1. Use proper equipment to monitor excavated soil for contaminates; ensure levels do not exceed PEL's for contaminates; Wear proper PPE
30. All activities	41. Slips/ Trips/ Falls 42. Hand injuries, cuts, or lacerations during manual handling of materials 43. Foot injuries 44. Back injuries 45. Traffic 46. Wildlife: Stray dogs, Mice/rats, Vectors (i.e., mosquitoes, bees, etc.)	47. Be aware of potential trip hazards / Follow good housekeeping procedures/ Mark significant hazards. 48. Inspect for jagged/sharp edges, and rough or slippery surfaces / Keep fingers away from pinch points / Wipe off greasy, wet, slippery, or dirty objects before handling / Wear leather/ cut-resistant gloves. 49. Wear proper PPE (Langan approved safety shoes)

JOB STEPS	POTENTIAL HAZARDS	PREVENTATIVE / CORRECTIVE ACTION
	47. High Noise levels 48. Overhead hazards 49. Heat Stress/ Cold Stress 50. Eye Injuries	50. Use proper lifting techniques / Consider load location, task repetition, and load weigh when evaluating what is safe or unsafe to lift / Obtain assistance when possible. 51. Wear high visibility clothing & vest / Use cones or signs to designate work area. 52. Be aware of surroundings at all times, including the presence of wildlife/ Do not approach stray dogs / Carry/use dog/animal repellant / Use bug spray when needed. 53. Wear hearing protection 54. Wear hard hat / Avoid areas where overhead hazards exist. 55. Wear proper attire for weather conditions (sunscreen or protective clothing in sunlight, layers for cold weather) / Drink plenty of fluids to avoid dehydration / Takes breaks as necessary to avoid heat/cold stress. 56. Wear safety glasses
Additional items.		
Additional Items identified while in the field. (Delete row if not needed.)		

Print Name	Sign Name	Date
Prepared by:		
Reviewed by:		

LANGAN

Job Safety Analysis (JSA)
Health and Safety

JSA Title: General Construction Activities
JSA Number: JSA010-01

A Job Safety Analysis (JSA) must identify all job steps required to complete the task, the potential hazards employees could be exposed to while performing the job step and the preventative/corrective actions required to reduce/mitigate the identified potential hazards. Employees must certify that they have either prepared the JSA or have reviewed the JSA and are aware of the potential hazards associated with this task and will follow the provided preventive/corrective actions. Prior to the start of any work "TAKE 5" and conduct a Last-Minute Risk Assessment.



PERSONAL PROTECTIVE EQUIPMENT (Required or to be worn as needed):				
☒ Safety Shoes	☒ Long Sleeves	☒ Safety Vest (Class 2)	☒ Hard Hat	☒ Hearing Protection
☒ Safety Glasses	☐ Safety Goggles	☒ Face Shield	☒ Nitrile Gloves	☐ PVC Gloves
☒ Leather Gloves	☐ Cut Resist. Gloves	☐ Fall Protection	☐ Fire Resistant Clothing	☐ Rubber Boots
☐ Insect/Animal Repellent	☐ Ivy Blocker/Cleaner	☒ Traffic Cones/Signs	☐ Life Vest/Jacket	
☐ Other:				

JOB STEPS	POTENTIAL HAZARDS	PREVENTATIVE / CORRECTIVE ACTION
31. Transport equipment to work area	23. Back Strain 24. Slips/ Trips/ Falls 25. Traffic 26. Cuts/abrasions from equipment 27. Contusions from dropped equipment	6. Use proper lifting techniques / Use wheeled transport. 7. Minimize distance to work area / Have unobstructed path to work area / Follow good housekeeping procedures. 8. Wear proper PPE (high visibility vest or clothing) 9. Wear proper PPE (leather gloves, long sleeves) 10. Wear proper PPE (safety shoes)
32. Installation of piping from vapor wells to skid connections and from discharge pipping to effluent stack	11. Pinch fingers when connecting pipes. 12. Slips/ Trips/ Falls 13. Machinery Hazards	3. Wear proper PPE (leather gloves) 4. Be aware of potential trip hazards / Practice good housekeeping procedures / Mark significant below-grade hazards (i.e., holes, trenches) with safety cones or spray paint. 5. Wear proper PPE (safety vest) / Maintain safe distance from operating machinery
33. Remediation equipment installation	13. Back strain when lifting heavy equipment. 14. Slips/ Trips/ Falls 15. Traffic	5. Use proper lifting techniques / Use wheeled transport / Minimize distance to vehicle. 6. Be aware of potential trip hazards / Practice good housekeeping procedures / Mark significant below-grade hazards (i.e., holes, trenches) with safety cones or spray pain. 7. Wear proper PPE (safety vest)
34. All activities	51. Slips/ Trips/ Falls 52. Hand injuries, cuts, or lacerations during manual handling of materials 53. Foot injuries 54. Back injuries 55. Traffic	57. Be aware of potential trip hazards / Follow good housekeeping procedures/ Mark significant hazards. 58. Inspect for jagged/sharp edges, and rough or slippery surfaces / Keep fingers away from pinch points / Wipe off greasy, wet, slippery, or dirty objects before handling / Wear leather/ cut-resistant gloves. 59. Wear Langan approved safety shoes.

JOB STEPS	POTENTIAL HAZARDS	PREVENTATIVE / CORRECTIVE ACTION
4. All activities (cont'd)	56. Wildlife: Stray dogs, Mice/rats, Vectors (i.e., mosquitoes, bees, etc.) 57. High Noise levels 58. Overhead hazards 59. Heat Stress/ Cold Stress 60. Eye Injuries	60. Use proper lifting techniques / Consider load location, task repetition, and load weigh when evaluating what is safe or unsafe to lift / Obtain assistance when possible. 61. Wear high visibility clothing & vest / Use cones or signs to designate work area. 62. Be aware of surroundings at all times, including the presence of wildlife/ Do not approach stray dogs / Carry/use dog/animal repellant / Use bug spray when needed. 63. Wear hearing protection 64. Wear hard hat / Avoid areas where overhead hazards exist. 65. Wear proper attire for weather conditions (sunscreen or protective clothing in sunlight, layers for cold weather) / Drink plenty of fluids to avoid dehydration / Takes breaks as necessary to avoid heat/cold stress. 66. Wear safety glasses
Additional items.		
Additional Items identified while in the field. (Delete row if not needed.)		

Print Name	Sign Name	Date
Prepared by:		
Reviewed by:		

LANGAN	Job Safety Analysis (JSA) Health and Safety
JSA Title: Site Inspection **JSA Number:** JSA024-01 **A Job Safety Analysis (JSA) must identify all job steps required to complete the task, the potential hazards employees could be exposed to while performing the job step and the preventative/corrective actions required to reduce/mitigate the identified potential hazards. Employees must certify that they have either prepared the JSA or have reviewed the JSA and are aware of the potential hazards associated with this task and will follow the provided preventive/corrective actions. Prior to the start of any work "TAKE 5" and conduct a Last-Minute Risk Assessment.**	 **S** – ***Stop,*** *what has changed?* **T** – ***Think*** *about the task* **E** – ***Evaluate*** *potential hazards* **P** – ***Plan*** *safe approach* **S** - ***Start*** *task /* ***Stop*** *& regroup*

PERSONAL PROTECTIVE EQUIPMENT (Required or to be worn as needed):				
☒ Safety Shoes	☒ Long Sleeves	☒ Safety Vest (Class 2)	☒ Hard Hat	☒ Hearing Protection
☒ Safety Glasses	☐ Safety Goggles	☐ Face Shield	☒ Nitrile Gloves	☐ PVC Gloves
☒ Leather Gloves	☐ Cut Resist. Gloves	☐ Fall Protection	☐ Fire Resistant Clothing	☒ Rubber Boots
☒ Insect/Animal Repellent	☐ Ivy Blocker/Cleaner	☒ Traffic Cones/Signs	☐ Life Vest/Jacket	
☐ Other:				

JOB STEPS	POTENTIAL HAZARDS	PREVENTATIVE / CORRECTIVE ACTION
35.Jobsite Pre-briefing	28.None	17. Review JSA, SOP's, and discuss hazards that may be present and control measures for present hazards while on-site.

JOB STEPS	POTENTIAL HAZARDS	PREVENTATIVE / CORRECTIVE ACTION
2. Working near railroads	1. Passing Trains. 2. Slip/Trips/Falls.	1. Wear reflective vest/ Stay away from tracks/ Do not cross tracks within 10 ft. of train car or when there is a train within view/listen for train horn. 2. Be aware of tripping hazards/ Follow good housekeeping procedures/ Mark significant hazards with spray paint or cones.
3. Walking around site	4. Uneven terrain 5. Wildlife: Stray animals, mice/rats, vectors (i.e., mosquitoes, bees, etc.) 6. Weather: Heat/cold stress 7. Slip/Trips/Falls 8. Foot injuries 9. Eye injuries	4. Pay attention to surrounding area (puddles, wet, frozen, uneven areas); Mark with cones or spray paint. 5. Use bug spray/ Avoid stray animals/Use repellant when needed. 6. Dress for the correct weather situation/ Use sunscreen or protective clothing in sunlight, layers in cold weather/ Drink plenty of fluids/ Take breaks when needed. 4. Be aware of tripping hazards/ Follow good housekeeping procedures/ Mark significant hazards with spray paint or cones. 5. Wear proper PPE (Langan approved safety shoes)/ Change wet socks during cold weather. 6. Wear proper PPE (safety glasses/goggles).
4. Working near road	1. Passing vehicles 2. Slip/Trips/Falls	1. Wear reflective vest/ Stay away from roadway/ Use buddy system/ Place signage or cones when needed. 2. Be aware of tripping hazards/ Follow good housekeeping procedures/ Mark significant hazards with spray paint or cones.
5. All activities	61. Slips/ Trips/ Falls 62. Hand injuries, cuts, or lacerations during manual handling of materials 63. Foot injuries 64. Back injuries 65. Traffic 66. Wildlife: Stray dogs, Mice/rats, Vectors (i.e., mosquitoes, bees, etc.) 67. High Noise levels 68. Overhead hazards 69. Heat Stress/ Cold Stress 70. Eye Injuries	67. Be aware of potential trip hazards / Follow good housekeeping procedures/ Mark significant hazards. 68. Inspect for jagged/sharp edges, and rough or slippery surfaces / Keep fingers away from pinch points / Wipe off greasy, wet, slippery, or dirty objects before handling / Wear leather/ cut-resistant gloves. 69. Wear Langan approved safety shoes. 70. Use proper lifting techniques / Consider load location, task repetition, and load weigh when evaluating what is safe or unsafe to lift / Obtain assistance when possible. 71. Wear high visibility clothing & vest / Use cones or signs to designate work area. 72. Be aware of surroundings at all times, including the presence of wildlife/ Do not approach stray dogs / Carry/use dog/animal repellant / Use bug spray when needed. 73. Wear hearing protection 74. Wear hard hat / Avoid areas where overhead hazards exist. 75. Wear proper attire for weather conditions (sunscreen or protective clothing in sunlight, layers for cold weather) / Drink plenty of fluids to avoid dehydration / Takes breaks as necessary to avoid heat/cold stress. 76. Wear safety glasses
Additional items.		

JOB STEPS	POTENTIAL HAZARDS	PREVENTATIVE / CORRECTIVE ACTION
Additional Items identified while in the field. (Delete row if not needed.)		

Print Name	Sign Name	Date
Prepared by:		
Reviewed by:		

LANGAN

Job Safety Analysis (JSA)
Health and Safety

JSA Title: **Building Construction Oversight**
JSA Number: **JSA006-01**

A Job Safety Analysis (JSA) must identify all job steps required to complete the task, the potential hazards employees could be exposed to while performing the job step and the preventative/corrective actions required to reduce/mitigate the identified potential hazards. Employees must certify that they have either prepared the JSA or have reviewed the JSA and are aware of the potential hazards associated with this task and will follow the provided preventive/corrective actions. Prior to the start of any work "TAKE 5" and conduct a Last-Minute Risk Assessment.



S – ***Stop,*** *what has changed?*
T – ***Think*** *about the task*
E – ***Evaluate*** *potential hazards*
P – ***Plan*** *safe approach*
S - ***Start*** *task /* ***Stop*** *& regroup*

PERSONAL PROTECTIVE EQUIPMENT (Required or to be worn as needed):				
☒ Safety Shoes	☒ Long Sleeves	☒ Safety Vest (Class 2)	☒ Hard Hat	☒ Hearing Protection
☒ Safety Glasses	☐ Safety Goggles	☒ Face Shield	☒ Nitrile Gloves	☐ PVC Gloves
☒ Leather Gloves	☐ Cut Resist. Gloves	☐ Fall Protection	☐ Fire Resistant Clothing	☐ Rubber Boots
☐ Insect/Animal Repellent	☐ Ivy Blocker/Cleaner	☒ Traffic Cones/Signs	☐ Life Vest/Jacket	
☐ Other:				

JOB STEPS	POTENTIAL HAZARDS	PREVENTATIVE / CORRECTIVE ACTION
36. Transport equipment to work area	29. Back Strain 30. Slips/ Trips/ Falls 31. Traffic 32. Cuts/abrasions from equipment 33. Contusions from dropped equipment	11. Use proper lifting techniques / Use wheeled transport. 12. Minimize distance to work area / Have unobstructed path to work area / Follow good housekeeping procedures. 13. Wear proper PPE (high visibility vest or clothing) 14. Wear proper PPE (leather gloves, long sleeves) 15. Wear proper PPE (safety shoes)
37. Drilling/anchor bolt installation	14. Hazards associated with drilling, flying objects, heavy equipment, ground level hazards and dust. 15. Slips/ Trips/ Falls 16. Hazards associated with concrete work	6. Maintain a safe distance from drilling operation / Wear proper PPE (hard hat, safety glasses, safety shoes, safety vest) 7. Be aware of potential trip hazards / Follow good housekeeping procedures / Mark significant below-grade hazards (i.e., holes, trenches) with safety cones or spray paint / Wear the proper PPE (safety shoes) 8. Maintain a safe distance from pouring operation
38. Steel building erection	16. Overhead hazards, falling objects. 17. Pinching/crushing hazards	8. Wear proper PPE (hard had, safety glasses, safety vest) / Be aware of overhead hazards and maintain a safe distance of at least 10 ft. 9. All personnel should make others aware of moving objects or their intent to move objects / Avoid areas where pinching and crushing hazards are possible
39. All activities	71. Slips/ Trips/ Falls 72. Hand injuries, cuts, or lacerations during manual handling of materials 73. Foot injuries 74. Back injuries 75. Traffic	77. Be aware of potential trip hazards / Follow good housekeeping procedures/ Mark significant hazards. 78. Inspect for jagged/sharp edges, and rough or slippery surfaces / Keep fingers away from pinch points / Wipe off greasy, wet, slippery, or dirty objects before handling / Wear leather/ cut-resistant gloves. 79. Wear Langan approved safety shoes.

JOB STEPS	POTENTIAL HAZARDS	PREVENTATIVE / CORRECTIVE ACTION
4. All activities (cont'd)	76. Wildlife: Stray dogs, Mice/rats, Vectors (i.e., mosquitoes, bees, etc.) 77. High Noise levels 78. Overhead hazards 79. Heat Stress/ Cold Stress 80. Eye Injuries	80. Use proper lifting techniques / Consider load location, task repetition, and load weigh when evaluating what is safe or unsafe to lift / Obtain assistance when possible. 81. Wear high visibility clothing & vest / Use cones or signs to designate work area. 82. Be aware of surroundings at all times, including the presence of wildlife/ Do not approach stray dogs / Carry/use dog/animal repellant / Use bug spray when needed. 83. Wear hearing protection 84. Wear hard hat / Avoid areas where overhead hazards exist. 85. Wear proper attire for weather conditions (sunscreen or protective clothing in sunlight, layers for cold weather) / Drink plenty of fluids to avoid dehydration / Takes breaks as necessary to avoid heat/cold stress. 86. Wear safety glasses
Additional items.		
Additional Items identified while in the field. (Delete row if not needed.)		

Print Name	Sign Name	Date
Prepared by:		
Reviewed by:		

LANGAN

Job Safety Analysis (JSA)
Health and Safety

JSA Title: Direct-Push Soil Borings
JSA Number: JSA004-01

A Job Safety Analysis (JSA) must identify all job steps required to complete the task, the potential hazards employees could be exposed to while performing the job step and the preventative/corrective actions required to reduce/mitigate the identified potential hazards. Employees must certify that they have either prepared the JSA or have reviewed the JSA and are aware of the potential hazards associated with this task and will follow the provided preventive/corrective actions. Prior to the start of any work "TAKE 5" and conduct a Last-Minute Risk Assessment.



S – ***Stop,*** *what has changed?*
T – ***Think*** *about the task*
E – ***Evaluate*** *potential hazards*
P – ***Plan*** *safe approach*
S - ***Start*** *task /* ***Stop*** *& regroup*

PERSONAL PROTECTIVE EQUIPMENT REQUIRED:				
☒ Safety Shoes	☒ Long Sleeves	☒ Safety Vest (Class 2)	☒ Hard Hat	☒ Hearing Protection
☒ Safety Glasses	☐ Safety Goggles	☐ Face Shield	☒ Nitrile Gloves	☐ PVC Gloves
☒ Leather Gloves	☒ Cut Resist. Gloves	☐ Fall Protection	☐ Fire Resistant Clothing	☐ Rubber Boots
☐ Insect/Animal Repellent	☐ Ivy Blocker/Cleaner	☐ Traffic Cones/Signs	☐ Life Vest/Jacket	
☒ Other: Half-face respirator, dust cartridges, PID (if applicable)				

JOB STEPS	POTENTIAL HAZARDS	PREVENTATIVE / CORRECTIVE ACTION
40. Move equipment to work site	34. Back strain when lifting equipment. 35. Slips/ Trips/ Falls while moving equipment. 36. Traffic (if applicable) 37. Pinched fingers or running over toes during GeoProbe set-up. 38. Overturn drilling rig while transporting to loading dock on flat-bed tow truck	18. Use proper lifting technique (use legs for bending and lifting and not the back)/ Use wheeled transport for heavy equipment / Get assistance when handling loads greater than 50 lbs. / Minimize distance to vehicle 19. Use proper lifting technique (use legs for bending and lifting and not the back) / Use wheeled transport for heavy equipment / Get assistance when handling loads greater than 50 lbs. / Minimize distance to vehicle / Have unobstructed path to vehicle or collection point / Do not lift/walk with boxes that are heavy/difficult to lift 20. Wear high visibility safety vests or clothing / Exercise caution 21. Wear proper PPE (cut-resistant gloves) / Stay alert, be aware of geoprobe rig at all times 22. Drill rig should be parked in center of flat-bed tow truck / Emergency brake shall be used at all times during transport on the flat-bed truck/ All unnecessary personnel should stay away from the flat-bed truck during moving activities
41. Calibration of monitoring equipment	17. Skin or eye contact with calibration chemicals 18. Pinch fingers in monitoring equipment	10. Wear proper PPE (safety glasses/ goggles) 11. Wear proper PPE (leather gloves)
42. Set-up GeoProbe rig	18. Geoprobe rig movement	11. All field personnel should stay clear of the GeoProbe rig while moving / Use a spotter when backing up the GeoProbe
43. Advance GeoProbe rods below ground surface to desired depth	10. Underground utilities 11. High noise levels	7. Clean all subsurface soil borings to a minimum of 5 feet below grade. 8. Wear proper PPE (hearing protection)
44. Remove and open acetate liner.	81. Pinched fingers while removing macrocore.	1. Wear proper PPE (nitrile gloves, cut-resistant or leather gloves 2. Wear proper PPE (cut-resistant or leather gloves)

JOB STEPS	POTENTIAL HAZARDS	PREVENTATIVE / CORRECTIVE ACTION
5. Remove and open acetate liner (cont'd)	82. Cuts/lacerations when cutting acetate liner open. 83. Exposure to hazardous vapors 84. Skin contacts with contaminated soil	3. Do not place face over acetate liner when opening / Monitor hazardous vapors in air with PID / Upgrade PPE as necessary based on levels contained in the Health and Safety Plan 4. Wear proper PPE (nitrile gloves)
45. Sample Collections a) Monitor parameters. b) Prepare sample containers and labels	1. Contact with potentially contaminated soil. 2. Lacerations from broken sample bottles 3. Back strain while transporting full coolers. 4. Internal exposure to contaminants and metals through inhalation of dust 5. Slips/ Trips/ Falls	1. Use monitoring devices / Wear proper PPE (safety glasses, nitrile gloves) 2. Do not over-tighten bottle caps / Handle bottles safely to prevent breakage. 9. Use proper lifting techniques / Do not lift heavy loads without assistance. 10. Avoid creating dust / If necessary, wear a half mask respirator with applicable dust cartridge / Inspect respirator for damage and cleanliness prior to use / Clean respirator after each use and store in a clean, secure location. 11. Be alert / Follow good housekeeping procedures
46. Remove excess soil from acetate liner and place in 55-gallon drum (IF NOT PERFORMED BY LANGAN, REMOVE!)	1. Cuts/lacerations from acetate liner 2. Pinched fingers/hand while opening/closing drum. 3. Skin contacts with contaminated soil 4. Soil debris in eyes	1. Wear proper PPE (cut-resistant or leather gloves) 2. Wear proper PPE (cut-resistant or leather gloves) 3. Wear proper PPE (nitrile gloves) 4. Wear proper PPE (safety glasses)

JOB STEPS	POTENTIAL HAZARDS	PREVENTATIVE / CORRECTIVE ACTION
8. Transport drums to central staging location (IF NOT PERFORMED BY LANGAN, REMOVE!)	1. Back, arm or shoulder strain from moving drums. 2. Pinch fingers/hand in drum cart when moving drums. 3. Pinch fingers/hand when operating lift-gate on vehicle. 4. Contact with potentially contaminated groundwater when moving improperly sealed drums. 5. Slips when moving drums. 6. Drop drum on feet/toes	87. Use drum cart for moving drums / Use proper lifting techniques / Do not lift heavy loads without assistance. 88. Wear proper PPE (cut-resistant or leather gloves) 89. Wear proper PPE (cut-resistant or leather gloves) 90. Wear proper PPE (nitrile gloves underneath work gloves) 91. Follow good housekeeping procedures / Ensure route to move drum and storage space is free from obstructions. 92. Wear proper PPE (safety shoes) / Work in a safe manner to prevent dropped drum
9. All activities 9. All activities (cont'd)	1. Slips/ Trips/ Falls 2. Hand injuries, cuts, or lacerations during manual handling of materials 3. Foot injuries 4. Back injuries 5. Traffic 6. Wildlife: Stray dogs, Mice/rats, Vectors (i.e., mosquitoes, bees, etc.) 7. High Noise levels 8. Overhead hazards 9. Heat Stress/ Cold Stress 10. Eye Injuries	1. Be aware of potential trip hazards / Follow good housekeeping procedures/ Mark significant hazards. 2. Inspect for jagged/sharp edges, and rough or slippery surfaces / Keep fingers away from pinch points / Wipe off greasy, wet, slippery, or dirty objects before handling / Wear leather/ cut-resistant gloves. 3. Wear Langan approved safety shoes. 4. Use proper lifting techniques / Consider load location, task repetition, and load weigh when evaluating what is safe or unsafe to lift / Obtain assistance when possible. 5. Wear high visibility clothing & vest / Use cones or signs to designate work area. 6. Be aware of surroundings at all times, including the presence of wildlife/ Do not approach stray dogs / Carry/use dog/animal repellant / Use bug spray when needed. 7. Wear hearing protection 8. Wear hard hat / Avoid areas where overhead hazards exist. 9. Wear proper attire for weather conditions (sunscreen or protective clothing in sunlight, layers for cold weather) / Drink plenty of fluids to avoid dehydration / Takes breaks as necessary to avoid heat/cold stress. 10. Wear safety glasses
Additional items.		
Additional Items identified while in the field. (Delete row if not needed.)		

Print Name	Sign Name	Date

Prepared by:		
Reviewed by:		

LANGAN	Job Safety Analysis (JSA) Health and Safety
JSA Title: Geophysical Investigation **JSA Number:** JSA023-01	
A Job Safety Analysis (JSA) must identify all job steps required to complete the task, the potential hazards employees could be exposed to while performing the job step and the preventative/corrective actions required to reduce/mitigate the identified potential hazards. Employees must certify that they have either prepared the JSA or have reviewed the JSA and are aware of the potential hazards associated with this task and will follow the provided preventive/corrective actions. Prior to the start of any work "TAKE 5" and conduct a Last-Minute Risk Assessment.	**S – *Stop,* what has changed?** **T – *Think* about the task** **E – *Evaluate* potential hazards** **P – *Plan* safe approach** **S - *Start* task / *Stop* & regroup**

PERSONAL PROTECTIVE EQUIPMENT (Required or to be worn as needed):				
☒ Safety Shoes	☒ Long Sleeves	☒ Safety Vest (Class 2)	☒ Hard Hat	☒ Hearing Protection
☒ Safety Glasses	☐ Safety Goggles	☐ Face Shield	☒ Nitrile Gloves	☐ PVC Gloves
☒ Leather Gloves	☒ Cut Resist. Gloves	☐ Fall Protection	☐ Fire Resistant Clothing	☐ Rubber Boots
☐ Insect/Animal Repellent	☐ Ivy Blocker/Cleaner	☐ Traffic Cones/Signs	☐ Life Vest/Jacket	
☐ Other:				

JOB STEPS	POTENTIAL HAZARDS	PREVENTATIVE / CORRECTIVE ACTION
47. Transport equipment to work area	39. Back/strain 40. Slip/Trip/Falls 41. Traffic 42. Cuts/abrasions/contusions from equipment	23. Use proper lifting techniques/Use wheeled transport 24. Minimize distance to work area/unobstructed path to work area/follow good housekeeping procedures 25. Wear proper PPE (high visibility vest or clothing) 26. Wear proper PPE (leather gloves, long sleeves, Langan approved safety shoes)
48. Supervision of subcontractor and all other activities	19. Slip/Trips/Falls 20. Hand injuries 21. Foot injuries 22. Back injuries/Strains 23. Traffic 24. Wildlife a. Wildlife b. Mice/rats c. Vectors (i.e., mosquitoes, bees, etc.) 7. Heat/Cold Stress	12. Be aware of potential trip hazards/follow good housekeeping procedures/mark significant below-grade hazards (i.e., holes, trenches, wires, ropes) with safety cones or spray paint. 13. Wear proper PPE (leather gloves)/watch wear you place your hands/inspect material or equipment for jagged, rough, or slippery surfaces/ watch for pinch points/ wipe off slippery, wet, or dirty items prior to handling. 14. Wear proper PPE (Langan approved safety shoes)/ Be aware of uneven terrain) 15. Use proper lifting techniques/ Buddy system when lifting/ use wheeled transport. 16. Wear proper PPE (high-visibility shirts and vests)/ use cones if appropriate/ notify equipment operators of work area. 17. Be aware of surroundings at all times for the presence of wildlife. a. Do not approach stray animals. b. Carry animal repellant/ use if situation arises. c. Use bug spray when needed. 7. Wear proper attire for weather conditions (sunscreen, protective clothing in

JOB STEPS	POTENTIAL HAZARDS	PREVENTATIVE / CORRECTIVE ACTION
		sunlight or layer clothing in cold weather)/ drink plenty of fluids/ take regular breaks.
49. All activities	85. Slips/ Trips/ Falls 86. Hand injuries, cuts, or lacerations during manual handling of materials 87. Foot injuries 88. Back injuries 89. Traffic 90. Wildlife: Stray dogs, Mice/rats, Vectors (i.e., mosquitoes, bees, etc.) 91. High Noise levels 92. Overhead hazards 93. Heat Stress/ Cold Stress 94. Eye Injuries	93. Be aware of potential trip hazards / Follow good housekeeping procedures/ Mark significant hazards. 94. Inspect for jagged/sharp edges, and rough or slippery surfaces / Keep fingers away from pinch points / Wipe off greasy, wet, slippery, or dirty objects before handling / Wear leather/ cut-resistant gloves. 95. Wear Langan approved safety shoes. 96. Use proper lifting techniques / Consider load location, task repetition, and load weigh when evaluating what is safe or unsafe to lift / Obtain assistance when possible. 97. Wear high visibility clothing & vest / Use cones or signs to designate work area. 98. Be aware of surroundings at all times, including the presence of wildlife/ Do not approach stray dogs / Carry/use dog/animal repellant / Use bug spray when needed. 99. Wear proper hearing protection. 100. Wear hard hat / Avoid areas where overhead hazards exist. 101. Wear proper attire for weather conditions (sunscreen or protective clothing in sunlight, layers for cold weather) / Drink plenty of fluids to avoid dehydration / Takes breaks as necessary to avoid heat/cold stress. 102. Wear safety glasses
Additional items.		
Additional Items identified while in the field. (Delete row if not needed.)		

Print Name	Sign Name	Date
Prepared by:		
Reviewed by:		

LANGAN	Job Safety Analysis (JSA) Health and Safety
JSA Title: Groundwater Sampling **JSA Number:** JSA008-01 **A Job Safety Analysis (JSA) must identify all job steps required to complete the task, the potential hazards employees could be exposed to while performing the job step and the preventative/corrective actions required to reduce/mitigate the identified potential hazards. Employees must certify that they have either prepared the JSA or have reviewed the JSA and are aware of the potential hazards associated with this task and will follow the provided preventive/corrective actions. Prior to the start of any work "TAKE 5" and conduct a Last-Minute Risk Assessment.**	 **S – *Stop,* what has changed?** **T – *Think* about the task** **E – *Evaluate* potential hazards** **P – *Plan* safe approach** **S - *Start* task / *Stop* & regroup**

PERSONAL PROTECTIVE EQUIPMENT (Required or to be worn as needed):				
☒ Safety Shoes	☒ Long Sleeves	☒ Safety Vest (Class 2)	☒ Hard Hat	☒ Hearing Protection
☒ Safety Glasses	☐ Safety Goggles	☐ Face Shield	☒ Nitrile Gloves	☐ PVC Gloves
☒ Leather Gloves	☐ Cut Resist. Gloves	☒ Fall Protection	☐ Fire Resistant Clothing	☐ Rubber Boots
☐ Insect/Animal Repellent	☐ Ivy Blocker/Cleaner	☐ Traffic Cones/Signs	☐ Life Vest/Jacket	
☒ Other: Tyvek sleeves, Dermal Protection, PID				

JOB STEPS	POTENTIAL HAZARDS	PREVENTATIVE / CORRECTIVE ACTION
50. Transport equipment to work area	1. Back Strain 2. Slips/ Trips/ Falls 3. Traffic 4. Cuts/abrasions from equipment 5. Contusions from dropped equipment	1. Use proper lifting techniques / Use wheeled transport. 2. Minimize distance to work area / Have unobstructed path to work area / Follow good housekeeping procedures. 3. Wear proper PPE (high visibility vest or clothing) 4. Wear proper PPE (leather gloves, long sleeves) 5. Wear proper PPE (safety shoes)
51. Remove well cover	25. Scrape knuckles/hand 26. Strain wrist/bruise palm 27. Pinch fingers or hand	9. Wear proper PPE (leather gloves) 10. Using a hammer, tap the end of the wrench to loosen grip of bolts. 11. Wear proper PPE (leather gloves)
52. Remove well cap and lock	19. Well can pops from pressure. 20. Exposure to hazardous substances through inhalation or dermal exposure 21. Scrape knuckles/hand 22. Strain write/bruise palm	10. Remove cap slowly to relieve pressure / Do not place face over well when opening / Wear proper PPE (safety glasses) 11. Use direct air monitoring/reading instrument (i.e., PID) / Be familiar with and follow actions prescribed in the HASP / Wear proper PPE (nitrile gloves) 12. Wear proper PPE (leather gloves) 13. Using hammer, tap the end of the wrench to loosen grip
53. Measure head-space vapor levels	1. Exposure to hazardous substances through inhalation	1. Do not place face over well when collecting measurement
54. Remove dedicated tubing (if necessary)	1. Exposure to hazardous substances through inhalation or dermal exposure 2. Tubing swings around after removal	1. Wear proper PPE (nitrile gloves, Tyvek sleeves) 2. Wear proper PPE (safety glasses)
55. Set-up plastic sheeting for work site around the well	1. Lacerations when cutting plastic sheeting.	1. Use scissors to cut plastic sheeting / Cut motions should always be away from body and body parts

JOB STEPS	POTENTIAL HAZARDS	PREVENTATIVE / CORRECTIVE ACTION
56. Measure depth to water	1. Exposure to hazardous substances through inhalation or dermal exposure 2. Pinch fingers or hand in water level instrument	1. Wear proper PPE (nitrile gloves) 2. Wear proper PPE (leather gloves)
57. Calibrate monitoring equipment	1. Skin or eye contact with calibration chemicals 2. Pinch fingers or hand in monitoring equipment	1. Wear proper PPE (safety glasses, nitrile gloves) 2. Wear proper PPE (leather gloves) / Avoid pinch points
58. Install sampling pump in well	1. Hand injuries during installation of pump 2. Lacerations when cutting tubing. 3. Back strain during installation of pump 4. Physical hazards associated with manual lifting of heavy equipment. 5. Back strain from starting generator. 6. Burns from hot exhaust from generator. 7. Electrical shock from improper use of generator and pump 8. Contaminated water spray from loose connections	1. Wear proper PPE (leather gloves, nitrile gloves) 2. Use safety tubing cutter. 3. Use proper lifting techniques. 4. Use proper lifting techniques / Use wheeled transport for heavy equipment. 5. Use arm when starting generator / Do not over-strain if generator does not start. 6. Do not touch generator near exhaust / Use proper handle to carry / Allow generator to cool down before moving. 7. Properly plug in pump to generator / Do not allow the pump or generator to contact water / Check for breaks in the cord. 8. Check all tubing connections to ensure they are tight and secure

JOB STEPS	POTENTIAL HAZARDS	PREVENTATIVE / CORRECTIVE ACTION
10. Purge water	1. Contact with potentially contaminated groundwater. 2. Back strain from lifting buckets of water 3. Tripping potential on sample discharge lines and pump electric lines	1. Wear proper PPE (safety glasses, nitrile gloves) 2. Use proper lifting techniques / Use wheeled transport. 3. Organize discharge of electric line to keep out of way as much as possible / Mark potential tripping hazards with caution tape or safety cones
11. Sample water collection	1. Contact with potentially contaminated groundwater through dermal exposure. 2. Contact with and burns from acid used for sample preservation. 3. Tripping potential on sample discharge lines and pump electric lines 4. Lacerations from broken sample bottles 5. Back strain when transporting coolers full of collected samples. 6. Slips/ Trips/ Falls	1. Wear proper PPE (safety glasses, nitrile gloves) 2. Wear proper PPE (safety glasses, nitrile gloves) / Ensure sample bottle lids are secure before use and after sample collection. 3. Organize line to keep out of the way as much as possible / Mark potential tripping hazards with caution tape or safety cones. 4. Do not over-tighten bottle caps / Handle bottles safely to prevent breakage / Wrap glass bottles in bubble wrap, if possible 5. Use proper lifting techniques / Use wheeled transport / Seek assistance if coolers weight exceeds 50lbs. / Minimize distance to vehicle. 6. Have unobstructed path to vehicle or collection point / Follow good housekeeping procedures / Do not lift/walk with coolers that are too heavy/difficult to lift
12. Remove pump and pack up equipment	1. Back strain when removing pump or lifting heavy equipment	1. Use proper lifting technique / Use wheeled transport for heavy equipment
13. Replace well cap and lock	1. Scrape fingers/hand 2. Strain wrist/bruise palm	1. Wear proper PPE (leather gloves) 2. Using hammer, tap the end of the well cap to tighten grip
14. Replace well cover	1. Scrape knuckles/hand 2. Strain write/bruise palm. 3. Pinch fingers or hand	1. Wear proper PPE (leather gloves) 2. Using hammer, tap the end of the wrench to tighten the grip of the bolts. 3. Wear proper PPE (leather gloves)
15. Transport drums to disposal staging location	1. Back, arm or shoulder strain from moving drums. 2. Pinch hazard 3. Contact with potentially contaminated groundwater when moving improperly sealed drums. 4. Slips/ Trips/ Falls when moving drum. 5. Drop drum on feet/toes	1. Use drum cart for moving drums / Use proper lifting techniques / Obtain assistance, if needed 2. Wear proper PPE (leather gloves) 3. Wear proper PPE (nitrile gloves under leather gloves) / Properly seal drum to prevent leak. 4. Ensure route to move drum to storage space is dry and free from obstructions. 5. Wear proper PPE (safety shoes)
16. Place used PPE in designated disposal drum	1. Pressure build-up inside drum 2. Pinch hazard	1. Remove cap from bung hole in drum to relieve pressure. 2. Wear proper PPE (leather gloves)
17. Decontaminate equipment	1. Splashing water/soap from decontamination 2. Contact with potentially contaminated groundwater through dermal exposure. 3. Electrical shock from broken electric cords	1. Wear proper PPE (safety glasses) 2. Wear proper PPE (safety glasses, dermal protection) 3. Properly plug in pump to generator / Do not allow the pump or generator to contact water / Check for breaks in the cord
18. All activities	95. Slips/ Trips/ Falls 96. Hand injuries, cuts, or lacerations during manual handling of materials 97. Foot injuries 98. Back injuries 99. Traffic 100. Wildlife: Stray dogs, Mice/rats, Vectors (i.e., mosquitoes, bees, etc.)	103. Be aware of potential trip hazards / Follow good housekeeping procedures/ Mark significant hazards. 104. Inspect for jagged/sharp edges, and rough or slippery surfaces / Keep fingers away from pinch points / Wipe off greasy, wet, slippery, or dirty objects before handling / Wear leather/ cut-resistant gloves. 105. Wear Langan approved safety shoes.

JOB STEPS	POTENTIAL HAZARDS	PREVENTATIVE / CORRECTIVE ACTION
	101. High Noise levels 102. Overhead hazards 103. Heat Stress/ Cold Stress 104. Eye Injuries	106. Use proper lifting techniques / Consider load location, task repetition, and load weigh when evaluating what is safe or unsafe to lift / Obtain assistance when possible. 107. Wear high visibility clothing & vest / Use cones or signs to designate work area. 108. Be aware of surroundings at all times, including the presence of wildlife/ Do not approach stray dogs / Carry/use dog/animal repellant / Use bug spray when needed. 109. Wear hearing protection 110. Wear hard hat / Avoid areas where overhead hazards exist. 111. Wear proper attire for weather conditions (sunscreen or protective clothing in sunlight, layers for cold weather) / Drink plenty of fluids to avoid dehydration / Takes breaks as necessary to avoid heat/cold stress. 112. Wear safety glasses
Additional items.		
Additional Items identified while in the field. (Delete row if not needed.)		

Print Name	Sign Name	Date
Prepared by:		
Reviewed by:		

LANGAN

Job Safety Analysis (JSA)
Health and Safety

JSA Title: **Well Installation**
JSA Number: **JSA019-01**

A Job Safety Analysis (JSA) must identify all job steps required to complete the task, the potential hazards employees could be exposed to while performing the job step and the preventative/corrective actions required to reduce/mitigate the identified potential hazards. Employees must certify that they have either prepared the JSA or have reviewed the JSA and are aware of the potential hazards associated with this task and will follow the provided preventive/corrective actions. Prior to the start of any work "TAKE 5" and conduct a Last-Minute Risk Assessment.



S – *Stop,* what has changed?
T – *Think* about the task
E – *Evaluate* potential hazards
P – *Plan* safe approach
S - *Start* task / *Stop* & regroup

PERSONAL PROTECTIVE EQUIPMENT REQUIRED:				
☒ Safety Shoes	☒ Long Sleeves	☒ Safety Vest (Class 2)	☒ Hard Hat	☒ Hearing Protection
☒ Safety Glasses	☐ Safety Goggles	☐ Face Shield	☒ Nitrile Gloves	☐ PVC Gloves
☒ Leather Gloves	☐ Cut Resist. Gloves	☐ Fall Protection	☐ Fire Resistant Clothing	☐ Rubber Boots
☐ Insect/Animal Repellent	☐ Ivy Blocker/Cleaner	☐ Traffic Cones/Signs	☐ Life Vest/Jacket	
☒ Other: PID, Tyvek sleeves				

JOB STEPS	POTENTIAL HAZARDS	PREVENTATIVE / CORRECTIVE ACTION
59. Move equipment to work site	43. Back strain when lifting equipment. 44. Slips/ Trips/ Falls while moving equipment. 45. Traffic (if applicable) 46. Pinched fingers or running over toes during GeoProbe set-up. 47. Overturn drilling rig while transporting to loading dock on flat-bed tow truck	27. Use proper lifting technique (use legs for bending and lifting and not the back)/ Use wheeled transport for heavy equipment / Get assistance when handling loads greater than 50 lbs. / Minimize distance to vehicle 28. Use proper lifting technique (use legs for bending and lifting and not the back) / Use wheeled transport for heavy equipment / Get assistance when handling loads greater than 50 lbs. / Minimize distance to vehicle / Have unobstructed path to vehicle or collection point / Do not lift/walk with boxes that are heavy/difficult to lift 29. Wear high visibility safety vests or clothing / Exercise caution 30. Wear proper PPE (cut-resistant gloves) / Stay alert, be aware of geoprobe rig at all times 31. Drill rig should be parked in center of flat-bed tow truck / Emergency brake shall be used at all times during transport on the flat-bed truck/ All unnecessary personnel should stay away from the flat-bed truck during moving activities
60. Calibration of monitoring equipment	28. Skin or eye contact with calibration chemicals 29. Pinch fingers in monitoring equipment	18. Wear proper PPE (safety glasses/ goggles) 19. Wear proper PPE (leather gloves)
20. Set-up GeoProbe rig	23. Geoprobe rig movement	12. All field personnel should stay clear of the GeoProbe rig while moving / Use a spotter when backing up the GeoProbe
21. Advance GeoProbe rods below ground surface to desired depth	12. Underground utilities 13. High noise levels	12. Clean all subsurface soil borings to a minimum of 5 feet below grade. 13. Wear proper PPE (hearing protection)

JOB STEPS	POTENTIAL HAZARDS	PREVENTATIVE / CORRECTIVE ACTION
22. Remove and open acetate liner. 5. Remove and open acetate liner (cont'd)	105. Pinched fingers while removing macrocore. 106. Cuts/lacerations when cutting acetate liner open. 107. Exposure to hazardous vapors 108. Skin contacts with contaminated soil	5. Wear proper PPE (nitrile gloves, cut-resistant or leather gloves 6. Wear proper PPE (cut-resistant or leather gloves) 7. Do not place face over acetate liner when opening / Monitor hazardous vapors in air with PID / Upgrade PPE as necessary based on levels contained in the Health and Safety Plan 8. Wear proper PPE (nitrile gloves)
6. Remove excess soil from acetate liner and place in 55-gallon drum (IF NOT PERFORMED BY LANGAN, REMOVE!)	5. Cuts/lacerations from acetate liner 6. Pinched fingers/hand while opening/closing drum. 7. Skin contacts with contaminated soil 8. Soil debris in eyes	5. Wear proper PPE (cut-resistant or leather gloves) 6. Wear proper PPE (cut-resistant or leather gloves) 7. Wear proper PPE (nitrile gloves) 8. Wear proper PPE (safety glasses)
7. Attach hollow-stem augers to the GeoProbe rig; Advance augers and attach. additional augers until desired depth is reached	1. Strain wrist/bruise palm 2. Pinched fingers 3. Back Strain 4. Clothing entanglement 5. Carbon monoxide poisoning 6. Bruise toes/foot 7. High noise levels 8. Skin contacts with contaminated soil	1. Wear proper PPE (cut-resistant or leather gloves) 2. Wear proper PPE (cut-resistant or leather gloves) 3. Use proper lifting techniques. 4. Wear proper work attire(no loose clothing/strings) 5. Properly ventilate work area 6. Wear proper PPE (safety shoes) 7. Wear proper PPE (hearing protection) 8. Wear proper PPE (Tyvek sleeves, nitrile gloves)
8. Install monitoring well	1. Pinched fingers 2. Lacerations/abrasions 3. Back Strain	1. Wear proper PPE (cut-resistant or leather gloves) 2. Wear proper PPE (cut-resistant or leather gloves) 3. Use proper lifting techniques
9. Tremie-grout annulus space above bentonite seal	1. Back strain 2. Pinched fingers	1. Use proper lifting techniques. 2. Wear proper PPE (cut-resistant or leather gloves)
10. Install flush-mount monitoring well pad	1. Splashed concrete. 2. Pinched fingers 3. Cuts/lacerations	1. Wear proper PPE (safety glasses) 2. Wear proper PPE (cut-resistant or leather gloves) 3. Wear proper PPE (cut-resistant or leather gloves)
11. Decontaminate equipment	1. Splashing water/soap 2. Contact with potentially contaminated groundwater/soil through dermal exposure. 3. Electrical shock from broken electric cords	1. Wear proper PPE (safety glasses) 2. Wear proper PPE (safety glasses, dermal protection) 3. Properly plug in pump to generator / Do not allow the pump or generator to contact water / Check for breaks in the cord
12. Transport drums to central staging location (IF NOT PERFORMED BY LANGAN, REMOVE!)	7. Back, arm or shoulder strain from moving drums. 8. Pinch fingers/hand in drum cart when moving drums. 9. Pinch fingers/hand when operating lift-gate on vehicle. 10. Contact with potentially contaminated groundwater when moving improperly sealed drums. 11. Slips when moving drums. 12. Drop drum on feet/toes	113. Use drum cart for moving drums / Use proper lifting techniques / Do not lift heavy loads without assistance. 114. Wear proper PPE (cut-resistant or leather gloves) 115. Wear proper PPE (cut-resistant or leather gloves) 116. Wear proper PPE (nitrile gloves underneath work gloves) 117. Follow good housekeeping procedures / Ensure route to move drum and storage space is free from obstructions. 118. Wear proper PPE (safety shoes) / Work in a safe manner to prevent dropped drum

JOB STEPS	POTENTIAL HAZARDS	PREVENTATIVE / CORRECTIVE ACTION
13. All activities 13. All activities (cont'd)	11. Slips/ Trips/ Falls 12. Hand injuries, cuts, or lacerations during manual handling of materials 13. Foot injuries 14. Back injuries 15. Traffic 16. Wildlife: Stray dogs, Mice/rats, Vectors (i.e., mosquitoes, bees, etc.) 17. High Noise levels 18. Overhead hazards 19. Heat Stress/ Cold Stress 20. Eye Injuries	11. Be aware of potential trip hazards / Follow good housekeeping procedures/ Mark significant hazards. 12. Inspect for jagged/sharp edges, and rough or slippery surfaces / Keep fingers away from pinch points / Wipe off greasy, wet, slippery, or dirty objects before handling / Wear leather/ cut-resistant gloves. 13. Wear Langan approved safety shoes. 14. Use proper lifting techniques / Consider load location, task repetition, and load weigh when evaluating what is safe or unsafe to lift / Obtain assistance when possible. 15. Wear high visibility clothing & vest / Use cones or signs to designate work area. 16. Be aware of surroundings at all times, including the presence of wildlife/ Do not approach stray dogs / Carry/use dog/animal repellant / Use bug spray when needed. 17. Wear hearing protection 18. Wear hard hat / Avoid areas where overhead hazards exist. 19. Wear proper attire for weather conditions (sunscreen or protective clothing in sunlight, layers for cold weather) / Drink plenty of fluids to avoid dehydration / Takes breaks as necessary to avoid heat/cold stress. 20. Wear safety glasses
Additional items.		
Additional Items identified while in the field. (Delete row if not needed.)		

Print Name	Sign Name	Date
Prepared by:		
Reviewed by:		

LANGAN

Job Safety Analysis (JSA)
Health and Safety

JSA Title: **Monitoring Well Development**
JSA Number: **JSA026-01**

A Job Safety Analysis (JSA) must identify all job steps required to complete the task, the potential hazards employees could be exposed to while performing the job step and the preventative/corrective actions required to reduce/mitigate the identified potential hazards. Employees must certify that they have either prepared the JSA or have reviewed the JSA and are aware of the potential hazards associated with this task and will follow the provided preventive/corrective actions. Prior to the start of any work "TAKE 5" and conduct a Last-Minute Risk Assessment.



S – ***Stop,*** *what has changed?*
T – ***Think*** *about the task*
E – ***Evaluate*** *potential hazards*
P – ***Plan*** *safe approach*
S - ***Start*** *task /* ***Stop*** *& regroup*

PERSONAL PROTECTIVE EQUIPMENT (Required or to be worn as needed):				
☒ Safety Shoes	☒ Long Sleeves	☒ Safety Vest (Class 2)	☒ Hard Hat	☐ Hearing Protection
☒ Safety Glasses	☐ Safety Goggles	☒ Face Shield	☒ Nitrile Gloves	☐ PVC Gloves
☒ Leather Gloves	☒ Cut Resist. Gloves	☐ Fall Protection	☐ Fire Resistant Clothing	☐ Rubber Boots
☐ Insect/Animal Repellent	☐ Ivy Blocker/Cleaner	☐ Traffic Cones/Signs	☐ Life Vest/Jacket	
☒ Other: Tyvek Sleeves				

JOB STEPS	POTENTIAL HAZARDS	PREVENTATIVE / CORRECTIVE ACTION
61. Transport equipment to work area	48. Back Strains 49. Slips/Trips/Falls 50. Traffic 51. Cuts/Abrasions/Contusions from equipment	32. Use proper lifting techniques/ Use wheeled transport/ use buddy system when lifting equipment. 33. Minimize distance from work area/ unobstructed path to collection points and vehicle/ Follow good housekeeping procedures. 34. Wear high-visibility vest or clothing/Exercise caution/ Use traffic cones or signage if needed. 35. Wear proper PPE (leather gloves, long sleeves, Langan approved safety shoes).
62. Measure depth of water	30. Exposure to hazardous substances 31. Pinched fingers	23. Wear proper PPE (Nitrile gloves, Safety glasses/Face shield). 24. Wear proper PPE (cut-resistant gloves).
63. Install Tremie pipe in the monitoring well and connect to water source.	24. Hand injuries during installation (pinched fingers/hands). 25. Back strain from holding Tremie pipe. 26. High pressure water spray.	13. Wear proper PPE (Nitrile gloves/cut-resistant gloves). 14. Use proper lifting techniques/ Use two personnel when lowering pump greater than 80 feet. 15. Ensure all those connections are tight and secure/ Use proper PPE (face shield and safety glasses).
64. Install pump in to well. a. Connect pump to sample tubing. b. Lower pump to desired depth in well. c. Connect sample tubing to flow cell. d. Connect pump to power source	14. Hand injuries during pump installation and sample tubing cutting. 15. Back strain 16. Electric shock 17. Exhaust gases from generator 18. Burns from hot equipment	14. Wear proper PPE when installing pump and cutting sample tubing (Nitrile and cut-resistant gloves)/ Use tubing cutter. 15. Proper lifting techniques/ Two personnel when installing pump at depths greater than 80 feet/ Use buddy when lifting heavy loads (pump, generator)/Use wheeled transport. 16. Ensure equipment is (LO/TO: locked out/tagged out) prior to preforming any electrical connections/ Inspect wires for frays or cuts/Ensure generator is properly grounded prior to starting.

JOB STEPS	POTENTIAL HAZARDS	PREVENTATIVE / CORRECTIVE ACTION
(generator) e. Turn on power source (generator)		17. Position generator so that exhaust is flowing away from work area. 18. Do not touch exhaust or any hot part of generator/ Allow equipment time to cool down prior to carrying/ Use proper PPE (long sleeves, leather gloves)
65. Develop monitoring well. a. Jet water into well using Tremie pipe. b. Turn pump on and adjust to desired flow rate. c. Surge pump up and down well to remove sediment from screen. d. Containerize all purge water from well.	109. Hand injuries 110. Face injuries 111. Contaminated spray from water	119. Wear proper PPE (cut-resistant gloves and nitrile gloves). 120. Wear proper PPE (face shield and safety glasses)/do not stand over well opening. 121. Wear proper PPE (Face shield and safety goggles)/Tyvek over garments/ Ensure all connections are secure and tight/ Tubing outlet is contained in an overflow container.
66. Drum staging area.	1. Back, Arm, and shoulder strain. 2. Pinch points 3. Cross contamination 4. Slip/Trips/Falls	1. Use proper lifting techniques/ Use drum carts when moving drums/ use buddy system for moving of drums if needed/Move drums shortest distance needed. 2. Keep fingers and feet away from pinch points/ Use proper PPE (cut-resistant gloves, Langan approved safety shoes) 3. Use proper PPE (Nitrile gloves, Tyvek sleeves) 4. Ensure pathway is clear prior to moving equipment/ Mark all hazards/ Use additional person as a spotter if needed.
67. Equipment pack-up	1. Back Strains 2. Slips/Trips/Falls 3. Traffic 4. Cuts/Abrasions/Contusions from equipment.	1. Use proper lifting techniques/ Use wheeled transport/ use buddy system when lifting equipment. 2. Minimize distance from work area/ Unobstructed path to collection points and vehicle/ Follow good housekeeping procedures. 3. Wear high-visibility vest or clothing/Exercise caution/ Use traffic cones or signage if needed. 122. Wear proper PPE (leather gloves, long sleeves, Langan approved safety shoes).
68. All activities	1. Slips/ Trips/ Falls 2. Hand injuries, cuts, or lacerations during manual handling of materials 3. Foot injuries 112. Back injuries 113. Traffic 114. Wildlife: Stray dogs, Mice/rats, Vectors (i.e., mosquitoes, bees, etc.) 115. High Noise levels 116. Overhead hazards 117. Heat Stress/ Cold Stress 118. Eye Injuries	1. Be aware of potential trip hazards / Follow good housekeeping procedures/ Mark significant hazards 2. Inspect for jagged/sharp edges, and rough or slippery surfaces / Keep fingers away from pinch points / Wipe off greasy, wet, slippery, or dirty objects before handling / Wear leather/ cut-resistant gloves 3. Wear Langan approved safety shoes 4. Use proper lifting techniques / Consider load location, task repetition, and load weigh when evaluating what is safe or unsafe to lift / Obtain assistance when possible 5. Wear high visibility clothing & vest / Use cones or signs to designate work area 6. Be aware of surroundings at all times, including the presence of wildlife/ Do not approach stray dogs / Carry/use dog/animal repellant / Use bug spray when needed 7. Wear hearing protection 8. Wear hard hat / Avoid areas where overhead hazards exist. 9. Wear proper attire for weather conditions (sunscreen or protective clothing

JOB STEPS	POTENTIAL HAZARDS	PREVENTATIVE / CORRECTIVE ACTION
		in sunlight, layers for cold weather) / Drink plenty of fluids to avoid dehydration / Takes breaks as necessary to avoid heat/cold stress 10. Wear safety glasses.
Additional items.		
Additional Items identified while in the field. (Delete row if not needed.)		

Print Name	Sign Name	Date
Prepared by:		
Reviewed by:		

LANGAN

Job Safety Analysis (JSA)
Health and Safety

JSA Title: **Groundwater/Product Purging/Sampling with Bailer**
JSA Number: **JSA053**

A Job Safety Analysis (JSA) must identify all job steps required to complete the task, the potential hazards employees could be exposed to while performing the job step and the preventative/corrective actions required to reduce/mitigate the identified potential hazards. Employees must certify that they have either prepared the JSA or have reviewed the JSA and are aware of the potential hazards associated with this task and will follow the provided preventive/corrective actions. Prior to the start of any work "TAKE 5" and conduct a Last-Minute Risk Assessment.



S – ***Stop,*** *what has changed?*

T – ***Think*** *about the task*

E – ***Evaluate*** *potential hazards*

P – ***Plan*** *safe approach*

S - ***Start*** *task /* ***Stop*** *& regroup*

PERSONAL PROTECTIVE EQUIPMENT (Required or to be worn as needed):				
☒ Safety Shoes	☒ Long Sleeves	☒ Safety Vest (Class 2)	☒ Hard Hat	☒ Hearing Protection
☒ Safety Glasses	☒ Safety Goggles	☒ Face Shield	☒ Nitrile Gloves	☒ PVC Gloves
☒ Leather Gloves	☐ Cut Resist. Gloves	☐ Fall Protection	☒ Fire Resistant Clothing	☐ Rubber Boots
☐ Insect/Animal Repellent	☐ Ivy Blocker/Cleaner	☒ Traffic Cones/Signs	☐ Life Vest/Jacket	
☒ Other: Tyvek sleeves, Dermal Protection, PID, absorbent pads				

JOB STEPS	POTENTIAL HAZARDS	PREVENTATIVE / CORRECTIVE ACTION
69. Transport equipment to work area	6. Back Strain 7. Slips/ Trips/ Falls 8. Traffic 9. Cuts/abrasions from equipment 10. Contusions from dropped equipment	6. Use proper lifting techniques / Use wheeled transport. 7. Minimize distance to work area / Have unobstructed path to work area / Follow good housekeeping procedures. 8. Wear proper PPE (high visibility vest or clothing) 9. Wear proper PPE (leather gloves, long sleeves) 10. Wear proper PPE (safety shoes)
70. Remove well cover	32. Scrape knuckles/hand 33. Strain wrist/bruise plan 34. Pinch fingers or hand	12. Wear proper PPE (leather gloves) 13. Using a hammer, tap the end of the wrench to loosen grip of bolts. 14. Wear proper PPE (leather gloves)
71. Remove well cap and lock	27. Well can pops from pressure. 28. Exposure to hazardous substances through inhalation or dermal exposure 29. Scrape knuckles/hand 30. Pinch points 31. Strain write/bruise palm	14. Remove cap slowly to relieve pressure / Do not place face over well when opening / Wear proper PPE (safety glasses, face shield, hand protection) 15. Use direct air monitoring/reading instrument (i.e., PID) / Be familiar with and follow actions prescribed in the HASP / Wear proper PPE (nitrile gloves) 16. Wear proper PPE (leather gloves) 17. Using hammer, tap the end of the wrench to loosen grip
72. Measure head-space vapor levels	2. Exposure to hazardous substances through inhalation	2. Do not place face over well when collecting measurement
73. Set-up plastic sheeting/absorbent pads	2. Lacerations when cutting plastic sheeting/absorbent pads.	2. Use scissors to cut plastic sheeting/absorbent pads / Cut motions should always be away from body and body parts

JOB STEPS	POTENTIAL HAZARDS	PREVENTATIVE / CORRECTIVE ACTION
for work site around the well		
74. Lower Bailer sleeve into well	7. Repetitive motion injury (pulled arm/back muscles) 8. Dehydration	7. Take breaks while lowering bailer into well/ Use a mechanical device to lower bailer into well/ Rotate employees (take turns conducting the manual labor portion) 8. Take breaks and drink water.

JOB STEPS	POTENTIAL HAZARDS	PREVENTATIVE / CORRECTIVE ACTION
7. Purge/Sample water/product collection	1. Contact with potentially contaminated groundwater or product through dermal exposure 2. Contact with and burns from acid used for sample preservation 9. Tripping potential on sampling lanyard 10. Lacerations from broken sample bottles 11. Back strain when transporting coolers full of collected samples. 12. Slips/ Trips/ Falls	1. Wear proper PPE (safety glasses, nitrile gloves, safety shield, Tyvek) 2. Ensure sample bottle lids are secure before use and after sample collection 3. Organize lanyard to keep out of the way as much as possible / Mark potential tripping hazards with caution tape or safety cones 9. Do not over-tighten bottle caps / Handle bottles safely to prevent breakage / Wrap glass bottles in bubble wrap, if possible 10. Use proper lifting techniques / Use wheeled transport / Seek assistance if coolers weight exceeds 50lbs. / Minimize distance to vehicle. 11. Have unobstructed path to vehicle or collection point / Follow good housekeeping procedures / Do not lift/walk with coolers that are too heavy/difficult to lift
8. Retrieval of bailer	9. Repetitive motion injury (pulled arm/back muscles) 10. Dehydration	9. Take breaks while retrieving bailer out of the well/ Use a mechanical device to raise bailer out of well/ Rotate employees (take turns conducting the manual labor portion) 10. Take breaks and drink water.
9. Pack-up equipment	2. Back strain when removing or lifting heavy equipment	2. Use proper lifting technique / Use wheeled transport for heavy equipment
10. Replace well cap and lock	3. Scrape fingers/hand 4. Strain wrist/bruise palm	3. Wear proper PPE (leather gloves) 4. Using hammer, tap the end of the well cap to tighten grip
11. Replace well cover	4. Scrape knuckles/hand 5. Strain write/bruise palm. 6. Pinch fingers or hand	4. Wear proper PPE (leather gloves) 5. Using hammer, tap the end of the wrench to tighten the grip of the bolts. 6. Wear proper PPE (leather gloves)
12. Place used PPE in designated disposal drum	3. Pressure build-up inside drum 4. Pinch hazard	3. Remove cap from bung hole in drum to relieve pressure. 4. Wear proper PPE (leather gloves) 5. Product drums may require additional spill protection/electrical grounding, check local regulations
13. Decontaminate equipment	4. Splashing water/soap from decontamination 5. Contact with potentially contaminated groundwater through dermal exposure.	4. Wear proper PPE (safety glasses) 5. Wear proper PPE (safety glasses, dermal protection)

JOB STEPS	POTENTIAL HAZARDS	PREVENTATIVE / CORRECTIVE ACTION
14. All activities	119. Slips/ Trips/ Falls 120. Hand injuries, cuts, or lacerations during manual handling of materials 121. Foot injuries 122. Back injuries 123. Traffic 124. Wildlife: Stray dogs, Mice/rats, Vectors (i.e., mosquitoes, bees, etc.) 125. High Noise levels 126. Overhead hazards 127. Heat Stress/ Cold Stress 128. Eye Injuries	123. Be aware of potential trip hazards / Follow good housekeeping procedures/ Mark significant hazards. 124. Inspect for jagged/sharp edges, and rough or slippery surfaces / Keep fingers away from pinch points / Wipe off greasy, wet, slippery, or dirty objects before handling / Wear leather/ cut-resistant gloves. 125. Wear Langan approved safety shoes. 126. Use proper lifting techniques / Consider load location, task repetition, and load weigh when evaluating what is safe or unsafe to lift / Obtain assistance when possible. 127. Wear high visibility clothing & vest / Use cones or signs to designate work area. 128. Be aware of surroundings at all times, including the presence of wildlife/ Do not approach stray dogs / Carry/use dog/animal repellant / Use bug spray when needed. 129. Wear hearing protection 130. Wear hard hat / Avoid areas where overhead hazards exist. 131. Wear proper attire for weather conditions (sunscreen or protective clothing in sunlight, layers for cold weather) / Drink plenty of fluids to avoid dehydration / Takes breaks as necessary to avoid heat/cold stress. 132. Wear safety glasses
Additional items.		
Additional Items identified while in the field. (Delete row if not needed.)		

Print Name	**Sign Name**	**Date**
Prepared by:		
Reviewed by:		

LANGAN

Job Safety Analysis (JSA)
Health and Safety

JSA Title: **ISCO (In-Situ Chemical Oxidation) Injections**
JSA Number: **JSA054**

A Job Safety Analysis (JSA) must identify all job steps required to complete the task, the potential hazards employees could be exposed to while performing the job step and the preventative/corrective actions required to reduce/mitigate the identified potential hazards. Employees must certify that they have either prepared the JSA or have reviewed the JSA and are aware of the potential hazards associated with this task and will follow the provided preventive/corrective actions. Prior to the start of any work "TAKE 5" and conduct a Last-Minute Risk Assessment.



PERSONAL PROTECTIVE EQUIPMENT (Required or to be worn as needed):				
☒ Safety Shoes	☒ Long Sleeves	☒ Safety Vest (Class 2)	☒ Hard Hat	☒ Hearing Protection
☒ Safety Glasses	☒ Safety Goggles	☒ Face Shield	☒ Nitrile Gloves	☐ PVC Gloves
☐ Leather Gloves	☒ Cut Resist. Gloves	☐ Fall Protection	☐ Fire Resistant Clothing	☐ Rubber Boots
☐ Insect/Animal Repellent	☐ Ivy Blocker/Cleaner	☐ Traffic Cones/Signs	☐ Life Vest/Jacket	
☒ Other: Tyvek suit (Personnel handling reagents). As needed, full or half face, air purifying respirator, with NIOSH approved HEPA filter.				

JOB STEPS	POTENTIAL HAZARDS	PREVENTATIVE / CORRECTIVE ACTION
75.Mobilization Oversight	52. Back strains 53. Slips/Trips/Falls 54. Traffic 55. Overturn of heavy equipment during unloading operations 56. Heavy equipment movement	36. Use proper liftin technique/ Get assistance as needed. 37. Use proper lifting techniques/ Get assistance as needed. Have unobstructed path to vehicle or collection point/ do not walk with boxes that are heavy/difficult to lift or create blind spot. 38. Exercise caution/ Use buddy system. 39. All unnecessary personnel should stay away from equipment being unloaded. 40. All unnecessary personnel should stay clear of moving equipment and equipment in use with raised mast or equivalent.
76.Reagent Mixing Oversight	35.Heavy Equipment Movement 36.Fugitive dust from reagents 37.Splashing solutions 38.Vapors	1. All unnecessary personnel should stay clear of moving equipment. 2. Wear proper PPE (Tyvek, nitrile gloves, face shield as needed). 3. Wear proper PPE (Tyvek, nitrile gloves, face shield as needed). 4. Wear proper PPE, in accordance with the air monitoring plan.
77.Direct Push Technology (DPT) Injection Oversight	32. Geoprobe rig movement 33. Underground utilities 34. High noise levels 35. Splashing solutions/soil-solution mixture 36. Contact with reagent solution if surfacing. 37. Falling objects (soils, tools, etc.) 38. Slips/trips/falls	16. All field personnel should stay clear of the GeoProbe rig while moving and when the mast is raised. Use a spotter when backing up the GeoProbe. 17. Clear all subsurface soil borings to a minimum of 5 feet below grade or use a geophysical survey to identify subsurface utilities and clear locations for intrusive work. 18. Wear proper PPE (hearing protection). 19. Wear proper PPE (Tyvek, nitrile gloves, face shield as needed). 20. Wear proper PPE (Tyvek, nitrile gloves, face shield as needed).

JOB STEPS	POTENTIAL HAZARDS	PREVENTATIVE / CORRECTIVE ACTION
		21. Wear proper PPE (safety shoe, hard hat, safety glasses as needed). Stay clear of moving equipment, and stationary equipment with raised mast or equivalent. 22. Be aware of potential trip hazards/ Follow good housekeeping procedures/ Mark significant hazards with cones caution tape or spray paint.
78.Performance Monitoring/Sampling	1. Contact with potentially contaminated or corrosive materials through dermal exposure	19. Wear proper PPE (safety glasses, nitrile gloves); Utilize trowels/shovels etc. for materials handling/ Decontaminate equipment and personnel.
79. All activities	129. Slips/ Trips/ Falls 130. Hand injuries 131. Foot injuries 132. Back injuries 133. Traffic 134. Wildlife: Stray animals, Mice/rats, Vectors (i.e., mosquitoes, bees, etc.) 135. High Noise levels 136. Overhead hazards 137. Heat Stress/ Cold Stress 138. Eye Injuries	133. Be aware of potential trip hazards/ Follow good housekeeping procedures/ Mark significant hazards. 134. Inspect for jagged/sharp edges, and rough or slippery surfaces/ Keep fingers away from pinch points/ Wipe off greasy, wet, slippery, or dirty objects before handling/ Wear leather or cut-resistant gloves. 135. Wear Langan approved safety shoes. 136. Use proper lifting techniques/ Consider load location, task repetition, and load weigh when evaluating what is safe or unsafe to lift/ Obtain assistance when possible. 137. Wear high visibility clothing & vest/ Use cones or signs to designate work area. 138. Be aware of surroundings at all times, including the presence of wildlife/ Do not approach stray animals/ Carry and use animal repellant when needed/ Use bug spray when needed. 139. Wear hearing protection. 140. Wear hard hat/ Avoid areas where overhead hazards exist. 141. Wear proper attire for weather conditions (sunscreen or protective clothing in sunlight, layers for cold weather)/ Drink plenty of fluids to avoid dehydration/ Takes breaks as necessary to avoid heat/cold stress. 142. Wear safety glasses.
Additional items.		
Additional Items identified while in the field. (Delete row if not needed.)		

Print Name	Sign Name	Date
Prepared by:		
Kawalpreet Kaur		7/28/2021
Reviewed by:		
Amita Oka		8/19/2021
Stewart Abrams		

LANGAN

Job Safety Analysis (JSA)
Health and Safety

JSA Title: **ISCO Remediation Oversight**
JSA Number: **JSA038-01**

A Job Safety Analysis (JSA) must identify all job steps required to complete the task, the potential hazards employees could be exposed to while performing the job step and the preventative/corrective actions required to reduce/mitigate the identified potential hazards. Employees must certify that they have either prepared the JSA or have reviewed the JSA and are aware of the potential hazards associated with this task and will follow the provided preventive/corrective actions. Prior to the start of any work "TAKE 5" and conduct a Last-Minute Risk Assessment.



S – ***Stop,*** *what has changed?*
T – ***Think*** *about the task*
E – ***Evaluate*** *potential hazards*
P – ***Plan*** *safe approach*
S - ***Start*** *task /* ***Stop*** *& regroup*

PERSONAL PROTECTIVE EQUIPMENT (Required or to be worn as needed):				
☒ Safety Shoes	☐ Long Sleeves	☐ Safety Vest (Class 2)	☒ Hard Hat	☒ Hearing Protection
☒ Safety Glasses	☒ Safety Goggles	☐ Face Shield	☒ Nitrile Gloves	☐ PVC Gloves
☐ Leather Gloves	☐ Cut Resist. Gloves	☐ Fall Protection	☐ Fire Resistant Clothing	☐ Rubber Boots
☐ Insect/Animal Repellent	☐ Ivy Blocker/Cleaner	☐ Traffic Cones/Signs	☐ Life Vest/Jacket	
☒ Other: As needed, full or half face, air purifying respirator, with NIOSH approved HEPA filter				

JOB STEPS	POTENTIAL HAZARDS	PREVENTATIVE / CORRECTIVE ACTION
80. Mobilization/ Mobilization Oversight	57. Back strains 58. Slips/Trips/Falls 59. Traffic 60. Overturn of heavy equipment during unloading operations 61. Heavy Equipment Movement	41. Use proper lifting technique/ Get assistance as needed. 42. Use proper lifting technique/ Get assistance as needed. Have unobstructed path to vehicle or collection point / Do not walk with boxes that are heavy/difficult to lift or create blind spots. 43. Exercise caution/ Use buddy system 44. All unnecessary personnel should stay away from equipment being unloaded. 45. All unnecessary personnel should stay clear of moving equipment
81. Excavation Oversight	39. Heavy Equipment Movement 40. Slips/Trips/Falls on Uneven terrain 41. Slope failure 42. Falling Objects (soil, tools, etc.)	25. All unnecessary personnel should stay clear of moving equipment. 26. Be aware of potential tripping hazards/ Mark significant hazards 27. Contractor's competent person to determine need to sloping/benching/shoring measures 28. Wear proper PPE (safety shoes, hard hat, safety glasses)
82. ISCO Mixing Oversight	39. Heavy Equipment Movement 40. Splashing solutions/ soil-solution mixture 41. Falling Objects (soil, tools, etc.) 42. Vapors	23. All unnecessary personnel should stay clear of moving equipment. 24. Wear proper PPE (safety glasses, Tyvek, nitrile gloves) 25. Wear proper PPE (safety glasses, hard hat, safety shoes) 26. Wear proper PPE, in accordance with the air monitoring plan
83. Performance Sampling/Monitoring	19. Contact with potentially contaminated or corrosive materials through dermal exposure	20. Wear proper PPE (safety glasses, nitrile gloves); Utilize trowels/shovels etc. for materials handling
84. All activities	139. Slips/ Trips/ Falls 140. Hand injuries, cuts, or lacerations during manual handling of materials 141. Foot injuries	143. Be aware of potential trip hazards / Follow good housekeeping procedures/ Mark significant hazards.

JOB STEPS	POTENTIAL HAZARDS	PREVENTATIVE / CORRECTIVE ACTION
	142. Back injuries 143. Traffic 144. Wildlife: Stray dogs, Mice/rats, Vectors (i.e., mosquitoes, bees, etc.) 145. High Noise levels 146. Overhead hazards 147. Heat Stress/ Cold Stress 148. Eye Injuries	144. Inspect for jagged/sharp edges, and rough or slippery surfaces / Keep fingers away from pinch points / Wipe off greasy, wet, slippery, or dirty objects before handling / Wear leather/ cut-resistant gloves. 145. Wear Langan approved safety shoes. 146. Use proper lifting techniques / Consider load location, task repetition, and load weigh when evaluating what is safe or unsafe to lift / Obtain assistance when possible. 147. Wear high visibility clothing & vest / Use cones or signs to designate work area. 148. Be aware of surroundings at all times, including the presence of wildlife/ Do not approach stray dogs / Carry/use dog/animal repellant / Use bug spray when needed. 149. Wear hearing protection 150. Wear hard hat / Avoid areas where overhead hazards exist. 151. Wear proper attire for weather conditions (sunscreen or protective clothing in sunlight, layers for cold weather) / Drink plenty of fluids to avoid dehydration / Takes breaks as necessary to avoid heat/cold stress. 152. Wear safety glasses
Additional items.		
Additional Items identified while in the field. (Delete row if not needed.)		

Print Name	Sign Name	Date
Prepared by:		
Reviewed by:		

ATTACHMENT H

TAILGATE SAFETY BRIEFING FORM

LANGAN TAILGATE SAFETY BRIEFING

Date:_____ Time: _____

Leader:_____ Location:_____

Work Task:

_____

_____

SAFETY TOPICS (*provide some detail of discussion points*)

Chemical Exposure Hazards and Control:_____

_____

Physical Hazards and Control: _____

Air Monitoring: _____

PPE: _____

_____

Communications:_____

Safe Work Practices: _____

_____

Emergency Response: _____

Hospital/Medical Center Location: _____

Phone Nos.: _____

Other: _____

FOR FOLLOW-UP (the issues, responsibilities, due dates, etc.**)**

_____

_____

_____

ATTENDEES

PRINT NAME	COMPANY	SIGNATURE

ATTACHMENT I

THE CITY OF NEW YORKEXECUTIVE ORDER NO. 74

Langan employees and their direct hire contractors will comply with all provisions of the New York City Executive Order No. 74 as signed by the Mayor on July 31, 2021. Specifically, effective August 2, 2021

- Will don face masks while on-site at all times; and
- Provide proof upon demand of full vaccination status.

A copy of the New York City Executive Order No. 74 is provided on the following pages.

APPENDIX C

COMMUNITY AIR MONITORING PLAN

COMMUNITY AIR MONITORING PLAN

for

141 3rd Street
Brooklyn, New York 11231
BCP Site No. C224336

Prepared for:

Third Street Owner LLC and 155 Third St., LLC
240 Huntington Street, 3rd Floor
Brooklyn, New York 11231

Prepared By:

Langan Engineering, Environmental, Surveying,
Landscape Architecture and Geology, D.P.C.
21 Penn Plaza
360 West 31st Street, 8th Floor
New York, New York 10001

March 2024
Langan Project No. 170390001

LANGAN

1.0 Introduction

This site-specific community air monitoring plan (CAMP) was prepared on behalf of Third Street Owner LLC and 155 Third St., LLC (the Participant) for the property at 141 3rd Street in Brooklyn, New York (the site). The site was accepted into the New York State Brownfield Cleanup Program (BCP) as a Participant and was assigned BCP Site No. C224336. A Brownfield Cleanup Agreement (BCA) was executed on 4 February 2022. The BCA was amended to include an additional lot, and executed on 4 March 2022.

The CAMP was prepared in compliance with the New York State Department of Health (NYSDOH) Generic CAMP and Special Requirements for Work within 20 feet of Potentially Exposed Individuals or Structures, and is intended to mitigate potential exposures of sensitive receptors to nuisance odors and dust resulting from the remedial action and potential coal-tar impacted materials.

2.0 Community Air Monitoring

Monitoring for dust and odors will be conducted during all ground-intrusive and soil handling activities by the Field Team Leader (FTL). Continuous monitoring at the perimeter of the work zones for odor, volatile organic compounds (VOCs), and dust is required for all ground-intrusive and soil handling activities. The work zone is defined as the general area in which machinery is operating in support of remediation activities. CAMP stations will be placed at an upwind and downwind location relative to the work zone, and will be capable of generating 15-minute averages. A portable photoionization detector (PID) will be used to monitor the work zone and for periodic monitoring for VOCs during ground-intrusive and soil handling activities. The work zone perimeter will be monitored for fugitive dust emissions by visual observations as well as instrumentation measurements (if required). When required, particulate or dust will be monitored continuously with real-time field instrumentation that will meet, at a minimum, the performance standards from DER-10 Appendix 1B.

If VOC monitoring is required, the following actions will be taken based on VOC levels measured:

- If total VOC levels exceed 5 parts per million (ppm) above background for the 15-minute average at the perimeter, work activities will be temporarily halted and monitoring continued. If levels readily decrease (per instantaneous readings) below 5 parts per million (ppm) above background, work activities will resume with continued monitoring.
- If total VOC levels at the downwind perimeter of the hot zone persist at levels in excess of 5 ppm above background but less than 25 ppm, work activities will be halted, the source of vapors identified, corrective actions taken to abate emissions, and monitoring continued. After these steps work activities will resume provided that the total organic vapor level 200 feet downwind of the hot zone or half the distance to the nearest potential receptor or residential/commercial structure, whichever is less – but in no case less than 20 feet, is below 5 ppm above background for the 15-minute average.

- If the total VOC level is above 25 ppm at the perimeter of the hot zone, activities will be shutdown.

If dust monitoring with field instrumentation is required, the following actions will be taken based on instrumentation measurements:

- If the downwind particulate level is 100 micrograms per cubic meter (µg/m³) greater than background (upwind perimeter) for the 15-minute period or if airborne dust is observed leaving the work area, then dust suppression must be employed. Work may continue with dust suppression techniques provided that downwind PM10 levels do not exceed 150 µg/m³ above the background level and provided that no visible dust is migrating from the work area.
- If, after implementation of dust suppression techniques, downwind PM10 levels are greater than 150 µg/m³ above the background level, work must be stopped and a re-evaluation of activities initiated. Work can resume provided that dust suppression measures and other controls are successful in reducing the downwind PM10 concentration to within 150 µg/m³ of the upwind level and in preventing visible dust migration.

3.0 Vapor Emission Response Plan

If the ambient air concentration of organic vapors exceeds 5 ppm above background at the perimeter of the hot zone, boring and well installation activities will be halted or odor controls will be employed, and monitoring continued. When work shut-down occurs, downwind air monitoring as directed by the Health and Safety Officer (HSO) or FTL will be implemented to ensure that vapor emission does not impact the nearest residential or commercial structure at levels exceeding those specified in the Major Vapor Emission section.

If the organic vapor level decreases below 5 ppm above background, sampling and boring and well installation can resume, provided:

- The organic vapor level 200 feet downwind of the hot zone or half the distance to the nearest residential or commercial structure, whichever is less, is below 1 ppm over background, and
- More frequent intervals of monitoring, as directed by the HSO or FTL, are conducted.

4.0 Vapor and Dust Suppression Techniques

Preventative measures for dust generation may include wetting site fill and soil, construction of an engineered construction entrance with gravel pad, use of a truck wash area, covering soils with tarps, and limiting vehicle speeds to five miles per hour.

Work practices to minimize odors and vapors include minimizing open storage of contaminated-source soil and handling of contaminated material. Offending odor and organic vapor controls may include the application of suppressants, including odor-control (Biosolve Pinkwater or approved equivalent) or placing

polyethylene sheeting or non-odorous soil over the odor or VOC source areas for short-term control of the odor and VOCs.

If odors develop and cannot otherwise be controlled, additional means to eliminate odor nuisances will include: use of chemical odorants in spray or misting systems; and use of staff to monitor odors in surrounding neighborhoods.

5.0 Monitoring of Nearby Occupied Structures

This section applies where structures within about 20 feet of the ground-intrusive work may be occupied during the planned remedial action. Where this condition exists, the following will be considered for incorporation into the CAMP:

- One of the CAMP monitoring stations will be placed between the remedial work area and nearest outside wall of the occupied structure. If site conditions warrant, a third station may be used to accomplish this task.
    - If 15-minute-average total VOC concentrations exceed 1 ppm above background near the outside wall or next to intake vents of the occupied structure, periodic VOC monitoring will be performed within the occupied structure.
    - If 15-minute-average total PM10 concentrations exceed 150 µg/m^3 above background near the outside wall or next to intake vents of the occupied structure, work activities will be temporarily suspended until suppression techniques are implemented and concentrations return to background.
- Where nuisances have developed during remedial work and cannot be corrected using the techniques described in Section 6, use of additional engineering controls may be considered, such as vapor/dust barriers or ventilation devices.
- Consideration should be given to scheduling or sequencing ground-intrusive activities during periods when potentially exposed populations may not be occupying the structure.

6.0 Reporting

15-minute time-weighted CAMP exceedances will be reported to the NYSDEC and NYSDOH within the same day of the exceedance, along with a description of the corrective action taken. A summary of CAMP findings, including triggered action levels, will also be provided daily to the NYSDEC and NYSDOH project managers as part of daily reporting. Following an exceedance, the subsequent daily report will be prepared and will include a description of the exceedance and mitigation method implemented. In addition to a summary of CAMP findings, daily reports will include:

- An update of progress made during the reporting day;
- Locations of work and quantities of material imported and exported from the site;

- Locations of CAMP monitoring stations, soil stockpiles, and decontamination stations;
- References to map for site activities;
- A summary of any and all complaints with relevant details (names, phone numbers);
- An explanation of notable site conditions;
- Actions anticipated for the next reporting day; and
- Site photographs from the day's remedial activities.

Daily reports are not intended to be the mode of communication for notification to the NYSDEC or the NYSDOH of emergencies (accident, spill), requests for changes to the CAMP or the SMP scope of work, or other sensitive or time critical information; however, such conditions will also be included in the daily reports. Emergency conditions and changes to the CAMP or the SMP scope of work will be addressed directly to the NYSDEC and NYSDOH project managers via personal communication. If site conditions warrant, the remedial engineer may request to change from daily to weekly reports that include the above information.

APPENDIX B

NYSDEC ISS QA/QC Guidance

NYSDEC In-Situ Solidification QA/QC

1.0 GENERAL

1.1 Introduction

Technology Description

In-situ solidification (ISS) is an established remediation treatment technology which can prevent migration of and exposure to certain contaminants in media including soil, sludge, and sediment. The ISS process is increasingly being used within remedial programs in the New York State Department of Environmental Conservation (Department).

ISS is a process that involves the mixing of reagents with contaminated soil to create a low permeability mass which encapsulates the contamination in the soil in place. Bucket excavators augers, or other technologies are used to mix the contaminated media and one or more reagents, entrapping the contaminated material within a low permeability mass. This reduces or eliminates non-aqueous phase liquid (NAPL) mobility and contaminant migration into exposure pathways, thus eliminating the treated area as a source of future exposure or contamination of groundwater, surface water, or vapor.

Complete mixing of the contaminated soil and the ISS reagents must be achieved for the process to be effective and protective of human health and the environment. Incomplete mixing can result in a non-homogenous mass, untreated areas, or large fractures within the ISS mass, which may allow mobility of NAPL and groundwater within the treated areas.

1.2 Document Purpose

The purpose of this document is to provide a method of Quality Assurance (QA)/Quality Control (QC) to ensure the effectiveness of ISS after field implementation is complete. This includes coring, and testing for hydraulic conductivity and unconfined compressive strength. The use of coring for QA/QC may not be suitable for all ISS projects and other QA/QC methods such as excavation/visual inspection will be considered an option on a case by case basis.

Failure to meet QA/QC goals, particularly incomplete mixing, is of greatest concern when it occurs along the edges of the solidified mass. The Department has noted a tendency for DNAPL to accumulate in permeable soils and sediments immediately above the bedrock surface, creating a potential pathway for DNAPL migration. Such zones can be quite difficult to mix adequately, whether using augers or bucket mixing. Thus, attention is required to ensure that “top of rock” zones are thoroughly solidified, and that this solidification is adequately documented.

To ensure the integrity of the treated material, the Department has identified QA/QC procedures, specifically coring, which are essential to ensure that ISS treatment processes are protective of the environment. This document has been developed to provide guidance on a coring program to be conducted to ensure confidence regarding complete mixing and ISS installation in the remedial area.

2.0 EQUIPMENT

2.1 Coring Drilling Method

To allow early coring information to be used for adjusting ISS operations, it is recommended that coring operations be conducted prior to complete curing of the ISS material. For high-strength material, a rock core is frequently required. Driven split spoons (typically using Direct Push tools but potentially using augers as well) may be used to collect core samples of the ISS material for lower strength materials. Rotosonic and compressed air drilling methods have not been successful in obtaining representative core samples.

Cores must be no longer than five (5) feet. If less than 60% of the core material is recovered from any of the coring runs, one (1) new core hole must be drilled adjacent to the previous location. If the recovery from the adjacent core hole continues to be less than 60%, the contractor may abandon the location. This is not intended to justify an inadequate sampling program. A representative number of successfully completed cores must be provided. Close communication with the Department's project manager (PM) is strongly encouraged to discuss and reach concurrence on the coring program.

2.2 Trenching

While trenching has not been used to date, there could potentially be instances where trenching would be a viable alternative. A trenching plan would have to be submitted to the Department during the remedial design. In the event trenching is proposed after the remedial design phase, but prior to field implementation of the ISS, a minimum of two weeks' notice should be provided to the Department for review of the trenching design.

2.3 Sample Collection for strength and permeability

Samples of the mixed soil will be collected while wet and formed into cylinders in accordance with the approved testing methods (ASTM D5084 for hydraulic conductivity, ASTM D2166 or D1633 for unconfined compressive strength). Samples should be collected every 500 cubic yards. Additional sampling may be appropriate on a site-specific basis in areas of particular concern.

3.0 EXECUTION

3.1.1 Coring Implementation

- One core borehole shall be completed for every 5,000 square feet of ISS treatment area, but not less than two bore holes per treatment area.
- To allow early coring information to be incorporated in adjusting ISS operations, the first coring location shall be completed when the ISS treatment project area is no more than 25 percent complete.
- Core borehole locations shall be biased towards areas with the greatest soil contamination, areas where contamination is in direct contact with the bedrock surface, and/or locations where difficulties in the ISS process were encountered.

- Core boreholes shall be placed in locations where individual treatment columns or cells overlap, to the extent possible.
- Core boreholes should be advanced to at least a foot below the monolith design or bedrock, if encountered. If coring reveals previously undocumented areas of contamination, delineation (and remediation, as necessary) of that contamination may be required outside the QA/QC program.
- Cores shall be archived following coring activities. Cores may be discarded upon final inspection by the Department. Following initial inspection, the Department may require cores to be retained to compare to future cores or to document issues that will need to be resolved.
- To allow any needed corrective actions to commence before the monolith cures to a point making corrective action difficult or impossible, core inspection by the Department will occur as soon as possible but not later than 48 hours of the core's collection.
- In order to identify potential areas of concern for the coring program, documentation on the volume/shrinkage of grout obtained during ISS installation shall be reviewed. Areas where excessive grout was lost during ISS implementation should be targeted for coring.

3.1.2 Trenching Implementation

- If trenching is used, it will be completed at the perimeter of the ISS treatment area and locations within the ISS treatment area. The minimum depth of excavation should be the design depth of the ISS treatment.
- If the bottom of the ISS treatment cannot be visually inspected, the Department may require cores to be collected.
- To allow inspection information to be incorporated in adjusting ISS operations, trenching shall commence when the ISS treatment project area is no more than 25 percent complete.

3.1.3 Sample analysis

- Typically, multiple cylinders are collected at each location for testing unconfined compressive strength. This allows testing after 3-5 days to get an initial indication of the strength of the mix, while reserving cylinders for compliance testing after they have achieved full strength (28 days).
- Cylinders tested for hydraulic conductivity in accordance with the approved plans. The maximum permeability should generally be 1x10-6 cm/sec, as measured using ASTM D 5084-00.

3.2 Performance Evaluations

3.2.1 Visual Inspection

Core samples and related equipment will be visually inspected for the following criteria, and the results recorded:

- Visible NAPL
- Non-mechanical induced cracking within the core
- Percent of core sample recovered

In addition, indirect indications of unmixed NAPL should be recorded, such as:

- NAPL coating on drilling tools
- NAPL in drill wash tub, if water-based drilling methods are employed

3.2.2 Performance Concerns

Performance testing must be completed early enough to identify problems. Substandard results cannot be ignored with the intention to "average-out" the results over the course of project. The purpose of this guidance is to detect installation of an inadequate remedy in time to correct the problems and avoid costly retreatment or repairs to ensure effectiveness of the ISS remedy, the following conditions will warrant further attention and will be documented during ISS implementation:

- A continuous layer or seam of NAPL is noted within the core.
- NAPL coating is visible on drilling tools
- Visible NAPL is noted in the drill wash tub
- Unconfined compressive strength below 50 psi
- Hydraulic conductivity greater than 1.0 x 10-6 cm/sec or project specific goal.
- Large sections (> 1 cf) of unmixed material.

If one or more of the above conditions are noted, the Department must be notified to discuss the severity of the problem, the degree of concern, and whether any corrective action will be necessary.

A notification, by itself, does not necessarily mean a corrective action or additional borings or testing are warranted. For instance, small NAPL blebs may be present within properly mixed areas of the ISS monolith, and coring through such a bleb, especially before the monolith has achieved its maximum strength, could result in NAPL coating on drilling tools and/or NAPL in the drill wash water. The first step to determining whether corrective action is required will be to complete additional borings around the area of concern and determine if identified NAPL within the ISS mass is encapsulated, thus eliminating NAPL mobility and impact to the surrounding environment. The results of all the samples taken within a given treatment area cannot be averaged to show compliance. While each sample must satisfy the definition on its own, a single test showing slightly elevated hydraulic conductivity would not necessarily require corrective action for that cell/column, but evaluation to ensure that it is not a systemic problem is required.

If NAPL is detected in the additional borings, particularly on the edges of the ISS monolith, or at the bottom of the ISS monolith, corrective actions may be necessary in order to fully encapsulate the source area.

3.2.3 Corrective Actions

If the ISS installation is deemed unsatisfactory after a collaborative evaluation of the coring program, measures will be put in-place to address the deficiencies and ensure that the remedy is protective of human health and the environment. Such measures may include:

- Repair, re-mixing, or isolation of the concerned area using jet grouting or other suitable method
- Excavation and disposal of the concerned area, where feasible and practicable.

3.2.4 Core Hole/Trench Abandonment

When a core has been drilled from the top to the bottom elevation of the targeted ISS treatment zone, and samples collected, it will be considered complete. Following completion of each coring location, the borings will be filled with grout using tremie methods.

If trenching is used for QA/QC activities, backfill material should meet the approved ISS specifications.

3.3 Field Documentation and Approvals

3.3.1 Field Documentation

Documentation of the ISS QA/QC activities shall be included with the Final Engineering Report (FER). Documentation will include (but not be limited to):

- Figure depicting boring/trenching locations
- Photographs of each core boring/trench referenced
- Type of drilling method or excavator used
- Field coring/trench logs

3.3.2 Department Approval

The Department should be notified of the ISS QA/QC activities as soon as possible, with a minimum of 72 hours' notice or two business days. Department personnel will attempt to be on-site, unless the remedial party is informed otherwise, to inspect the QA/QC activities and provide informal approval or recommend corrective actions.

Following on-site Department inspection of the ISS QA/QC, email correspondence should be sent to the Department project manager which summarizes observations of the coring results. The Department project manager will provide an email reply within 48 hours confirming that the ISS QA/QC objectives have been met. If the Department project manager does not feel the ISS

QA/QC objectives have been adequately satisfied, the response email will include any additional corrective actions required.

3.3.3. Resolution of Disagreements

In the event there is a disagreement regarding the ISS QA/QC program the remedial party will submit a written request for resolution to the project manager's supervisor. The correspondence shall include the ISS QA/QC activities, relevant documentation, and the nature of the dispute. The project manager's supervisor will meet with the Project Manager, Construction Inspector (if applicable) and the Bureau Director to discuss the request. If necessary, a meeting will be arranged which will include the remedial party, Department project manager, supervisor, and the Bureau Director to discuss the matter.

Following the meeting, the supervisor will send correspondence to the remedial party outlining the Department final decision.

APPENDIX C

ISS Construction Materials and Equipment Cut Sheets

Drilling Rig

LB 36-410

Litronic®

EN

LB 2005.05



LIEBHERR

Concept and characteristics



LB 36-410

The robust universal machine for a wide variety of applications:

- Kelly drilling
- Auger drilling
- Full displacement drilling
- Double rotary drilling

The solid undercarriage offers excellent stability and low ground bearing pressure.

The uppercarriage with its small swing radius enables operation in restricted space.


Parallel kinematics with a large working area allow to fold back the leader.

The rigid leader absorbs high torque and is fitted with a rope crowd system for high pull forces.

All winches are mounted on the leader, which provides a direct view of the main winch from the operator‘s cab.

The rotary drive of the BAT series combines exceptional torque with optimum operating comfort.

The powerful Liebherr diesel engine is low in emission and economical through SCR technology.

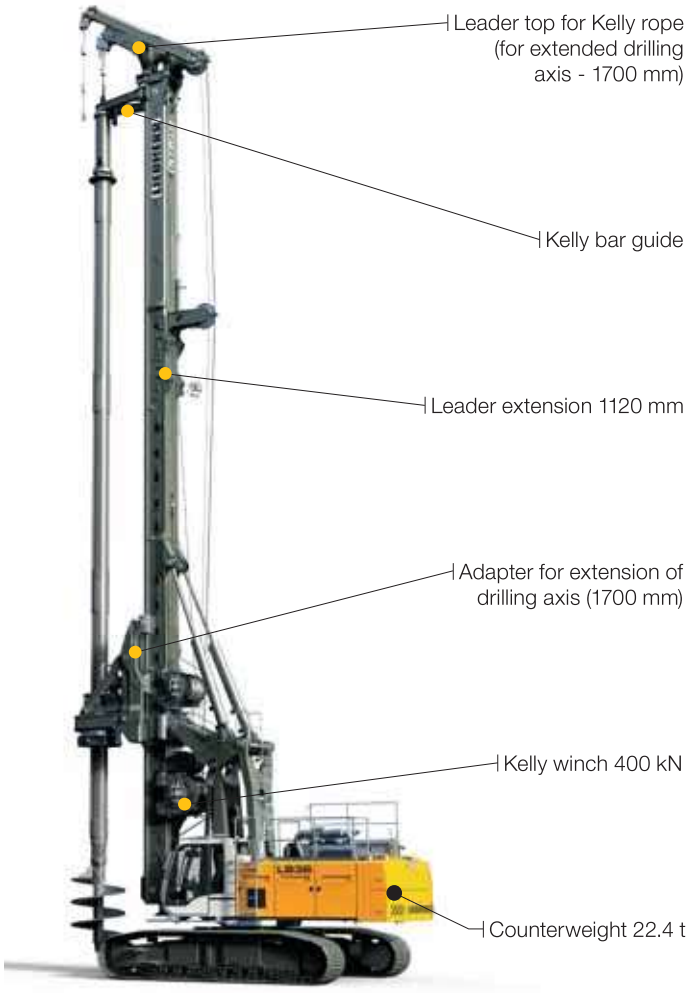

LB 36-410 with optional equipment

The Litronic control with assistance systems supports the operator:

- Cruise Control for the drilling process
- Joystick control for all machine functions
- Automatic shake-off function for working tools
- Leader inclination memory etc.


Sophisticated solutions provide safe operation and maintenance of the machine.

- Cab design for optimum visibility
- Acoustic and optic warning
- Walkways on the uppercarriage
- Safety rails on top of the uppercarriage
- Rear and side view cameras etc.

Liebherr Kelly bars feature strongly overlapping elements resulting in less wear.

Precise and robust Liebherr casings and drilling tools provide excellent drilling performance.

Dimensions

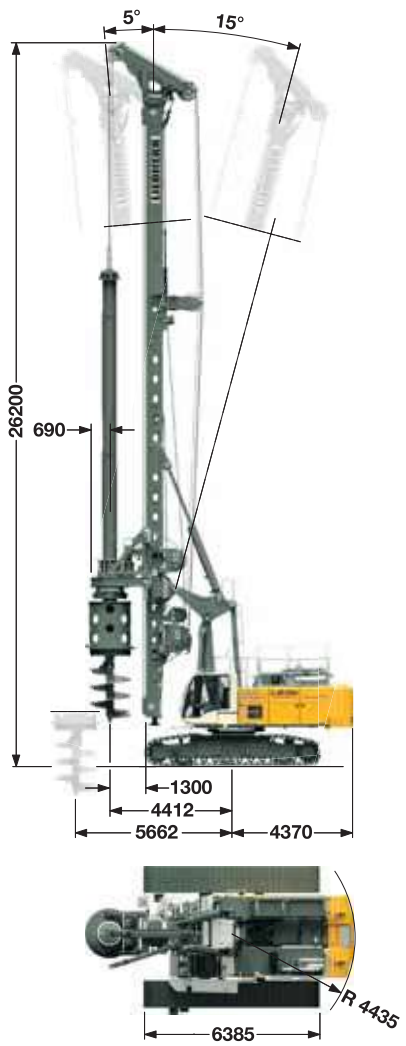




Technical data LB 36-410

Total height	26.2 m
Continuous rig inclination adjustment	
Lateral inclination	± 5°
Forward inclination	5°
Backward inclination	15°

Operating weight

Total weight with 900 mm 3–web shoes	115.0 t
with 1000 mm 3–web shoes	115.7 t

The operating weight includes the basic machine LB 36-410 (with rotary and Kelly bar MD 36/3/30) and 20.6 t counterweight, without equipment for casing oscillator.

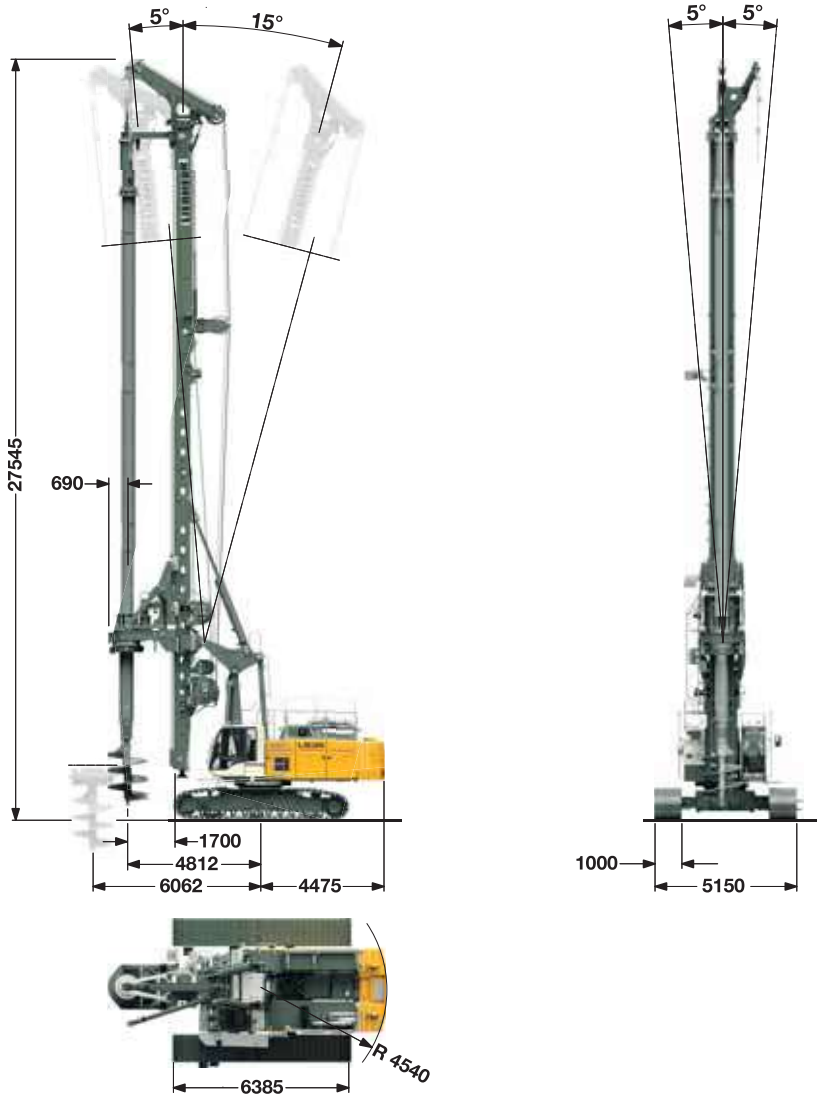

Technical data LB 36-410 with optional equipment


Total height	27.54 m
Continuous rig inclination adjustment	
Lateral inclination	± 5°
Forward inclination	5°
Backward inclination	15°


Operating weight

Total weight with 900 mm 3–web shoes	125.6 t
with 1000 mm 3–web shoes	126.3 t

The operating weight includes the basic machine LB 36-410 (with rotary and Kelly bar MD 36/4/54) and 22.4 t counterweight, without equipment for casing oscillator.

Transport dimensions and weights

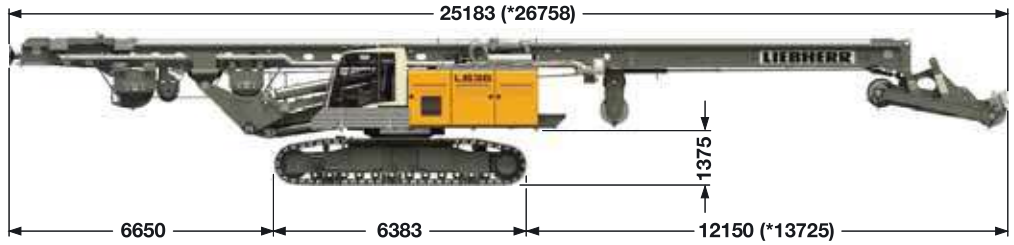

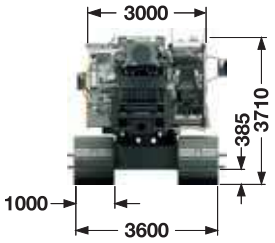



Transport standard

includes the basic machine (ready for operation) with leader, without working tools (such as rotary, Kelly bar etc.) and without counterweight.

Dimensions and weights

Length	25.18 m
Weight complete without counterweight	(*80.3) 78.6 t

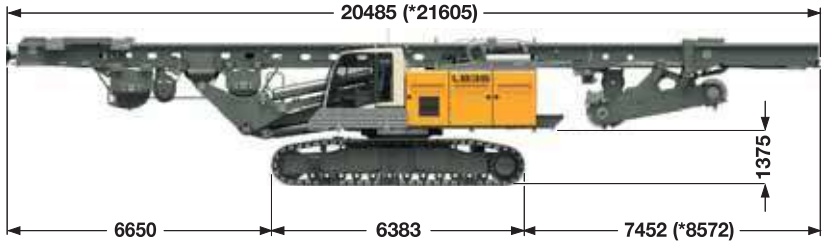

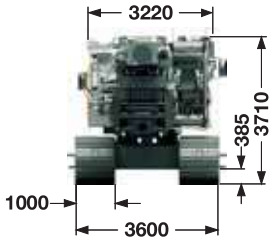



Transport option leader folded

includes the basic machine (ready for operation) with leader, without working tools (such as rotary, Kelly bar etc.) and without counterweight.

Dimensions and weights

Length	20.48 m
Weight complete without counterweight	(*80.7) 79.0 t

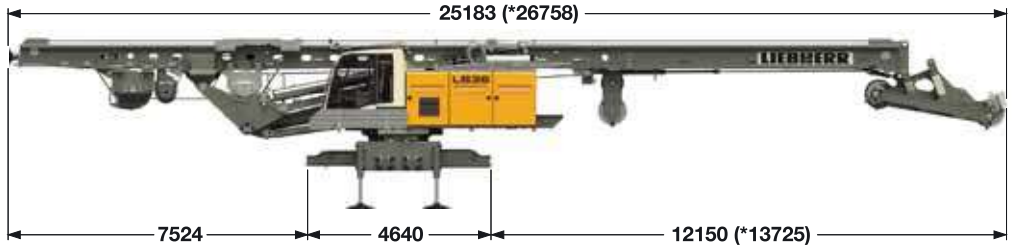

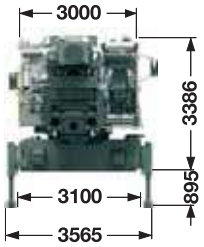


Transport without crawlers

includes the basic machine (ready for operation) with leader, without working tools (such as rotary, Kelly bar etc.), without crawlers and without counterweight.

Dimensions and weights

Length	25.18 m
Weight complete without counterweight	(*61.7) 59.9 t



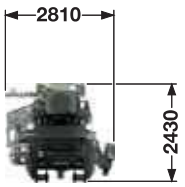

Transport leader


includes the leader without working tools (such as rotary, Kelly bar etc.).

*) Rigs with optional equipment
The figures in this brochure may include options which are not within the standard scope of supply of the machine.

Weights

Weight complete	(*29.1) 27.3 t
Lower part of the leader	1.5 t
Upper part of the leader with leader top	(*4.8) 4.6 t




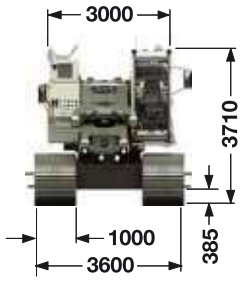

Transport basic machine

without counterweight.


Transport weight without self-assembly system ——— 51.2 t

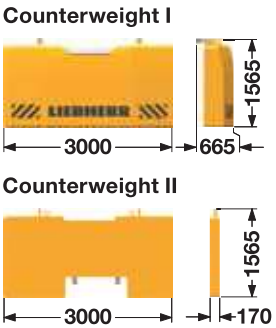

Counterweight (standard)

Counterweight I ——— 10.2 t


Counterweight II —— 2x 5.2 t

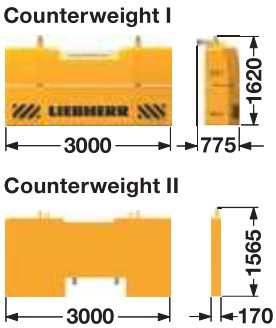

Counterweight (optional equipment)

Counterweight I —— 2x 6.0 t


Counterweight II —— 2x 5.2 t

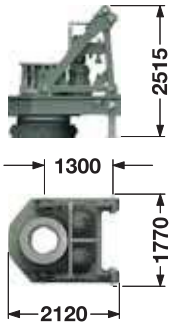

Rotary standard

Transport weight


BAT 410 ——— 9.1 t

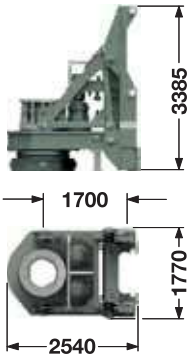


Rotary with optional equipment

Transport weight

BAT 410 ——— 11.1 t

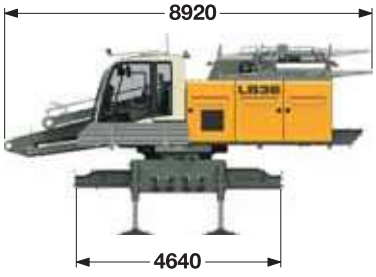


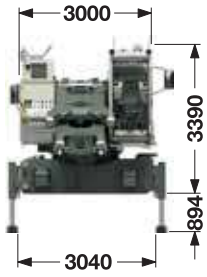


Transport basic machine

Ready for operation, without crawlers and without counterweight.

Transport weight ——— 32.6 t

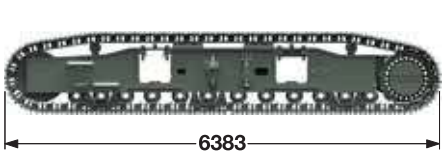

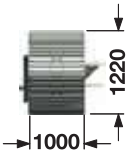

Crawlers

Crawler left ——— 10.1 t

Crawler right ——— 10.1 t

Weights can vary with the final configuration of the machine.
The figures in this brochure may include options which are not within the standard scope of supply of the machine.

Rotary BAT 410 with shock absorber



Automatic gearbox for best operating comfort

- No stopping required to change gears
- No interruption of the drilling process
- Automatic torque adjustment
- Continuous optimization of speed
- Four electronically adjustable speed ranges


Highest availability through easy set-up

- No mechanical shift gearbox
- Higher availability thanks to less moving parts
- Less maintenance required
- No pressure lubrication necessary
- No interferences through defective lubrication pump
- Simplified hydraulics
- Lower risk of hydraulics leakages

Flexibility through modular design

- Exchangeable drive adapters for use of other Kelly bars
- Exchangeable cardan joint for other casing drivers
- Quickly exchangeable equipment for other methods of operation




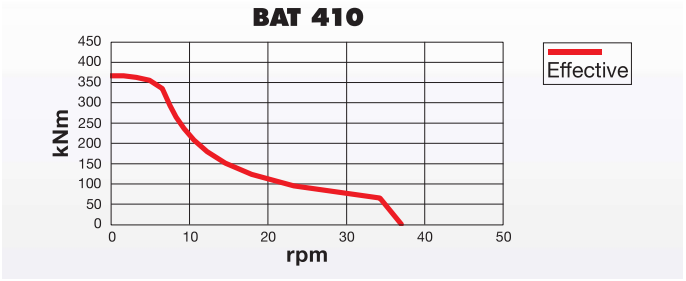

Kelly drilling

LB 36-410



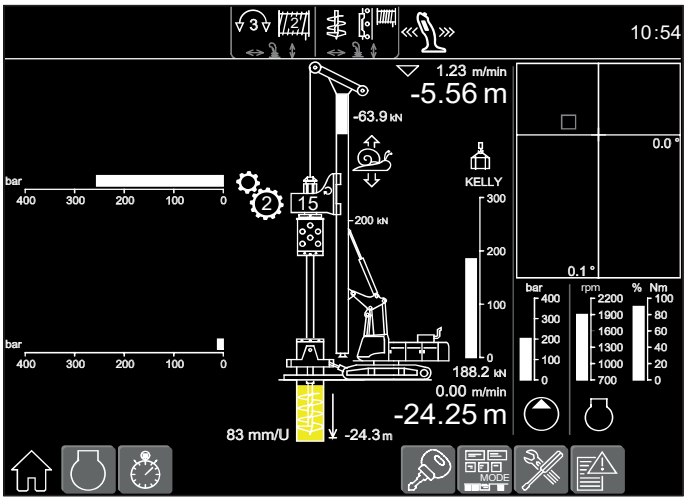

Display for Kelly drilling

Technical data

Rotary drive - torque	0 – 410 kNm
Rotary drive - speed	0 – 37 rpm

Performance data

Max. drilling diameter*	2300 mm uncased
Max. drilling diameter*	2000 mm cased

*) Other drilling diameters available on request


Kelly bars


	A	X	Drilling depth	Weight	Kelly Ø
	(mm)	(mm)	(m)	(t)	(mm)
MD 36/3/30	11900	9800	28.0	7.6	470
MD 36/3/36	13900	7800	34.0	8.8	470
MD 36/4/42	12950	8700	40.0	10.3	470
MD 36/4/48	14450	7200	46.0	11.5	470
MD 36/4/54	15950	5700	52.0	12.7	470
MD 36/4/60	17450	4200	58.0	13.9	470
MD 36/4/66	18950	2700	64.0	15.1	470

Other Kelly bars available on request
When using a casing oscillator, value X has to be reduced by 1600 mm.

Kelly drilling

LB 36-410 with optional equipment

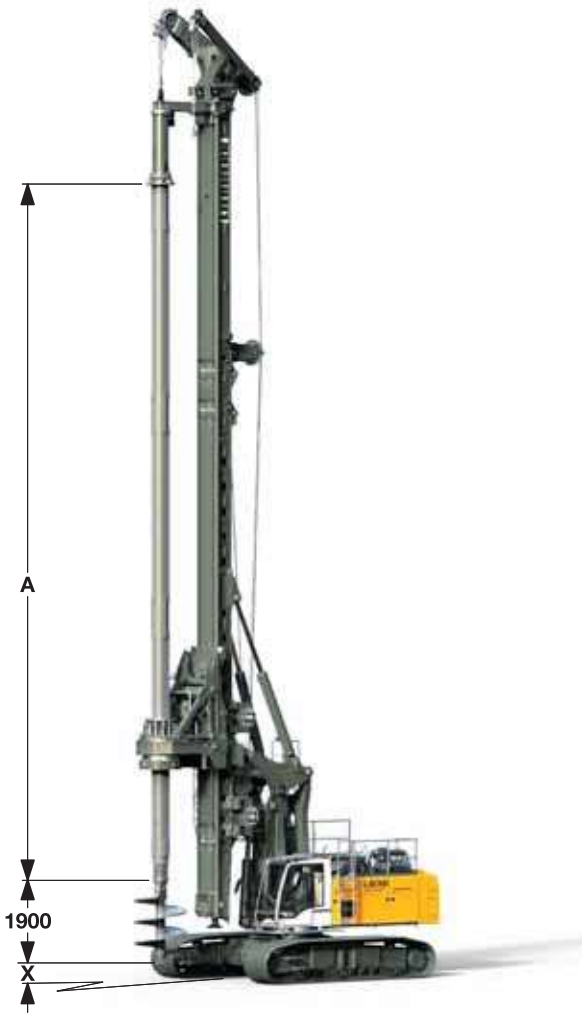

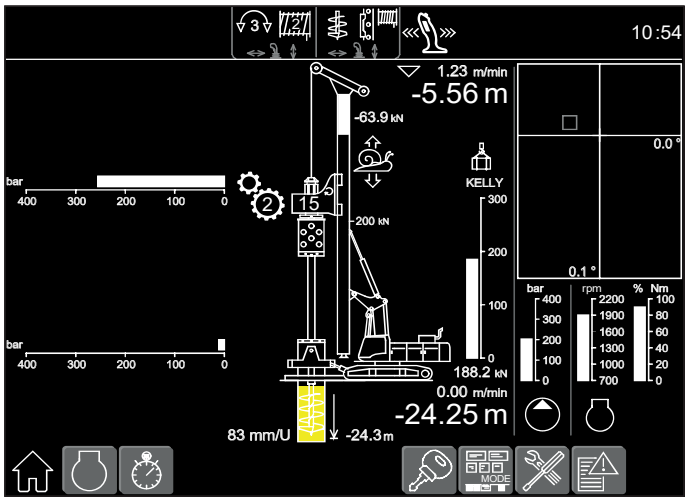

Display for Kelly drilling

Technical data

Rotary drive - torque	0 – 410 kNm
Rotary drive - speed	0 – 37 rpm

Performance data

Max. drilling diameter*	3000 mm uncased
Max. drilling diameter*	2500 mm cased

*) Other drilling diameters available on request

Other Kelly bars available on request
When using a casing oscillator, value X has to be reduced by 1600 mm.


Kelly bars

	A	X	Drilling depth	Weight	Kelly Ø
	(mm)	(mm)	(m)	(t)	(mm)
MD 36/3/30	11900	11100	28.0	7.6	470
MD 36/3/36	13900	9100	34.0	8.8	470
MD 36/4/42	12950	10100	40.0	10.3	470
MD 36/4/48	14450	8600	46.0	11.5	470
MD 36/4/54	15950	7100	52.0	12.7	470
MD 36/4/60	17450	5600	58.0	13.9	470
MD 36/4/66	18950	4100	64.0	15.1	470
MD 36/4/72	20450	2600	70.0	16.3	470
MD 28/5/78	18250	4900	76.0	14.0	508
MD 28/5/84	19450	3700	82.0	15.0	508
MD 28/5/90	20650	2400	88.0	16.8	508

Double rotary drilling

Model DBA 200



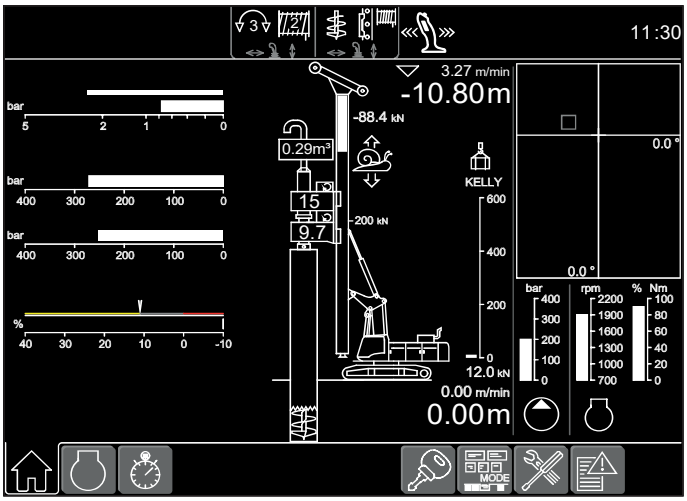

Display for double rotary drilling

Technical data

Rotary drive I - torque	0 – 210	kNm
Rotary drive I - speed	0 – 17	rpm
Rotary drive II - torque	0 – 105	kNm
Rotary drive II - speed	0 – 37	rpm

Performance data

Max. drilling diameter*	750	mm
Max. drilling depth**	17.8	m
Max. pull force	900	kN


*) Other drilling diameters available on request
**) Other drilling depths available on request

Continuous flight auger drilling





Auger with auger guide

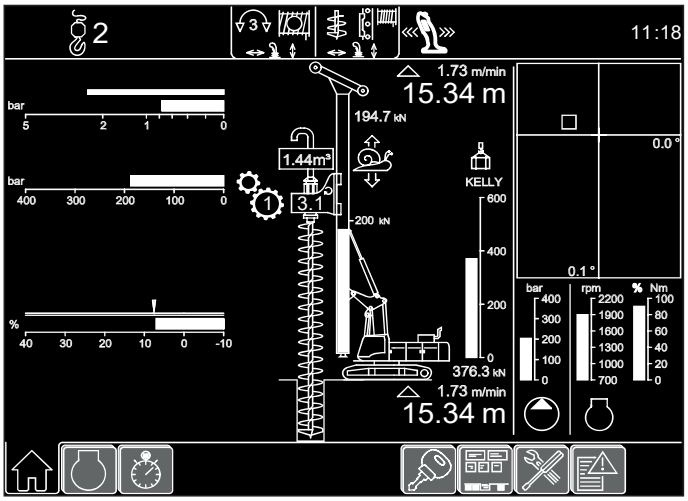

Display for continuous flight auger drilling

Technical data

Rotary drive - torque	0 – 410 kNm
Rotary drive - speed	0 – 37 rpm


Performance data

Drilling depth with auger cleaner*	17.3 m
Drilling depth with 8 m Kelly extension with auger cleaner	25.3 m
Max. pull force (crowd winch and Kelly winch)	1000 kN
Max. push force (weight of rotary and auger to be added)	200 kN
Max. drilling diameter**	1200 mm


*) Without Kelly extension
**) Other drilling diameters available on request

Full displacement drilling



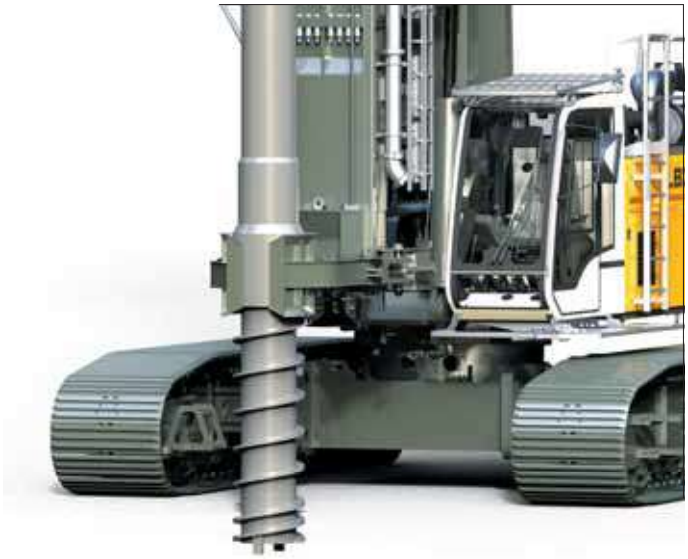

Full displacement tool with auger guide

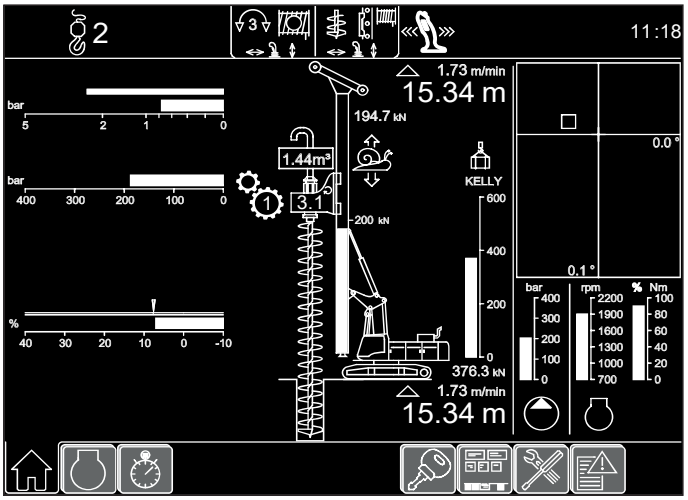

Display for full displacement drilling

Technical data

Rotary drive - torque	0 – 410 kNm
Rotary drive - speed	0 – 37 rpm

Performance data

Drilling depth*	17.8 m
Drilling depth with 8 m Kelly extension	25.8 m
Max. pull force (crowd winch and Kelly winch)	1000 kN
Max. push force (weight of rotary and drilling tool to be added)	200 kN
Max. drilling diameter**	600 mm

*) Without Kelly extension
**) Other drilling diameters available on request

Technical description

Engine

Power rating according to ISO 9249, 390 kW (523 hp) at 1700 rpm
Engine type — Liebherr D 946 A7-04
Fuel tank — 700 l capacity with continuous level indicator and reserve warning
Engine complies with 97/68 EC Stage IV and NRMM exhaust certification EPA/CARB Tier 4f.

Hydraulic system

The main pumps are operated by a distributor gearbox. Axial piston displacement pumps work in open circuits supplying oil only when needed (flow control on demand).
The hydraulic pressure peaks are absorbed by the integrated automatic pressure compensation, which relieves the pump and saves fuel.

Pumps for working tools — 2x 350 l/min
Separate pump for kinematics — 180 l/min
Hydraulic oil tank — 800 l
Max. working pressure — 350 bar

The cleaning of the hydraulic oils occurs via an electronically monitored pressure and return filter.
Any clogging is shown on the display in the cab.
The use of synthetic environmentally friendly oil is also possible.

Crawlers

Propulsion through axial piston motor, hydraulically released spring loaded multi–disc brake, maintenance-free crawler tracks, hydraulic chain tensioning device.

Drive speed — 0 – 1.6 km/h
Track force — 814 kN
Width of 3-web grousers — 1000 mm

Option:
Width of 3-web grousers — 900 mm
Transport width — 3500 mm
2-speed hydraulic motor for higher travel speed

Noise emission

Noise emissions correspond with 2000/14/EC directive.
Guaranteed sound pressure level L_{PA} in the cabin — 78.3 dB(A)
Guaranteed sound power level L_{WA} — 112 dB(A)
Vibration transmitted to the hand-arm system of the machine operator — < 2.5 m/s²
Vibration transmitted to the whole body of the machine operator — < 0.5 m/s²

Swing

Consists of triple-row roller bearing with external teeth and two swing drives, fixed axial piston hydraulic motor, spring loaded and hydraulically released multi–disc holding brake, planetary gearbox and pinion.
Selector for 3 speed ranges to increase swing precision.
Swing speed from 0 – 2 rpm is continuously variable.

Control

The control system – developed and manufactured by Liebherr – is designed to withstand extreme temperatures and the many heavy–duty construction tasks for which this machine has been designed.
Complete machine operating data are displayed on a high resolution monitor screen. A GSM/GPRS telematics module allows for remote inquiry of machine data and operational conditions. To ensure clarity of the information on display, different levels of data are shown in enlarged lettering and symbols.
Control and monitoring of the sensors are also handled by this high technology system. Error indications are automatically displayed on the monitor in clear text. The machine is equipped with proportional control for all movements, which can be carried out simultaneously.
Two joysticks are required for operation. Pedal control can be changed to hand control.
Option:
PDE®: Process data recording

Kelly winch with freewheeling

Line pull effective (1st layer) — 300 kN
Rope diameter — 34 mm
Line speed — 0-76 m/min

Option:
Line pull effective (1st layer) — 400 kN
Rope diameter — 38 mm
Line speed — 0-64 m/min

Auxiliary winch


Line pull effective (1st layer) — 100 kN
Rope diameter — 20 mm
Line speed — 0-89 m/min

Rope crowd system

Crowd force push/pull — 400/400 kN
Line pull (effective) — 200 kN
Rope diameter — 28 mm
Travel with standard leader between mechanical limit stops, without extension — 18.5 m
Line speed — 0-70 m/min
The winches are noted for compact, easily mounted design.
Propulsion is via a maintenance-free planetary gearbox in oil bath.
Load support by the hydraulic system; additional safety factor by a spring–loaded, multi–disc holding brake. All line pull values are effective values. The efficiency factor of approx. 25% has already been deducted.

Process data recording system - PDE® (additional equipment)

The Liebherr process data recording system PDE® constantly records the relevant process data during the working process.

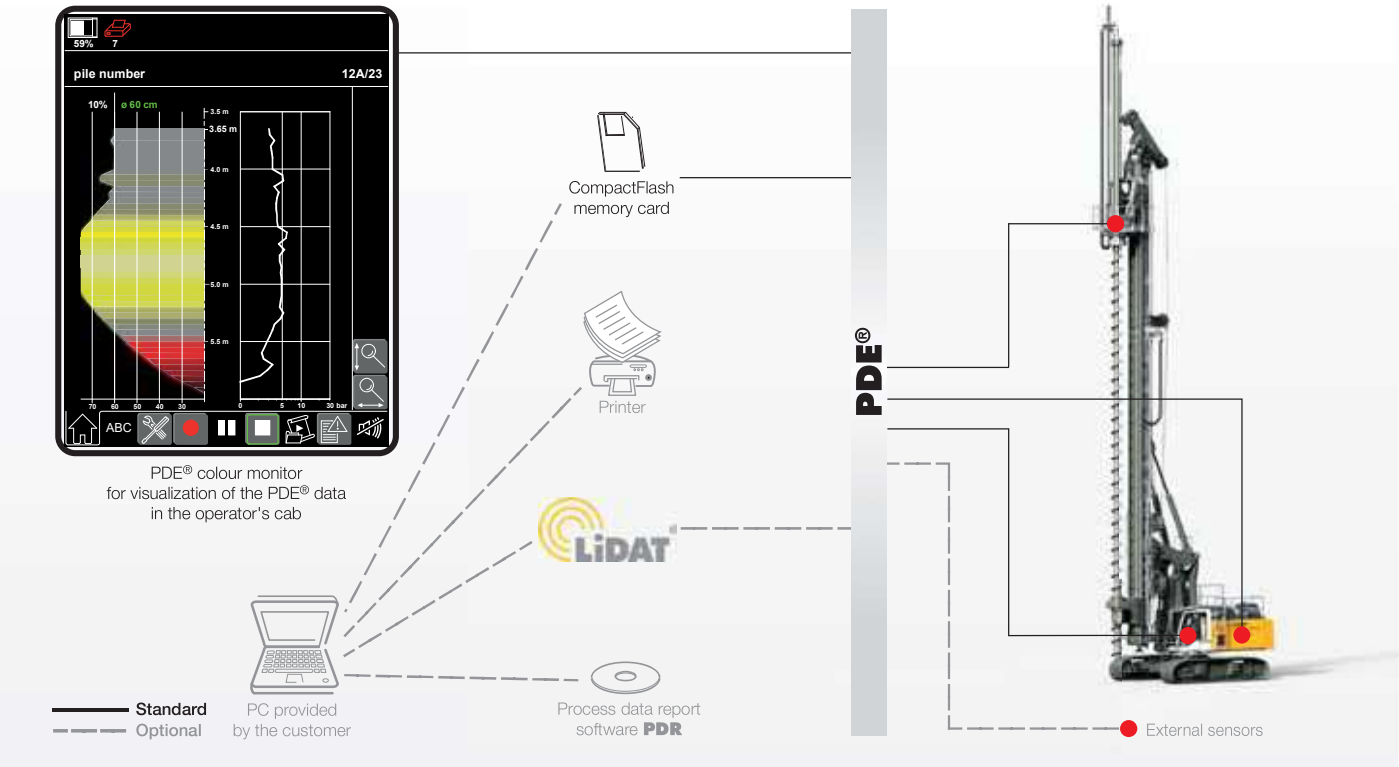

Depending on the application the recorded and processed data are displayed on the PDE® touchscreen in the operator's cab, e.g. in the form of an online cast-in-place pile.

At the same time the PDE® is operated using this touchscreen. The operator can enter various details (e.g. jobsite name, pile number, etc.) and start and stop recordings. A recording of every start-stop cycle carried out in the PDE® is established on a CompactFlash memory card.

The PDE® can be configured in a number of ways, e.g. for the connection of external sensors, for the generation of a simple protocol as graphic file and/or for a printout directly in the operator's cab.


Process data reporting - PDR (additional equipment)

Comprehensive data evaluation and generation of reports on a PC is possible using the software PDR.

Recordings management - The recordings generated by the PDE® system can be imported and managed in PDR. The data can be imported directly from the CompactFlash card or via the Liebherr telematics system LiDAT. Certain recordings, e.g. for a particular day or jobsite, can be found using filter functions.

Viewing data - The data in each record is displayed tabularly. Combining several recordings provides results, for example, regarding the total concrete consumption or the average depth. Furthermore, a diagram editor is available for quick analysis.

Generating reports - A vital element of PDR is the report generator, which allows for the generation of individual reports. These can be printed out directly or stored as pdf files. In the process the size, colour, line thickness or even the desired logo can be configured. Moreover, the reports can be displayed in different languages, e.g. in English and in the national language.

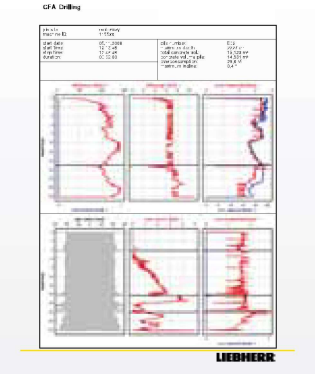

LB 36-410 – 10505378 – Version 02 – 09/2016 Subject to change without notice.

Liebherr-Werk Nenzing GmbH
Dr. Hans Liebherr Str. 1, 6710 Nenzing/Austria
Tel.: +43 50809 41–473, Fax: +43 50809 41–499
crawler.crane@liebherr.com, www.liebherr.com
facebook.com/LiebherrConstruction

tecniwell

JET-GROUTING, GROUTING AND DRILLING EQUIPMENT



TWM 30

UNITÀ DI MISCELAZIONE
GROUT MIXER PLANT



UNITÀ DI MISCELAZIONE TWM 30 / *TWM 30 GROUT MIXER PLANT*

Caratteristiche tecniche / *Technical features*

Produzione max. oraria / *Max. hourly mix. capacity* . . . . . 30 m^3 (40,5 cu.y.)
Nuovo pannello di controllo con PLC e touch-screen da 7" / *New control panel with PLC and 7" touch-screen*
Sistema di pesatura elettronica a celle di carico / *Electronic load cells weighing system*
Predisposizione per sovrapposizione silo cemento orizzontale / *Set for the horizontal cement silo overloading*
Potenza assorbita / *Electric power* . . . . . 23 kW

Miscelatore / *Mixer*

Capacità max. / *Max. capacity* . . . . . 2.000 lt (528 gl.)
Pompa a girante aperta (port. max. a 1 bar) / *Pump open impeller type (max. flow rate at 1 bar)* . . . 2.000 lt/min (528 gpm)
Motore elettrico pompa / *Pump electric motor* . . . . . 15 kW

Agitatore/ *Agitator*

Capacità max. / *Max. capacity* . . . . . 4.000 lt (1.057 gl.)
Motore elettrico / *Electric motor* . . . . . 2,2 kW

Vasca Accumulo Acqua/ *Water Tank*

Capacità max. / *Max. capacity* . . . . . 1.600 lt (423 gl.)

Pompa Sovralimentazione / Booster Pump

Portata max. (a 1 bar) / *Max. flow rate (at 1 bar)* . . . . . 700 lit/min (185 gpm)
Motore elettrico pompa / *Pump electric motor* . . . . . 2,2 kW

Compressore/ *Compressor*

Capacità / Air compressor capacity . . . . . 400 lt/min (106 gpm)
Serbatoio aria / Air tank . . . . . 100 lt (26 gl.)
Motore elettrico / Electric motor . . . . . 3 kW

Produzione giornaliera registrata su chiavetta USB / *Daily production recorded on USB key*

Dimensioni e peso / *Overall dimensions and weight*

Larghezza / *Width*	Lunghezza / *Length*	Altezza / *Height*	Peso / *Weight*
2.438 mm	6.055 mm	2.591 mm	6.500 kg

tecniwell
JET-GROUTING, GROUTING AND DRILLING EQUIPMENT
Tecniwell S.r.l. - Via I° Maggio, 61 - 29027 Podenzano (PC) Italy
T +39 0523 524086 - F +39 0523 524088
E mail:twcomm@tecniwell.com - http://www.tecniwell.com

Certified UNI EN ISO 9001:2008 by DNV.
Tutti i dati tecnici sono indicativi e la Tecniwell S.r.l. si riserva la facoltà di modificarli opportunamente / All technical data are purely indicative and subject to change without notice. (Ed. 1/2014)

HOLCIM

Certified to NSF/ANSI/CAN 61 & NSF/ANSI 372

Brand: NewCem®
Material: Slag Cement
Type: Grade 120

Material Certification Report

Test Period: 01-Apr-2024 to 30-Apr-2024
Lot Number: Multiple Lots

Certification

This cement meets the specifications of ASTM C989 and AASHTO M 302 for Grade 120 slag cement.

General Information

Supplier: Holcim (US) Inc.
Address: 8700 West Bryn Mawr Ave
Chicago, IL 60631

Source Location: **Sparrows Point Plant**
2001 Wharf Road
Baltimore, MD 21219

Contact: Brian Borowski (630) 561-1198

The following is based on average test data during the test period. The data is typical of product shipped from this source; individual shipments may vary.

Test Data on ASTM Standard Requirements

Chemical

Item	Limit [1]	Result
Sulfide Sulfur (S) (%)	2.5 max	1.1
Sulfate Sulfur (as SO_3) [2] (%)	-	0.0
Aluminum Oxide (as Al_2O_3) (%)	-	11.7
Chloride (Cl) (%)	-	0.005
Total Equivalent Alkalies (%)	-	0.64

Physical

Item	Limit [1]	Result
45 µm (No. 325) Sieve (% retained)	20 max	2.2
Blaine Fineness (m²/kg)	-	698
Air Content (%)	12 max	3.2
Slag Activity Index (%)		
Avg 7 Day Index	-	116
Avg 28 Day Index(previous month's data)	115 min	128
Compressive Strength MPa (psi)		
Slag + Reference Cement		
7 Day	-	36.3 (5270)
28 Day (previous month's data)	-	49.4 (7160)

Test Data on Reference Cement

Chemical

Item	Limit [1]	Result
Total Equivalent Alkalies (%)	0.60 - 0.90	0.80

Physical

Item	Limit [1]	Result
7 Day	-	31.2 (4530)
28 Day (previous month's data)	5000 min	38.5 (5580)

Notes (*1-5)

1 - Dashes in the limits columns means Not Applicable
2 - If calcium sulfate is added to slag cement, measure in accordance with Test Method C1038/C1038M. Slag cement with added calcium sulfate will not develop expansion exceeding 0.020% at 14 days.
3 - Information on Reference Cement test data available upon request.
4 - Specific Gravity: 2.86
5 - This data may have been reported on previous Material Certification Reports. It is typical of the cement being currently shipped.

Date Issued: 5/17/2024

Brian Borowski
Quality Manager, US MPC

1. Product Name

- (NewCem) Slag Cement

2. Manufacturer

Holcim (US) Inc.
6211 North Ann Arbor Road
P.O. Box 122 Dundee, MI 48131
Phone: 888-646-5246
734-529-2411
Fax: 734-529-4110
E-mail: ask@holcim.com
Web: www.holcim.us

3. Product Description

Basic Use

NewCem Slag Cement is a pre-consumer recycled material. It is manufactured using less production energy than Portland cement. Use of this material may contribute to achieving points or credits in LEED® or other green building assessment systems.



Slag Cement - Tappan Zee Bridge

Slag Cement is a building material which is used in a wide variety of commercial and architectural concrete construction applications. Uses include cast-in-place, precast, bridges roads, pipe, blocks, pre-stress concrete mixtures, masonry mortars, grouts, agglomerating and solidification. When properly proportioned in concrete mixtures, Slag Cement is particular suitable for providing light color, sulfate and alkali-silica reaction (ASR) resistance, low permeability and low heat for mass-concrete applications.

Composition and Materials

The primary ingredient of Slag Cement is granulated blast-furnace slag (GBFS) that is ground to a fine powder. When mixed with water and Portland cement (the traditional way that Slag Cement is used), the concrete sets and hardens into a solid monolithic mass. The hydration reaction forms a gel-like material called calcium silicate hydrate.

Holcim US Slag Cement is produced to meet the requirements of ASTMC989 and AASHTO M 302. All Holcim US manufacturing is quality controlled to ensure optimum product performance and uniformity.

Benefits

- Can increase compressive strength and durability when used with Portland cement in concrete
- Meets requirements of ASTM C989
- Meets requirements of AASHTO M 302

Limitations

There are many variables that affect concrete performance beyond the control of the GGBFS manufacturer. Good concreting practices are required in order to achieve desired results. As with all Portland cement based concrete, attention must be given to formwork, batching, mixing, placing, finishing and curing.

Sizes

Slag Cement can be shipped by bulk, in barge, rail or truck quantities, as measured in metric tons.

4. Technical Data

Applicable Standards

ASTM International

- **ASTM C989** Standard Specification for Slag Cement for Use in Concrete and Mortars

Slag Cement is manufactured to conform to the requirements of ASTM C989.

- **American Association of State and Highway Transportation Officials (AASHTO)**
- **AASHTO M 302** Standard Specification for Slag Cement for Use in Concrete and Mortars

5. Installation

Methods

Concrete is a structural material consisting of hard, chemically inert material (usually aggregate) bonded together by Portland cement (which can be partially replaced with Slag Cement) and water. Coarse aggregate can include gravel, crushed gravel or crushed stone; fine aggregate is also called sand. The character of structural concrete is largely determined by the water-cement ratio. The amount of cement in relation to the amount of aggregate is especially critical to a durable, strong concrete. Paste is composed of Portland cement, Slag Cement, water, chemical admixtures and, if required, entrained air for freeze/thaw durability

Admixtures

Freshly mixed (plastic) and hardened properties of concrete can be changed by adding admixtures (chemical, mineral or both) to concrete during batching. These admixtures are used to:

- Entrain air
- Increase workability
- Reduce water demand
- Provide cost-effectiveness
- Demonstrating that Slag Cement meets applicable ASTM standards. Holcim (US) Inc. will not guarantee finish work
- Adjust other concrete properties
- Adjust time of setting and/or hardening rate

Trial-Batch Mixtures

For development of trial-batch mixtures, Slag Cement typically replaces Portland cement pound for pound (kilo for kilo) in concrete, mortar and grout mixtures. The optimum amount of Slag Cement replacement of Portland cement can vary with the application.

Application

Slag Cement has demonstrated compatibility with Types I, II, III and V Portland cements, as well as with some combinations of fly ash or silica fume.

Good concreting practices are required for durable, strong concrete. Proper proportioning, batching, mixing, placing, consolidating, finishing and curing, as well as proper subgrade preparation, formwork, uniform slump and other techniques are critical to achieving the desired results.

Freshly mixed concrete should be plastic or semifluid and moldable.

Slag Cement is manufactured under controlled conditions and it is laboratory tested to ensure consistent quality and uniformity. Do not change sources or proportions during a construction project without the prior approval of the project engineer.

Precautions

Direct contact with the skin should be avoided. If contact occurs, the skin should be washed with water as soon as possible. Exposure of sufficient duration to wet Slag Cement can cause serious, potentially irreversible tissue destruction in the form of chemical (caustic) burns. If Slag Cement gets into the eyes, immediately rinse them thoroughly with water and seek medical attention. For more complete information, reference is made to the applicable Safety Data Sheets (SDS), which should be consulted prior to use of this product. These SDS are available at www.holcim.us.

6. Availability and Cost

Availability: Slag Cement is available throughout most of the United States.

Cost: Pricing information can be obtained from the nearest Holcim Sales Office.

7. Warranty

Upon request, Holcim US can provide Material Certification reports demonstrating that NewCem Slag Cement meets applicable ASTM Standards. Holcim will not guarantee finish work, having no control over use of this product.

Holcim US shall not be responsible for condition of cement after delivering to dealer or distributor.

8. Maintenance

In areas where concrete cleaners and sealers are required, proper instructions should be followed. Contact the appropriate product manufacturer before application.

9. Technical Services

Technical service is available by contacting the nearest Holcim Sales Office at (888) 646-5246. With advance notice, technical service can be provided at jobsite locations.

For questions on any technical information contained in this document, contact a Holcim Technical Service Engineer for further detail.

10. Filing Systems

Additional product information is available from the manufacturer.

Corporate Headquarters
Holcim US
8700 Bryn Mawr Avenue
Chicago, IL 60631
(888) 646-5246

Corporate Office
6211 Ann Arbor Road
P.O. Box 122
Dundee, MI 48131
(888) 646-5246

May 23, 2024

Subject: Use of Imported Cement in Build America-Buy America Projects

Good day to you, this letter is in follow-up to your inquiry regarding the use of our St. Marys – McInnis Plant Cement in projects that specify adherence to the Build America-Buy America (BABA) title of the Infrastructure Investment and Jobs Act (IIJA). According to the National Office of Management and Budget (OMB), on April 18th, 2022 new guidance to all federal agencies for the implementation of the BABA title were given. This guidance is relevant to you for the OMB clarified that the term "construction materials" given in BABA shall not include the following:

- Cement
- Cementicious Materials
- Aggregates (Such as stone, sand, or gravel)
- Aggregate binding agents or additives

In short, you should be able to use St. Marys Cement – McInnis Plant Type IL(12) in any BABA specified projects. St. Marys Cement – McInnis is manufactured in Port Daniel-Gascons, Quebec, Canada and is delivered to our terminal in Bronx, NY. From there it is transported to your facility.

Please use this letter as reference to the guidance set forth by the Office of Management and Budget on the BABA title of the IIJA.

Should you have any further questions, please feel free to contact myself, Art Nettle, or James Prendergast. We would be happy to assist you.

Regards,

Richard Blackburn

Richard Blackburn
Technical Service Specialist – New England
St. Marys Cement, Votorantim Cimentos North America

Votorantim Cimentos

St Marys Cement
McInnis Plant

MATERIAL CERTIFICATION REPORT

TYPE I/II LOW ALKALI PORTLAND CEMENT

NSF Certified to NSF/ANSI/CAN 61

Address: 50, Route 132, Port-Daniel - Gascons
Canada (Québec) G0C 2N0
Contact: Gabriela Ordonez Porras
Phone:
E-mail: Gabriela.ordonez@vcimentos.com

Cement type:	**Type I/II (Low Alkali)**
Date Issued:	05-13-2024
Production period:	04-01-2024 to 05-01-2024
Details:	April 2024
Destination:	US market

CHEMICAL
ASTM C150 / AASHTO M85

ITEM (%)		Spec. Limit	TEST RESULT (%)
SiO_2			20.5
Al_2O_3		max 6.0 %	5.1
Fe_2O_3		max 6.0 %	3.0
CaO			62.9
MgO		max 6.0 %	1.4
SO_3	$C_3A \leq 8$ %	max 3.0 %(1)	3.6
	$C_3A > 8$ %	max 3.5 %	
Na_2O			0.15
K_2O			0.72
Loss on ignition		max 3.5 %	2.3
Insoluble residue		max 1.50 %	0.95
Free lime (%)			1.00
Alkalis equivalent			0.62
(4.75*C_3A) + C_3S (%)		max 100	87
Limestone addition		max 5 %	4
Sulfate expansion (14 days)		max 0.020%	0.006

(1) Cement is not exceeding the sulfate expansion at 14 days limit (ASTM-C1038)

PHYSICAL
ASTM C150 / AASHTO M85

ITEM	Spec. Limit	TEST RESULT
Blaine (m^2/kg)	min 260	422
Retained 45µm (%)		1.92

Setting time Vicat initial (minutes)		
min	45	95
max	375	162
Air content (% vol)	max 12 %	5.3

COMPRESSIVE STRENGTH (PSI)		
1 day		2750
3 days	min 1740	4200
7 days	min 2760	5331
28 days		(*)

* Result to come

MINERALOGICAL COMPOSITION
ASTM C150 / AASHTO M85

ITEM	Spec. Limit	TEST RESULT (%)
C_3S		47.4
C_2S		21.9
C_3A	max 8 %	8
C_4AF		9.1

Adjusted potential cement phase composition **ASTM C150**

PROCESSING ADDITION (If applicable):
Grinding aid

Notes
AVERAGE Production

The cement values represented by this certificate at the time of the shipment conform to the Standard requirements of the current edition of ASTM C150/ C150M and AASHTO (Specification) M85

Ordoñez

Quality Manager

Votorantim Cimentos

St Marys Cement

Environmental Product Declaration

St Marys Cement, St. Marys Plant

NRMCA® CERTIFIED EPD



An Environmental Product Declaration
In accordance with ISO 14025 and 21930

About this EPD

This document is a Type III Environmental Product Declaration (EPD) describing various cements produced by Votorantim Cimentos North America (VCNA) - St Marys Cement at its St. Mary's, ON cement plant. The results of the underlying LCA are computed with the North American (N.A.) version of the Global Cement and Concrete Association (GCCA) Industry EPD tool for cement and concrete [1]. This tool and the underlying LCA model and database have been previously verified to conform to the prevailing sub-product category rule (PCR) [2], ISO 21930:2017 (the core PCR) [3] as well as ISO 14025:2006 [4] and ISO 14040/44:2006 LCA standards [5], [6].

General Summary

EPD Commissioner and Owner

VCNA - St Marys Cement
55 Industrial St.
Toronto, ON M4G 3W9
http://www.stmaryscement.com

St Marys provided both LCI and meta-data for clinker production and cement manufacture for reference year 2019. St Marys also completed the LCA modeling within the GCCA EPD tool. The owner of the declaration is liable for the underlying information and evidence.

Product Group and Name

Cement, UN CPC 3744.

Product Definition

Portland cement is defined as a hydraulic cement produced by pulverizing clinker, consisting essentially of crystalline hydraulic calcium silicates, and usually containing one or more of the following: water, calcium sulfate, up to 5% limestone, and processing additions (ASTM C150, AASTHO M 85, CSA A3001) [7].
Portland Cement *Type I GU*—For use when the special properties specified for any other type are not required.
Portland Cement *Type II MH, MS*—For general use, more especially when moderate heat or moderate sulfate resistance is desired.
Portland Cement Type III HE—For use when high early strength is desired.
Some cements are designated with a combined type classification, such as Type I/II, indicating that the cement meets the requirements of the indicated types and is being offered as suitable for use when either type is desired.

Blended cement is a hydraulic cement consisting of two or more inorganic constituents (at least one of which is not portland cement or portland cement clinker) which separately or in combination contribute to the strength gaining properties of the cement, (made with or without other constituents, processing additions and functional additions, by intergrinding or other blending).

- Type IL GUL (ASTM C595, AASHTO M 240, CSA A3001) [8] — is a Portland-limestone cement (PLC) and is a hydraulic cement in which the limestone content is more than 5% but less than or equal to 15% by mass of the blended cement.

Masonry cement is hydraulic cement manufactured for use in mortars for masonry construction or in plasters, or both, which contains a plasticizing material and, possibly, other performance-enhancing addition(s).

- Types N, S, M (ASTM C91, CSA A3002) [9].

Product Category Rules (PCR)	NSF International, Product Category Rules for Preparing an Environmental Product Declaration for Portland, Blended Hydraulic, Masonry, Mortar, and Plastic (Stucco) Cements, V3.2, September 2021 [2].
Date of Issue & Validity Period	09/10/2021 – 5 years
Declared Unit	1 metric ton of cement

EPD and Project Report Information

Program Operator	National Ready Mixed Concrete Association (NRMCA) 66 Canal Center Plaza, Suite 250 Alexandria, VA 22314 https://www.nrmca.org
Declaration Number	NRMCAEPD:20048
Declaration Type	Cradle-to-gate (modules A1 to A3). Facility and product-specific.
Applicable Countries	United States and Canada
Product Applicability	Portland cement is the basic ingredient of concrete. Concrete, one of the most widely used construction materials in the world, is formed when portland cement creates a paste with water that binds with sand and rock to harden.
Content of the Declaration	This declaration follows Section 9; Content of an EPD, NSF International, Product Category Rules for Preparing an Environmental Product Declaration for Portland, Blended Hydraulic, Masonry, Mortar, and Plastic (Stucco) Cements, V3.2, September 2021 [2].
This EPD was independently verified by NRMCA in accordance with ISO 14025 and the reference PCR: Internal __ External X	Thomas P. Gloria, PhD. t.gloria@industrial-ecology.com Industrial Ecology Consultants
EPD Prepared by: Athena Sustainable Materials Institute	Athena Sustainable Materials Institute 280 Albert Street, Suite 404 Ottawa, Ontario, Canada K1P 5G8 info@athenasmi.org www.athenasmi.org

PCR Information

Program Operator	NSF International

An Environmental Product Declaration
In accordance with ISO 14025 and 21930

Reference PCR	Product Category Rules for Preparing an Environmental Product Declaration for Portland, Blended Hydraulic, Masonry, Mortar, and Plastic (Stucco) Cements, V3.2, September 2021 [2].
PCR review was conducted by:	Thomas P. Gloria, PhD (Chair), Industrial Ecology Consultants, Mr. Jack Geibig, EcoForm Mr. Bill Stough, Sustainable Research Group

St Marys Cement & Production Facility

St Marys Cement is part of the North American operations of international building materials supplier, Votorantim Cimentos. As one of the top cement producers in the world, Votorantim Cimentos has 32 cement plants worldwide, with a combined capacity of 7.8 million metric tons per annum in North America. Votorantim Cimentos and St Marys Cement symbolize a long heritage of excellence and commitment to both the construction industry and to a sustainable future. St Marys Cement manufactures a variety of cement for different purposes - normal, high-early strength, low heat hydration, and sulphate-resisting as well as other supplementary cementitious products - in bulk and as bagged product. St Marys markets its portland limestone cement under the name ENVIROCEM™. St Marys Cement supplies cement to customers across the Great Lakes region through an integrated, intermodal distribution network serviced by barge, rail and truck. St Marys Cement plant was founded in 1912 in the town of St. Marys, Ontario. Today, the plant is undertaking efforts to use Alternative Low Carbon Fuels (ALCF) and Supplementary Cementitious Materials (SCM) in the manufacturing of hydraulic cements. The St. Marys plant was one of the first manufacturing cement facilities, globally, to capture CO_2 in an algae reactor project.

Facility Name: St. Mary's Plant
585 Water St
St. Mary's, Ontario
N4X 1B6

ENVIROCEM™

Product Description

This EPD reports environmental transparency information for Ordinary Portland Cement, High Early Cement, Portland Limestone Cement, Blended Cement, and Masonry Cement produced by VCNA - St Marys Cement at its St. Mary's ON plant. Cements are hydraulic binders and are manufactured by grinding cement clinker and other main or minor constituents into a finely ground, usually grey colored mineral powder. When mixed with water, cement acts as a glue to bind together the sand, gravel or crushed stone to form concrete, one of the most durable, resilient and widely used construction materials in the world. The Table below sets out each cement type constituents and applicable standards.

Products and Standard

Inputs	Portland Type I/II GU, MH, MS	Portland Type III HE	PLC Type IL, GUL ENVIROCEM™	Blended Type IP, GUbSF	Masonry Type N	Masonry Type S
Clinker	92%	96%	85%	89%	47%	64%
Gypsum	4%	4%	4%	3%	4%	4%
Limestone	4%	0%	11%	0%	49%	32%
Silica Fume	0%	0%	0%	8%	0%	0%
Others	<1%	<1%	<1%	<1%	<1%	<1%
Total	100%	100%	100%	100%	100%	100%


Applicable Standards:
ASTM C150 / C150M, AASHTO M 85, CSA A3001 – Standard Specification for Portland Cement.
ASTM C91, CSA A3002 – Standard Specification for Masonry Cement.
ASTM C595 / C595M, AASHTO M 85, CSA A3001– Standard Specification for Blended Hydraulic Cement.

Declared Unit

The declared unit is one metric tonne of cement.

System Boundary

This EPD is a cradle-to-gate EPD covering the production stage (A1-A3) as depicted in the figure below. The production stage includes extraction of raw materials (cradle) through the manufacture of cements ready for shipment (gate). The St. Mary's cement plant ships its cement products in bulk or packaged in paper bags.

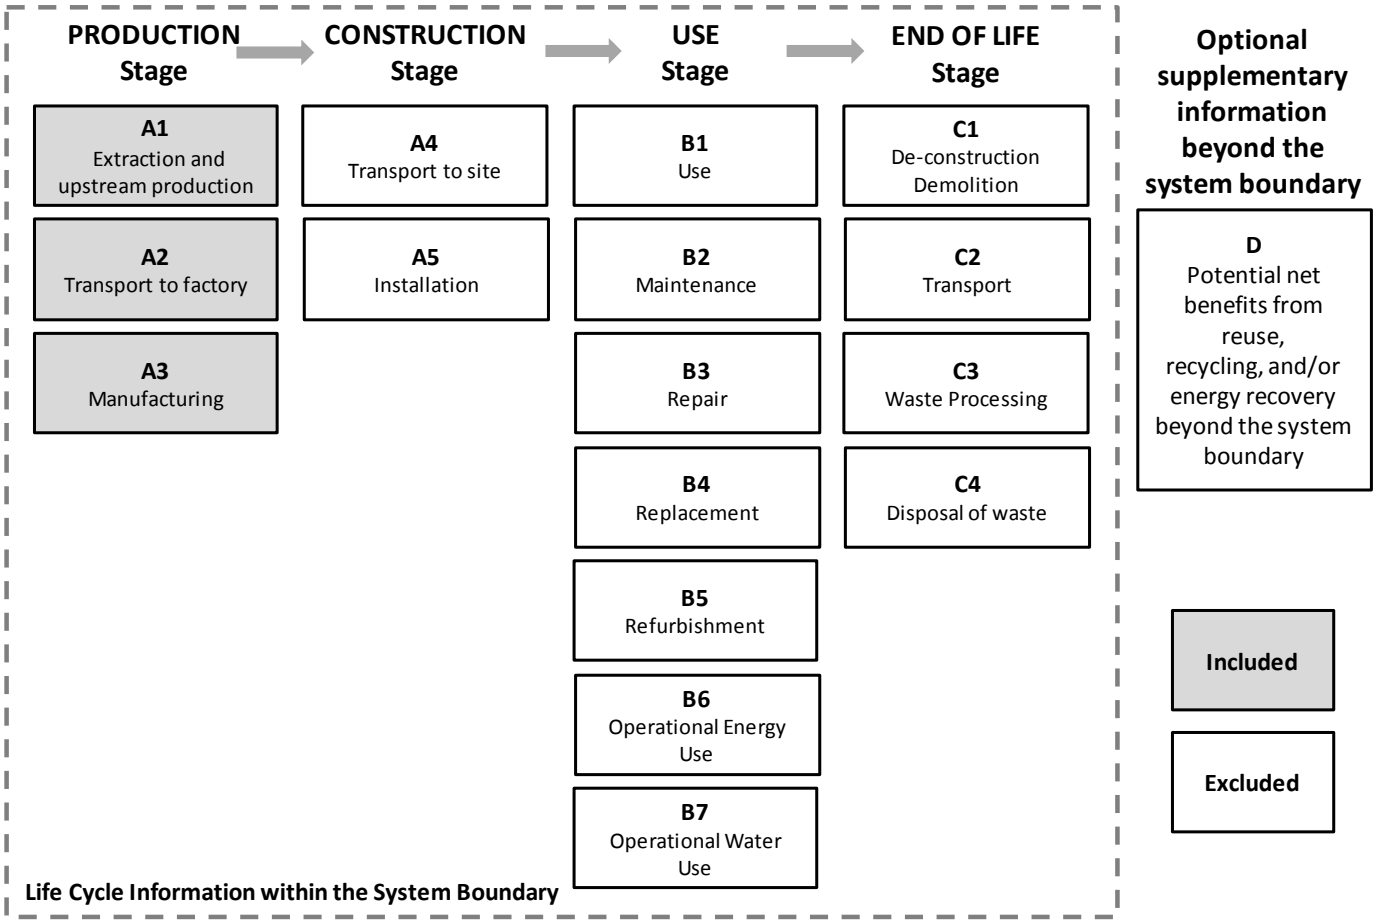

Items *excluded* from the system boundary include:

- Production, manufacture, and construction of manufacturing capital goods and infrastructure
- Production and manufacture of production equipment, delivery vehicles, and laboratory equipment
- Personnel-related activities (travel, furniture, and office supplies)
- Energy and water use related to company management and sales activities that may be located either within the factory site or at another location

Cut-off Criteria
The cut-off criteria as per NSF PCR, Section 7.1.8 [2] and ISO 21930, 7.1.8 [3] were followed. Per ISO 21930, 7.1.8, all input/output data required were collected and included in the LCI modelling. No substances with hazardous and toxic properties that pose a concern for human health and/or the environment were identified in the framework of this EPD.

Data Collection
Gate-to-gate input/output flow data were collected for the following processes for the reference year 2019:

- clinker production and cement manufacture – St. Mary's, ON

Allocation Rules

Allocation of inventory flows and subsequently environmental impact is relevant when assets are shared between product systems. The allocation method prescribed by the PCR [2] is applied in the underlying LCA model. The sub-category PCR recognizes fly ash, furnace bottom ash, bypass dust, mill scale, polluted soils, spent catalyst, aluminum oxide waste, silica fume, granulated blast furnace slag, iron rich waste, cement kiln dust (CKD), flue gas desulfurization (FGD) gypsum, calcium fluoride rich waste and postconsumer gypsum as recovered materials and thus, the environmental impacts allocated to these materials are limited to the treatment and transportation required to use as a cement material input. Further, used tires, plastics, solvents, used oil and oily waste, coal/carbon waste, roofing asphalt, household refuse-derived waste, non-hazardous liquid waste, industrial sludge, and agricultural waste are considered non-renewable and/or renewable secondary fuels. Only the materials, water, energy, emissions, and other elemental flows associated with reprocessing, handling, sorting and transportation from the point of the generating industrial process to their use in the production process are considered. All emissions from combustion at the point of use are considered. For co-products, no credit is considered, and no allocation is applied. See the LCA model and LCA database reports of the N.A. version of GCCA's Industry Tool for EPDs of cement and concrete for more information [13 &14].

Data Quality Assessment

Data Quality Requirements	Description
Technology Coverage	LCI data represents the prevailing technology in use at the St. Mary's, ON facility. The St. Mary's, ON plant utilizes *a dry with preheater kiln technology*. *Technological representativeness is characterized as "high".*
Geographic Coverage	The geographic region considered is the U.S and Canada. *Geographical representativeness is characterized as "high".*
Time Coverage	Activity (primary) data are representative of 2019 calendar year (12 months). - St. Mary's, ON clinker production, - St. Mary's, ON cement manufacturing, - In-bound/ out-bound transportation data - primary data collected for St. Mary's, ON cement manufacturing plant. *Temporal representativeness is characterized as "high".*

Completeness	All relevant, specific processes, including inputs (raw materials, energy and ancillary materials) and outputs (emissions and production volume) were considered and modeled in the GCCA Tool to complete production profile for St. Mary's, ON cement products. St. Mary's, ON operates an emissions monitoring system and reports emissions to the National Pollution Release Inventory. These data for 2019 were drawn on in the completion of this EPD. The completeness of the foreground process chain in terms of process steps is rigorously assessed.
Consistency	To ensure consistency, cross checks of the energy demand and the calculated raw meal to clinker ratio against ranges reported in the WBCSD Cement Sustainability Initiative, Cement CO2 and Energy Protocol, v3.1 December, 2013 were conducted [15]. The LCA team conducted mass and energy balances at the facility level and selected process levels to maintain a high level of consistency
Reproducibility	External reproducibility is not possible as the background report is confidential.
Transparency	Activity datasets are disclosed in the project LCI compilation, and the background reports generated by the GCCA Tool.
Uncertainty	A *sensitivity check* was conducted relative to the PCA industry average. The variation across significant inputs were found to be well within the expected range and hence, there is high degree of confidence in the results.

Life Cycle Impact Assessment Results: St. Mary's, ON Cements

This section summarizes the production stage life cycle impact assessment (LCIA) results including resource use and waste generated metrics based on the cradle-to-gate life cycle inventory inputs and outputs analysis. The results are calculated based on 1 metric ton of each cement type as produced at the St. Mary's plant. *It should be noted that LCIA results are relative expressions and do not predict impacts on category endpoints, the exceeding of thresholds, safety margins or risks [2], [3]. Further, a large number of LCA impact categories and inventory items are still emerging or under development and can have high levels of uncertainty that preclude international acceptance pending further development. Use caution when interpreting results for these categories – identified with an "*"* [2].

Only EPDs prepared from cradle-to-grave life-cycle results and based on the same function, quantified by the same functional unit, and taking account of replacement based on the product reference service life (RSL) relative to an assumed building service life, can be used to assist purchasers and users in making informed comparisons between products [3]. Environmental declarations from different programs may not be comparable [8]. EPDs are comparable only if they comply with ISO 21930, use the same, sub-category PCR where applicable, include all relevant information modules and are based on equivalent scenarios with respect to the context of construction works [2].

Production stage EPD Results: St. Mary's, ON – per Metric Ton

Impact category and inventory indicators	Unit	Portland Type I/II GU, MH, MS	Portland Type III HE	PLC Type IL, GUL ENVIROCEM™	Blended Type IP, GUbSF	Masonry Type N	Masonry Type S
Global warming potential, GWP 100, IPCC 2013 (AR5)	kg CO_2 eq	**770.8**	**799.9**	**717.4**	**756.2**	**414.1**	**545.7**
Ozone depletion potential, ODP	kg CFC-11 eq	**2.78E-05**	**2.87E-05**	**2.64E-05**	**2.85E-05**	**1.86E-05**	**2.18E-05**
Acidification potential, AP	kg SO_2 eq	**2.63**	**2.72**	**2.46**	**2.57**	**1.5**	**1.91**
Eutrophication potential, EP	kg N eq	**0.22**	**0.23**	**0.22**	**0.22**	**0.17**	**0.2**
Smog formation potential, SFP	kg O_3 eq	**68.36**	**70.82**	**63.8**	**66.63**	**37.76**	**48.89**
Abiotic depletion potential for non-fossil mineral resources, ADP elements*	kg Sb eq	**1.69E-04**	**1.73E-04**	**1.70E-04**	**1.79E-04**	**1.80E-04**	**1.78E-04**
Abiotic depletion potential for fossil resources, ADP fossil*	MJ LHV	**299.4**	**307.9**	**287.3**	**304.4**	**223.4**	**257.9**

Renewable primary resources used as an energy carrier (fuel), RPR_E*	MJ LHV	**213.6**	**218.4**	**236.8**	**213.9**	**304.7**	**231.8**
Renewable primary resources with energy content used as material, RPR_M*	MJ LHV	**0.8**	**0.81**	**44.3**	**3.51**	**191.4**	**67.15**
Non-renewable primary resources used as an energy carrier (fuel), $NRPR_E$*	MJ LHV	**2798**	**2882**	**2677**	**2853**	**2032**	**2365**
Non-renewable primary resources with energy content used as material, $NRPR_M$*	MJ LHV	**7.37E-2**	**7.372E-2**	**4.42**	**0.38**	**18**	**6.31**
Secondary materials, SM*	kg	**149.3**	**154.4**	**141.6**	**222.8**	**78.95**	**106.7**
Renewable secondary fuels, RSF*	MJ LHV	**0**	**0**	**0**	**0**	**0**	**0**
Non-renewable secondary fuels, NRSF*	MJ LHV	**0**	**0**	**0**	**0**	**0**	**0**
Net use of freshwater, NFW*	m^3	**3.04**	**3.1**	**2.97**	**3.025**	**2.527**	**2.69**
Hazardous waste disposed, HWD*	kg	**0**	**0**	**0**	**0**	**0**	**0**
Non-hazardous waste disposed, NHWD*	kg	**0.18**	**0.18**	**0.18**	**3.701E-2**	**0.16**	**0.17**
High-level radioactive waste, conditioned, to final repository, HLRW*	kg	**x[1])**	**x[1])**	**x[1])**	**x[1])**	**x[1])**	**x[1])**
Intermediate- and low-level radioactive waste, conditioned, to final repository, ILLRW*	kg	**x[1])**	**x[1])**	**x[1])**	**x[1])**	**x[1])**	**x[1])**
Components for re-use, CRU*	kg	**0.38**	**0.38**	**0.38**	**0.38**	**0.38**	**0.38**
Materials for recycling, MFR*	kg	**0.17**	**0.17**	**0.17**	**0.17**	**0.17**	**0.17**
Materials for energy recovery, MER*	kg	**0**	**0**	**0**	**0**	**0**	**0**
Recovered energy exported from the product system, EE*	kg	**0**	**0**	**0**	**0**	**0**	**0**
Global warming potential - biogenic, GWP_{bio}*	kg CO_2 eq	**0.3**	**0.3**	**0.3**	**0.3**	**0.26**	**0.27**
Emissions from calcination*	kg CO_2 eq	**483.1**	**501.4**	**447.7**	**470**	**246.9**	**333.3**
Emissions from combustion of waste from renewable sources*	kg CO_2 eq	**0**	**0**	**0**	**0**	**0**	**0**
Emissions from combustion of waste from non-renewable sources*	kg CO_2 eq	**0**	**0**	**0**	**0**	**0**	**0**

[1]) x – The GCCA EPD Tool does not support these indicators.

*) Use caution when interpreting results for these categories

LCA Interpretation

The Manufacturing module (A3) drives most of the potential environmental impacts. Manufacturing impacts are primarily driven by energy use (electricity and thermal fuels) used during the pyroprocessing of limestone in the production of clinker. Clinker content in cement similarly defines the relative environmental profile of the final cement product. Raw material extraction (A1) is the second largest contributor to the Production stage EPD results, followed by transportation (A2).

Additional Environmental Information

Recognizing that sustainability is a journey, we are taking another step toward building an increasingly sustainable company and thereby creating long-term value for our stakeholders. This important step is now encapsulated in the publication of our 2030 commitments. In addition to being aligned with our way of being, our 2030 commitments also encompass our climate ambition for 2050. Their development considered an in-depth assessment of megatrends such as demographic changes; globalization and future markets; climate change challenges; and innovation and technology dynamics and their impact on the building materials industry. These commitments aim to align our entire operation with the current and future needs of society, thereby generating shared value and producing a positive impact on the value chain. Please read more about our 2030 commitments at: https://www.votorantimcimentos.com.br/integrated-report/

Environmental Protection Manufacture and Equipment
St Marys manufacturing facilities comply with both U.S. and Canadian environmental regulations. The St. Mary's plant monitors its emission and report these emissions to the National Pollution Release Inventory managed by Environment and Climate Change Canada - https://www.canada.ca/en/environment-climate-change/services/national-pollutant-release-inventory/report.htmlair

ISO 9001 Certified. ISO 9001 certification means that this plant conforms to an international standard primarily concerned with Quality Management. The St. Mary's Plant adheres to these high standards with regard to fulfilling our customer's quality requirements, following applicable regulatory requirements, while aiming to enhance customer satisfaction and achieve continual improvement of its performance in pursuit of these objectives.

ISO 14001 Certified. ISO 14001 is the internationally recognized standard for environmental management of businesses. Certification to this system provides order and consistency for managing activities at the St. Mary's Plant that may have an impact on the environment. ISO 14001 ensures the effectiveness of prescribed controls; through the allocation of resources, assignment of responsibility and ongoing evaluation of environmental practices, procedures and processes.

ISO 45001 Certified. ISO 45001 is an Occupational Health and Safety Management System. Certification to this standard ensures that the St. Mary's Plant is able to control occupational health and safety risks which ensure the well-being of our most valuable asset – our people.

ISO 50001 Certified. ISO 50001 is an Energy Management Standard. This standard is built on the same continual improvement model as the other high-profile ISO Systems. The St Marys Cement Plant uses its certification to ISO 50001 as the framework for establishing the systems and processes necessary to improve energy performance and efficiency while reducing or optimizing energy consumption.

References

1. Global Cement and Concrete Association (GCCA) 2020. *N.A. version of Industry EPD tool for Cement and Concrete*. https://concrete-epd-tool.org/
2. NSF International, Product Category Rule Environmental Product Declarations, PCR for Portland, Blended, Masonry, Mortar, and Plastic (Stucco) Cements, V3.2, September 2021.
3. ISO 21930:2017 Sustainability in buildings and civil engineering works - Core rules for environmental product declarations of construction products and services.
4. ISO 14025:2006 Environmental labeling and declarations - Type III environmental declarations - Principles and procedures.
5. ISO 14040:2006/Amd1:2020 Environmental management - Life cycle assessment - Principles and framework.
6. ISO 14044:2006/Amd1:2017/Amd2:2020 Environmental management - Life cycle assessment - Requirements and guidelines.
7. ASTM C150 / C150M, AASHTO M 85, CSA A3001 – Standard Specification for Portland Cement.
8. ASTM C595 / C595M, AASHTO M 85, CSA A3001– Standard Specification for Blended Hydraulic Cement.

9. ASTM C91, CSA A3002 – Standard Specification for Masonry Cement.
10. NSF International, Product Category Rule Environmental Product Declarations, PCR for Concrete, February 2020.
11. ISO 14020:2000 Environmental labels and declarations – General Principles.
12. ISO 14021:2016 Environmental labels and declarations -- Self-declared environmental claims (Type II environmental labelling).
13. NRMCA, General Program Instructions for Environmental Product Declarations, v2.0 (June 2019-May 2024).
14. GCCA and PCA, *GCCA Industry EPD Tool for Cement and Concrete (V3.0), Users Manual, North American version*, Prepared by Quantis, April 2021.
15. U.S. EPA, Emissions & Generation Resource Integrated Database (eGRID) https://www.epa.gov/egrid, accessed October 2020.
16. Global Cement and Concrete Association (GCCA) 2021. *LCA Database, North American version*, Prepared by Quantis, April 2021.
17. GCCA and PCA, *GCCA Industry EPD Tool for Cement and Concrete (V3.0), LCA Model, North American version*, Prepared by Quantis, April 2021.
18. WBCSD CSI 2013: CO_2 and Energy Protocol Version 3.1 of 9 December 2013. https://www.cement-co2-protocol.org/en/

NEW YORK STATE OF OPPORTUNITY. | Department of Transportation

ANDREW M. CUOMO
Governor

PAUL A. KARAS
Acting Commissioner

WAHID ALBERT, P.E.
Chief Engineer

January 8, 2019

Richard Blackburn
McInnis Cement USA
850 Canal St. 3rd Floor
Stamford, CT 06902

Dear Mr. Blackburn,

The Department is pleased to inform you that the McInnis Cement plant located in Port-Daniel-Gascons, Quebec, Canada has been approved to supply Type III Cement for Standard Specification Item 701-01 under the Department's Certification (A) Program of supply. The approval will appear on the Department's Approved List as shown below:

PORTLAND CEMENT (701-01)

BRAND	BRAND CODE	MANUFACTURER/LOCATION	SUPPLY PROGRAM	TYPE(s)	APPROVED SUPPLY LOCATION
McInnis Cement USA	92	McInnis Cement USA Port Daniel Gascons, QC, Canada	Cert. (A)	I_1, II_1, I, II, III	McInnis Cement USA Port Daniel Gascons, QC, Canada
					McInnis Cement USA Sainte Catherine, QC, Canada
					McInnis Cement USA Jersey City, NJ
					McInnis Cement USA Bronx, NY
					McInnis Cement USA Providence, RI

This addition will be reflected in the next update of the Department's Approved List of Materials and Equipment available on the Department's website at www.dot.ny.gov. Until this change appears, a copy of this letter will constitute the part of the evidence of acceptability requiring appearance on the Department's Approved List. We recommend you include a copy of this letter with shipments to indicate your status on the Approved List. We also wish to inform you that this letter shall, in no way, be used for promotional purposes; such as a copy of this letter, in any form, as an advertisement in sales literature or trade magazines.

If there are any questions, please contact Adam Miller, of my staff at (518) 457-9435.

Sincerely,

Daniel R. Dennis, P.E.
Materials Bureau, Field Engineering 1

DRD:AEM:aem
File: 1.1, 19.4

SAFETY DATA SHEET

CEMENT ST MARYS, MCINNIS PLANT

SECTION 1: PRODUCT AND COMPANY INFORMATION

Product Identifiers: CEMENT TYPE I/II – Low and medium alkali
CEMENT TYPE III ; IL
CEMENT GU; LA; GUL

Manufacturer: McInnis Cement
50, Route 132
Port-Daniel — Gascons (Quebec)
G0C 2N0

Telephone Number (24/7): (418) 556-6547

Product Use: Cement is used as a binder in concrete and mortars that are widely used in construction. Cement is distributed in bags, totes and bulk shipment.

SECTION 2: HAZARD IDENTIFICATION

WARNING

Corrosive - Causes severe burns.

Toxic - Harmful by inhalation (contains quartz).

Use proper engineering controls, work practices, and personal protective equipment to prevent exposure to wet or dry product.

Read MSDS for details.



Emergency Overview: Cement is a solid, gray, off white, or white odorless powder. It is not combustible or explosive. A single, short-term exposure to the dry powder presents little or no hazard. Exposure of sufficient duration to wet cement, or to dry cement on moist areas of the body, can cause serious, potentially irreversible tissue (skin, eye, respiratory tract) damage due to chemical (caustic) burns, including third-degree burns.

POTENTIAL HEALTH EFFECTS

Eye Contact: Airborne dust may cause immediate or delayed irritation or inflammation. Eye contact with large amounts of dry powder or with wet cement can cause moderate eye irritation, chemical burns and blindness. Eye exposures require immediate first aid and medical attention to prevent significant damage to the eye.

Skin Contact:

Burns: Exposure of sufficient duration to wet cement, or to dry cement on moist areas of the body, can cause serious, potentially irreversible damage to skin, eye, respiratory and digestive tracts due to chemical (caustic) Burns, including third-degree burns. Skin exposure may be hazardous

even if there is no pain or discomfort.

Dermatitis: Cement is capable of causing dermatitis by irritation and allergies. Skin affected by dermatitis may include symptoms such as redness, itching, rash, scaling, and cracking.

Irritant dermatitis is caused by the physical properties of cement including alkalinity and abrasion.

Inhalation (acute): Breathing dust may cause nose, throat or lung irritation, including choking, depending on the degree of exposure. Inhalation of high levels of dust can cause chemical burns to the nose, throat and lungs.

Inhalation (chronic) : Risk of injury depends on duration and level of exposure.

Silicosis: This product contains crystalline silica. Prolonged or repeated inhalation of respirable crystalline silica from this product can cause silicosis, a seriously disabling and fatal lung disease. See Note to Physicians in Section 4 for further information.

Carcinogenicity: Cement is not listed as a carcinogen by IARC or NTP; however, cement contains trace amounts of crystalline silica and hexavalent chromium which are classified by IARC and NTP as known human carcinogens.

Ingestion: Do not ingest cement. Although ingestion of small quantities of cement is not known to be harmful, large quantities can cause chemical burns in the mouth, throat, stomach, and digestive tract.

Medical Conditions Aggravated by Exposure: individuals with lung disease (e.g. bronchitis, emphysema, COPD, pulmonary disease) or sensitivity to hexavalent chromium can be aggravated by exposure .

SECTION 3: COMPOSITION/INFORMATION ON INGREDIENTS

Component	% (by weight)	CAS Number
Portland Cement*	100	65997-15-1
The Portland cement structure may contain the following elements in certain concentration ranges:		
Limestone	0 – 15	1317-65-3
Gypsum	2 – 10	13397-24-5
Cement kiln dust	0 – 15	68475-76-3
Calcium Oxide	0–4	1305-78-8
Magnesium Oxide	0–4	1309-48-4
Quartz	0-0.5	14808-60-7
Hexavalent chromium	Trace	18450-29-9

Cement is made from materials mined from the earth and is processed using energy provided by fuels. Trace amounts of chemicals may be detected during chemical analysis. For example, cement may contain trace amounts of calcium oxide (also known as free lime or quick lime), free magnesium oxide, potassium and sodium sulfate compounds, chromium compounds, nickel compounds, and other trace compounds.

SECTION 4: FIRST AID MEASURES

Eye Contact:	Rinse eyes thoroughly with water for at least 15 minutes, including under lids, to remove all particles. Seek medical attention for abrasions and burns.
Skin Contact:	Wash with cool water and a pH neutral soap or a mild skin detergent.
Inhalation:	Move people to fresh air. Seek medical attention for discomfort or if coughing or other symptoms do not subside.
Ingestion:	Do not induce vomiting. If conscious, have people drink plenty of water. Seek medical attention or contact poison control center immediately.

SECTION 5: FIREFIGHTING MEASURES

Flashpoint & Method:	Non-combustible.
General Hazard:	Avoid breathing dust. Wet cement is caustic.
Extinguishing Media:	Use extinguishing media appropriate for surrounding fire.
Firefighting Equipment:	Cement poses no fire- related hazard. A SCBA isrecommended limiting exposures to combustion products when fighting any fire.
Combustion Products:	None.

SECTION 6: ACCIDENTAL RELEASE MEASURES

General:	Place spilled material into a container. Avoid actions that cause the cement to become airborne. Avoid inhalation of cement and contact with skin. Wear appropriate protective equipment as described in Section 8. Scrape wet cement and place in a container. Allow material to dry or solidify before disposal. Do not wash cement down sewage and drainage systems or into bodies of water (e.g. streams).
Small spill:	Move containers from spill area. Avoid dust generation. Do not dry sweep. Vacuum dust with equipment fitted with a HEPA filter and place in a closed, labeled waste container. Place spilled material in a designated, labeled waste container. Dispose of waste material by using a licensed waste disposal contractor.
Large spill:	Move containers from spill area. Approach release from upwind. Prevent entry into sewers, water courses, basements or confined areas. Avoid dust generation. Do not dry sweep. Vacuum dust with equipment fitted with a HEPA filter and place dust in a closed, labeled waste container. Avoid creating dusty conditions and prevent wind dispersal. Large spills to waterways may be hazardous due to alkalinity of the product. Dispose of waste material using a licensed waste disposal contractor. Note: see Section 1 for emergency contact information and Section 13 for waste

disposal.

SECTION 7: HANDLING AND STORAGE

General:

Keep bulk and bagged cement dry until used. Stack bagged material in a secure manner to prevent falling. Bagged cement is heavy and poses risks such as sprains and strains to the back, arms, shoulders and legs during lifting and mixing. Handle with care and use appropriate control measures.

Engulfment hazard. To prevent burial or suffocation, do not enter a confined space, such as a silo, bin, bulk truck, or other storage container or vessel that stores or contains cement. Cement can build up or adhere to the walls of a confined space. The cement can release, collapse or fall unexpectedly.

Properly ground all pneumatic conveyance systems. The potential exists for static build-up and static discharge when moving cement powders through a plastic, non-conductive, or non-grounded pneumatic conveyance system. The static discharge may result in damage to equipment and injury to workers.

Usage:

Cutting, crushing or grinding hardened cement, concrete or other crystalline silica- bearing materials will release respirable crystalline silica. Use ail appropriate measures of dust control or suppression, and Persona! Protective Equipment (PPE) described in Section 8 below.

Housekeeping:

Avoid actions that cause the cement to become airborne during clean-up such as dry sweeping or using compressed air. Use HEPA vacuum or thoroughly wet with water to clean-up dust. Use PPE described in Section 8 below.

Storage Temperature:

Unlimited.

Storage Pressure:

Unlimited.

Clothing:

Promptly remove and launder clothing that is dusty or wet with cement. Thoroughly wash skin after exposure to dust or wet cement.

SECTION 8: EXPOSURE CONTROLS AND PERSONAL PROTECTION

COMPONENT NAME: Portland cement

Exposure Limit:

ACGIH TLV (United States, 3/2012).
TWA: 1 mg/m3 8 hours. Form: Respirable fraction.
NIOSH REL (United States, 6/2009).
TWA: 5 mg/m3 10 hours. Form: Respirable fraction.
TWA: 10 mg/m3 10 hours. Form: Total
OSHA PEL (United States, 6/2010).
TWA: 5 mg/m3 8 hours. Form Respirable fraction.
TWA: 15 mg/m3 8 hours. Form: Total dust.
RSST (Canada - Québec, 11/1999)
VEMP: 5 mg/m3 8 hours. Form: Respirable fraction.
VEMP: 10 mg/m3 8 hours. Form: Total dust.
Exposure limits in Canada are under provincial jurisdictions.

COMPONENT NAME: Calcium Oxide

Exposure Limit:

ACGIH TLV (United States, 3/2012).
TWA: 2 mg/m3 8 hours.
NIOSH REL (United States, 6/2009).
TWA: 2 mg/m3 10 hours.
OSHA PEL (United States, 6/2010).
TWA: 5 mg/m3 8 hours.
RSST (Canada - Québec, 09/2010)
VEMP: 2 mg/m3 8 hours. Form: Total dust.
Exposure limits in Canada are under provincial jurisdictions.

COMPONENT NAME: Limestone

Exposure Limit:

NIOSH REL (United States, 6/2009).
TWA: 5 mg/m3 10 hours. Form: Respirable fraction.
TWA: 10 mg/m3 10 hours. Form: Total
OSHA PEL (United States, 6/2010).
TWA: 5 mg/m3 8 hours. Form: Respirable fraction.
TWA: 15 mg/m3 8 hours. Form: Total dust.
RSST (Canada - Québec, 01/2007)
VEMP: 10 mg/m3 8 hours. Form: Total dust.
Exposure limits in Canada are under provincial jurisdictions.

COMPONENT NAME: Magnesium Oxide

Exposure Limit:

ACGIH TLV (United States, 3/2012).
TWA: 10 mg/m3 8 hours. Form: Respirable fraction.
OSHA PEL (United States, 6/2010).
TWA: 15 mg/m3 8 hours. Form: Total particulates.

RSST (Canada - Québec, 11/1999)
VEMP: 10 mg/m3 8 hours. Form: Total dust.
Exposure limits in Canada are under provincial jurisdictions.

COMPONENT NAME: Quartz

Exposure Limit:

ACGIH TLV (United States, 3/2012).
TWA: 0.025 mg/m3 8 hours. Form: Respirable fraction.
NIOSH REL (United States, 6/2009).
TWA: 0.05 mg/m3 10 hours. Form: respirable dust.
OSHA PEL (United States, 3/2016).
TWA: 0.05 mg/m3 Respirable
TWA: 30mg/m3 divided by % SiO2 + 2 : total
RSST (Canada - Québec, 11/1999)
VEMP: 0.1 mg/m3 8 hours. Form: Total particulates.
Exposure limits in Canada are under provincial jurisdictions.

COMPONENT NAME: Gypsum

Exposure Limit:

ACGIH TLV (United States, 3/2012)
TWA: 10 mg/m3 8 hours. Form: Respirable fraction.
NIOSH REL (United States, 6/2009)
TWA 5 mg/m3 8 hours. Form: Respirable fraction.
TWA 10 mg/m3 8 hours. Form: Total particulates.
OSHA PEL Z-1 (United States, 2/2006)
TWA 5 mg/m3 8 hours. Form: Respirable fraction.
TWA 15 mg/m3 8 hours. Form: Total particulates.
RSST (Canada - Québec, 11/1999)
VEMP: 5 mg/m3 8 hours. Form: Respirable fraction.
VEMP: 10 mg/m3 8 hours. Form: Total particulates.
Exposure limits in Canada are under provincial jurisdictions.

COMPONENT NAME: Hexavalent chromium

Exposure Limit:

OSHA PEL (United States, 6/2010).
TWA: 5 mg/m3 8 hours. Form: Respirable fraction.
Exposure limits in Canada are under provincial jurisdictions.

Engineering Controls: Use local exhaust or general dilution ventilation or other suppression methods to maintain dust levels below exposure limits.

Personal Protective Equipment (PPE):

Respiratory Protection: Under ordinary conditions no respiratory protection is required. Wear a NIOSH approved respirator that is properly fitted and is in good condition when exposed to dust above exposure limits.

Eye Protection: Wear ANSI approved glasses or safety goggles when handling dust or wet cement to prevent contact with eyes. Wearing contact lenses when using cement, under dusty conditions, is not recommended.

Skin Protection: Wear gloves, boot covers and protective clothing impervious to water to prevent skin contact. Do not rely on barrier creams, in place of impervious gloves. Remove clothing and protective equipment that becomes saturated with wet cement and immediately wash exposed areas.

SECTION 9: PHYSICAL AND CHEMICAL PROPERTIES

Physical State:	Solid (powder).	**Evaporation Rate:**	NA.
Appearance:	Gray, off white or white powder.	**pH (in water):**	12–13
Odor:	None.	**Boiling Point:**	>1000 °C
Vapor Pressure:	NA.	**Freezing Point:**	None, solid.
Vapor Density:	NA.	**Viscosity:**	None, solid.
Specific Gravity:	3.15	**Solubility in water:**	Slightly (0,1 - 1,0%)

SECTION 10: STABILITY AND REACTIVITY

Stability: Stable. Keep dry until use. Avoid contact with incompatible materials.

Incompatibility: Wet cement is alkaline and is incompatible with acids, ammonium salts and aluminum metal. Cement dissolves in hydrofluoric acid, producing corrosive silicon tetrafluoride gas. Cement reacts with water to form silicates and calcium hydroxide. Silicates react with powerful oxidizers such as fluorine, boron trifluoride, chlorine trifluoride, manganese trifluoride, and oxygen difluoride.

Hazardous Polymerization: None.

Hazardous Decomposition: None.

SECTION 11 & 12: TOXICOLOGICAL AND ECOLOGICAL INFORMATION

For questions regarding toxicological and ecological information refer to contact information in Section 1.

SECTION 13: DISPOSAL CONSIDERATIONS

The generation of waste should be avoided or minimized wherever possible. Disposal of this product, solutions and any by-products should comply with the requirements of environmental protection and waste disposal legislation and any regional local authority requirements. Dispose of surplus and non-recyclable products via a licensed waste disposal contractor. Untreated waste should not be released to the sewer unless fully compliant with the requirements of all authorities with jurisdiction. Waste packaging should be recycled. Incineration or landfill should only be considered when recycling is not feasible. This material and its container must be disposed of in a safe manner. Care should be taken when handling empty containers that have not been cleaned or rinsed out. Empty containers or liners may retain some product residues. Avoid dispersal of spilled material and runoff, and contact with soil, waterways, drains and sewers.

SECTION 14: TRANSPORT INFORMATION

This product is not classified as a Hazardous Material under U.S. DOT or Canadian TDG regulations.

SECTION 15: REGULATORY INFORMATION

OSHA/MSHA Hazard Communication: This product is considered by OSHA/MSHA to be a hazardous chemical and should be included in the employer's hazard communication program.

CERCLA/SUPERFUND: This product is not listed as a CERCLA hazardous substance.

EPCRA SARA Title III: This product has been reviewed according to the EPA Hazard Categories promulgated under Sections 311 and 312 of the Superfund Amendment and Reauthorization Act of 1986 and is considered a hazardous chemical and a delayed health hazard.

EPRCA SARA Section 313: This product contains none of the substances subject to the reporting requirements of Section 313 of Title III of the Superfund Amendments and Reauthorization Act of 1986 and 40 CFR Part 372.

RCRA: If discarded in its purchased form, this product would not be a hazardous waste either by listing or characteristic. However, under RCRA, it is the responsibility of the product user to determine at the time of disposal, whether a material containing the product or derived from the product should be classified as a hazardous waste.

TSCA: Portland cement and quartz are exempt from reporting under the inventory update rule.

WHMIS/DSL:  Products containing quartz and calcium carbonate are classified as D2A, E and are subject to WHMIS requirements.

SECTION 16: AUTRES INFORMATIONS

The information contained in this safety data sheet has been compiled based on our knowledge as at the date of publication of this document. This information given is designed only as a guidance for safety handling, manufacturing, storage, transportation, distribution, provision, use and disposal under satisfactory safety conditions, and is not to be considered a warranty or quality specifications. In addition, this information only concerns the named product and, unless specifically indicated otherwise, may not be applicable in the case of mixing the product with other substances or used for any manufacturing process.

FICHE DE DONNÉES DE SÉCURITÉ

CIMENT ST MARYS, USINE MCINNIS

SECTION 1 : INFORMATION SUR LE PRODUIT ET LA SOCIÉTÉ

Identification du produit : CIMENT TYPE I/II – Alcalis modéré et bas
CIMENT TYPE III; IL
CIMENT GU; LA; GUL

Fabricant : Ciment McInnis Inc.
50, Route 132
Port-Daniel — Gascons (Québec)
G0C 2N0

Numéro de téléphone (24/7) : (418) 556-6547

Utilisation du produit : Le ciment est utilisé en tant que liant dans les bétons et les mortiers, qui sont d'un usage très répandu en construction. Le ciment est distribué en sacs et en vrac.

SECTION 2 : IDENTIFICATION DES DANGERS

AVERTISSEMENT

Corrosif — provoque de graves brûlures.

Toxique — nocive par inhalation (contient du quartz).

Utiliser des moyens mécaniques de contrôle, des pratiques de travail et des équipements de protection personnelle appropriés pour éviter toute exposition au produit mouillé ou sec.

Lire la fiche signalétique pour plus de détails.



Présentation des urgences : Le ciment est une poudre compacte grise, blanc cassé ou blanche, inodore. Il n'est ni combustible ni explosif. Une exposition unique de courte durée à la poudre sèche présente peu de risques, voire aucun. Une exposition de durée suffisante à du ciment mouillé, ou à du ciment sec sur des zones humides du corps, peut provoquer des lésions graves et potentiellement irréversibles des tissus (peau, yeux, voies respiratoires), dues à des brûlures chimiques (caustiques), y compris des brûlures au troisième degré.

EFFETS POTENTIELS SUR LA SANTÉ

Contact avec les yeux : La poussière en suspension dans l'air peut provoquer une irritation ou une inflammation immédiate ou différée. Le contact avec les yeux de ciment soit mouillé ou en grande quantité de poudre sèche peut provoquer une irritation modérée, des brûlures chimiques et la cécité. Toute exposition des yeux nécessite des premiers soins et une attention médicale immédiate pour éviter des lésions importantes de l'œil.

Contact avec la peau :

Brûlures : Une exposition de durée suffisante à du ciment mouillé, ou à du ciment sec sur des zones humides du corps, peut provoquer des lésions graves et potentiellement irréversibles de la peau, des yeux, des voies respiratoires et digestives, dues à des brûlures chimiques (caustiques), y compris des brûlures au troisième degré. Une exposition de la peau peut être dangereuse même s'il n'y a ni douleur ni gêne.

Dermatite : Le ciment peut provoquer une dermatite par irritation ou par allergie. Celle-ci peut se manifester par des symptômes tels que des rougeurs, une démangeaison, une éruption cutanée, une desquamation et des gerçures.

Les dermatites irritantes sont causées par les propriétés physiques du ciment, notamment l'alcalinité et l'abrasion.

Inhalation (aiguë) : L'inhalation de poussière peut provoquer une irritation du nez, de la gorge ou des poumons, pouvant aller jusqu'à l'asphyxie, suivant le degré d'exposition. L'inhalation de quantités importantes de poussière peut provoquer des brûlures chimiques du nez, de la gorge et des poumons.

Inhalation (chronique) : Le risque de lésions dépend de la durée et du niveau de l'exposition.

Silicose : Ce produit contient de la silice cristalline. L'inhalation prolongée ou répétée de silice cristalline respirable provenant de ce produit peut provoquer une silicose, qui est une maladie pulmonaire gravement invalidante et mortelle.

Carcinogénicité: Le ciment n'est répertorié en tant que cancérogène ni par le CIRC, ni par le NTP ; cependant, le ciment contient des traces de quartz et de chrome hexavalent qui sont classés par le CIRC et le NTP comme des cancérogènes reconnus pour l'homme.

Ingestion : Ne pas avaler le ciment. Bien que l'ingestion de petites quantités de ciment ne cause aucun préjudice connu, de grandes quantités peuvent provoquer des brûlures chimiques de la bouche, de la gorge, de l'estomac et des voies digestives.

Problèmes médicaux aggravés par l'exposition : L'état des personnes souffrant d'une maladie des poumons (par exemple, bronchite, emphysème, bronchopneumopathie chronique obstructive, maladie pulmonaire) ou d'une sensibilité au chrome hexavalent peut être aggravé par une exposition.

SECTION 3 : COMPOSITION/INFORMATIONS RELATIVES AUX INGRÉDIENTS

Composant	% (en poids)	Numéro CAS
Ciment Portland	100	65997-15-1
La structure de ciment portland peut contenir les éléments suivants dans certaines gammes de concentration :		
Calcaire	0 – 15	1317-65-3
Gypse	2 – 10	13397-24-5
Ciment poussière du four	0 – 15	68475-76-3
Oxyde de Calcium	0-4	1305-78-8
Oxyde de Magnesium	0-4	1309-48-4
Quartz	0-0.5	14808-60-7
Chrome hexavalent	Trace	18450-29-9

Le ciment est fabriqué à partir de matériaux extraits du sol et traités en utilisant de l'énergie fournie par des combustibles. Des traces de substances chimiques peuvent être détectées lors d'une analyse chimique. Par exemple, le ciment peut contenir des traces d'oxyde de calcium (connu également sous le nom de chaux vive), d'oxyde de magnésium libre, de composés de sulfate de potassium et de sodium, de composés de chrome, de composés de nickel et d'autres composés.

SECTION 4 : MESURES DE PREMIERS SECOURS

Contact avec les yeux : Rincer soigneusement les yeux avec de l'eau pendant au moins 15 minutes, y compris sous les paupières, pour enlever toutes les particules. Obtenir une assistance médicale pour les abrasions et les brûlures.

Contact avec la peau : Laver avec de l'eau fraîche et un savon de pH neutre ou un détergent doux pour la peau.

Inhalation : Sortir la personne à l'air libre. Obtenir une assistance médicale en cas de gêne, ou si la toux ou d'autres symptômes ne se résorbent pas.

Ingestion : Ne pas provoquer le vomissement. Si la personne est consciente, lui faire boire beaucoup d'eau. Obtenir une assistance médicale ou contacter immédiatement un centre antipoison.

SECTION 5 : MESURES DE LUTTE CONTRE L'INCENDIE

Point d'éclair et méthode : Non combustible.

Risque général : Éviter de respirer les poussières du produit. Le ciment mouillé est caustique.

Moyens d'extinction : Utiliser des moyens d'extinction appropriés pour le feu environnant.

Équipements de lutte contre l'incendie : Le ciment ne pose aucun risque d'incendie. Un système respiratoire autonome est recommandé pour limiter les expositions aux produits de combustion lors de la lutte contre un incendie.

Produit de combustion : Aucun.

SECTION 6 : MESURES EN CAS DE DISPERSION ACCIDENTELLE

Général : Mettre le produit renversé dans un récipient. Éviter les actions qui dispersent le ciment dans l'air. Éviter toute inhalation du ciment et le contact avec la peau. Porter les équipements de protection appropriés décrits dans la section 8. Racler le ciment mouillé et le mettre dans un récipient. Laisser le produit sécher ou se solidifier avant de le mettre au rebut. Ne pas évacuer le ciment dans des égouts, des systèmes de drainage ni des étendues d'eau (par exemple, dans un ruisseau).

Petit déversement accidentel : Écarter les conteneurs de la zone de déversement. Éviter la production de poussière. Ne pas balayer la poussière sèche. Passez l'aspirateur avec un équipement équipé un filtre HEPA et le placer dans un conteneur à déchets fermé, étiqueté. Placer la substance déversée dans un déchet dûment identifié récipient. Éliminer les déchets à l'aide d'un entrepreneur certifié en élimination des déchets.

Grand déversement : Écarter les conteneurs de la zone de déversement. Empêcher l'entrée dans les égouts, les cours d'eau, les sous-sols ou les zones confinées. Éviter la production de poussière. Ne pas balayer la poussière sèche. Passez l'aspirateur avec un équipement muni d'un filtre HEPA et placer la poussière dans un conteneur à déchets fermé, étiqueté. Éviter de créer de la poussière et prévenir la dispersion au vent. De grands déversements dans les cours d'eau peuvent être dangereux en raison de l'alcalinité du produit. Éliminer les déchets à l'aide d'un entrepreneur certifié en élimination des déchets. Nota : Voir section 1 pour les informations de contact d'urgence et à la section 13 pour l'élimination des déchets.

SECTION 7 : MANIPULATION ET STOCKAGE

Général : Garder au sec le ciment en vrac ou dans des sacs jusqu'à son utilisation. Empiler les sacs de produit de manière sûre pour qu'ils ne tombent pas. Le ciment en sac est lourd et pose des risques tels que des entorses et des foulures du dos, des bras, des épaules et des jambes lorsqu'il faut le soulever et le mélanger. Manipuler avec précaution et utiliser des mesures de contrôle appropriées.

Risque d'ensevelissement. Pour éviter l'ensevelissement ou la suffocation, ne pas entrer dans un espace confiné, tel qu'un silo, une benne, un camion en vrac ou un autre récipient ou cuve de stockage qui contient du ciment. Le ciment peut s'accumuler ou adhérer aux parois d'un espace confiné. Le ciment peut se détacher, s'effondrer ou tomber de façon inattendue.

Relier correctement à la terre tous les systèmes de transport pneumatiques. Il existe un risque d'accumulation et de décharge

	d'électricité statique lorsque des poudres de ciment sont acheminées dans un système de transport pneumatique en plastique, non conducteur ou non relié à la terre. La décharge statique pourrait endommager les équipements et occasionner des blessures pour les ouvriers.
Utilisation :	Toute opération de découpe, de concassage ou de meulage de ciment durci, de béton ou d'autres matériaux contenant de la silice cristalline provoque la dispersion de silice cristalline respirable. Utiliser toutes les mesures appropriées de contrôle ou de suppression des poussières, ainsi que les équipements de protection personnelle décrits dans la section 8 ci-dessous.
Entretien des locaux :	Lors du nettoyage, éviter les actions qui dispersent le ciment dans l'air, telles que le balayage à sec ou l'utilisation d'air comprimé. Utiliser un aspirateur à filtre **HEPA** ou mouiller soigneusement avec de l'eau pour nettoyer la poussière. Utiliser les équipements de protection personnelle décrits dans la section 8 ci-dessous.
Température de stockage :	Illimitée.
Pression de stockage :	Illimitée.
Vêtements :	Retirer rapidement et laver les vêtements qui sont couverts de poussière de ciment ou mouillés de ciment. Laver soigneusement la peau après une exposition à de la poussière de ciment ou à du ciment mouillé.

SECTION 8 : MOYENS DE CONTRÔLE DE L'EXPOSITION ET PROTECTION PERSONNELLE

NOM DU COMPOSANT : Ciment portland

Limites d'exposition :

ACGIH TLV (États-Unis, 3/2012).
TWA : 1 mg/m3 8 heures. Forme : Fraction respirable.
NIOSH REL (États-Unis, 6/2009).
TWA : 5 mg/m3 10 heures. Forme : Fraction respirable.
TWA : 10 mg/m3 10 heures. Forme : Totale
OSHA PEL (États-Unis, 6/2010).
TWA : 5 mg/m3 8 heures. Forme : Fraction respirable.
TWA : 15 mg/m3 8 heures. Forme : Poussière totale.
RSST (Canada - Québec, 11/1999)
VEMP : 5 mg/m3 8 heures. Forme : Fraction respirable.
VEMP : 10 mg/m3 8 heures. Forme : Poussière totale.
Les limites d'exposition au Canada sont de compétence provinciale.

NOM DU COMPOSANT : Oxyde de calcium

Limites d'exposition :

ACGIH TLV (États-Unis, 3/2012).
TWA : 2 mg/m3 8 heures.
NIOSH REL (États-Unis, 6/2009).
TWA : 2 mg/m3 10 heures.
OSHA PEL (États-Unis, 6/2010).
TWA : 5 mg/m3 8 heures.
RSST (Canada - Québec, 09/2010)
VEMP : 2 mg/m3 8 heures. Forme : Poussière totale.
Les limites d'exposition au Canada sont de compétence provinciale.

NOM DU COMPOSANT : Calcaire

Limites d'exposition :

NIOSH REL (États-Unis, 6/2009).
TWA : 5 mg/m3 10 heures. Forme : Fraction respirable.
TWA : 10 mg/m3 10 heures. Forme : Totale
OSHA PEL (États-Unis, 6/2010).
TWA : 5 mg/m3 8 heures. Forme : Fraction respirable.
TWA : 15 mg/m3 8 heures. Forme : Poussière totale.
RSST (Canada - Québec, 01/2007)
VEMP : 10 mg/m3 8 heures. Forme : Poussière totale.
Les limites d'exposition au Canada sont de compétence provinciale.

NOM DU COMPOSANT : Oxide de magnésium

Limites d'exposition :

ACGIH TLV (États-Unis, 3/2012).
TWA : 10 mg/m3 8 heures. Forme : Fraction respirable.
OSHA PEL (États-Unis, 6/2010).
TWA : 15 mg/m3 8 heures. Forme : particules totales
RSST (Canada - Québec, 11/1999)
VEMP : 10 mg/m3 8 heures. Forme : Poussière totale.
Les limites d'exposition au Canada sont de compétence provinciale.

NOM DU COMPOSANT : Quartz

Limites d'exposition :

ACGIH TLV (États-Unis, 3/2012).
TWA : 0.025 mg/m3 8 heures. Forme : Fraction respirable.
NIOSH REL (États-Unis, 6/2009).
TWA : 0.05 mg/m3 10 heures. Forme : poussière respirable.
OSHA PEL (États-Unis, 3/2016).
TWA : 0.05 mg/m3 : respirable
TWA : 30mg/m3 divisé par % SiO2 + 2 : totale
RSST (Canada - Québec, 11/1999)
VEMP : 0.1 mg/m3 8 heures. Forme : Poussière totale.
Les limites d'exposition au Canada sont de compétence provinciale.

NOM DU COMPOSANT : Gypse

Limites d'exposition :

ACGIH TLV (États-Unis, 3/2012)
TWA : 10 mg/m3 8 heures. Forme : Fraction respirable.
NIOSH REL (United States, 6/2009)
TWA 5 mg/m3 8 heures. Forme : Fraction respirable.
TWA 10 mg/m3 8 heures. Forme : Poussière totale.
OSHA PEL Z-1 (États-Unis, 2/2006)
TWA 5 mg/m3 8 heures. Forme : Fraction respirable.
TWA 15 mg/m3 8 heures. Forme : Poussière totale.
RSST (Canada - Québec, 11/1999)
VEMP : 5 mg/m3 8 heures. Forme : Fraction respirable.
VEMP : 10 mg/m3 8 heures. Forme : Poussière totale.
Les limites d'exposition au Canada sont de compétence provinciale.

NOM DU COMPOSANT : Chrome hexavalent

Limites d'exposition :

OSHA PEL (États-Unis, 6/2010).
TWA : 5 mg/m3 8 heures. Forme : Fraction respirable
Les limites d'exposition au Canada sont de compétence provinciale.

Moyens mécaniques de contrôle : Utiliser un dispositif d'aspiration localisée, de ventilation générale ou d'autres méthodes de suppression pour maintenir la concentration de poussière sous la limite d'exposition.

Équipements de protection personnelle :

Protection respiratoire : Dans des conditions ordinaires, aucune protection respiratoire n'est requise. Porter un système respiratoire homologué par NIOSH, correctement ajusté et en bon état, lors d'une exposition à une concentration de poussière supérieure à la limite prescrite.

Protection oculaire : Lors de toute manipulation de poussière ou de ciment mouillé, porter des lunettes ou des lunettes de sécurité homologuées par ANSI afin d'éviter tout contact avec les yeux. Lors d'une utilisation de ciment, il n'est pas recommandé de porter des lentilles de contact en présence de poussière.

Protection pour la peau : Porter des gants, des couvre-bottes et des vêtements de protection imperméables à l'eau pour éviter tout contact avec la peau. Ne pas utiliser de crèmes protectrices à la place de gants imperméables. Retirer les vêtements et les équipements de protection qui sont saturés de ciment mouillé et laver immédiatement les zones exposées.

SECTION 9 : PROPRIÉTÉS PHYSIQUES ET CHIMIQUES

État physique :	Solide (poudre).	**Vitesse d'évaporation :**	Sans objet.
Aspect :	Poudre grise, blanc cassé ou blanche.	**pH (dans de l'eau) :**	12-13
Odeur :	Aucune.	**Point d'ébullition :**	>1000 °C
Tension de vapeur :	Sans objet.	**Point de congélation :**	Aucun, solide
Densité de vapeur :	Sans objet.	**Viscosité :**	Aucune, solide
Poids spécifique :	3,15	**Solubilité dans l'eau :**	Légère (0,1 - 1,0 %)

SECTION 10 : STABILITÉ ET RÉACTIVITÉ

Stabilité : Stable. Garder au sec jusqu'à l'emploi. Éviter tout contact avec des matières incompatibles.

Incompatibilité : Le ciment mouillé est alcalin ; il est incompatible avec les acides, les sels d'ammonium et l'aluminium métallique. Le ciment se dissout dans l'acide fluorhydrique pour produire un gaz corrosif, le tétrafluorure de silicium. Le ciment réagit avec l'eau pour former des silicates et de l'hydroxyde de calcium. Les silicates réagissent avec les oxydants puissants, tels que le fluor, le trifluorure de bore, le trifluorure de chlore, le trifluorure de manganèse et le difluorure d'oxygène.

Polymérisation dangereuse : Aucune.

Décomposition dangereuse : Aucune.

SECTION 11 & 12 : INFORMATION TOXICOLOGIQUE ET ÉCOLOGIQUE

Pour toute question concernant les informations toxicologiques et écologiques, se reporter aux informations de contact dans la section 1.

SECTION 13 : CONSIDÉRATION CONCERNANT L'ÉLIMINATION DES DÉCHETS

La production de déchets doit être évitée ou réduite autant que possible. L'élimination de ce produit, des solutions et des sous-produits doit être conforme aux exigences de la protection de l'environnement et de la législation de l'élimination des déchets et de toutes exigences des autorités régionales et locales. L'élimination des produits excédentaires et non recyclables doit être faite par un entrepreneur certifié. Les déchets non traités ne devraient pas être rejetés dans les égouts, à moins qu'ils soient entièrement compatibles avec les exigences de toutes les autorités compétentes. L'emballage des déchets doit être recyclé. L'incinération ou l'enfouissement sanitaire devraient seulement être considérés lorsque le recyclage n'est pas possible. Ce produit et son récipient doivent être éliminés d'une manière sûre. Des précautions doivent être prises lors de la manipulation des conteneurs vides qui ne sont pas nettoyés et rincés. Les réservoirs ou revêtement intérieur pourraient contenir des résidus de produit. Évitez la dispersion des matériaux déversés, ainsi que le contact avec le sol, les cours d'eau et les égouts.

SECTION 14 : INFORMATION RELATIVE AU TRANSPORT

Selon les réglementations DOT (États-Unis) et TMD (Canada), ce produit n'est pas classé comme une matière dangereuse.

SECTION 15 : INFORMATION RÉGLEMENTAIRE

OSHA/MSHA, communication des dangers:	Ce produit est considéré par OSHA/MSHA comme un produit chimique dangereux et doit être inclus dans le programme de communication des dangers de l'employeur.
CERCLA/SUPERFUND :	Ce produit n'est pas répertorié comme une substance dangereuse par le CERCLA.
EPCRA SARA Title III :	Ce produit a été examiné conformément aux « Catégories de danger » de l'EPA figurant dans les sections 311 et 312 du Superfund Amendment and Reauthorization Act de 1986 ; il est considéré comme un produit chimique dangereux et un risque différé pour la santé.
EPRCA SARA Section 313:	Ce produit ne contient aucune des substances visées par les normes de déclaration de la section 313 de l'article III du Superfund Amendments and Reauthorization Act de 1986 et de 40 CFR partie 372.
RCRA:	S'il est mis au rebut tel qu'il a été acheté, ce produit n'est pas un déchet dangereux, à la fois parce qu'il ne figure pas sur les listes de déchets dangereux et en raison de ses caractéristiques. Cependant, selon la RCRA, il incombe à l'utilisateur du produit de déterminer au moment de la mise au rebut si un matériau contenant le produit ou dérivé du produit doit être considéré un déchet dangereux.
TSCA:	Le ciment Portland et le quartz sont exemptés de déclaration en vertu de la règle de mise à jour des inventaires.
SIMDUT/LIS : 	Les produits contenant de quartz et du carbonate de calcium sont classés dans la catégorie D2A, E et sont assujettis aux normes du SIMDUT.

SECTION 16 : AUTRES INFORMATIONS

Les informations contenues dans la présente fiche de sécurité ont été établies sur la base de nos connaissances à la date de publication de ce document. Ces informations ne sont données qu'à titre indicatif en vue de permettre des opérations de manipulation, fabrication, stockage, transport, distribution, mise à disposition, utilisation et élimination dans des conditions satisfaisantes de sécurité, et ne sauraient donc être interprétées comme une garantie ou considérées comme des spécifications de qualité. Ces informations ne concernent en outre que le produit nommément désigné et, sauf indication contraire spécifique, peuvent ne pas être applicables en cas de mélange dudit produit avec d'autres substances ou utilisables pour tout procédé de fabrication.

SUPER GEL-X®

HIGH YIELD BENTONITE

Certified to NSF/ANSI/CAN 60

DESCRIPTION

SUPER GEL-X is an easy mixing, high viscosity 200 bbl yield freshwater drilling fluid produced from the highest grade Wyoming sodium bentonite. SUPER GEL-X is certified to NSF/ANSI/CAN Standard 60, Drinking Water Treatment Chemicals - Health Effects.

RECOMMENDED USE

May be used for all types of freshwater mud rotary drilling.

CHARACTERISTICS

- Cools and lubricates bit
- Helps prevent loss circulation
- Highly concentrated for maximum yield
- Mixes quickly and easily
- Reduces solids and increases lifting power
- Removes cuttings
- Stabilizes boreholes
- Helps prevent loss circulation

MIXING AND APPLICATION

Mixing ratios are based on 200 bbl yield material using freshwater. Level of water purity will affect bentonite performance. Prior to mixing, acidic and hard water should be treated with SODA ASH to a pH of 8.5-9.5. For best results, add SUPER GEL-X slowly through a jet/hopper mixer.

PACKAGING

~50 lb (~22.7 kg) bags, 48 per pallet, ~1 ton or ~2 ton supersacks, or bulk. All pallets are plastic-wrapped.

DRILLING FLUID AND SLURRY TRENCHING - SUPER GEL-X mixing ratio in pounds (kg) per 100 gallons (378.54 L) of water		
Condition	Lbs (kg) of SUPER GEL-X	% Solids
Normal Conditions	15 - 25 lbs (6.80 - 11.33 kg)	1.8 - 2.9%
Sand and Gravel	25 - 35 lbs (11.33 - 15.87 kg)	2.9 - 4.0%
Fluid Loss Control	35 - 40 lbs (15.87 - 21.32 kg)	4.0 - 4.6%
SLURRY PROPERTIES - 2.78% SOLIDS		
Property	Typical Value	Specification/Procedure
Viscosity FANN 600 rpm	35 cps	30 cps Min - ACC TP-2005
Viscosity FANN 6 rpm	14 cps	ACC TP-2055
Viscosity FANN 3 rpm	13 cps	ACC TP-2055
Yield - 42 gal bbl of 15 cps slurry/ton	217	200 Min - ACC TP-2001
Marsh Funnel, seconds/quart	41 seconds	ACC TP-1014
Apparent Viscosity (AV)	17	15 Min - ACC TP-2005
Plastic Viscosity (PV)	5	ACC TP-2005
Yield Point, lb/100 ft^2	21	ACC TP-2005
Filtrate, 30 minutes @ 100 psi, mi	25 ml	ACC TP-2003
Filter Cake, in	2/32	N/A
pH	9.0	ACC TP-1018
GENERAL PROPERTIES		
Property	Typical Value	Specification/Procedure
Moisture %	7.5%	ACC TP-2006
Free Swell	29 ml	ASTM D-5890
Plate Water Absorption	810.05%	ASTM E946-92
Specific Gravity	2.5 g/cc	Generally Recognized
Bulk Density Non-compacted	53 lbs/ft^3	ACC TP-1005
Bulk Density Compacted	72 lbs/ft^3	ACC TP-1005
Grit % (<75 micron)	2.8%	4.0% Max - ACC TP-2004
Particle Sizing	74% Min passing #200 mesh sieve	ACC TP-1015

North America: 847.851.1800 | 800.527.9948 | www.CETCO.com

UPDATED: MAY 2023

© 2023 CETCO. IMPORTANT: The information contained herein supersedes all previous printed versions, and is believed to be accurate and reliable. For the most up-to-date information, please visit www.CETCO.com. CETCO accepts no responsibility for the results obtained through application of this product. All products are sold on the understanding that the user is solely responsible for determining their suitability for the intended use and for proper use and disposal of the product. CETCO MAKES NO WARRANTY OF MERCHANTABILITY OR SUITABILITY FOR ANY PARTICULAR PURPOSE IN CONNECTION WITH ANY SALE OF THE PRODUCTS DESCRIBED HEREIN. CETCO reserves the right to update information without notice.

FORM: TDS_SUPER_GEL-X_AM_EN_202305

PREMIUM GEL®

API BENTONITE

Certified to NSF/ANSI/CAN 60

DESCRIPTION

PREMIUM GEL is a 200 mesh, 90 bbl yield sodium bentonite for freshwater drilling, slurry walls, and tunnel boring. PREMIUM GEL complies with API 13A Section 9, Specifications for Drilling Fluid Materials. PREMIUM GEL is certified to NSF/ANSI/CAN Standard 60, Drinking Water Treatment Chemicals - Health Effects.

RECOMMENDED USE

May be used for all types of freshwater mud rotary drilling where higher solids are desired. PREMIUM GEL can also be used as a seal for earthen structures, slurry trenching, tunnel boring, and foundation drilling.

CHARACTERISTICS

- Cools and lubricates bit
- Mixes quickly and easily
- Reduces fluid loss into the formation
- Removes cuttings
- Stabilizes borehole

MIXING AND APPLICATION:

Mixing ratios are based on the use of freshwater; water purity will affect bentonite performance. For best results, acidic and hard make-up water should be pretreated with SODA ASH to a pH of 8.5-9.5. Add PREMIUM GEL slowly through jet/hopper mixer.

PACKAGING

~50 lb (~22.7 kg) bag, 48 per pallet, ~100 lb (~45.4 kg) bag, 35 per pallet, ~1 ton or ~2 ton supersacks, or bulk. All pallets are plastic-wrapped.

NOTE

PREMIUM GEL is manufactured marketed by AMERICAN COLLOID COMPANY (ACC). CETCO sells PREMIUM GEL in an AMERICAN COLLOID COMPANY (ACC) branded bag.

DRILLING FLUID AND SLURRY TRENCHING - PREMIUM GEL MIXING RATIO IN POUNDS (KG) PER 100 GALLONS (380 LITERS) OF WATER		
Condition	Lbs (kg) of PREMIUM GEL	% Solids
Normal Conditions	30 - 50 lbs (13.5 - 22.5 kg)	3.5 - 5.7%
Sand and Gravel	50 - 70 lbs (22.5 - 31.5 kg)	5.7 - 7.7%
Fluid Loss Control	70 - 80 lbs (31.5 - 36 kg)	7.7 - 8.8%
SLURRY PROPERTIES - 6.04% SOLIDS		
Property	Typical Value	Specification/Procedure
Viscosity FANN 600 rpm	40 cps	30 cps Min - ACC-TP-2005
Viscosity FANN 6 rpm	11 cps	ACC TP-2005
Viscosity FANN 3 rpm	11 cps	ACC TP-2005
Yield - 42 gal bbl of 15 cps slurry/ton	90 to 120 bbl/tn	90 Min - ACC-TP-2001
Marsh Funnel, seconds/quart	42 seconds	ACC TP-1014
Apparent Viscosity (AV)	15 to 25 cps	ACC TP-2005
Plastic Viscosity (PV)	9 to 10	ACC TP-2005
Yield Point, lb/100 ft^2	15 to 25 lb/100 ft^2	ACC TP-2005
Filtrate, 30 minutes @ 100 psi, mi	13 to 15 ml	15 ml Max - ACC-TP-2003
Filter Cake, in	3/32 in	N/A
pH	9.03	ACC TP-1018
GENERAL PROPERTIES		
Property	Typical Value	Specification/Procedure
Moisture %	7.4%	ACC TP-2006
Free Swell	28	ASTM D-5890
Plate Water Absorption	622.80%	ASTM E946-92
Specific Gravity	2.5	Generally Recognized
Bulk Density Non-compacted	53 lbs/ft^3	ACC TP-1005
Bulk Density Compacted	72 lbs/ft^3	ACC TP-1005
Grit % (<75 micron)	3.2%	4.0% Max - ACC-TP-2004
Particle Sizing	74% Min passing #200 mesh sieve	ACC TP-1015

North America: 847.851.1800 | 800.527.9948 | www.CETCO.com

UPDATED: MAY 2023

© 2023 CETCO. IMPORTANT: The information contained herein supersedes all previous printed versions, and is believed to be accurate and reliable. For the most up-to-date information, please visit www.CETCO.com. CETCO accepts no responsibility for the results obtained through application of this product. All products are sold on the understanding that the user is solely responsible for determining their suitability for the intended use and for proper use and disposal of the product. CETCO MAKES NO WARRANTY OF MERCHANTABILITY OR SUITABILITY FOR ANY PARTICULAR PURPOSE IN CONNECTION WITH ANY SALE OF THE PRODUCTS DESCRIBED HEREIN. CETCO reserves the right to update information without notice.

FORM: TDS_PREMIUM_GEL_AM_EN_202305